


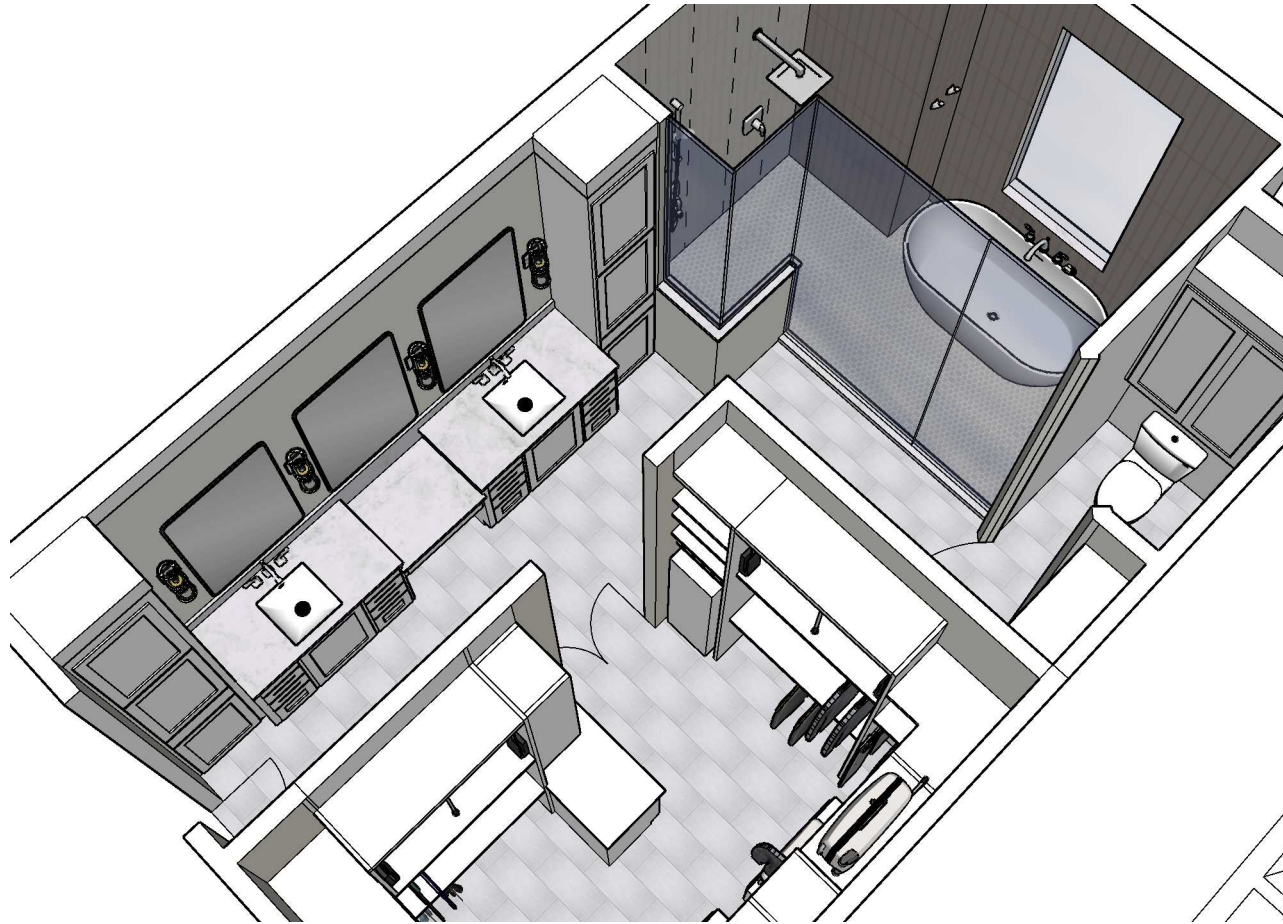


MASTER BATH RENOVATION

MILLER



CHERAMIE GARBUTT
INTERIOR DESIGNER

October 8, 2026

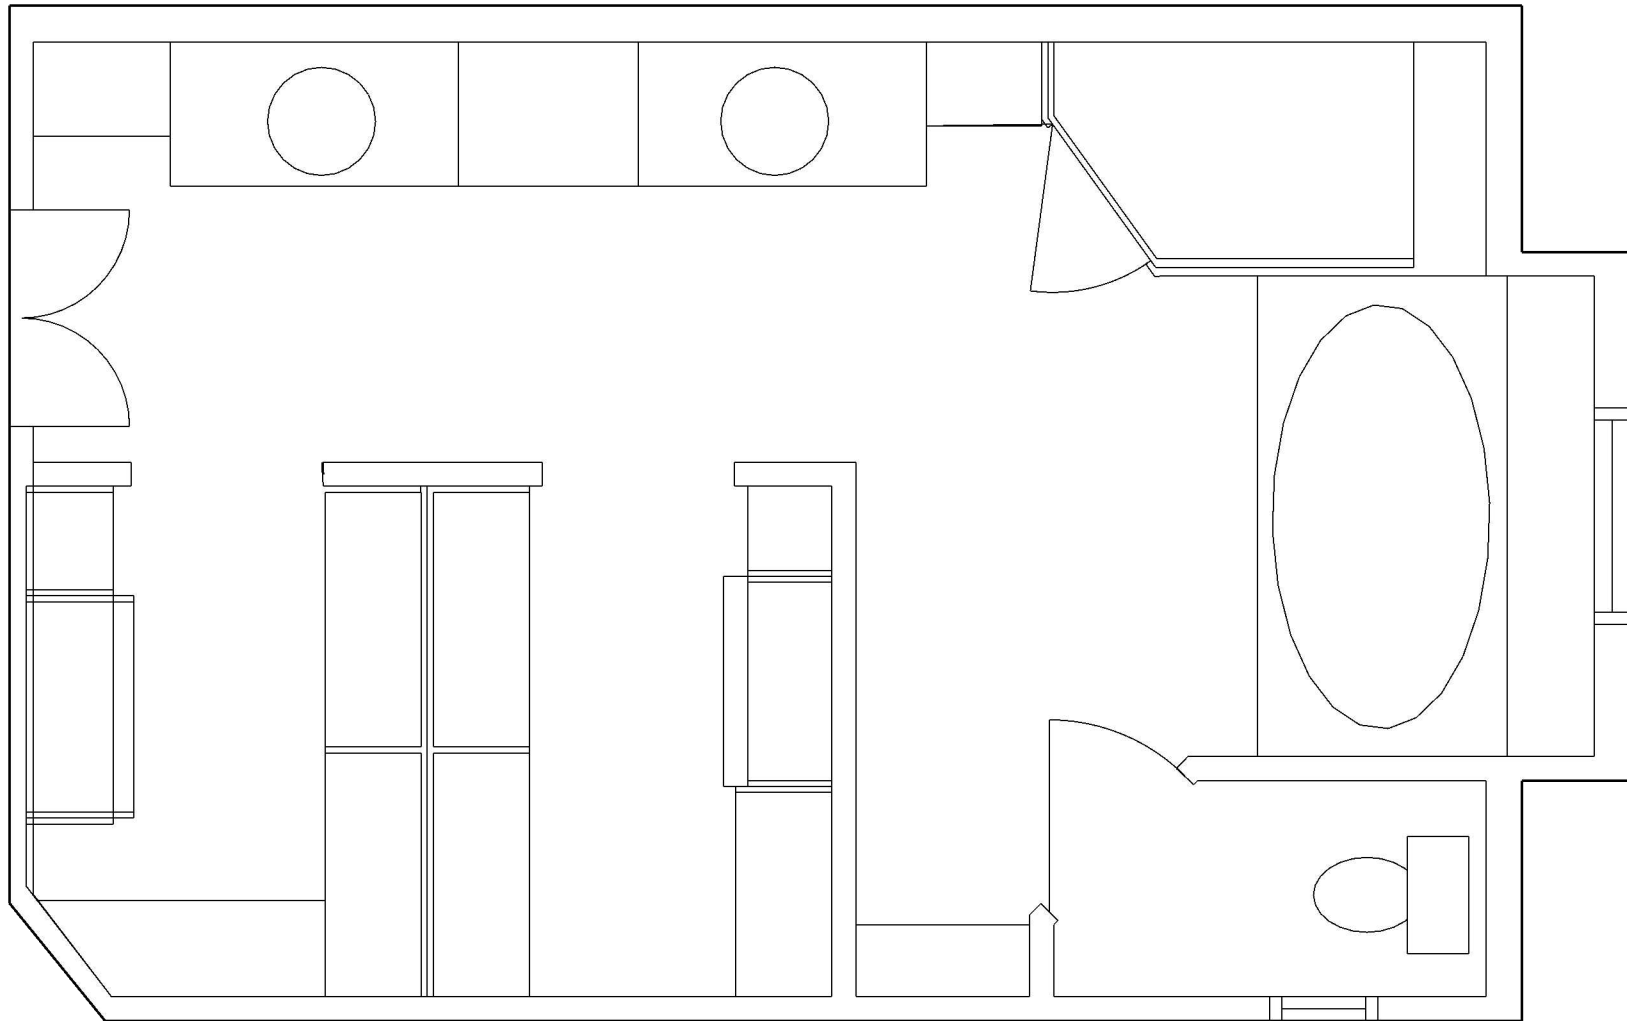

BATHROOM/CLOSET

SCALE: 3/8" = 1'-0"

MASTER BATH
EXISTING



CHERAMIE GARBUTT
INTERIOR DESIGNER


MILLER MASTER BATH RENOVATION

REVISIONS

	MM/DD/YY	REMARKS
1	--/--/--	...
2	--/--/--	...
3	--/--/--	...
4	--/--/--	...
5	--/--/--	...

ID 01

ID

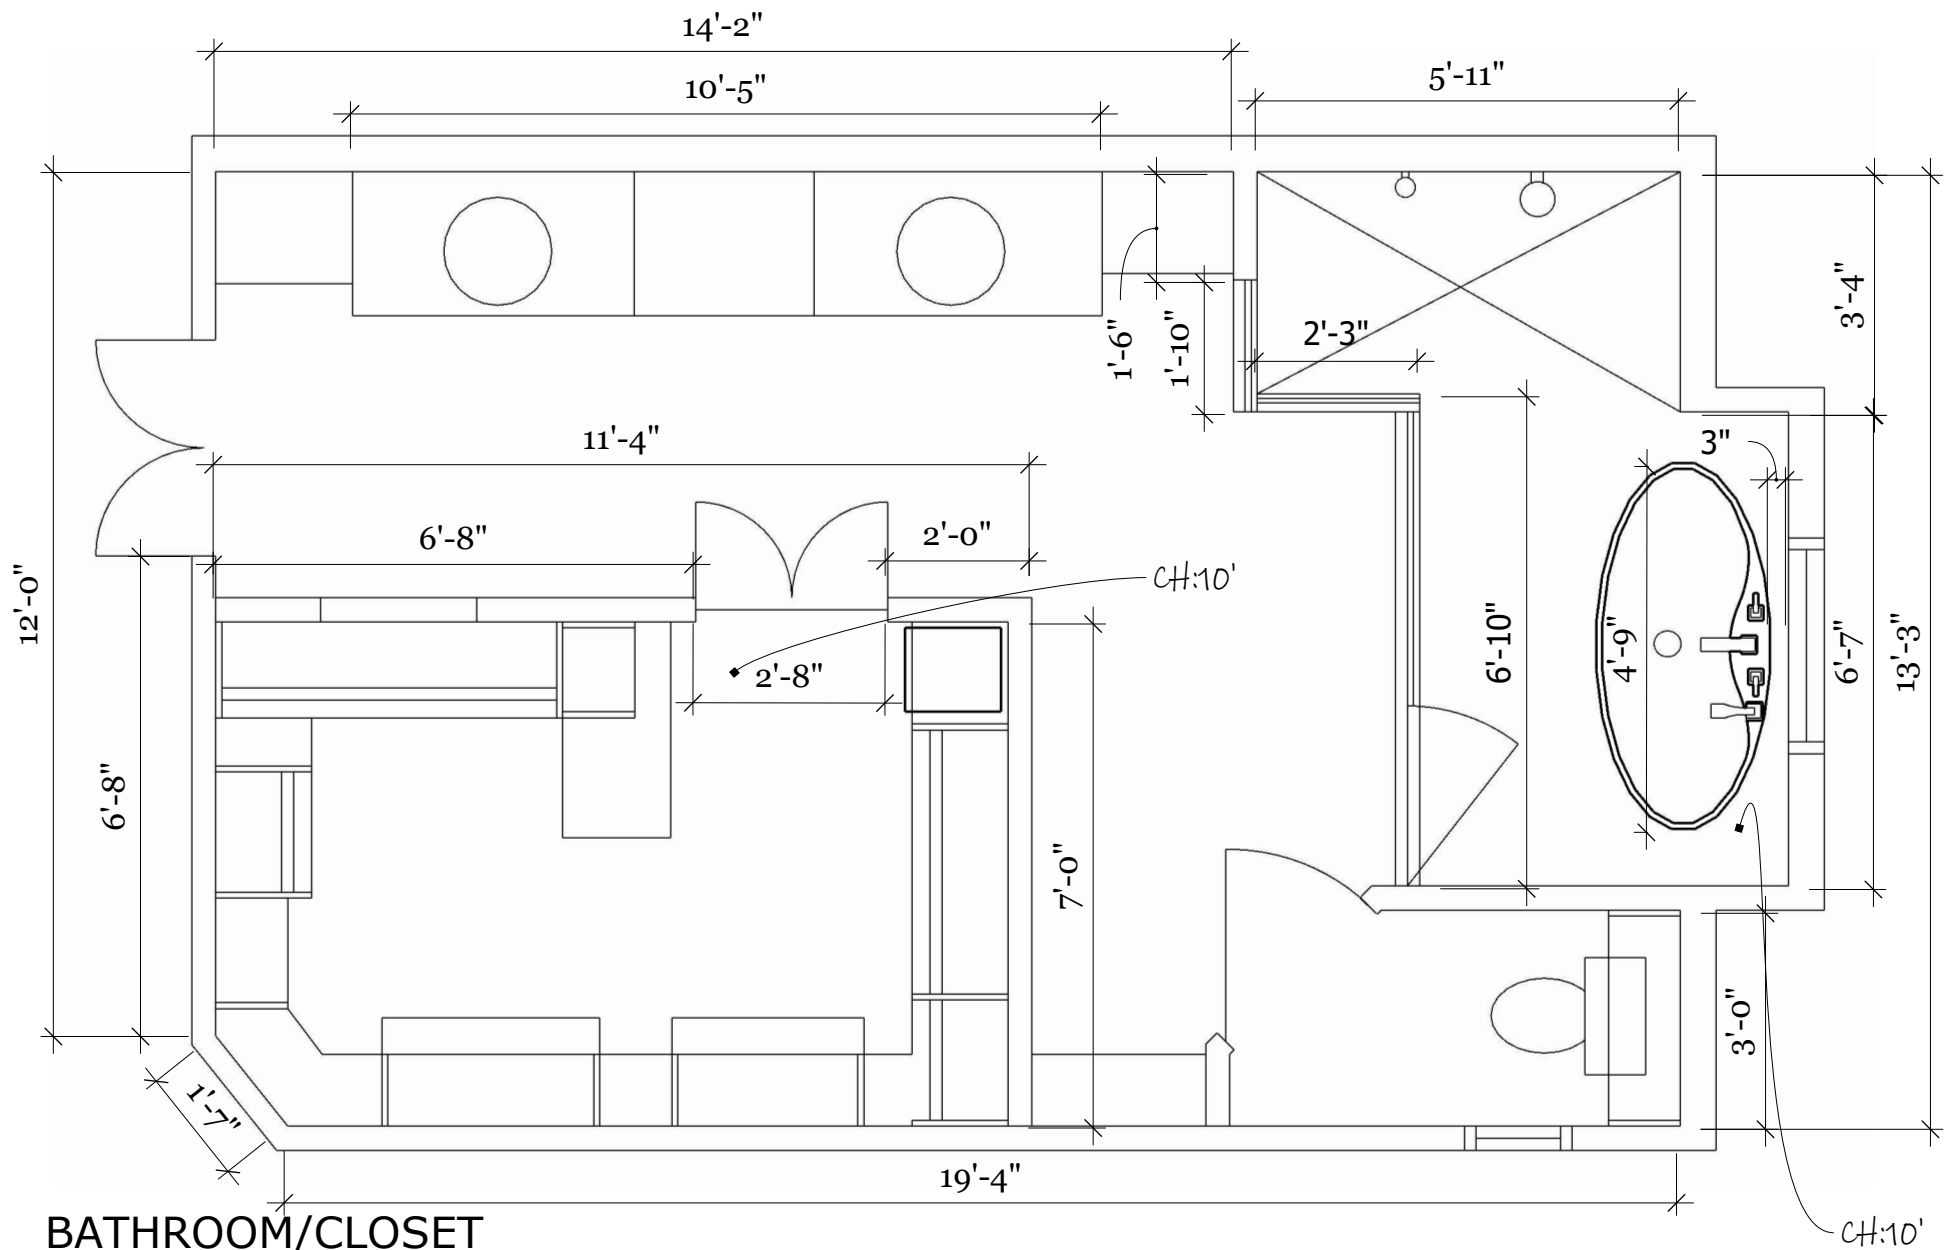

SCALE: 3/8" = 1'-0"

MASTER BATH
NEW LAYOUT



CHERAMIE GARBUTT
INTERIOR DESIGNER


MILLER MASTER BATH RENOVATION

REVISIONS

	MM/DD/YY	REMARKS
1	--/--/--	...
2	--/--/--	...
3	--/--/--	...
4	--/--/--	...
5	--/--/--	...

02

ID

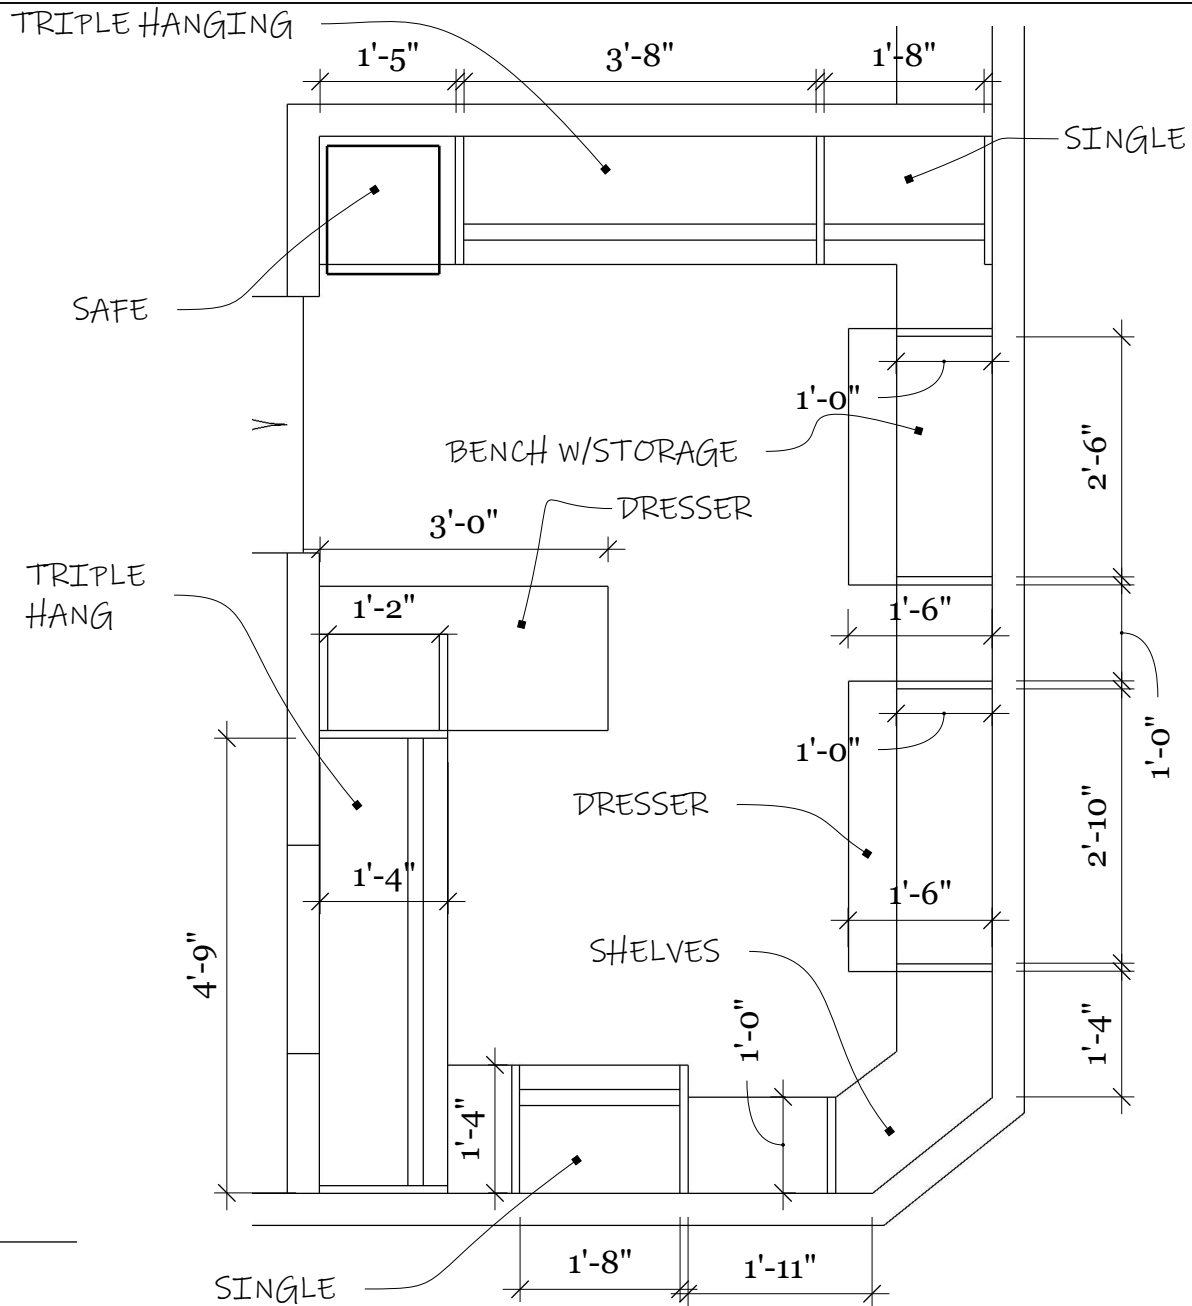

CLOSET

SCALE: 1/2" = 1'-0"

MASTER CLOSET LAYOUT



CHERAMIE GARBUTT
INTERIOR DESIGNER

MILLER MASTER BATH RENOVATION

REVISIONS


	MM/DD/YY	REMARKS
1	--/--/--	...
2	--/--/--	...
3	--/--/--	...
4	--/--/--	...
5	--/--/--	...

ID 03

ID

KEY

-  RECESSED/
WAFFER
-  RECESSED
WATERPROOF
-  RECESSED
VENT
-  SCONCE
-  CHANDELIER
-  HEATER/VENT
-  FANDOLIER

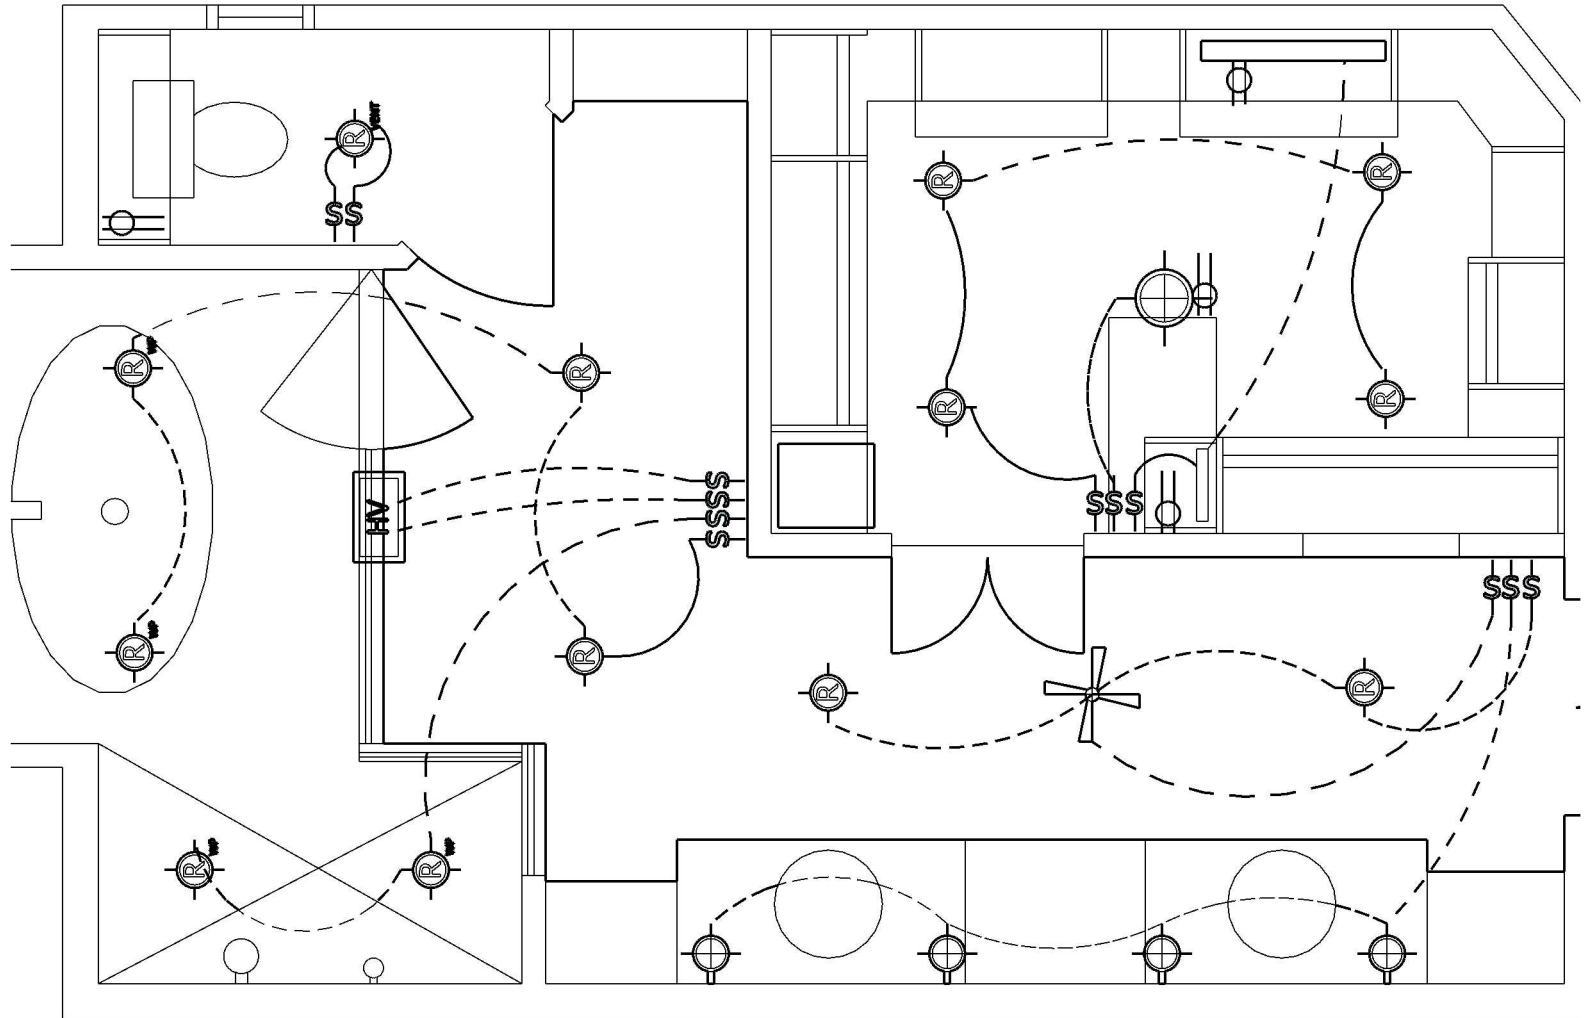

ELECTRICAL LAYOUT

SCALE: 3/8" = 1'-0"

MASTER CLOSET
LAYOUT



CHERAMIE GARBUTT
INTERIOR DESIGNER

MILLER MASTER BATH RENOVATION

REVISIONS

	MM/DD/YY	REMARKS
1	--/--/--	...
2	--/--/--	...
3	--/--/--	...
4	--/--/--	...
5	--/--/--	...

04

ID

TILE



WALL TILE 1

WALL TILE 1



WALL TILE 2

WALL TILE 1




SHOWER FLOOR

WALL TILE 1



BATH FLOOR

WALL TILE 1

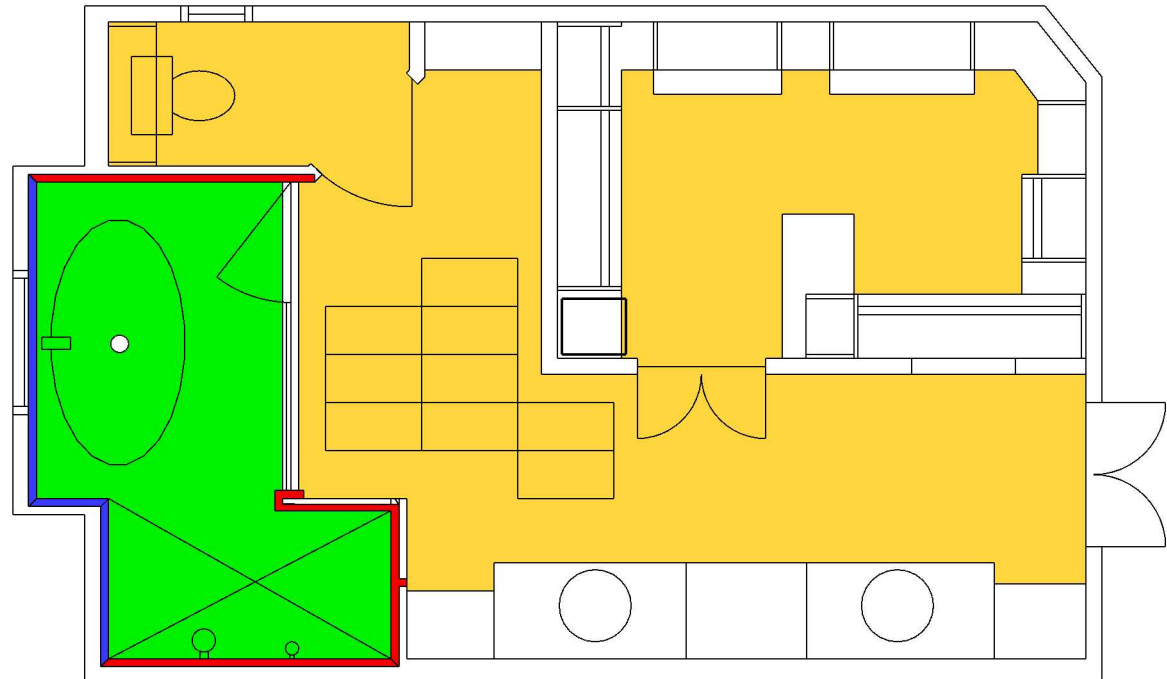

TILE LAYOUT



CHERAMIE GARBUTT
INTERIOR DESIGNER


MILLER MASTER BATH RENOVATION

REVISIONS

	MM/DD/YY	REMARKS
1	--/--/--	...
2	--/--/--	...
3	--/--/--	...
4	--/--/--	...
5	--/--/--	...

ID 05

ID

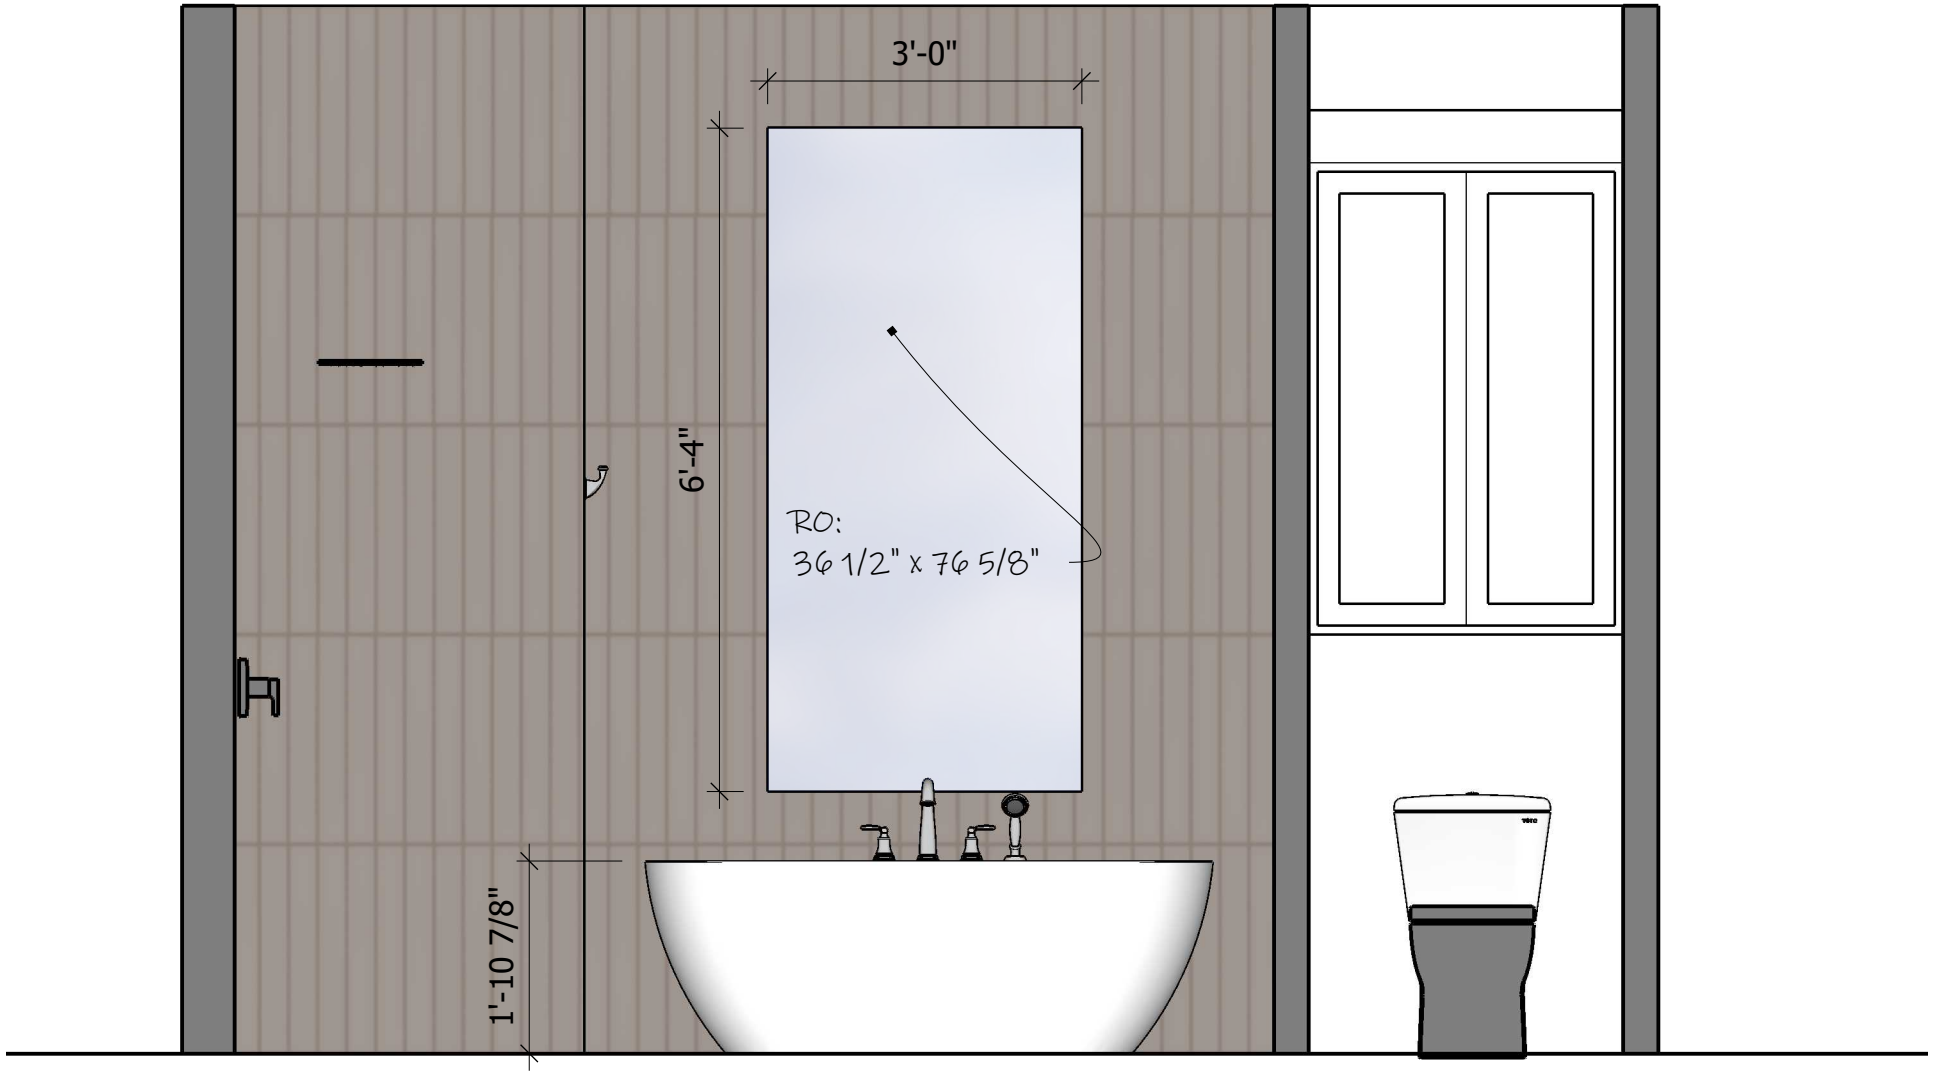

WINDOW DIMS

TUB/SHOWER ELEVATIONS



CHERAMIE GARBUTT
INTERIOR DESIGNER


MILLER MASTER BATH RENOVATION

REVISIONS

	MM/DD/YY	REMARKS
1	--/--/--	...
2	--/--/--	...
3	--/--/--	...
4	--/--/--	...
5	--/--/--	...

06

ID

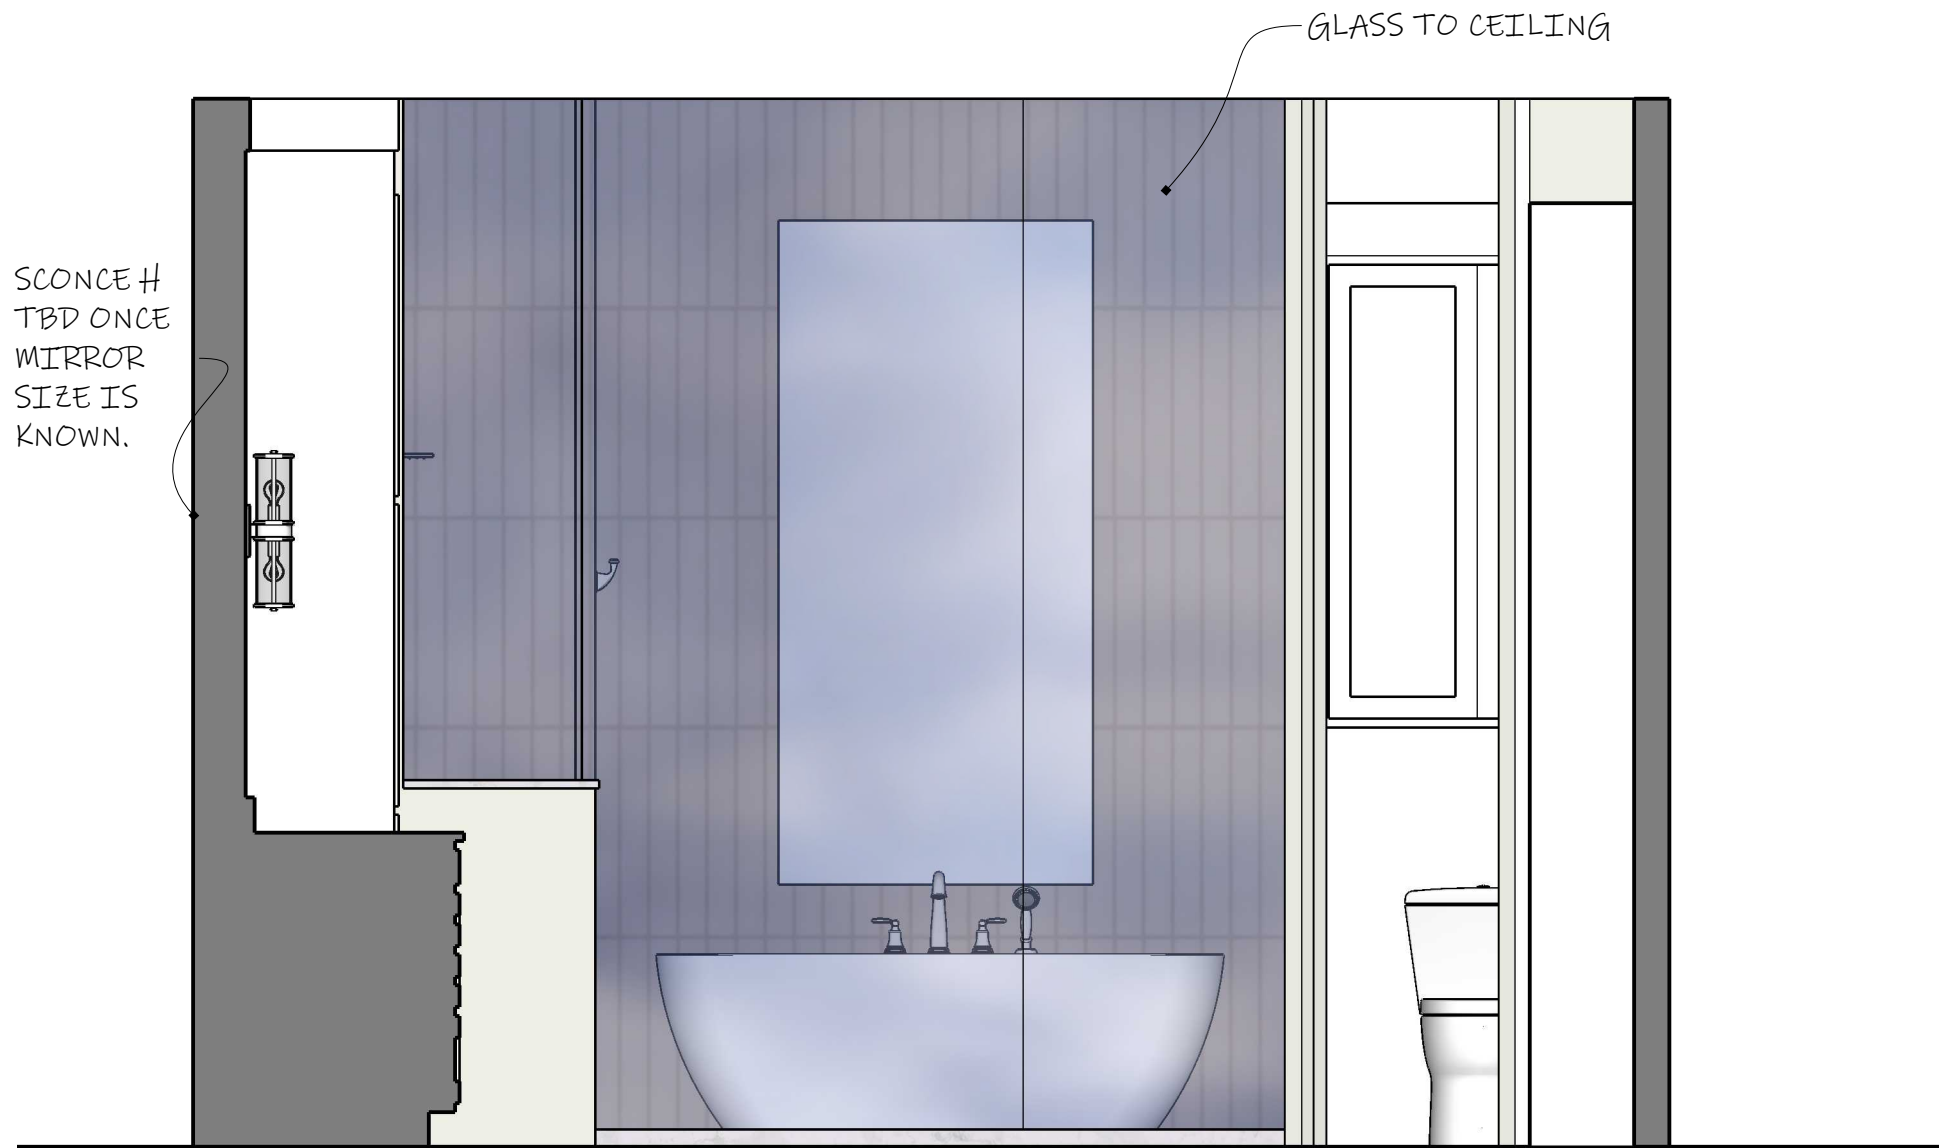

WET ROOM

TUB/SHOWER ELEVATIONS



CHERAMIE GARBUTT
— INTERIOR DESIGNER


MILLER MASTER BATH RENOVATION

REVISIONS

	MM/DD/YY	REMARKS
1	--/--/--	...
2	--/--/--	...
3	--/--/--	...
4	--/--/--	...
5	--/--/--	...

07

ID

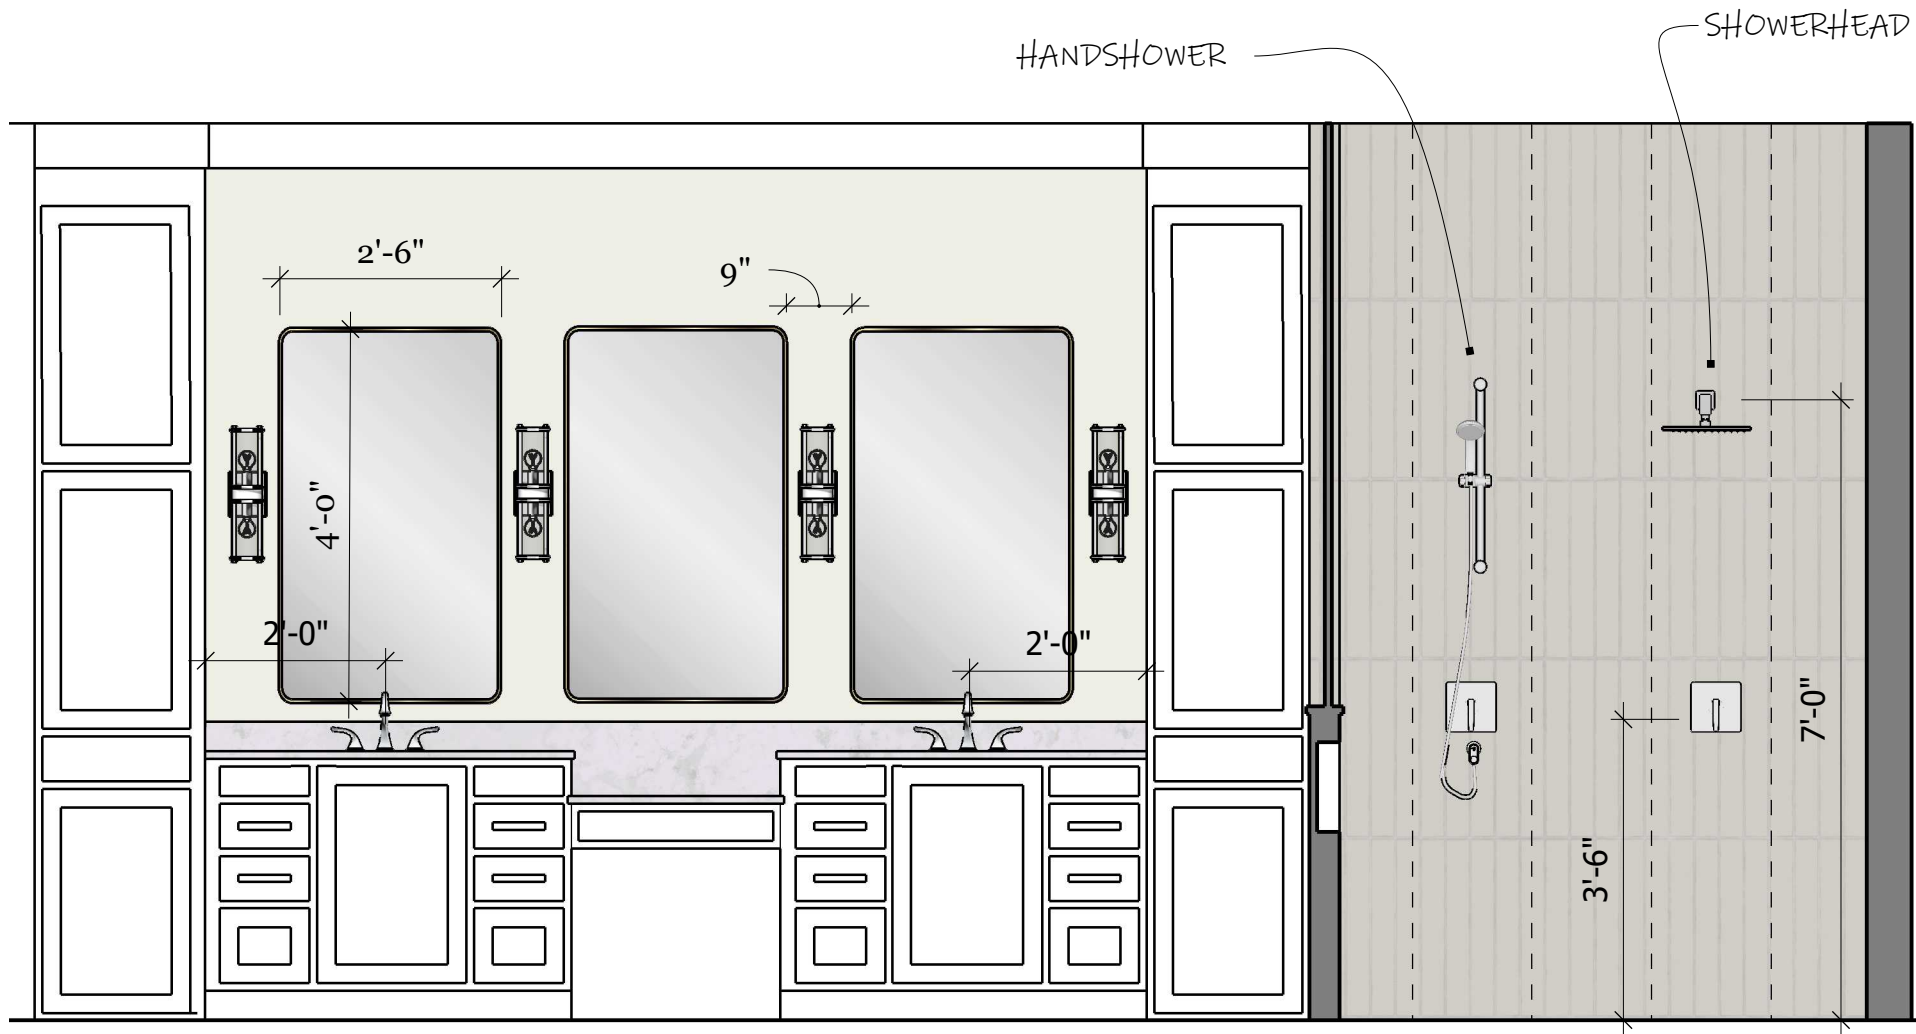

VANITY/SHOWER

TUB/SHOWER ELEVATIONS



CHERAMIE GARBUTT
INTERIOR DESIGNER

MILLER MASTER BATH RENOVATION

REVISIONS

	MM/DD/YY	REMARKS
1	--/--/--	...
2	--/--/--	...
3	--/--/--	...
4	--/--/--	...
5	--/--/--	...

08

ID



PONY WALL 2

TUB/SHOWER ELEVATIONS



CHERAMIE GARBUTT

INTERIOR DESIGNER


MILLER MASTER BATH RENOVATION

REVISIONS		
	MM/DD/YY	REMARKS
1	--/--/--	...
2	--/--/--	...
3	--/--/--	...
4	--/--/--	...
5	--/--/--	...

HIS SIDE



HER SIDE

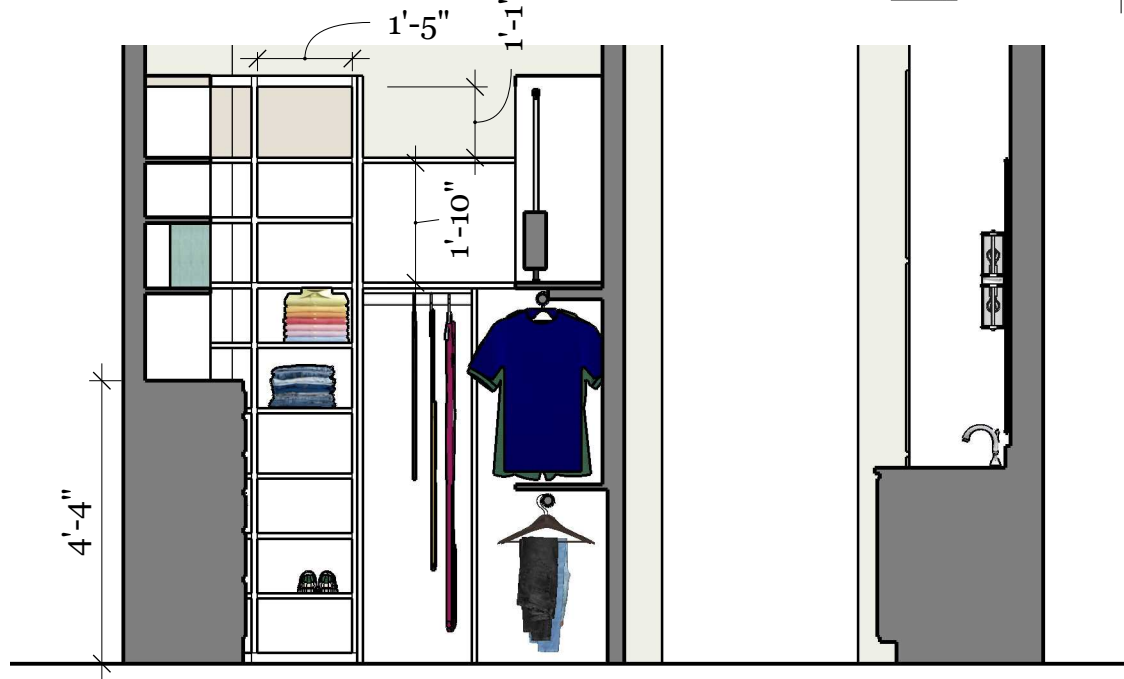

CLOSET ELEVATIONS



CHERAMIE GARBUTT
INTERIOR DESIGNER

MILLER MASTER BATH RENOVATION

REVISIONS


	MM/DD/YY	REMARKS
1	--/--/--	...
2	--/--/--	...
3	--/--/--	...
4	--/--/--	...
5	--/--/--	...

11

ID



CLOSET DOOR SIDE

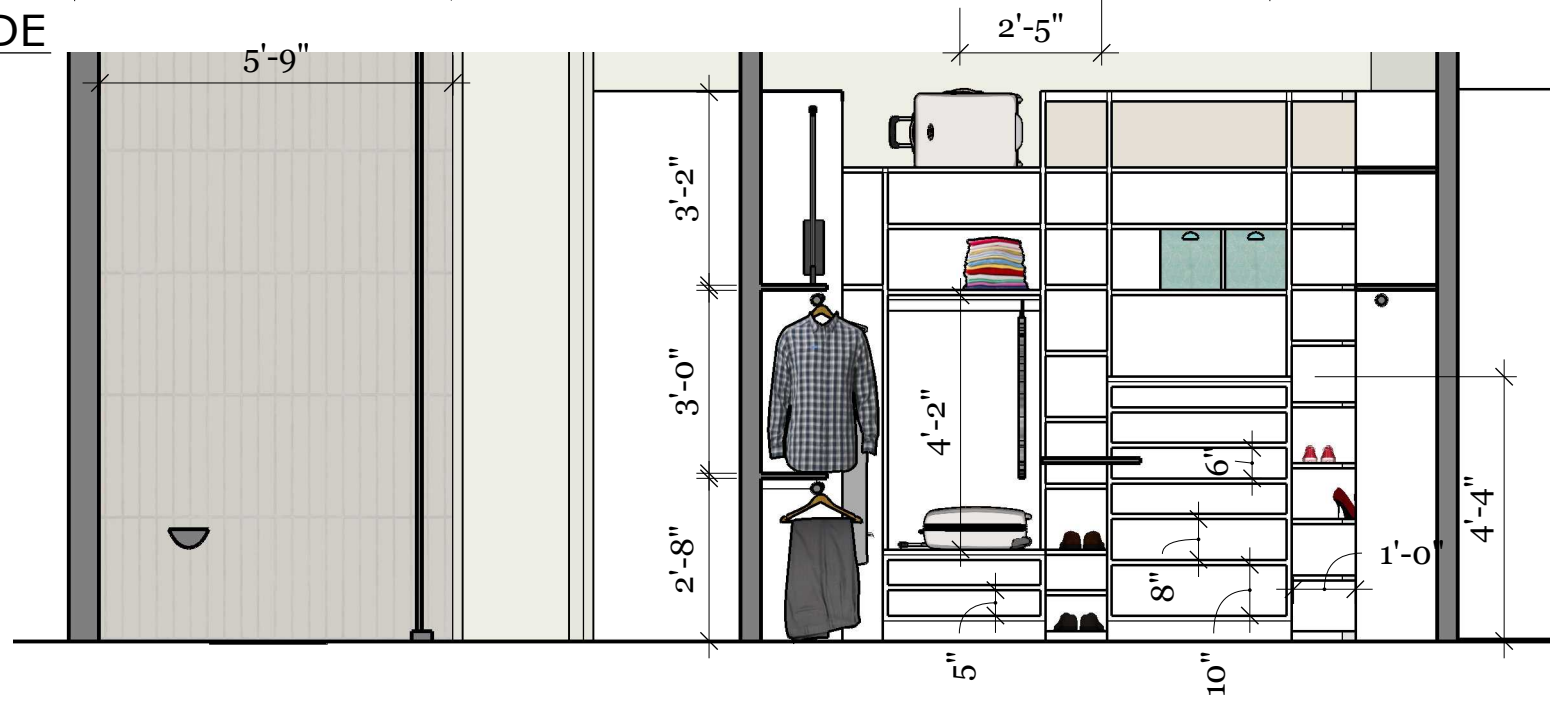

BACK WALL

CLOSET ELEVATIONS




CHERAMIE GARBUTT

INTERIOR DESIGNER

MILLER MASTER BATH RENOVATION

REVISIONS		
	MM/DD/YY	REMARKS
1	--/--/--	...
2	--/--/--	...
3	--/--/--	...
4	--/--/--	...
5	--/--/--	...

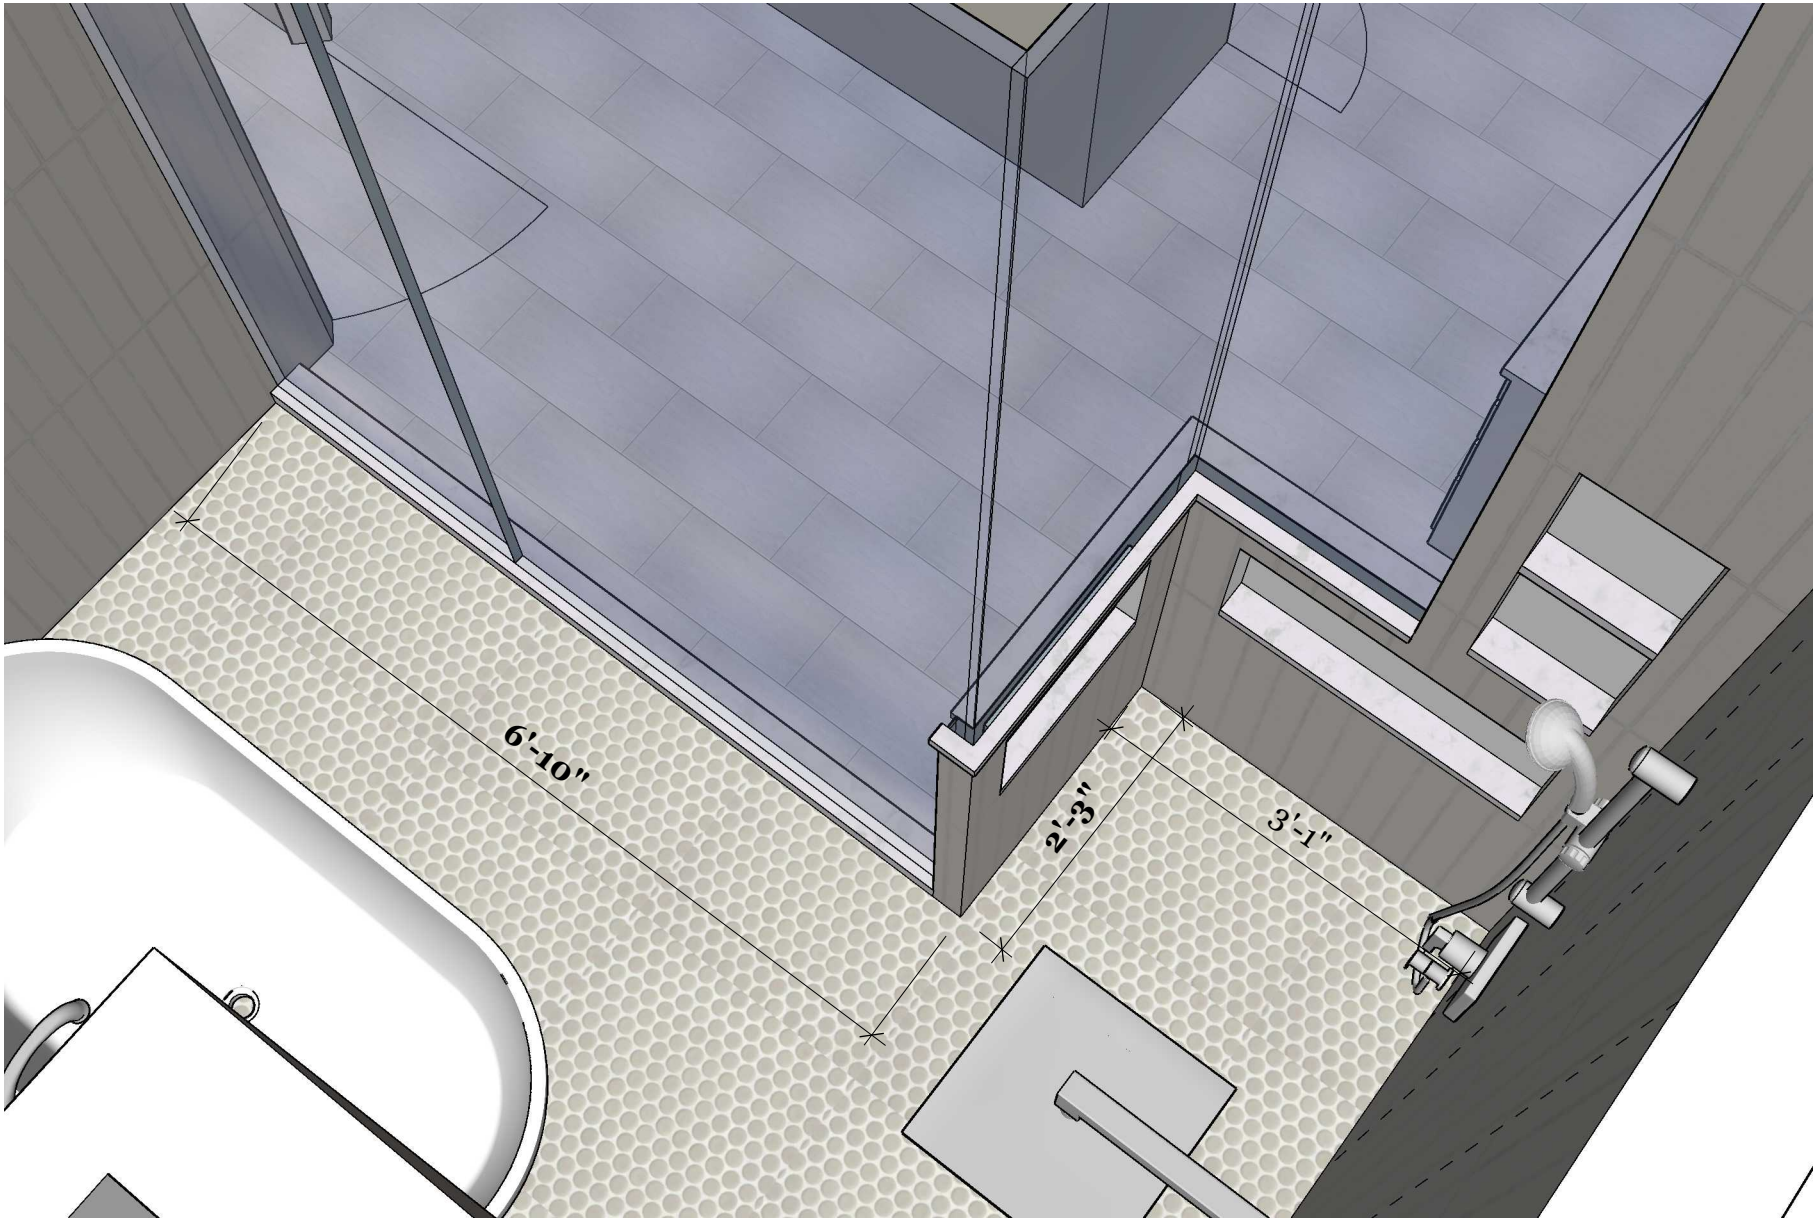

3-DS



CHERAMIE GARBUTT
INTERIOR DESIGNER


MILLER MASTER BATH RENOVATION

REVISIONS

	MM/DD/YY	REMARKS
1	--/--/--	...
2	--/--/--	...
3	--/--/--	...
4	--/--/--	...
5	--/--/--	...

13

ID

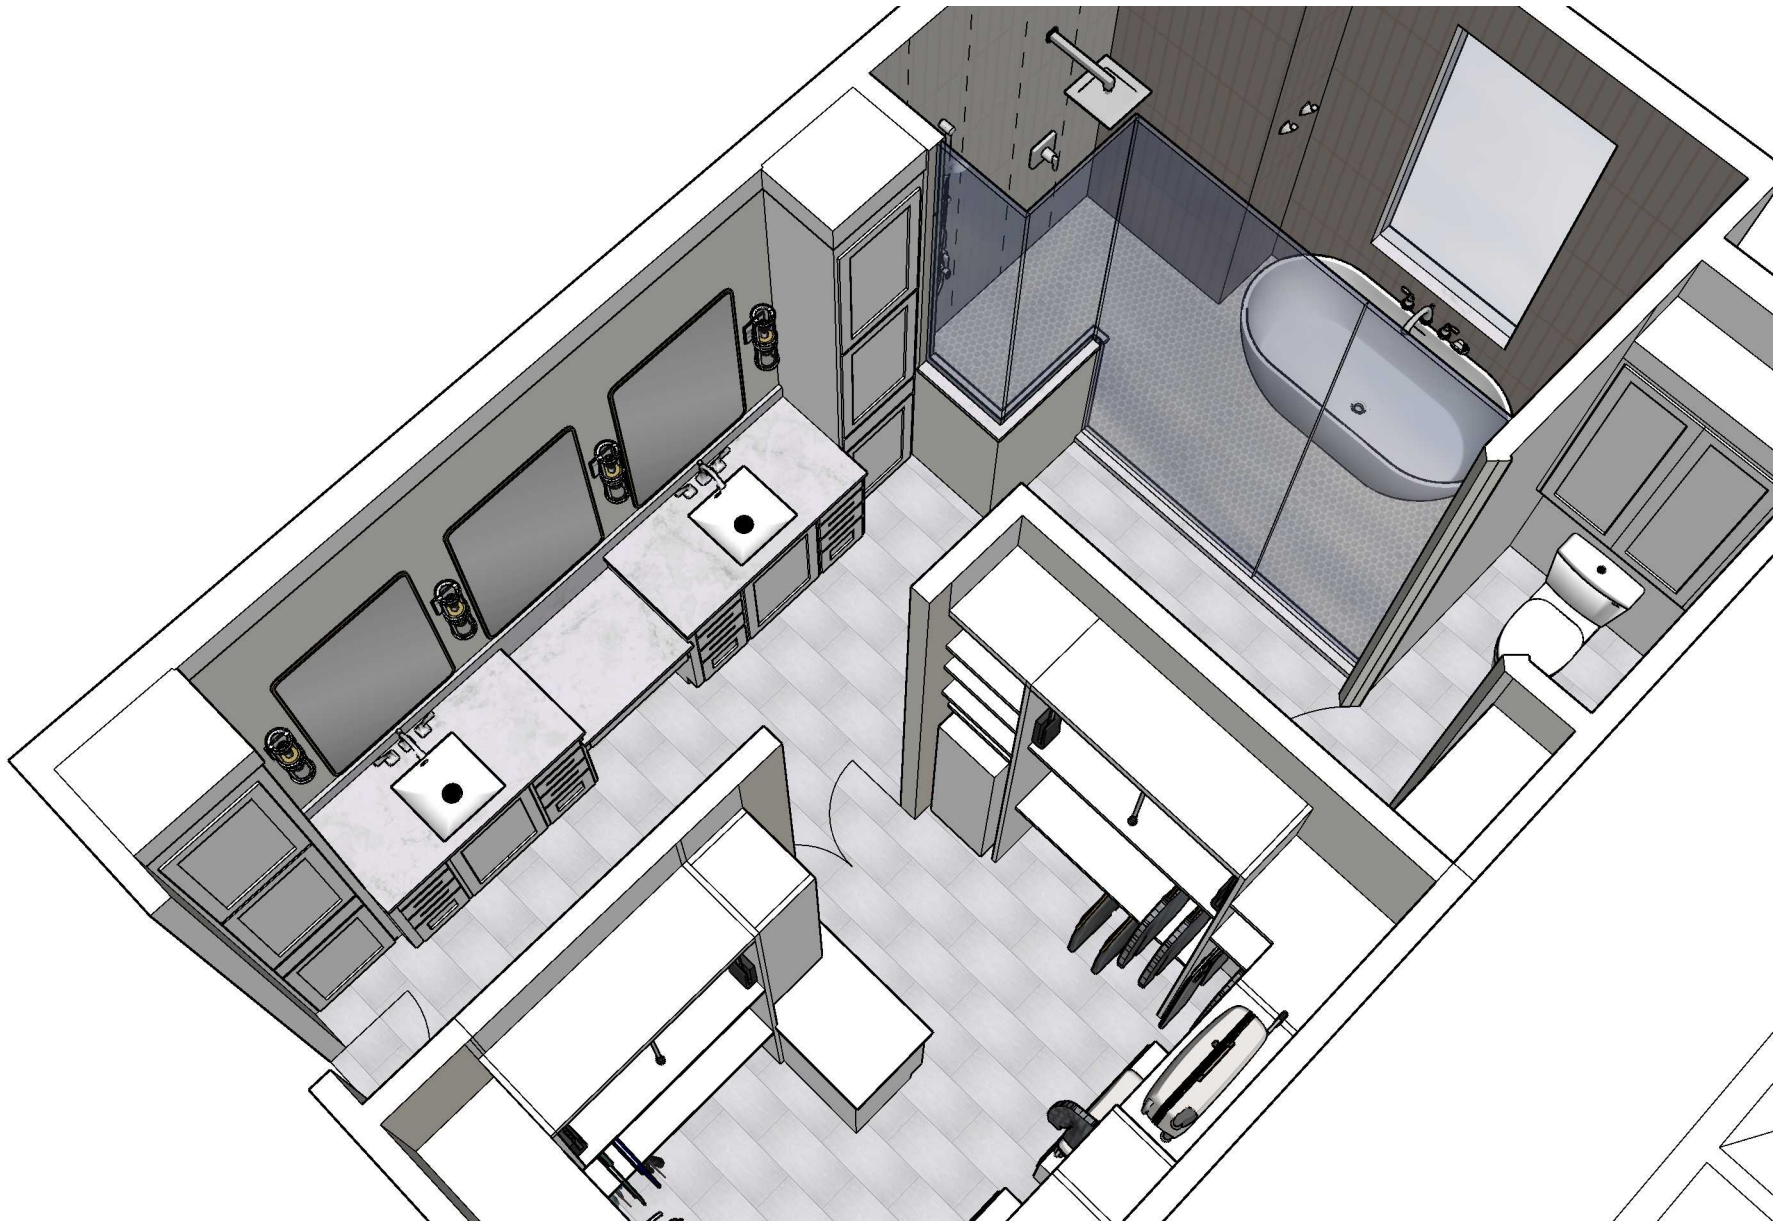

3-DS



CHERAMIE GARBUTT
INTERIOR DESIGNER

MILLER MASTER BATH RENOVATION

REVISIONS

	MM/DD/YY	REMARKS
1	--/--/--	...
2	--/--/--	...
3	--/--/--	...
4	--/--/--	...
5	--/--/--	...

14

ID



3-DS



CHERAMIE GARBUTT
INTERIOR DESIGNER

MILLER MASTER BATH RENOVATION

REVISIONS

	MM/DD/YY	REMARKS
1	--/--/--	...
2	--/--/--	...
3	--/--/--	...
4	--/--/--	...
5	--/--/--	...

15

ID



3-DS



CHERAMIE GARBUTT
INTERIOR DESIGNER

MILLER MASTER BATH RENOVATION

REVISIONS

	MM/DD/YY	REMARKS
1	--/--/--	...
2	--/--/--	...
3	--/--/--	...
4	--/--/--	...
5	--/--/--	...

16

ID



3-DS



CHERAMIE GARBUTT
— INTERIOR DESIGNER

MILLER MASTER BATH RENOVATION

REVISIONS

	MM/DD/YY	REMARKS
1	--/--/--	...
2	--/--/--	...
3	--/--/--	...
4	--/--/--	...
5	--/--/--	...