




FRONT

SIDE


REAR



SIDE

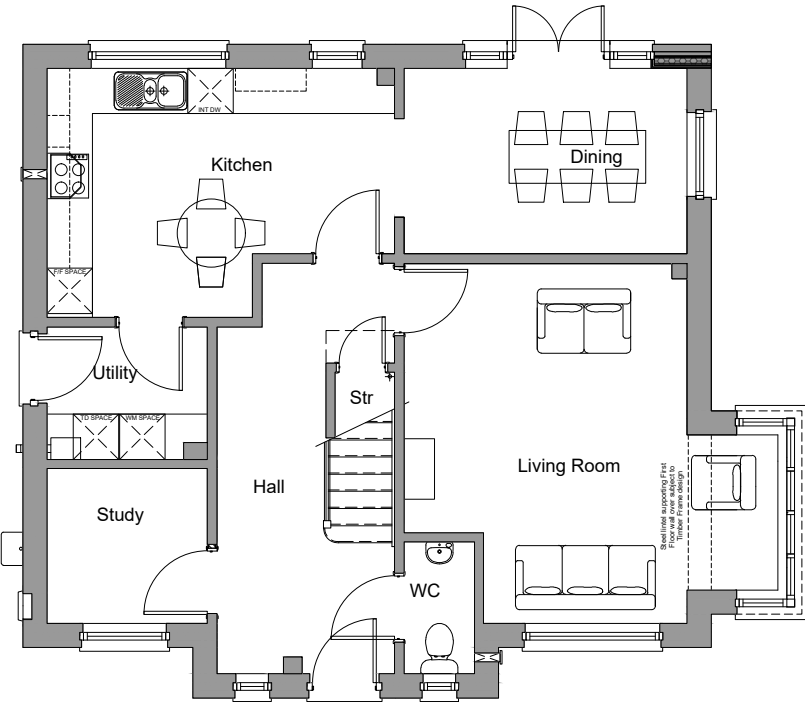


GROUND FLOOR PLAN

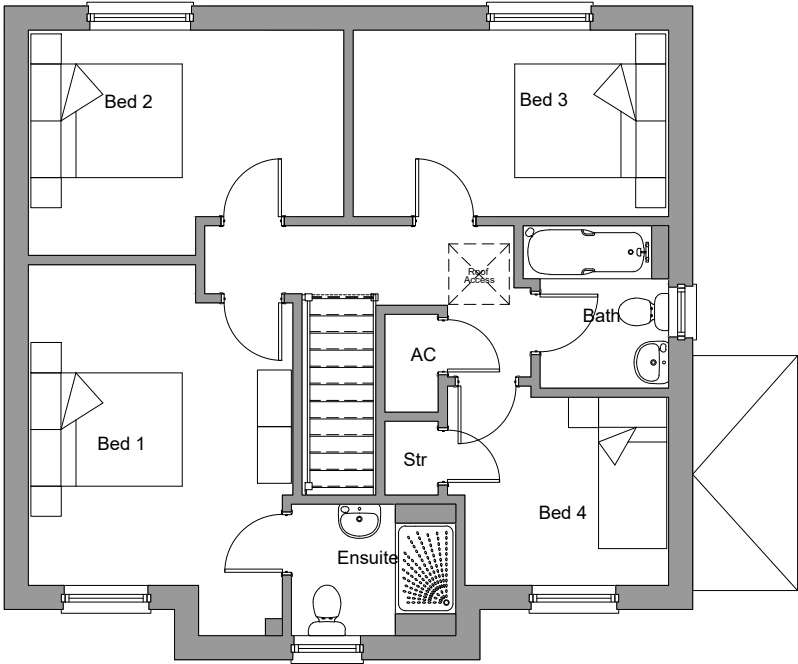

FIRST FLOOR PLAN

HOUSE TYPE AREA	
M² = 131.3	Ft² = 1414
Measured to finished plasterboard face	

 

Obsidian Developments Ltd Cadogan House Spring Gardens Whitland SA34 0HR	CLIENT: Obsidian Developments	DRAWN BY hammond Architectural Ltd
	PROJECT TITLE: Planning	DATE 25.08.26
DRAWING TITLE OH24-HT-AV1-06 OP - Planning Floor plans & Elevations [Render & Stone]		SCALE 1:100@A3
		FORMAT: 2024
		DRAWING NO. OH24-HT-AV1-06 OP
		REVISION: .

DO NOT SCALE FROM THIS DRAWING. WORK TO FIGURED DIMENSIONS ONLY. Any discrepancies are to be referred to Hammond Architectural Ltd. Contractors, subcontractors and suppliers must verify all dimensions on site before commencing any work or making any workshop drawings. All drawings are copyright of Hammond Architectural Ltd 2024