




FRONT

SIDE


REAR



SIDE

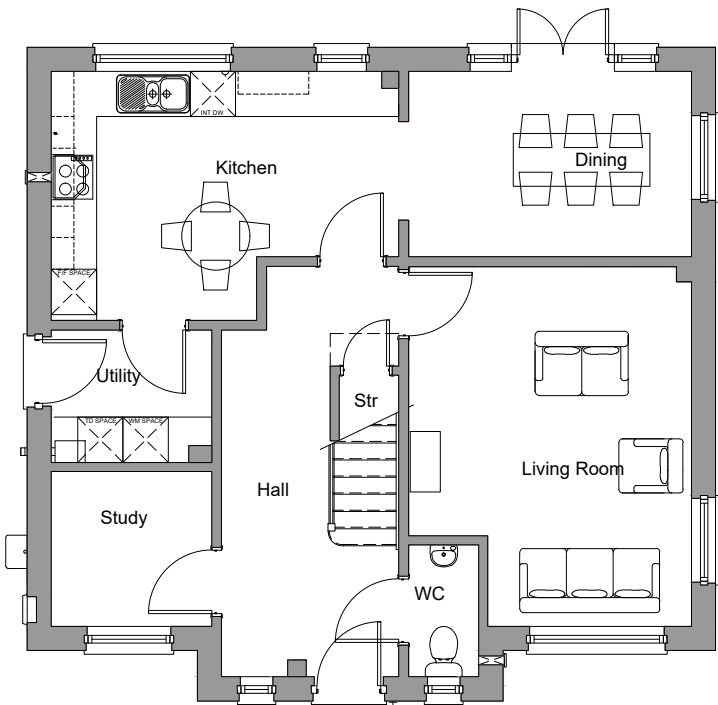


GROUND FLOOR PLAN

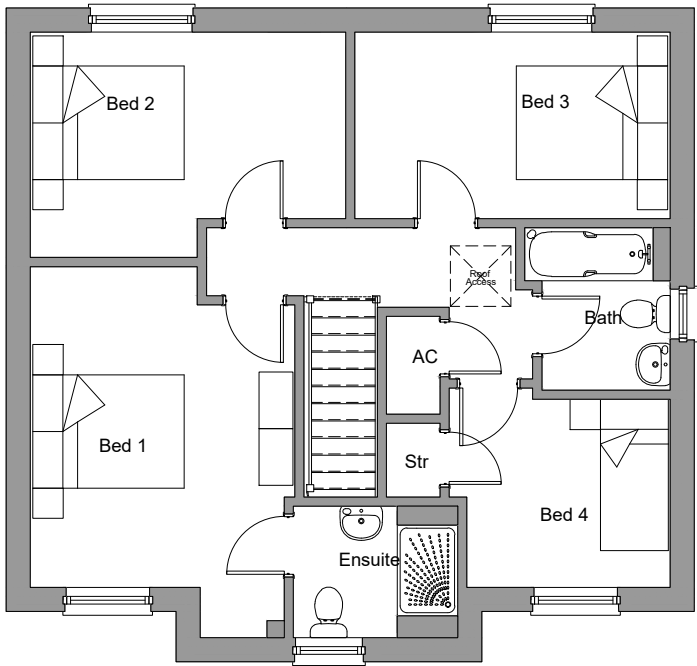

FIRST FLOOR PLAN

HOUSE TYPE AREA	
M² = 127.2	Ft² = 1369
Measured to finished plasterboard face	

 

Obsidian Developments Ltd Cadogan House Spring Gardens Whitland SA34 0HR	CLIENT: Obsidian Developments	SCALE 1:100@A3	DRAWN BY hammond Architectural Ltd
	PROJECT TITLE: Planning	DATE 25.08.26	REVISION: .
DRAWING TITLE OH24-HT-A1-06 OP - Planning Floor plans & Elevations [Render & Stone]		FORMAT: 2024	DRAWING NO. OH24-HT-A1-06 OP