





FRONT

SIDE


REAR

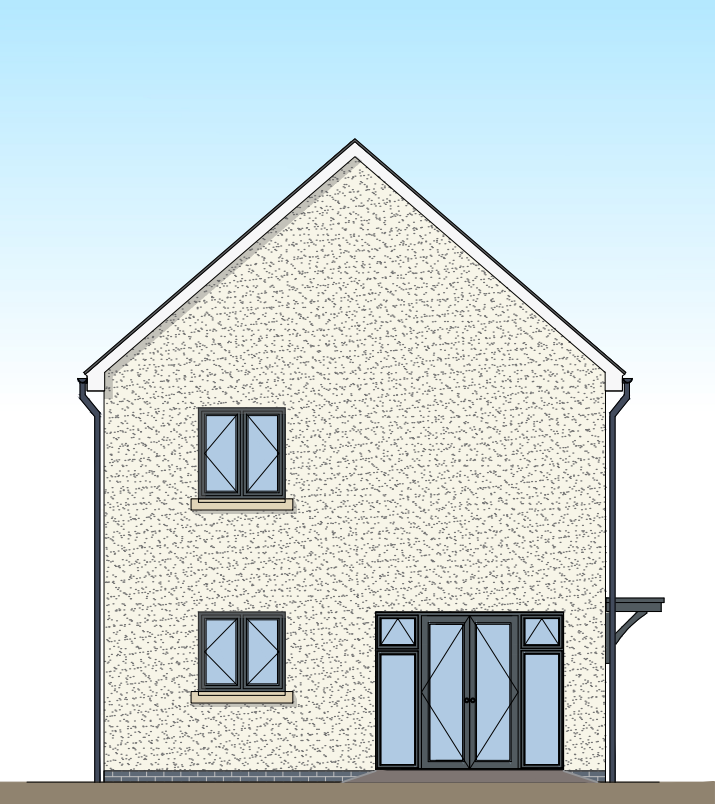


SIDE

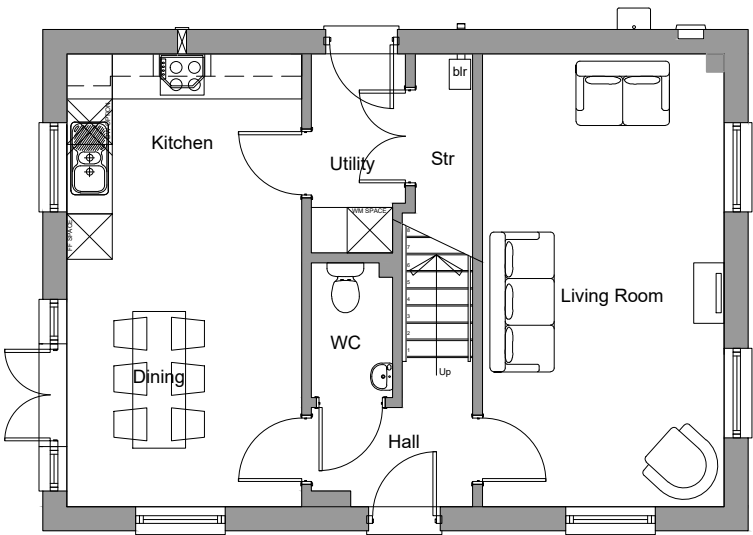

GROUND FLOOR PLAN

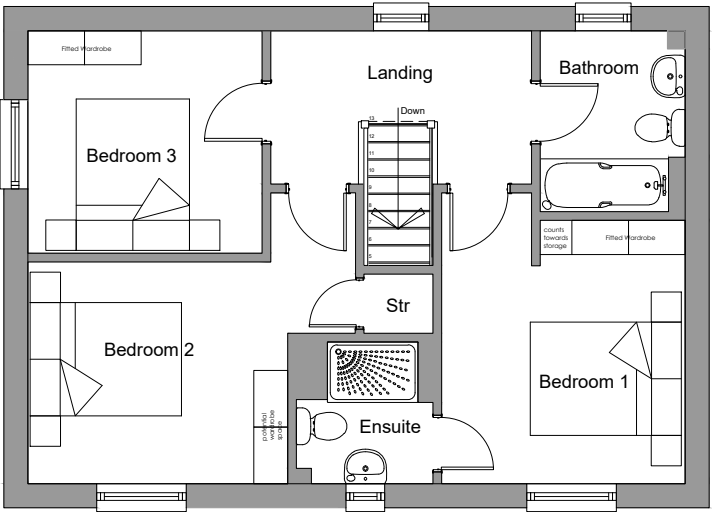

FIRST FLOOR PLAN

 

HOUSE TYPE AREA	
M² = 104	Ft² = 1120
Measured to finished plasterboard face	

Obsidian Developments Ltd Cadogan House Spring Gardens Whitland SA34 0HR	CLIENT: Obsidian Developments	SCALE 1:100@A3	DATE 08.09.26	DRAWN BY
	PROJECT TITLE: Planning	FORMAT: 2026	DRAWING NO. OH26-HT-K-03-AS	REVISION: -
	DRAWING TITLE OH26-HT-K-03 AS - Planning Floor plans & Elevations [Render]			

DO NOT SCALE FROM THIS DRAWING. WORK TO FIGURED DIMENSIONS ONLY. Any discrepancies are to be referred to Hammond Architectural Ltd. Contractors, subcontractors and suppliers must verify all dimensions on site before commencing any work or making any workshop drawings. All drawings are copyright of Hammond Architectural Ltd 2024