





FRONT

SIDE


REAR

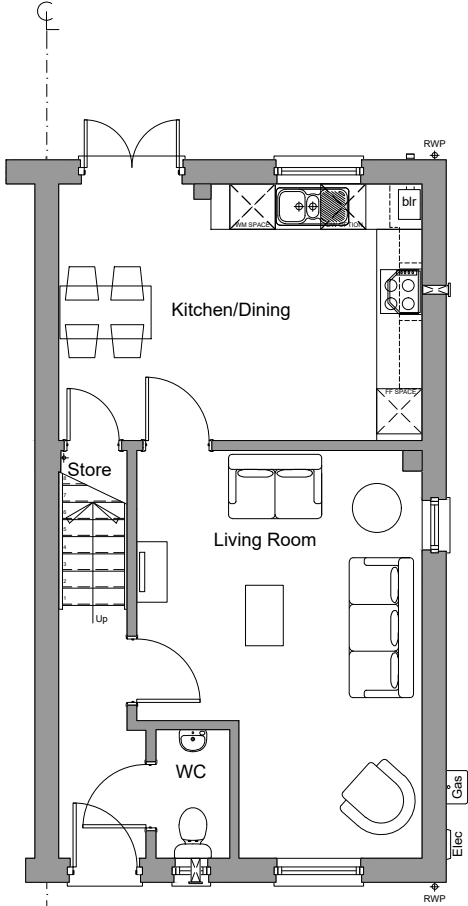

GROUND FLOOR PLAN

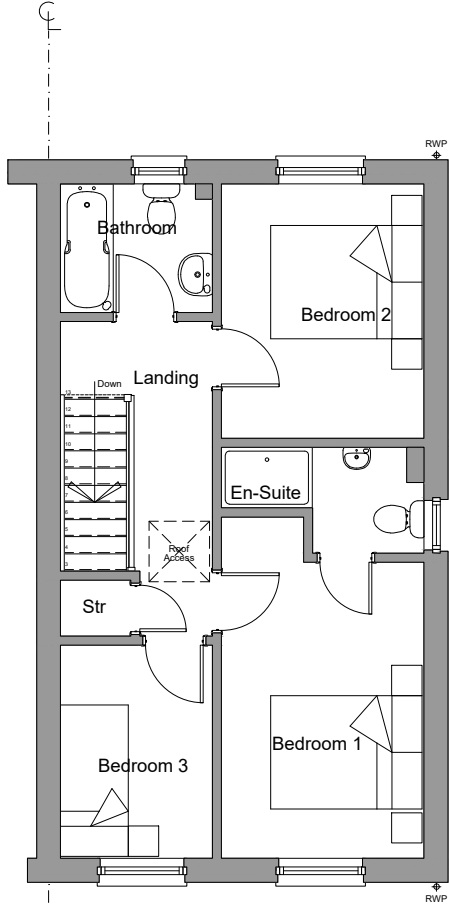

FIRST FLOOR PLAN

 

HOUSE TYPE AREA	
M² = 84.03	Ft² = 904
Measured to finished plasterboard face	

Obsidian Developments Ltd Cadogan House Spring Gardens Whitland SA34 0HR	CLIENT: Obsidian Developments	SCALE 1:100@A3	DATE 01.09.26	DRAWN BY  hammond Architectural Ltd
	PROJECT TITLE: Planning	FORMAT: 2024	DRAWING NO. OH24-HT-E-06-AS	REVISION. .
	DRAWING TITLE OH24-HT-E-01 AS - Planning Floor plans & Elevations [Render]			

DO NOT SCALE FROM THIS DRAWING. WORK TO FIGURED DIMENSIONS ONLY. Any discrepancies are to be referred to Hammond Architectural Ltd. Contractors, subcontractors and suppliers must verify all dimensions on site before commencing any work or making any workshop drawings. All drawings are copyright of Hammond Architectural Ltd 2024