





Front

Side


Rear

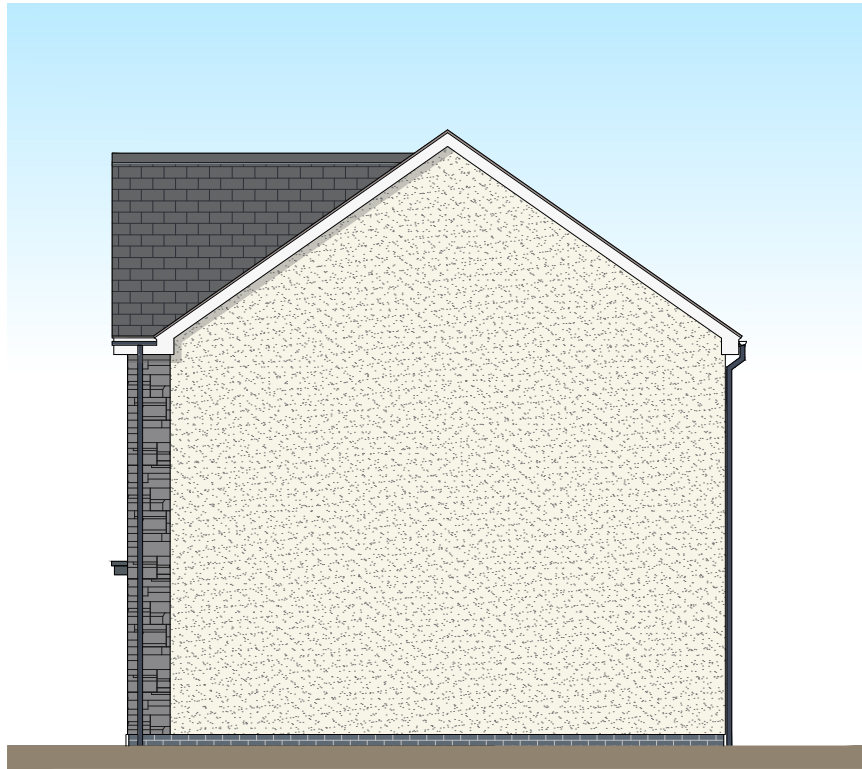

Side

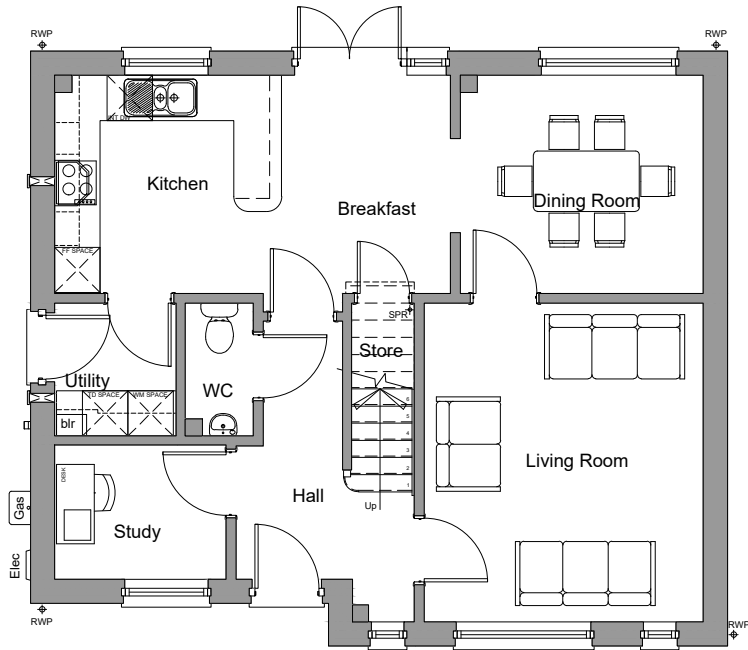


GROUND FLOOR PLAN

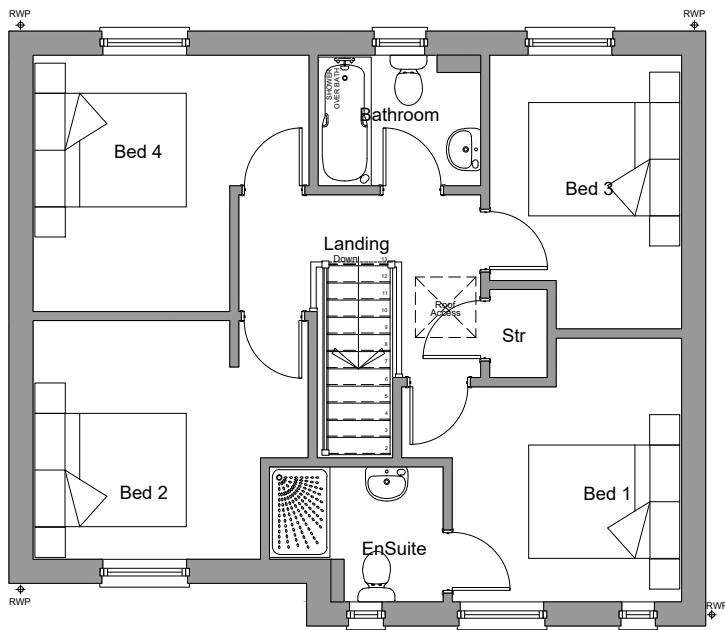

FIRST FLOOR PLAN

HOUSE TYPE AREA	
M ² = 119.3	Ft ² = 1284
Measured to finished plasterboard face	

 

Obsidian Developments Ltd Cadogan House Spring Gardens Whitland SA34 0HR	CLIENT: Obsidian Developments	SCALE 1:100@A3	DRAWN BY hammond Architectural Ltd
	PROJECT TITLE: Planning	DATE 25.08.26	REVISION: .
DRAWING TITLE OH24-HT-B-05 AS - Planning Floor plans & Elevations [Render & Stone]		FORMAT: 2026	DRAWING NO. OH24-HT-B-05 AS