

[illegible]


	NO.	PART NUMBER	NO.	PART NUMBER
	4	33-102298	-	---
	SE	33-102648	-	---
	6	33-103025	-	---

MEDIX
SPECIALTY VEHICLES, INC.

3008 MOBILE DRIVE
ELKHART, IN 46514
PH: 574-266-0911
FAX: 574-266-6669



"LET US SHOW YOU THE MEDIX DIFFERENCE"
WWW.MEDIXAMBULANCE.COM

ALL WARNING, SCENE, AND TAIL LIGHTS TO HAVE CHROME BEZELS.
ALL COMPARTMENT/ENTRY DOORS TO HAVE POWER LOCKS
WIRE TO OEM

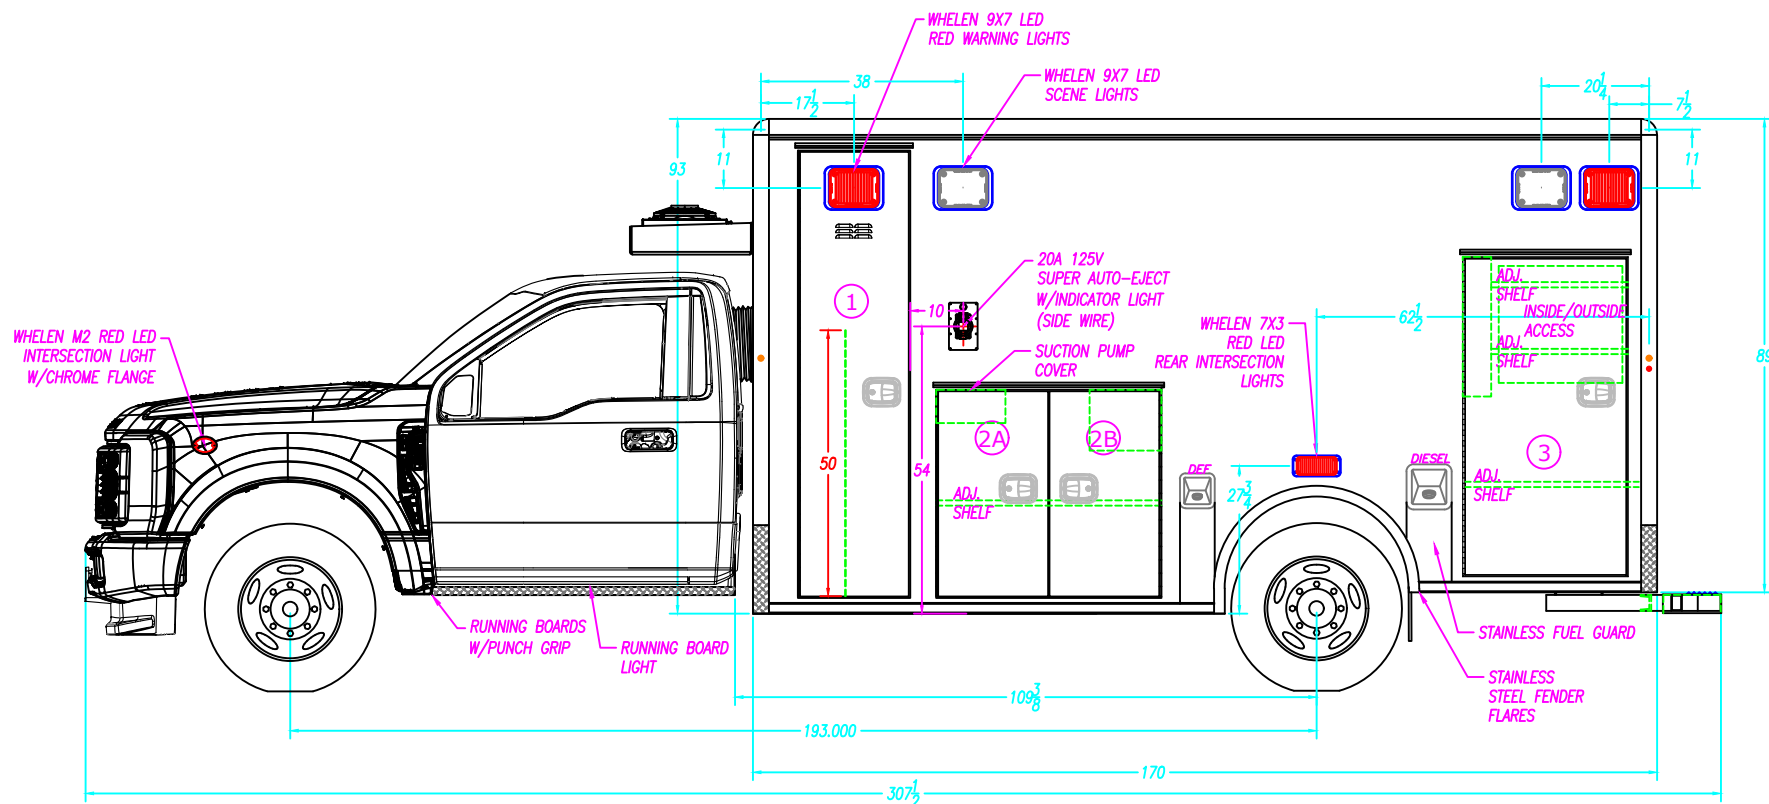

COMPARTMENT SIZES		NOTE: THE DIMENSIONS BELOW ARE INSIDE TUB DIMENSIONS			COMPARTMENT & ENTRY DOORS				COMPARTMENT TUBS				
NO.	COMPARTMENT TYPE	WIDTH	HEIGHT	DEPTH	NO.	PART NUMBER	NO.	PARTNUMBER	NO.	PART NUMBER	NO.	PARTNUMBER	
1	O2 COMPARTMENT	20 1/2"	83 1/2"	18 1/2"	1	78-118069	3	33-A11397	1	77-118126	-	---	
2	MID STORAGE COMPARTMENT	41 3/4"	38 1/2"	18 1/2"	2	78-120157			2	77-118605	-	---	
3	REAR STORAGE COMPARTMENT	34"	59 1/2"	19 1/4"					3	33-105141	-	---	
---	---	---	---	---									
COMPARTMENT / ENTRY DOOR SIZES					M2 170" TYPE I FORD F-450/550-DIESEL-193" W.B.				 3008 MOBILE DRIVE ELKHART, IN 46514 PH: 574-266-0911 FAX: 574-266-6669 "LET US SHOW YOU THE MEDIX DIFFERENCE" WWW.MEDIXAMBULANCE.COM				
NO.	COMPARTMENT / ENTRY DOOR TYPE	WIDTH	HEIGHT	DESCRIPTION:	STREET SIDE EXTERIOR								
1	O2 STORAGE DOOR	20 1/2"	83 1/2"	DRAWN BY:	I.STANSBURY	DATE CREATED:	2/14/2025	SCALE:					5/16"=1'
2A	MID STORAGE DOOR-A	20 1/4"	38 1/4"	REVISED BY:	B.WORTINGER	DATE REVISED:	2/28/2025	REVISION:					A
2B	MID STORAGE DOOR-B	20 1/4"	38 1/4"	Note: Drawings are for reference only, measurements may vary from actual product.									
3	REAR STORAGE DOOR	32 1/2"	59 1/4"										

ALL WARNING, SCENE, AND TAIL LIGHTS TO HAVE CHROME BEZELS.
ALL COMPARTMENT/ENTRY DOORS TO HAVE POWER LOCKS
WIRE TO OEM

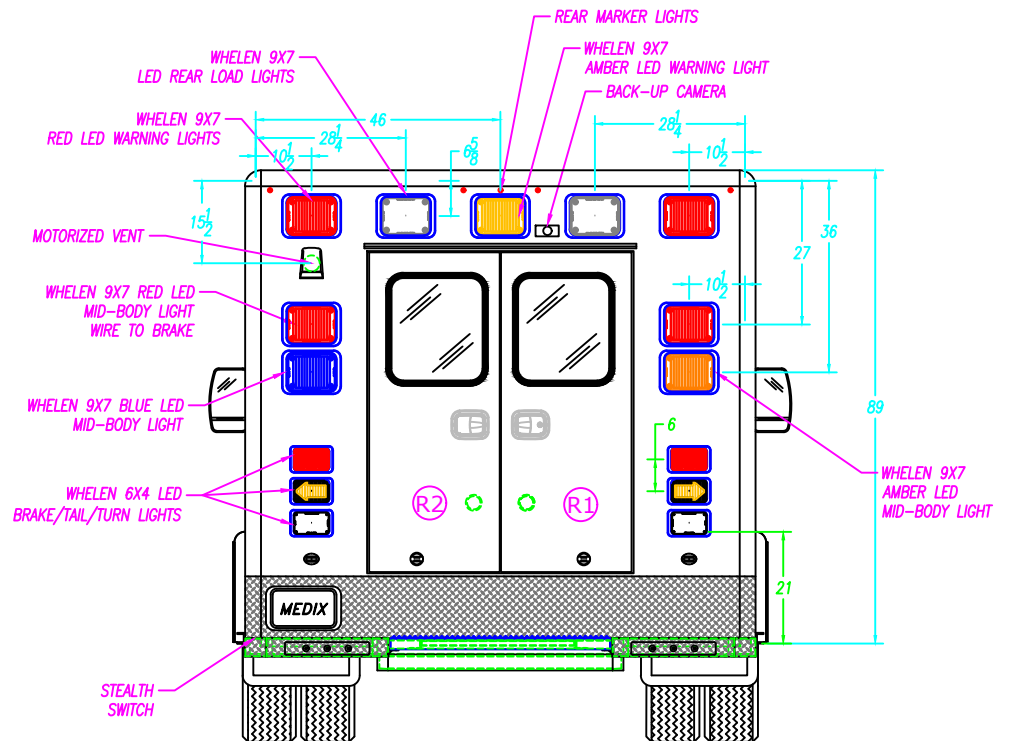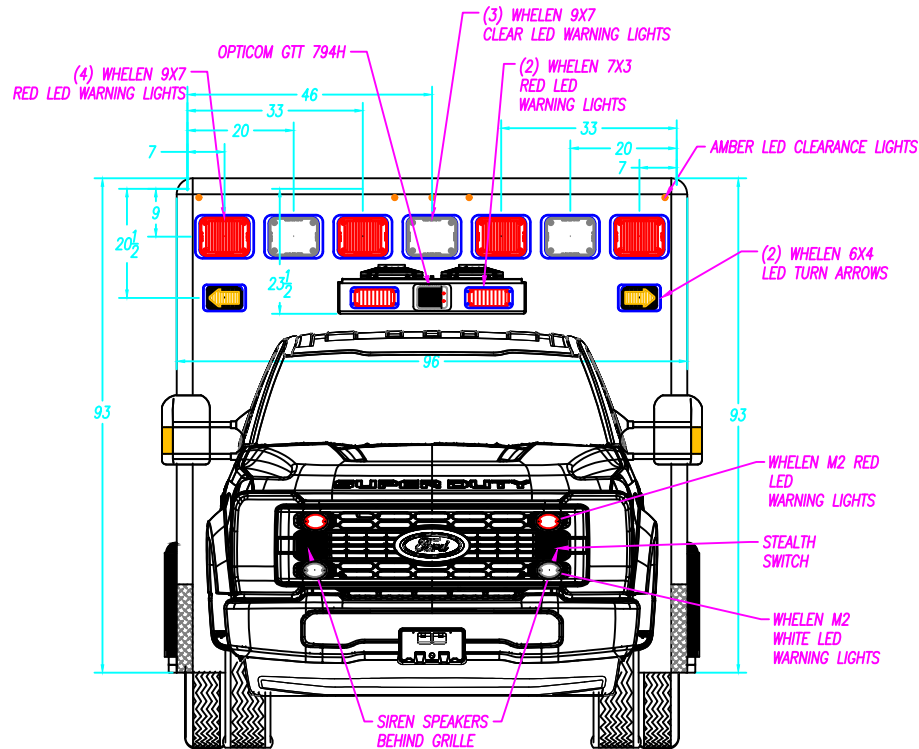

REAR ENTRY DOOR SIZES


NO.	WIDTH	HEIGHT	PART NUMBER
RE	54"	64 1/2"	78-116135

M2 170" TYPE I FORD F-450/550-DIESEL-193" W.B.		
DESCRIPTION: FRONT & REAR EXTERIOR		
DRAWN BY: I.STANSBURY	DATE CREATED: 2/14/2025	SCALE: 5/16"=1'
REVISED BY: B.WORTINGER	DATE REVISED: 2/28/2025	REVISION: A
Note: Drawings are for reference only, measurements may vary from actual product.		

3008 MOBILE DRIVE
ELKHART, IN 46514
PH: 574-266-0911
FAX: 574-266-6669

"LET US SHOW YOU THE MEDIX DIFFERENCE"

WWW.MEDIXAMBULANCE.COM

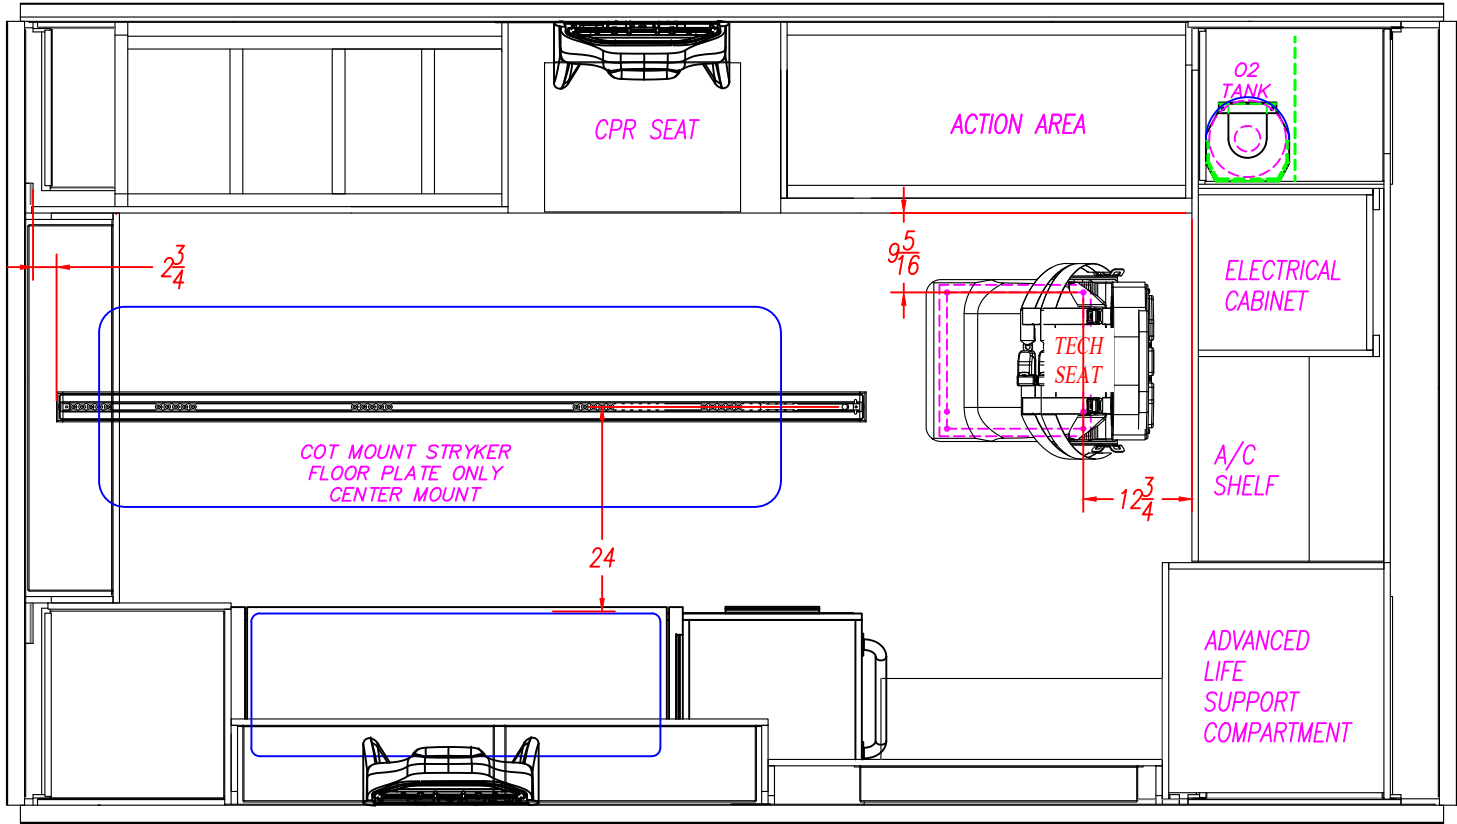


M2 170" TYPE I		
FORD F-450/550-DIESEL-193" W.B.		
DESCRIPTION: PATIENT AREA PLAN		
DRAWN BY: I.STANSBURY	DATE CREATED: 2/14/2025	SCALE: 1/2"=1'
REVISED BY: B.WORTINGER	DATE REVISED: 2/28/2025	REVISION: A
Note: Drawings are for reference only, measurements may vary from actual product.		



3008 MOBILE DRIVE
ELKHART, IN 46514
PH: 574-266-0911
FAX: 574-266-6669


"LET US SHOW YOU THE MEDIX DIFFERENCE"
WWW.MEDIXAMBULANCE.COM

CORIAN COUNTERTOPS IN 1ST & 2ND ACTION AREA.
TECNIQ FLEXIBLE LED IN CABINETS: A, B

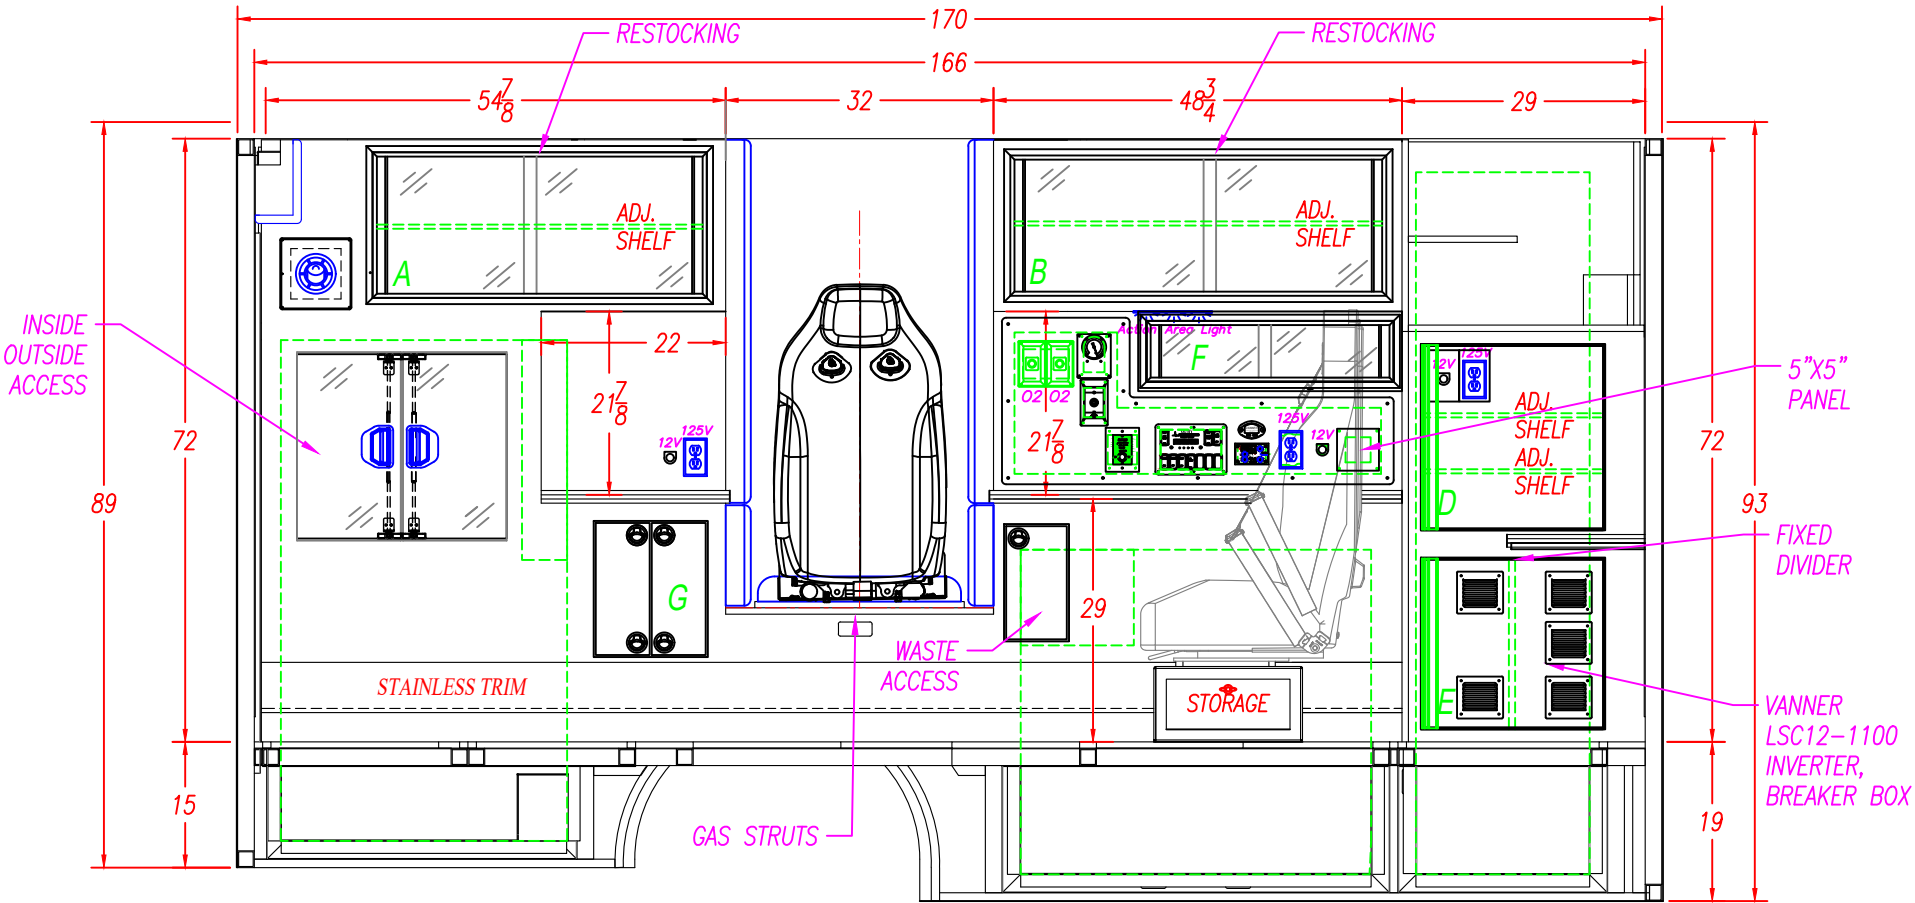

INTERIOR CABINET STORAGE					M2 170" TYPE I FORD F-450/550-DIESEL-193" W.B.			 3008 MOBILE DRIVE ELKHART, IN 46514 PH: 574-266-0911 FAX: 574-266-6669 "LET US SHOW YOU THE MEDIX DIFFERENCE" WWW.MEDIXAMBULANCE.COM
ITEM	HEIGHT	WIDTH	DEPTH	PART #'S	DESCRIPTION: STREET SIDE INTERIOR			
A	17 1/2"	39 5/8"	17 5/8"	43-A10697	DRAWN BY: I.STANSBURY	DATE CREATED: 2/14/2025	SCALE: 1/2"=1'	
B	16 3/4"	45 3/4"	16 1/8"	43-A10698	REVISED BY: B.WORTINGER	DATE REVISED: 2/28/2025	REVISION: A	
D	20 1/4"	21 3/4"	18"	-	Note: Drawings are for reference only, measurements may vary from actual product.			
E	23 1/2"	21 3/4"	18"	-				
F	6 1/2"	28 1/2"	4 3/4"	-				
G	16 1/4"	13 5/8"	14 1/2"	-				


TECNIQ FLEXIBLE LED IN BOTH SQD BNCH OVHD CABS

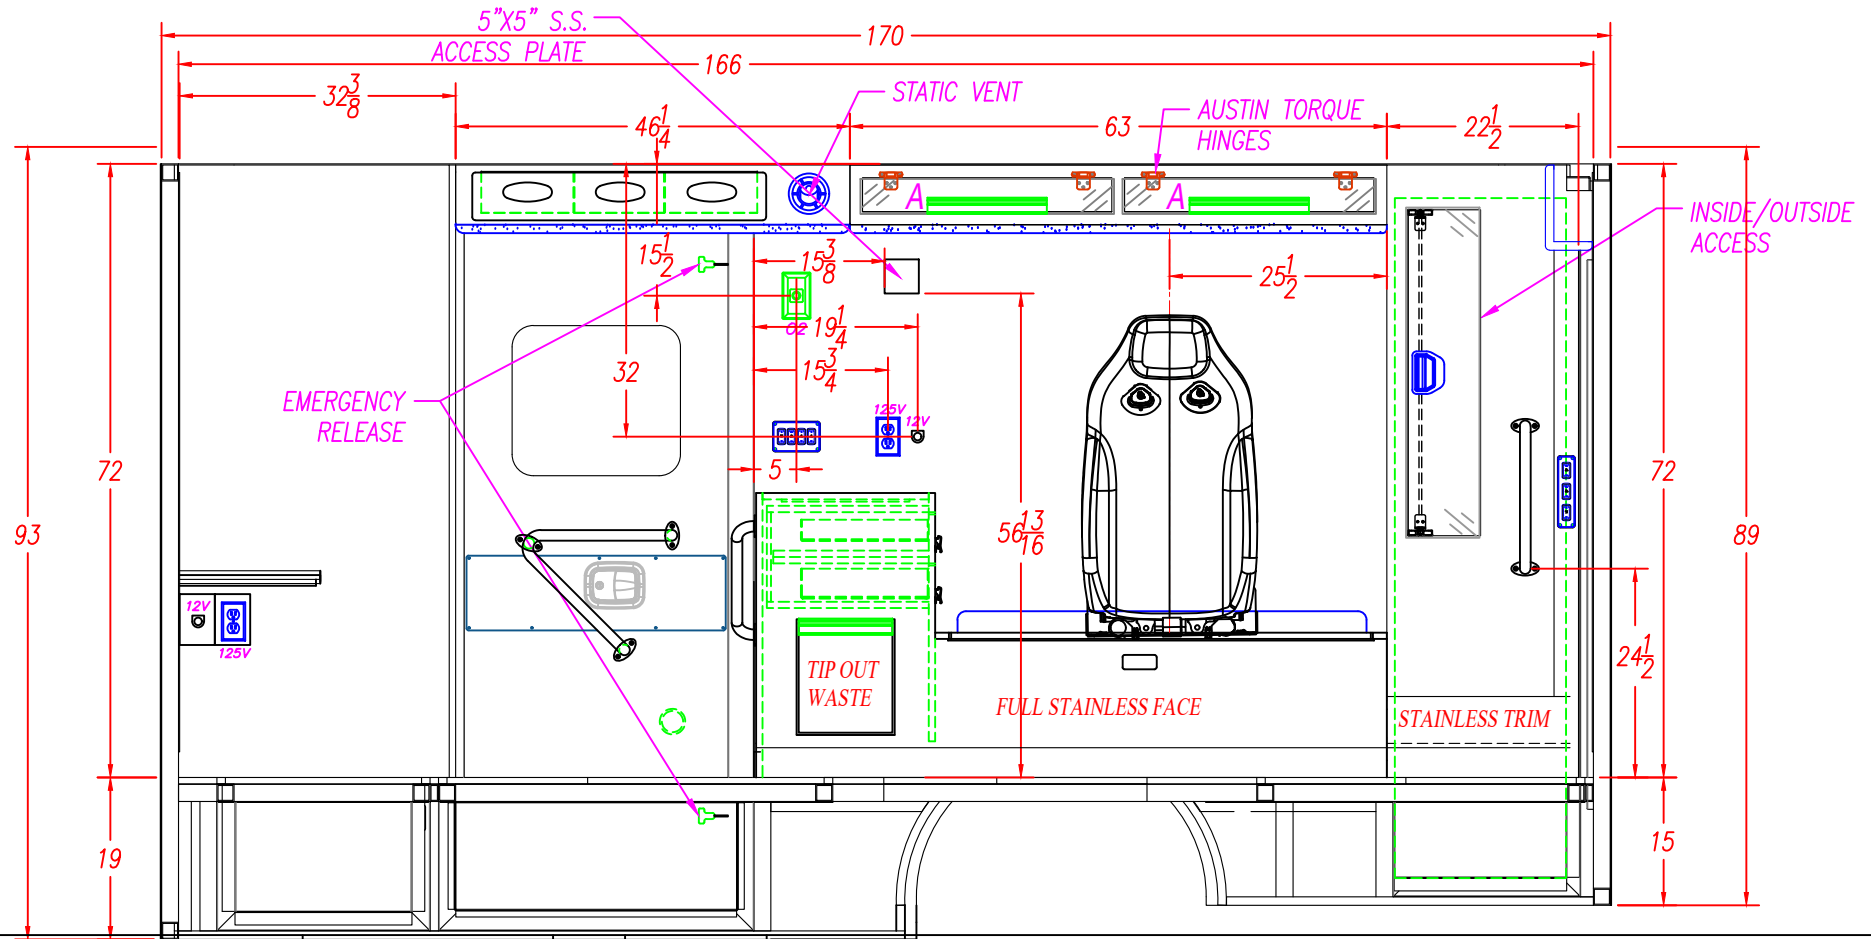


4" SEATBELT PLATE LOCATION				WELD SHOP	33	INCHES	NOTE: THIS DIMENSION IS FROM THE BOTTOM OF THE WALL TO THE BOTTOM OF THE 4" PLATE.																
				CABINET SHOP	NOTE: THE HOLES FOR THE TOP SEATBELT BOLTS ARE 1 ¼" FROM THE TOP OF THE SQUAD BENCH TO THE CENTER OF THE SEATBELT BOLT. NOTE: THE HOLES FOR THE BOTTOM SEATBELT BOLTS ON THE SQUAD BENCH ARE 9 ⅝" FROM THE TOP OF THE FLOOR TO THE CENTER OF THE BOLT.																		
				NOTE: READ THE DIMENSIONS FROM RIGHT TO LEFT AS VIEWED				THE LOCATION OF THE BOTTOM SEATBELT HOLES ARE FROM THE REAR OF THE SQUAD BENCH TO THE CENTER OF THE ½" HOLE			BOTTOM			54"	42"	19"							
								THE LOCATION OF THE TOP SEATBELT HOLES ARE FROM THE REAR WALL TO THE CENTER OF THE ½" HOLE			TOP			54"	39"	19"							
INTERIOR CABINET STORAGE														M2 170" TYPE I FORD F-450/550-DIESEL-193" W.B.				 3008 MOBILE DRIVE ELKHART, IN 46514 PH: 574-266-0911 FAX: 574-266-6669 "LET US SHOW YOU THE MEDIX DIFFERENCE" WWW.MEDIXAMBULANCE.COM					
ITEM	HEIGHT	WIDTH	DEPTH	SPECIAL NOTE									DESCRIPTION:										
A	4"	26 ¼"	7"										CURB SIDE INTERIOR										
B													DRAWN BY:										
C													DATE CREATED:										
D													SCALE:										
E													I.STANSBURY										
F													2/14/2025										
													DATE REVISED:										
													REVISION:										
													B.WORTINGER										
													2/28/2025										
													A										
														Note: Drawings are for reference only, measurements may vary from actual product.									

3008 MOBILE DRIVE
ELKHART, IN 46514
PH: 574-266-0911
FAX: 574-266-6669

"LET US SHOW YOU THE MEDIX DIFFERENCE"
WWW.MEDIXAMBULANCE.COM

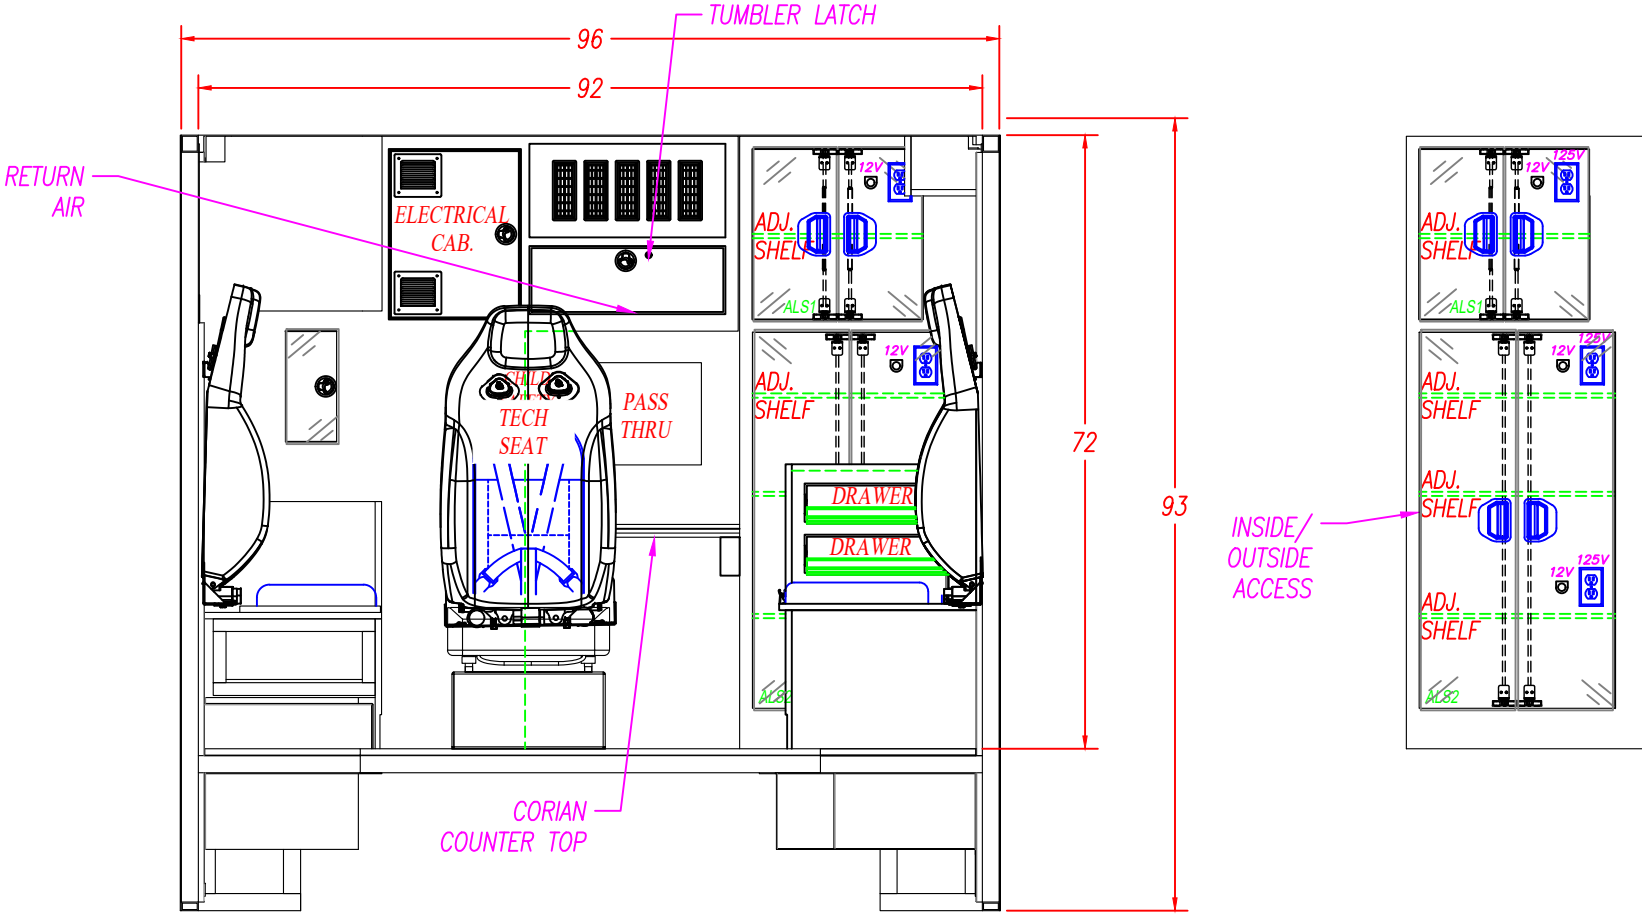

INTERIOR CABINET STORAGE					M2 170" TYPE I FORD F-450/550-DIESEL-193" W.B.			 3008 MOBILE DRIVE ELKHART, IN 46514 PH: 574-266-0911 FAX: 574-266-6669 "LET US SHOW YOU THE MEDIX DIFFERENCE" WWW.MEDIXAMBULANCE.COM
ITEM	HEIGHT	WIDTH	DEPTH	SPECIAL NOTE	DESCRIPTION: FRONT ELEVATION			
ALS1	20 ½"	20"	25 ¼"		DRAWN BY:	DATE CREATED:	SCALE:	
ALS2	43 ½"	23"	25 ¼"		I.STANSBURY	2/14/2025	1/2"=1'	
					REVISED BY:	DATE REVISED:	REVISION:	
					B.WORTINGER	2/28/2025	A	
					Note: Drawings are for reference only, measurements may vary from actual product.			

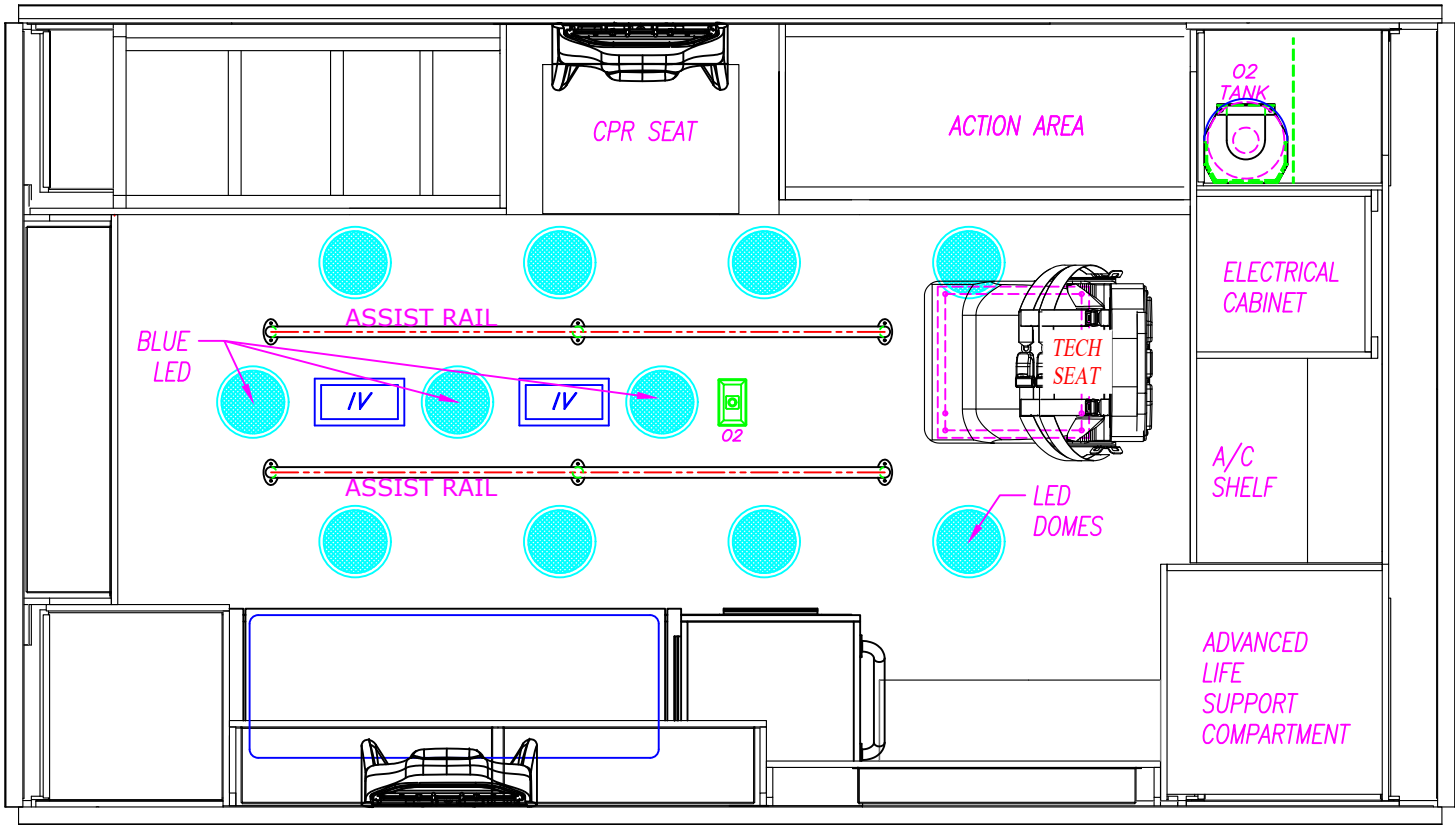


M2 170" TYPE I		
FORD F-450/550-DIESEL-193" W.B.		
DESCRIPTION: CEILING LAYOUT		
DRAWN BY: I.STANSBURY	DATE CREATED: 2/14/2025	SCALE: 1/2"=1'
REVISED BY: B.WORTINGER	DATE REVISED: 2/28/2025	REVISION: A
Note: Drawings are for reference only, measurements may vary from actual product.		



3008 MOBILE DRIVE
ELKHART, IN 46514
PH: 574-266-0911
FAX: 574-266-6669

"LET US SHOW YOU THE MEDIX DIFFERENCE"
WWW.MEDIXAMBULANCE.COM

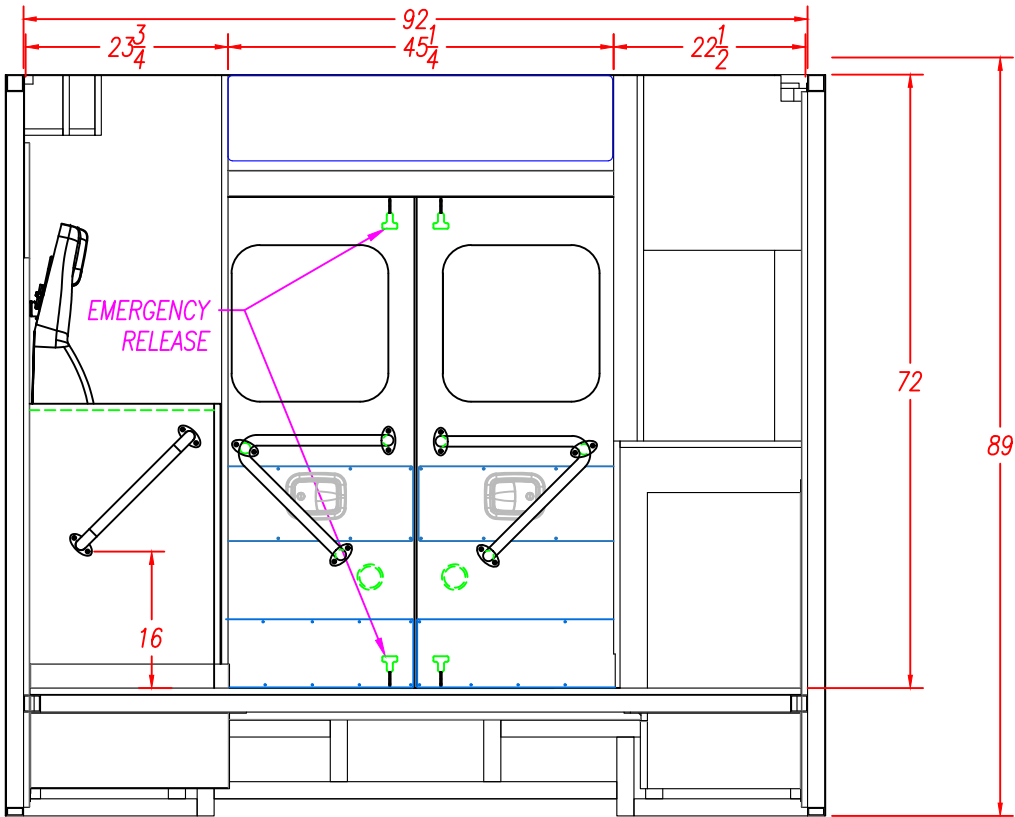

M2 170" TYPE I
FORD F-450/550-DIESEL-193" W.B.

DESCRIPTION: REAR ELEVATION		
DRAWN BY: I.STANSBURY	DATE CREATED: 2/14/2025	SCALE: 1/2"=1'
REVISED BY: B.WORTINGER	DATE REVISED: 2/28/2025	REVISION: A

Note: Drawings are for reference only, measurements may vary from actual product.



3008 MOBILE DRIVE
ELKHART, IN 46514
PH: 574-266-0911
FAX: 574-266-6669

"LET US SHOW YOU THE MEDIX DIFFERENCE"
WWW.MEDIXAMBULANCE.COM