

5730 Uplander Way

Planning Review

5730 Uplander Way,
Culver City, 90230, California

HLW International LLP
1437 4th Street, 4th Floor
Santa Monica, California 90401
t +1 310 453 2800 | www.hlw.design



© 2023 HLW INTERNATIONAL LLP



Perspective View - Northwest corner

5730 Uplander Way

5730 Uplander Way,
Culver City, 90230, California

PROJECT #: 23211-2

SHEET NAME :
SHEET NO :
SCALE:
SET:
DATE:

PERSPECTIVE VIEW
PPR - 030

CULVER CITY PRELIMINARY PROJECT REVIEW (PPR) PACKAGE
3/28/25

HLW International LLP
1437 4th Street, 4th Floor
Santa Monica, California 90401
t +1 310 453 2800 | www.hlw.design





Perspective View - Pool Deck

5730 Uplander Way

5730 Uplander Way,
Culver City, 90230, California

PROJECT #: 23211-2

SHEET NAME :
SHEET NO :
SCALE:
SET:
DATE:

PERSPECTIVE VIEW
PPR - 036

CULVER CITY PRELIMINARY PROJECT REVIEW (PPR) PACKAGE
9/3/25

HLW International LLP
1437 4th Street, 4th Floor
Santa Monica, California 90401
t +1 310 453 2800 | www.hlw.design




PARKING INFORMATION:

		P2	P1	L1
TANDEM	44%	64	74	32
TANDEM COMPACT	7%	10	14	4
SUB TOTAL		74	88	36
SINGLE STANDARD	43%	37	74	53
SINGLE COMPACT	4%	2	7	4
SUB TOTAL		39	81	58
ADA STANDARD	1%	0	0	7
ADA VAN	1%	0	0	2
SUB TOTAL		0	0	9
TOTALS		113	169	102
TOTAL PARKING				385

EV PARKING (INCLUDED IN COUNT ABOVE)

EV CHARGING STATIONS (EVCE)	39	10%
EV READY (EVRE)	39	10%
EV CAPABLE (EVCA)	77	20%
ADA EVCS	4	
TOTAL EV PARKING	155	

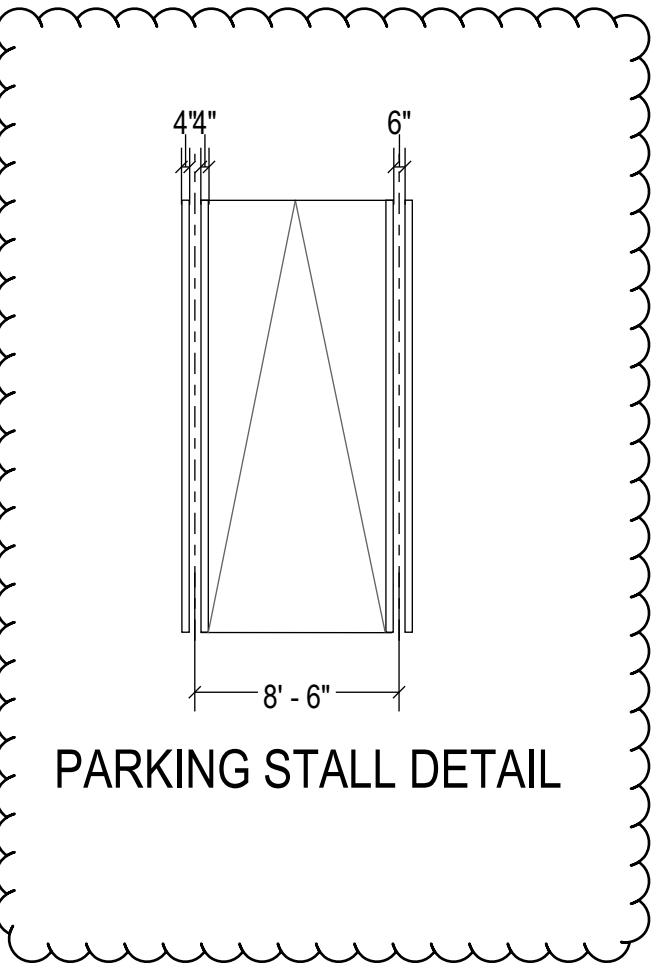

1 LEVEL P2

SCALE: 1/16" = 1'-0"



5730 Uplander Way

5730 Uplander Way,
Culver City, 90230, California

PROJECT #: 23211-2

SHEET NAME :
SHEET NO :
SCALE:
SET:
DATE:

PROPOSED LEVEL P2 PLAN
PPR - 017
As indicated
CULVER CITY PRELIMINARY PROJECT REVIEW (PPR) PACKAGE
3/28/25

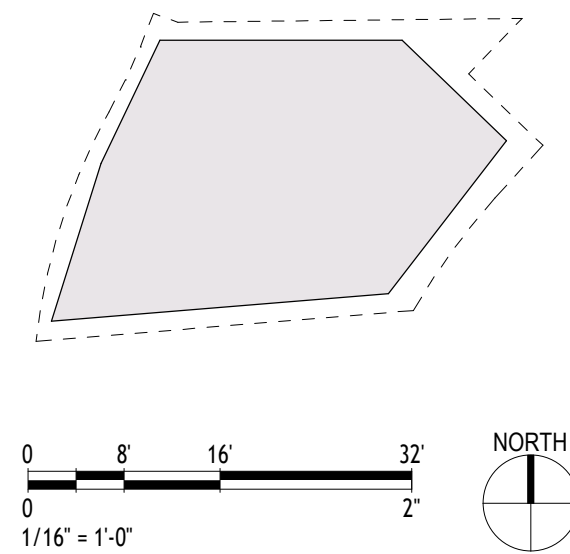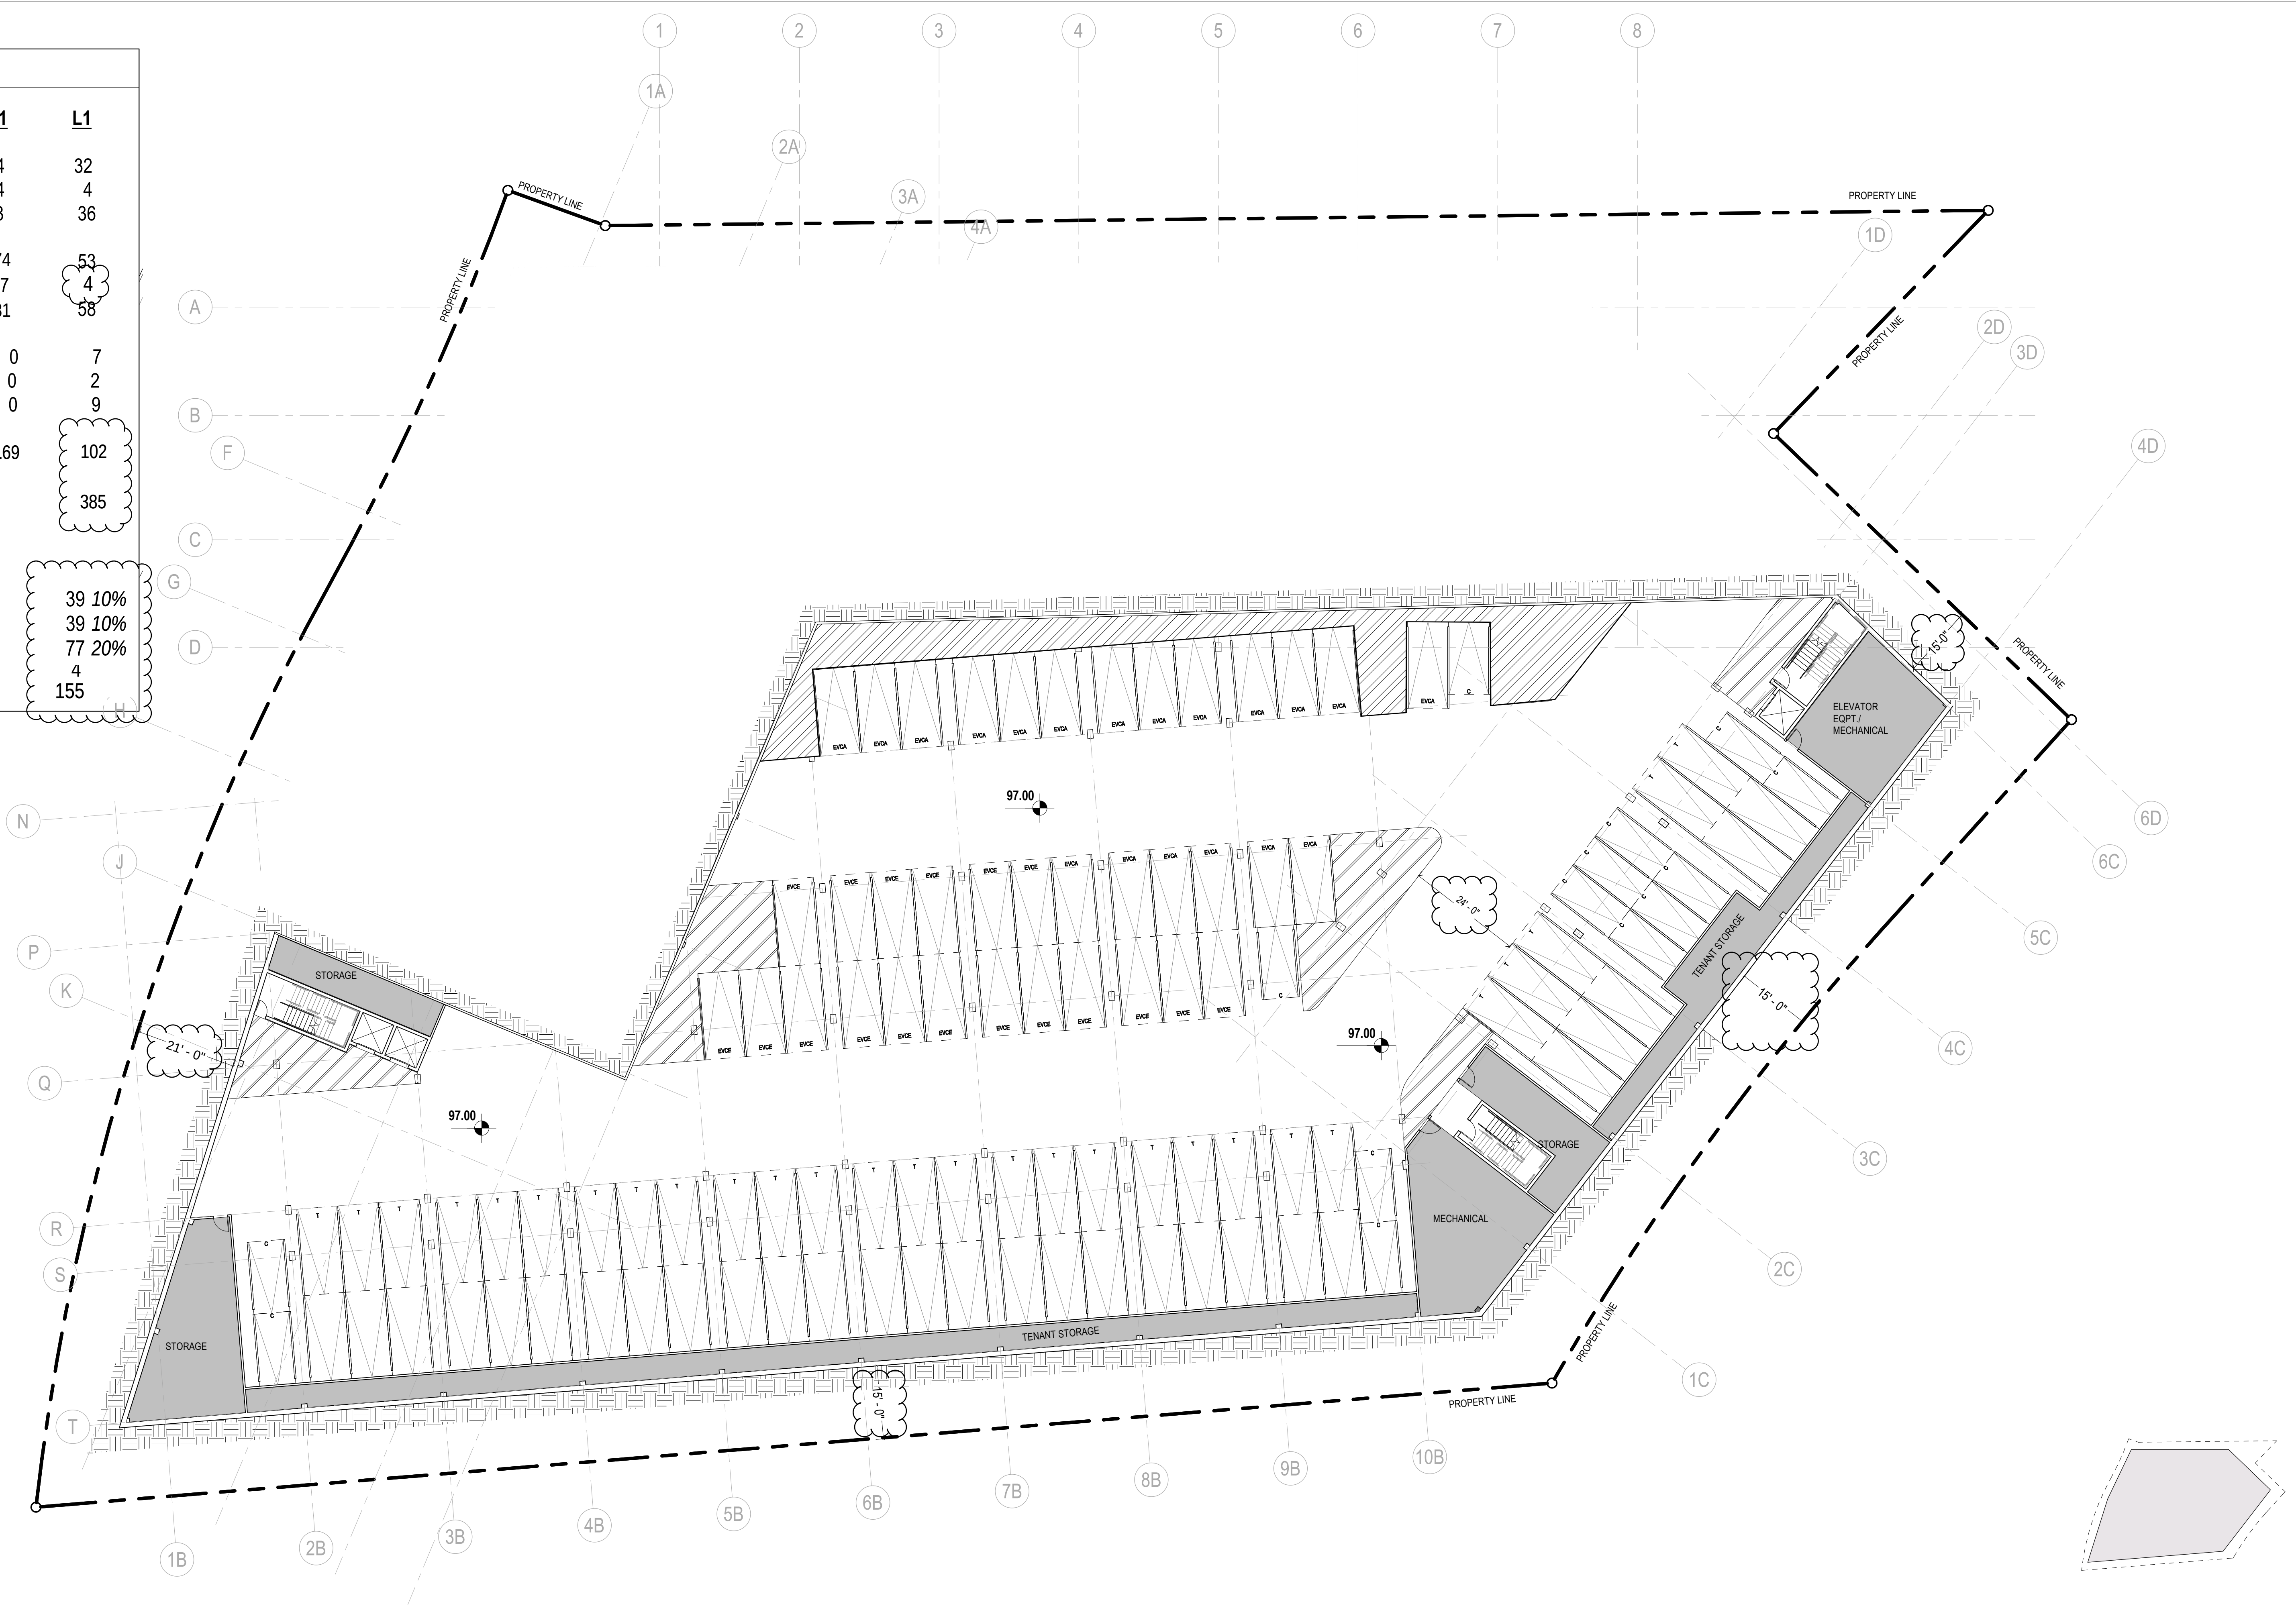

HLW International LLP
1437 4th Street, 4th Floor
Santa Monica, California 90401
t +1 310 453 2800 | www.hlw.design




PARKING INFORMATION:

		P2	P1	L1
TANDEM	44%	64	74	32
TANDEM COMPACT	7%	10	14	4
SUB TOTAL		74	88	36
SINGLE STANDARD	43%	37	74	53
SINGLE COMPACT	4%	2	7	4
SUB TOTAL		39	81	58
ADA STANDARD	1%	0	0	7
ADA VAN	1%	0	0	2
SUB TOTAL		0	0	9
TOTALS		113	169	102


TOTAL PARKING

EV PARKING (INCLUDED IN COUNT ABOVE)

EV CHARGING STATIONS (EVCE)	39	10%
EV READY (EVRE)	39	10%
EV CAPABLE (EVCA)	77	20%
ADA EVCS	4	
TOTAL EV PARKING	155	

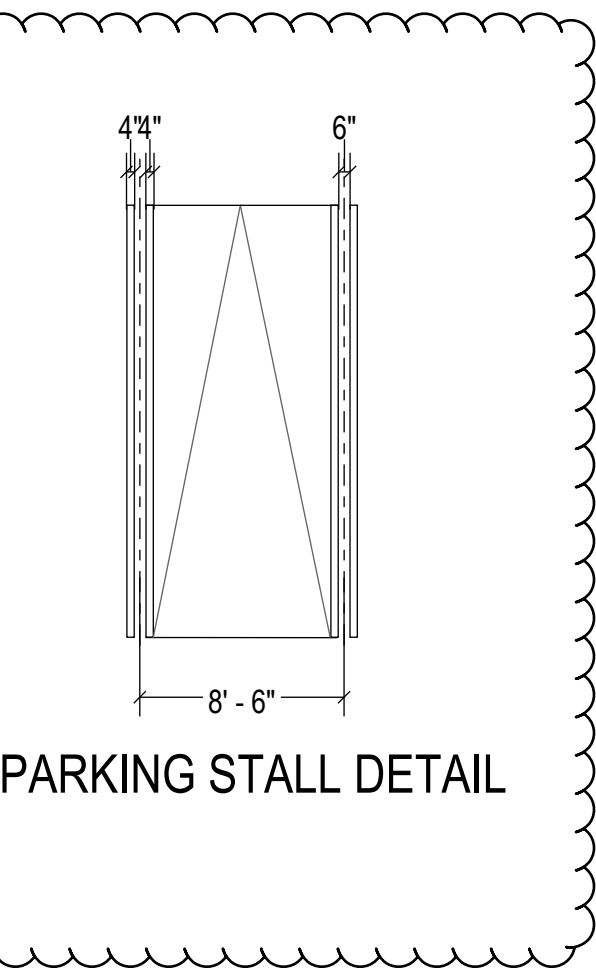

PARKING STALL DETAIL

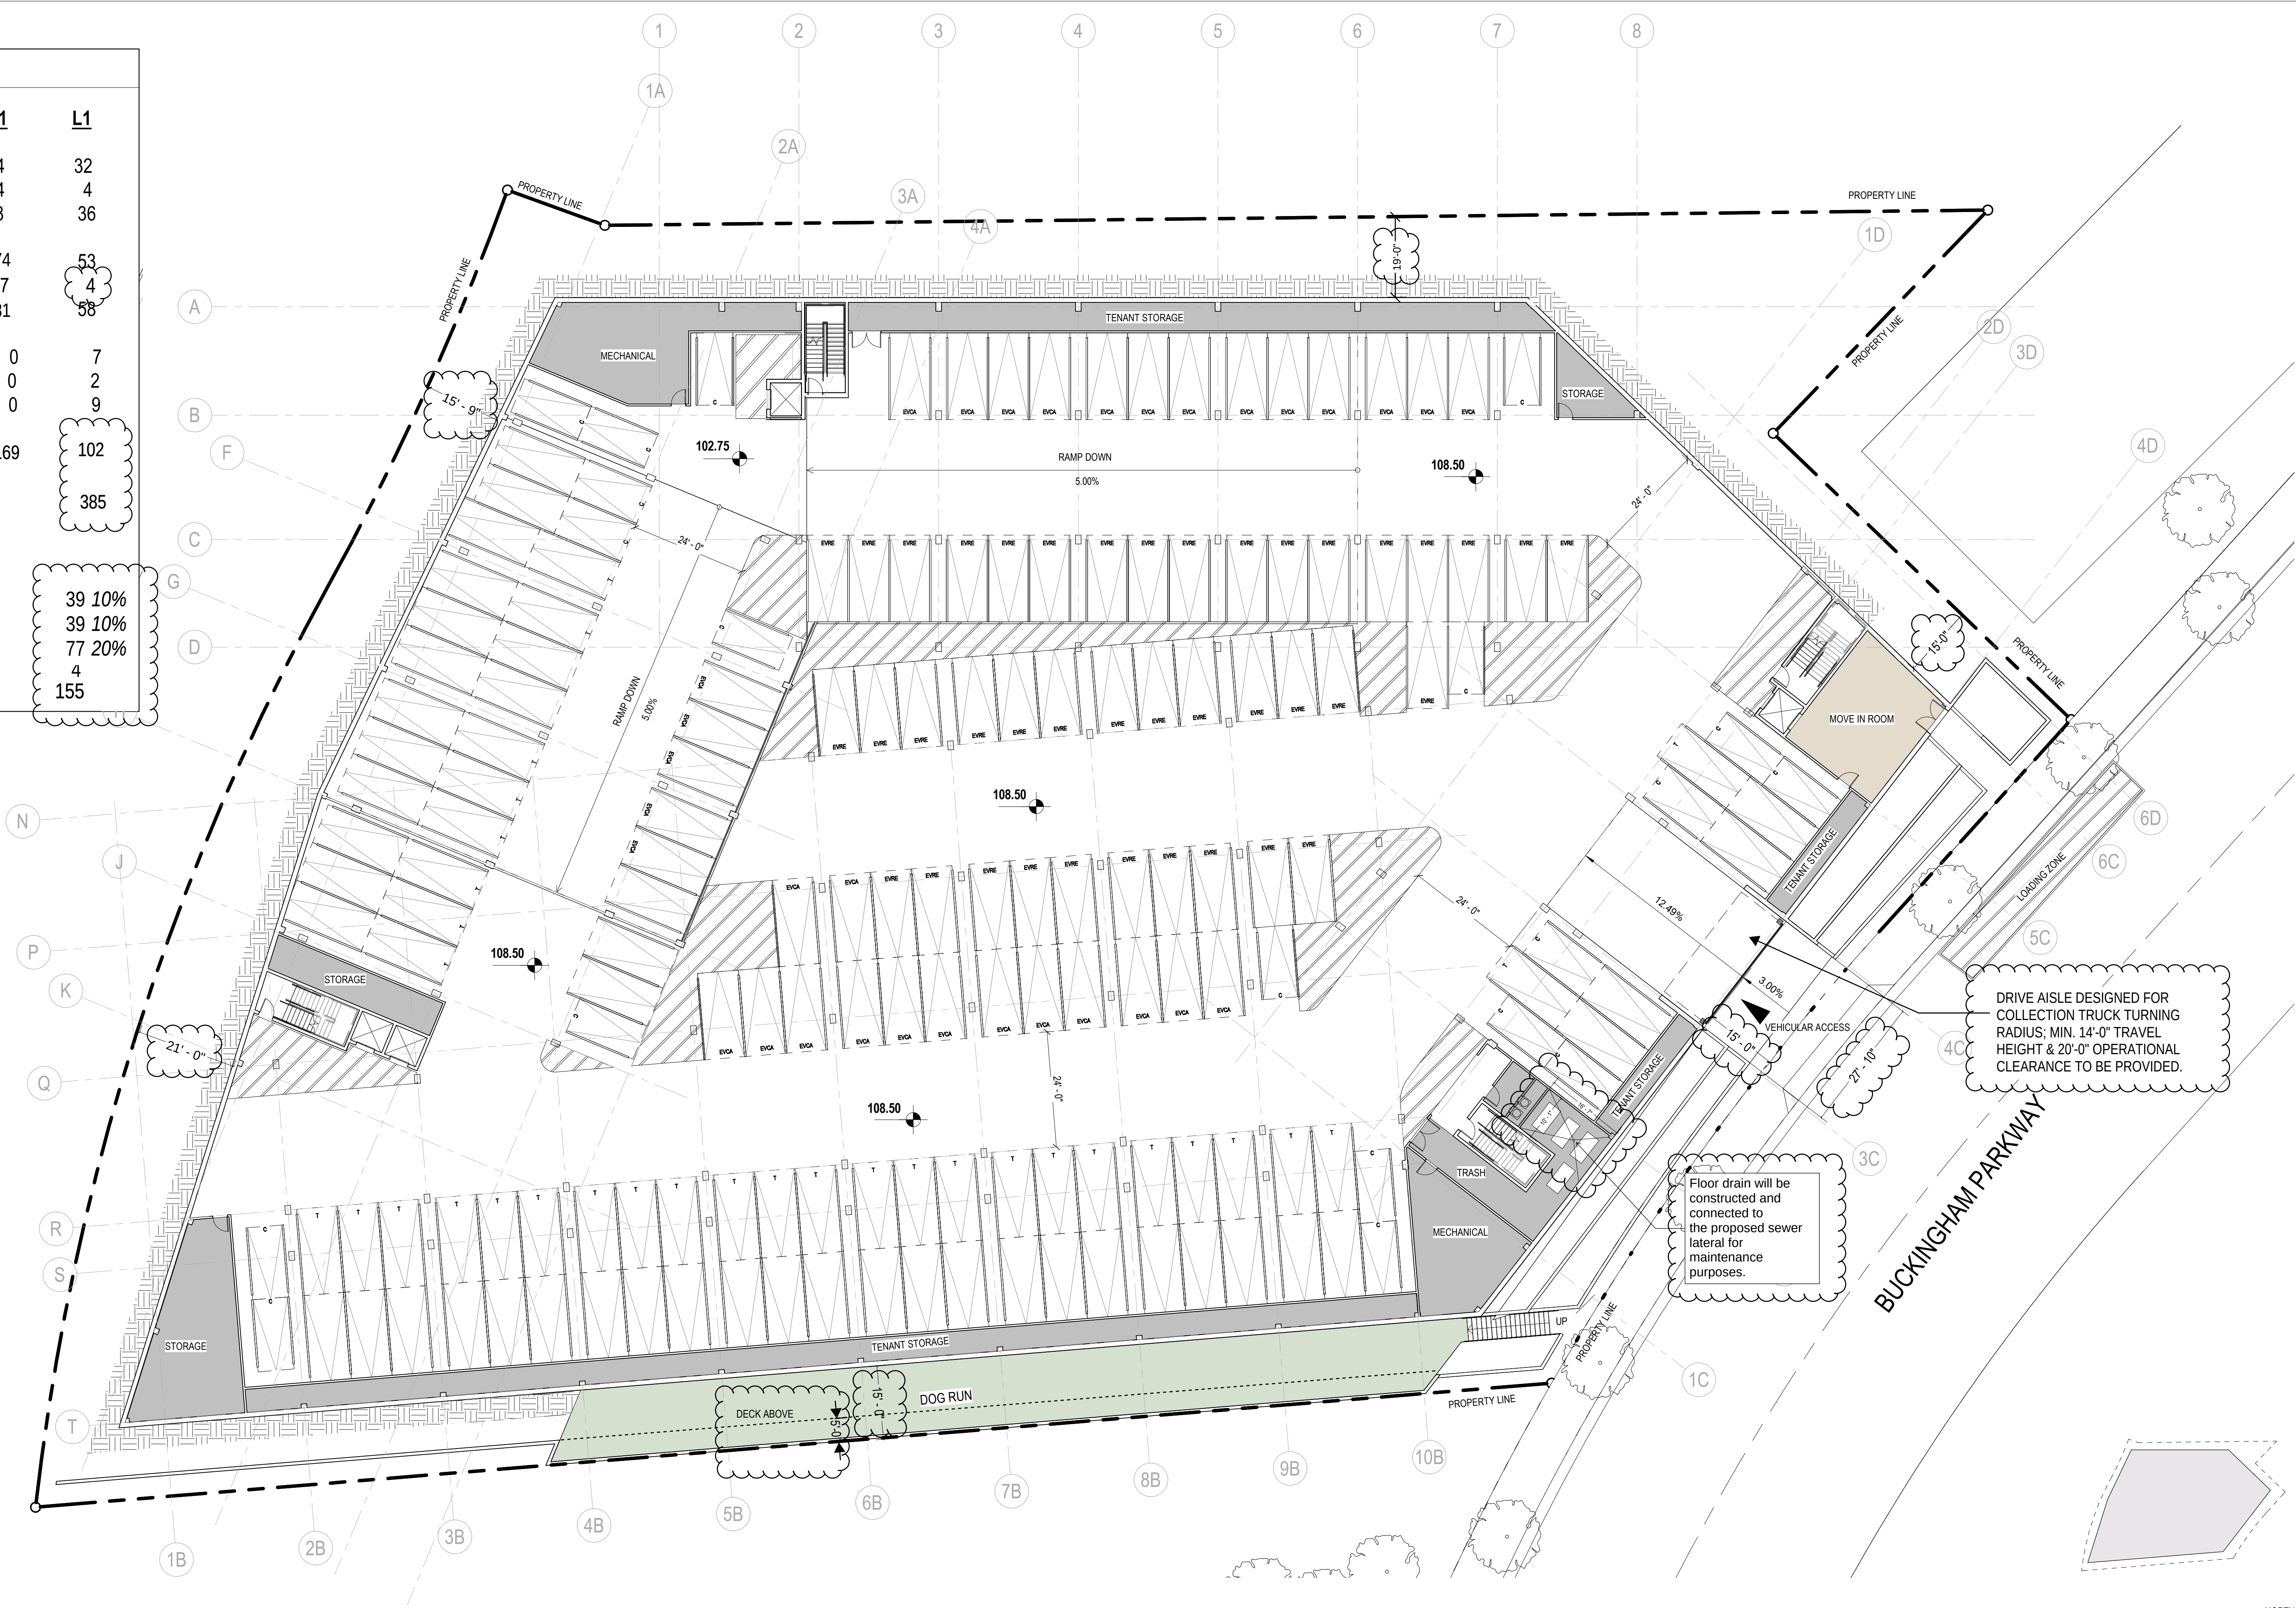

1 LEVEL P1

SCALE: 1/16" = 1'-0"

5730 Uplander Way

5730 Uplander Way,
Culver City, 90230, California

PROJECT #: 23211-2

SHEET NAME :
SHEET NO :
SCALE:
SET:
DATE:

PROPOSED LEVEL P1 PLAN
PPR - 018
As indicated
CULVER CITY PRELIMINARY PROJECT REVIEW (PPR) PACKAGE
3/28/25

HLW International LLP
1437 4th Street, 4th Floor
Santa Monica, California 90401
t +1 310 453 2800 | www.hlw.design

hlw
© 2023 HLW INTERNATIONAL LLP

PARKING INFORMATION:


		P2	P1	L1
TANDEM	44%	64	74	32
TANDEM COMPACT	7%	10	14	4
SUB TOTAL		74	88	36
SINGLE STANDARD	43%	37	74	53
SINGLE COMPACT	4%	2	7	4
SUB TOTAL		39	81	58
ADA STANDARD	1%	0	0	7
ADA VAN	1%	0	0	2
SUB TOTAL		0	0	9
TOTALS		113	169	102

TOTAL PARKING


EV PARKING (INCLUDED IN COUNT ABOVE)

EV CHARGING STATIONS (EVCE)	39	10%
EV READY (EVRE)	39	10%
EV CAPABLE (EVCA)	77	20%
ADA EVCS	4	
TOTAL EV PARKING	159	

LEGEND
STUDIO
1 BEDROOM
JR 2 BEDROOM
2 BEDROOM
AMENITY

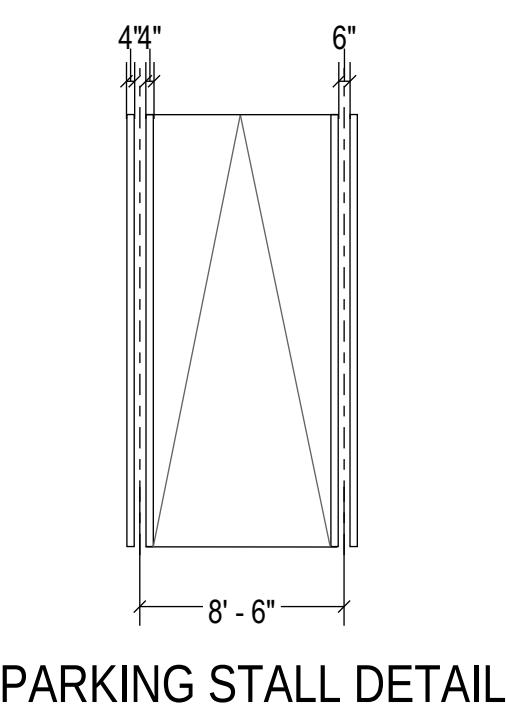

1 LOBBY - LEVEL 1 PLAN
SCALE: 1/16" = 1'-0"

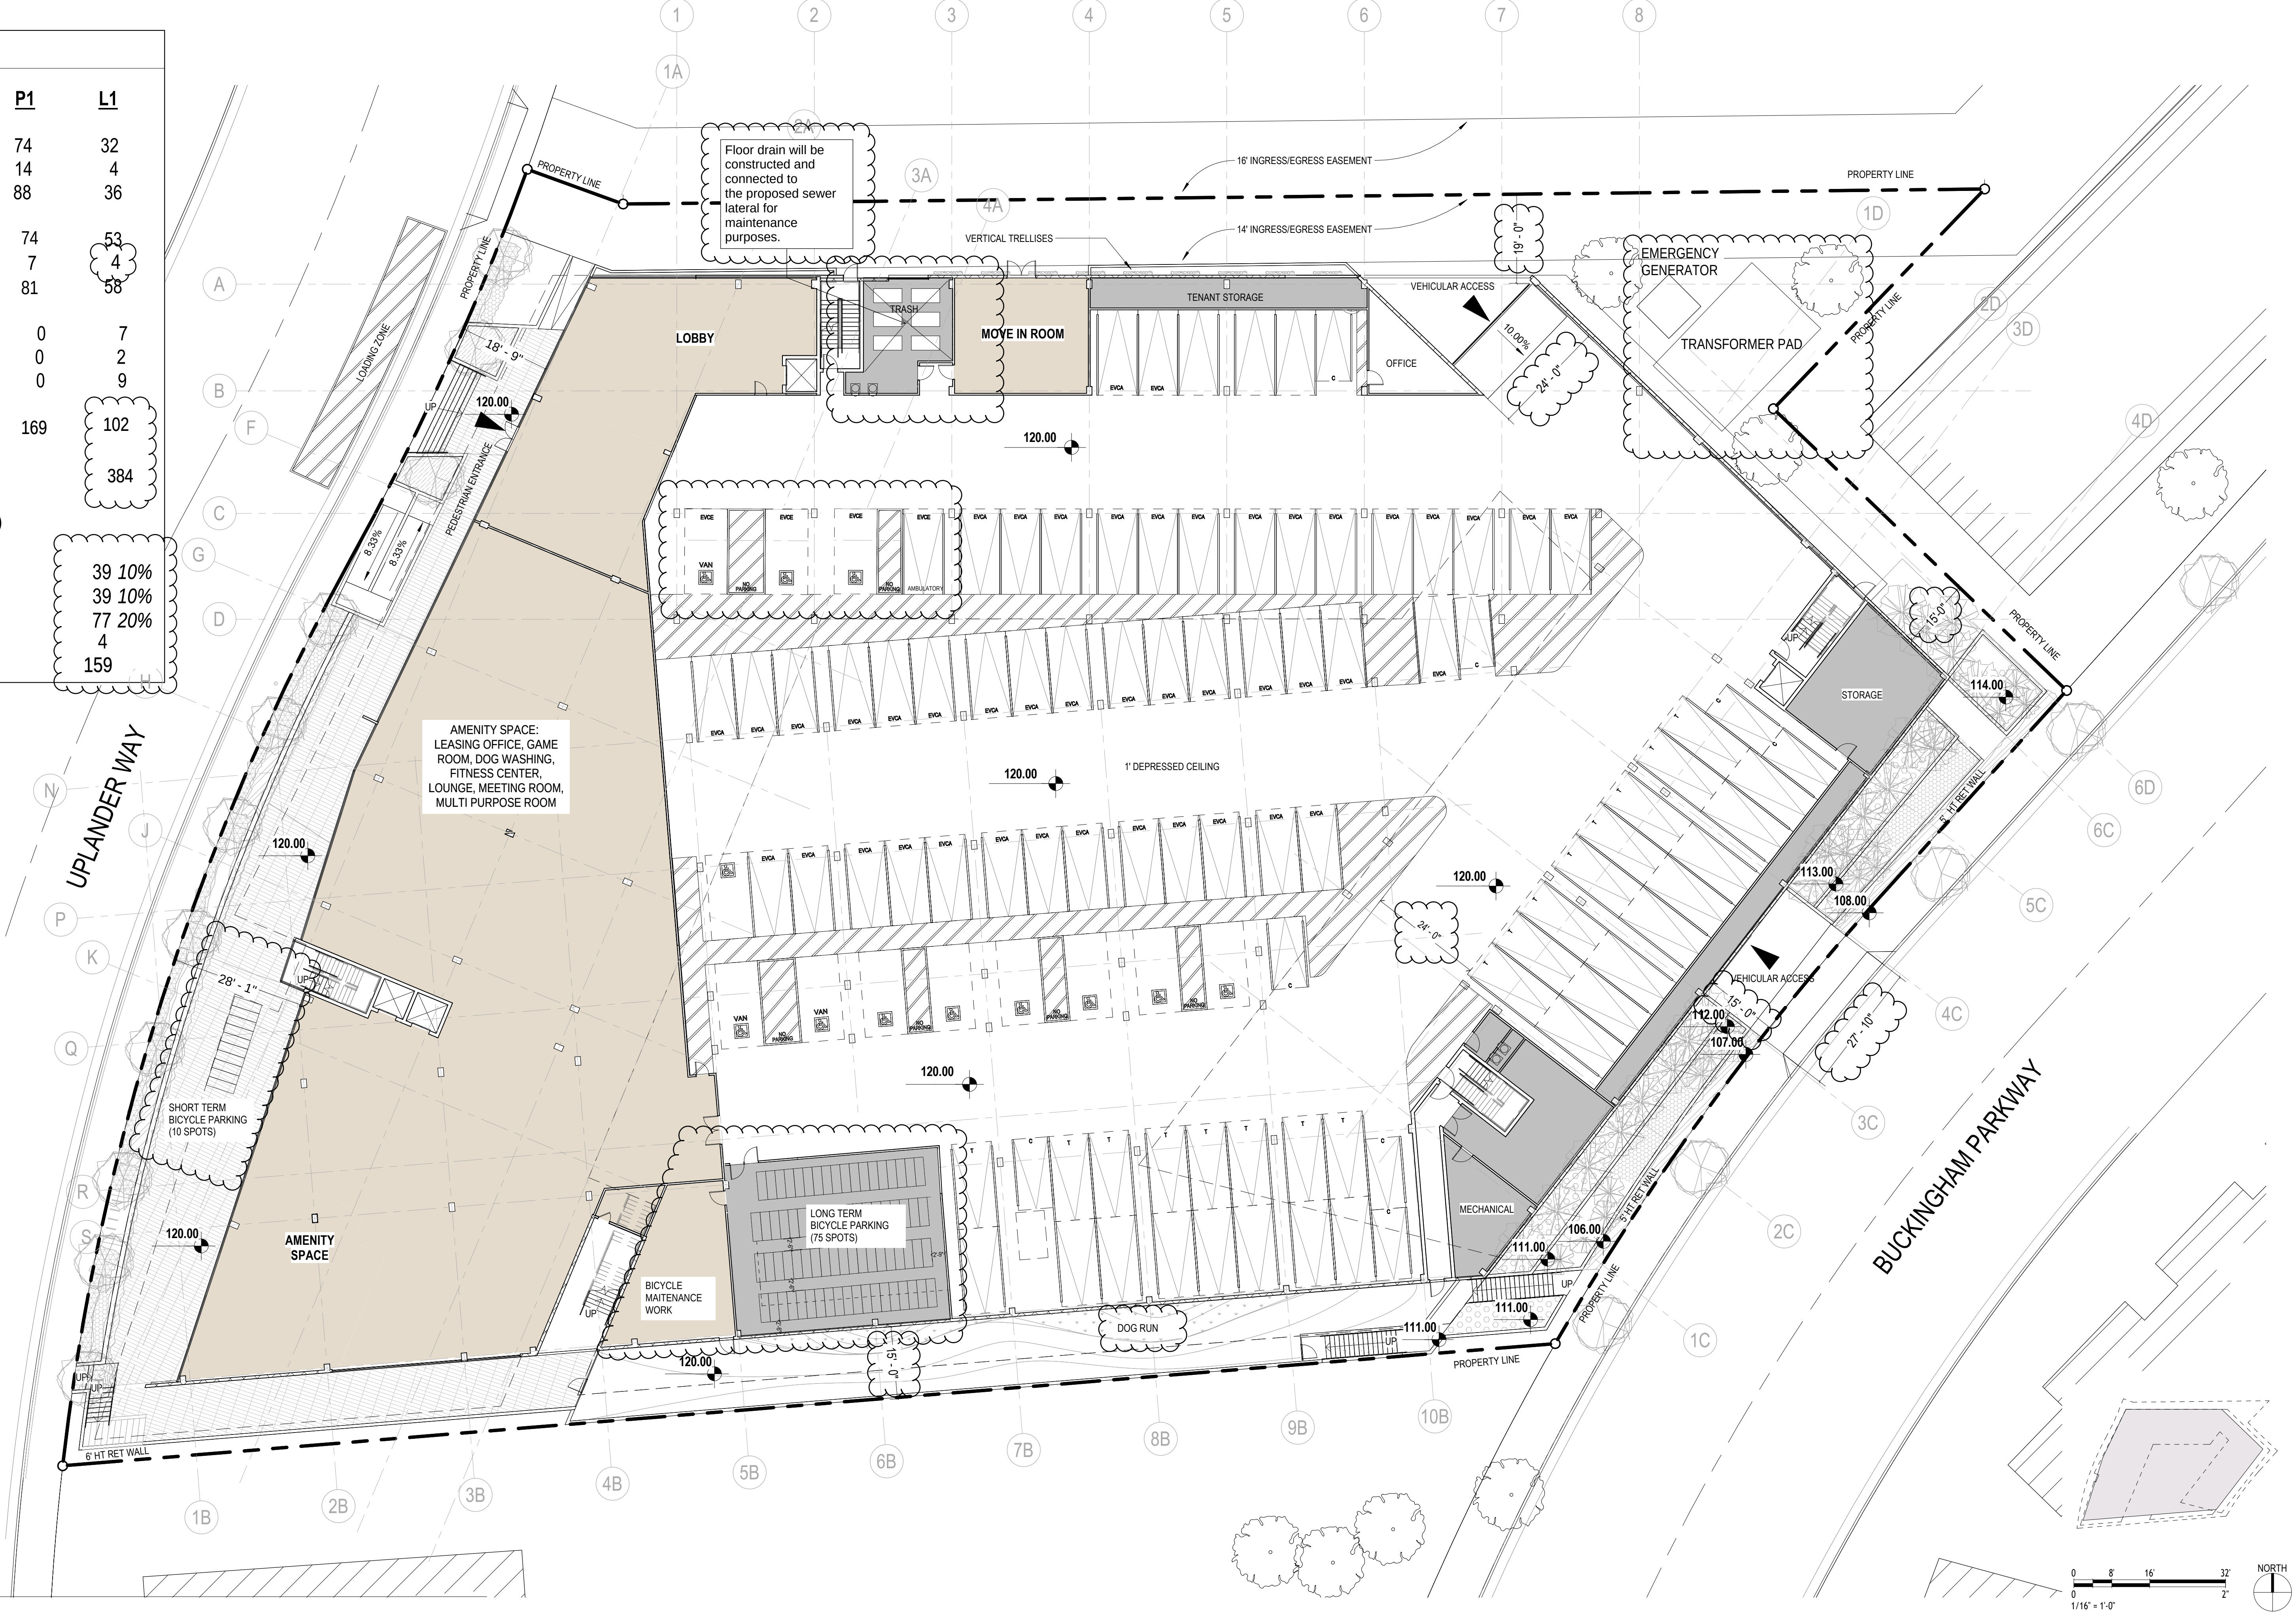

5730 Uplander Way

5730 Uplander Way,
Culver City, 90230, California

PROJECT #: 23211-1

SHEET NAME :
SHEET NO :
SCALE:
SET:
DATE:

PROPOSED LEVEL 1 PLAN
PPR - 019
As indicated
CULVER CITY PRELIMINARY PROJECT REVIEW (PPR) PACKAGE
3/28/25

HLW International LLP
1437 4th Street, 4th Floor
Santa Monica, California 90401
t +1 310 453 2800 | www.hlw.design

hlw
© 2023 HLW INTERNATIONAL LLP



5730 Uplander Way

5730 Uplander Way,
Culver City, 90230, California

PROJECT #: 23211-1

SHEET NAME :
SHEET NO :
SCALE:
SET:
DATE:

ENLARGED LANDSCAPE DESIGN (LEVEL 2 PLAN)
PPR - 041

CULVER CITY PRELIMINARY PROJECT REVIEW (PPR) PACKAGE
3/28/25

HLW International LLP
1437 4th Street, 4th Floor
Santa Monica, California 90401
t +1 310 453 2800 | www.hlw.design



UNIT MATRIX:

LEVEL	UNIT COUNT		
LEVEL 2	STUDIO	1	
	1 BED	22	
	JR 2	15	
	2 BED	9	
	SUBTOTAL	47	
LEVEL 3-7 TYP	STUDIO	1	
	1 BED	23	
	JR 2	15	
	2 BED	9	
	SUBTOTAL	48	
TOTAL UNITS	STUDIO	6	2%
	1 BED	137	48%
	JR 2	90	31%
	2 BED	54	19%
	TOTAL	287	100%

LEGEND


STUDIO

1 BEDROOM

JR 2 BEDROOM

2 BEDROOM

AMENITY

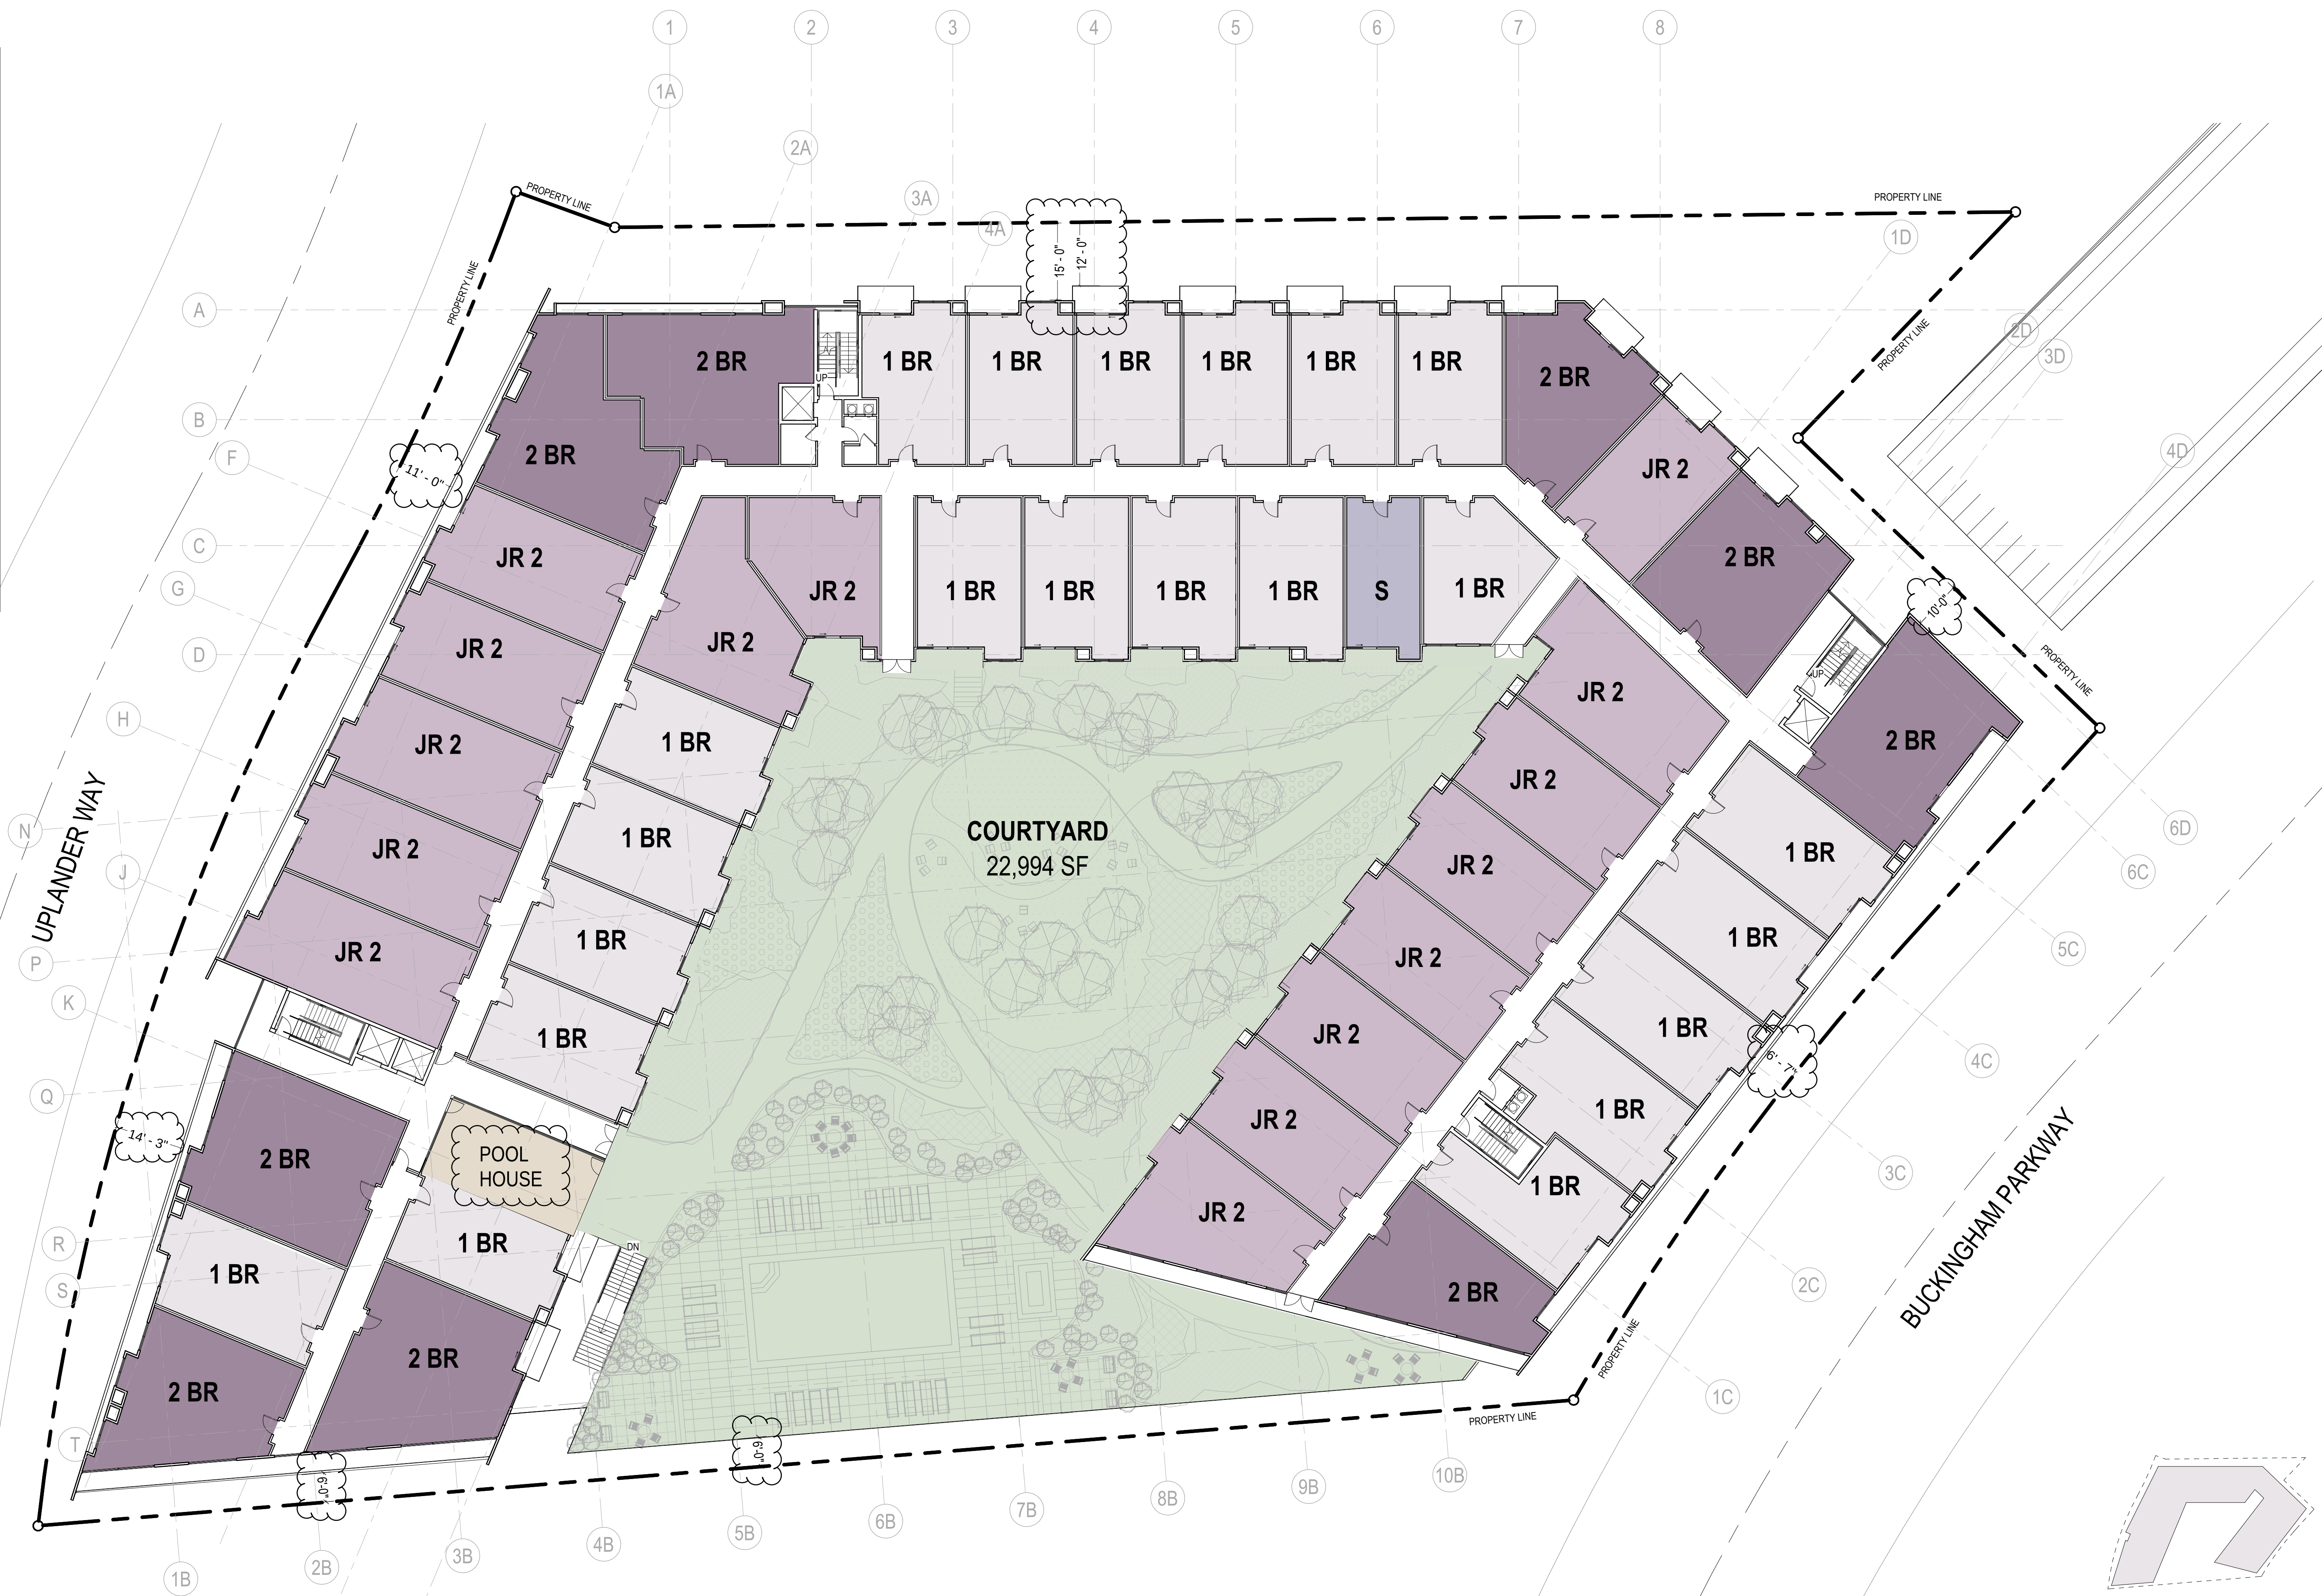

1

LEVEL 2 PLAN

SCALE: 1/16" = 1'-0"

UNIT MATRIX:

LEVEL	UNIT COUNT		
LEVEL 2	STUDIO	1	
	1 BED	22	
	JR 2	15	
	2 BED	9	
	SUBTOTAL	47	
LEVEL 3-7 TYP	STUDIO	1	
	1 BED	23	
	JR 2	15	
	2 BED	9	
	SUBTOTAL	48	
TOTAL UNITS	STUDIO	6	2%
	1 BED	137	48%
	JR 2	90	31%
	2 BED	54	19%
	TOTAL	287	100%

LEGEND


STUDIO

1 BEDROOM

JR 2 BEDROOM

2 BEDROOM

AMENITY

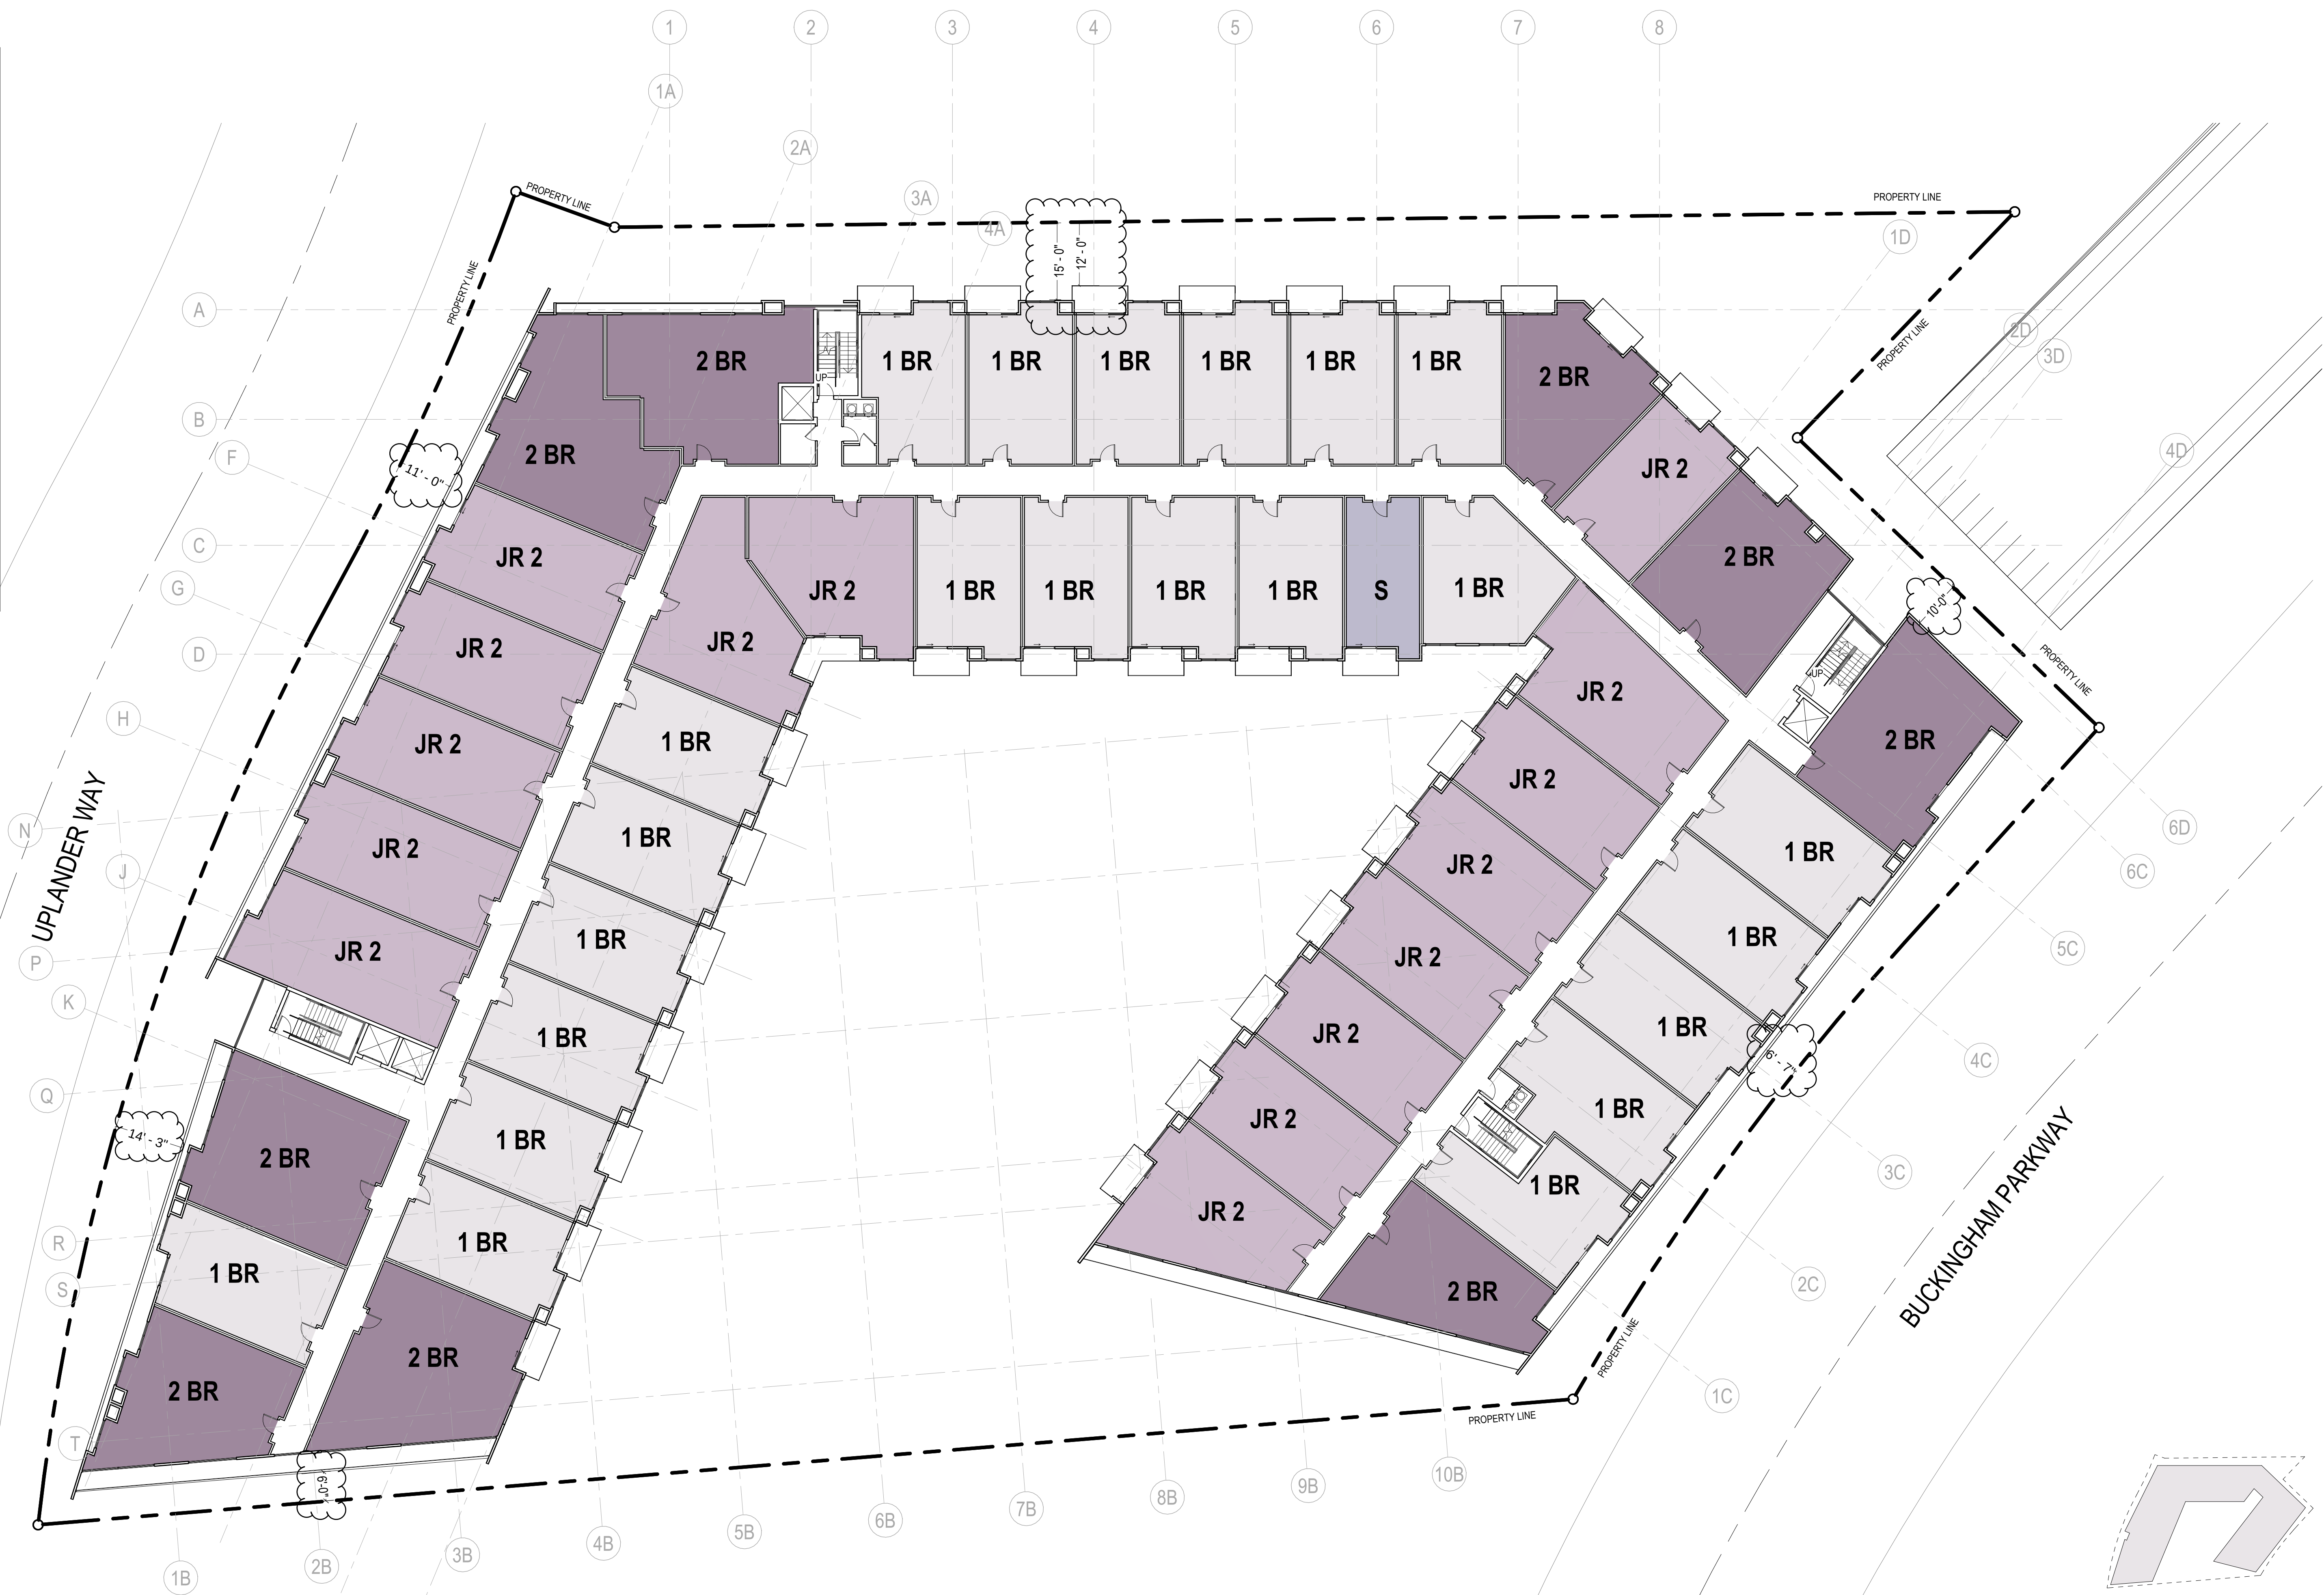

1

LEVEL 3 - 7 PLANS

SCALE: 1/16" = 1'-0"

5730 Uplander Way


5730 Uplander Way,
Culver City, 90230, California

PROJECT #: 23211-1


SHEET NAME :	PROPOSED LEVEL 3 PLAN
SHEET NO :	PPR - 021
SCALE:	As indicated
SET:	CULVER CITY PRELIMINARY PROJECT REVIEW (PPR) PACKAGE
DATE:	3/28/25

HLW International LLP
1437 4th Street, 4th Floor
Santa Monica, California 90401
t +1 310 453 2800 | www.hlw.design




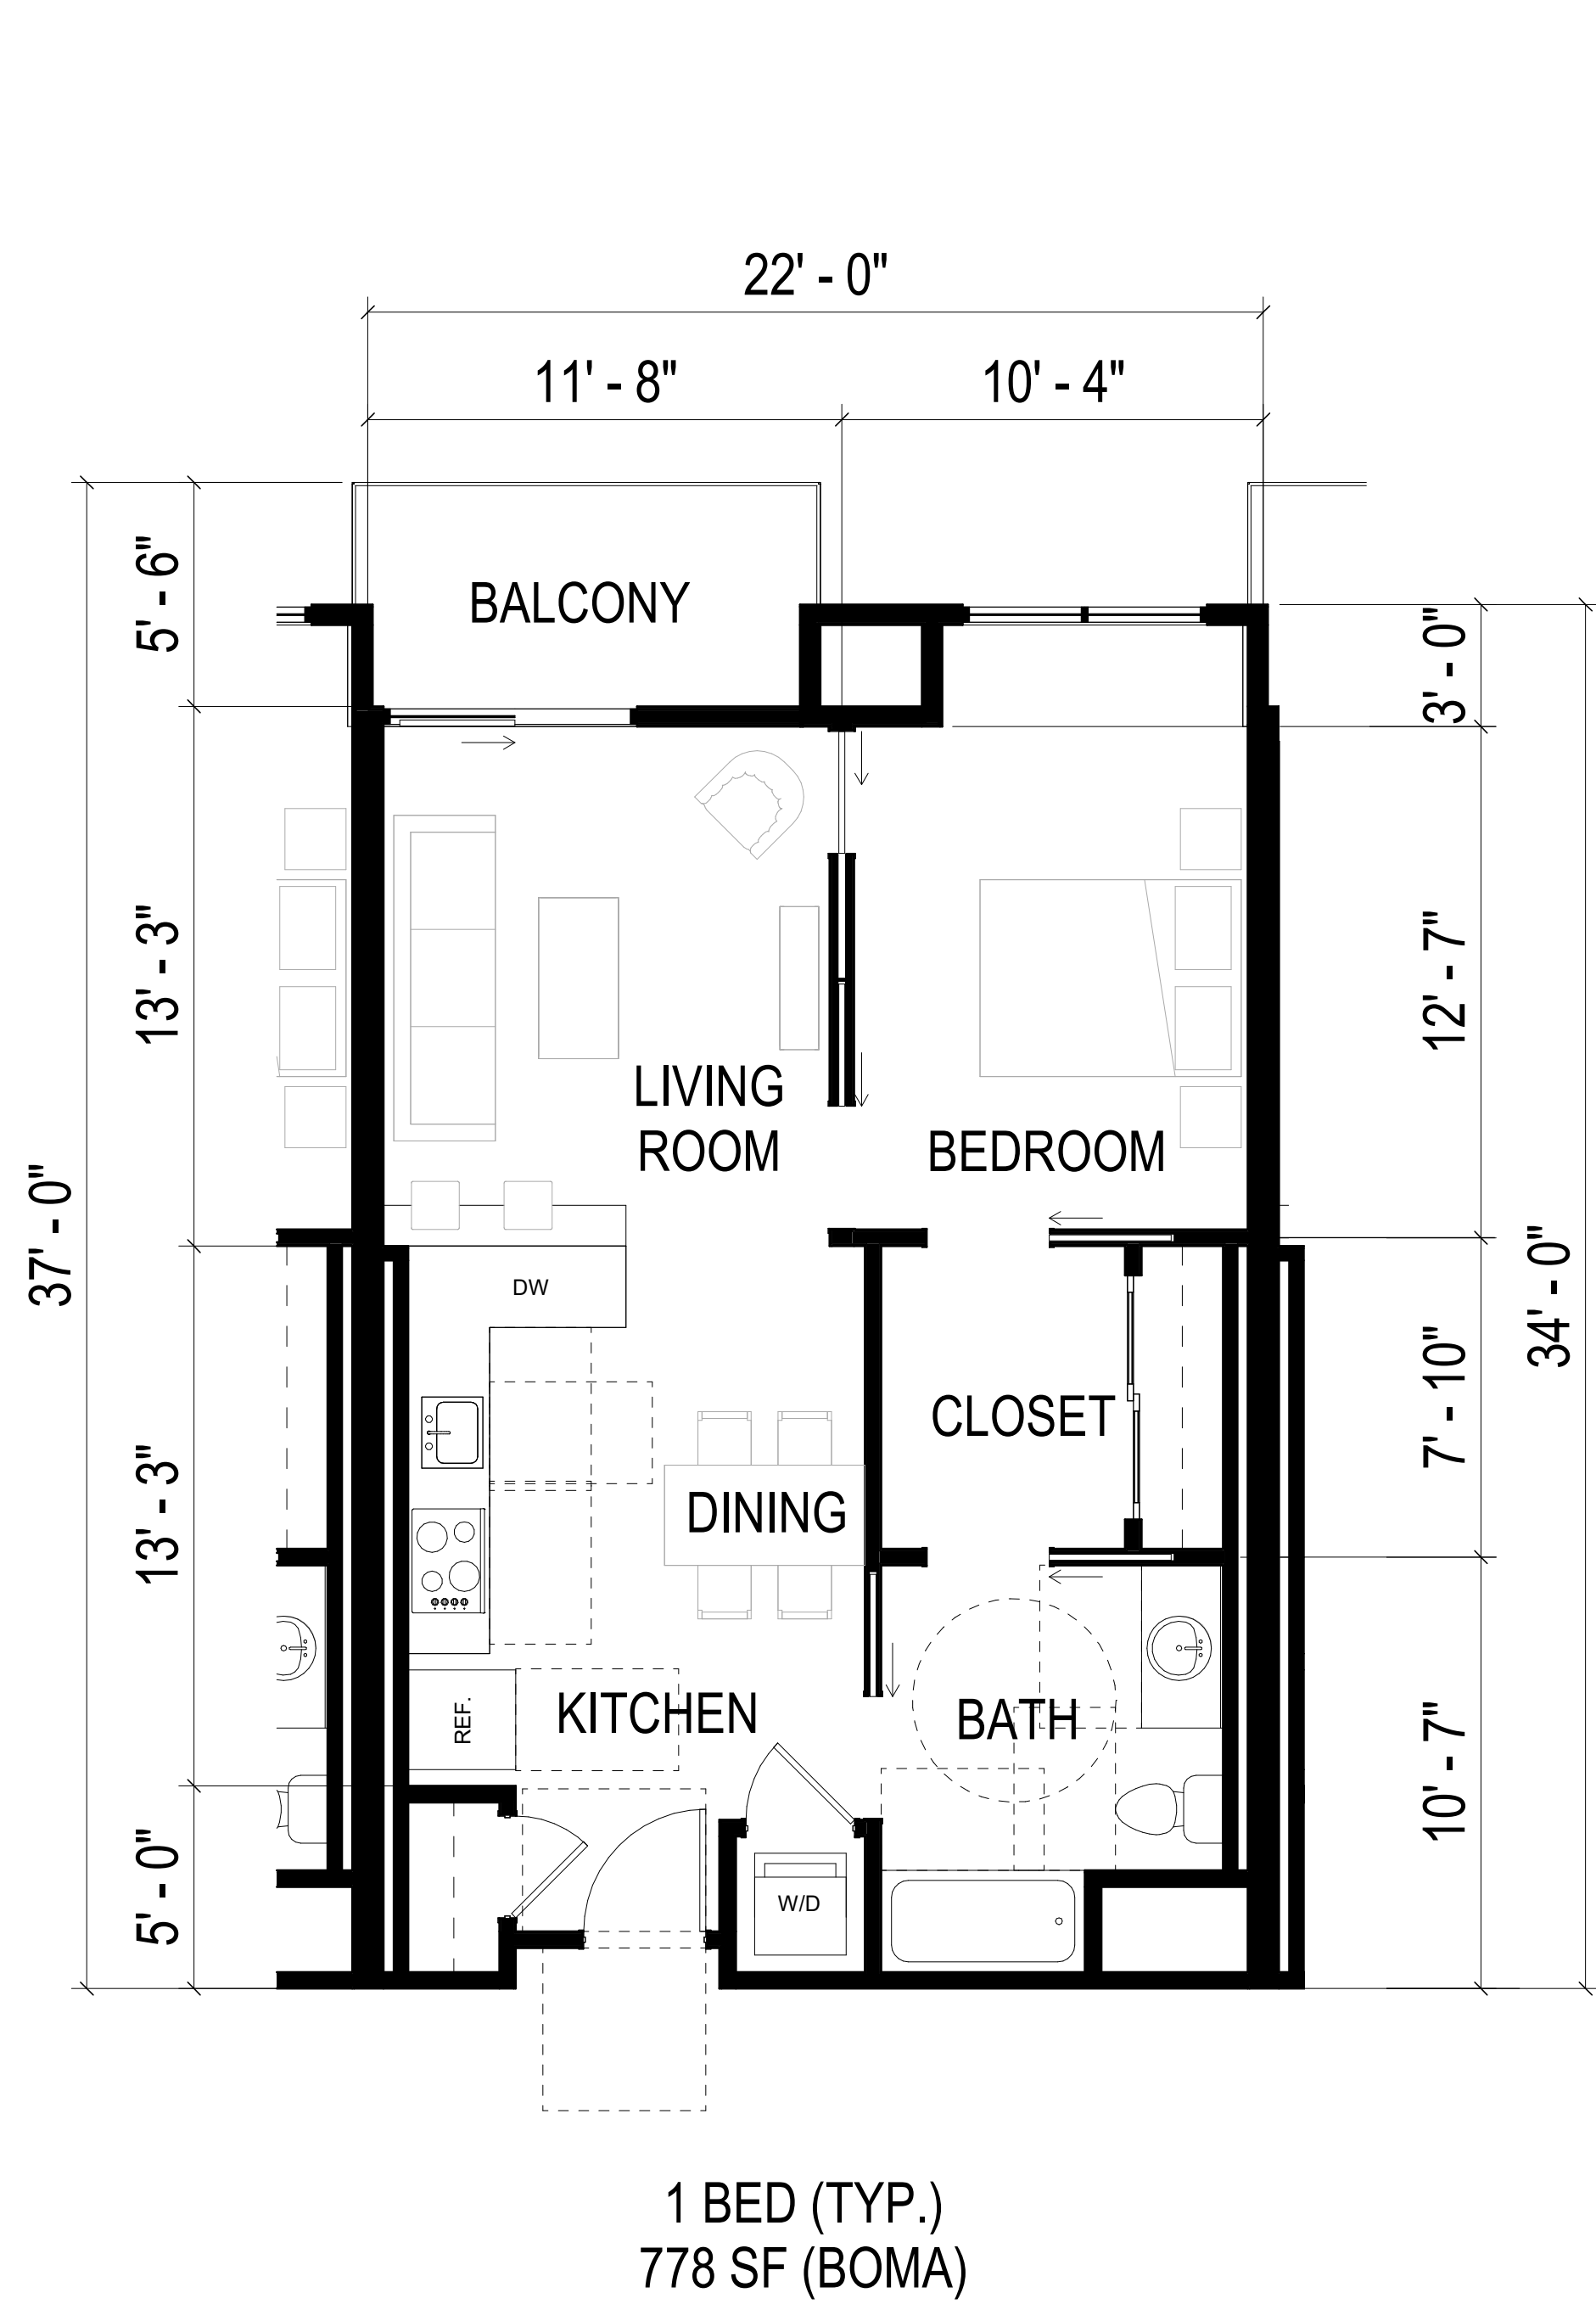


1 ENLARGED PLAN - 1 BED
SCALE: 1/4" = 1'-0"

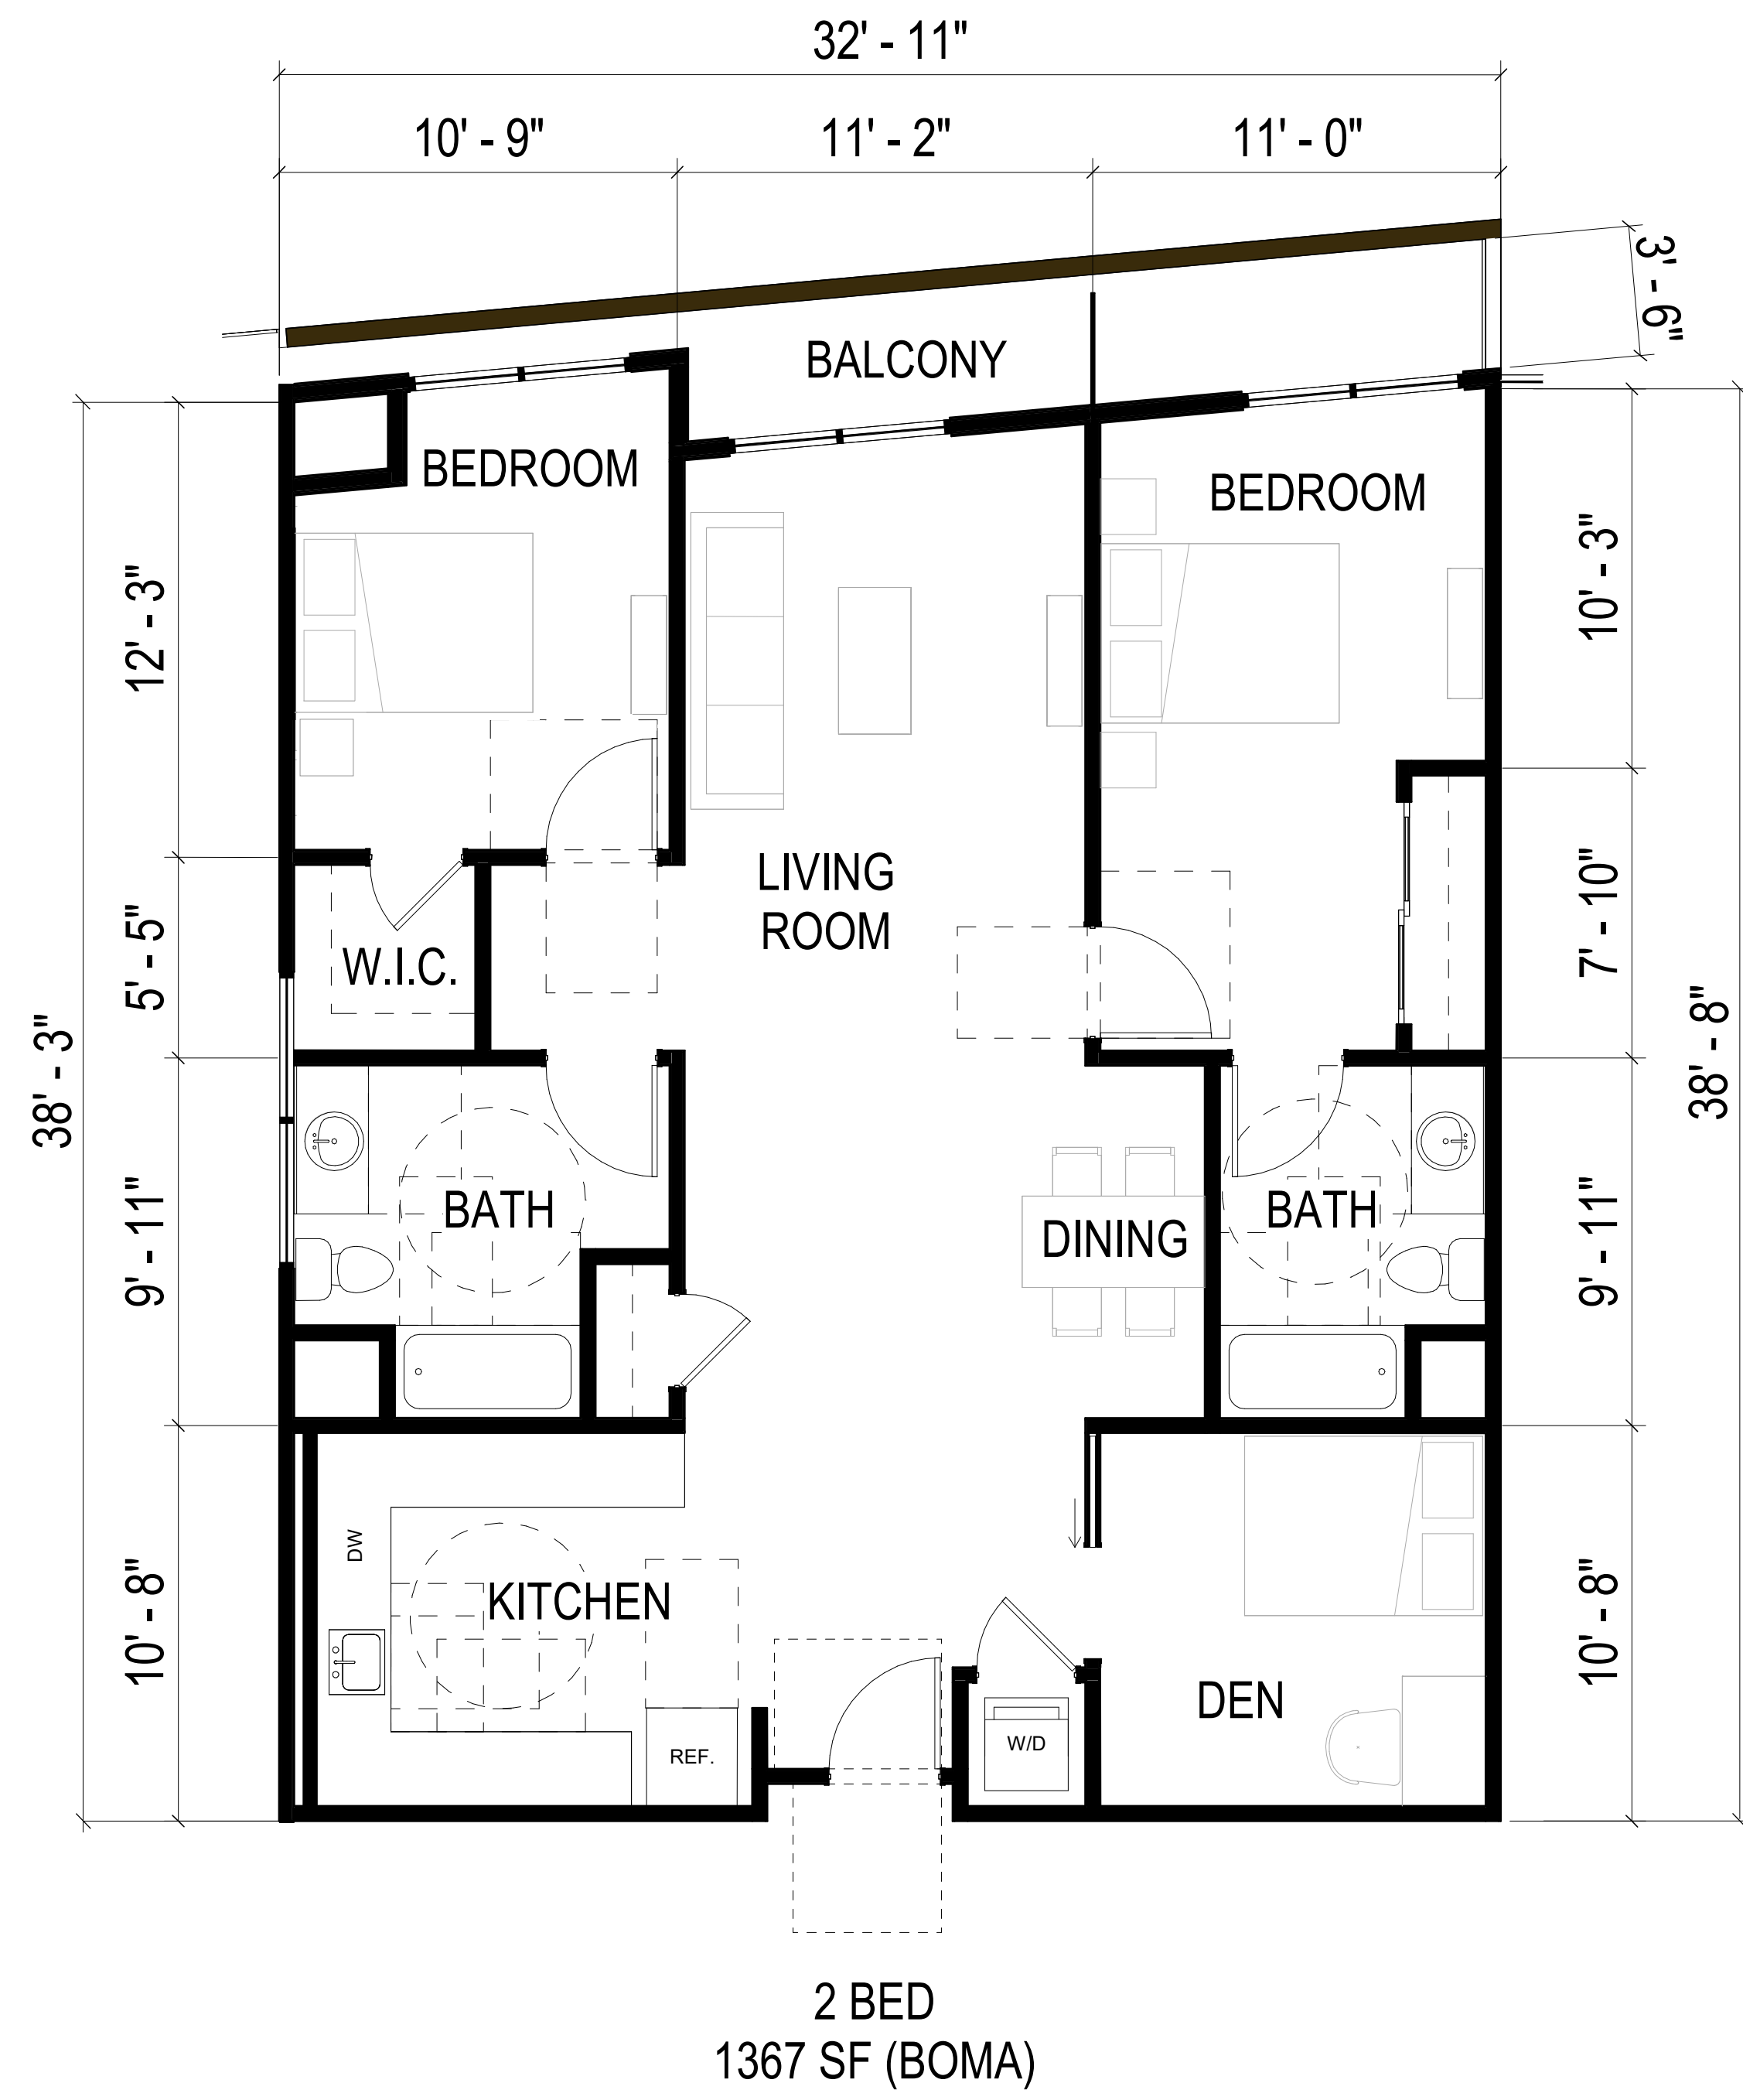


2 ENLARGED PLAN - 2 BED
SCALE: 1/4" = 1'-0"

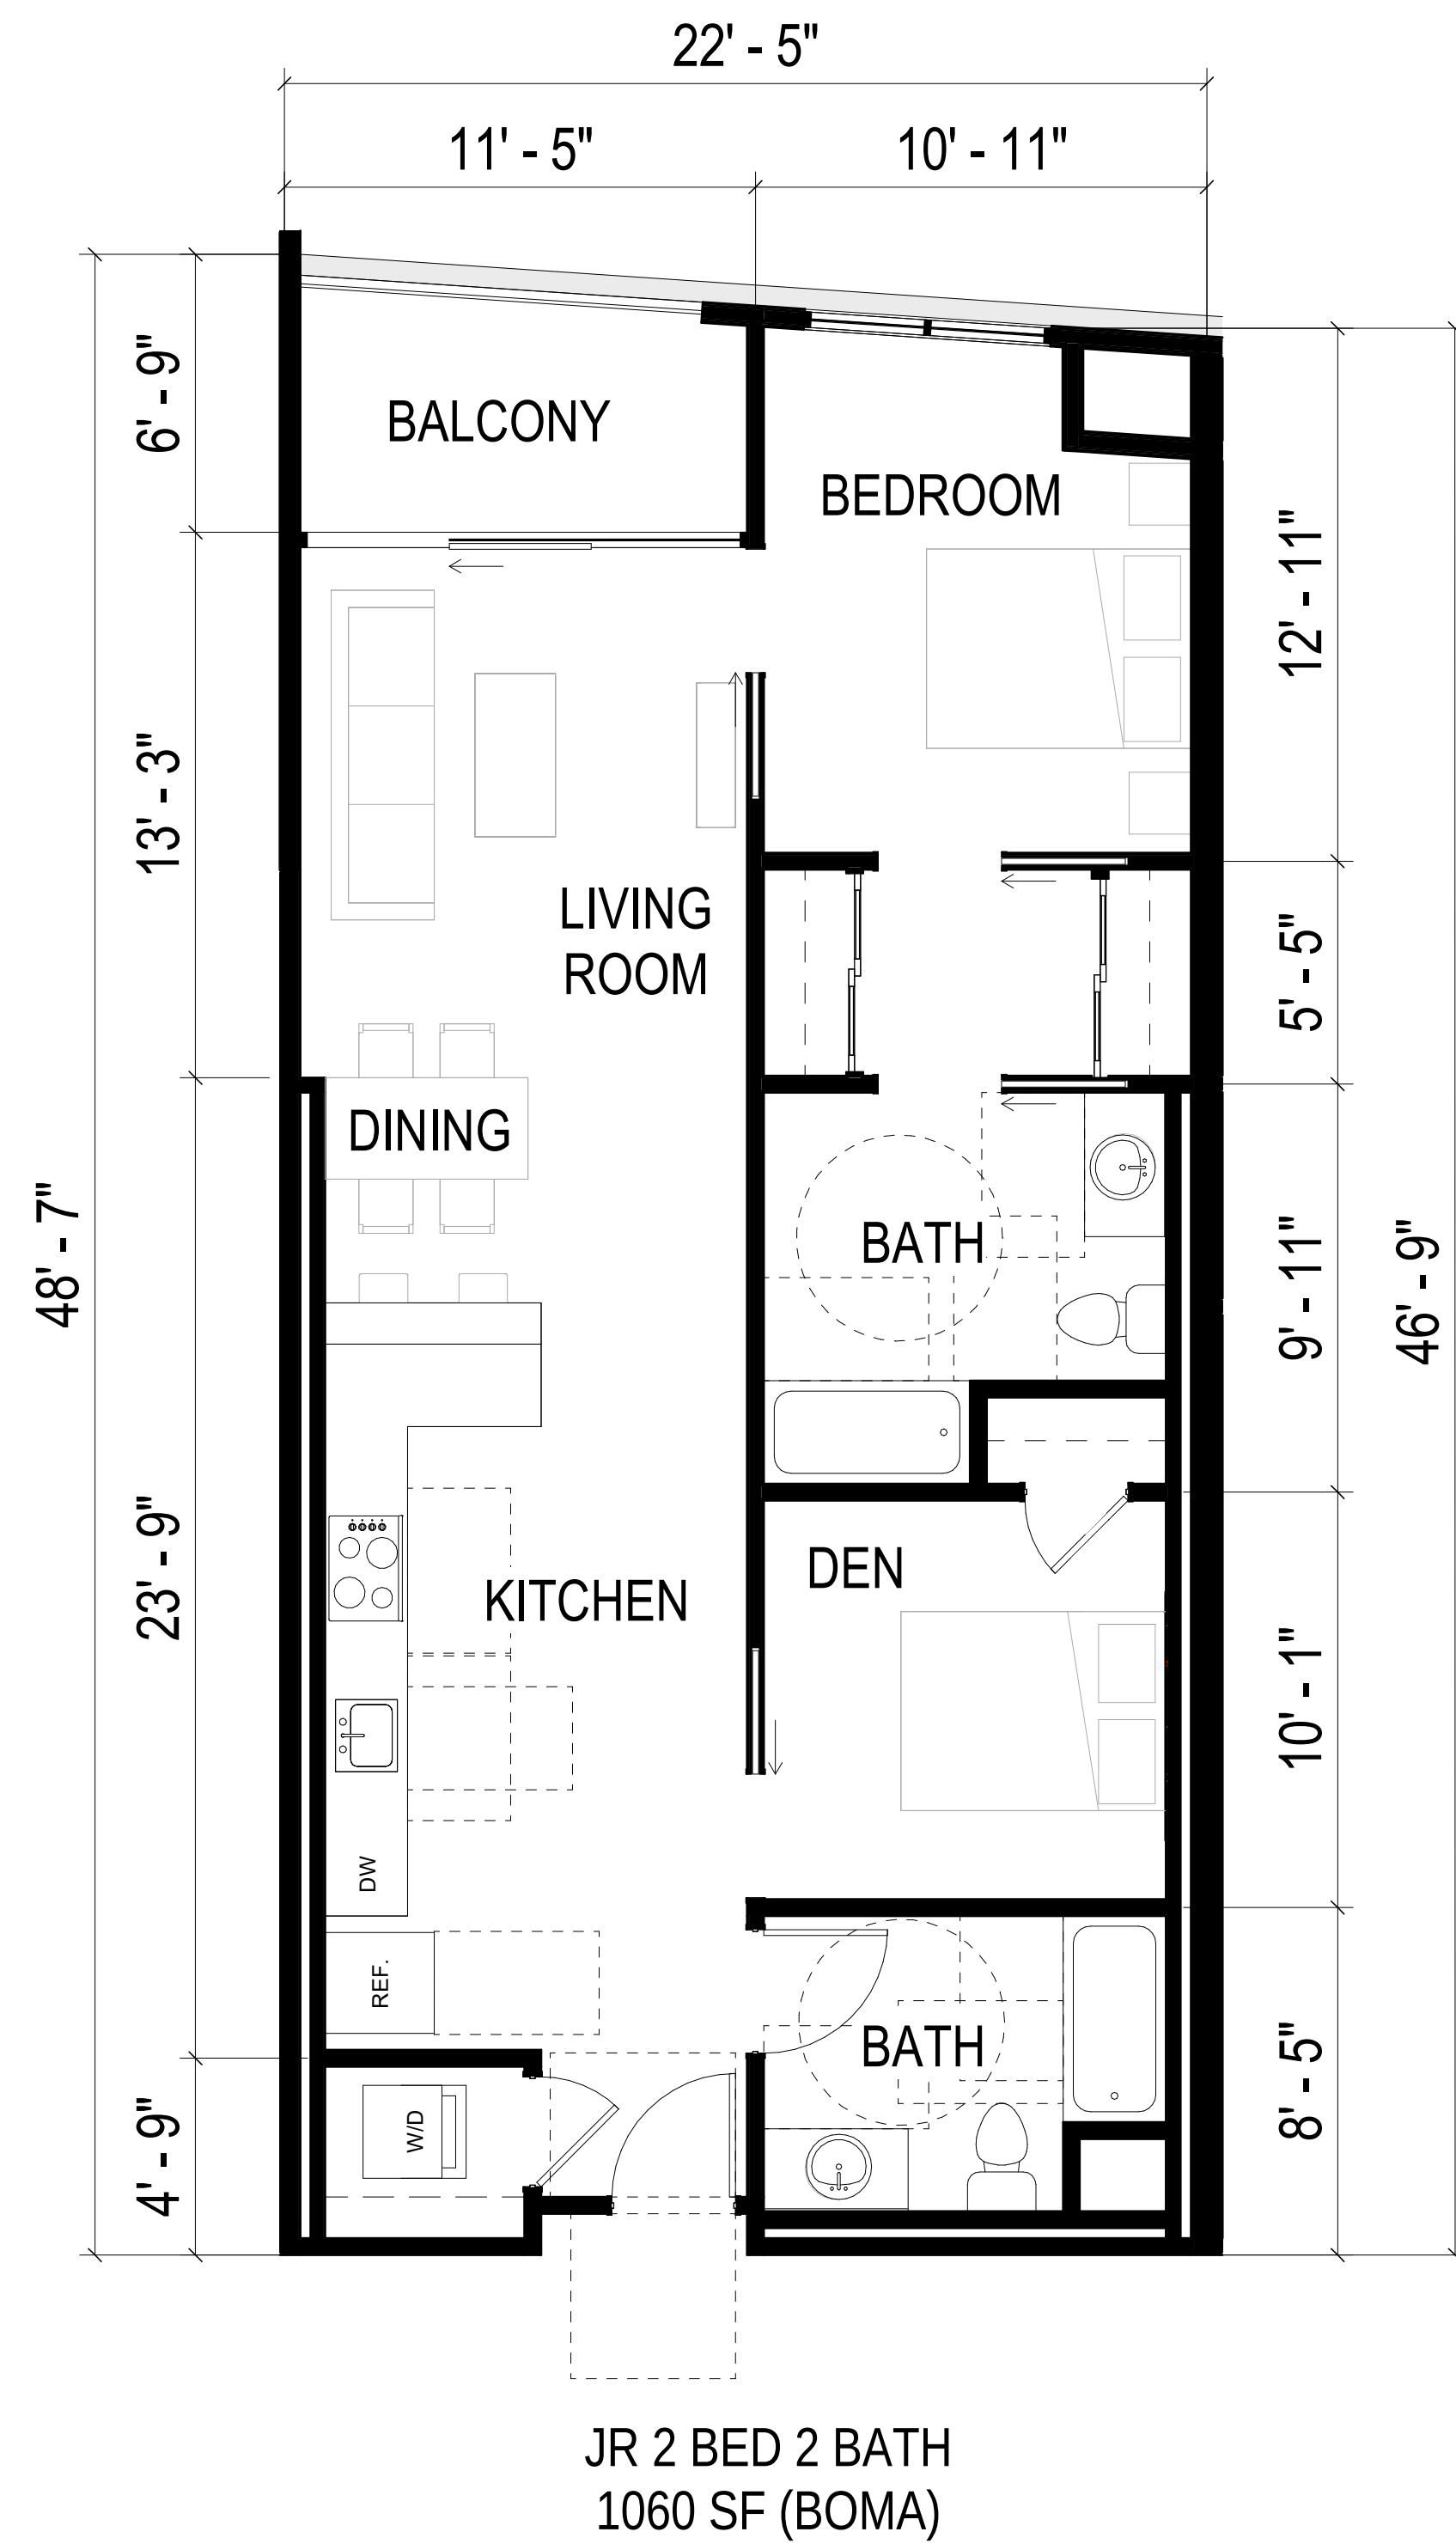

1 ENLARGED PLAN - JR 2 BED + 2 BATH
SCALE: 1/4" = 1'-0"

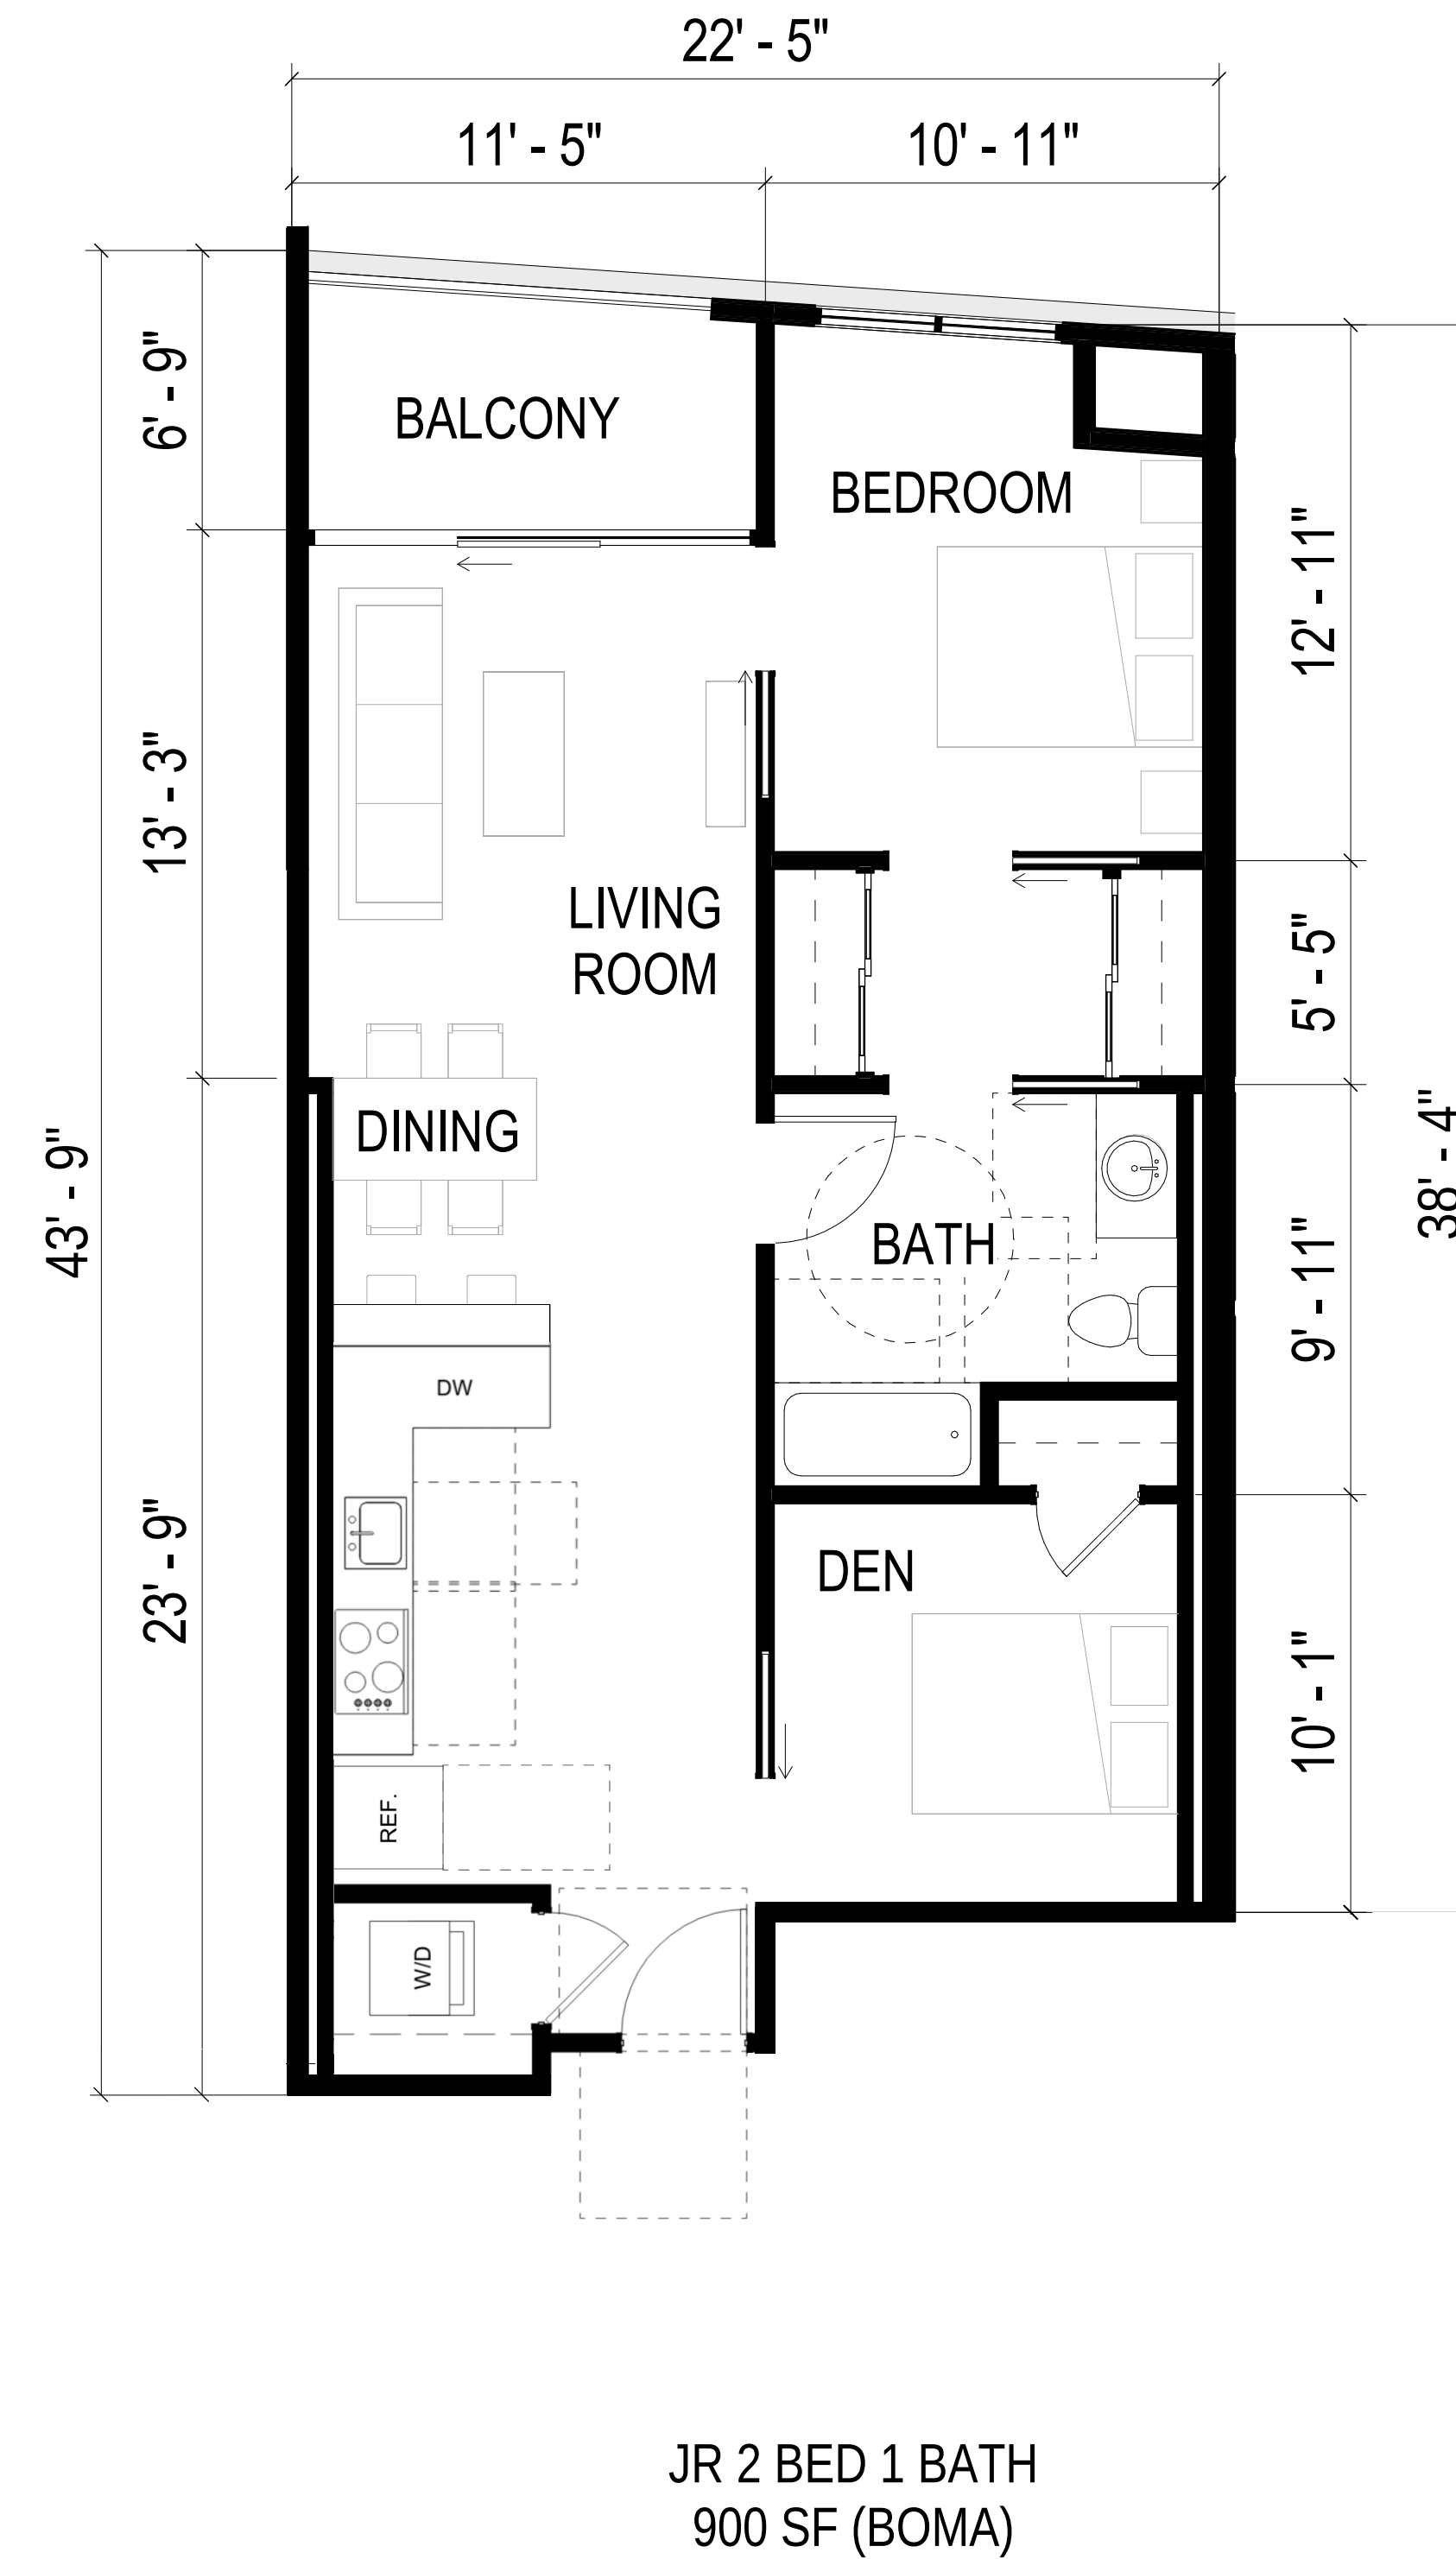


2 ENLARGED PLAN - JR 2 BED + 1 BATH
SCALE: 1/4" = 1'-0"

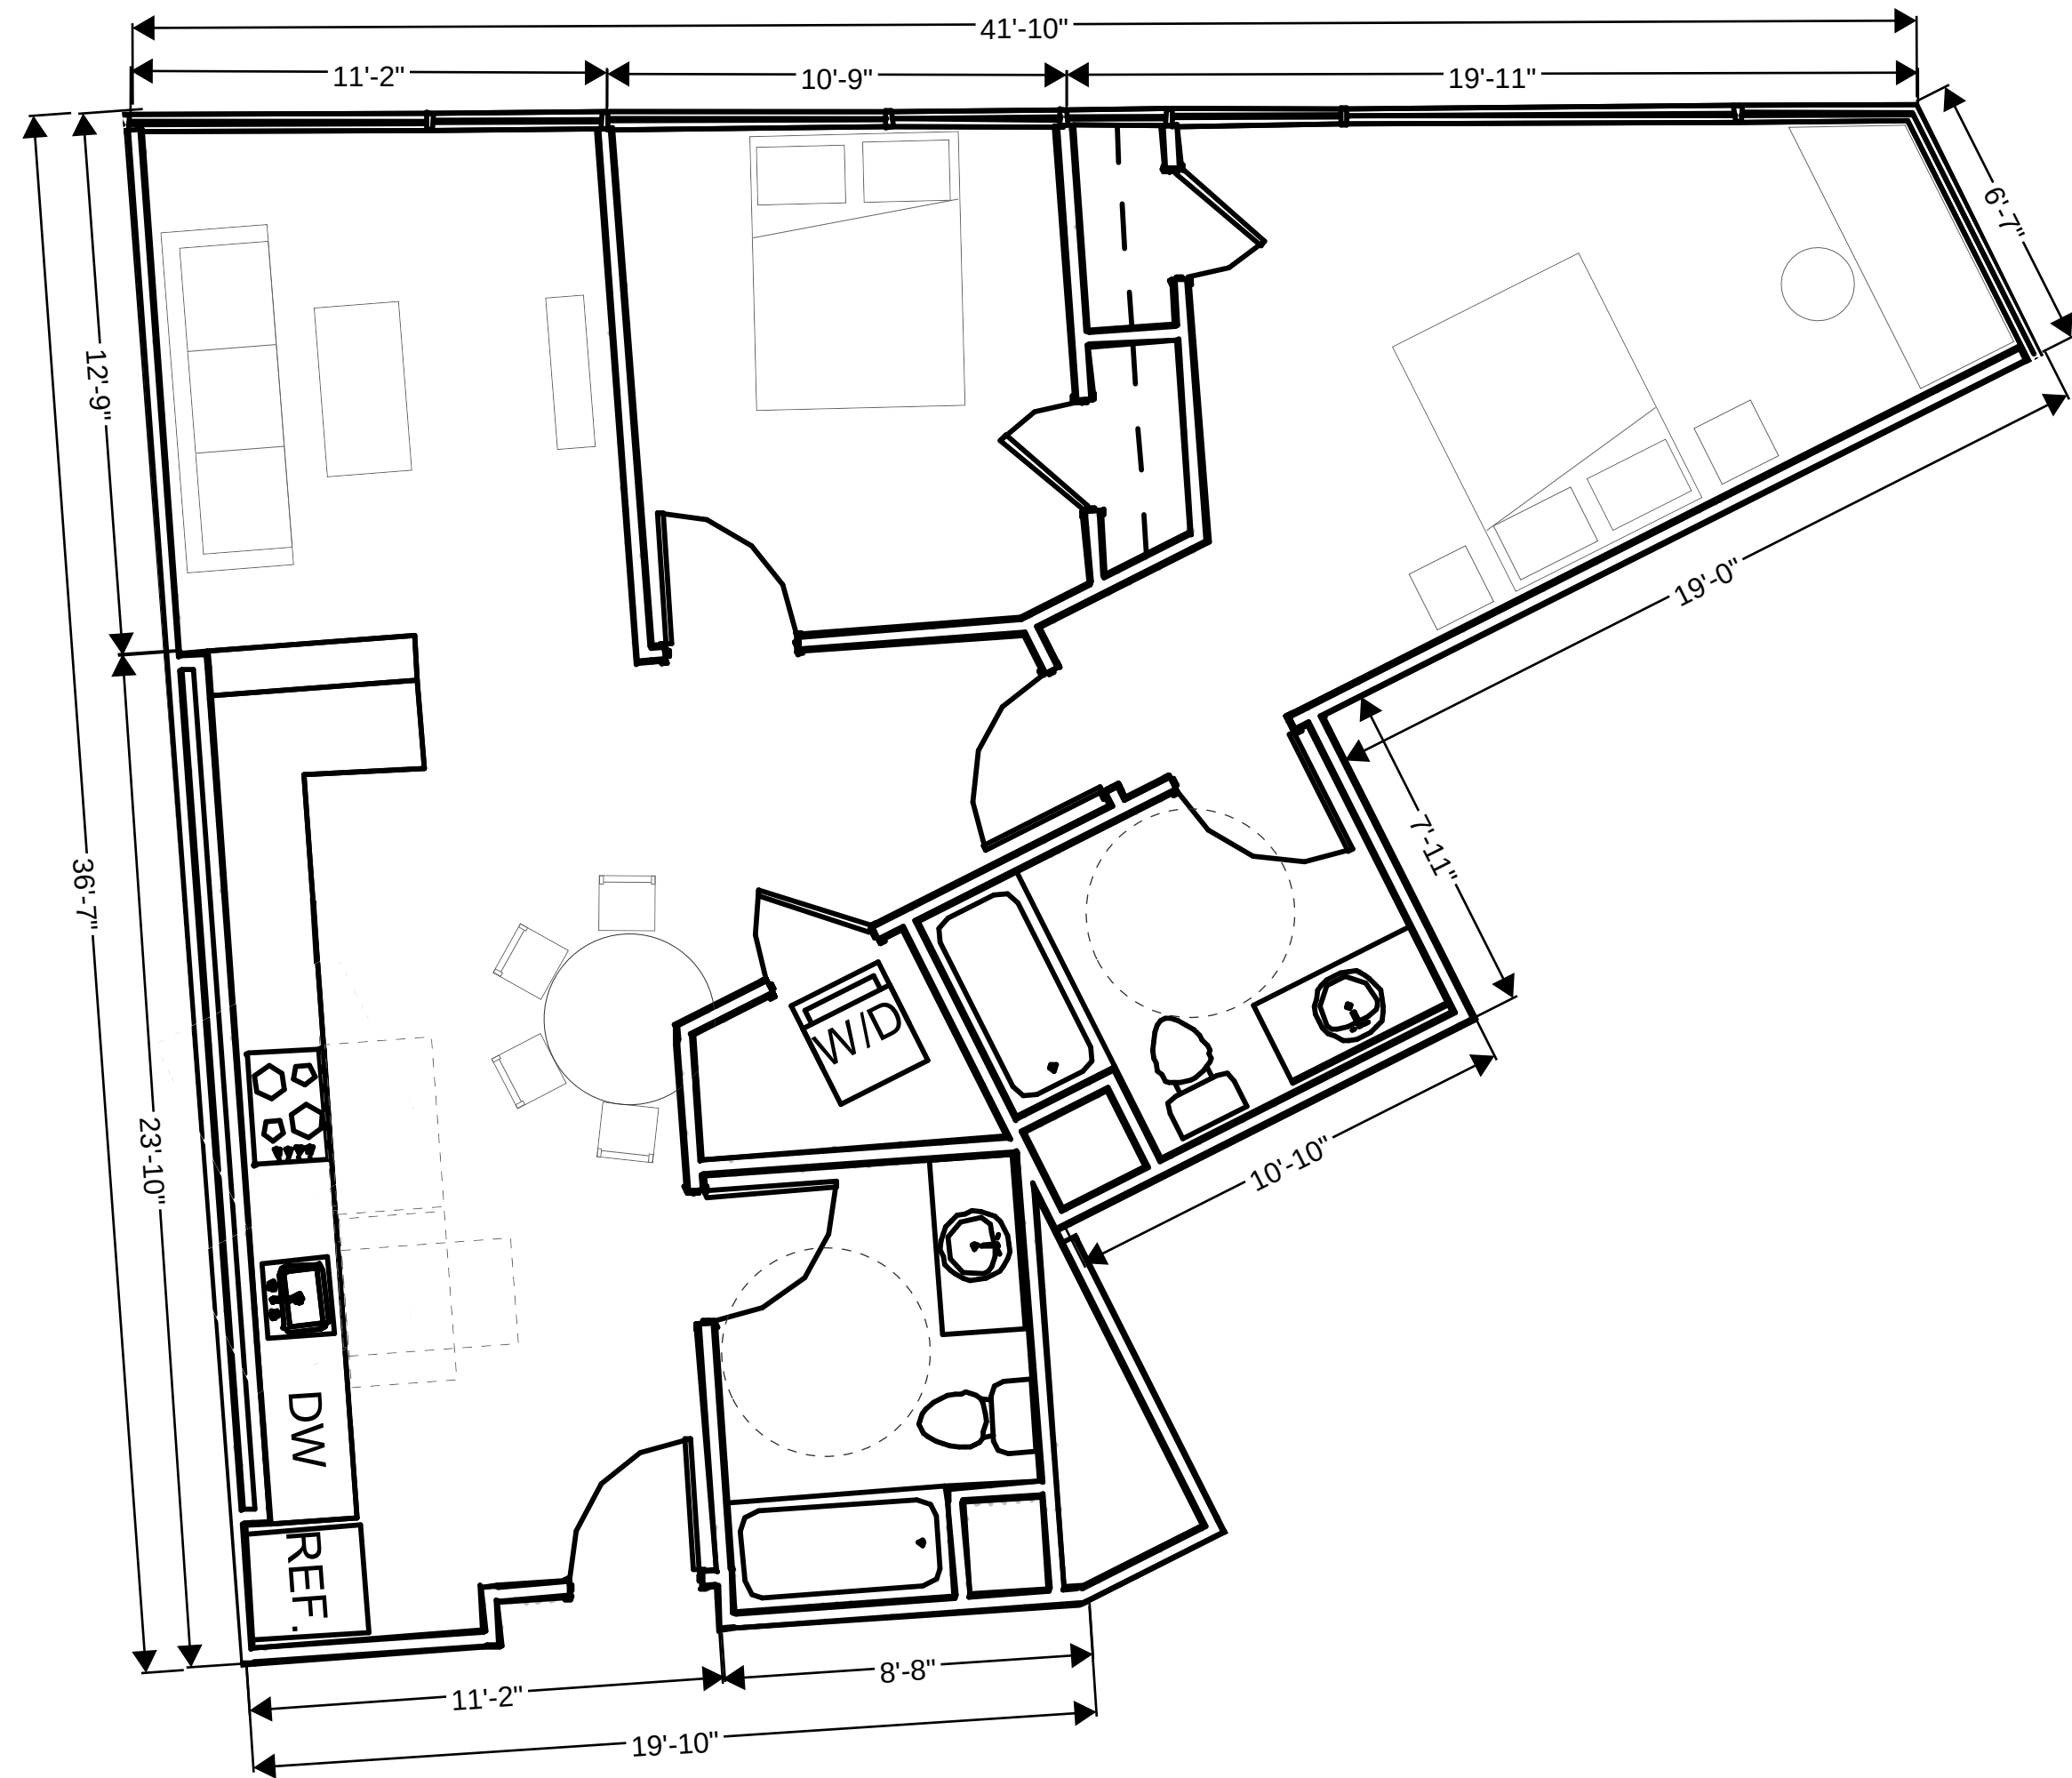


2 BED 2 BATH
1040 SF (BOMA)

1 ENLARGED PLAN - 2 BED + 2 BATH
SCALE: 1/4" = 1'-0"

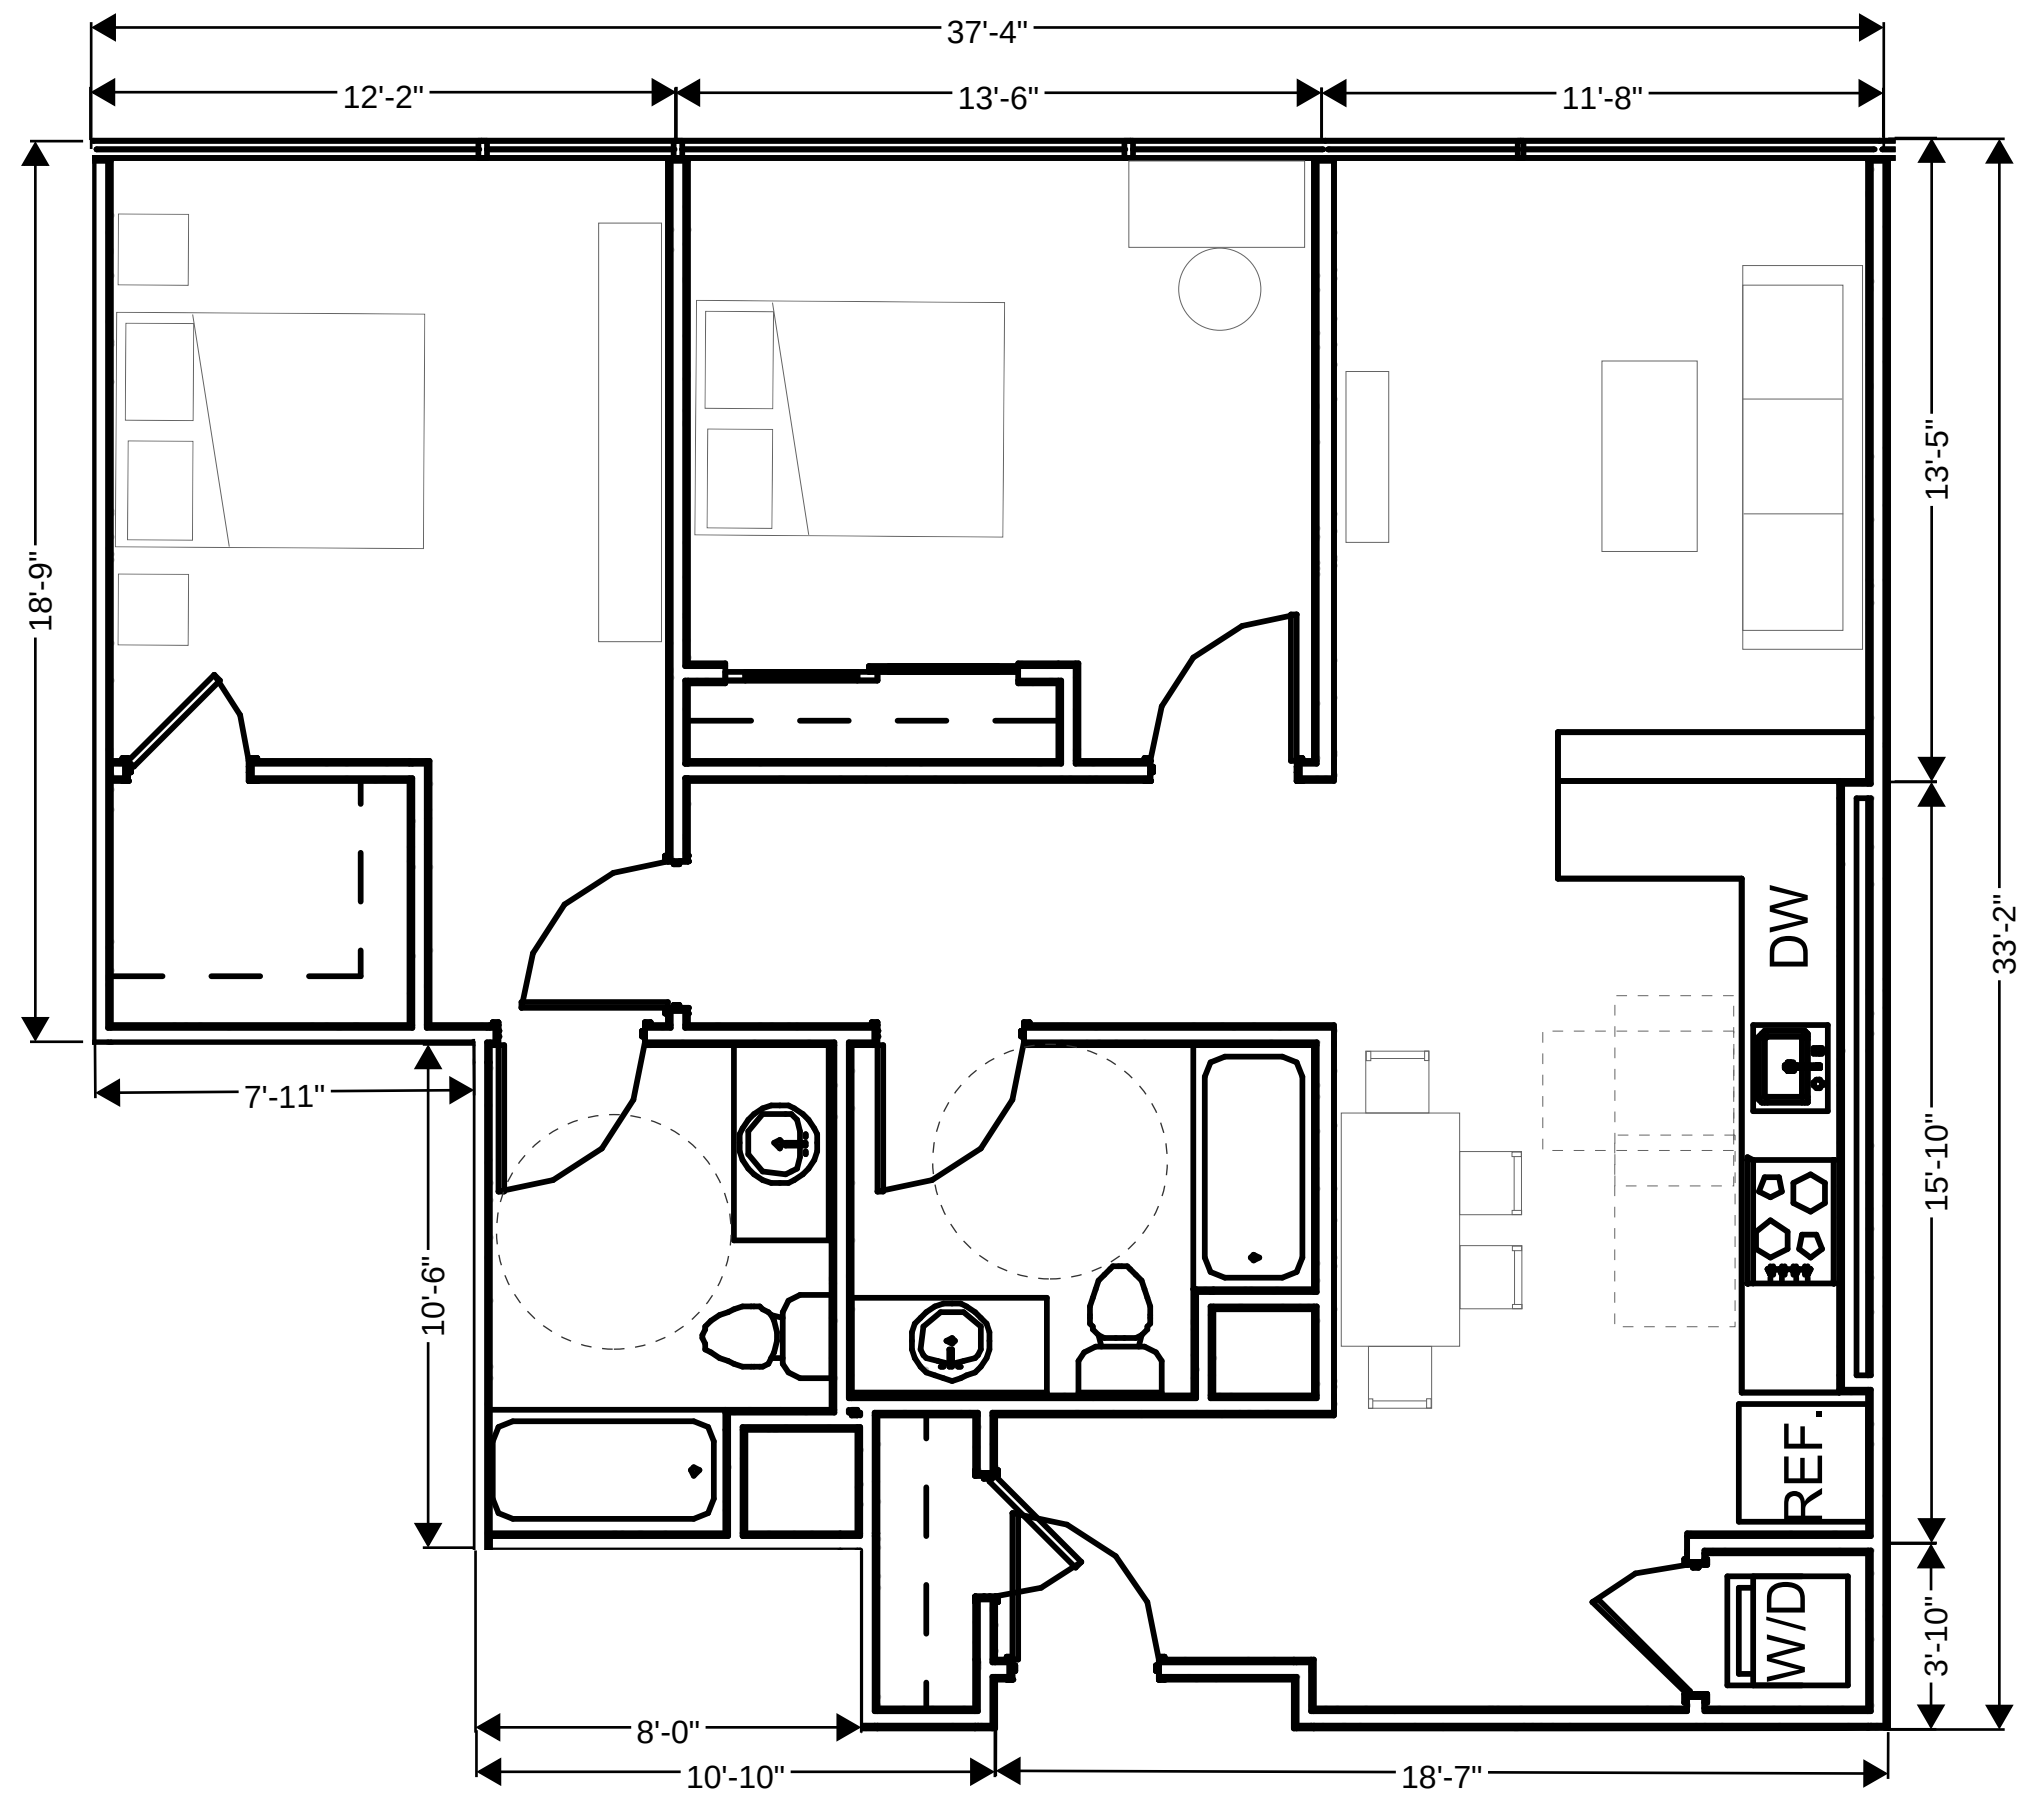


2 BED 2 BATH
1060 SF (BOMA)

2 ENLARGED PLAN - 2 BED + 2 BATH
SCALE: 1/4" = 1'-0"

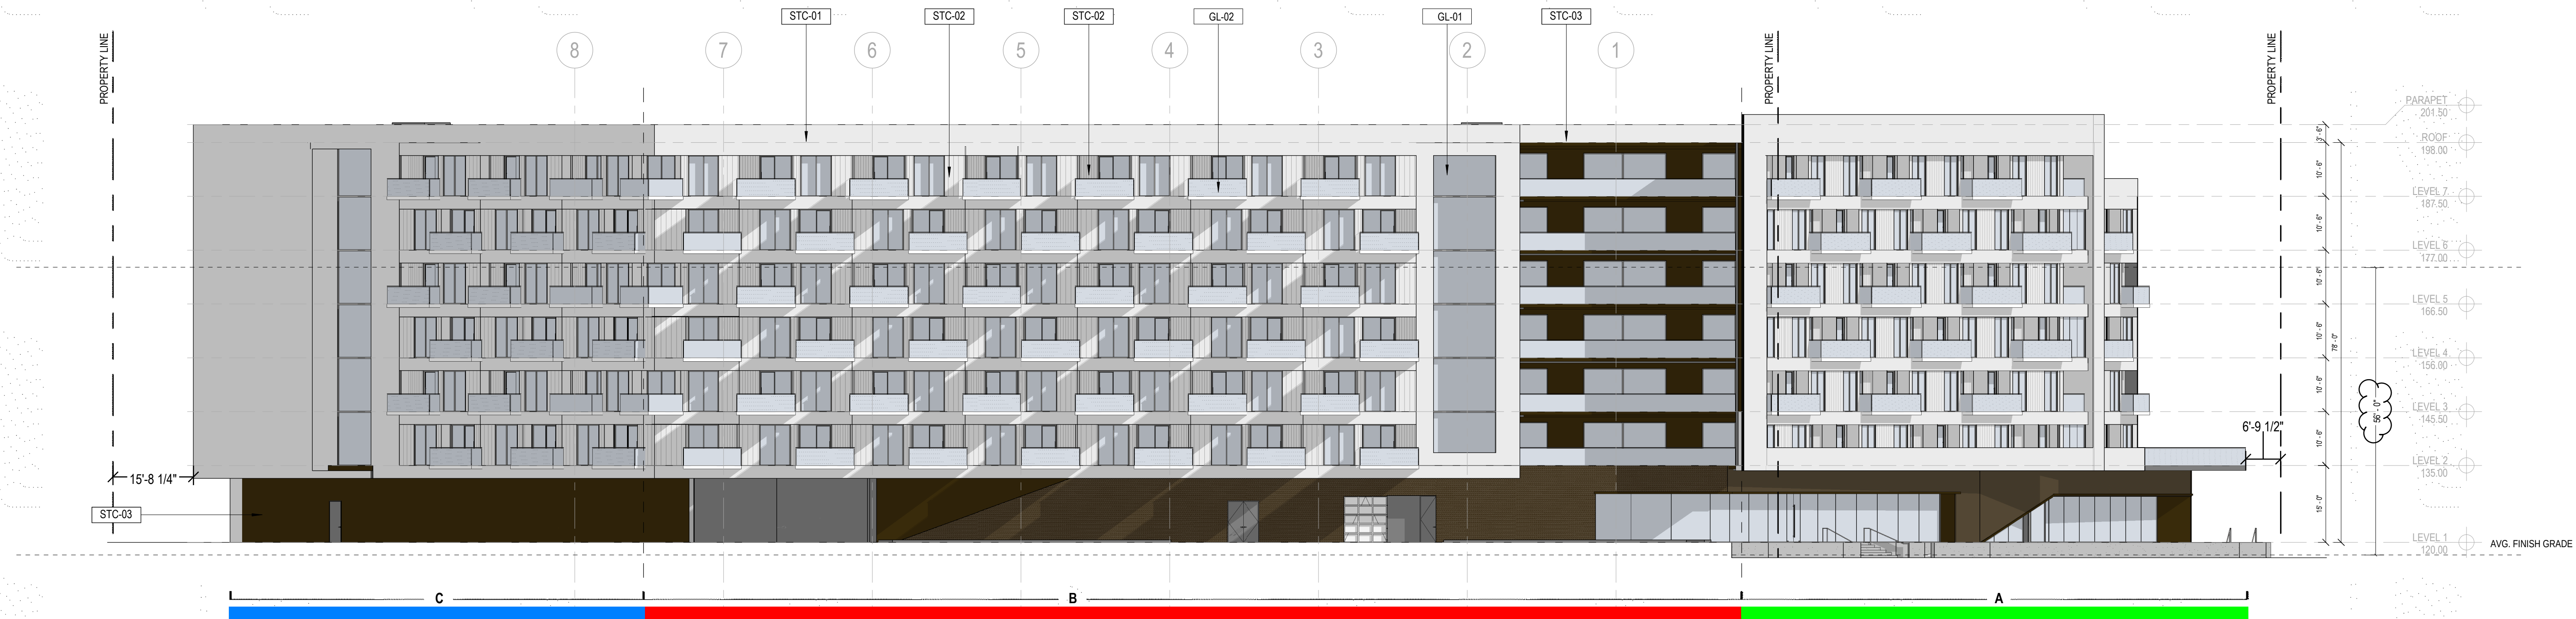

1 NORTH ELEVATION
SCALE: 1/16" = 1'-0"

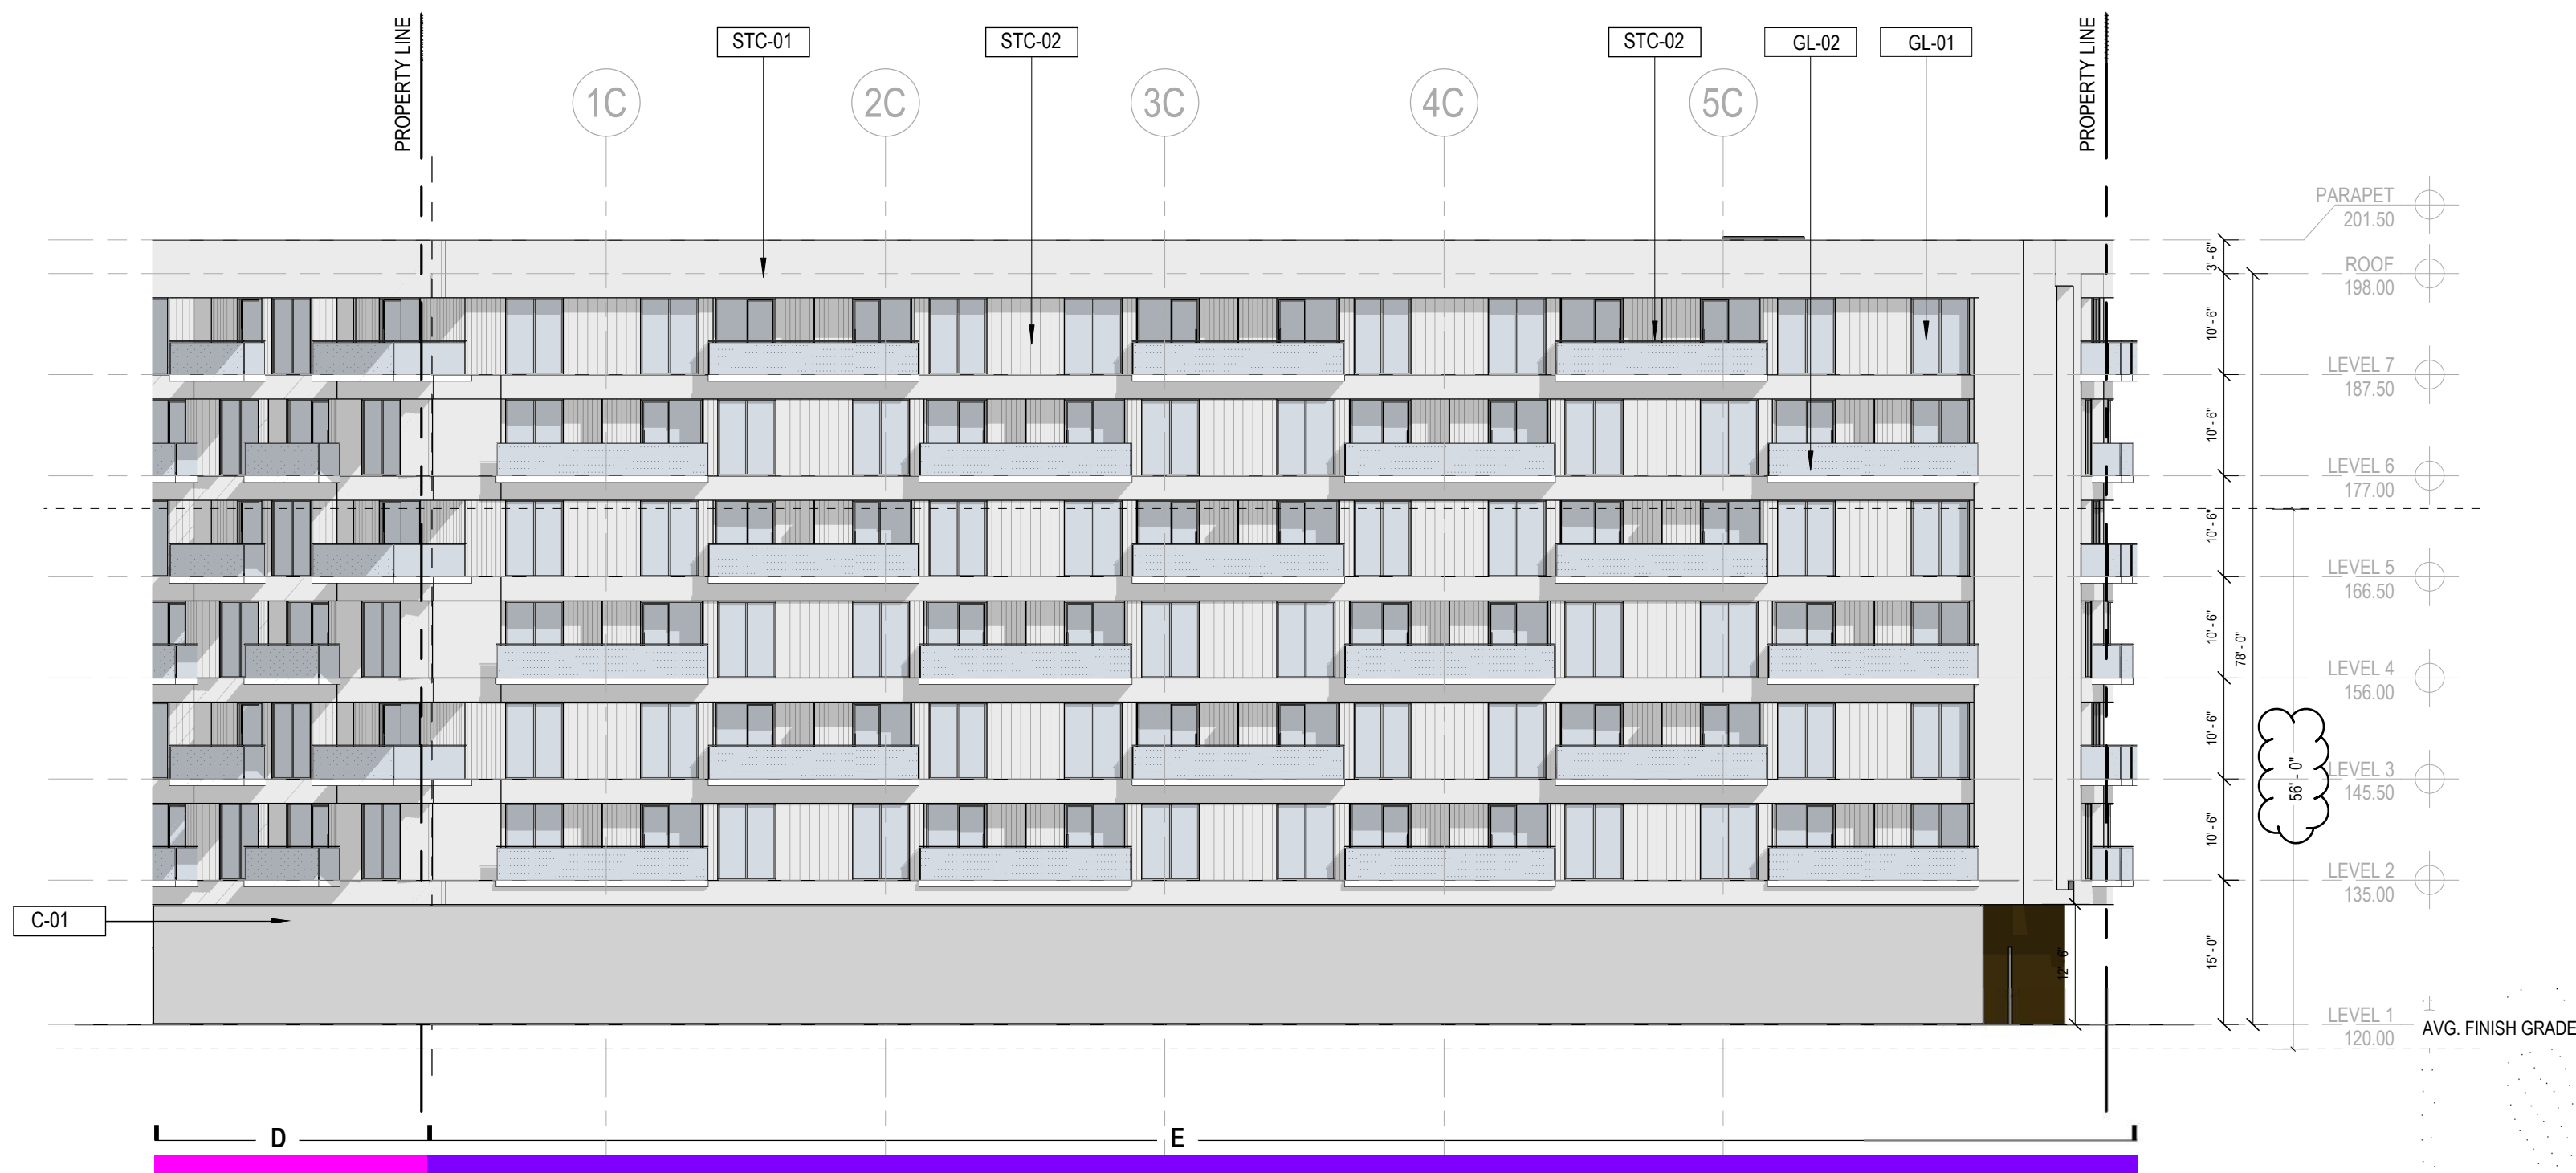


2 EAST ELEVATION - BUCKINGHAM PARKWAY
SCALE: 1/16" = 1'-0"




GL-01
Clear Glass




GL-02
Fritted Glass

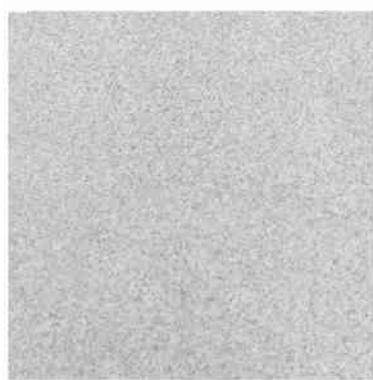

C-01
Concrete

 



STC-01
Painted Stucco

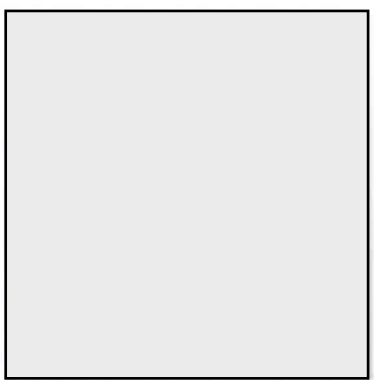

STC-02
Painted Stucco



STC-03
Painted Stucco

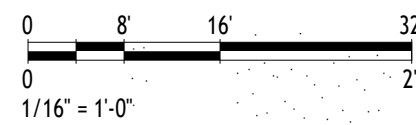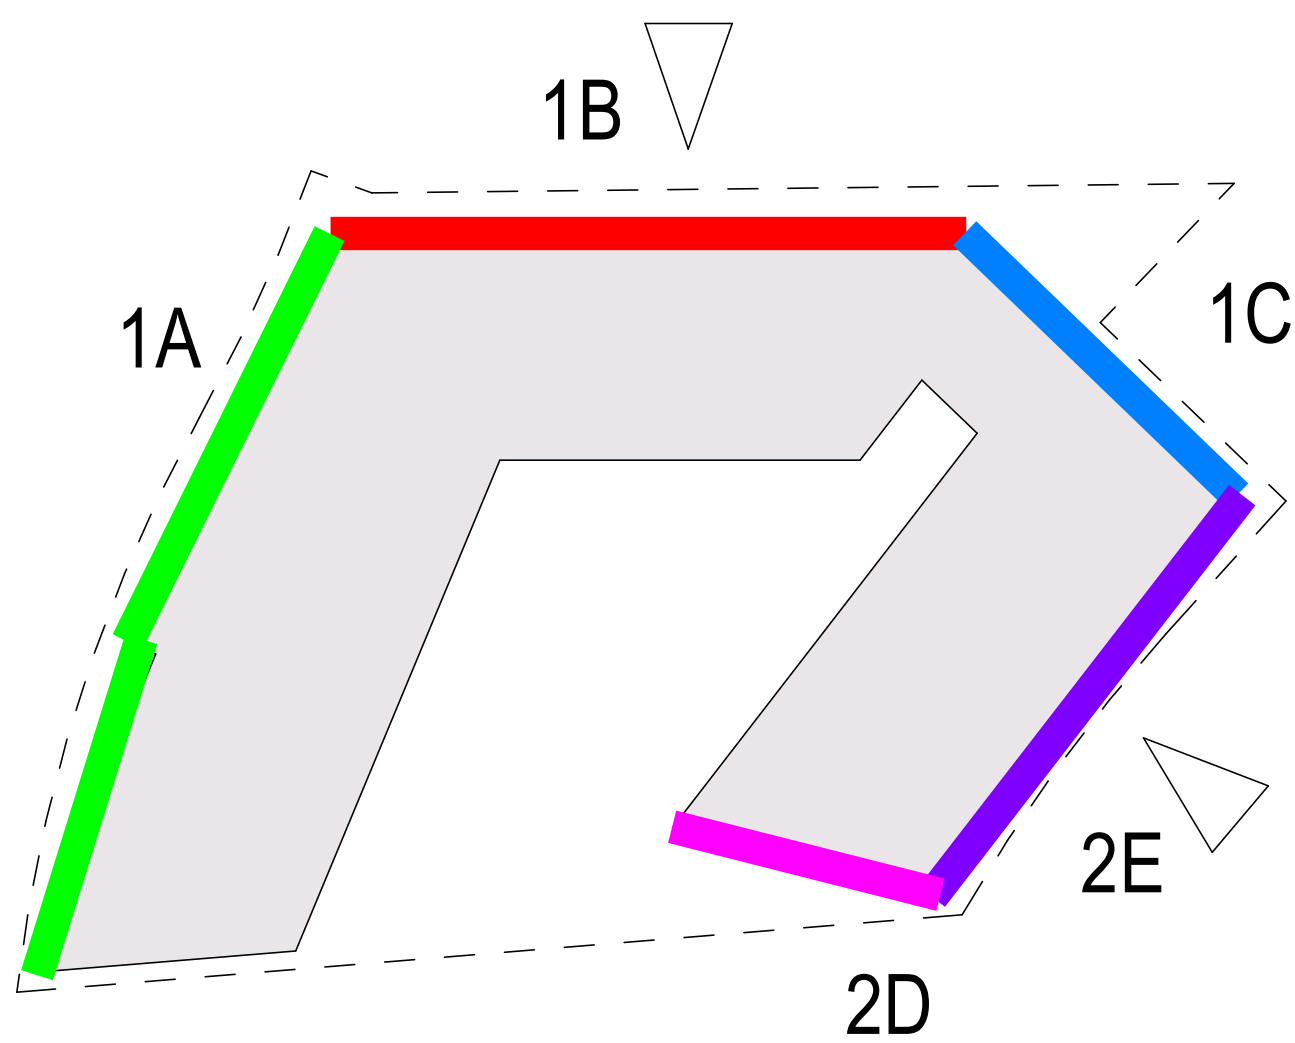

5730 Uplander Way

5730 Uplander Way,
Culver City, 90230, California


PROJECT #: 23211-2

SHEET NAME :
SHEET NO :
SCALE:
SET:
DATE:

EXTERIOR ELEVATION - NORTH & EAST
PPR - 023
As indicated
CULVER CITY PRELIMINARY PROJECT REVIEW (PPR) PACKAGE
3/28/25

HLW International LLP
1437 4th Street, 4th Floor
Santa Monica, California 90401
t +1 310 453 2800 | www.hlw.design

hlw
© 2023 HLW INTERNATIONAL LLP

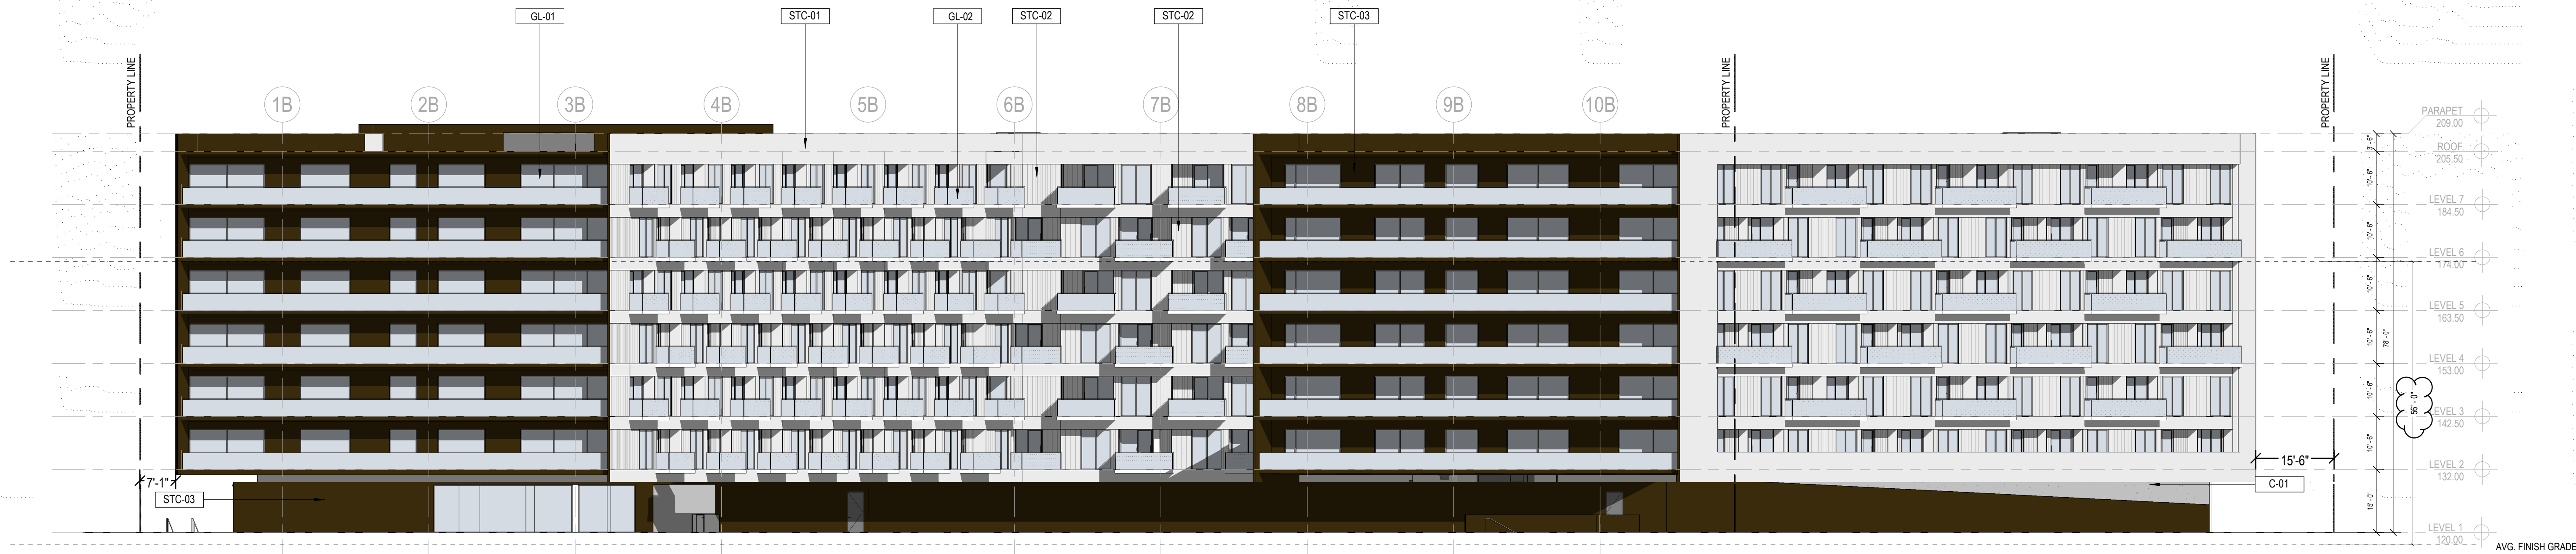

1 SOUTH ELEVATION

SCALE: 1/16" = 1'-0"




GL-01
Clear Glass




GL-02
Fritted Glass




C-01
Concrete

 


STC-01
Painted Stucco

 

STC-02
Painted Stucco

 

STC-03
Painted Stucco

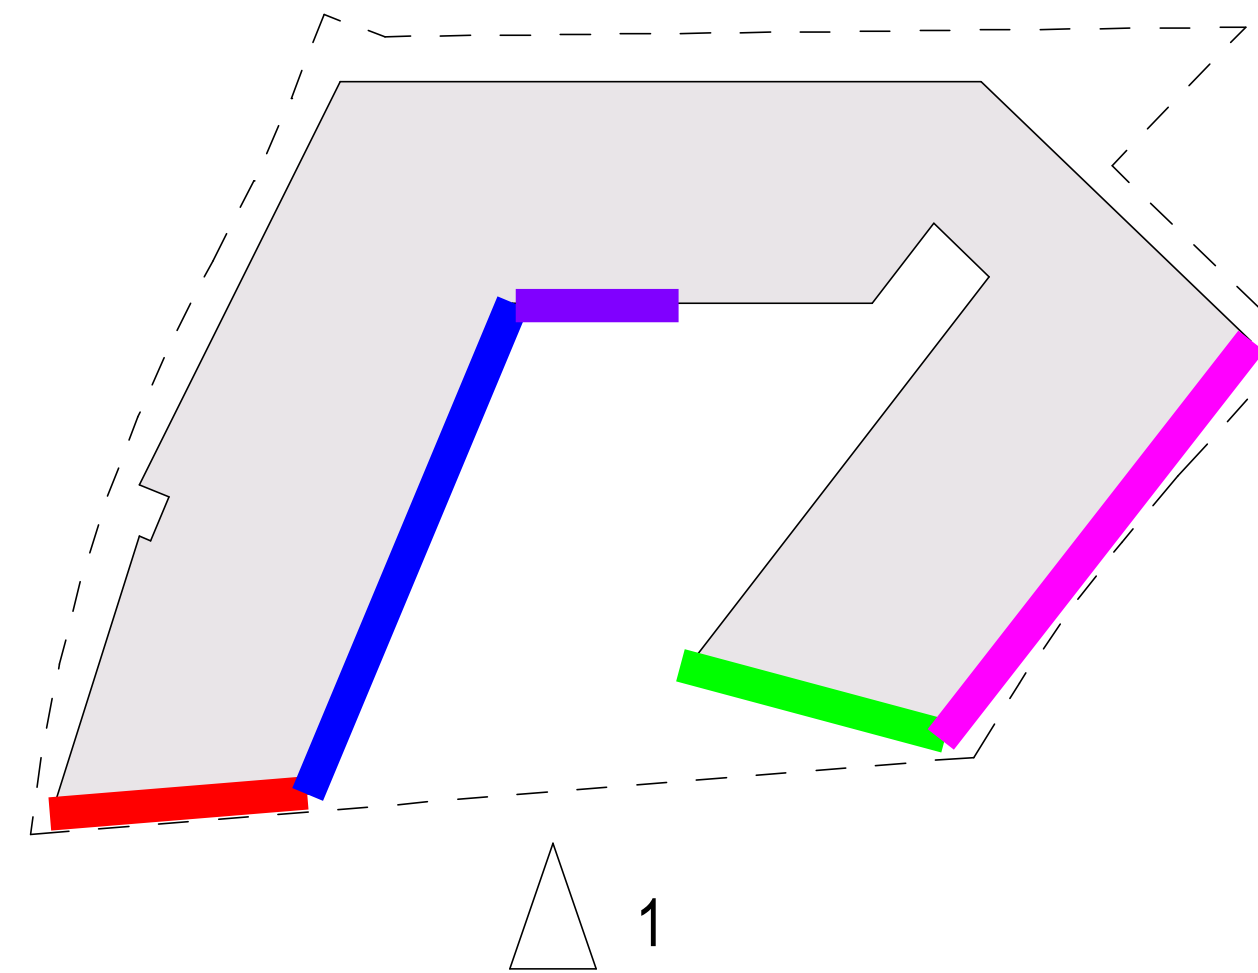

0 8' 16' 32'
0 2'
1/16" = 1'-0"

5730 Uplander Way

5730 Uplander Way,
Culver City, 90230, California

PROJECT #: 23211-1

SHEET NAME :

SHEET NO :

SCALE:

SET:

DATE:

EXTERIOR ELEVATION - SOUTH

PPR - 024


As indicated

CULVER CITY PRELIMINARY PROJECT REVIEW (PPR) PACKAGE

3/28/25

HLW International LLP
1437 4th Street, 4th Floor
Santa Monica, California 90401
t +1 310 453 2800 | www.hlw.design

hlw
© 2023 HLW INTERNATIONAL LLP

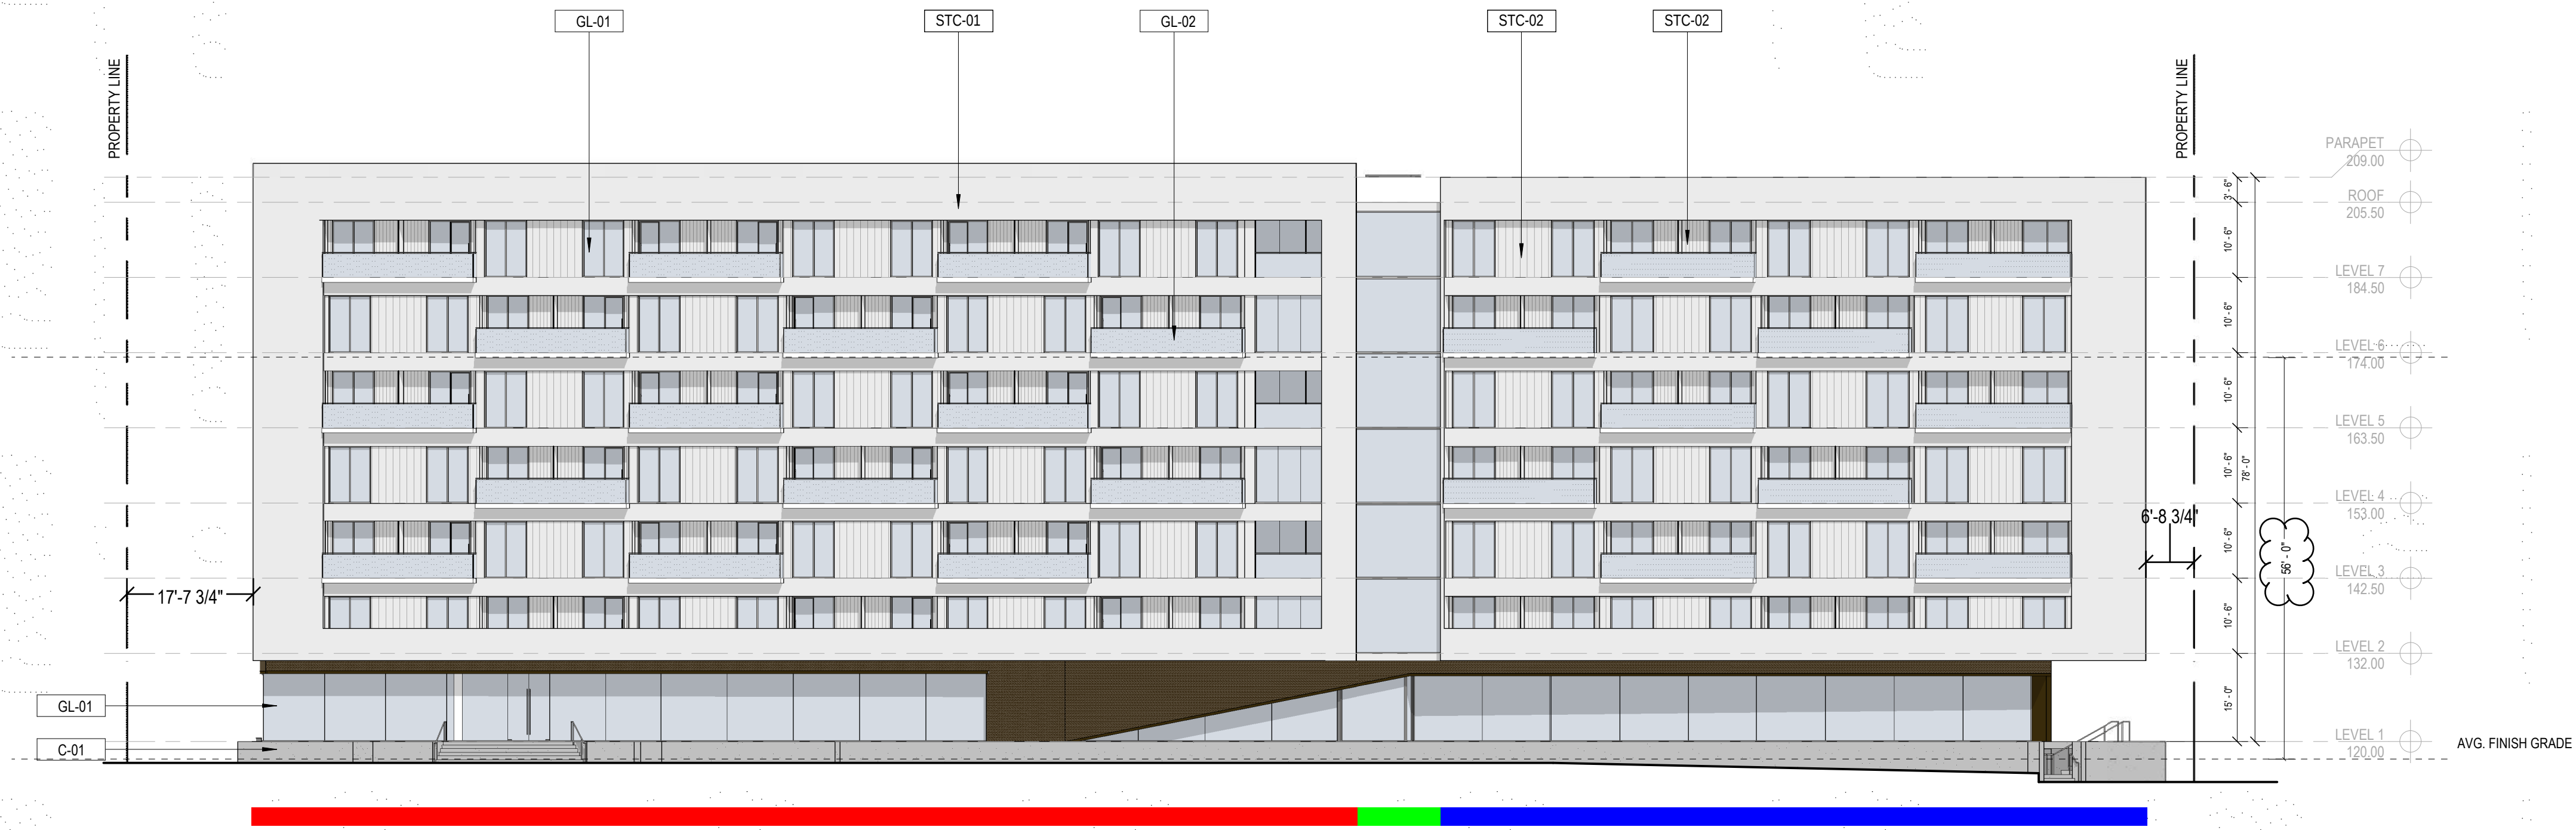


1 WEST ELEVATION - UPLANDER WAY
SCALE: 1/16" = 1'-0"




GL-01
Clear Glass



GL-02
Fritted Glass

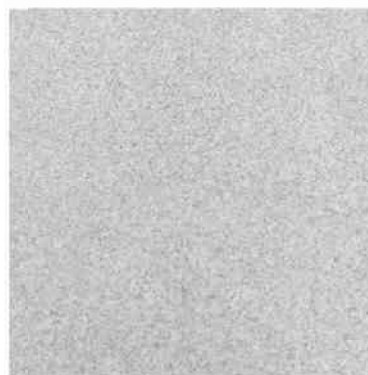

C-01
Concrete

 


STC-01
Painted Stucco



STC-02
Painted Stucco



STC-03
Painted Stucco

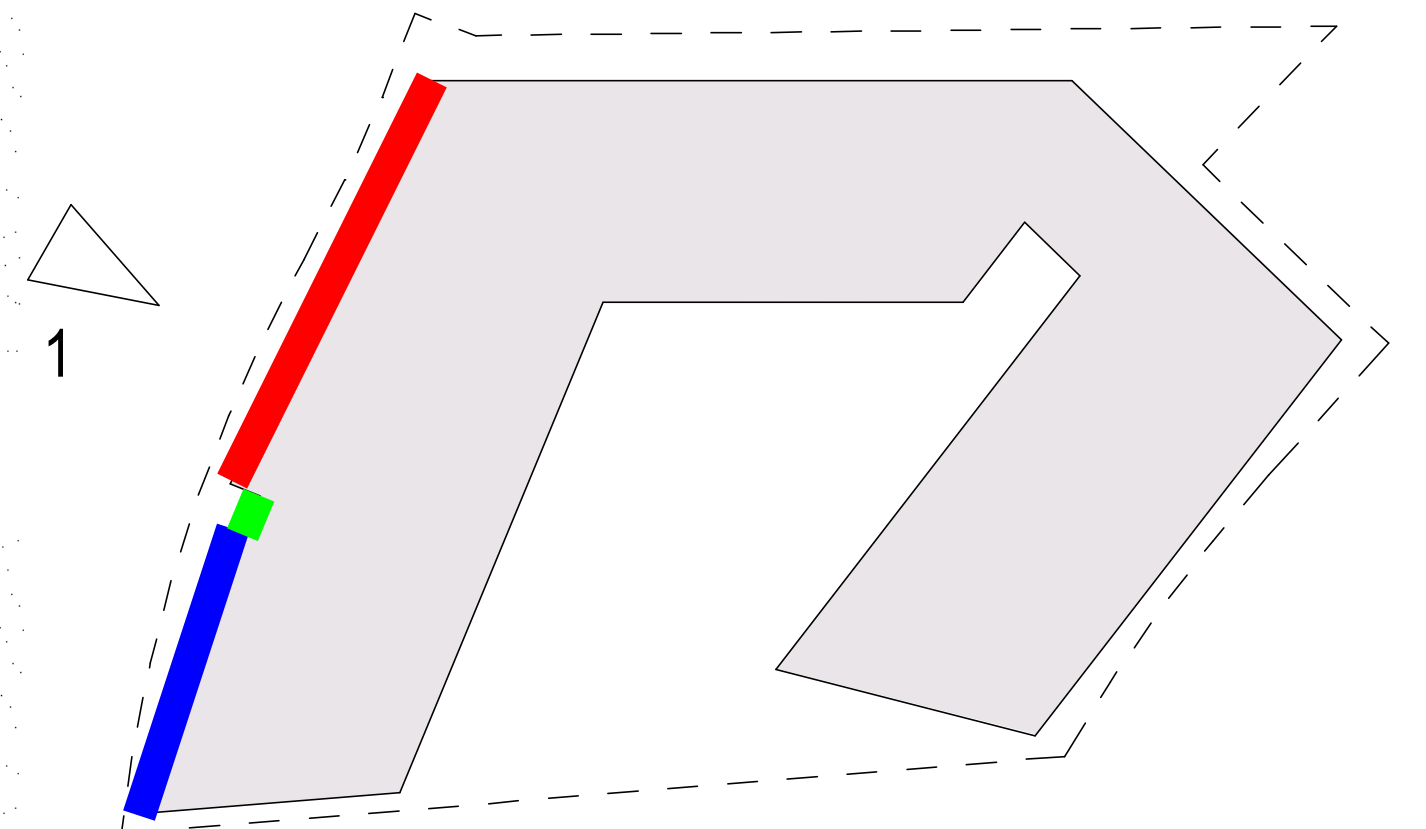

0 8' 16' 32'
0 2'
1/16" = 1'-0"

5730 Uplander Way

5730 Uplander Way,
Culver City, 90230, California


PROJECT #: 23211-1

SHEET NAME :
SHEET NO :
SCALE:
SET:
DATE:

EXTERIOR ELEVATION - WEST
PPR - 025
As indicated
CULVER CITY PRELIMINARY PROJECT REVIEW (PPR) PACKAGE
3/28/25


HLW International LLP
1437 4th Street, 4th Floor
Santa Monica, California 90401
t +1 310 453 2800 | www.hlw.design

hlw
© 2023 HLW INTERNATIONAL LLP

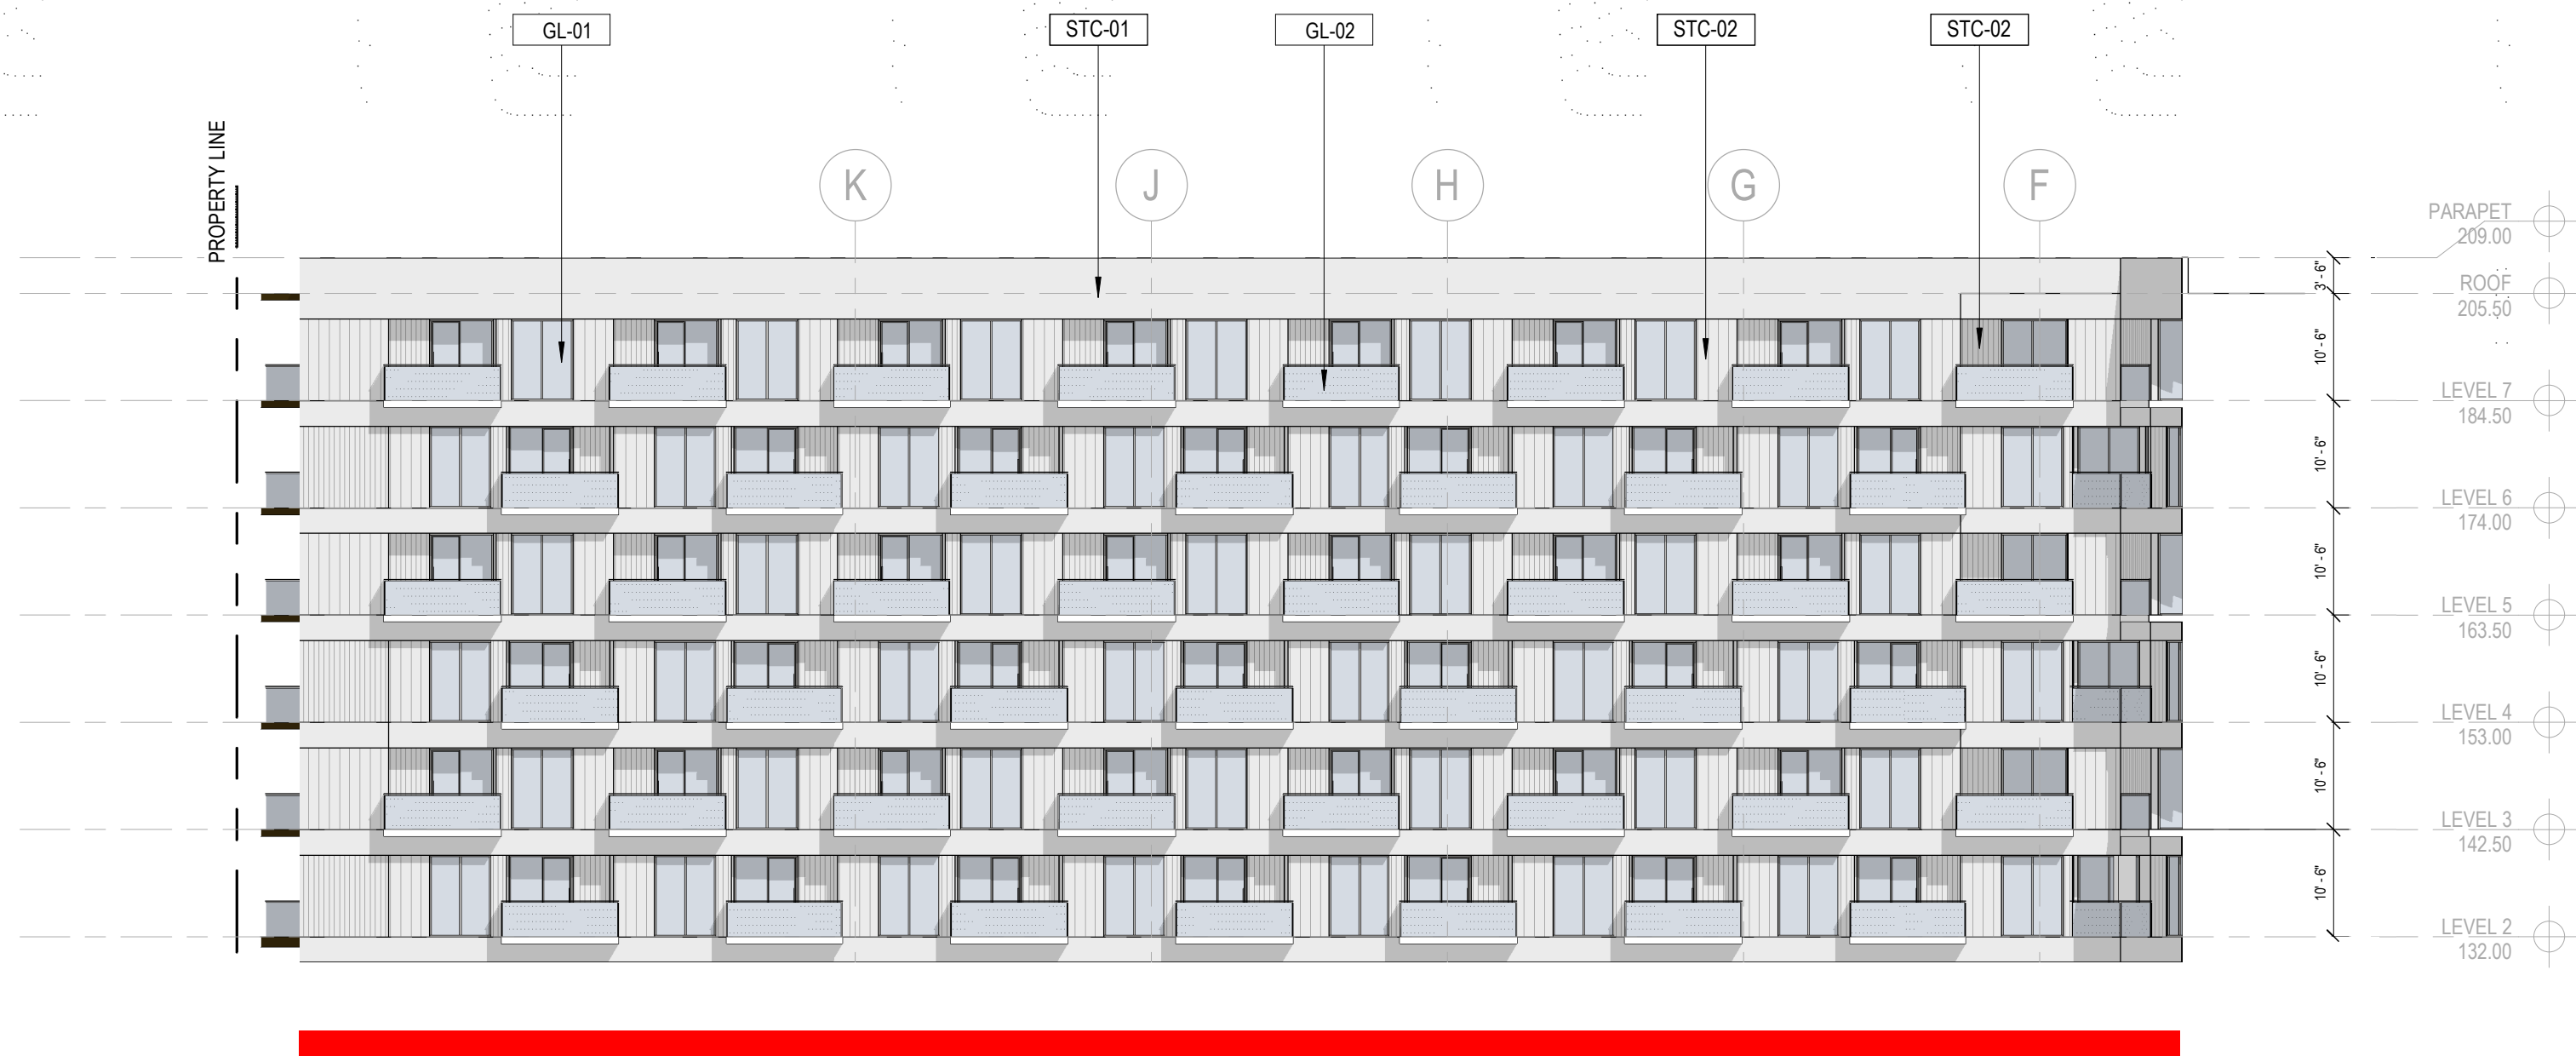

1 WEST ELEVATION - INTERIOR COURTYARD

SCALE: 1/16" = 1'-0"

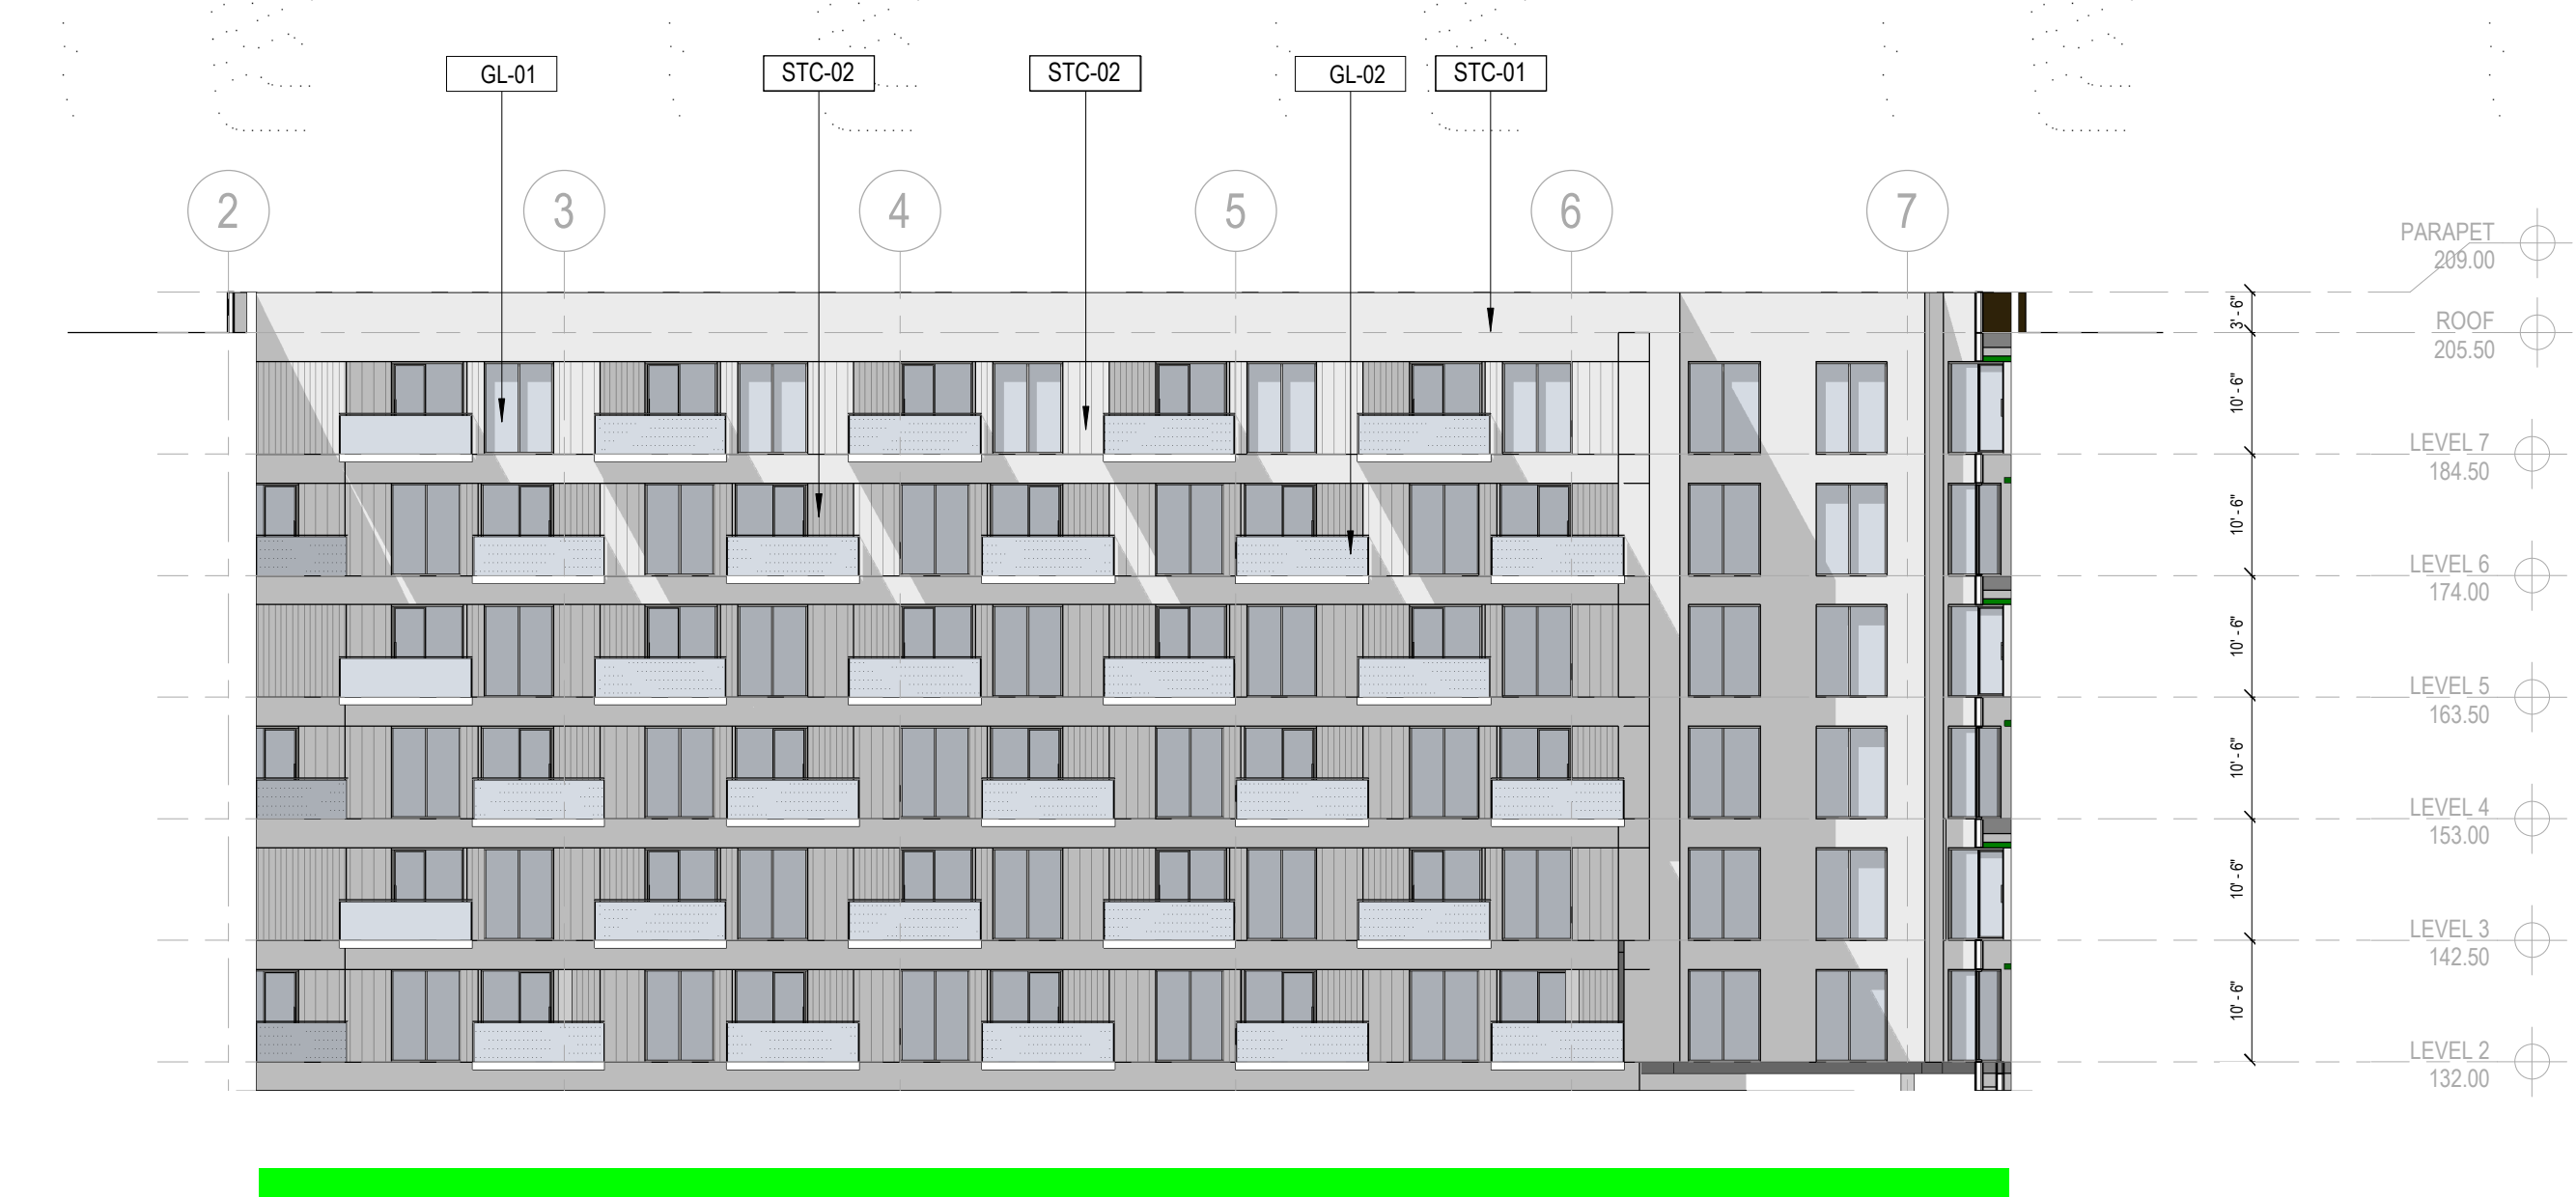

3 EAST ELEVATION - INTERIOR COURTYARD

SCALE: 1/16" = 1'-0"

2 NORTH ELEVATION - INTERIOR COURTYARD

SCALE: 1/16" = 1'-0"




GL-01
Clear Glass




GL-02
Fritted Glass



C-01
Concrete

 



STC-01
Painted Stucco

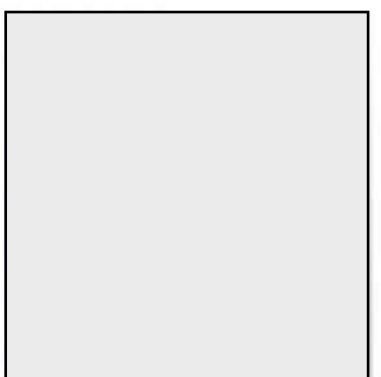

STC-02
Painted Stucco



STC-03
Painted Stucco

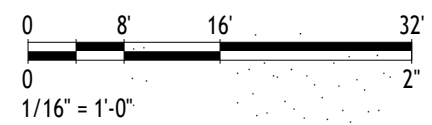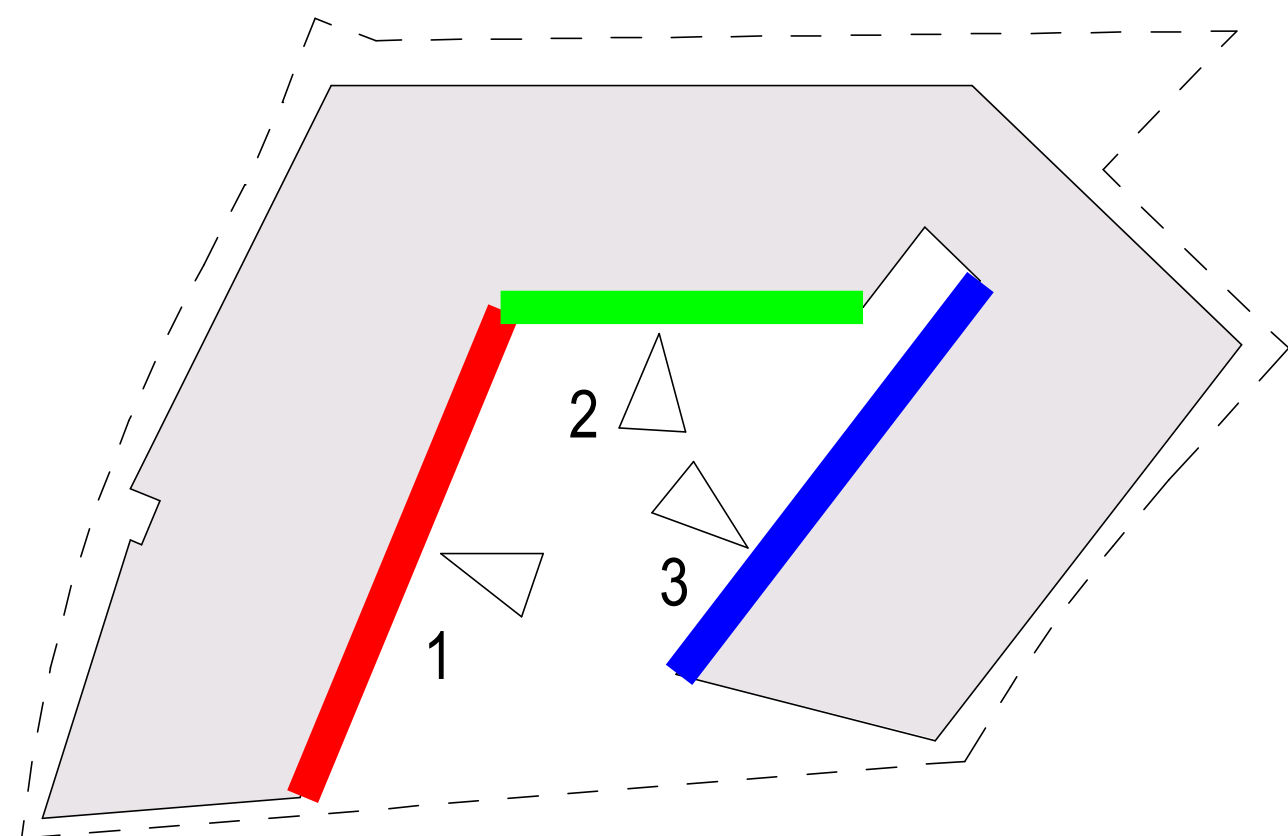

5730 Uplander Way

5730 Uplander Way,
Culver City, 90230, California

PROJECT #: 23211-1

SHEET NAME :

SHEET NO :

SCALE:

SET:

DATE:

EXTERIOR ELEVATION - INTERIOR COURTYARD

PPR - 026


As indicated

CULVER CITY PRELIMINARY PROJECT REVIEW (PPR) PACKAGE

3/28/25

HLW International LLP
1437 4th Street, 4th Floor
Santa Monica, California 90401
t +1 310 453 2800 | www.hlw.design

hlw
© 2023 HLW INTERNATIONAL LLP

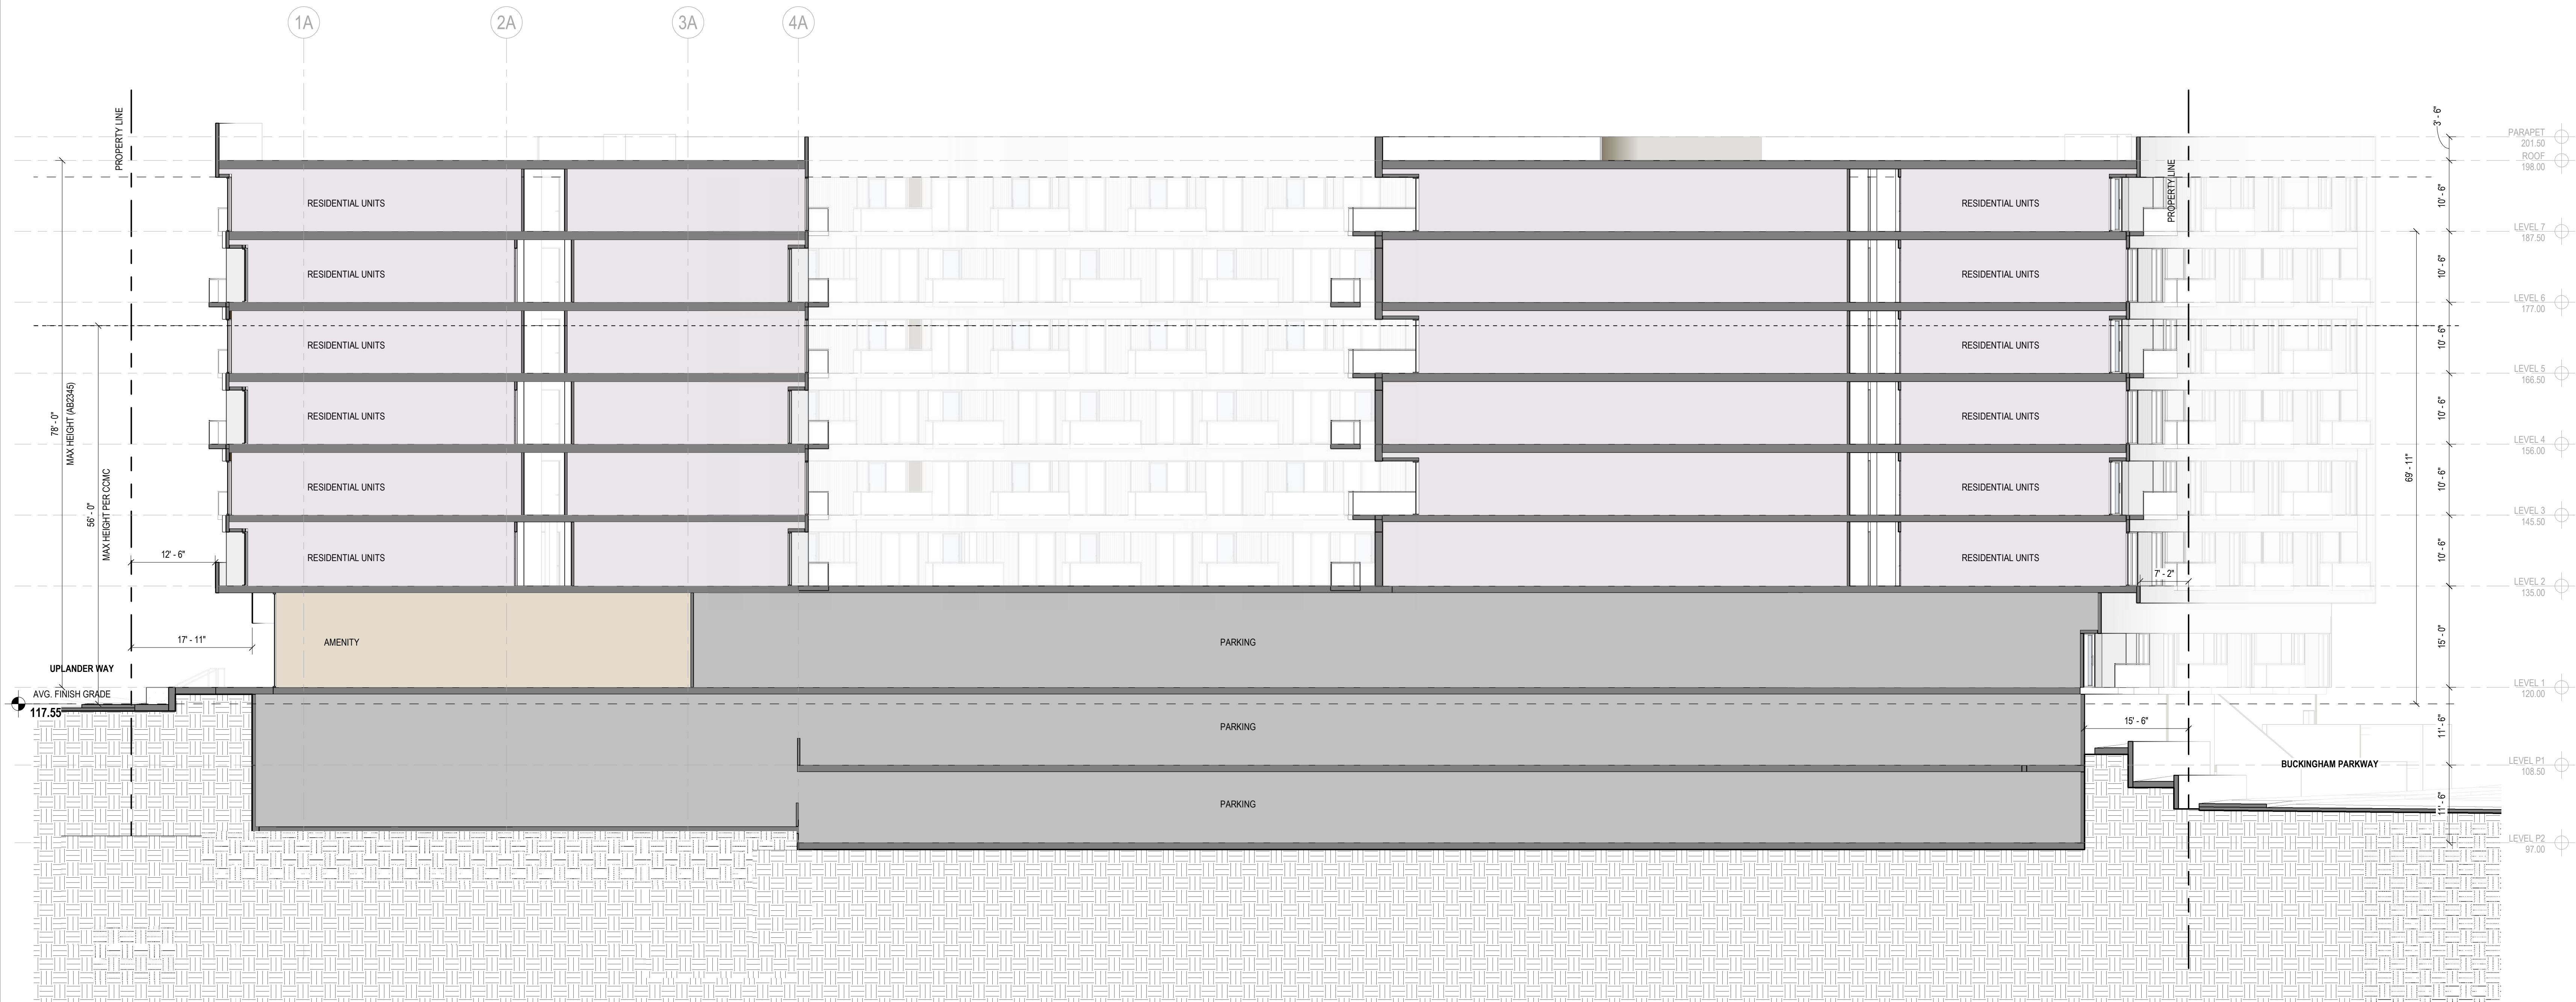

1 SECTION A

SCALE: 3/32" = 1'-0"

5730 Uplander Way

5730 Uplander Way,
Culver City, 90230, California

PROJECT #: 23211-2

SHEET NAME :

SHEET NO :

SCALE:

SET:

DATE:

PROJECT SECTION

PPR - 027


As indicated

CULVER CITY PRELIMINARY PROJECT REVIEW (PPR) PACKAGE

3/28/25



HLW International LLP
1437 4th Street, 4th Floor
Santa Monica, California 90401
t +1 310 453 2800 | www.hlw.design



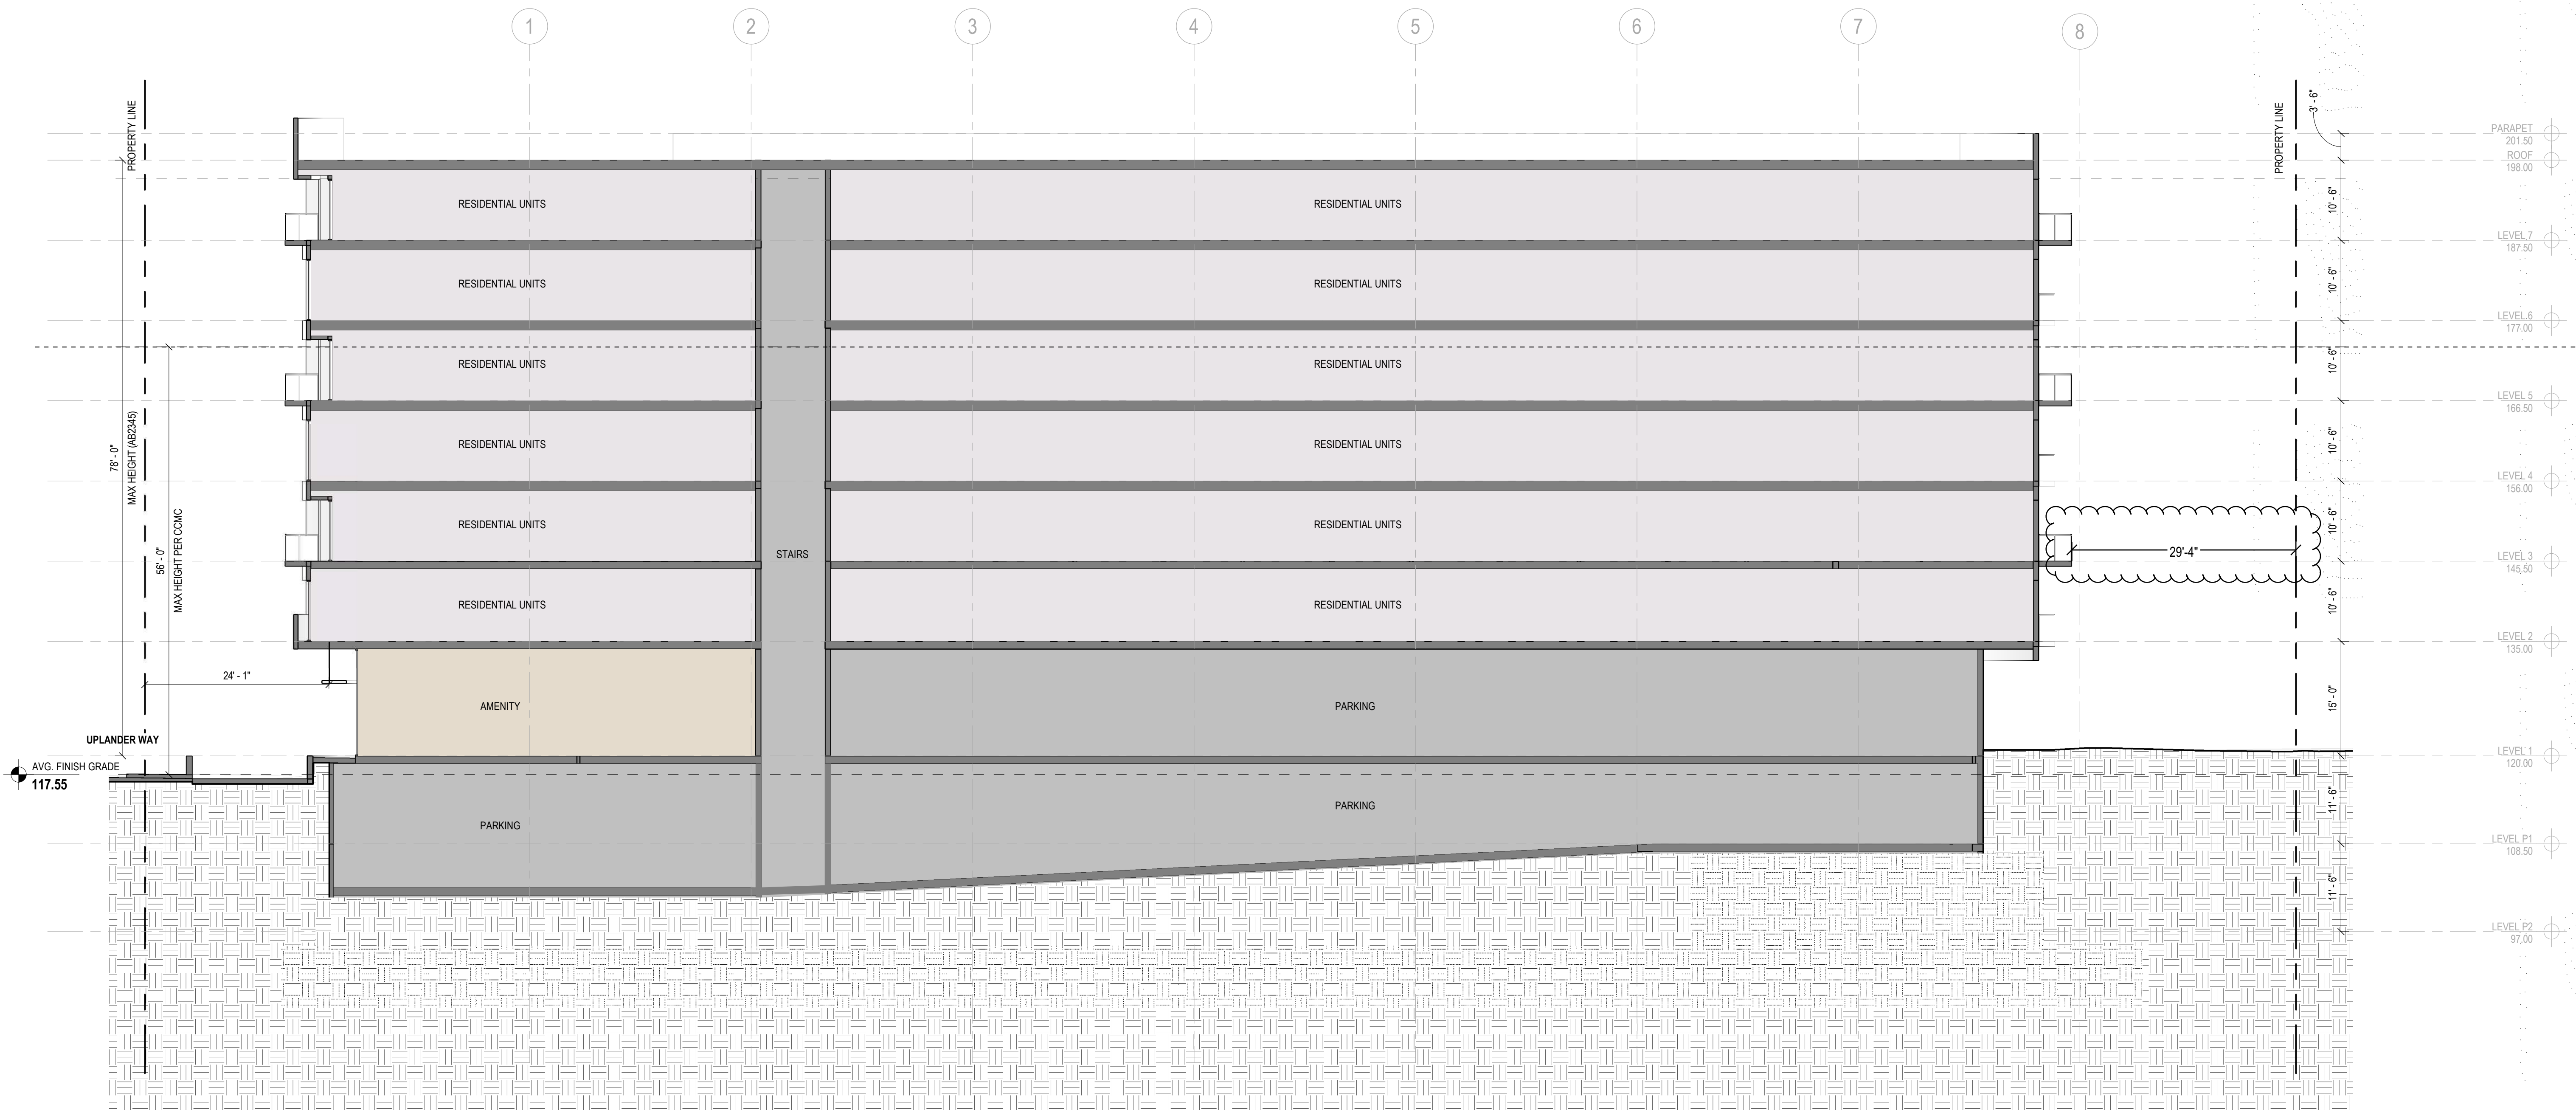

1 SECTION B

SCALE: 3/32" = 1'-0"

 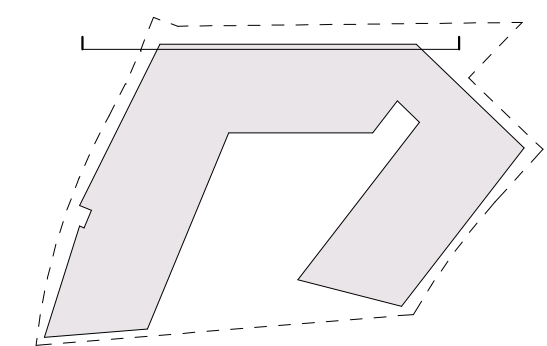

5730 Uplander Way

5730 Uplander Way,
Culver City, 90230, California

PROJECT #: 23211-2

SHEET NAME :

SHEET NO :

SCALE:

SET:

DATE:

PROJECT SECTION

PPR - 028


As indicated

CULVER CITY PRELIMINARY PROJECT REVIEW (PPR) PACKAGE

3/28/25

HLW International LLP
1437 4th Street, 4th Floor
Santa Monica, California 90401
t +1 310 453 2800 | www.hlw.design



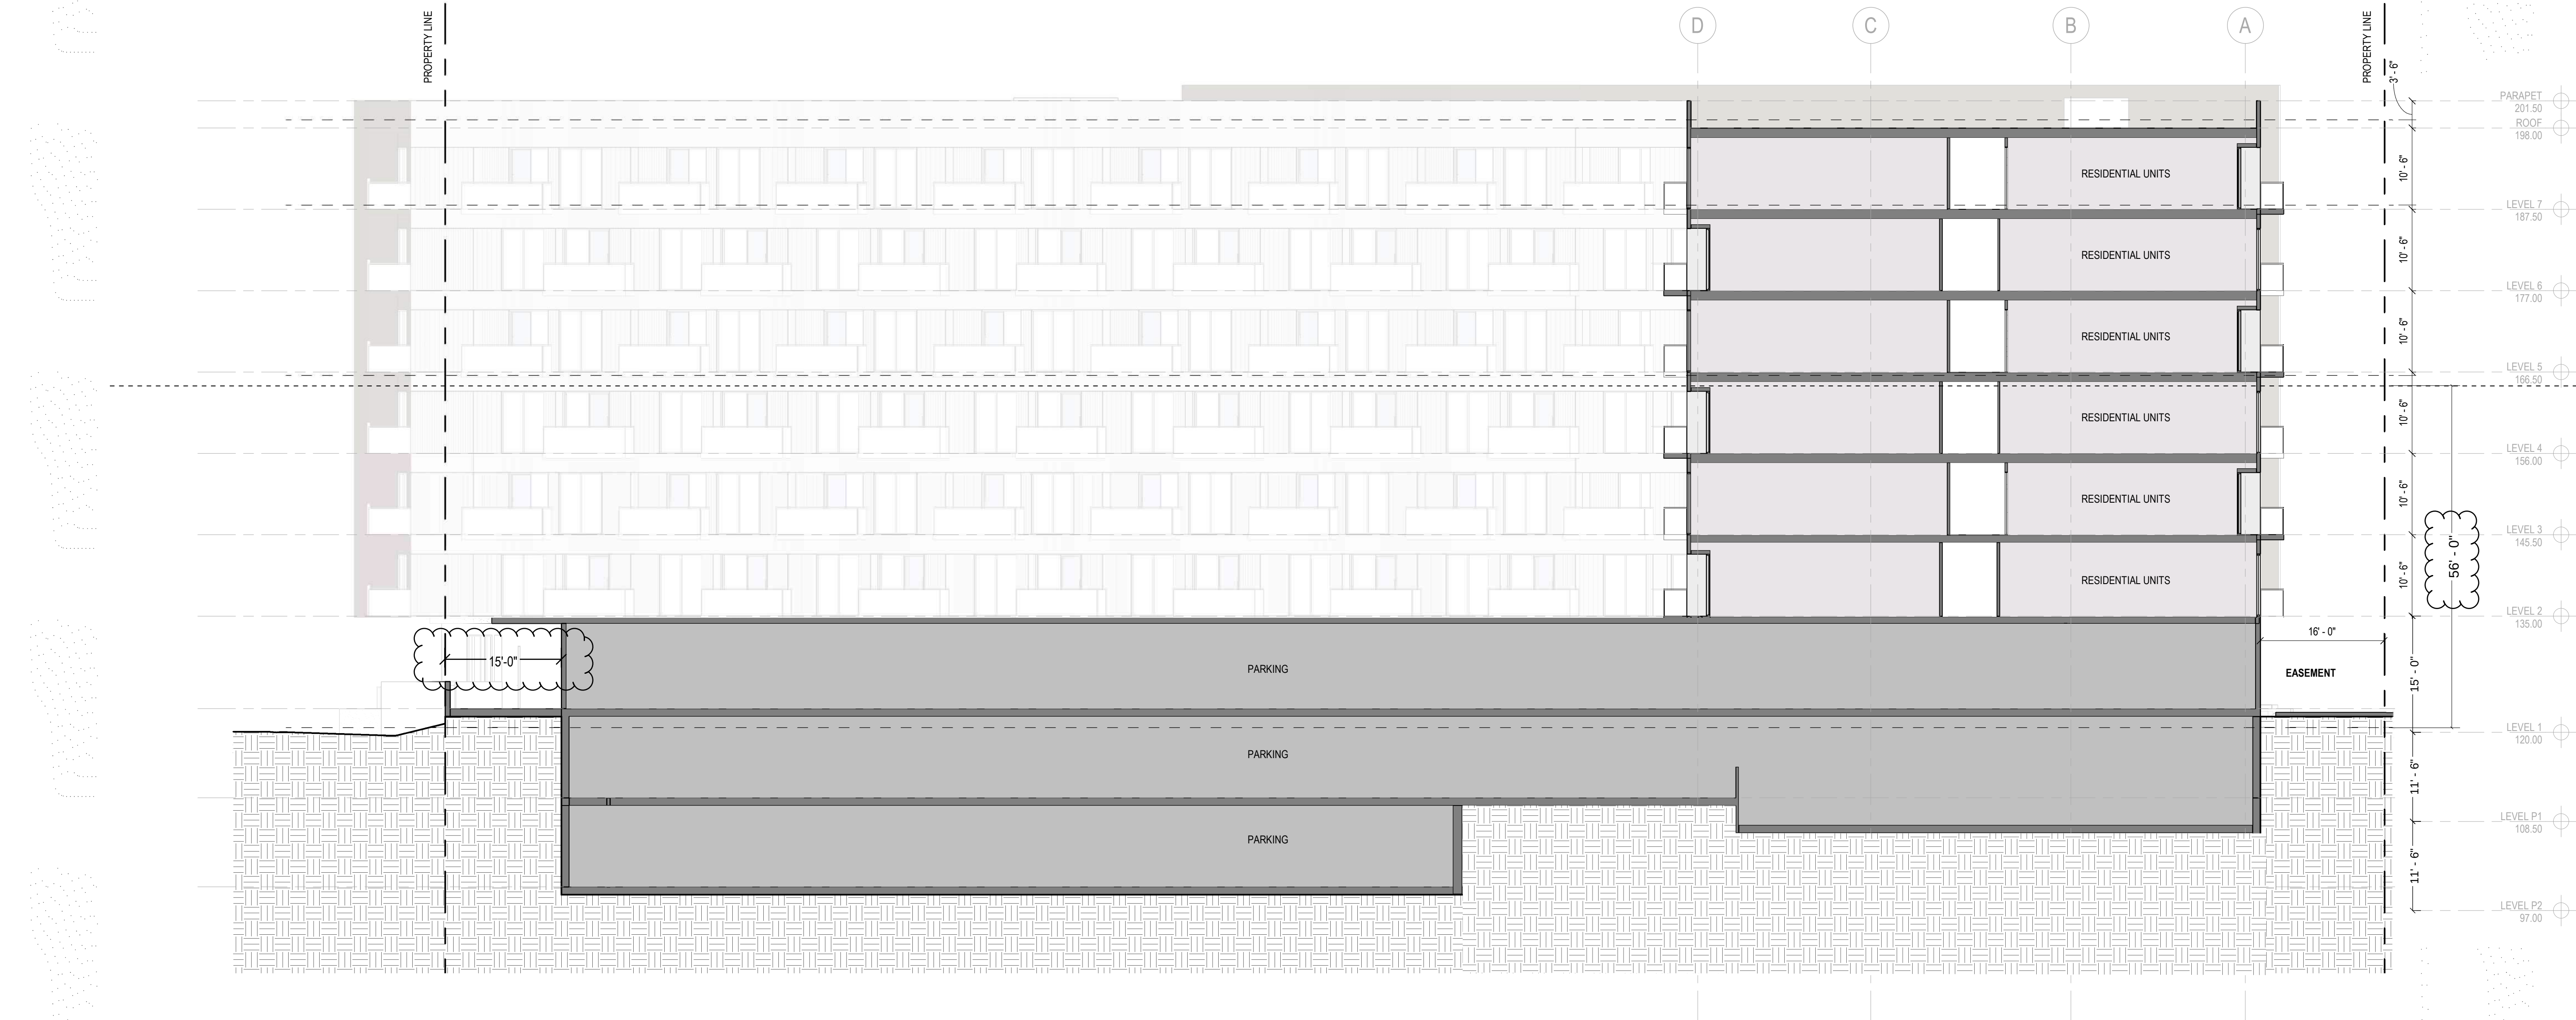

1 SECTION C
SCALE: 3/32" = 1'-0"

5730 Uplander Way

5730 Uplander Way,
Culver City, 90230, California

PROJECT #: 23211-1

SHEET NAME :
SHEET NO :
SCALE:
SET:
DATE:

PROJECT SECTION
PPR - 029
As indicated
CULVER CITY PRELIMINARY PROJECT REVIEW (PPR) PACKAGE
3/28/25

HLW International LLP
1437 4th Street, 4th Floor
Santa Monica, California 90401
t +1 310 453 2800 | www.hlw.design

