


2'X6" Wd. Grid
Load Bearing Wall,
@ 16" O/C
(Typ. Where Shown)

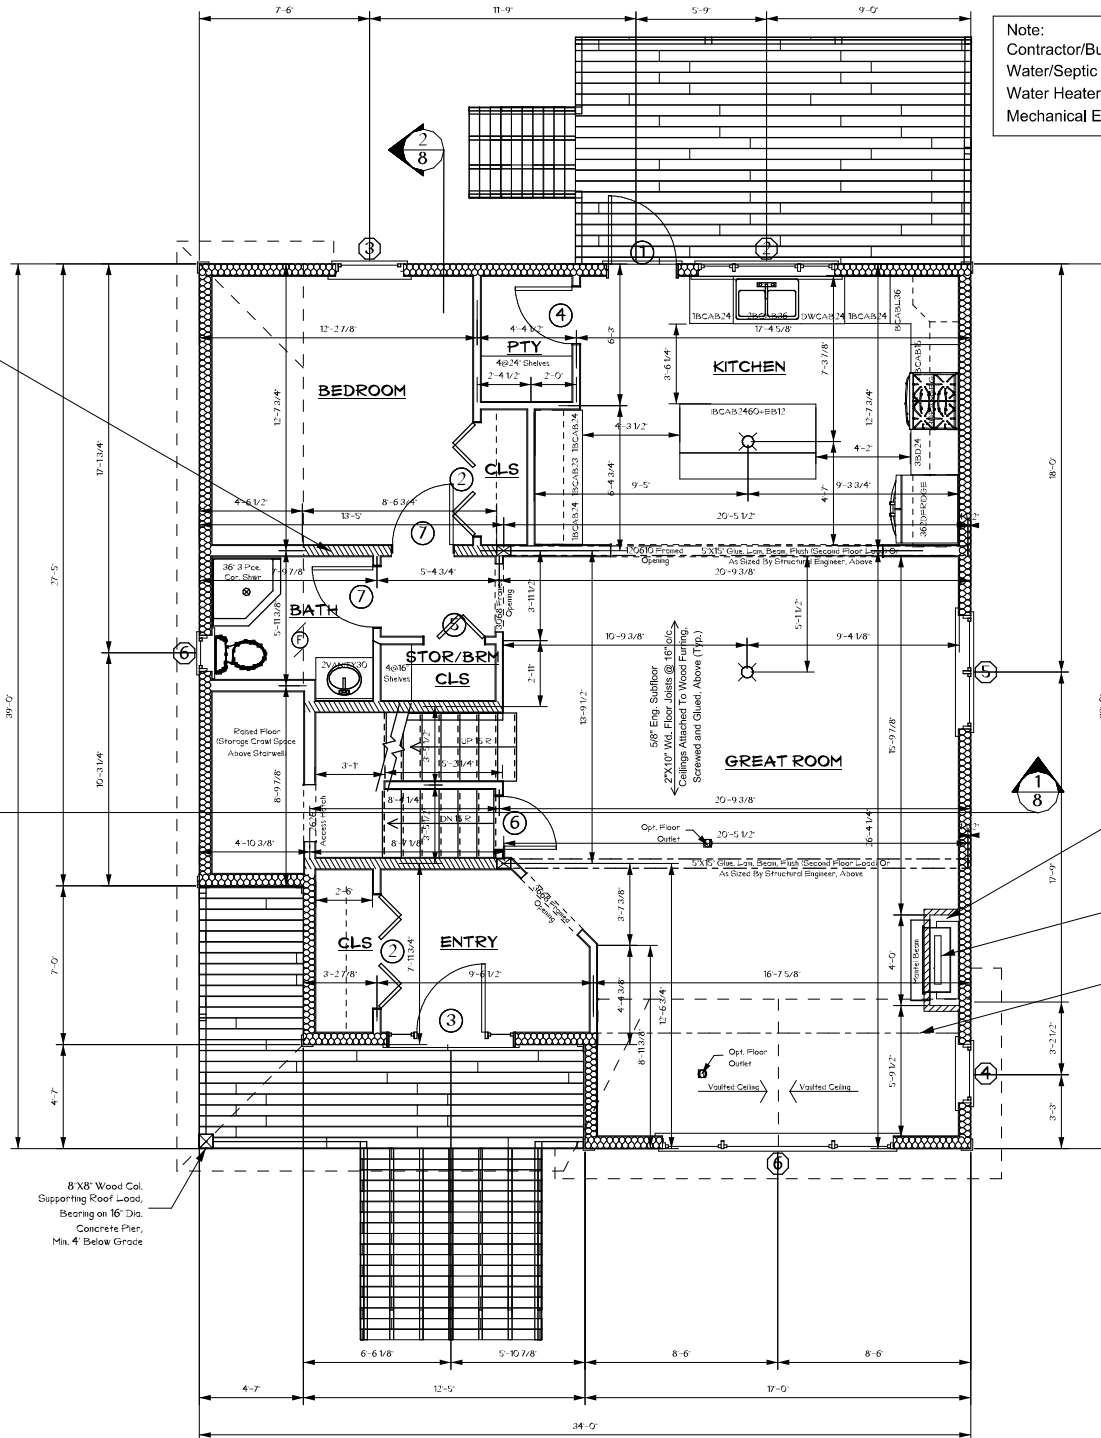

Note:
Contractor/Builder To Select And Locate Floor Drains,
Water/Septic Services, Electrical Panel, HRV Unit,
Water Heater(s), Heating Units, And All Other
Mechanical Elements In Consultaion with Owners.

Note:
See Cabinetry Supplier Specs
For All Cabinetry Units & Details,
Typ. All Built-ins.
Cabin. Specs. Noted Here For
Quoting Purposes Only.

2'X4" Wd. Framed Wall
with Cultured Stone/Brick Finish,
Floor to Ceiling, Frame To Slat
Selected Fireplace

Propane Fireplace,
Unit & Mantel Beam
Selected By Owners.
Installed By WETT Cert. Tech.

Vaulted Ceiling Line To
Allow For 1/2" Rad Toplite

8'X8" Wood Col.
Supporting Roof Load,
Bearing on 16" Dia.
Concrete Pier,
Min. 4" Below Grade

GENERAL NOTES



No.	REVISION/ISSUE	DATE

ORIENTATION	STAMP

ALL DRAWINGS ARE THE PROPERTY OF THE DESIGNER AND
THEY ARE NOT TO BE REPRODUCED IN WHOLE OR IN PART
WITHOUT THE WRITTEN CONSENT OF THE DESIGNER.
CONTRACTOR TO CHECK AND VERIFY ALL DIMENSIONS
BEFORE COMMENCING WORK AND TO REPORT ANY
DISCREPANCIES TO THE DESIGNER.

Email: joy @metaphysicaldesign.com

PROJECT NAME:

CLIENT:

DRAWING: Main Floor Plan

SCALE: 1/4" = 1' DATE:

DRAWN BY: PJR	SHEET: 6
CHECKED BY:	
APPROVED BY:	