

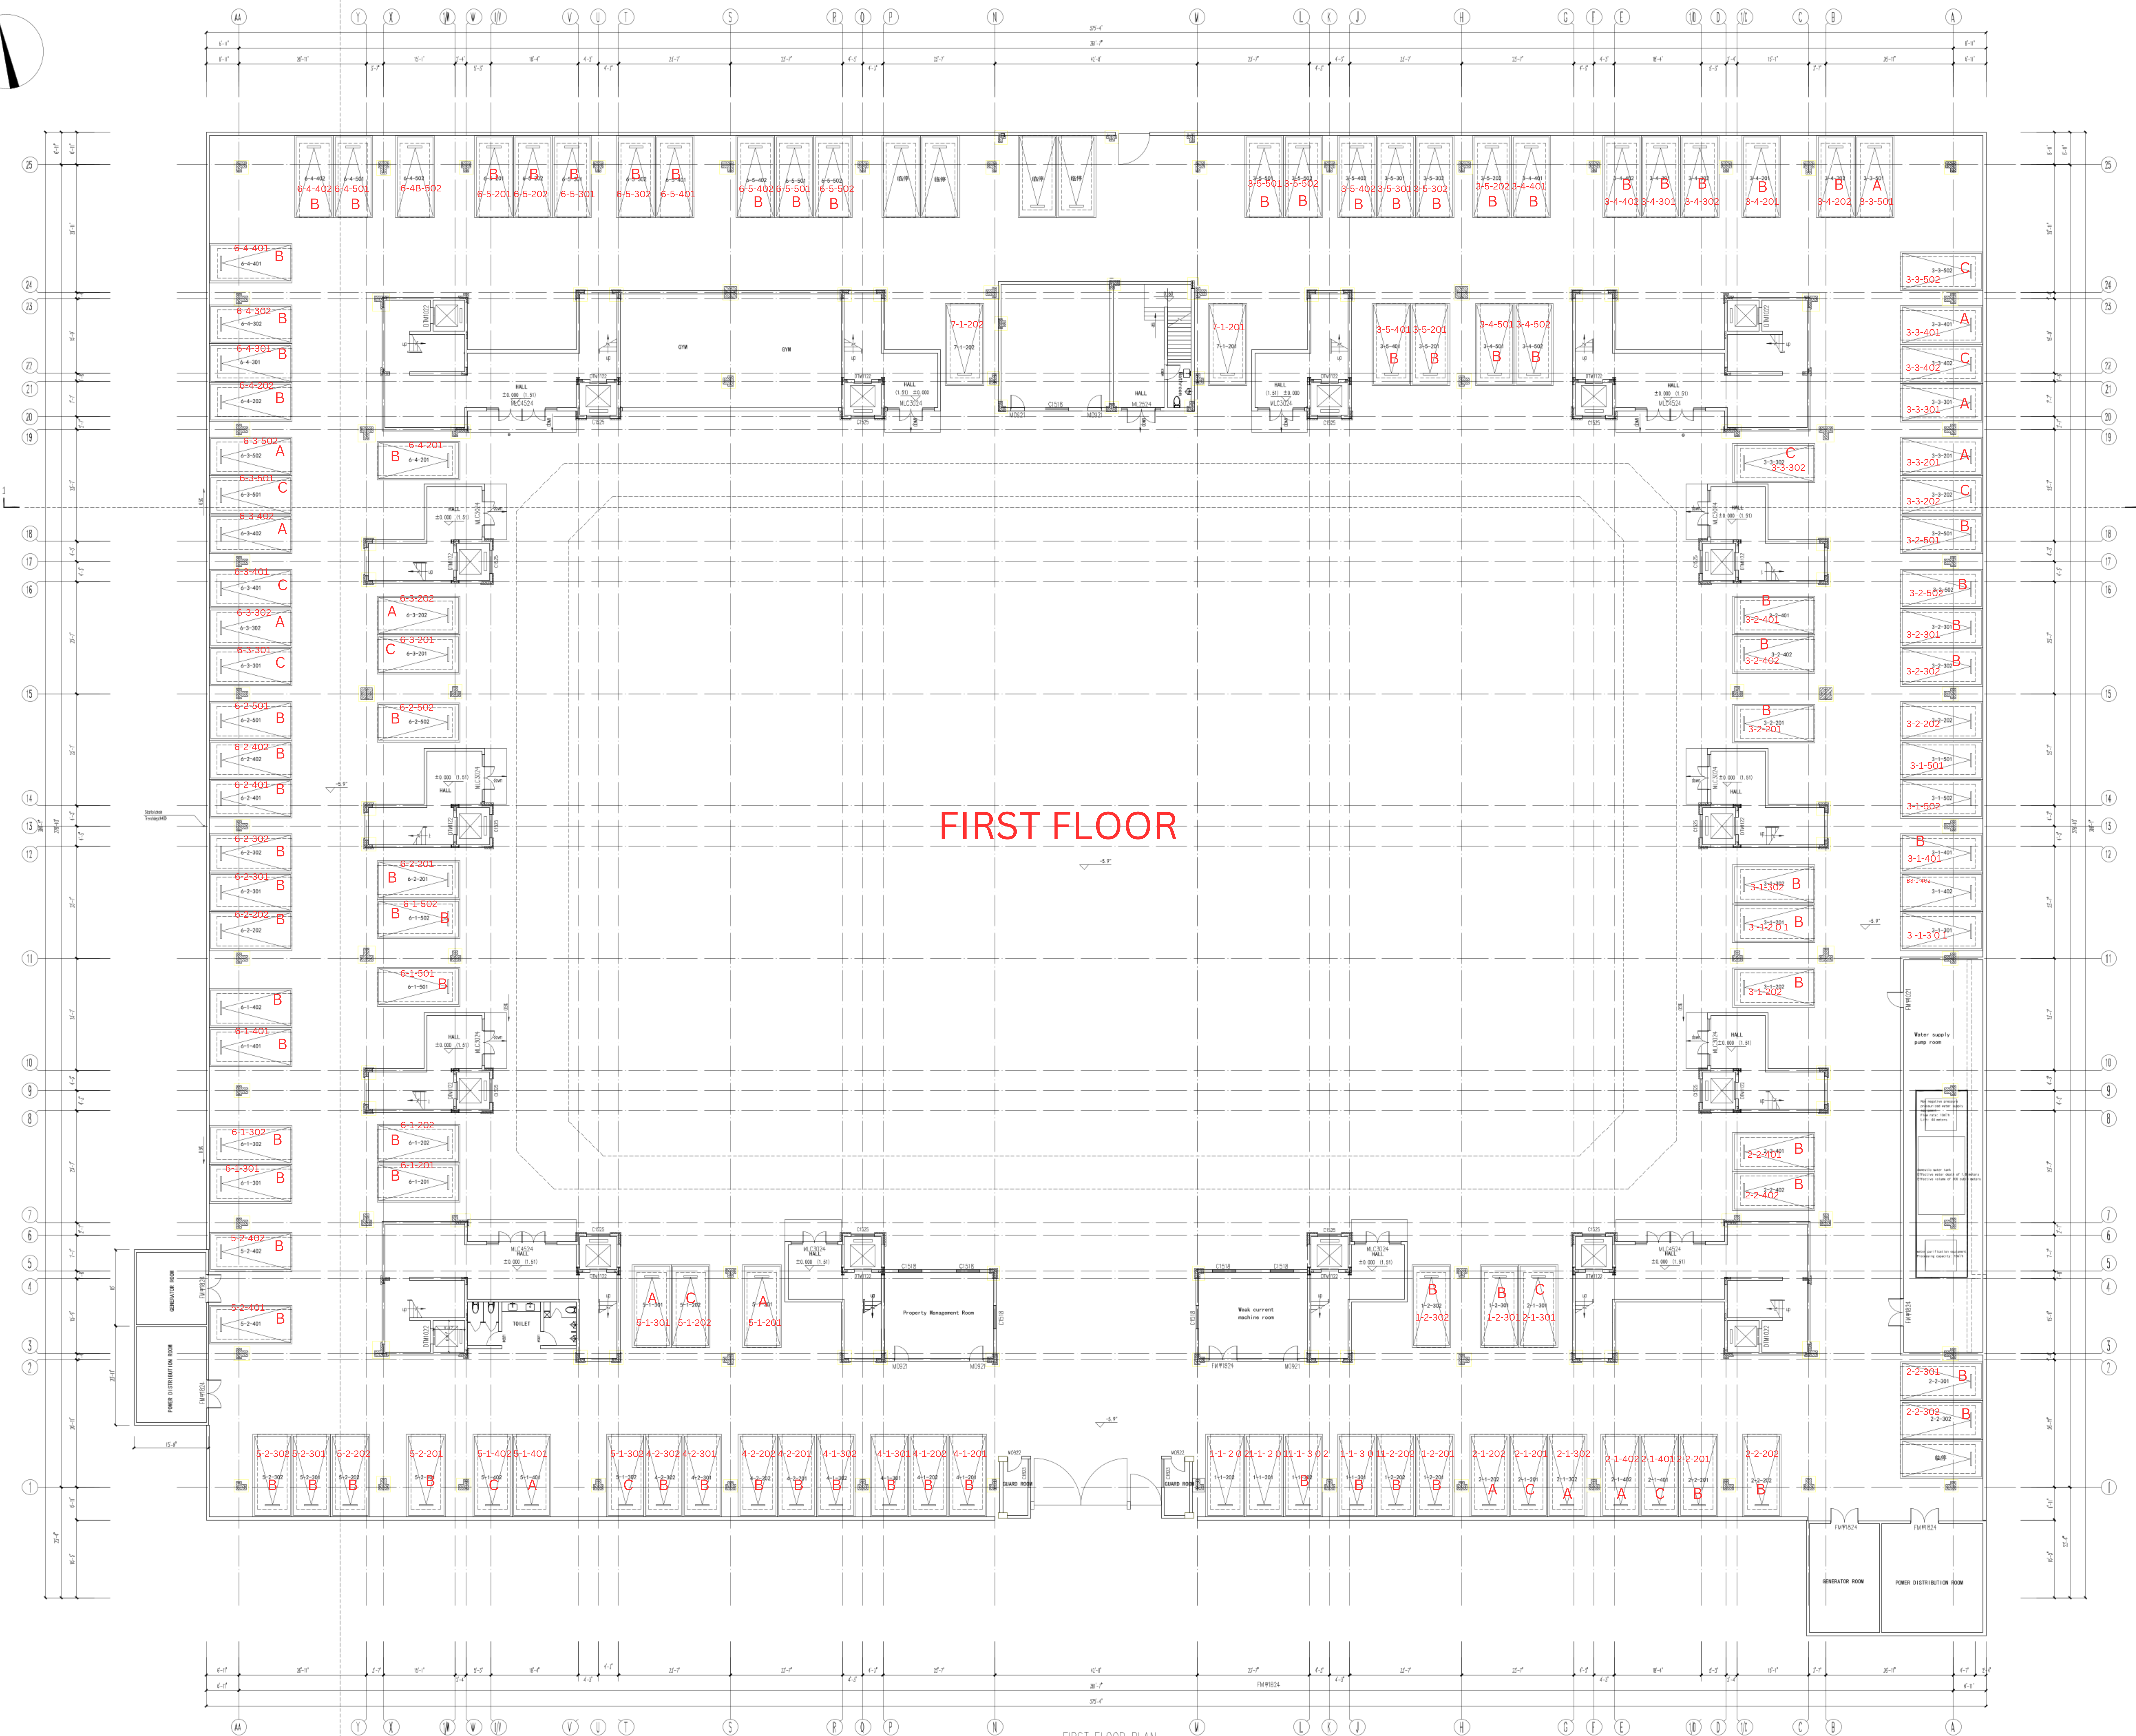


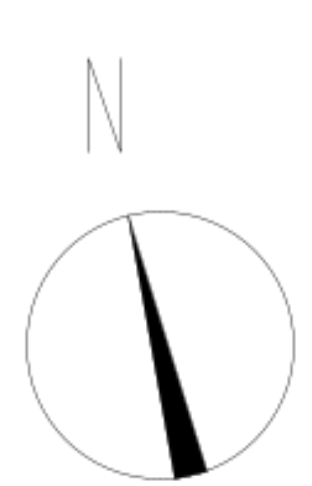


FIRST FLOOR


FIRST FLOOR PLAN
Scale: 1/8"=1'-0"

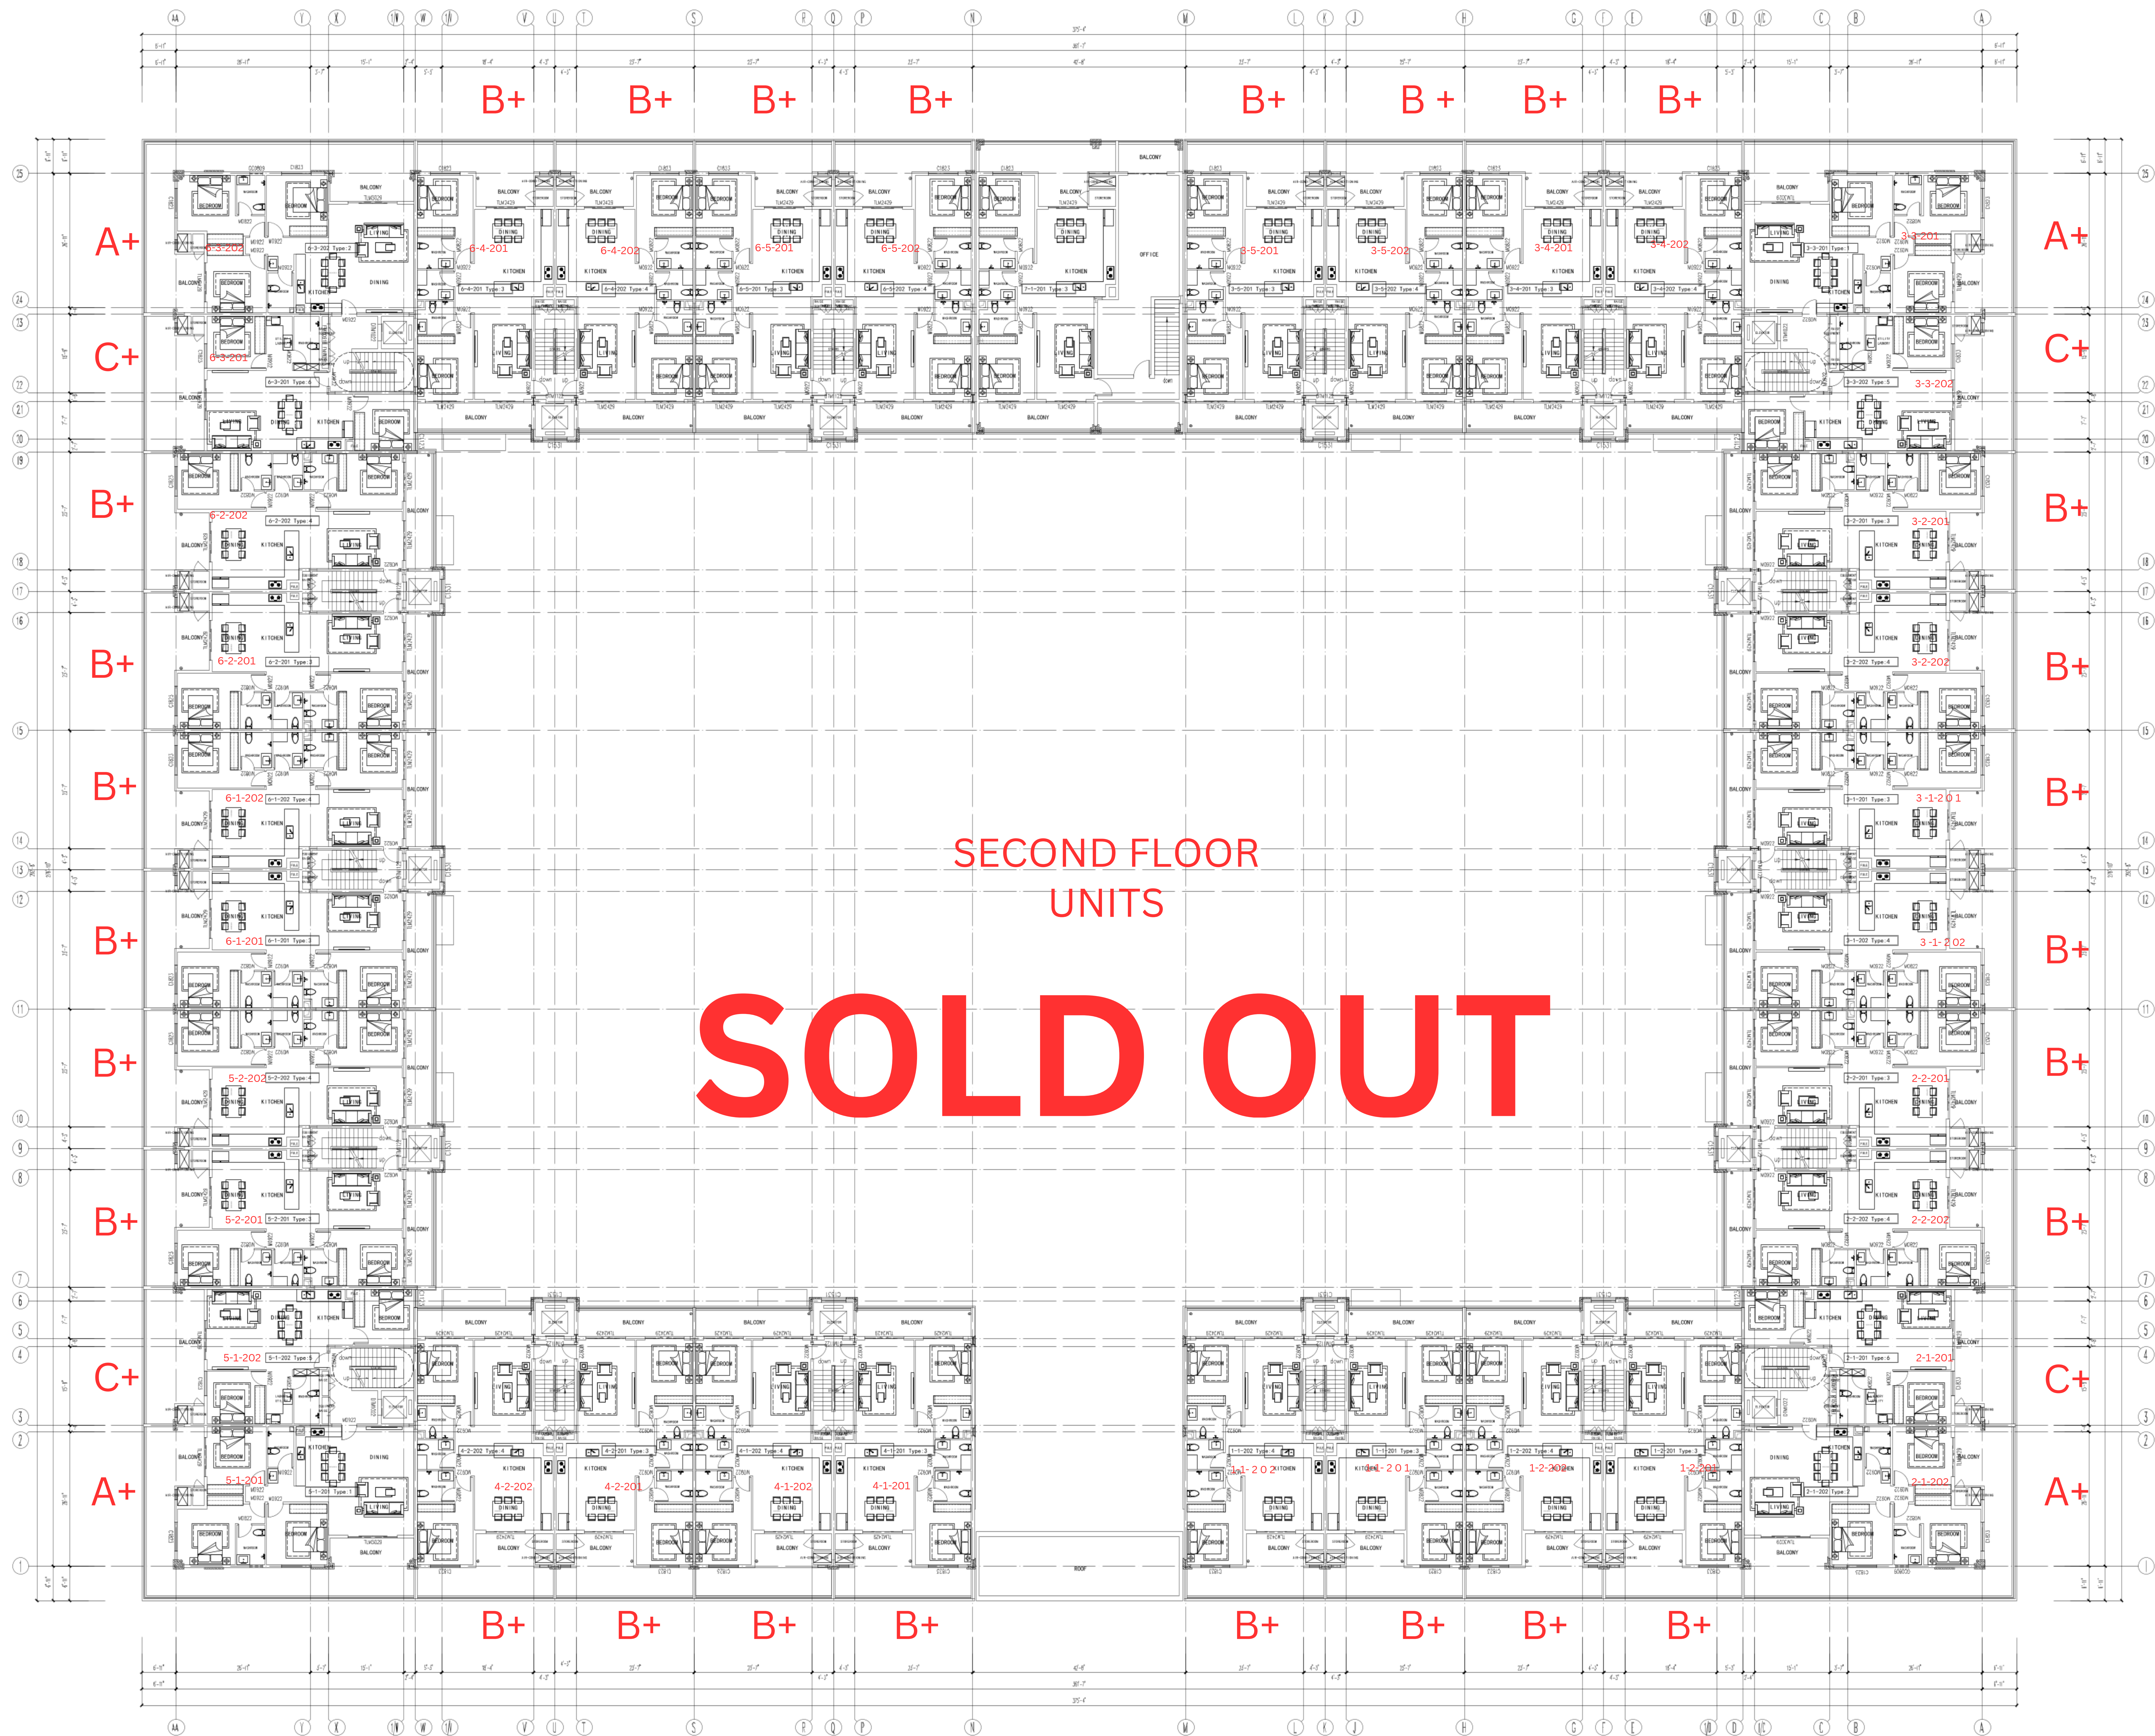

SECOND FLOOR
UNITS

SOLD OUT

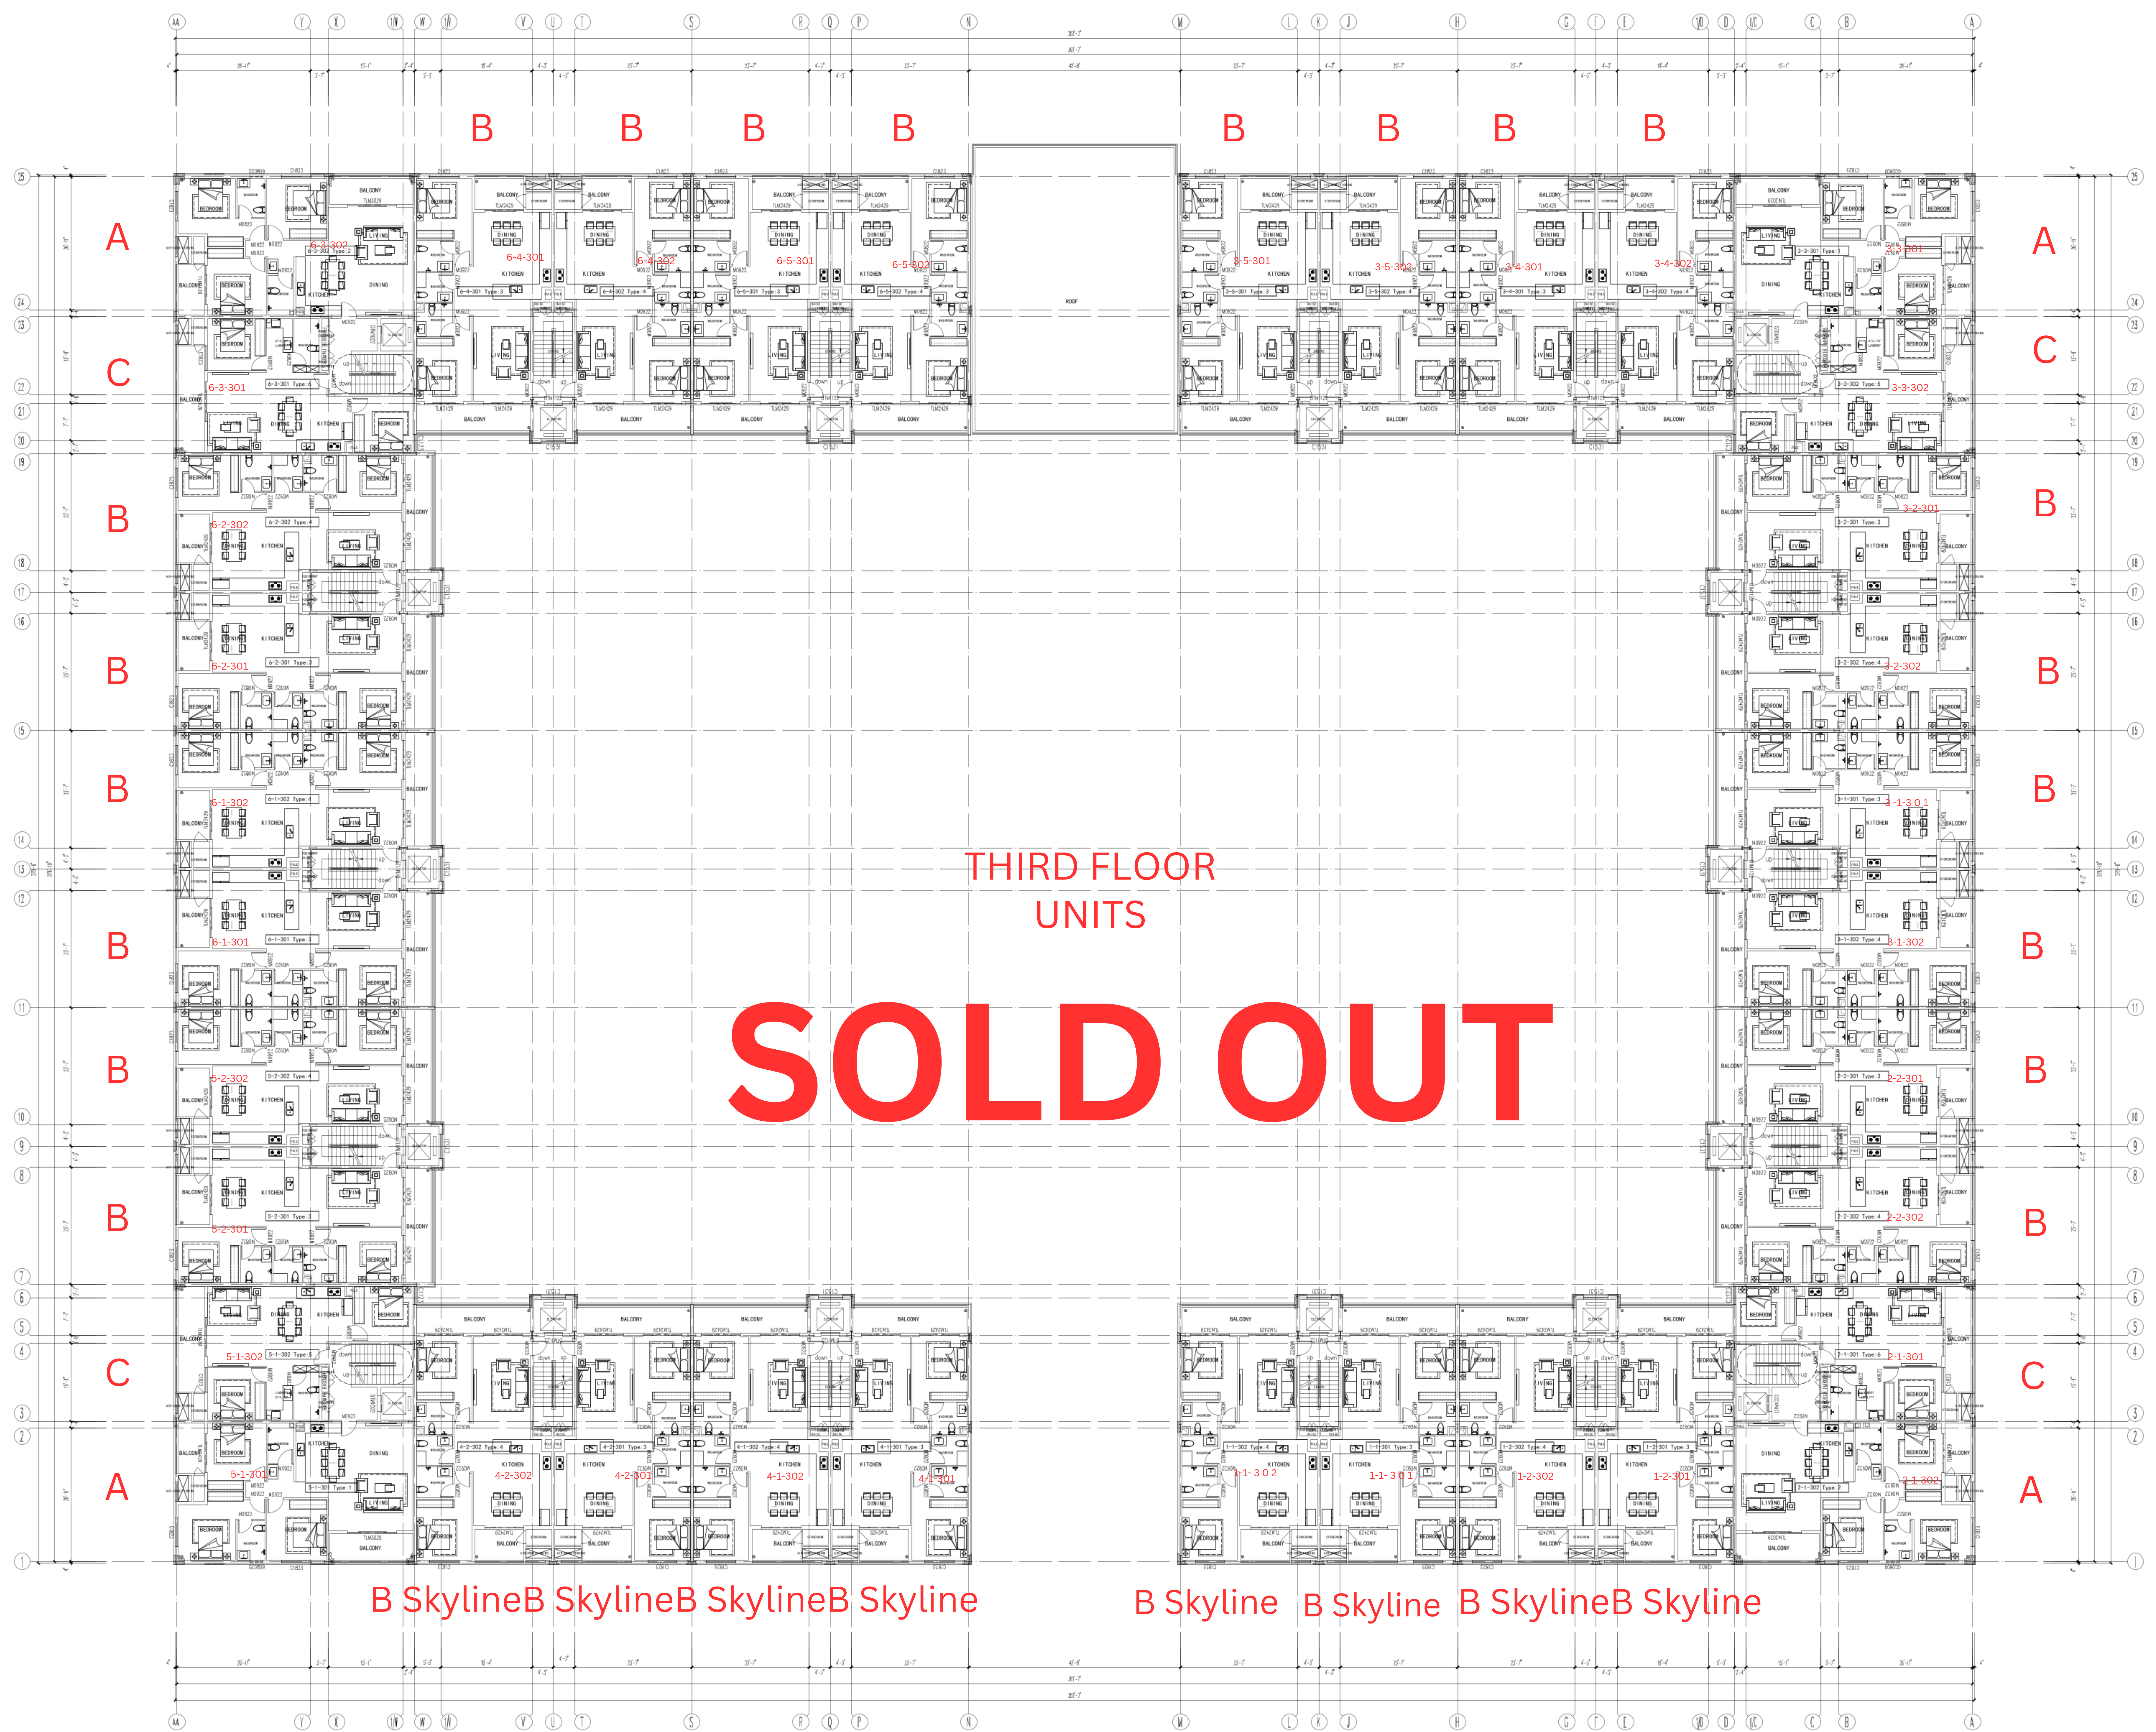

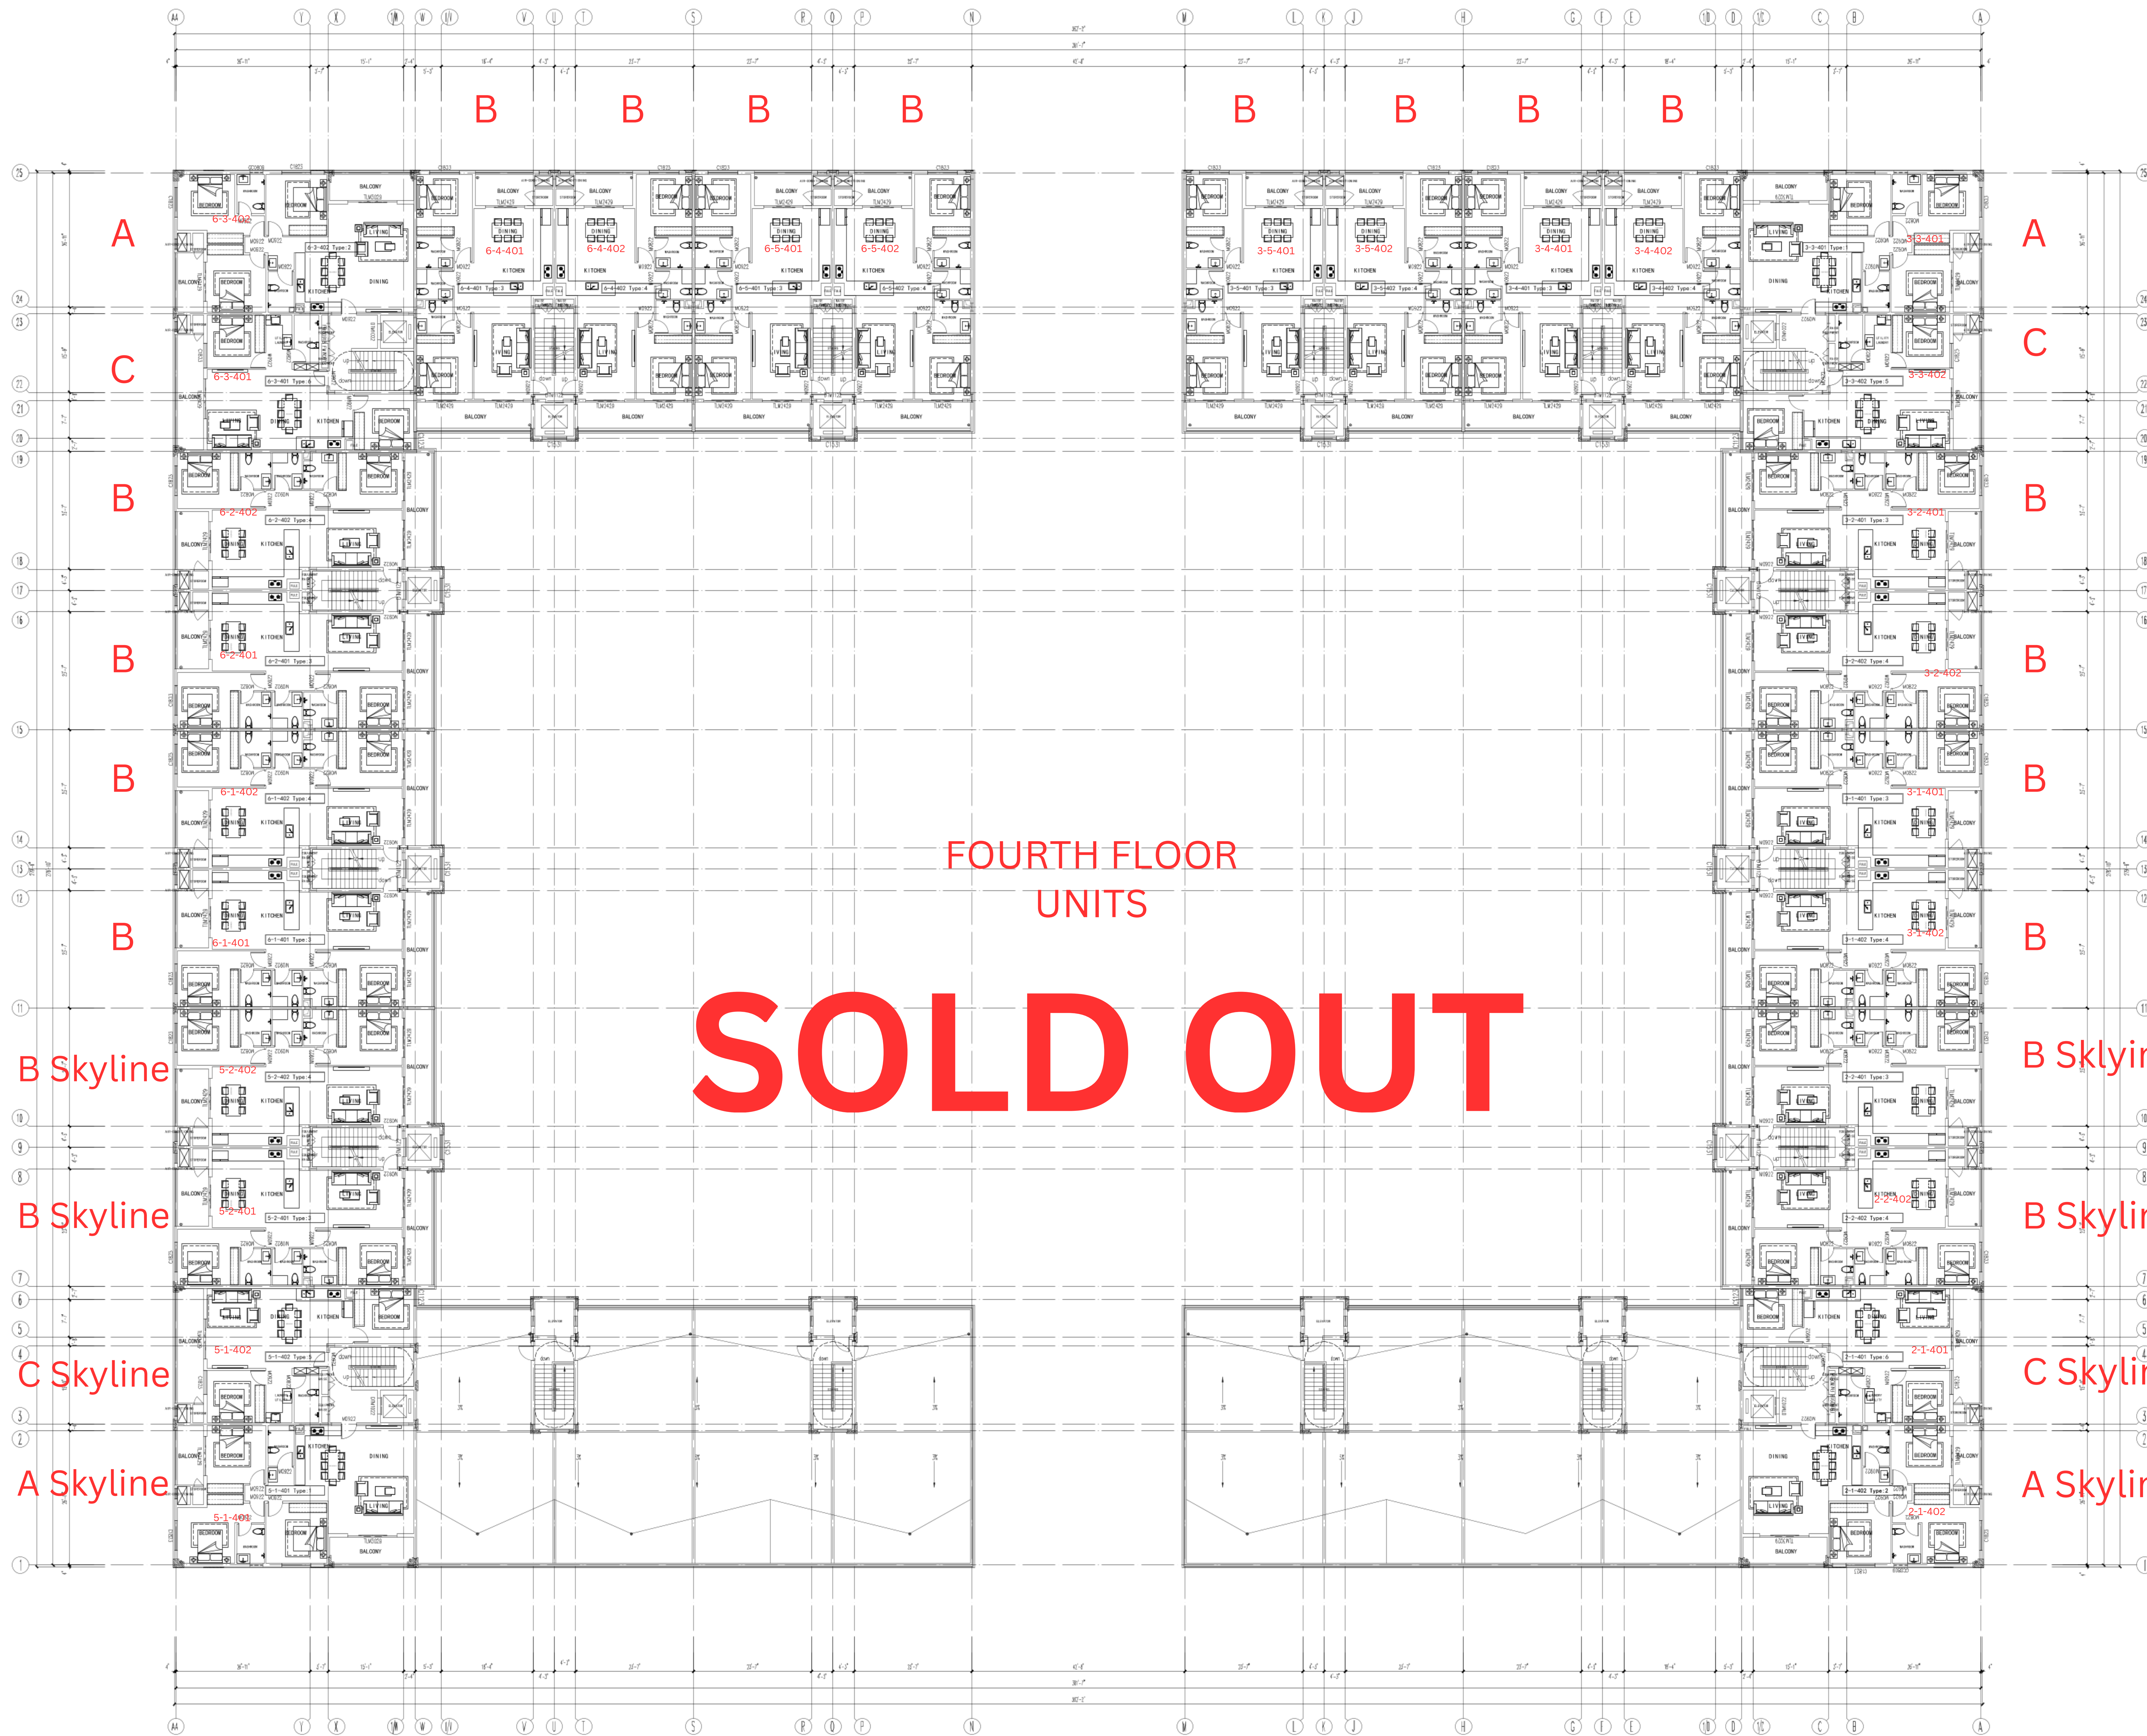

FOURTH FLOOR
UNITS

SOLD OUT

B Skyline

B Skyline

C Skyline


A Skyline

B Sklyine

B Skyline

C Skyline

A Skyline

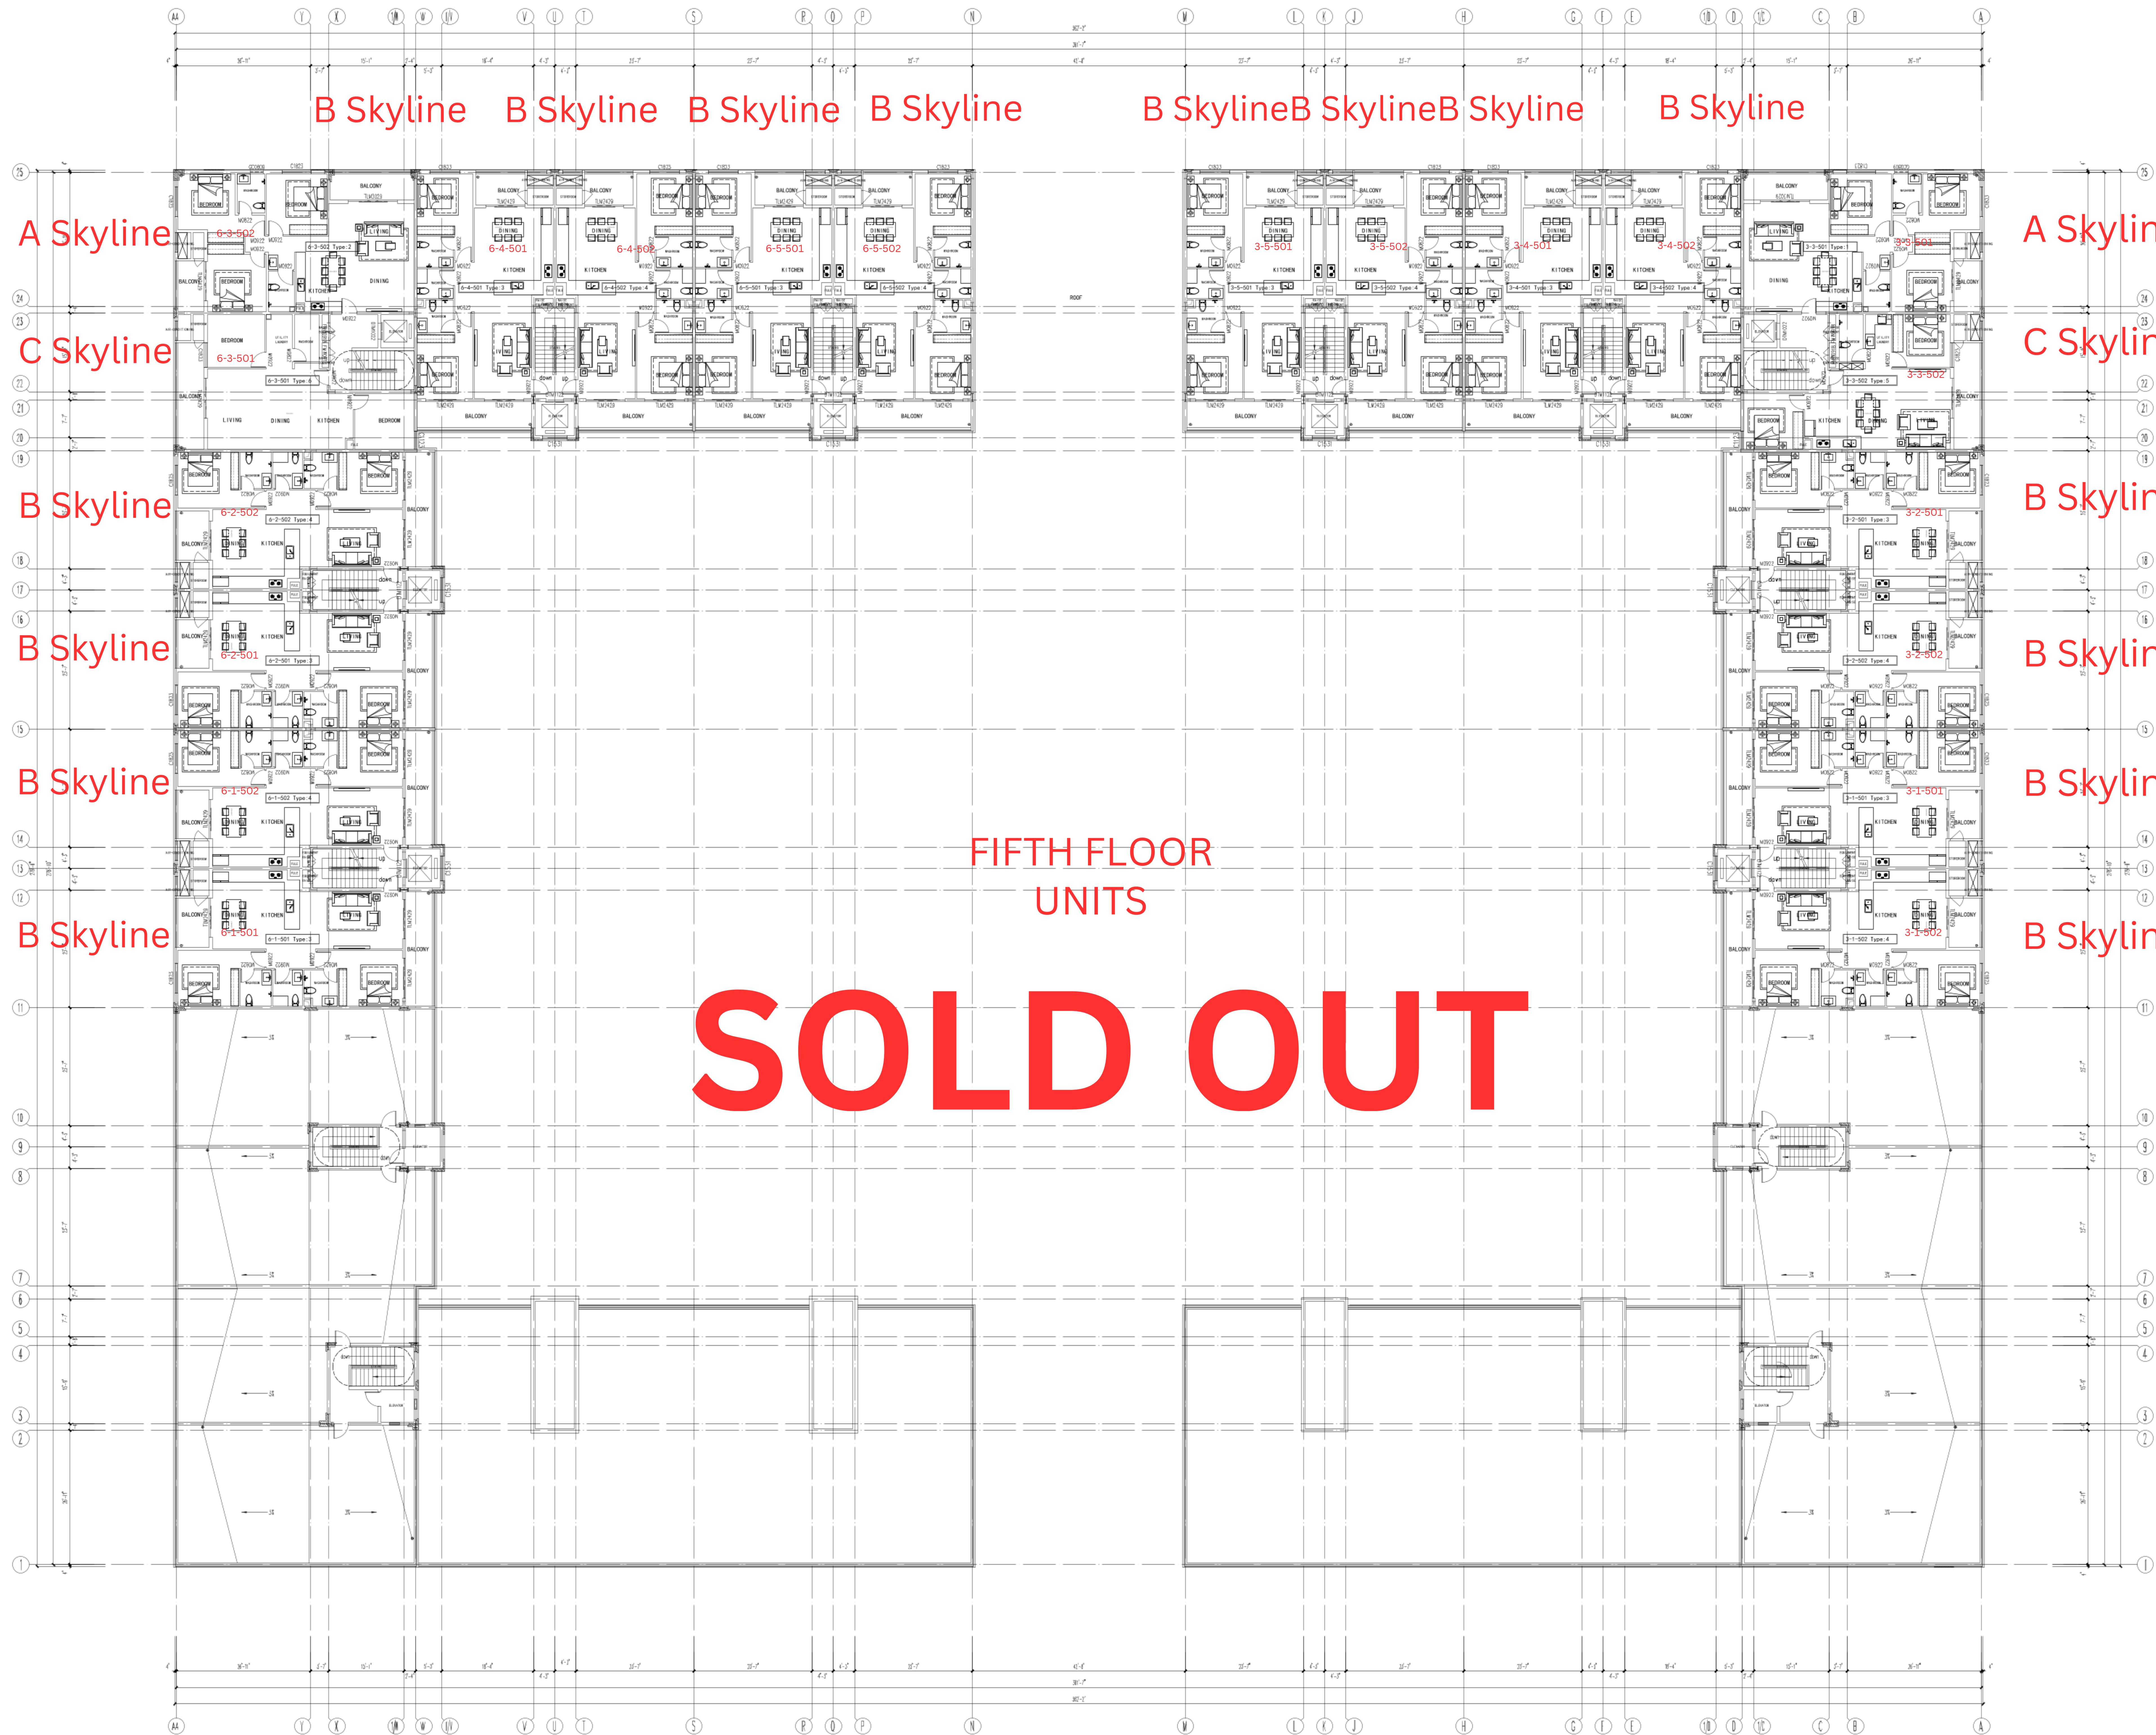

A Skyline

C Skyline

B Skyline

B Skyline

B Skyline

B Skyline

A Skyline

C Skyline


B Skyline

B Skyline

B Skyline

B Skyline

FIFTH FLOOR
UNITS
SOLD OUT

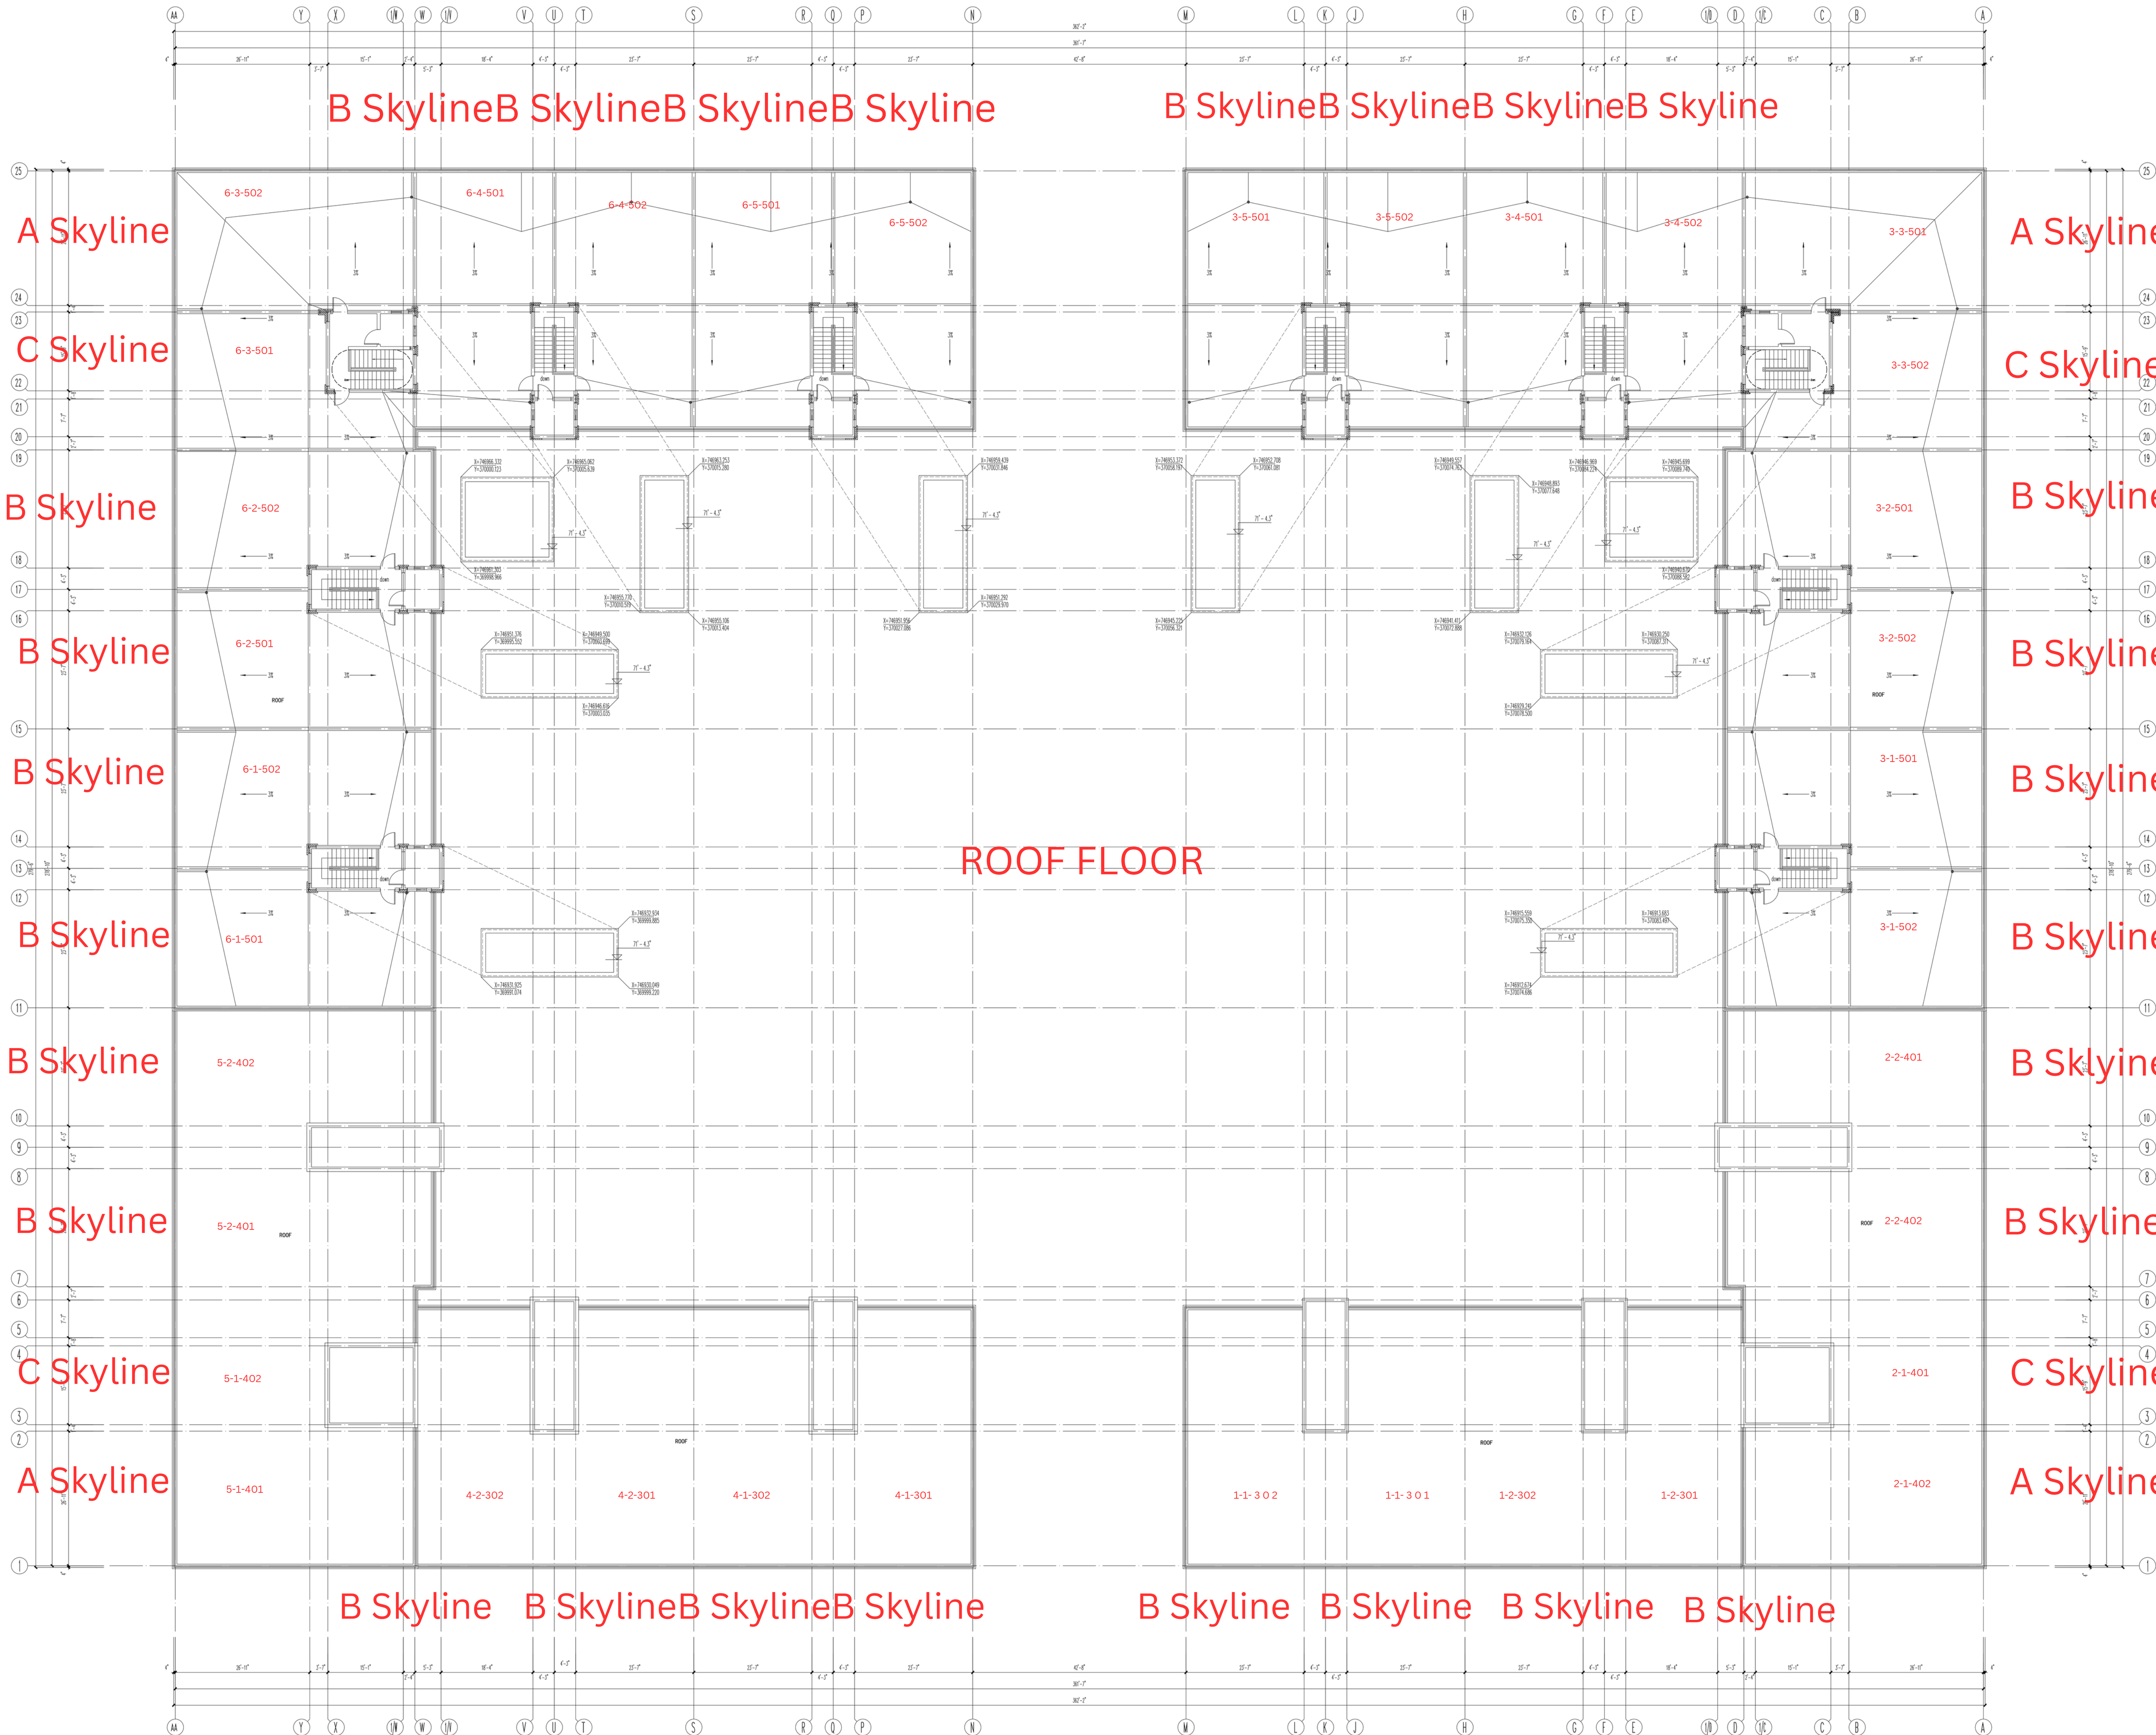

ROOF FLOOR PLAN
Scale : 1/8"=1'-0"