

Date: Sep 11, 2026, 7:16am User ID: carbacal
File: C:\Users\carbacal\OneDrive - Texas Workforce Commission\Infrastructure Svcs - Space Planning - Office Moves\FY27 - Trinity 242T COEL\AutoCAD\COEL\COEL_Trinity_A-0.00_COVER SHEET.dwg


GENERAL NOTES

- G1. ALL CONTRACTORS SHALL BE RESPONSIBLE FOR VISITING THE PROJECT SITE & HAVING ASCERTAINED PERTINENT LOCAL CONDITIONS, SUCH AS LOCATION, ACCESSIBILITY, & GENERAL CHARACTER OF THE SITE & BUILDING. ALL CONTRACTORS SHALL THOROUGHLY UNDERSTANDS THE CHARACTER & EXTENT OF PROPOSED WORK WITHIN & ADJACENT TO THE SITE.
- G2. GENERAL CONTRACTOR TO COORDINATE ALL BLOCKING; LAYOUT DIMENSIONS & PENETRATIONS AS REQUIRED.
- G3. ALL CONSTRUCTION MATERIALS, FIXTURES, FINISHES, ETC. ARE TO BE INSTALLED PER MANUFACTURER'S SPECIFICATIONS.
- G4. CONTRACTOR TO PROVIDE PRODUCT CERTIFICATES & SHOP DRAWINGS OF ALL MILLWORK/CASEWORK & SAMPLES OF FINISHES & ARCHITECTURAL SPECIALTY ITEMS FOR APPROVAL.
- G5. CONTRACTOR TO PROVIDE WOOD BLOCKING BEHIND ALL WALL MOUNTED ITEMS.
- G6. THESE DRAWING SHALL NOT BE SCALED FOR CONSTRUCTION PURPOSES. IN THE EVENT OF AN INCORRECT OR AN OMISSION OF NECESSARY DIMENSIONS, CONTRACTOR SHALL NOTIFY PROJECT MANAGER.
- G7. THE CONTRACTOR IS RESPONSIBLE FOR VERIFYING ALL DIMENSIONS PRIOR TO CONSTRUCTION & NOTIFY PROJECT MANAGER OF ANY DISCREPANCIES THAT COULD EFFECT THE DESIGN AND FINISH OUT OF THE PROJECT.
- G8. DO NOT SUSPEND ANY ITEMS FROM METAL ROOF DECKS, HORIZONTAL BRIDGING, X-BRACING, PIPES, CONDUITS, OR ANY OTHER WORK BY OTHER TRADES.
- G9. EACH CONTRACTOR SHALL COMPLY WITH ALL PROVISIONS OF ALL APPLICABLE LAWS CODES ORDERS OF PUBLIC OFFICIALS WITH JURISDICTION FOR SAFETY, PERSON, AND/OR PROPERTY.
- G10. VERIFY WITH MANUFACTURER OR SUPPLIER THE SIZE, LOCATION. AND CHARACTERISTICS OF ALL WORK AND EQUIPMENT THAT IS TO BE INSTALLED BY CONTRACTOR AND/OR OTHER CONTRACTORS & FURNISHED BY OWNER PRIOR TO ANY CONSTRUCTION PERTAINING TO THE SAME IS BEGUN.
- G11. WHERE MULTIPLE FINISHES ARE LISTED IN THE SAME ROOM, OR ON THE SAME WALL, REFER TO NEW CONSTRUCTION PLANS AND/OR ELEVATIONS FOR APPLICATION.
- G12. ELEC. SWITCH/OUTLET & COVER PLATE COLOR TO BE WHITE, U.N.O.
- G13. REFER TO COVER SHEET FOR ALL TYPICAL ROOM FINISHES.
- G14. ALL KEYED NOTES MAY NOT BE USED ON EVERY SHEET.
- G15. THE PROJECT MANAGER IS TO BE NOTIFIED OF ALL CEILING HEIGHT CHANGES OR CONFLICTS THAT DO NOT COMPLY WITH THESE DRAWINGS.
- G16. ALL WORKERS MUST BE SIGNED IN WITH SECURITY DAILY. THE CONTRACTOR, THEIR EMPLOYEES, & SUB-CONTRACTORS ARE CONFINE WORK ACTIVITY ONLY TO WORK AREAS AS NOTED. ALL OTHER AREAS WITHIN TWC FACILITIES ARE PROHIBITED.
- G17. WORK WILL REQUIRE COORDINATION WITH EXISTING ELEMENTS; INCLUDING CARPET, LIGHT FIXTURES, HVAC DUCTS, WIRING, AND PIPING. SOME ELEMENTS MAY REQUIRE RELOCATION TO ACCOMMODATE NEW CONSTRUCTION.

TYPICAL ROOM FINISHES, U.N.O.

TYPICAL OFFICE	
ACT-1	
PT-1	
RB-1	
FT-1	
--	

BUILDING AREA KEY PLAN

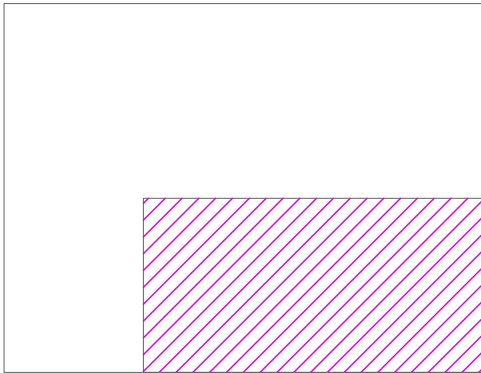

SHEET INDEX

REVISION #	SHEET #	DRAWING TITLE
	A-0.00	COVER SHEET
	A-0.01	GENERAL INFORMATION
	A-0.02	FINISH SCHEDULE
	A-1.00	DEMOLITION PLAN (ENLARGED)
	A-2.00	NEW CONSTRUCTION PLAN (ENLARGED)
	A-2.01	NEW CONSTRUCTION PLAN (ENLARGED) ALTERNATIVE 01
	M-1.00	MECHANICAL PLAN (ENLARGED) EXISTING
	M-1.01	MECHANICAL PLAN (ENLARGED) NEW WORK
	E-1.00	ELECTRICAL PLAN (ENLARGED)
	R-1.00	REFLECTIVE CEILING PLAN (ENLARGED) EXISTING
	R-1.01	REFLECTIVE CEILING PLAN (ENLARGED) NEW WORK

PRIOR TO DEMOLITION

DUST PROOF ALL OWNER'S EQUIPMENT LOCATED IN AREA EFFECTED.

KEYED DEMOLITION NOTES

1. REMOVE AND SALVAGE EXISTING DOOR AND FRAME. PATCH AND PAINT ALL EFFECTED SURFACE TO MATCH ADJACENT FINISHES.
2. DEMOLISH WALL SECTION. PATCH AND PAINT EFFECTED SURFACES TO MATCH ADJACENT FINISHES.

KEYED CONSTRUCTION NOTES

1. PROVIDE & INSTALL 3'-0" X 7'-0" TIMELY, OR EQUAL, DARK BRONZE PRE-FINISHED KD DOOR FRAME AND SOLID CORE MOHAWK DOOR IN BIRCH CLEAR. USE HAGER, OR EQUAL, 4.5X4.5 HINGES. USE BEST 7K SERIES GRADE CYLINDRICAL LOCK, THAT ACCEPTS BEST 7-PIN INTERCHANGEABLE CORES. USE AB-FUCTION 15D LEVELR, 626 FINISH. USE DOOR STOP TRI 1211 STOP 613. ALL COMPONENTS TO MATCH EXISTING.
2. CONSTRUCT NEW WALLS, UP 6" ABOVE EXISTING CEILING, USING GALVANIZED STEEL TRACK & STUDS @ 16" O.C., PROVIDE MINIMUM R-11 FIBERGLASS BATT INSULATION AND 5/8" TYPE X GYPSUM DRYWALL ON EITHER SIDE. TAPE & FLOAT USING VINYL BASED JOINT COMPOUND TO LEVEL 4 FINISH. TEXTURE AND PAINT TO MATCH EXISTING ADJACENT SURFACES. PROVIDE & INSTALL 1'-0" x 4'-0" TRANSOM WINDOWS, EQUAL TO EXISTING ADJACENT WALL SECTION, ALL COMPONENTS TO MATCH EXISTING.
3. PAINT ALL WALL SURFACES WITHIN ESTABLISHED WORK AREA. ONE COAT PRIME OF PVA PRIMER. FOR INTERIOR WALLS AND OFFICES: USE TWO COATS OF SHERWIN WILLIAMS FINISH COAT, PROMAR 200, ZERO VOC INTERIOR LATEX PAINT. FOR CORRIDOR WALLS: USE TWO COATES OF PPG FINISH COAT, SPEEDHIDE ZERO INTERIOR ZERO VOC LATEX PAINT.
4. INSTALL NEW BASEBOARD AT NEW OR REPAIRED WALLS.
5. PROVIDE & INSTALL 3'-0" X 7'-0" TIMELY, OR EQUAL, DARK BRONZE PRE-FINISHED KD DOOR FRAME AND SOLID CORE MOHAWK DOOR IN CHERRY WALNUT. USE HAGER, OR EQUAL, 4.5X4.5 HINGES. USE BEST 7K SERIES GRADE CYLINDRICAL LOCK, THAT ACCEPTS BEST 7-PIN INTERCHANGEABLE CORES. USE AB-FUCTION 15D LEVELR, 626 FINISH. USE DOOR STOP TRI 1211 STOP 613. ALL COMPONENTS TO MATCH EXISTING. CONTRACTOR TO PROVIDE AND INSTALL TRANSOM AND LITE (SECURITY) BOX TO MATCH SURROUNDING FINISHES.
6. CONSTRUCT NEW WALLS, DECK TO DECK, USING GALVANIZED STEEL TRACK & STUDS @ 16" O.C., PROVIDE MINIMUM R-11 FIBERGLASS BATT INSULATION AND 5/8" TYPE X GYPSUM DRYWALL ON EITHER SIDE. TAPE & FLOAT USING VINYL BASED JOINT COMPOUND TO LEVEL 4 FINISH. TEXTURE AND PAINT TO MATCH EXISTING ADJACENT SURFACES. ALL COMPONENTS TO MATCH EXISTING.
7. CONSTRUCT NEW WALLS, UP 6" ABOVE EXISTING CEILING, USING GALVANIZED STEEL TRACK & STUDS @ 16" O.C., PROVIDE MINIMUM R-11 FIBERGLASS BATT INSULATION AND 5/8" TYPE X GYPSUM DRYWALL ON EITHER SIDE. TAPE & FLOAT USING VINYL BASED JOINT COMPOUND TO LEVEL 4 FINISH. TEXTURE AND PAINT TO MATCH EXISTING ADJACENT SURFACES. ALL COMPONENTS TO MATCH EXISTING.

Date	Rev. No.

Property Name and Address
TRINITY BUILDING - 1ST FLOOR
1117 TRINITY STREET
AUSTIN, TEXAS 78701-1919

Texas
Workforce
Commission
101 East 15th Street
Room 116
Austin, Texas
78778-0801
Phone (512) 463-6463
FAX (512) 463-4705

PRINTED ON:
09/11/2026

COVER SHEET

A-0.00

ABBREVIATIONS	
A.D.A.	AMERICANS WITH DISABILITIES ACT
A.F.F.	ABOVE FINISHED FLOOR
ALUM.	ALUMINUM
CL	CENTERLINE
CLG	CEILING
CLR	CLEAR
CG	CORNER GUARD
CONC.	CONCRETE
CONT.	CONTINUOUS
CORR(S).	CORRIDOR(S)
DIA	DIAMETER
DIM	DIMENSION
DWG	DRAWING
EA.	EACH
ELEV.	ELEVATION
EQ.	EQUAL
EXP.	EXPANSION
FIXT.	FIXTURE
FLR	FLOOR
F.D.	FLOOR DRAIN
F.E.	FIRE EXTINGUISHER
FIN. FL	FINISHED FLOOR
FMS	FACILITY MANAGEMENT SYSTEM
GALV.	GALVANIZED
GYP.	GYPSUM BOARD
HDWD	HARDWOOD
HVAC	HEATING VENTILATION AIR CONDITIONING
IN.	INCH
INSUL.	INSULATION
INT.	INTERIOR
MAX.	MAXIMUM
MTL.	METAL
MIN.	MINIMUM
N.I.C.	NOT IN CONTRACT
N.T.S.	NOT TO SCALE
O.C.	ON CENTER
O.H.	OPPOSITE HAND
U.N.O.	UNLESS NOTED OTHERWISE
OFCI	OWNER FURNISHED CONTRACTOR INSTALLED
PREFAB.	PREFABRICATED
PLYD	PLYWOOD
RCP	REFLECTED CEILING PLAN
SCHED.	SCHEDULED
SIM.	SIMILAR
SQ.	SQUARE
TYP.	TYPICAL
W	WIDTH
W/	WITH/
W/O	WITHOUT/
V.I.F.	VERIFY IN FIELD
VWC	VINYL WALL COVERING
VTC	VINYL COMPOSITION TILE
NOTE: 1. ALL ABBREVIATIONS LISTED ABOVE MAY NOT BE USED ON THIS PROJECT. 2. ABBREVIATIONS FOR FINISHES CAN BE FOUND ON THE FINISH SCHEDULE.	

SYMBOLS LEGEND	
	ELEVATION TAGS
	ENLARGED PLAN TAG
	SECTION/DETAIL TAG
	KEYED NOTE TAG; RE: KEYED NOTES LEGEND ON SAME SHEET
	DENOTES EXTENT OF A SPECIFIC WALL FINISH
	CEILING FINISH WALL FINISH BASE FINISH FLOOR FINISH COUNTERTOP/CABINET FINISH APPLICABLE KEYED NOTES
	REVISION TAG
	DEMOLITION NOTE TAG; RE: DEMOLITION NOTES LEGEND ON SAME SHEET
	DOOR NUMBER TAG

GENERAL CONSTRUCTION NOTES	
GC1. CONTRACTOR TO PROTECT ALL EXISTING SURFACES & EQUIPMENT AGAINST DAMAGE AND DUST. PROVIDE POLY BARRIERS & MAINTAIN NEGATIVE AIR ATMOSPHERE WITHIN CONTAINED WORK ARE AT ALL TIMES.	
GC2. FINISHED WALLS TO MATCH EXISTING USING STANDARD ACCESSORIES; GALVANIZED STEEL OR ROLLED ZINC CORNERBEAD, 2" WIDE PAPER TAPE BEDDED WITH READY-MIXED, VINYL-BASED JOINT COMPOUND & FINISHED WITH READY-MIXED, VINYL-BASED JOINT COMPOUND TO LEVEL 4 FINISH.	
GC3. PROVIDE INDIVIDUAL, PRINTED LABELS AT NEW RECEPTICLES & SWITCHES INDICATING THE CONNECTED CIRCUIT.	
GC4. LABEL NEW, ABOVE CEILING JUNCTION BOXES, INDICATING THE CONNECTED CIRCUIT USING PERMANENT MARKER.	
GC5. CONTRACTOR TO PROVIDE BLANK FACEPLATES FOR UNUSED RECEPTACLES.	
PAINT	
P1. CONTRACTOR SHALL PROVIDE 0'-6"X0'-6" MOCK UPS OF EACH PAINT COLOR AND SEND TO PROJECT MANAGER TO CONFIRM EACH PRIOR TO APPLICATION.	
P2. MECHANICAL GRILLES AND WALL DIFFUSERS, ELECTRICAL PANELS, ACCESS PANELS, ETC. WHICH ARE EXPOSED IN FINISHED SPACES SHALL BE PAINTED, IN PROPER PAINT FORMULATION, TO MATCH THE SURFACE ON WHICH THEY OCCUR.	
P3. TYPICAL OVERALL PAINT FINISHES (U.N.O.): WALLS: EGGSHELL /SATIN TRIM: SEMI-GLOSS CEILING: FLAT CMU: SEMI-GLOSS DOORS & FRAME: SEMI-GLOSS	
P4. ALL TOILET WALLS, AND CEILING PAINTS SHALL BE WASHABLE, SEMI-GLOSS FINISH.	
P5. CONTRACTOR TO ENSURE THAT PAINT FORMULATION IS APPROPRIATE TO SUBSTRATE WHICH IT IS APPLIED.	
P6. ALL GYPSUM BOARD SOFFITS AND CEILINGS SHALL BE PAINTED <u>PT-2</u> U.N.O. IN ELEVATIONS.	
WOOD	
W1. ALL HARDWOOD TO BE ALDER OR APPROVED EQUAL. IF ALDER IS UNAVAILABLE, SAMPLE OF ALTERNATE WITH STAIN APPLIED TO BE PROVIDED TO PROJECT MANAGER.	
W2. ALL WOOD DIMENSIONS SHOWN ARE NOMINAL.	
W3. ALL STAIN GRADE CUSTOM MILLWORK TO BE WD-1, U.N.O.	
TRIM	
TR1. PROVIDE INSIDE AND OUTSIDE CORNER TRIM PIECES AT ALL COVE TILE BASE SPECIFICATIONS.	
TR2. ALL HOLLOW METAL DOORS AND FRAMES SHALL BE PAINTED TO MATCH THE ADJACENT WALL COLOR IN PROPER PAINT FORMULATION U.N.O.	
TR3. ALL VINYL OR RUBBER BASE SHALL BE ADHERED AT TOP, BOTTOM, AND ANY SEAMS.	
TR4. ALL STANDING & RUNNING MILLWORK TRIM SHALL BE PAINTED PT-2, U.N.O.	
FLOORING	
F1. ALL FLOORING MATERIAL TRANSITIONS SHALL OCCUR AT CENTER OF OPENING DEPTH.	
F2. ALL TRANSITIONS AT DOORS SHALL OCCUR AT CENTERLINE OF DOOR THICKNESS U.N.O.	
F3. ALL VINYL AND FLOOR TILE PATTERNS SHALL BE CENTERED ON ROOM U.N.O. NOTED ON NEW CONSTRUCTION PLANS.	
CASEWORK	
C1. ALL EXPOSED INTERIOR SURFACED OF ALL CABINETRY TO BE FINISHED TO MATCH EXTERIOR, U.N.O.	
C2. ALL SEMI-EXPOSED SURFACES TO BE CLEAR FINISH.	
C3. ALL CABINETS WITH ADJUSTABLE SHELVES TO HAVE 6MM Ø HOLES AT 64MM ON CENTER VERTICALLY FOR SHELF SUPPORTS.	
C4. ALL DRAWER GLIDES TO HAVE A MINIMUM 100 LBS CAPACITY AND FULL EXTENSION, U.N.O.	
C5. ALL CABINETRY HINGES TO BE CONCEALED SELF CLOSING HINGES, U.N.O.	
C6. <u>HARDWARE PULLS AT ALL FRONT OF HOUSE COMMON AREAS:</u> EQ-1 (REFER TO LIST OF FINISHES FOR EXACT SPECIFICATION) <u>HARDWARE PULLS AT ALL BACK OF HOUSE COMMON AREAS:</u> EQ-2 (REFER TO LIST OF FINISHES FOR EXACT SPECIFICATION)	

Date	Rev. No.

Project Name and Address

TRINITY BUILDING - 1ST FLOOR
1117 TRINITY STREET
AUSTIN, TEXAS 78701-1919

Texas
Workforce
Commission

101 East 15th Street
Room 116
Austin, Texas
78778-0001
Phone (512) 463-6463
FAX (512) 463-4705

PRINTED ON:
09/11/2026

GENERAL INFORMATION

A-0.01

FINISH SCHEDULE

DATE:						
REVISED:	--					
LEGEND:						
ACT CG CPT EQ FT FWP GL MR	Acoustical Ceiling Tile Corner Guard Carpet (BL OR Modular) Equipment Floor Tile Fabric Wrapped Panel Glass Mirror	PL PT RB RV SC STC TB TR	Plastic Laminate Paint Rubber Base Reveal Sealed Concrete Stained Concrete Tile Base Trim	VCT VF VWC WB WC WF WP WT	Vinyl Composition Tile Vinyl Flooring (Tile, Plank, Sheet, etc.) Vinyl Wallcovering Wood Base Wood Finish Wood Floor Wall Protection Wall Tile	
KEY	DESCRIPTION	MANUFACTURER	STYLE	COLOR	REMARKS	REVISIONS
ACT-1	Acoustical Ceiling Tile	Armstrong	#755B 24" x 28"	White	--	--
CPT-1	New Carpet	Mohawk	TO BE SPEC. BY CLIENT	TO BE SPEC. BY CLIENT	--	--
EQ-1	Sensor Switch	Acuity Controls	LTH WSD-PDT-WH	White	Switches to be placed at height consistent with existing throughout.	--
EQ-2	Duplex Receptacles	Hubbell	CR20WHI	White	See Electrical Plans for locations. Provide wire mold raceways at existing walls to match existing. To be place 15" A.F.F. high. Connect to existing circuits as required.	--
EQ-3	Door Swing Equipment	Door Controls USA	DC7000 Door Swing System	Bronze anodized finish	--	--
PT-1	Field Paint	PPG/Monarch	--	511-3 Abbey White	--	--
PT-2	Trim Paint	PPG COMMERCIAL	--	AC-4524 Black-Brown	--	--
RB-1	Rubber Base	ROPPE	700 Series Toe 4"	P193 BLACK BROWN	--	--

[illegible]

Trinity Building - 1st Floor
1117 Trinity Street
Austin, Texas 78701-1919


**Texas
Workforce
Commission**
101 East 15th Street
Room 116
Austin, Texas
78778-0001
Phone (512) 463-6463
FAX (512) 463-4705

PRINTED ON:
09/11/2026

FINISH SCHEDULE

A-0.02

File: C:\Users\carboca1\OneDrive - Texas Workforce Commission\Infrastructure Svcs - Space Planning - Office Moves\FY27 - Trinity 242T CCEL\AutoCAD\CCEL\Trinity_A-1.00_DEMOLITION PLAN_ENLARGED_recover.dwg

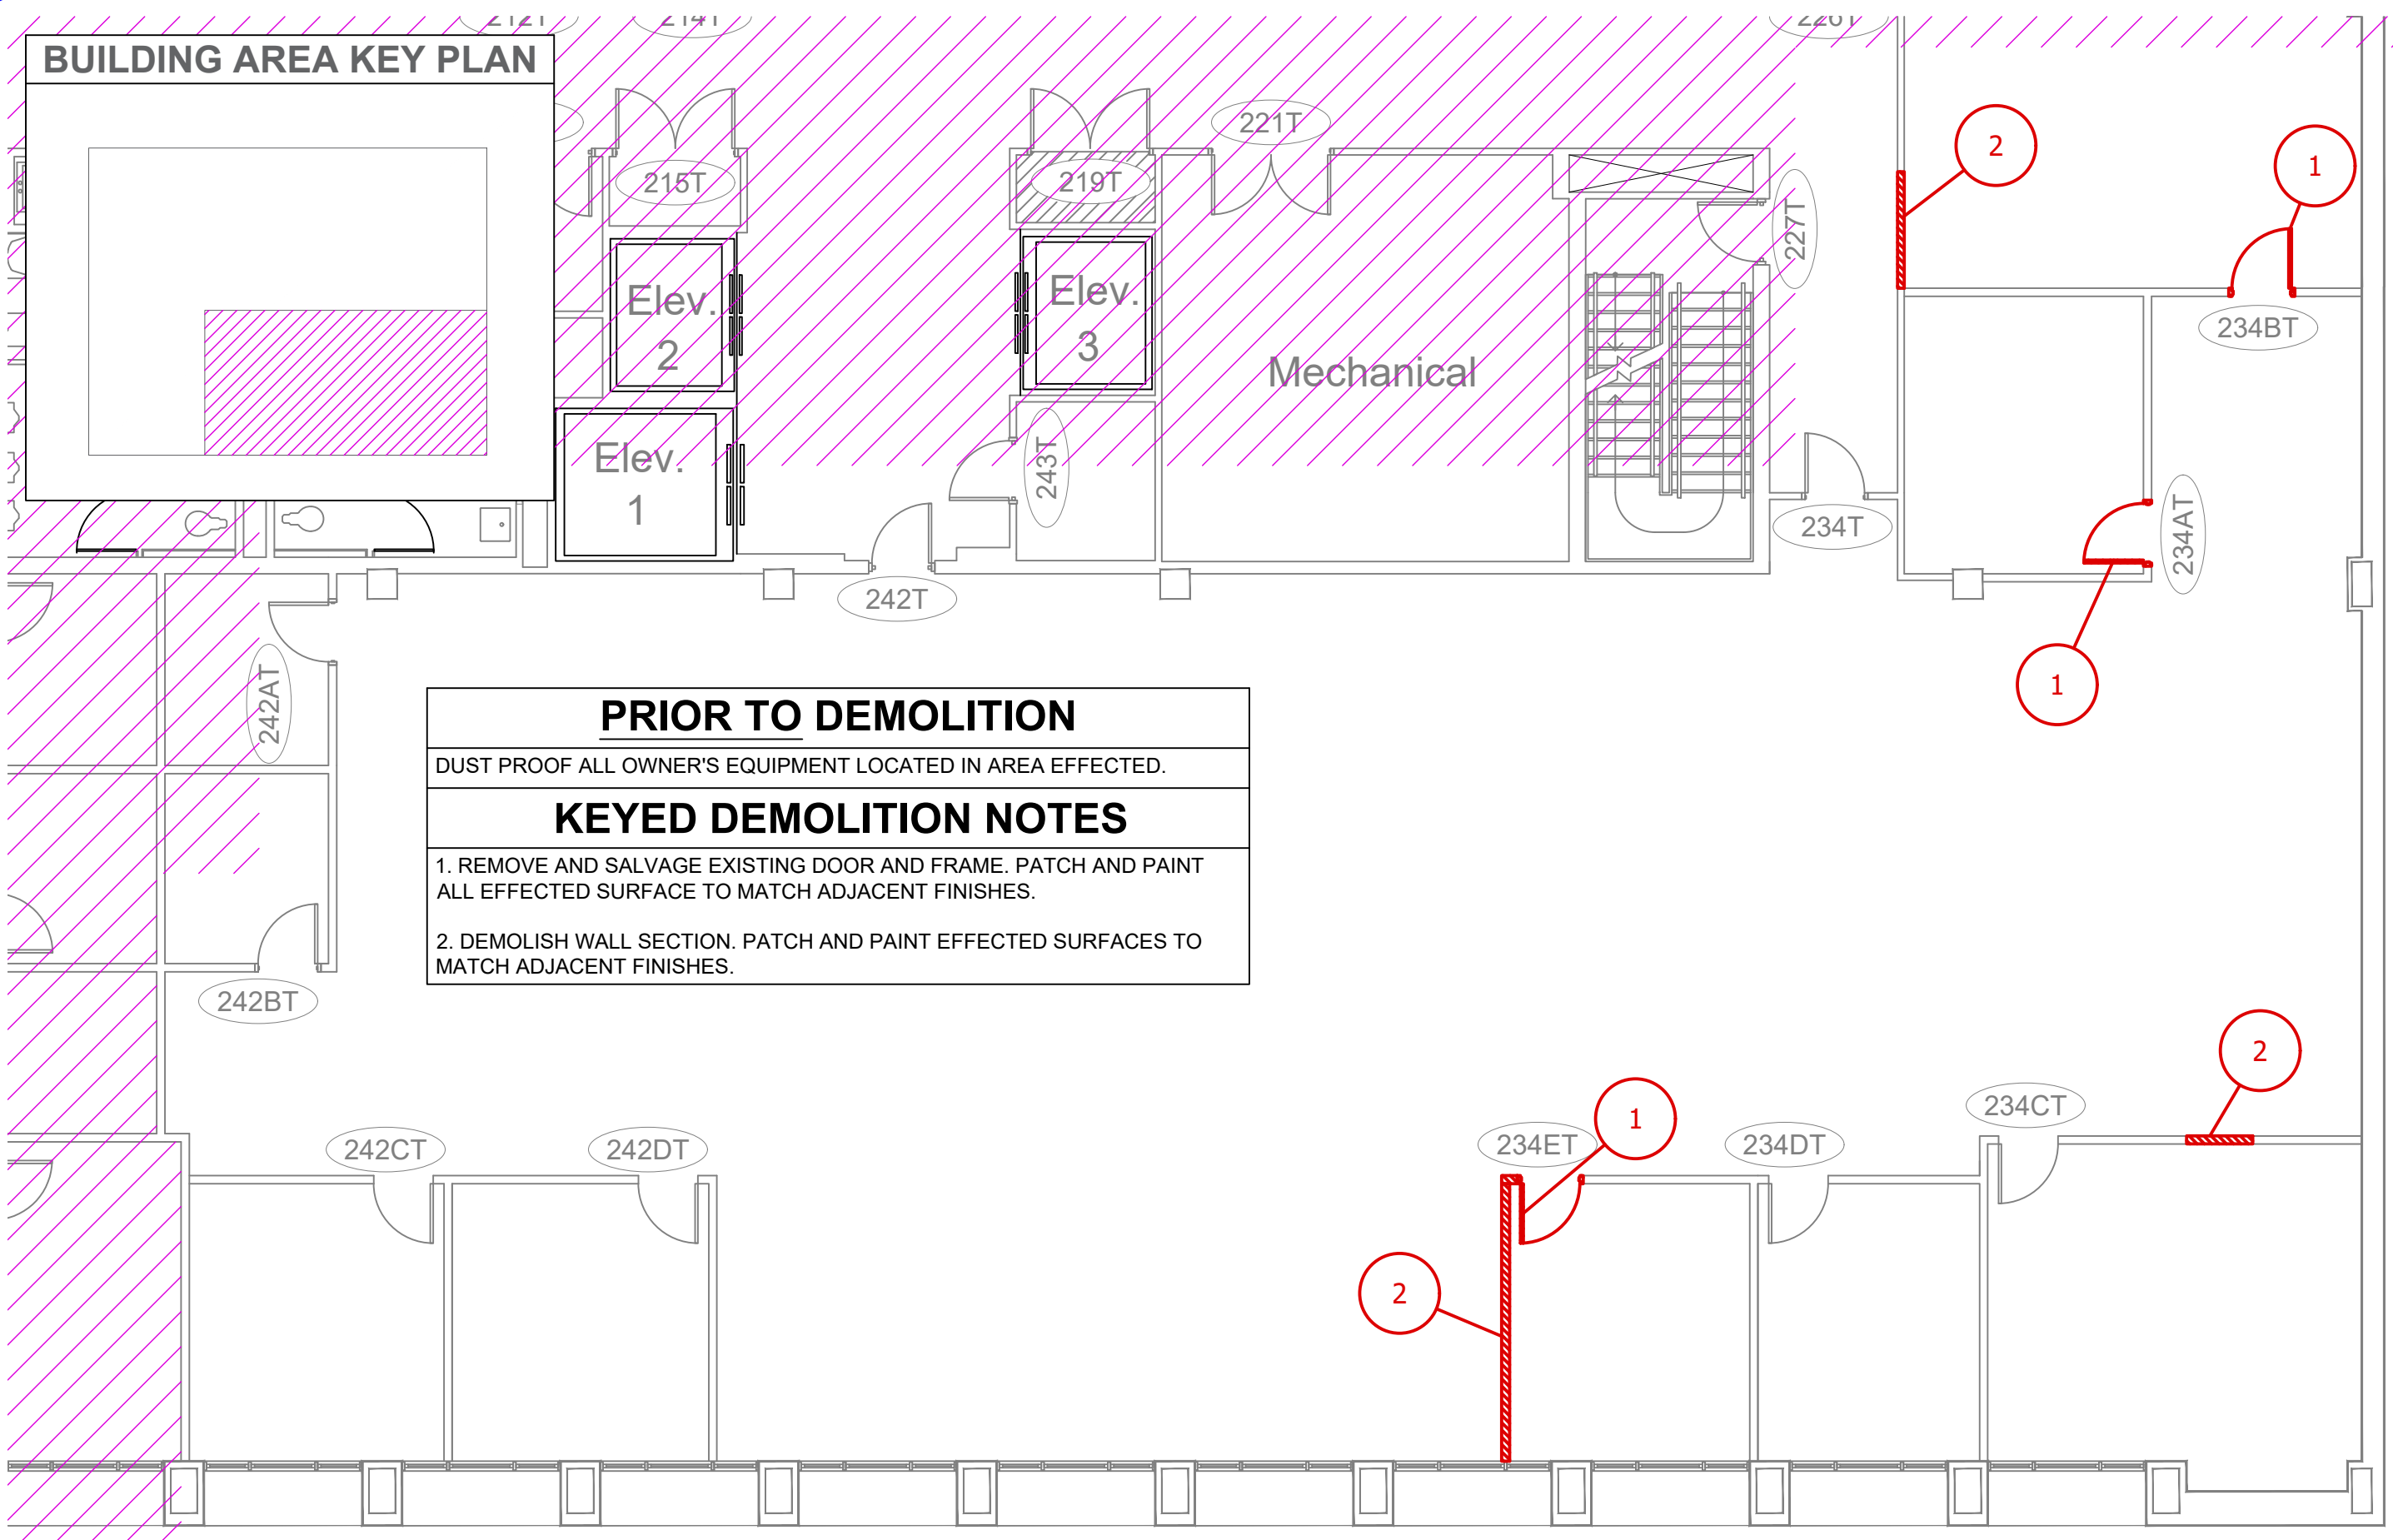

01 1st Floor Plan - Trinity Building
SCALE: N/A

Date	Rev. No.

Project Name and Address:
TRINITY BUILDING - 1ST FLOOR
1117 TRINITY STREET
AUSTIN, TEXAS 78701-1919

Texas Workforce Commission
101 East 15th Street
Room 116
Austin, Texas 78778-0001
Phone (512) 463-6463
FAX (512) 463-4755

PRINTED ON:
09/11/2026

1ST FLOOR
DEMOLITION PLAN
(ENLARGED)

A-1.00

BUILDING AREA KEY PLAN

The diagram consists of a large white rectangle. Attached to the bottom-right corner of this rectangle is a smaller rectangle filled with diagonal hatching lines. The hatching lines are parallel and run from the bottom-left to the top-right of the smaller rectangle.

KEYED CONSTRUCTION NOTES

1. PROVIDE & INSTALL 3'-0" X 7'-0" TIMELY, OR EQUAL, DARK BRONZE PRE-FINISHED KD DOOR FRAME AND SOLID CORE MOHAWK DOOR IN BIRCH CLEAR. USE HAGER, OR EQUAL, 4.5X4.5 HINGES. USE BEST 7K SERIES GRADE CYLINDRICAL LOCK, THAT ACCEPTS BEST 7-PIN INTERCHANGEABLE CORES. USE AB-FUNCTION 15D LEVELR, 626 FINISH. USE DOOR STOP TRI 1211 STOP 613. ALL COMPONENTS TO MATCH EXISTING.

2. CONSTRUCT NEW WALLS, UP 6" ABOVE EXISTING CEILING, USING GALVANIZED STEEL TRACK & STUDS @ 16" O.C., PROVIDE MINIMUM R-11 FIBERGLASS BATT INSULATION AND 5/8" TYPE X GYPSUM DRYWALL ON EITHER SIDE. TAPE & FLOAT USING VINYL BASED JOINT COMPOUND TO LEVEL 4 FINISH. TEXTURE AND PAINT TO MATCH EXISTING ADJACENT SURFACES. PROVIDE & INSTALL 1'-0" x 4'-0" TRANSOM WINDOWS, EQUAL TO EXISTING ADJACENT WALL SECTION, ALL COMPONENTS TO MATCH EXISTING.


3. PAINT ALL WALL SURFACES WITHIN ESTABLISHED WORK AREA. ONE COAT PRIME OF PVA PRIMER. FOR INTERIOR WALLS AND OFFICES: USE TWO COATS OF SHERWIN WILLIAMS FINISH COAT, PROMAR 200, ZERO VOC INTERIOR LATEX PAINT. FOR CORRIDOR WALLS: USE TWO COATES OF PPG FINISH COAT, SPEEDHIDE ZERO INTERIOR ZERO VOC LATEX PAINT.

4. INSTALL NEW BASEBOARD AT NEW OR REPAIRED WALLS.

5. PROVIDE & INSTALL 3'-0" X 7'-0" TIMELY, OR EQUAL, DARK BRONZE PRE-FINISHED KD DOOR FRAME AND SOLID CORE MOHAWK DOOR IN CHERRY WALNUT. USE HAGER, OR EQUAL, 4.5X4.5 HINGES. USE BEST 7K SERIES GRADE CYLINDRICAL LOCK, THAT ACCEPTS BEST 7-PIN INTERCHANGEABLE CORES. USE AB-FUCTION 15D LEVELR, 626 FINISH. USE DOOR STOP TRI 1211 STOP 613. ALL COMPONENTS TO MATCH EXISTING. CONTRACTOR TO PROVIDE AND INSTALL TRANSOM AND LITE (SECURITY) BOX TO MATCH SURROUNDING FINISHES.

6. CONSTRUCT NEW WALLS, DECK TO DECK, USING GALVANIZED STEEL TRACK & STUDS @ 16" O.C., PROVIDE MINIMUM R-11 FIBERGLASS BATT INSULATION AND 5/8" TYPE X GYPSUM DRYWALL ON EITHER SIDE. TAPE & FLOAT USING VINYL BASED JOINT COMPOUND TO LEVEL 4 FINISH. TEXTURE AND PAINT TO MATCH EXISTING ADJACENT SURFACES. ALL COMPONENTS TO MATCH EXISTING.

7. CONSTRUCT NEW WALLS, UP 6" ABOVE EXISTING CEILING, USING GALVANIZED STEEL TRACK & STUDS @ 16" O.C., PROVIDE MINIMUM R-11 FIBERGLASS BATT INSULATION AND 5/8" TYPE X GYPSUM DRYWALL ON EITHER SIDE. TAPE & FLOAT USING VINYL BASED JOINT COMPOUND TO LEVEL 4 FINISH. TEXTURE AND PAINT TO MATCH EXISTING ADJACENT SURFACES. ALL COMPONENTS TO MATCH EXISTING.

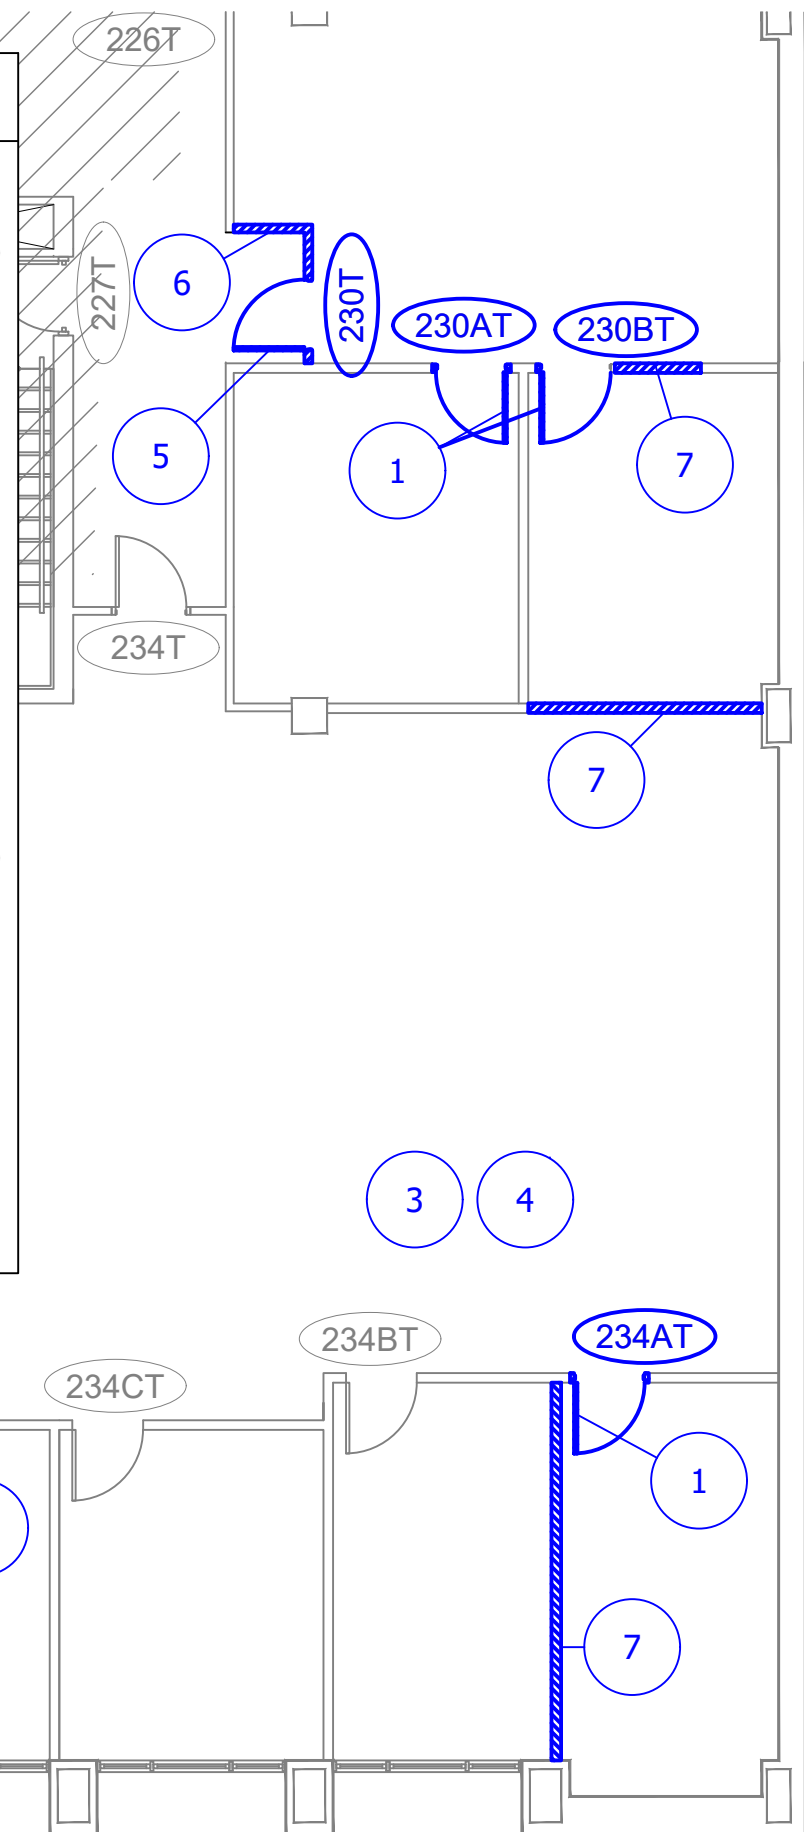[illegible]

PROJECT Name and Address
TRINITY BUILDING – 1ST FLOOR
1117 TRINITY STREET
AUSTIN, TEXAS 78701-1919

**Texas
Workforce
Commission**

101 East 15th Street
Room 116
Austin, Texas
78778-0001


Phone (512) 463-6463
FAX (512) 463-4705

PRINTED ON:
09/11/2026

1ST FLOOR
NEW CONSTRUCTION
PLAN (ENLARGED)

A-2.00

File: C:\Users\carbaca1\AppData\Local\Temp\AcPublish_7200\CCCL_Trinity-a-2.00_new construction plan_recover.dwg

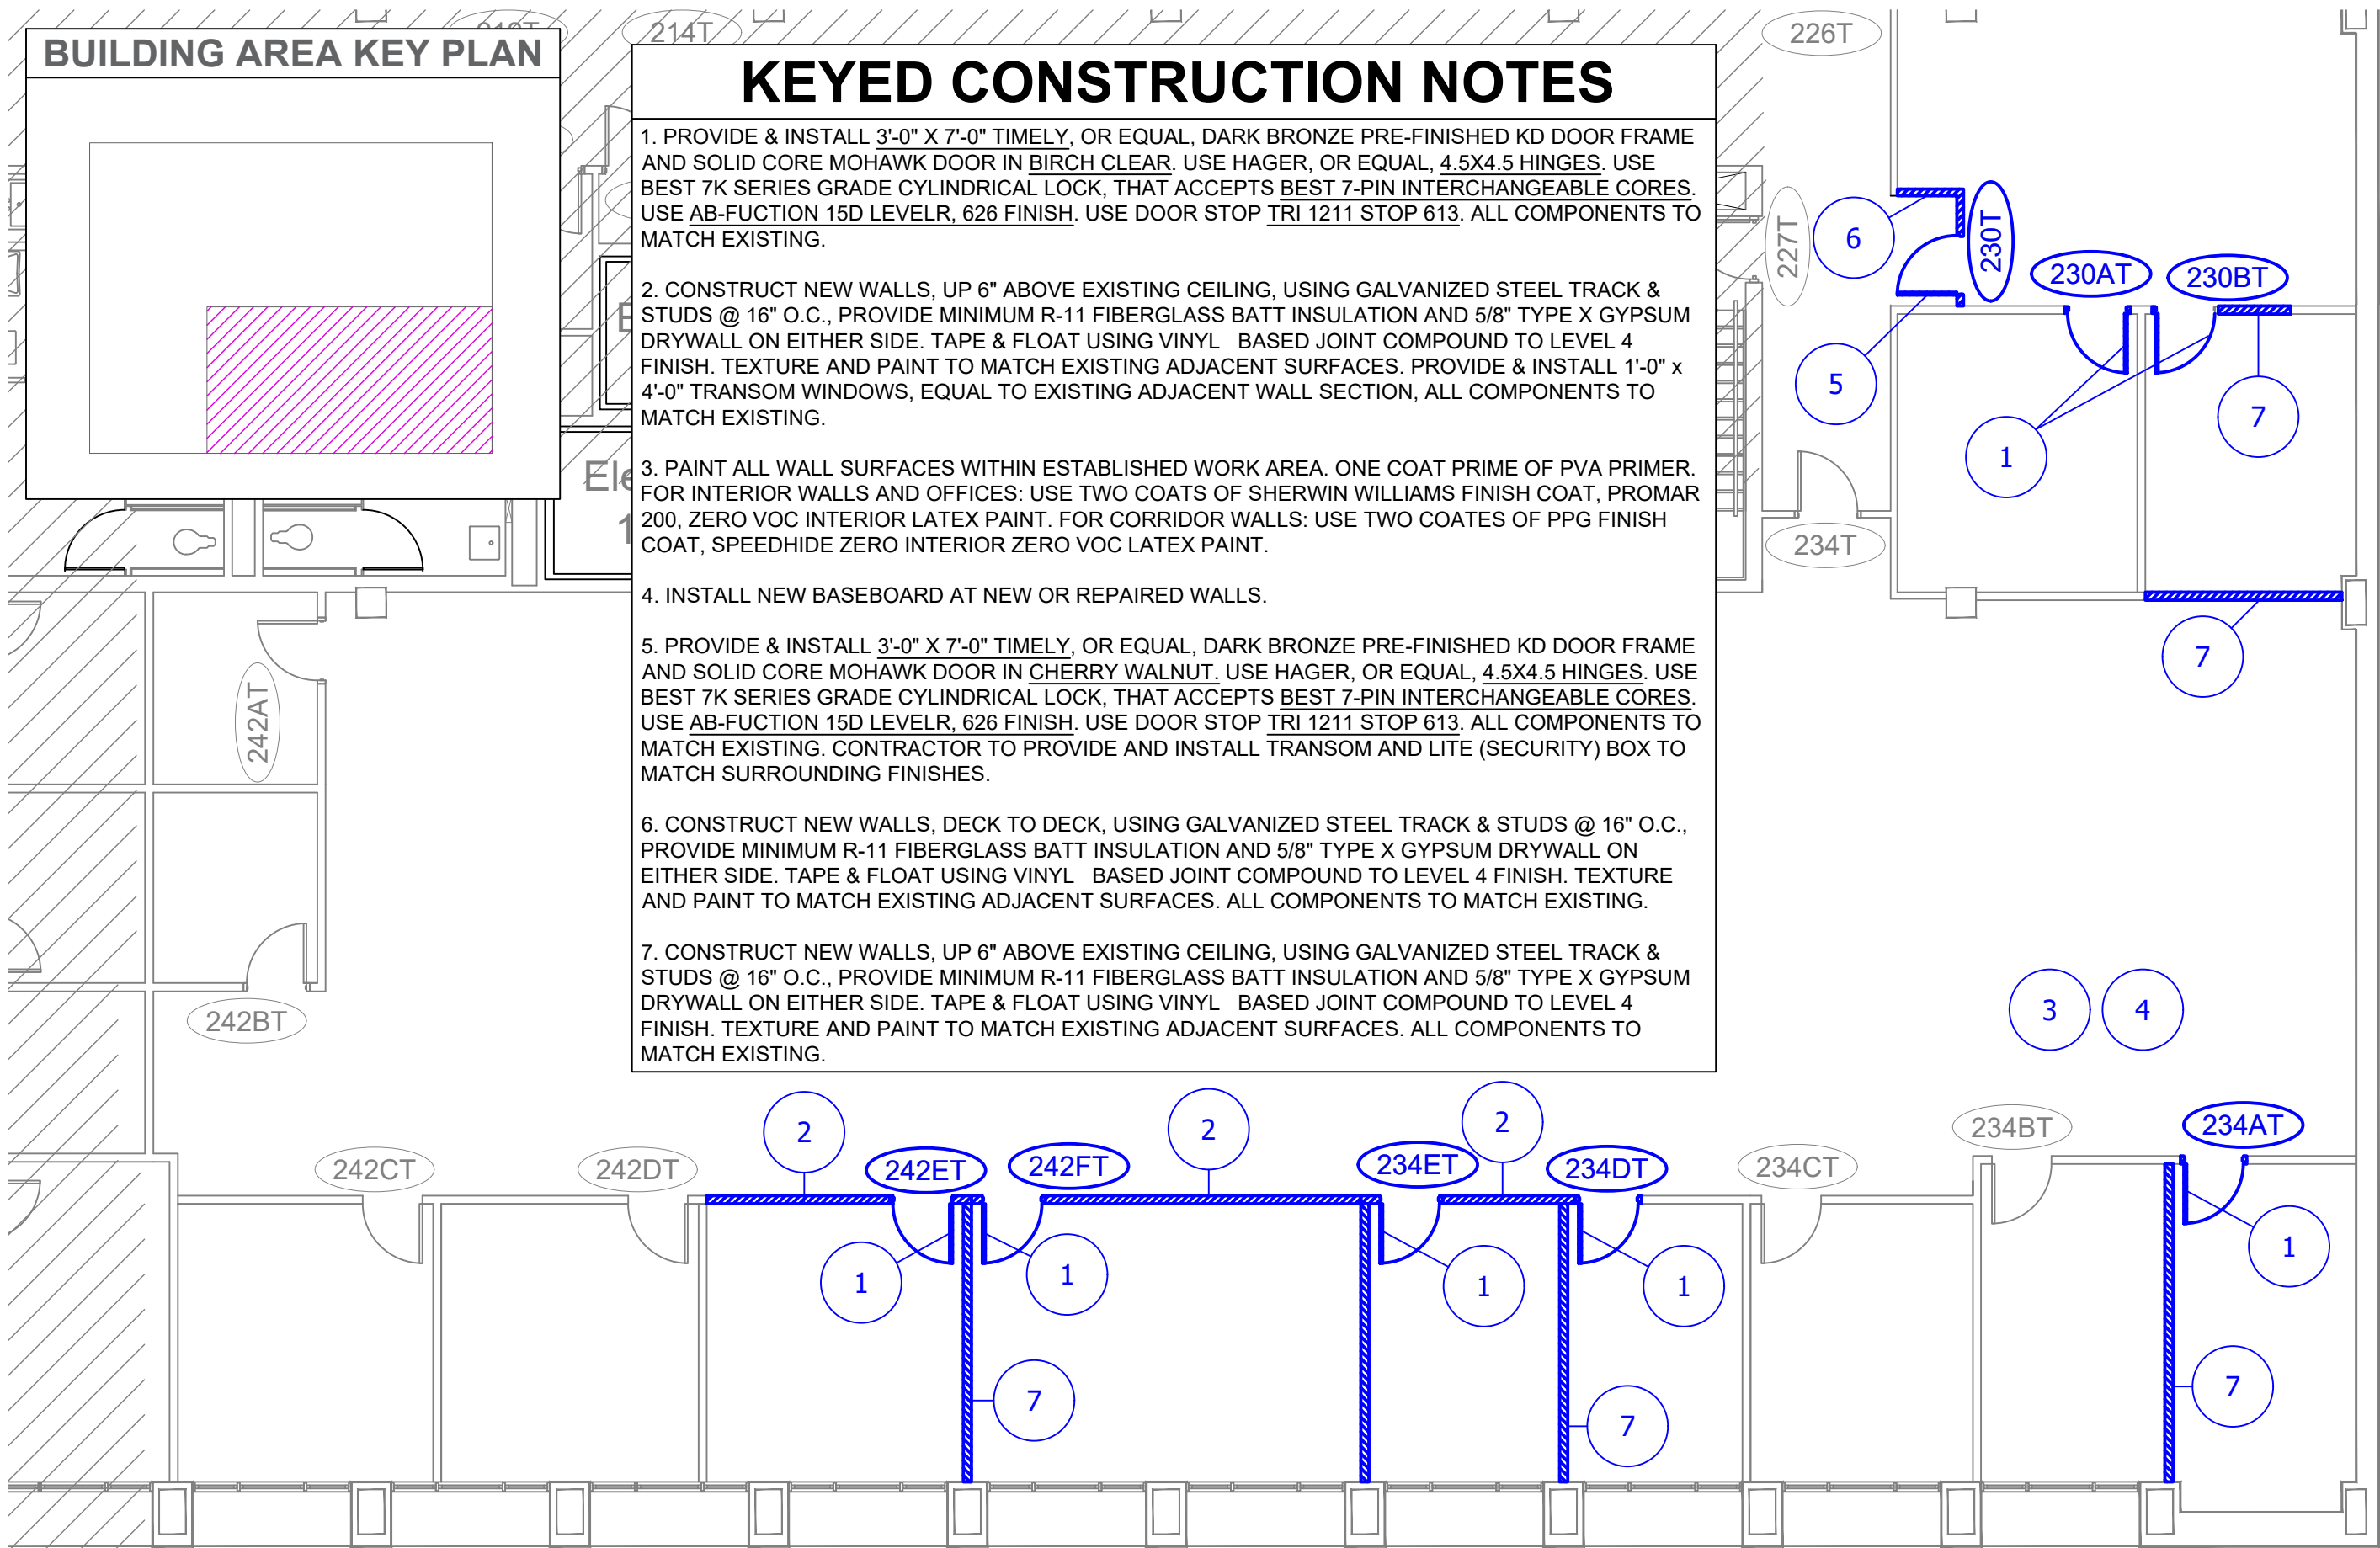

Date	Rev. No.

Project Name and Address
TRINITY BUILDING - 1ST FLOOR
1117 TRINITY STREET
AUSTIN, TEXAS 78701-1919


Texas Workforce Commission
101 East 15th Street
Room 116
Austin, Texas 78778-0001
Phone (512) 463-6463
FAX (512) 463-4755

PRINTED ON:
09/11/2026

1ST FLOOR
NEW CONSTRUCTION
PLAN (ENLARGED)

A-2.01

File: C:\Users\corbaca\OneDrive - Texas Workforce Commission\Infrastructure Svcs - Space Planning - Office Moves\FY27 - Trinity 242T CCEL\AutoCAD\CCEL_Trinity_MP-1_MECHANICAL PLANS.dwg

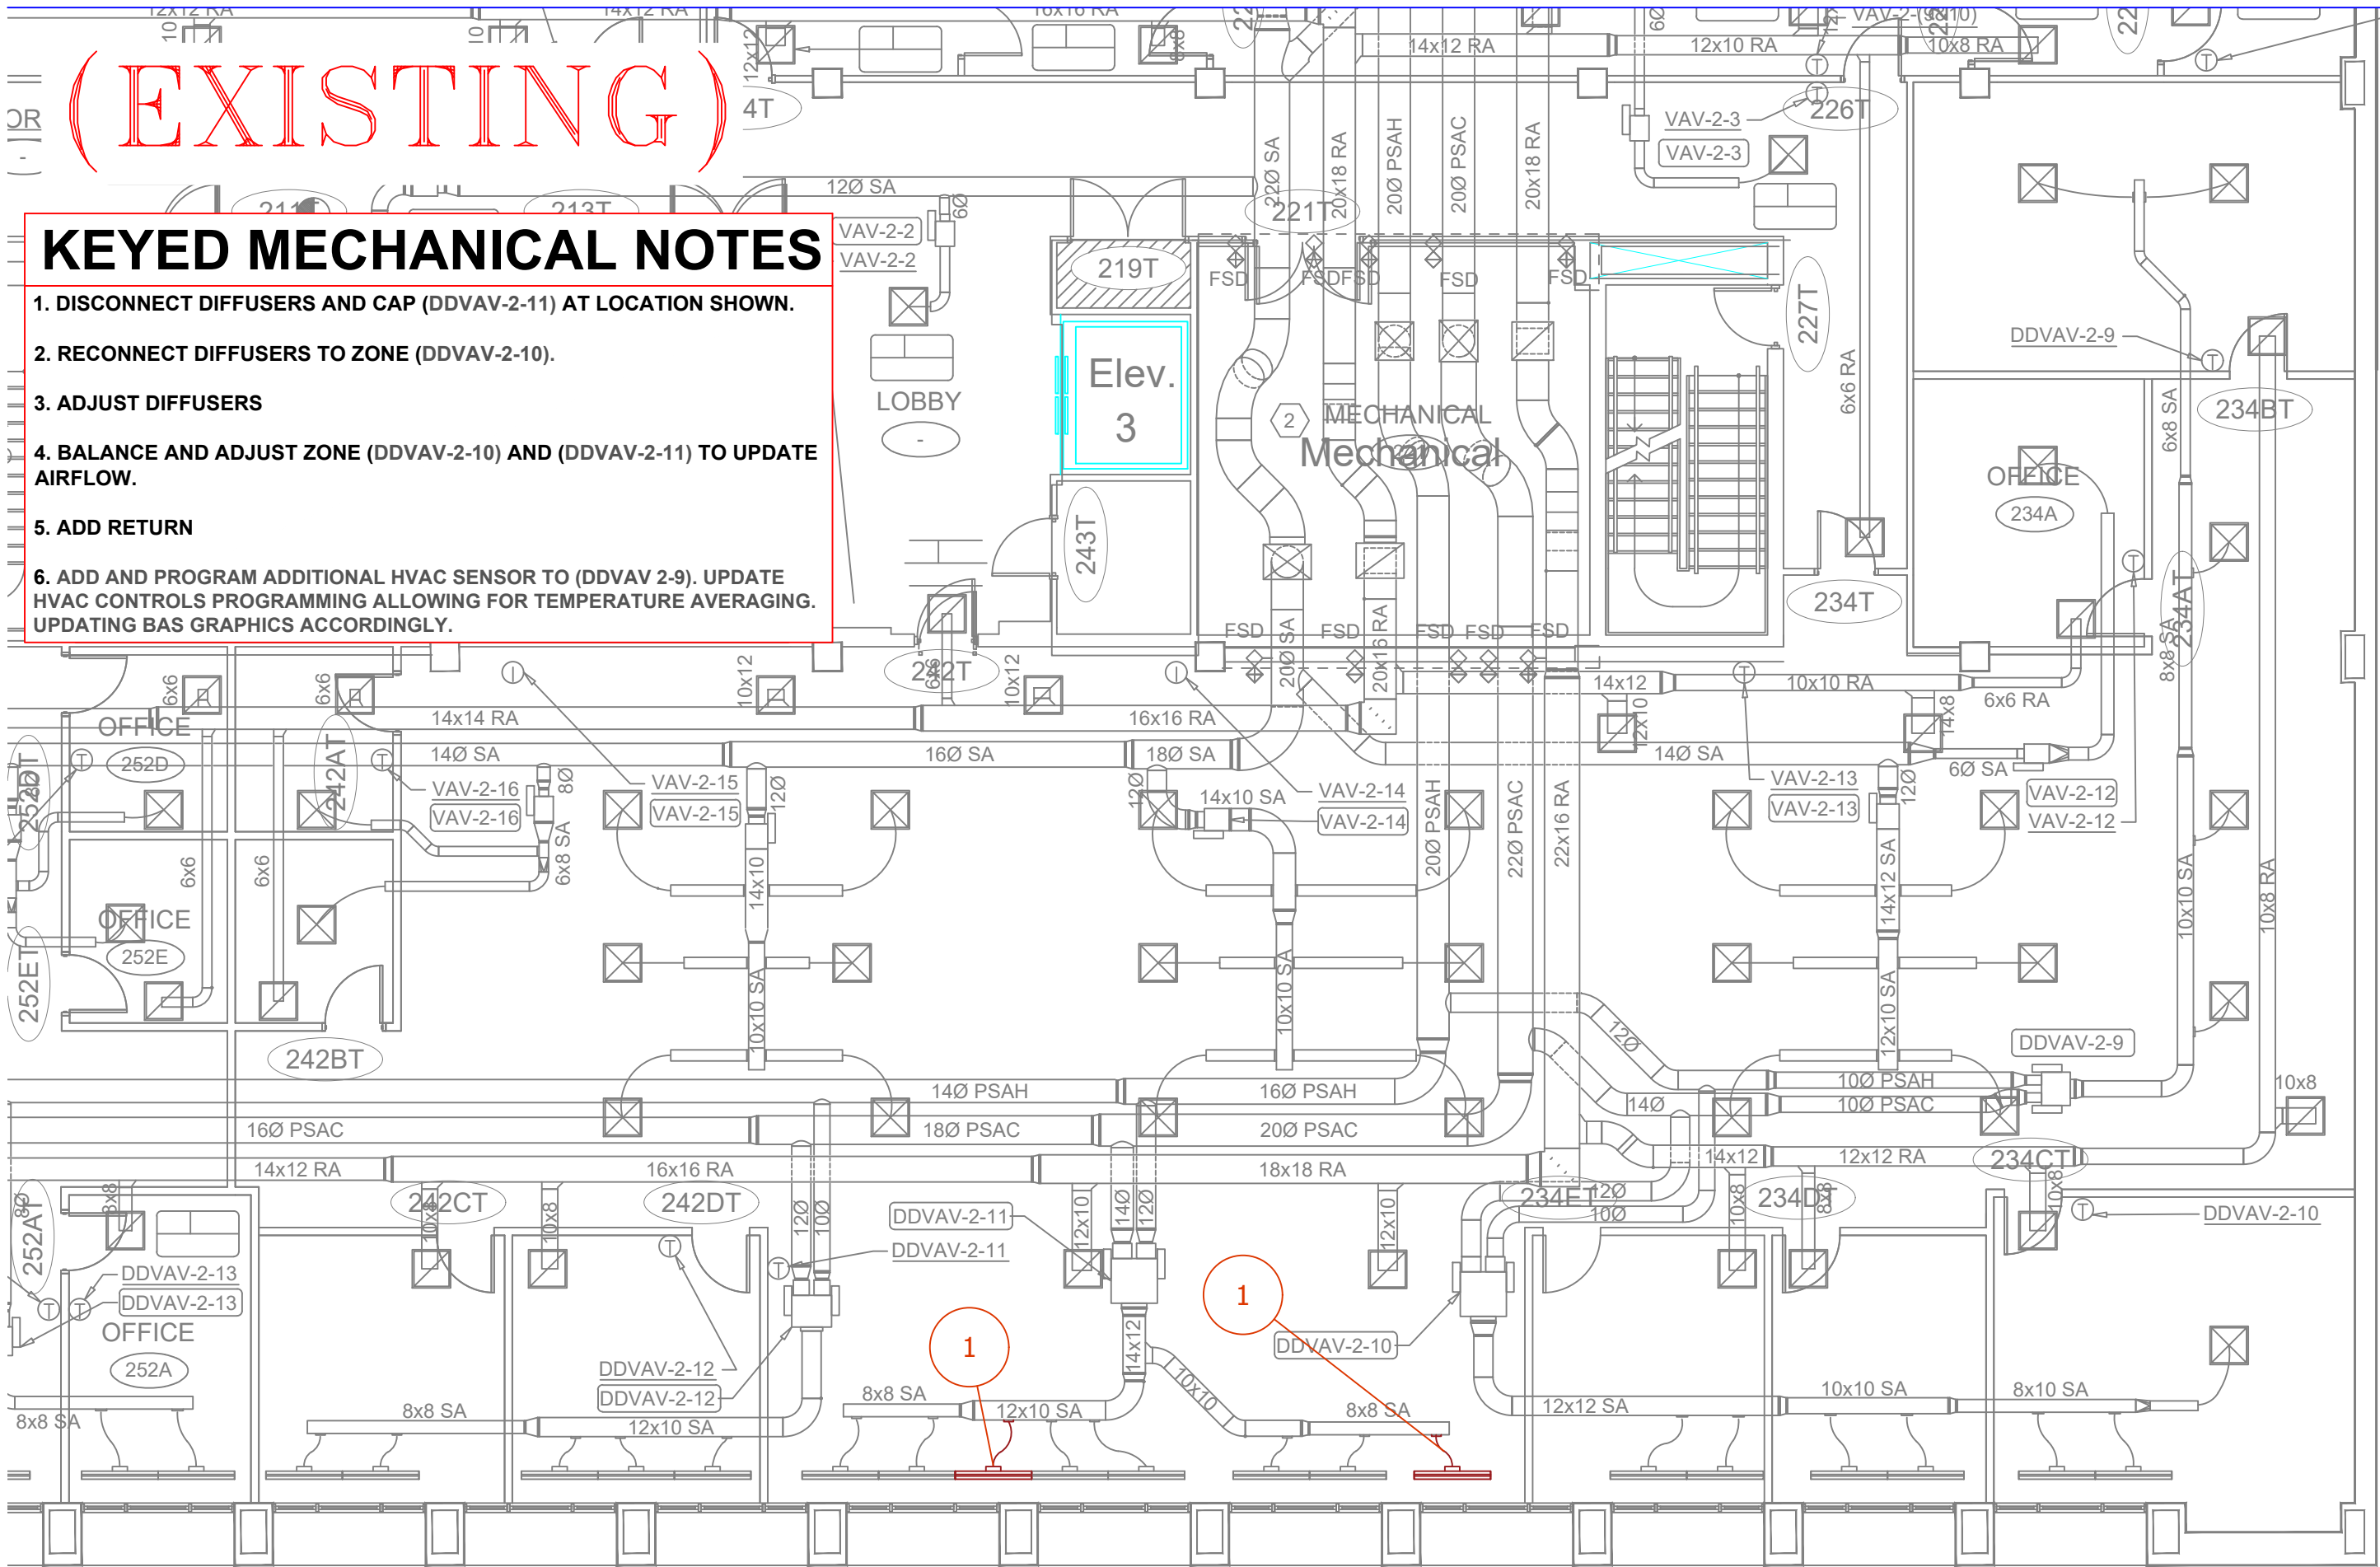

(EXISTING)

KEYED MECHANICAL NOTES

- 1. DISCONNECT DIFFUSERS AND CAP (DDVAV-2-11) AT LOCATION SHOWN.
- 2. RECONNECT DIFFUSERS TO ZONE (DDVAV-2-10).
- 3. ADJUST DIFFUSERS
- 4. BALANCE AND ADJUST ZONE (DDVAV-2-10) AND (DDVAV-2-11) TO UPDATE AIRFLOW.
- 5. ADD RETURN
- 6. ADD AND PROGRAM ADDITIONAL HVAC SENSOR TO (DDVAV 2-9). UPDATE HVAC CONTROLS PROGRAMMING ALLOWING FOR TEMPERATURE AVERAGING. UPDATING BAS GRAPHICS ACCORDINGLY.

2nd Floor Plan - Trinity Building

SCALE: N/A

Date	Rev. No.

Project Name and Address
TRINITY BUILDING
1117 TRINITY STREET
AUSTIN, TEXAS 78701-1919

Texas
Workforce
Commission
101 East 15th Street
Room 116
Austin, Texas
78778-0001
Phone (512) 463-6463
FAX (512) 463-4705

PRINTED ON:
09/11/2026

1ST FLOOR
NEW CONSTRUCTION
PLAN (ENLARGED)


M-1.00

File: C:\Users\carbacal\OneDrive - Texas Workforce Commission\Infrastructure Svcs - Space Planning - Office Moves\FY27 - Trinity 242T CCEL AutoCAD\CCEL_Trinity_MP-1_MECHANICAL PLANS.dwg

(NEW WORK)

KEYED MECHANICAL NOTES

1. DISCONNECT DIFFUSERS AND CAP (DDVAV-2-11) AT LOCATION SHOWN.
2. RECONNECT DIFFUSERS TO ZONE (DDVAV-2-10).
3. ADJUST DIFFUSERS
4. BALANCE AND ADJUST ZONE (DDVAV-2-10) AND (DDVAV-2-11) TO UPDATE AIRFLOW.
5. ADD RETURN
6. ADD AND PROGRAM ADDITIONAL HVAC SENSOR TO (DDVAV 2-9). UPDATE HVAC CONTROLS PROGRAMMING ALLOWING FOR TEMPERATURE AVERAGING. UPDATING BAS GRAPHICS ACCORDINGLY.

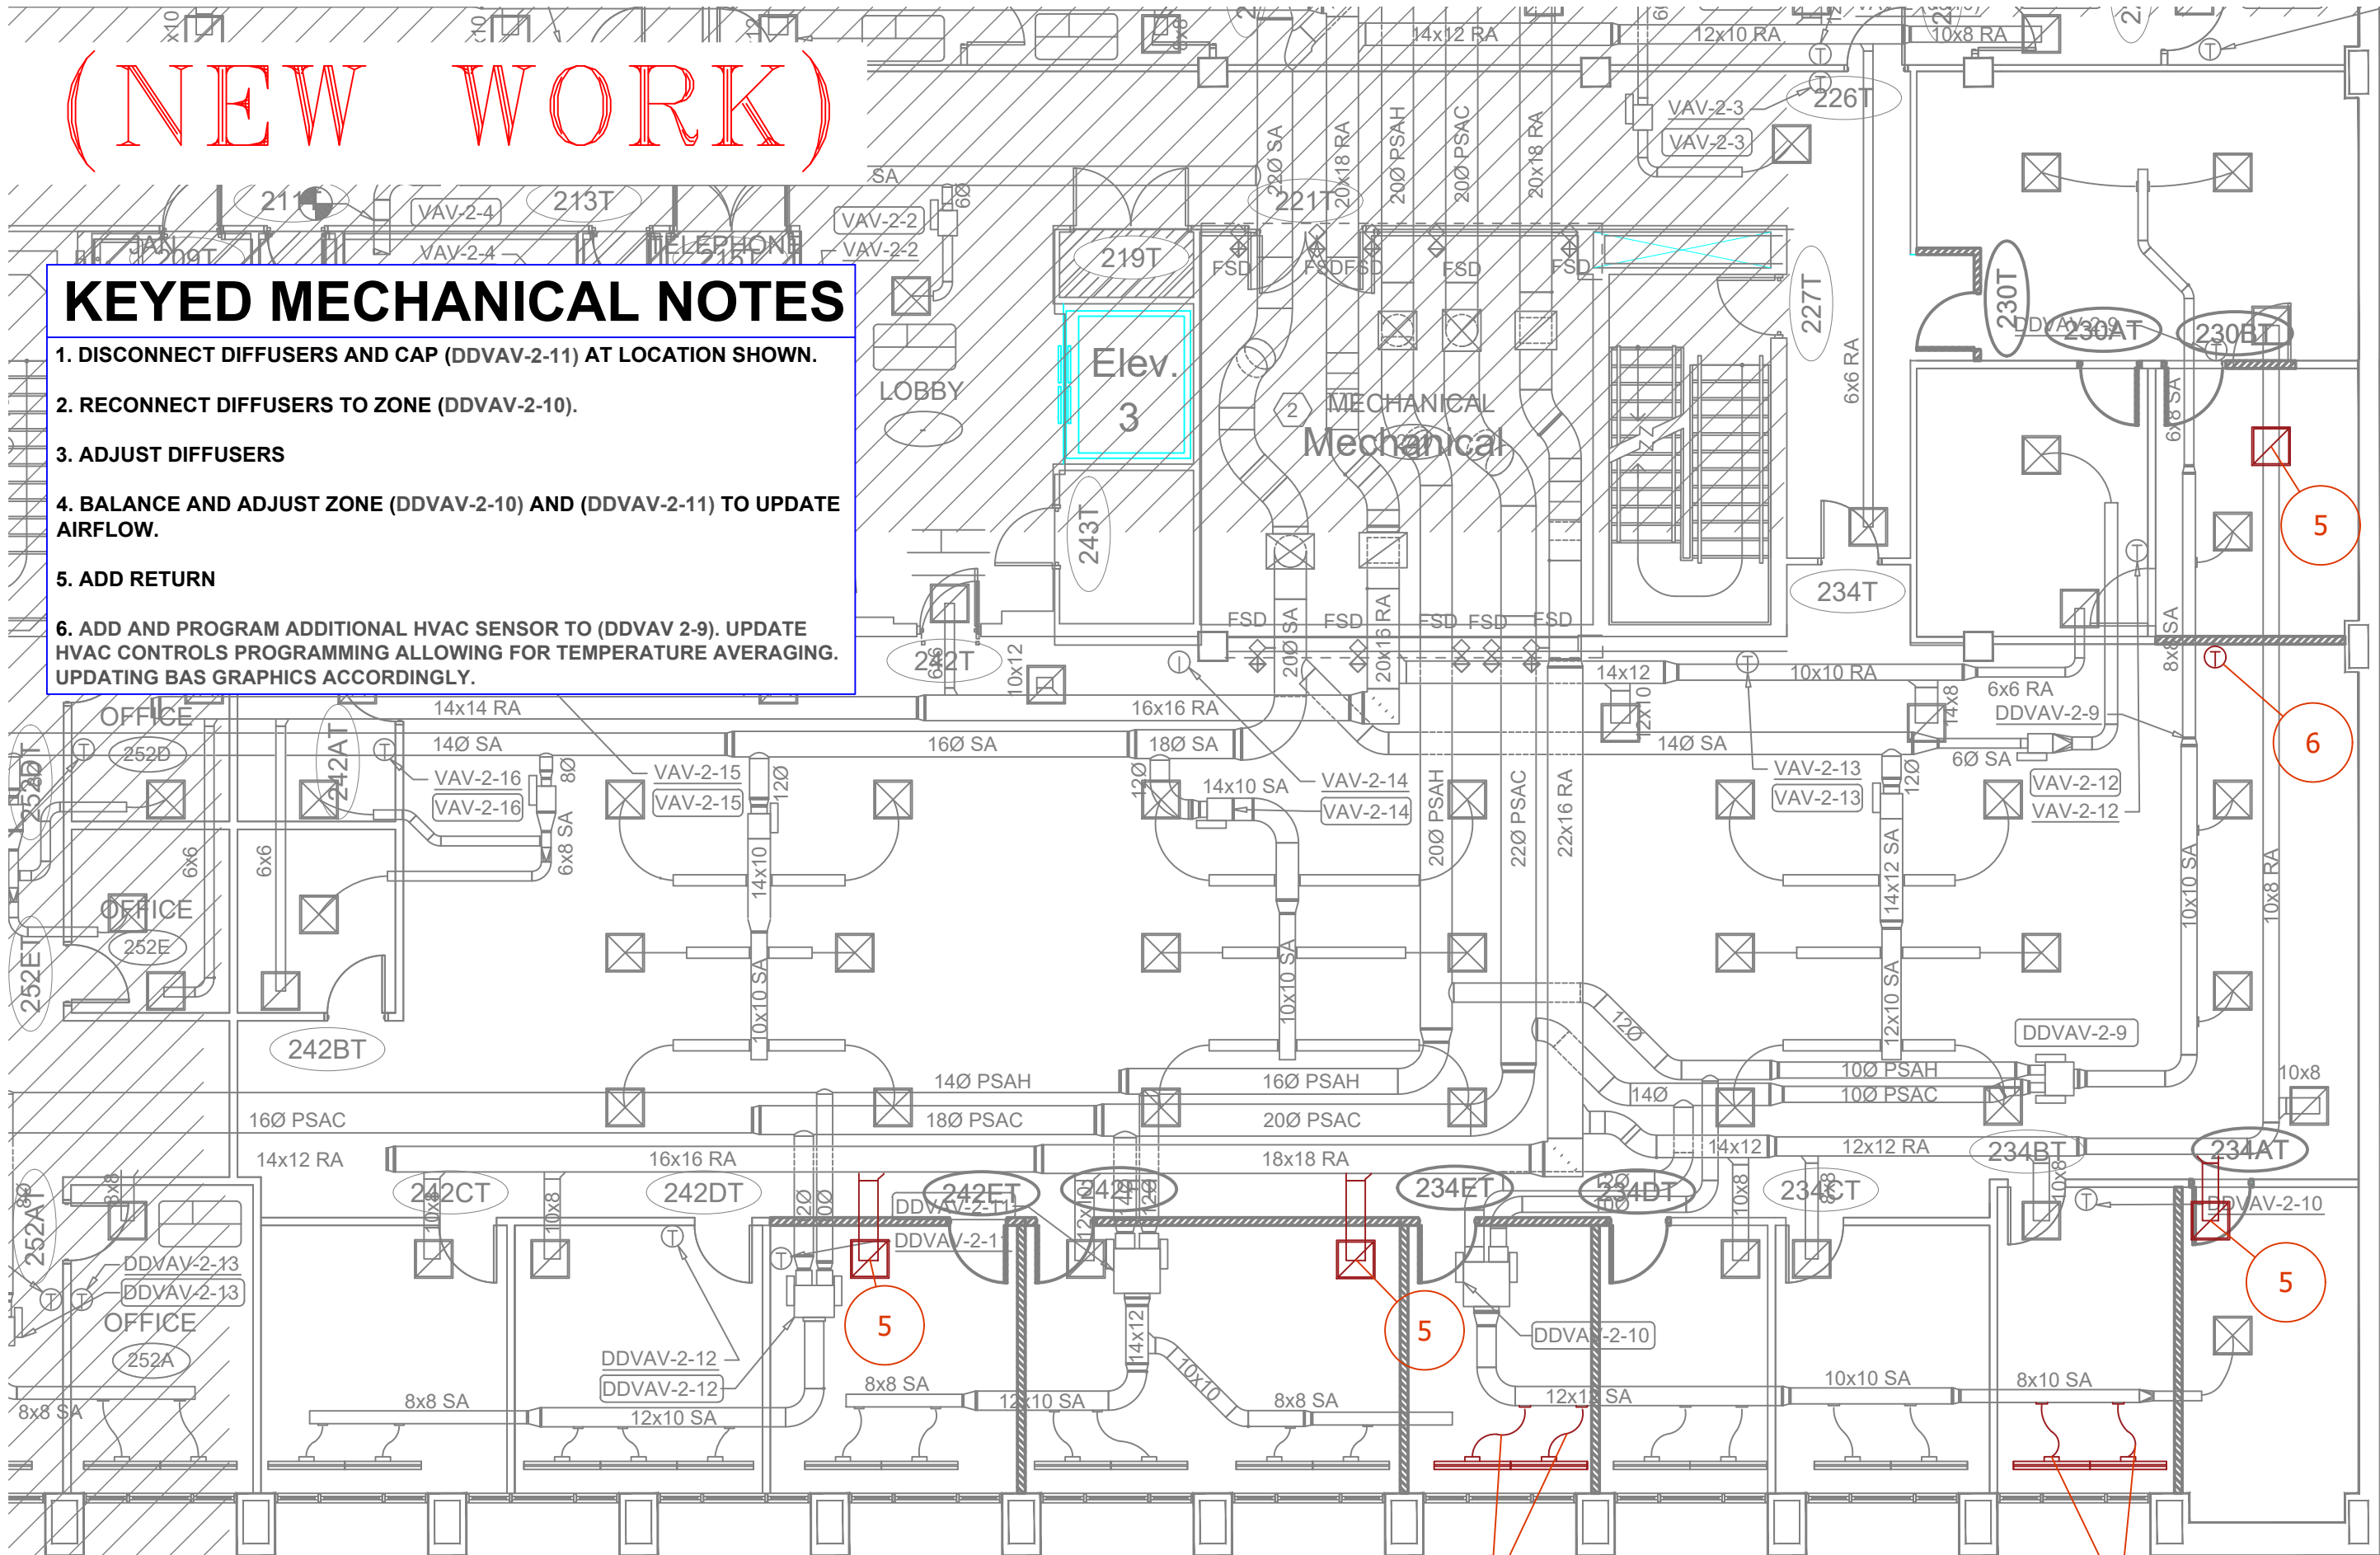

Date	Rev. No.

Project Name and Address
TRINITY BUILDING
1117 TRINITY STREET
AUSTIN, TEXAS 78701-1919


Texas Workforce Commission
101 East 15th Street
Room 116
Austin, Texas 78778-0001
Phone (512) 463-6463
FAX (512) 463-4705

PRINTED ON:
09/11/2026

2ND FLOOR
MECHANICAL PLAN
(ENLARGED)

M-1.01

Date: Sep 11, 2026, 7:16am User ID: carboca1
File: C:\Users\carboca1\OneDrive - Texas Workforce Commission\Infrastructure Svcs - Space Planning - Office Moves\FY27 - Trinity 242T CCEL\AutoCAD\CCEL\Trinity_E-1.00_ELECTRICAL PLAN ENLARGED_recover.dwg

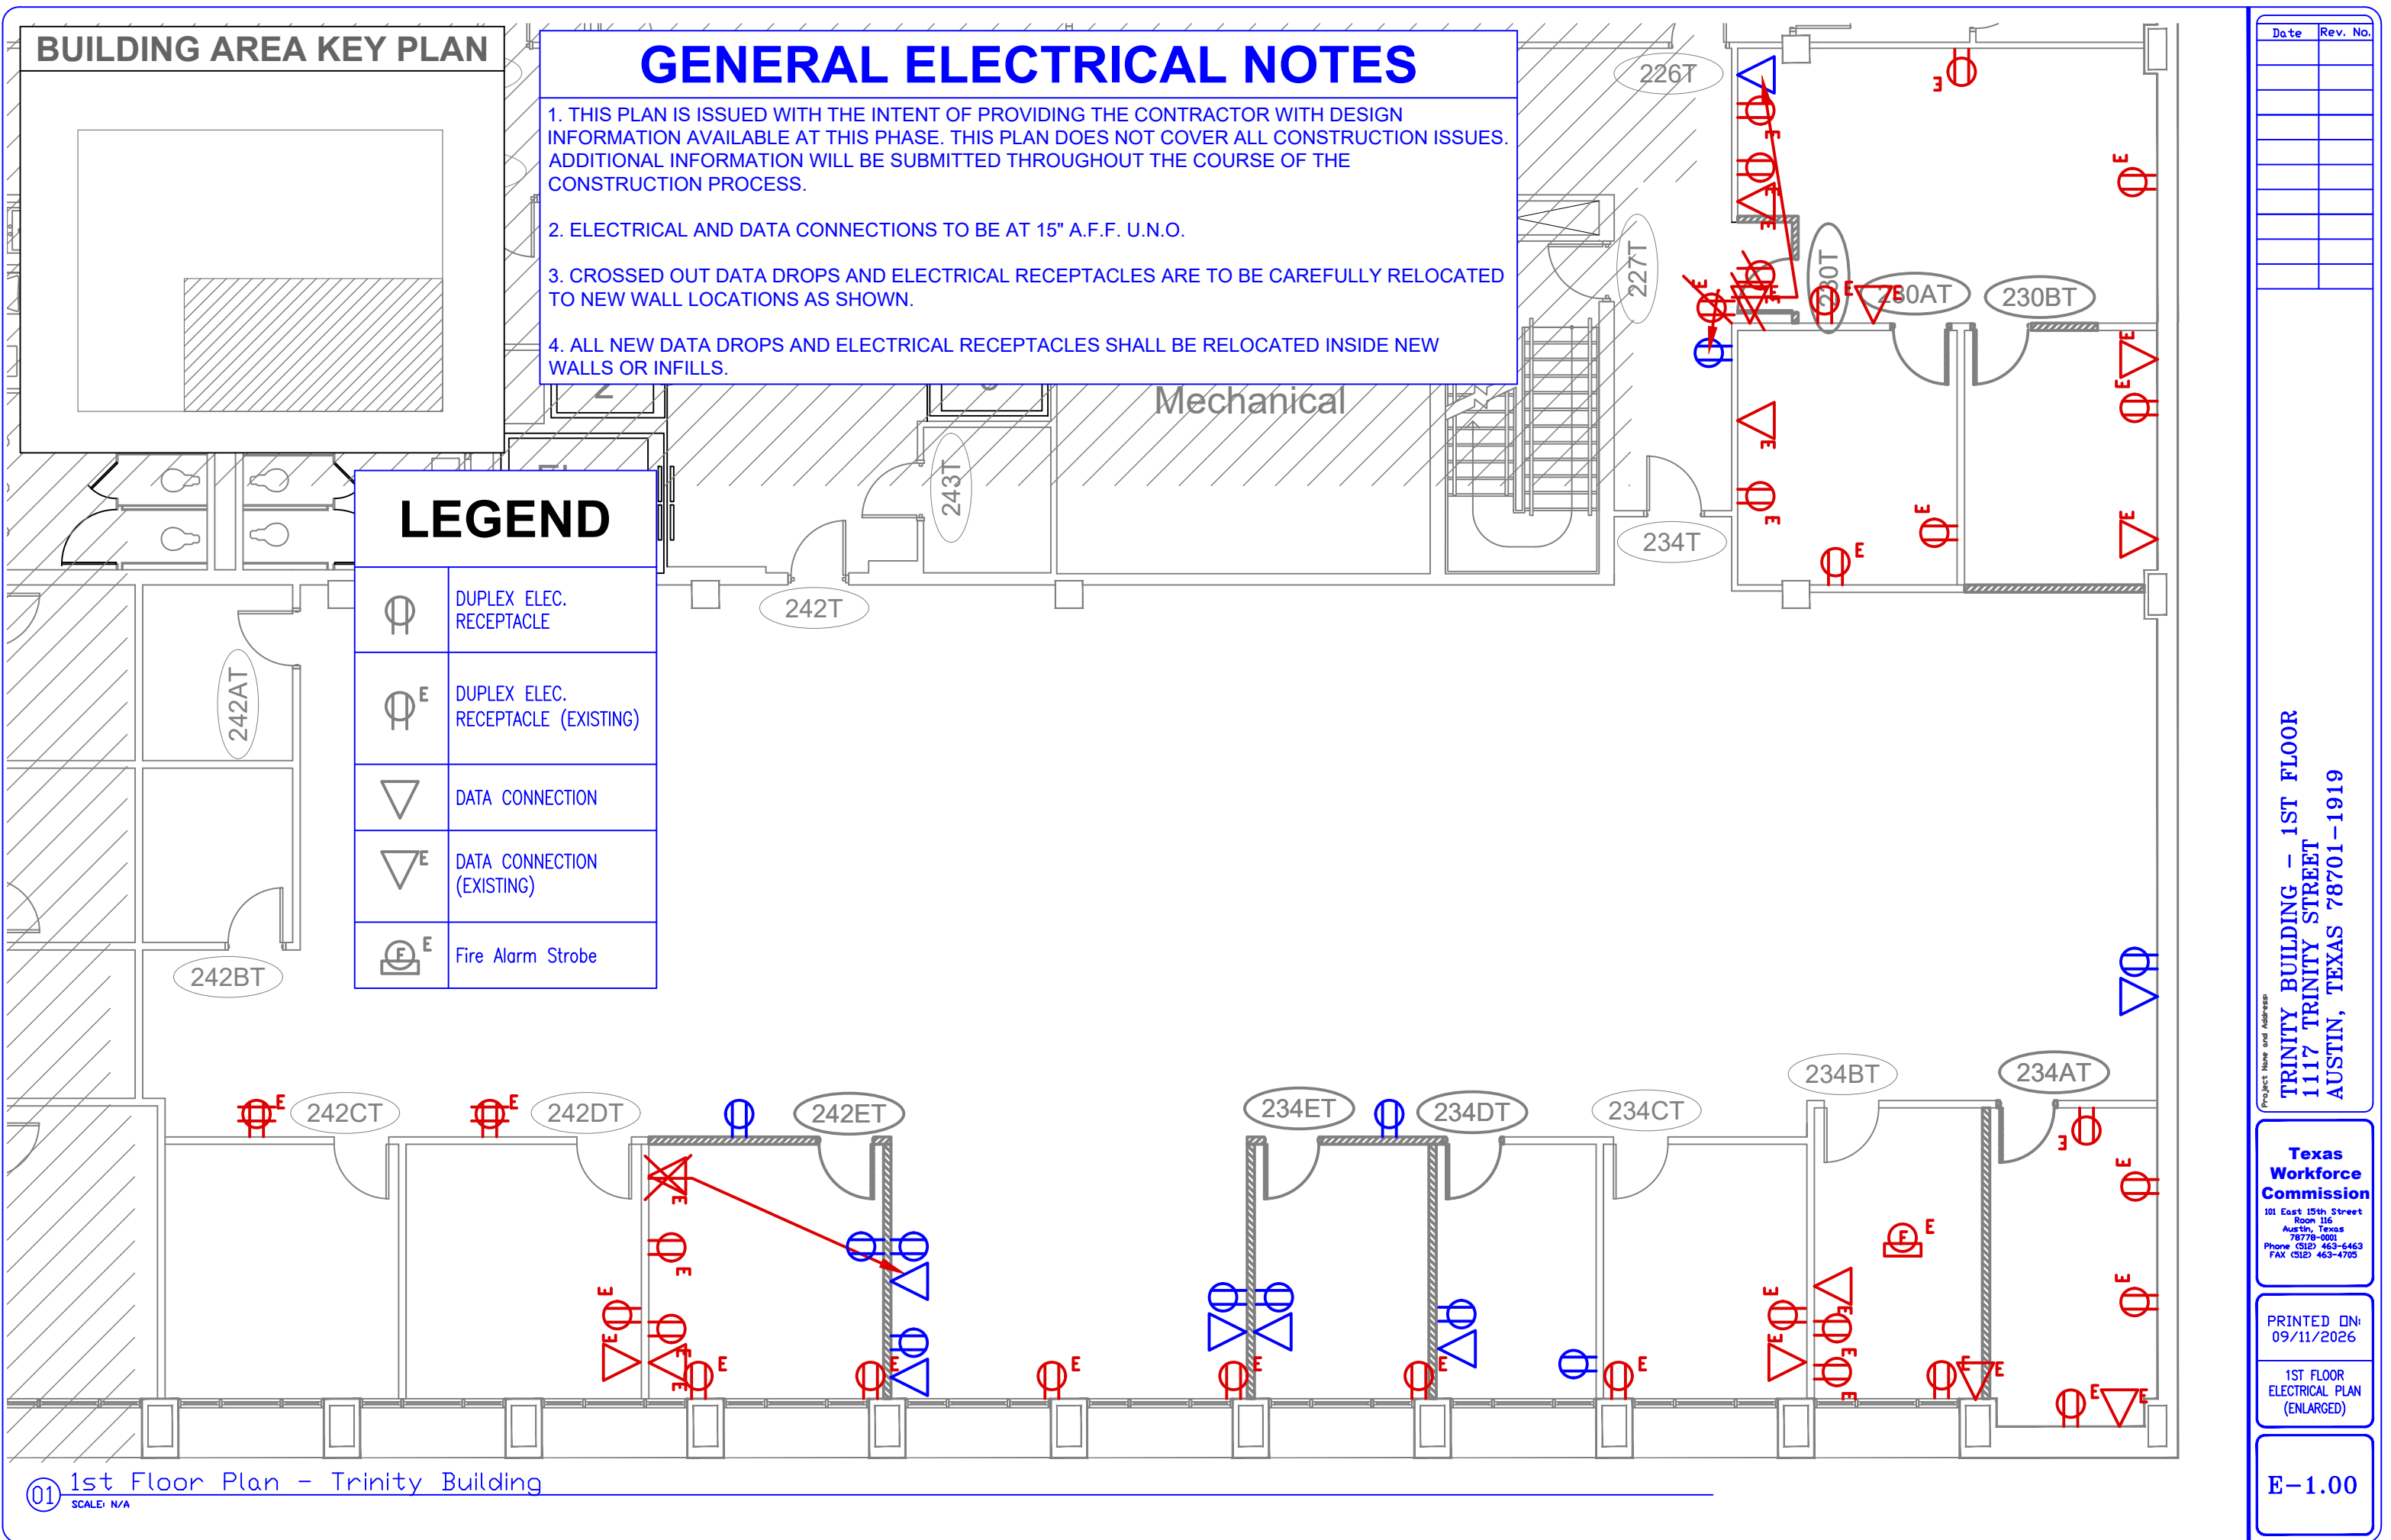

Date	Rev. No.

Project Name and Address
TRINITY BUILDING - 1ST FLOOR
1117 TRINITY STREET
AUSTIN, TEXAS 78701-1919

Texas Workforce Commission
101 East 15th Street
Room 116
Austin, Texas 78778-0001
Phone (512) 463-6463
FAX (512) 463-4705

PRINTED ON:
09/11/2026

1ST FLOOR
ELECTRICAL PLAN
(ENLARGED)

E-1.00

(EXISTING)

GENERAL RCP NOTES


1. THIS PLAN IS ISSUED WITH THE INTENT OF PROVIDING THE CONTRACTOR WITH DESIGN INFORMATION AVAILABLE AT THIS PHASE. THIS PLAN DOES NOT COVER ALL CONSTRUCTION ISSUES. ADDITIONAL INFORMATION WILL BE SUBMITTED THROUGHOUT THE COURSE OF THE CONSTRUCTION PROCESS.

2. REMOVE AND RELOCATE SWITCH.

3. ADD SWITCH REF: FINISH SCHEDULE.

4. ADJUST OCCUPANCY SENSORS AND DAYLIGHT SENSORS.

5. LIGHT FIXTURES CAN BE ADJUSTED AS NEEDED DURING CONSTRUCTION.

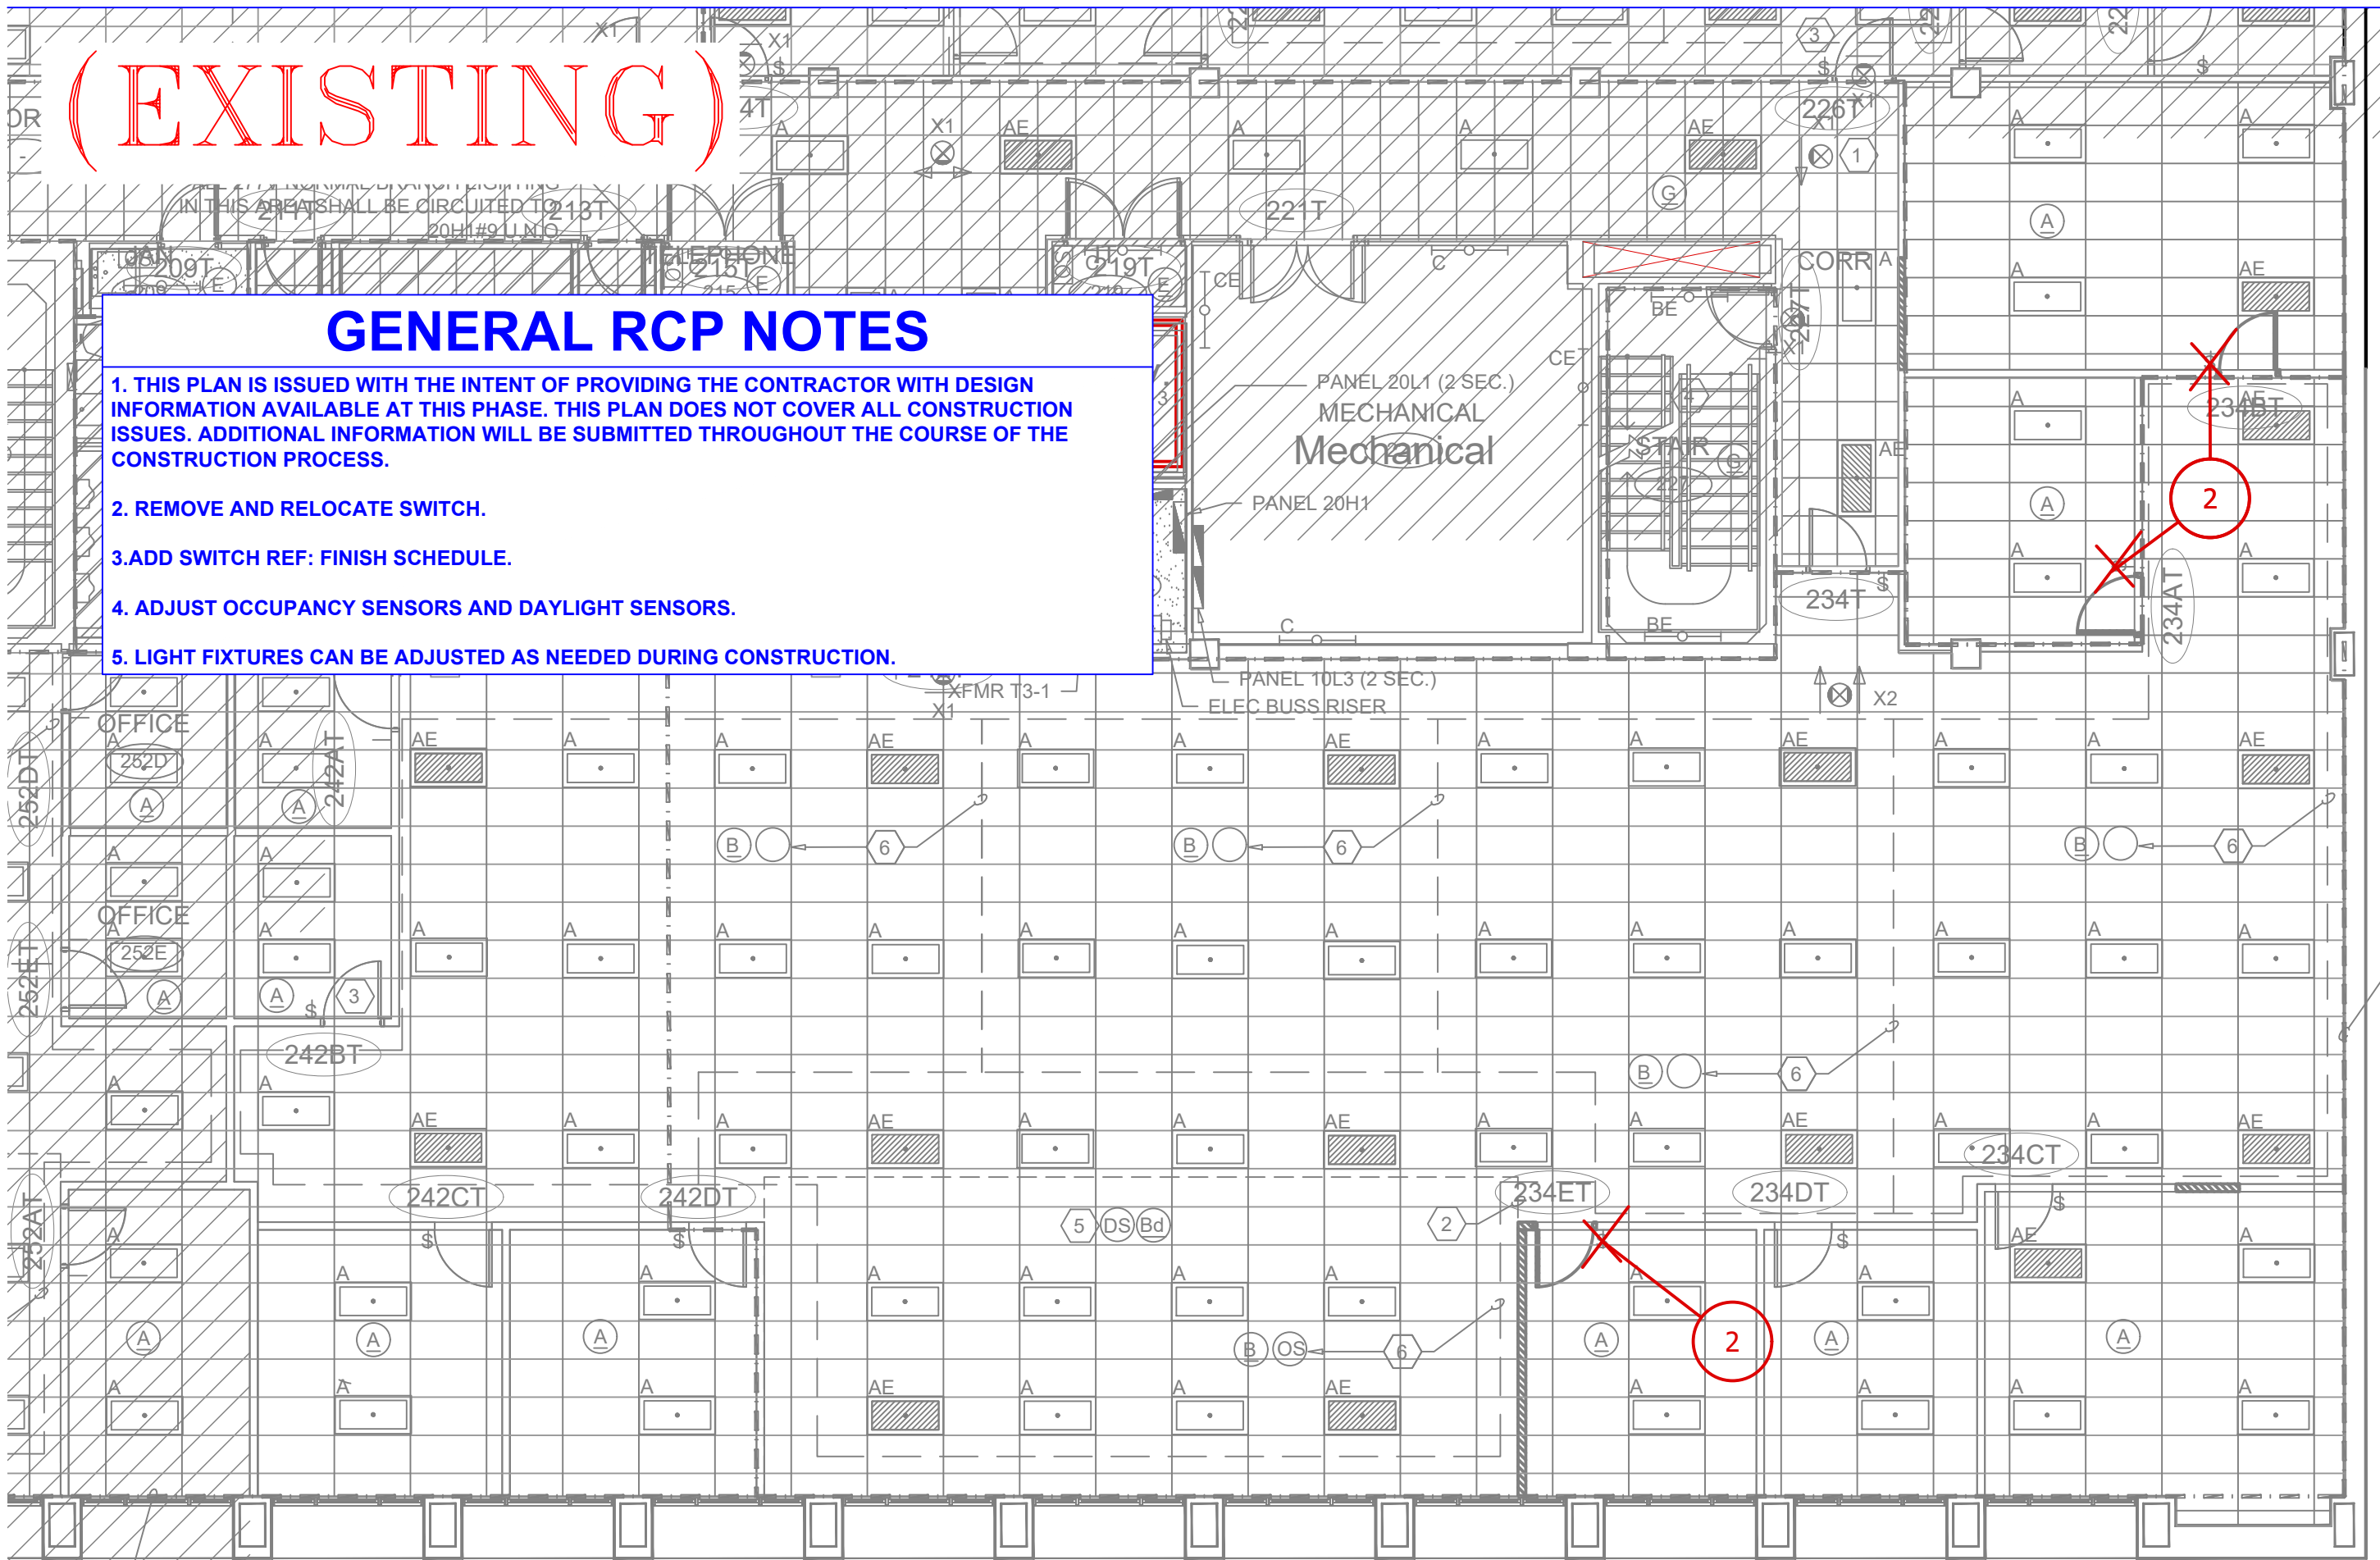

Date	Rev. No.

Project Name and Address
TRINITY BUILDING
1117 TRINITY STREET
AUSTIN, TEXAS 78701-1919

Texas Workforce Commission
101 East 15th Street
Room 116
Austin, Texas 78778-0001
Phone (512) 463-6463
Fax (512) 463-4705

PRINTED ON:
09/11/2026


2ND FLOOR
REFLECTIVE CEILING
PLAN (ENLARGED)

R-1.00

(NEW WORK)

GENERAL RCP NOTES

1. THIS PLAN IS ISSUED WITH THE INTENT OF PROVIDING THE CONTRACTOR WITH DESIGN INFORMATION AVAILABLE AT THIS PHASE. THIS PLAN DOES NOT COVER ALL CONSTRUCTION ISSUES. ADDITIONAL INFORMATION WILL BE SUBMITTED THROUGHOUT THE COURSE OF THE CONSTRUCTION PROCESS.
2. REMOVE AND RELOCATE SWITCH.
3. ADD SWITCH REF: FINISH SCHEDULE.
4. ADJUST OCCUPANCY SENSORS AND DAYLIGHT SENSORS.
5. LIGHT FIXTURES CAN BE ADJUSTED AS NEEDED DURING CONSTRUCTION.

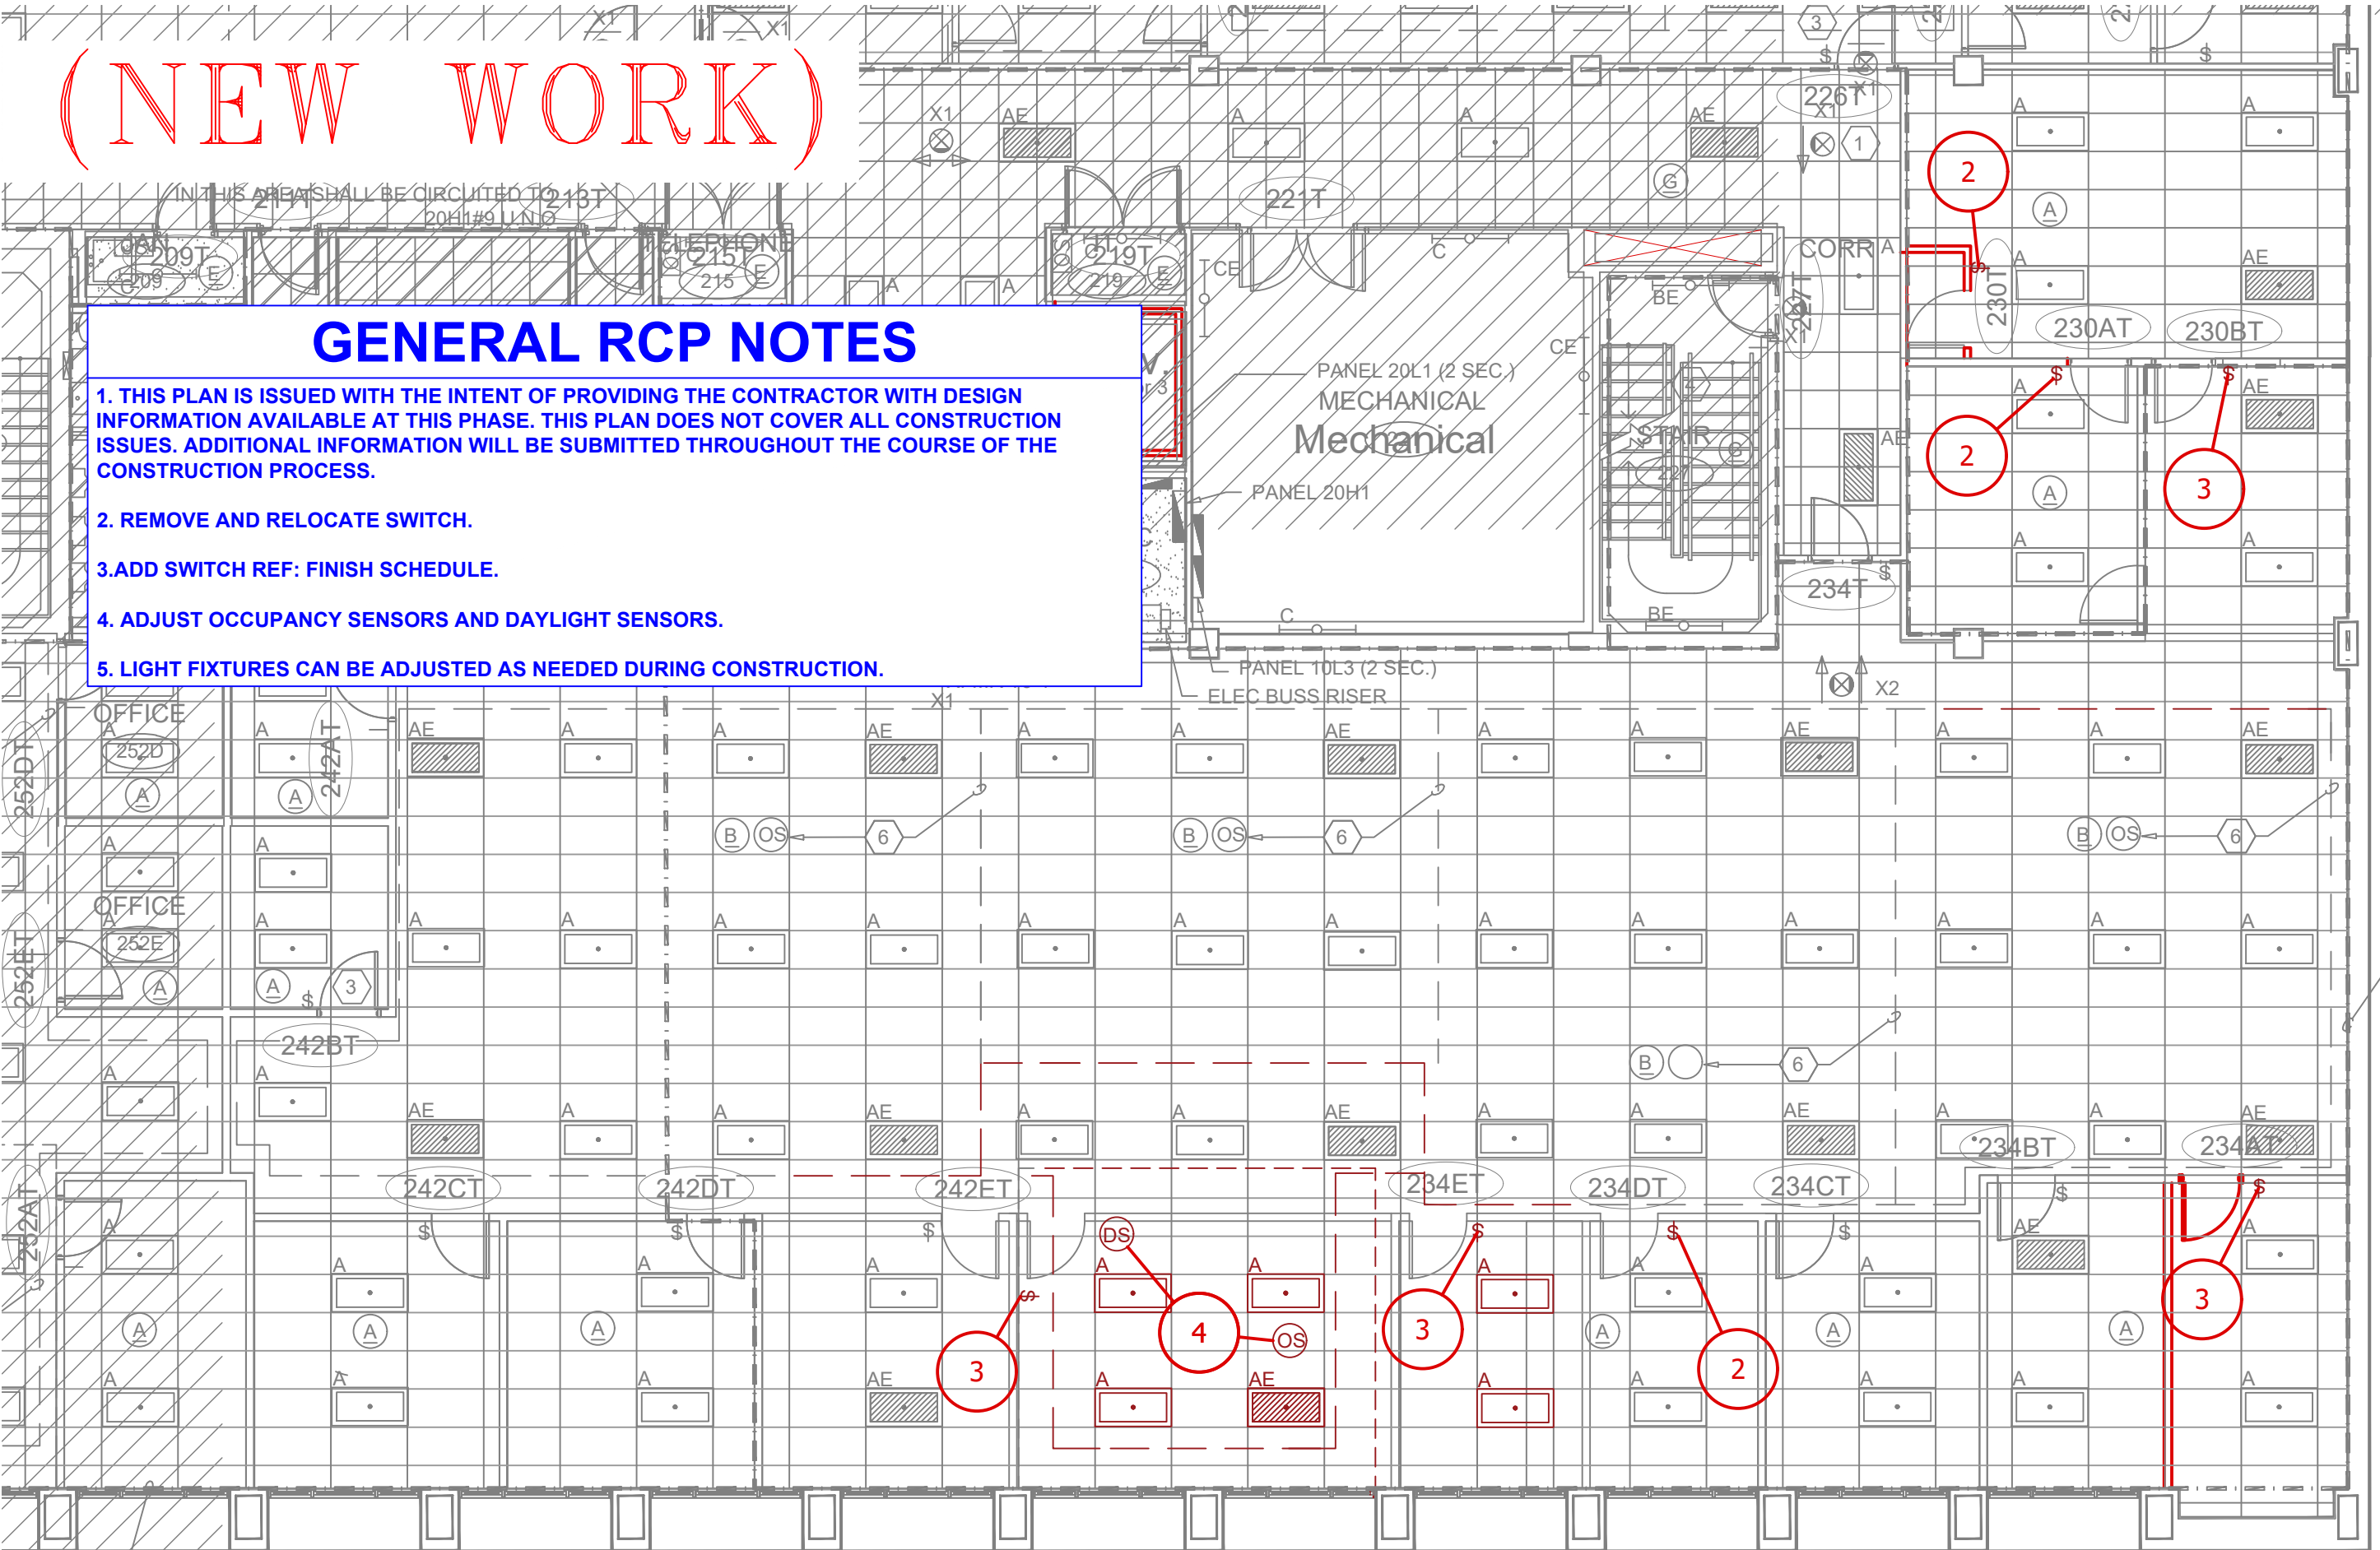

Date	Rev. No.

Project Name and Address
TRINITY BUILDING
1117 TRINITY STREET
AUSTIN, TEXAS 78701-1919

Texas Workforce Commission
101 East 15th Street
Room 116
Austin, Texas 78778-0001
Phone (512) 463-6463
FAX (512) 463-4705

PRINTED ON:
09/11/2026

2ND FLOOR
REFLECTIVE CEILING
PLAN (ENLARGED)

R-1.01