



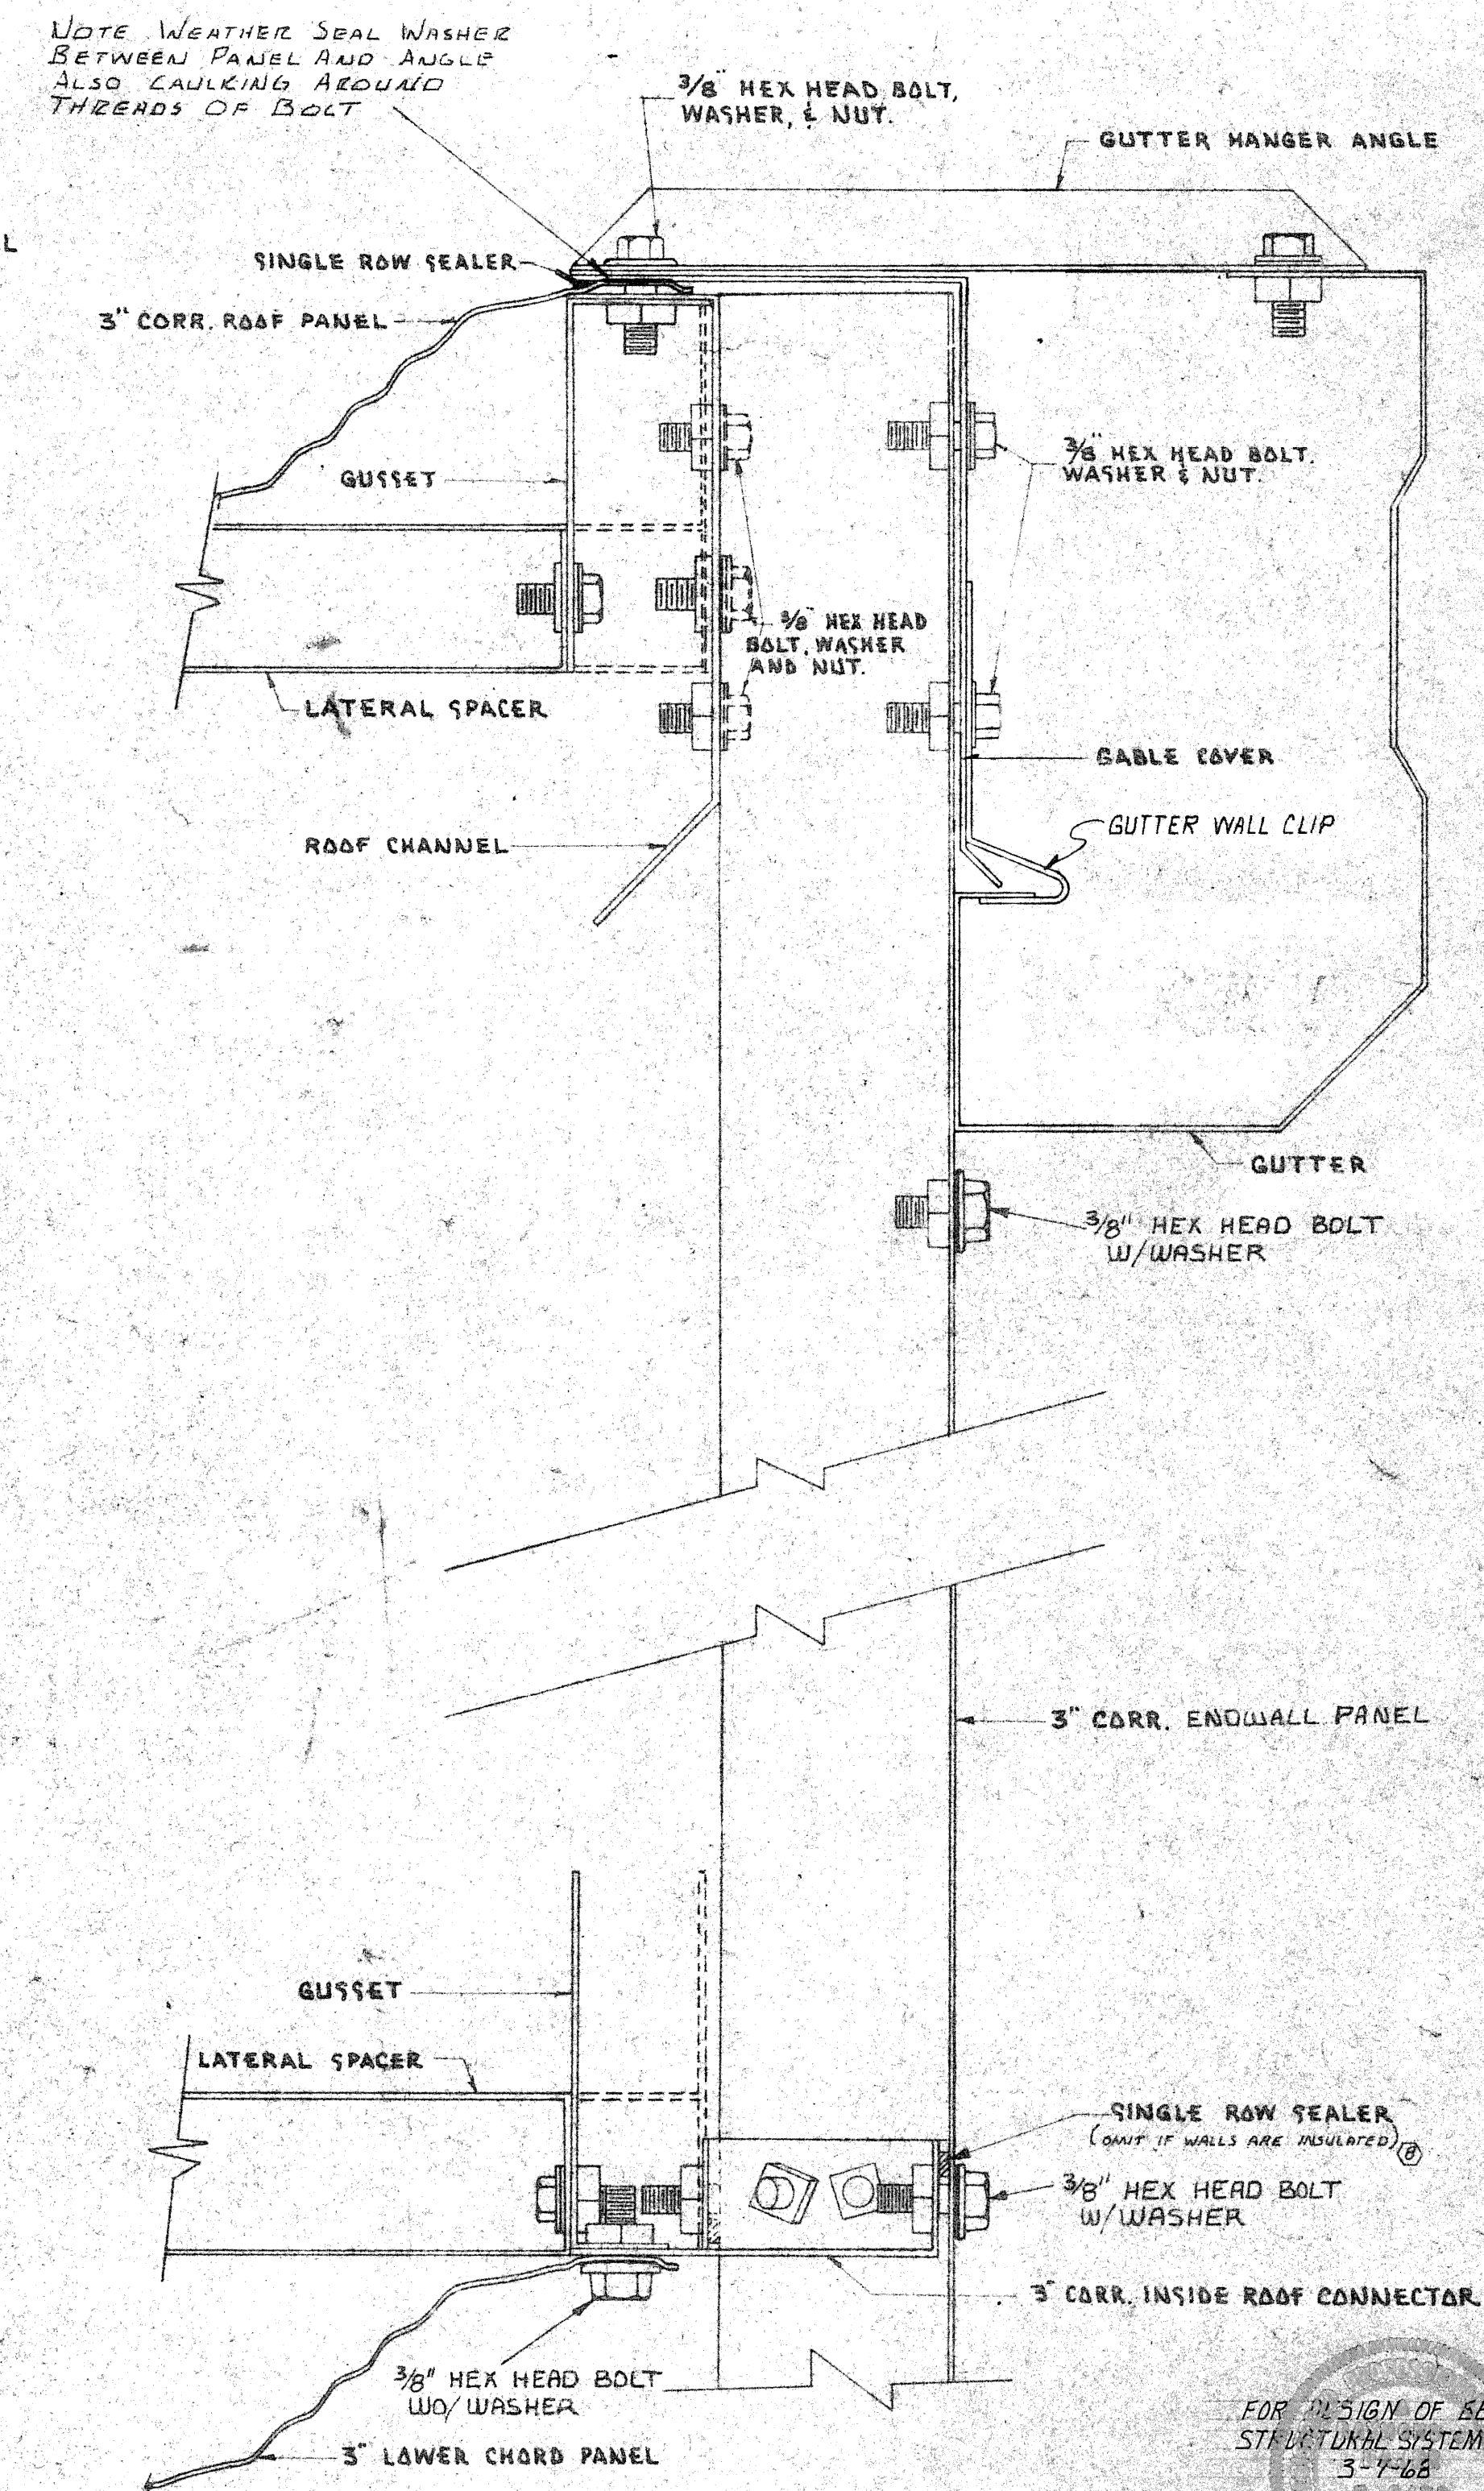


B-B SECTION THRU 3" ENDWALL (DUBL PANEL)
10 3" CORR. ROOF PANEL & 3" CORR. LOWER CHORD PANEL

①	GENERAL REVISIONS	FEO	3-5-66
②	ON TOP CHORD SPLICE CHANGED SEALER & CAULKING DETAIL	GS	1/10/6
③	CHANGED ONE ROW OF BRASS STUDS TO CAULKING IN ROW SPLICE	MAK	2-9-6
④	EXTRA NOTE FOR SEALER AT ROOF CONNECTOR	MAK	2-9-6
LET.	REVISIONS	BY	DATE


TITLE CROSS-SECTION THRU DUBL-
PANL - 3" CORR. ROOF TO 3" CORR. WALL
DWG NO. B-1512

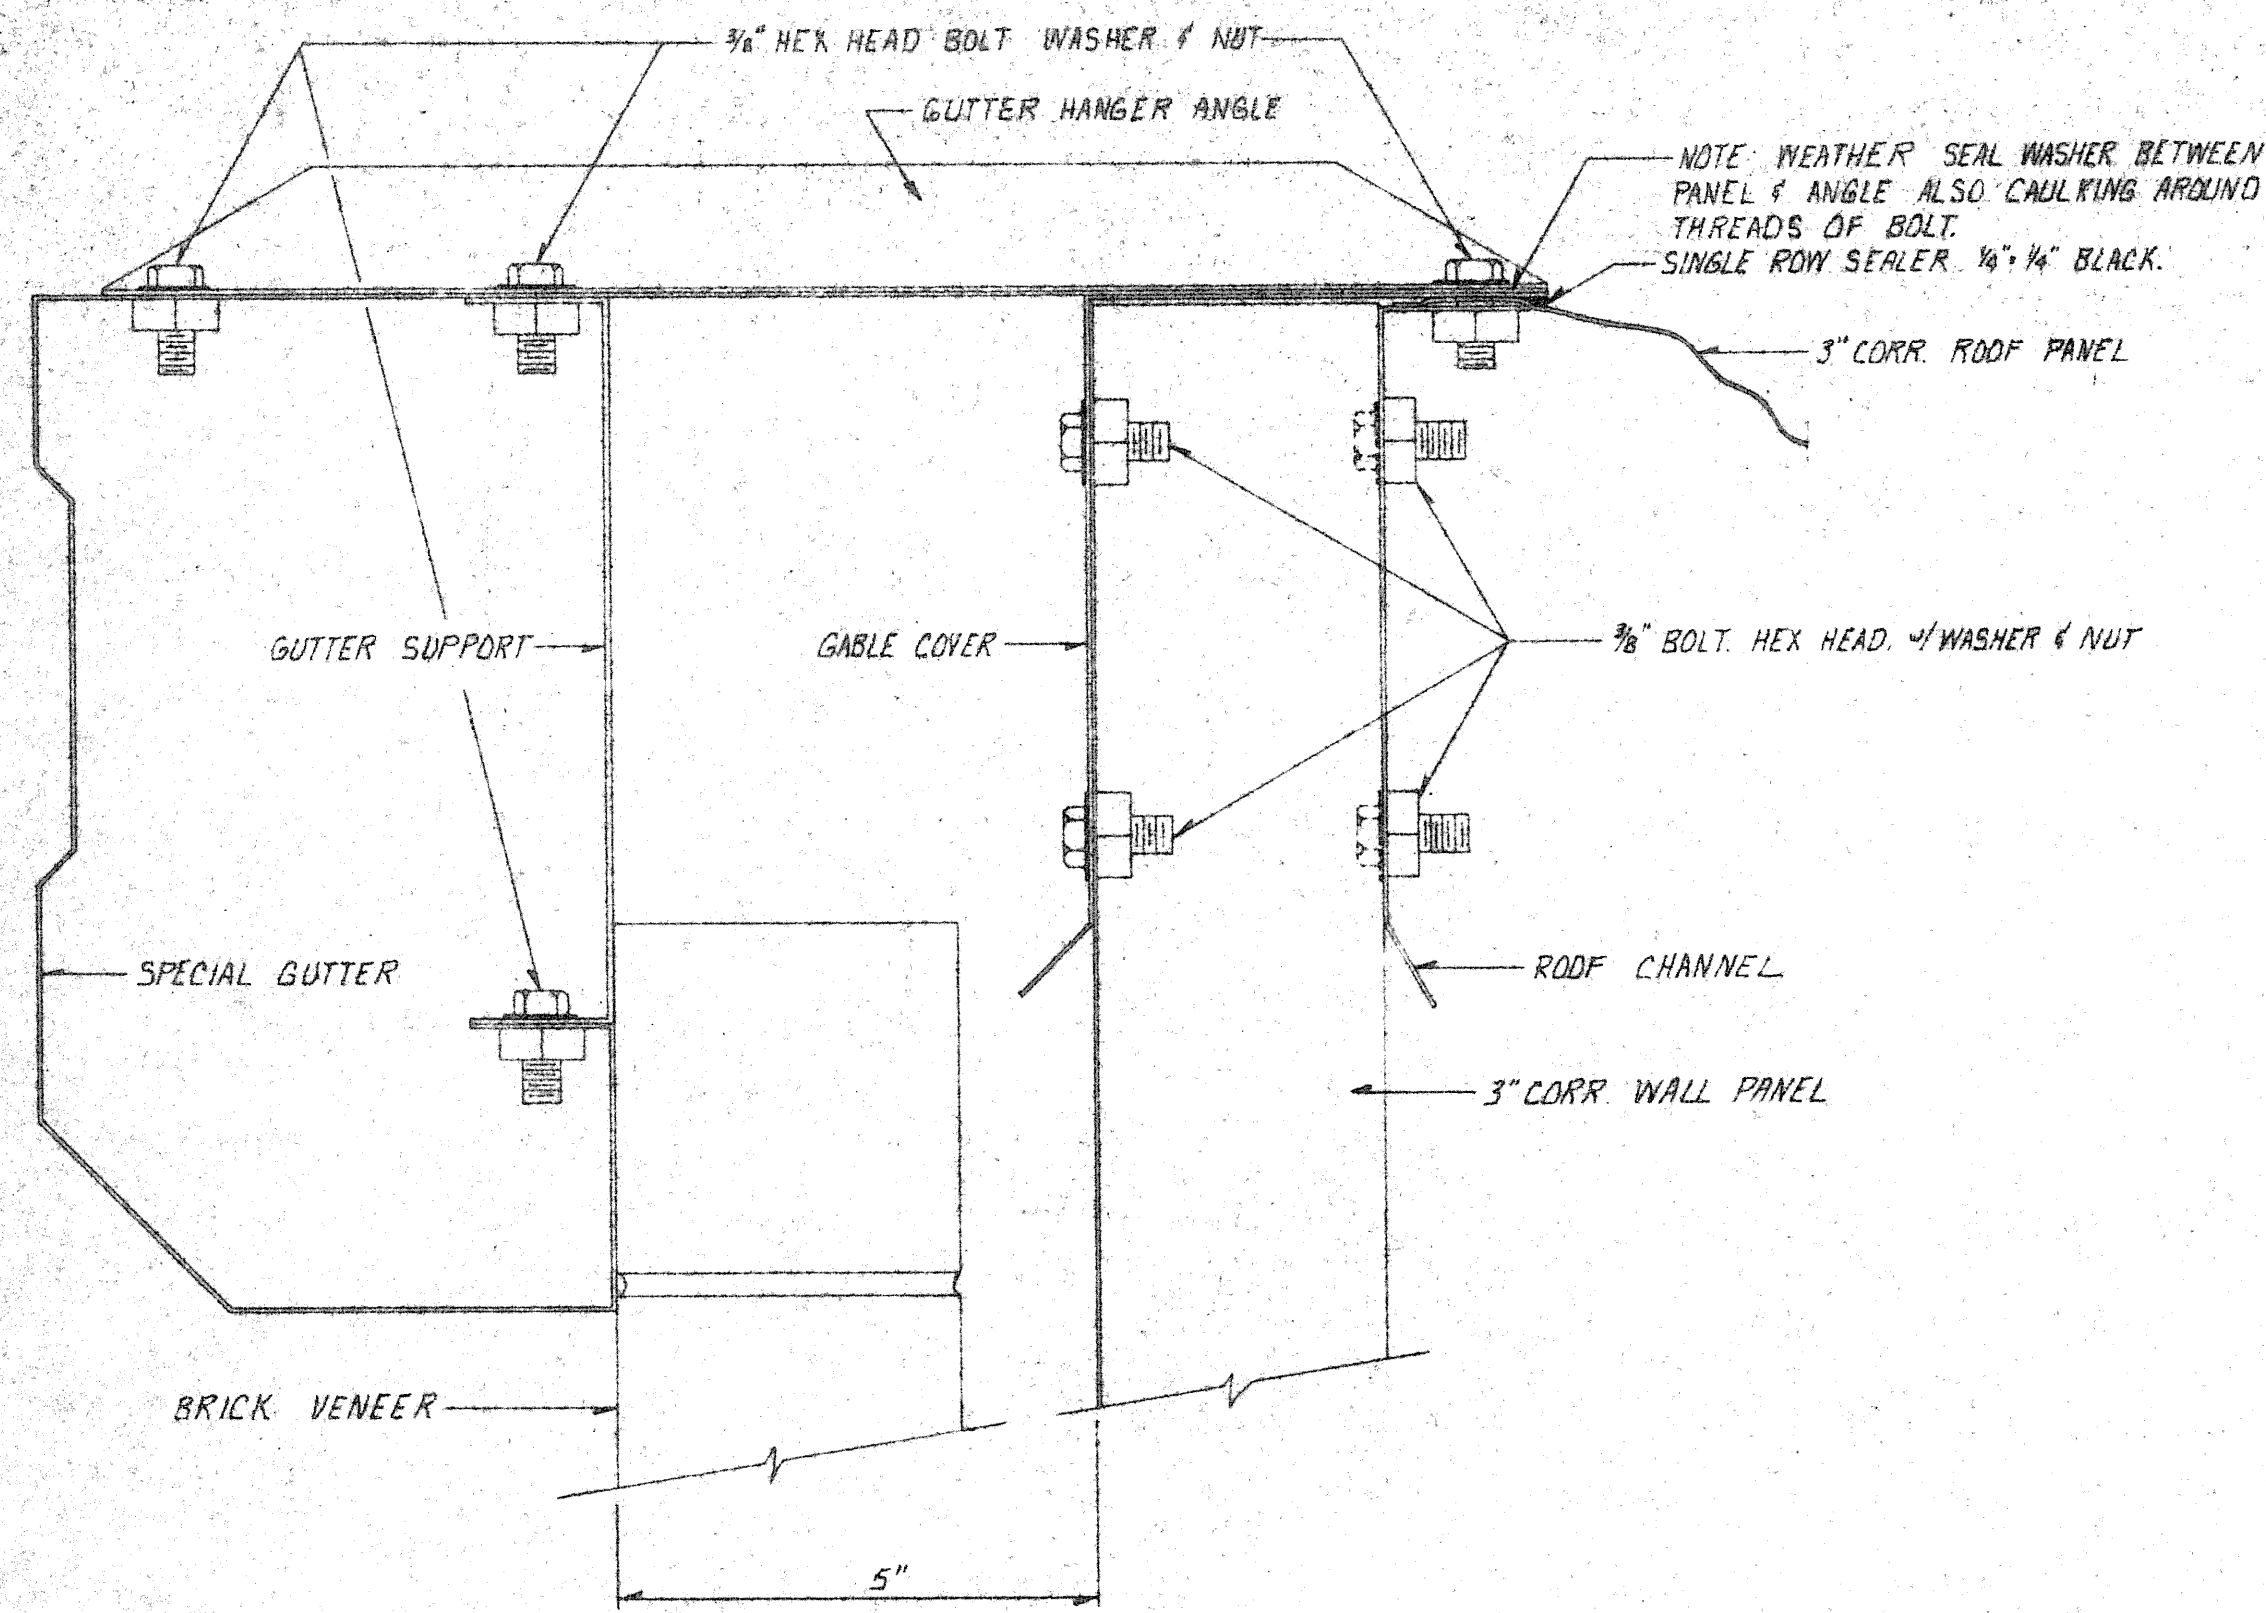

A-A SECTION THRU ENDWALL SHOWING GUTTER DETAIL IN BRICK VENEER AREA.

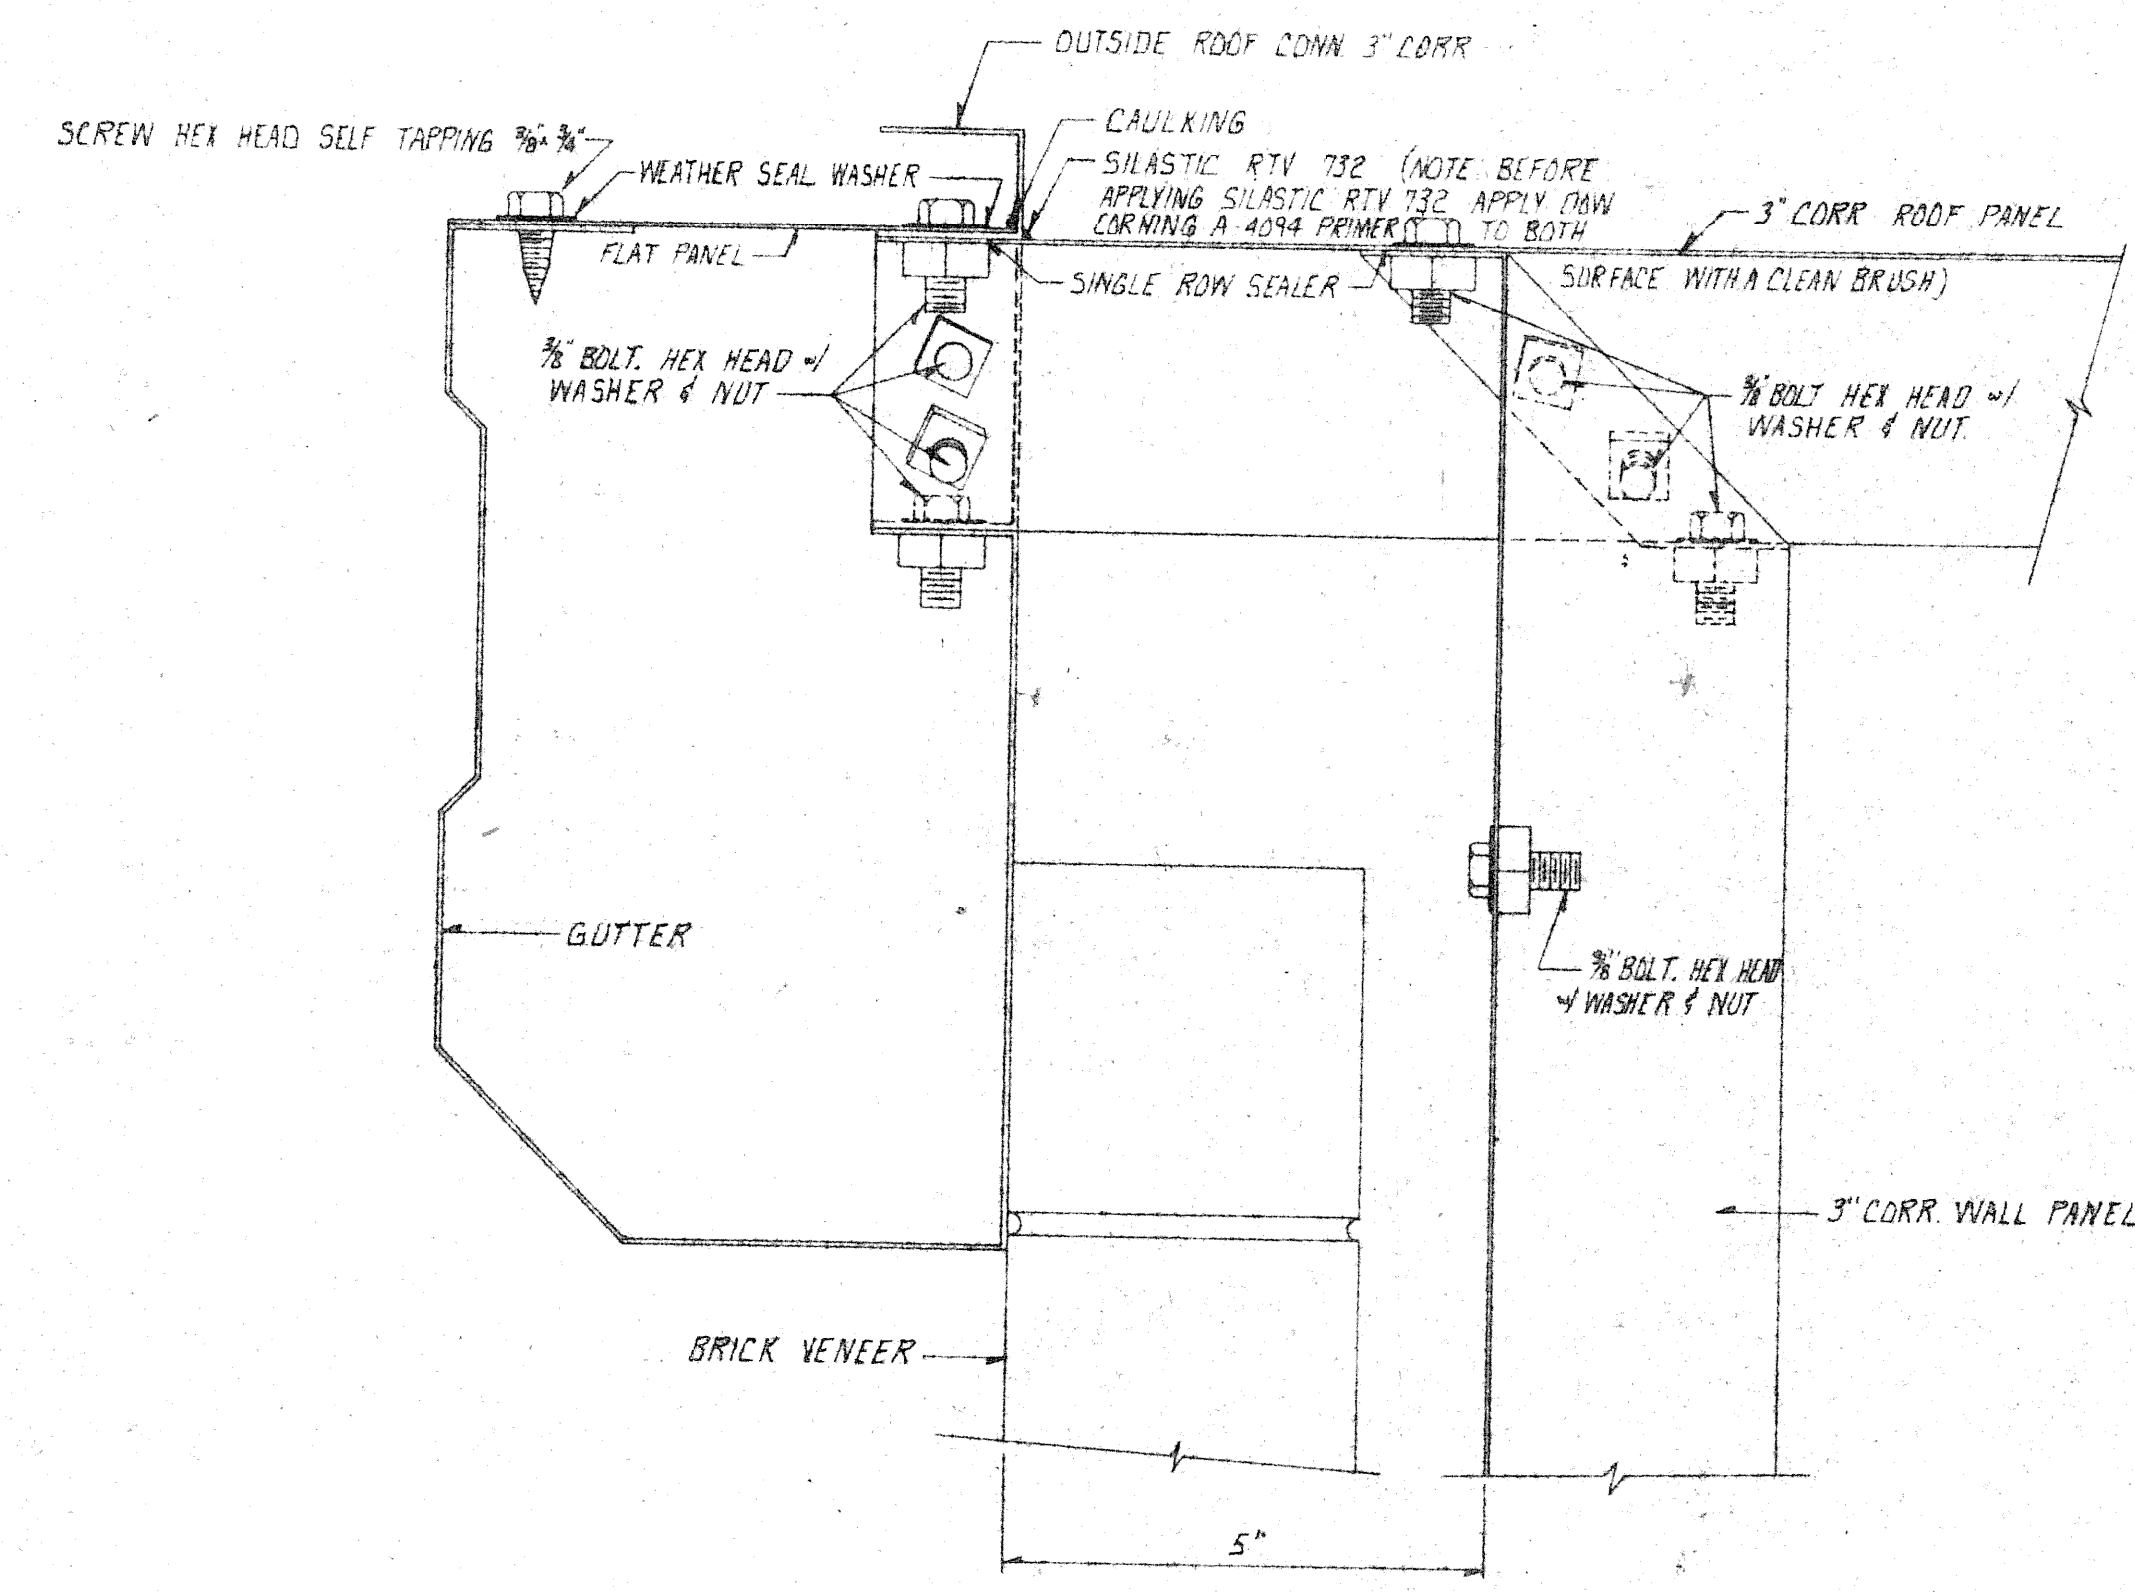


B-B SECTION THRU SIDEWALL SHOWING GUTTER DETAIL IN BRICK VENEER AREA.

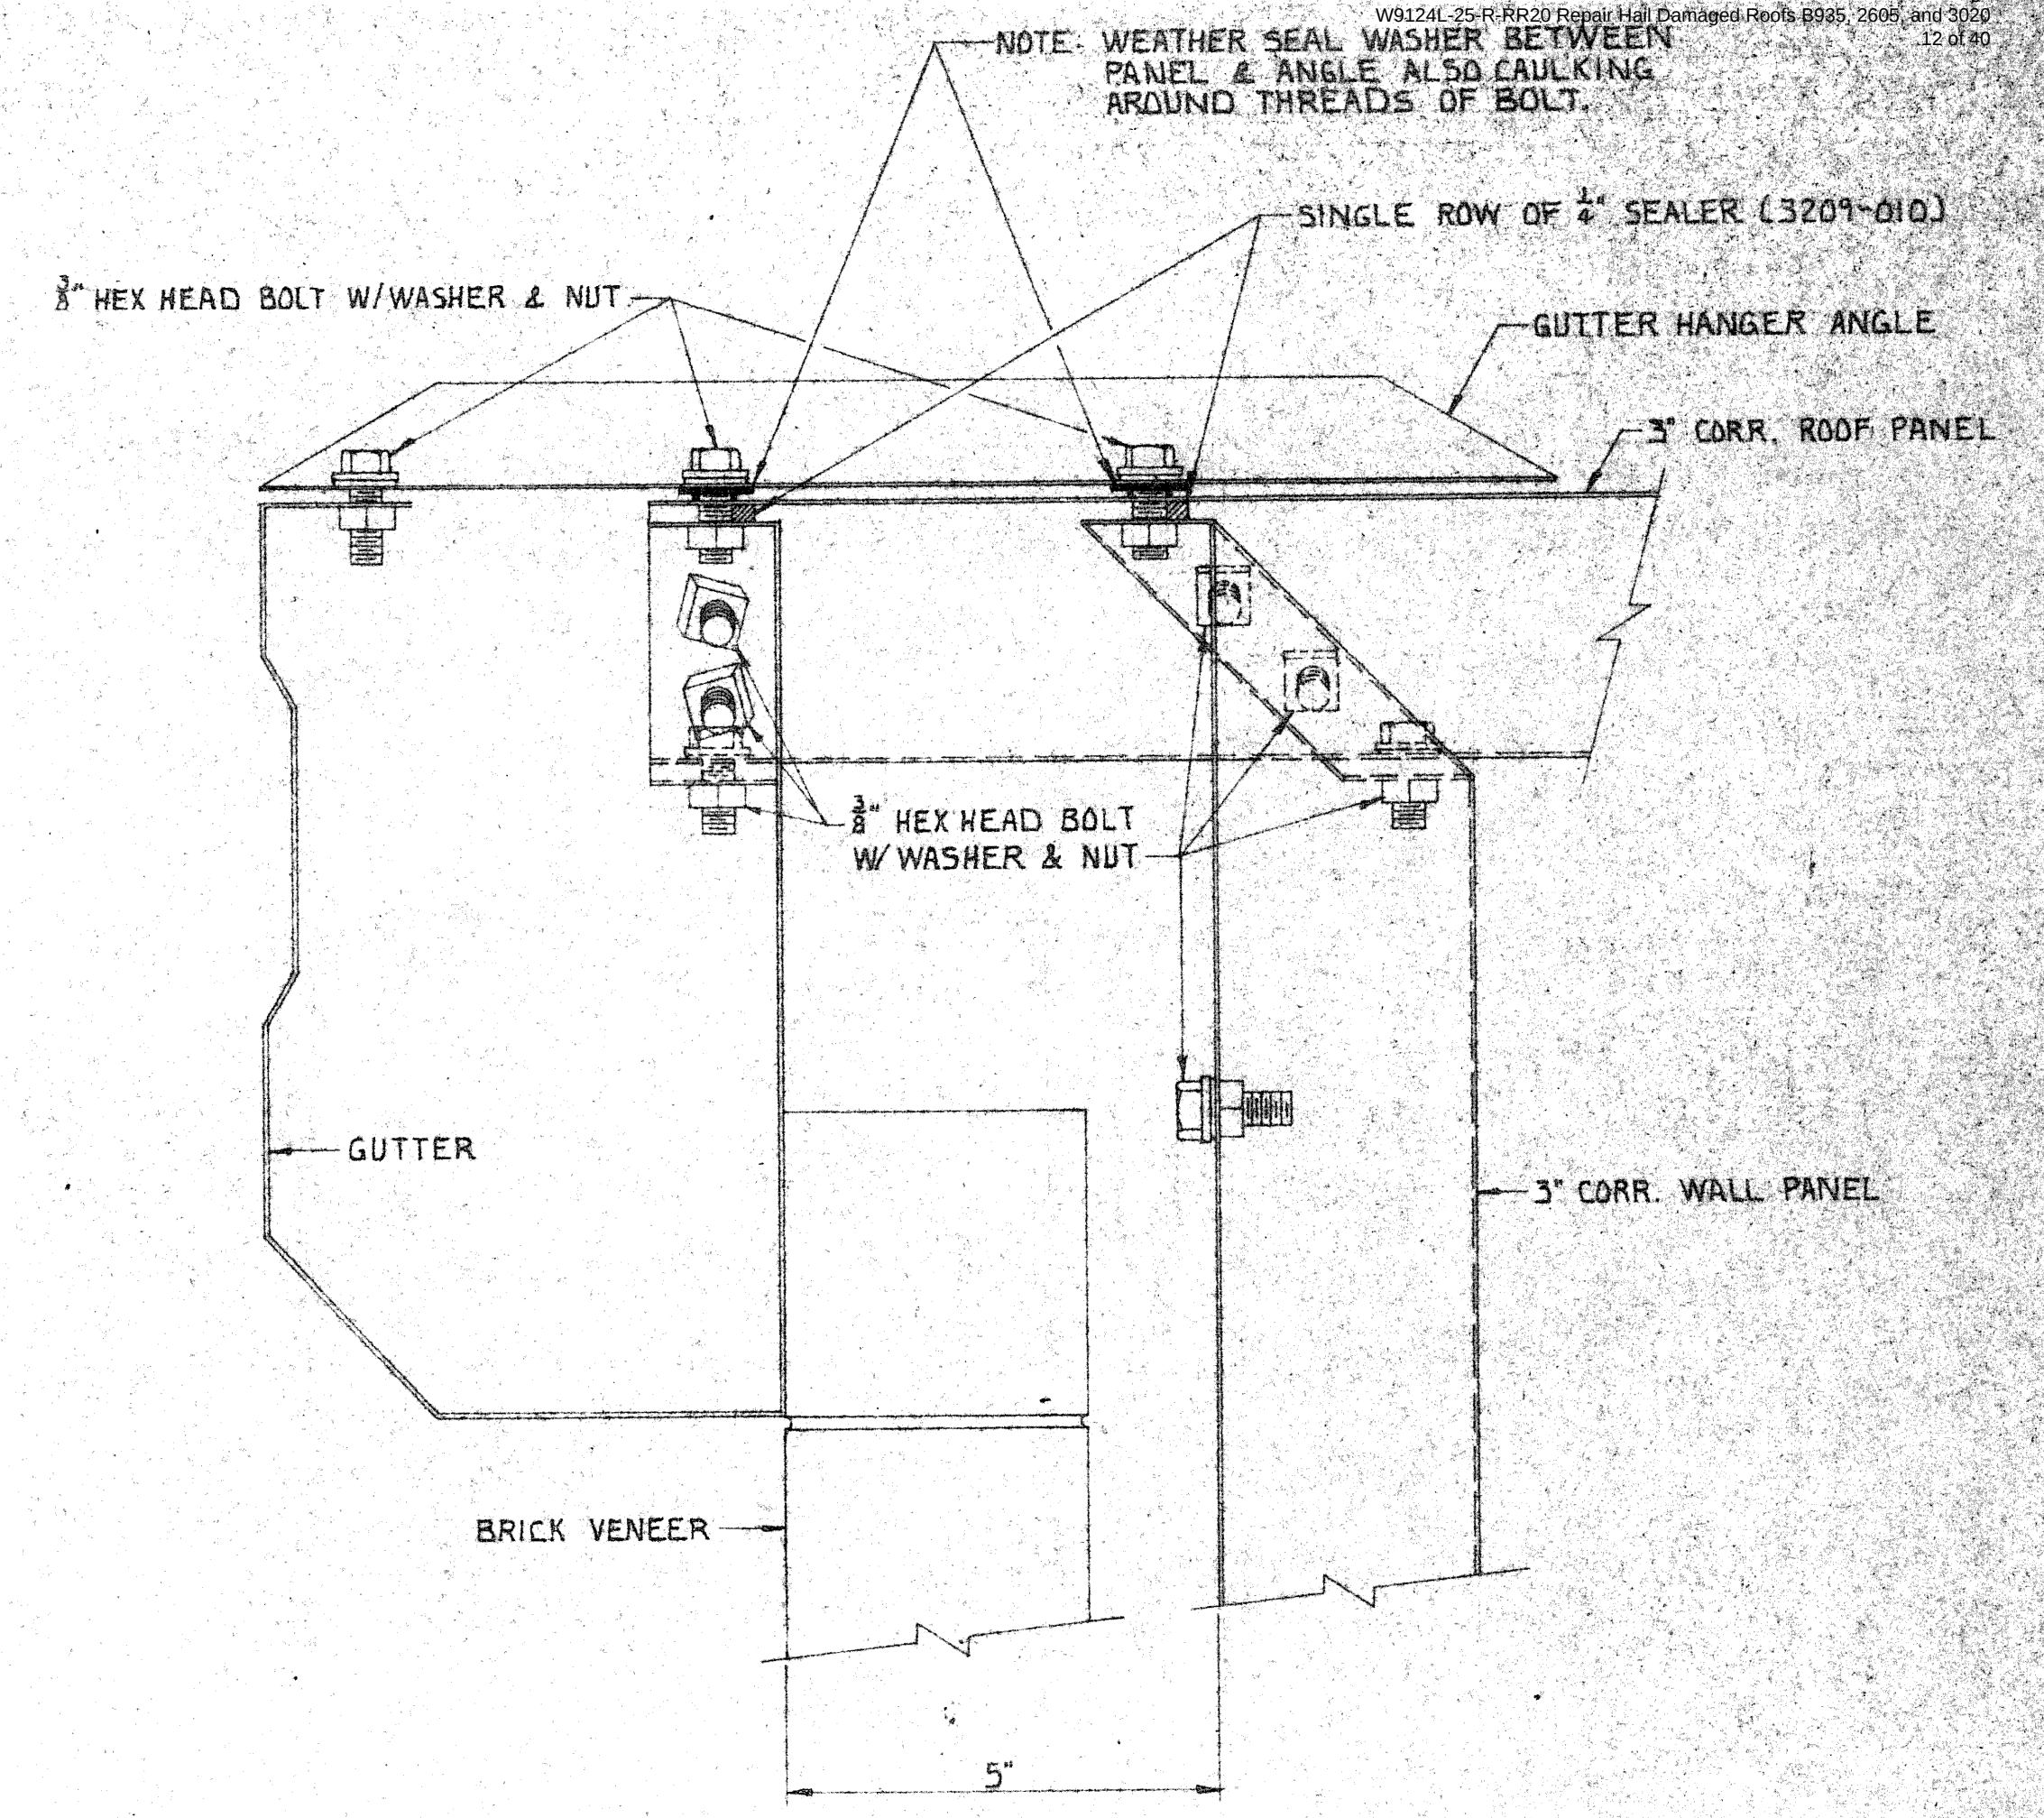


C-C SECTION THRU SIDEWALL SHOWING GUTTER DETAIL IN BRICK VENEER AREA.


FOR DESIGN OF BEHLEN STRUCTURAL SYSTEM ONLY
3-7-68

R. J. Hoyer

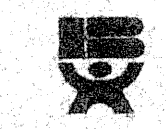 BEHLEN MANUFACTURING CO. INC. PANEL BUILDING SYSTEM COLUMBUS, NEBRASKA		LETTER		DESCRIPTION		BY	DATE
		REVISIONS					
DETAIL NUMBER DETAIL PAGE		DRAWN	FOSTEN	3-6-68	FT. SILL BOWLING LANES FT. SILL, OKLAHOMA 363-25		
		CHECKED	GENGEL	3-6-68			
DETAIL SYMBOL		SCALE:		CROSS SECTIONS		B-1512	10A
						11	

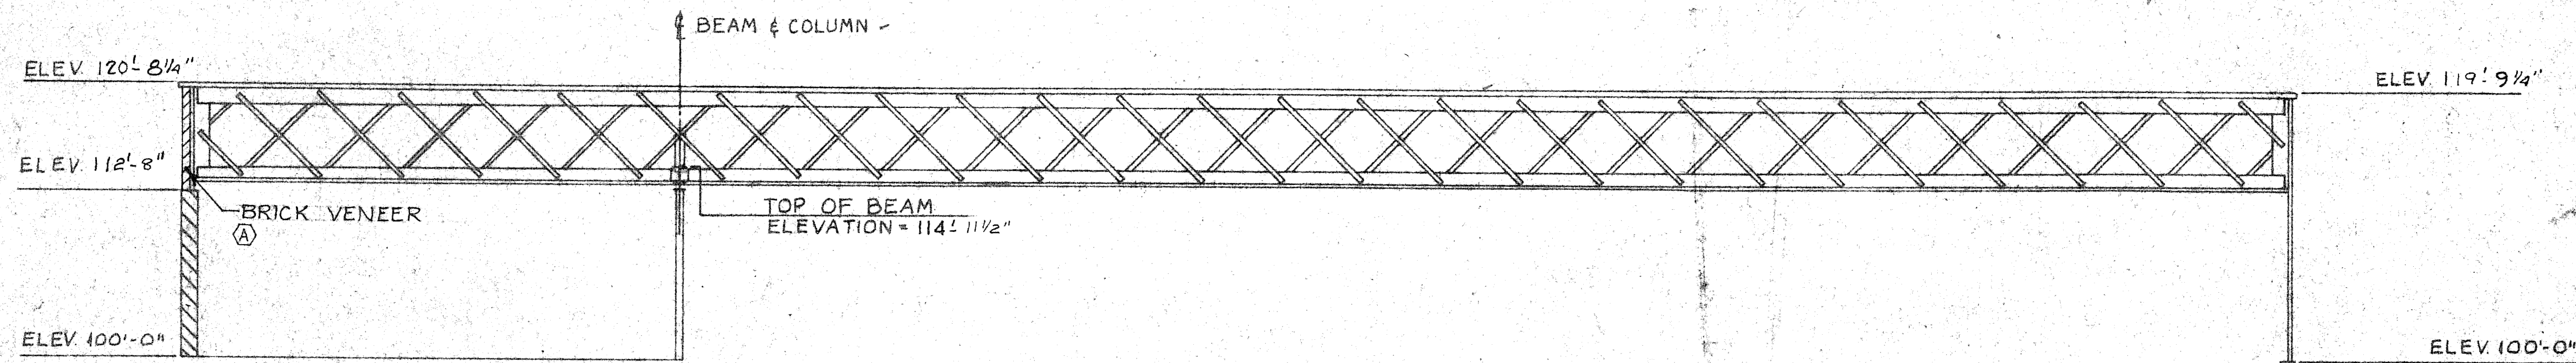


SECTION A-A
3

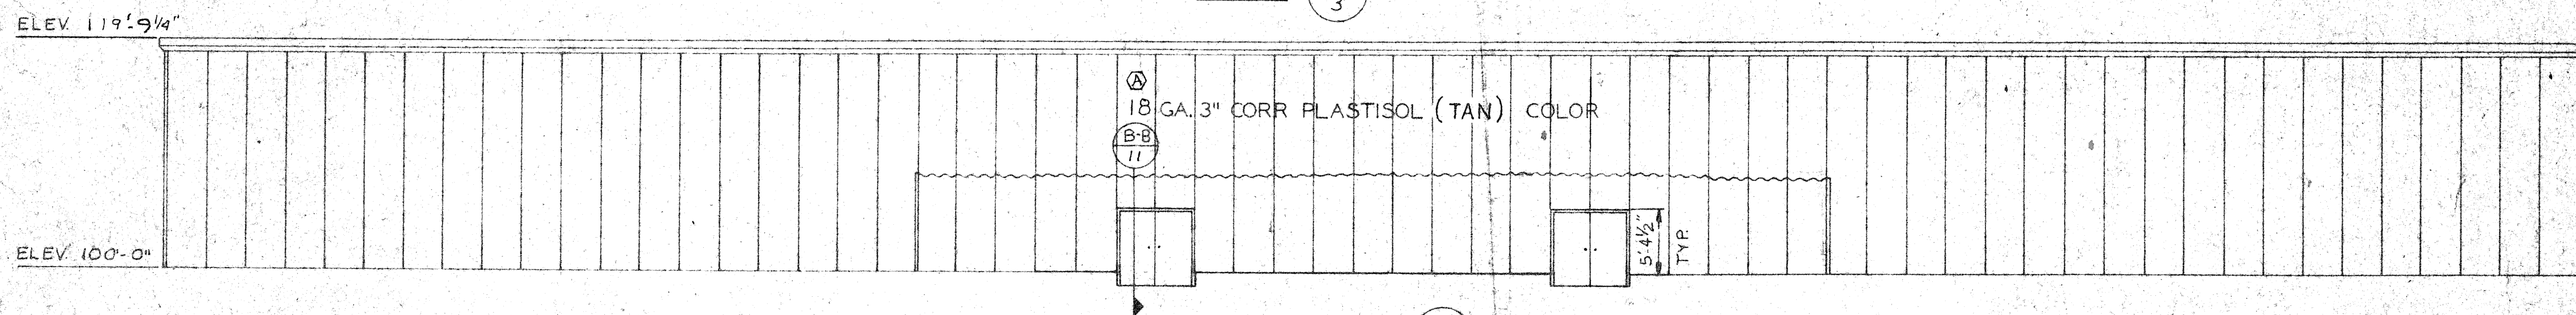


SECTION B-B
3

FOR DESIGN OF BEHLEN
STRUCTURAL SYSTEM ONLY
3-7-68

R. J. Hoyer

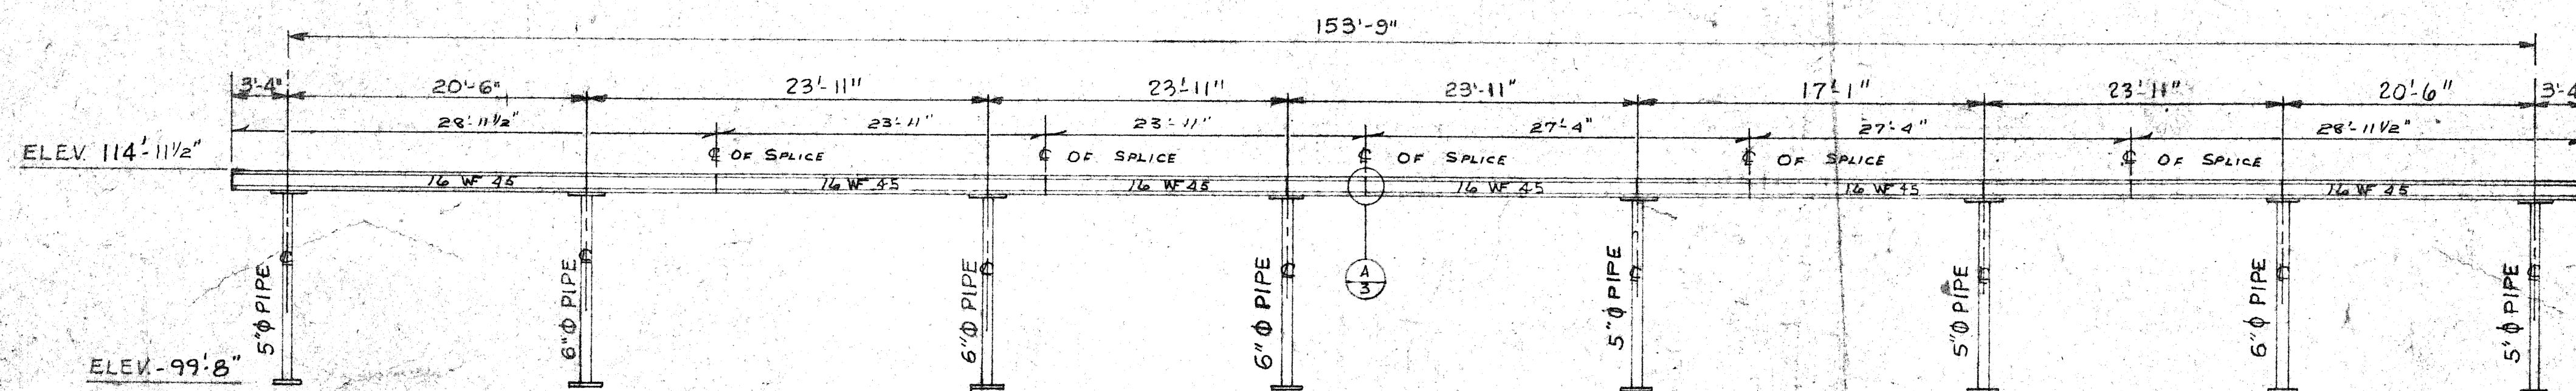


BEAM ELEVATION

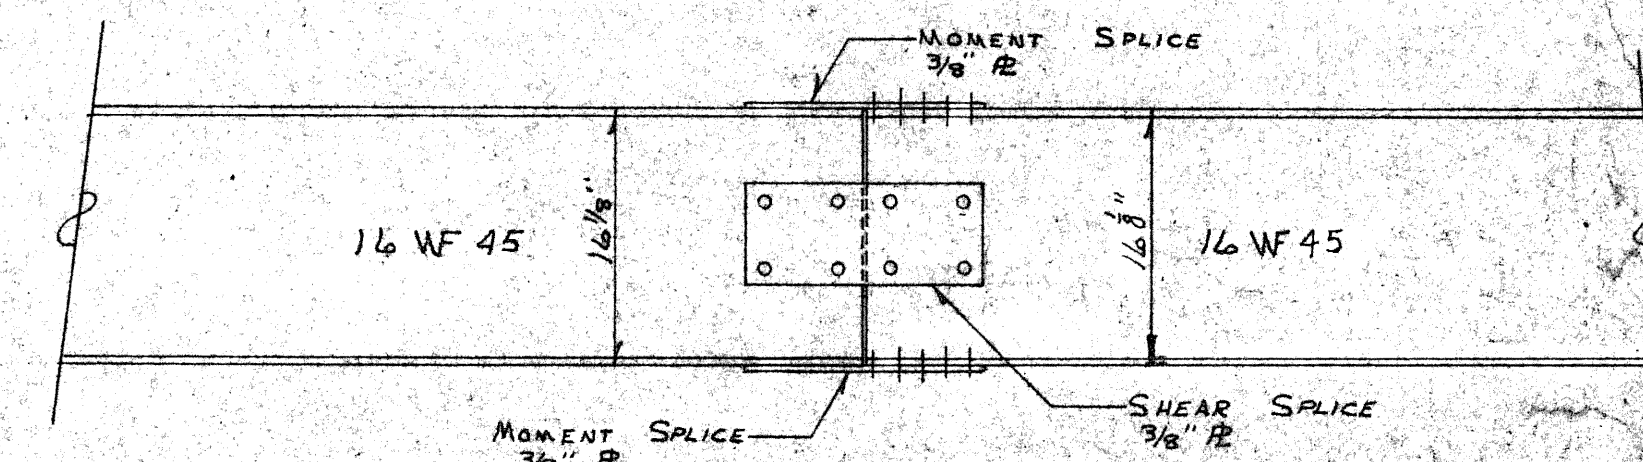


A
3 BEAM SPLICE DETAIL

 BEHLEN MANUFACTURING CO. INC. PANEL BUILDING SYSTEM COLUMBUS, NEBRASKA		GENERAL REVISION		DATE
		LETTER	DESCRIPTION	BY
DETAIL NUMBER PAGE SCALE DRAWN BY DATE CHECKED <i>Junkie</i> 10/10/67		FORT SILL BOWLING LANE'S FORT SILL, OKLAHOMA 363-29		
		CROSS SECTIONS B-1512 G. SH. 3 OF 11		

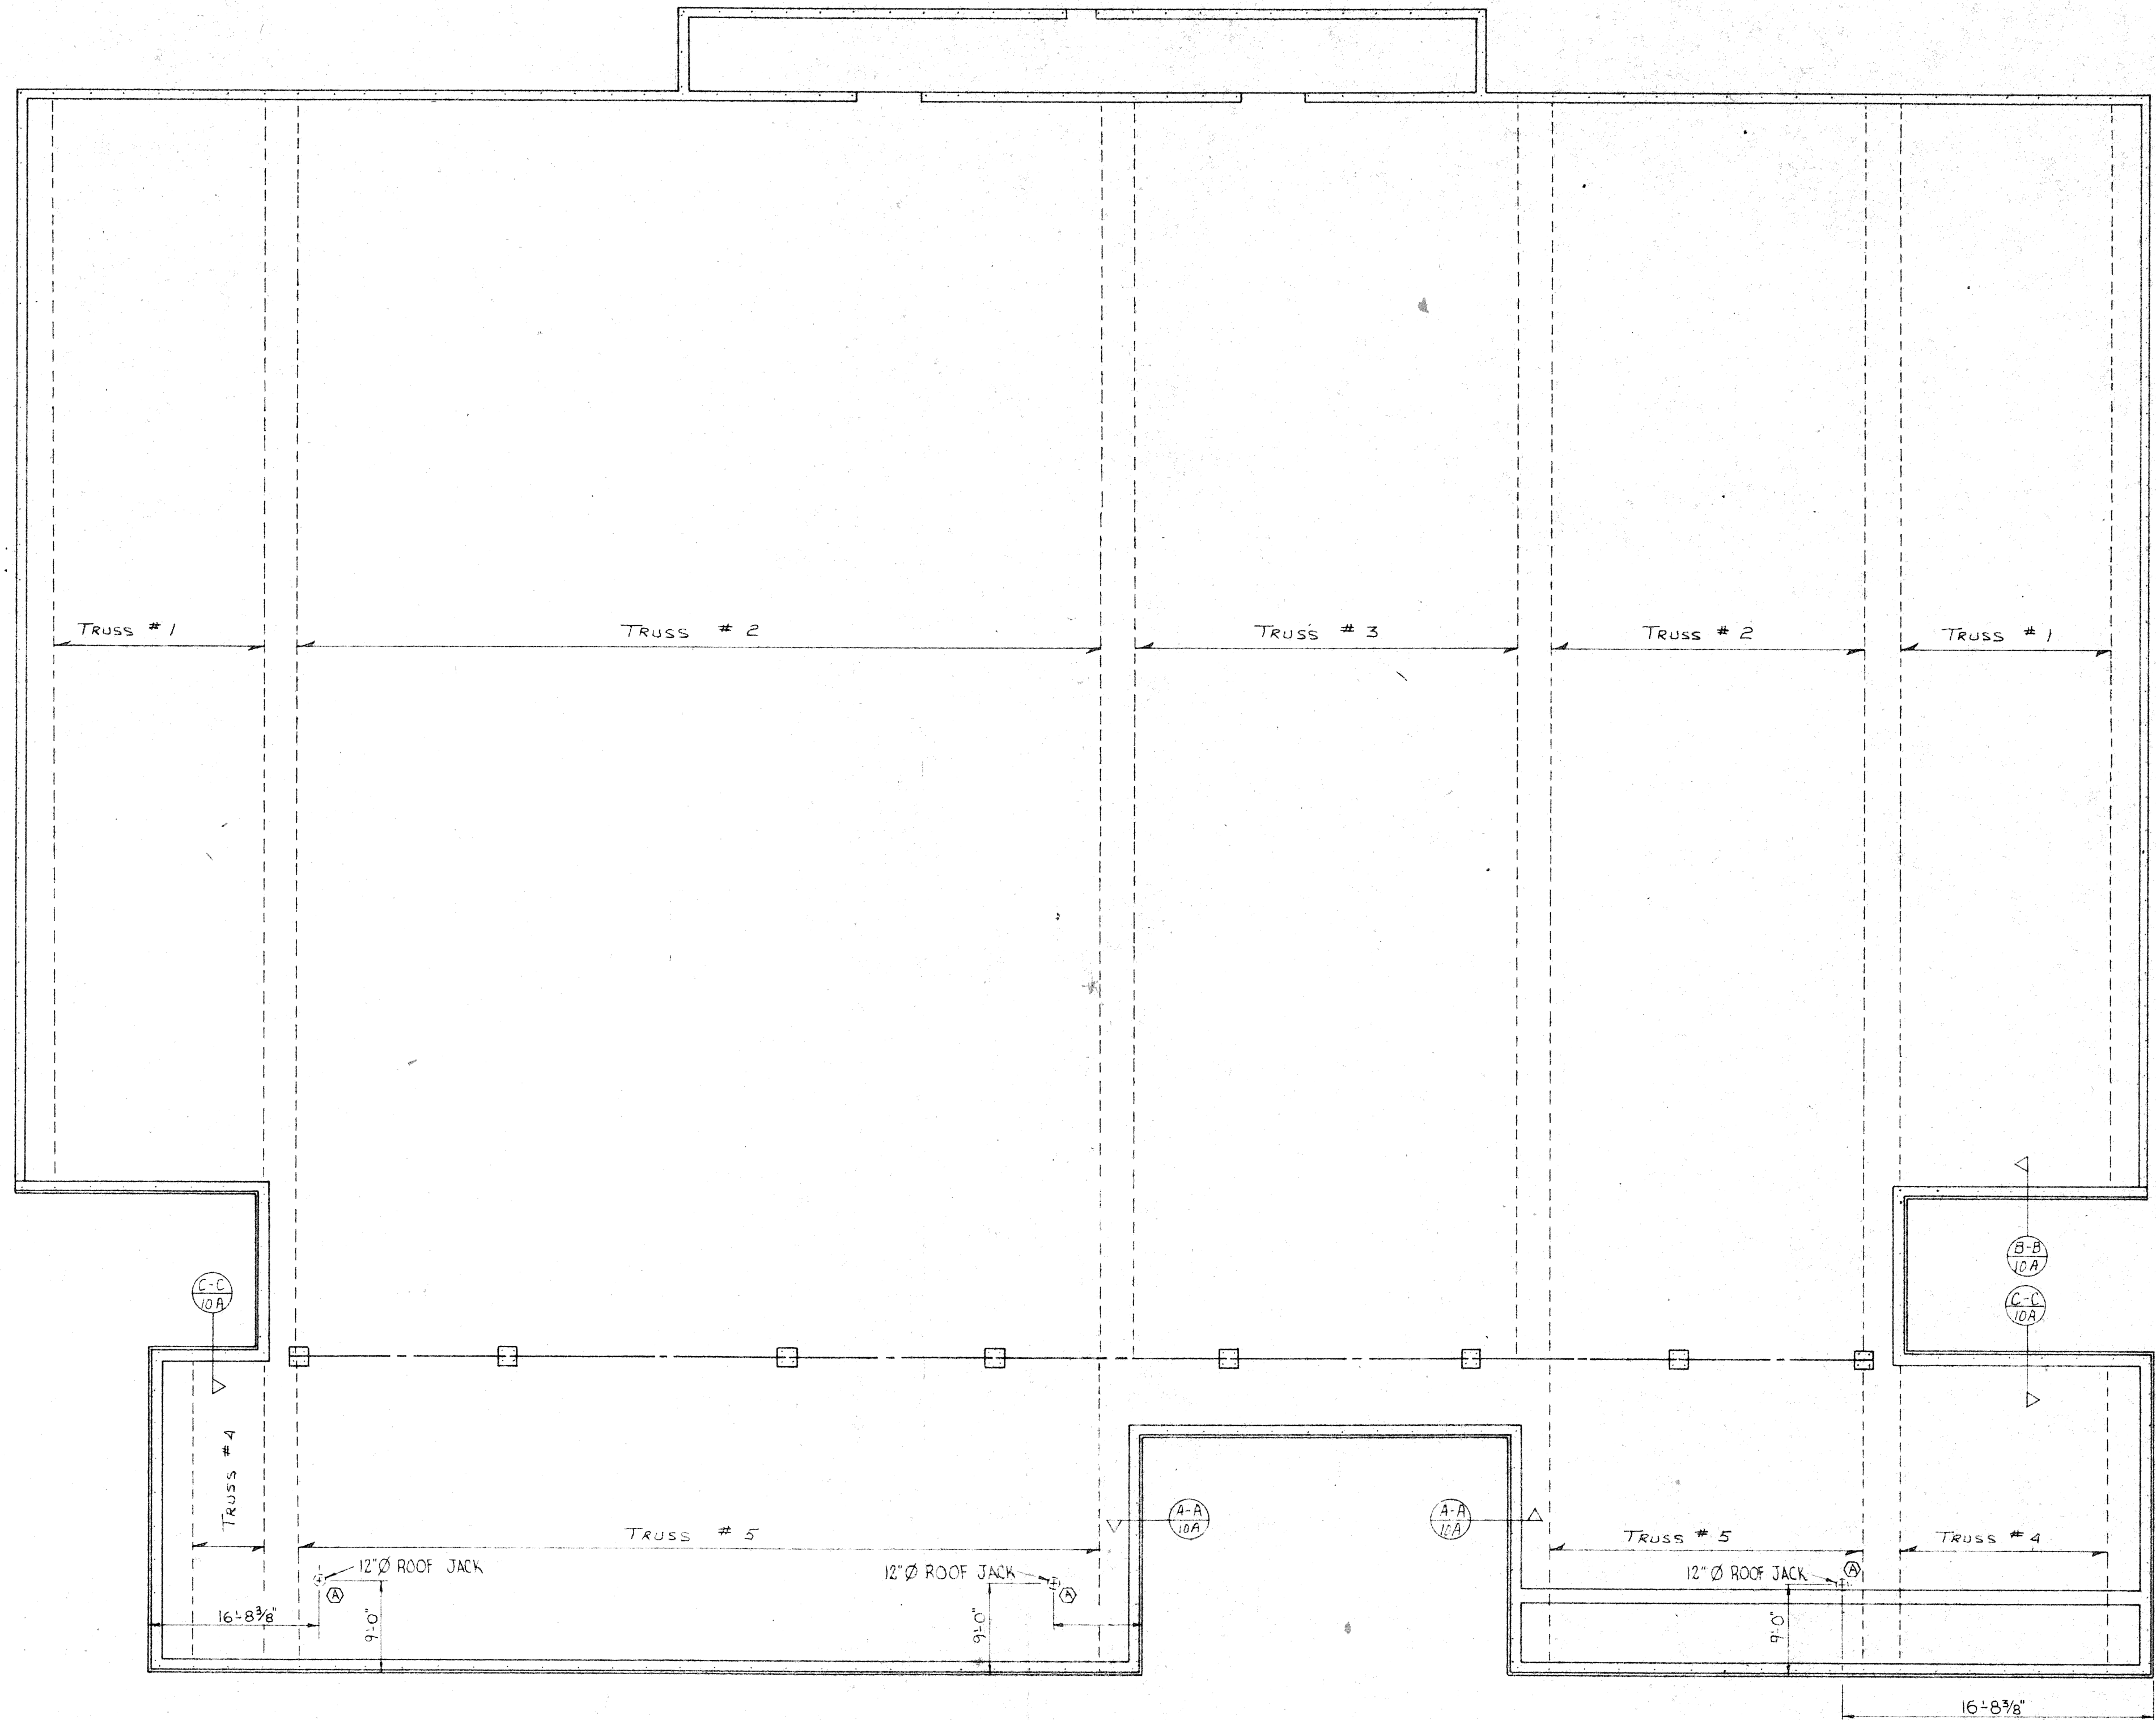

FOR DESIGN OF BEHLEN
STRUCTURAL SYSTEM ONLY
3-7-68
R. J. Hajek

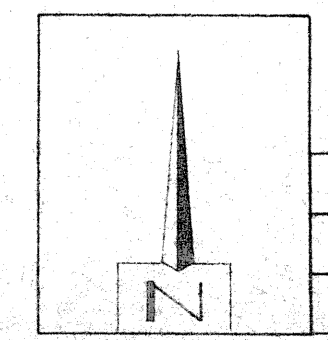

		DR.	DATE	363-31	
		CKD.	DATE	TITLE	
		BY	DATE	Truss Location Plan	
		SCALE		DWG. NO.	
				B-1512	
				G.	
				11	

BEHLEN

MANUFACTURING

COMPANY


COLUMBUS, NEBRASKA

FOR DESIGN OF BEHLEN


STRUCTURAL SYSTEM ONLY

3-7-68


R. J. Hajek

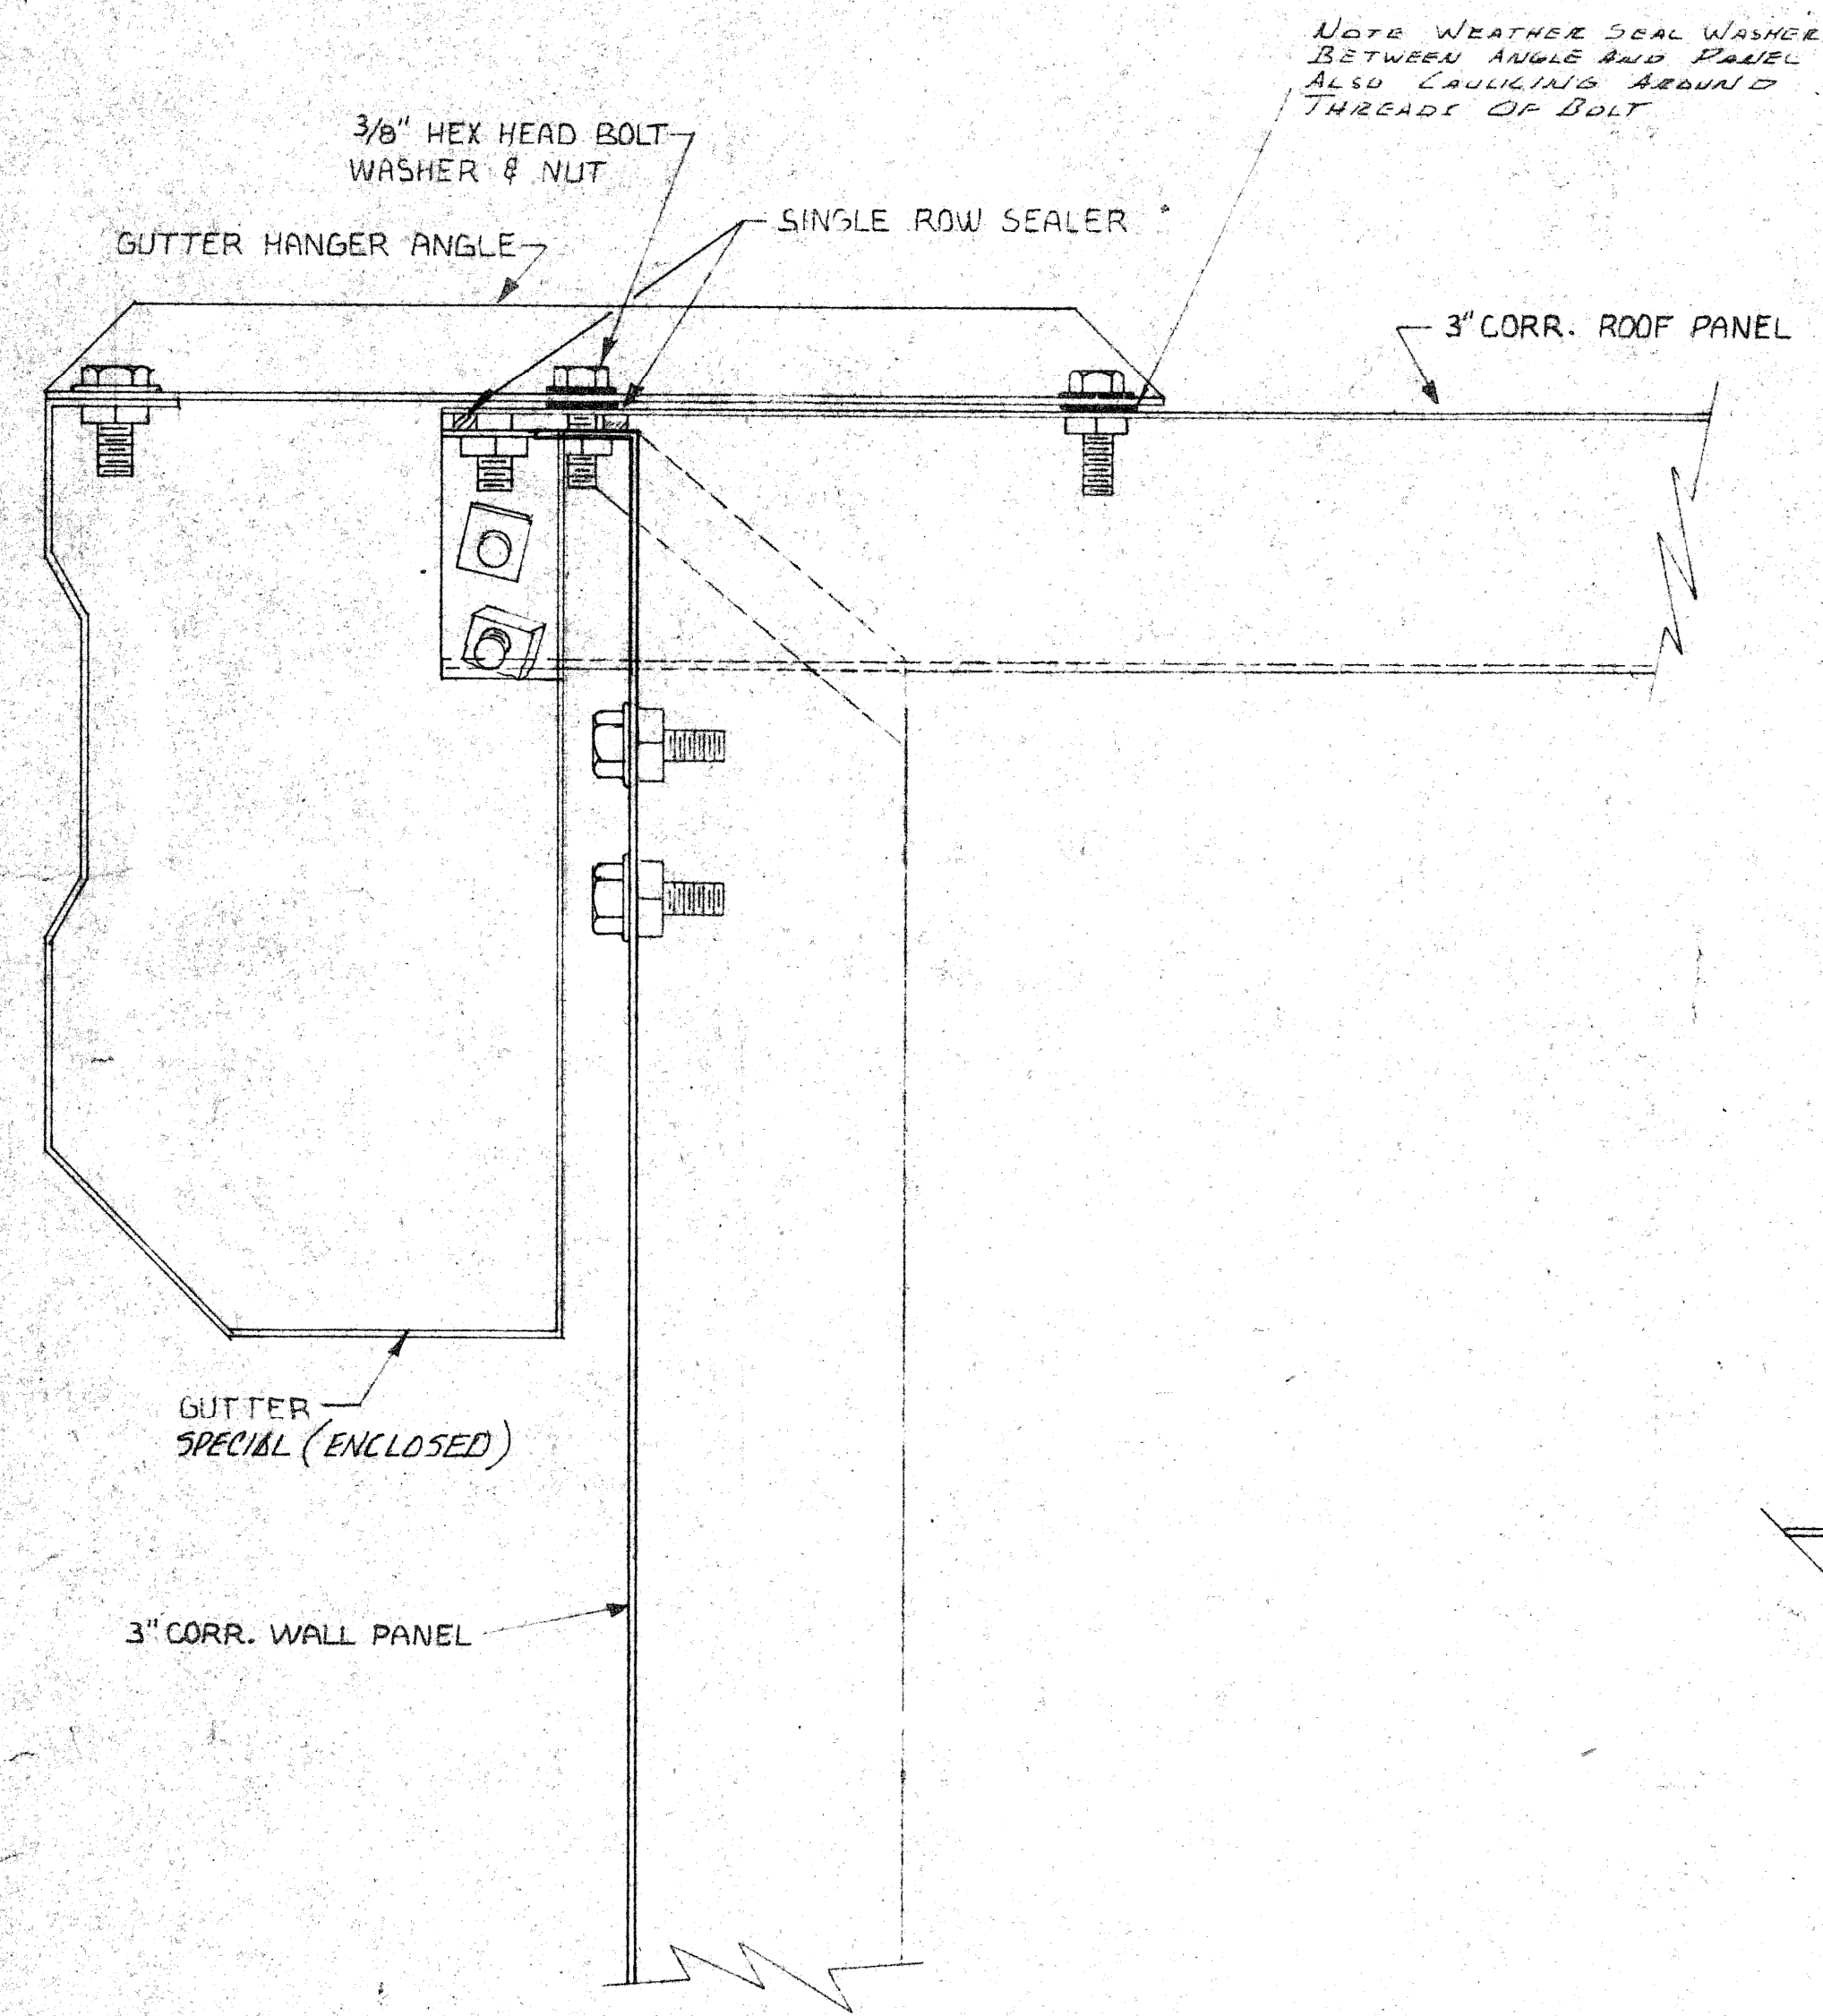


A-A
SECTION THROUGH 3" CORR. SIDEWALL (SINGLE PANEL)
3" CORR. ROOF PANEL TO 3" CORR. WALL PANEL

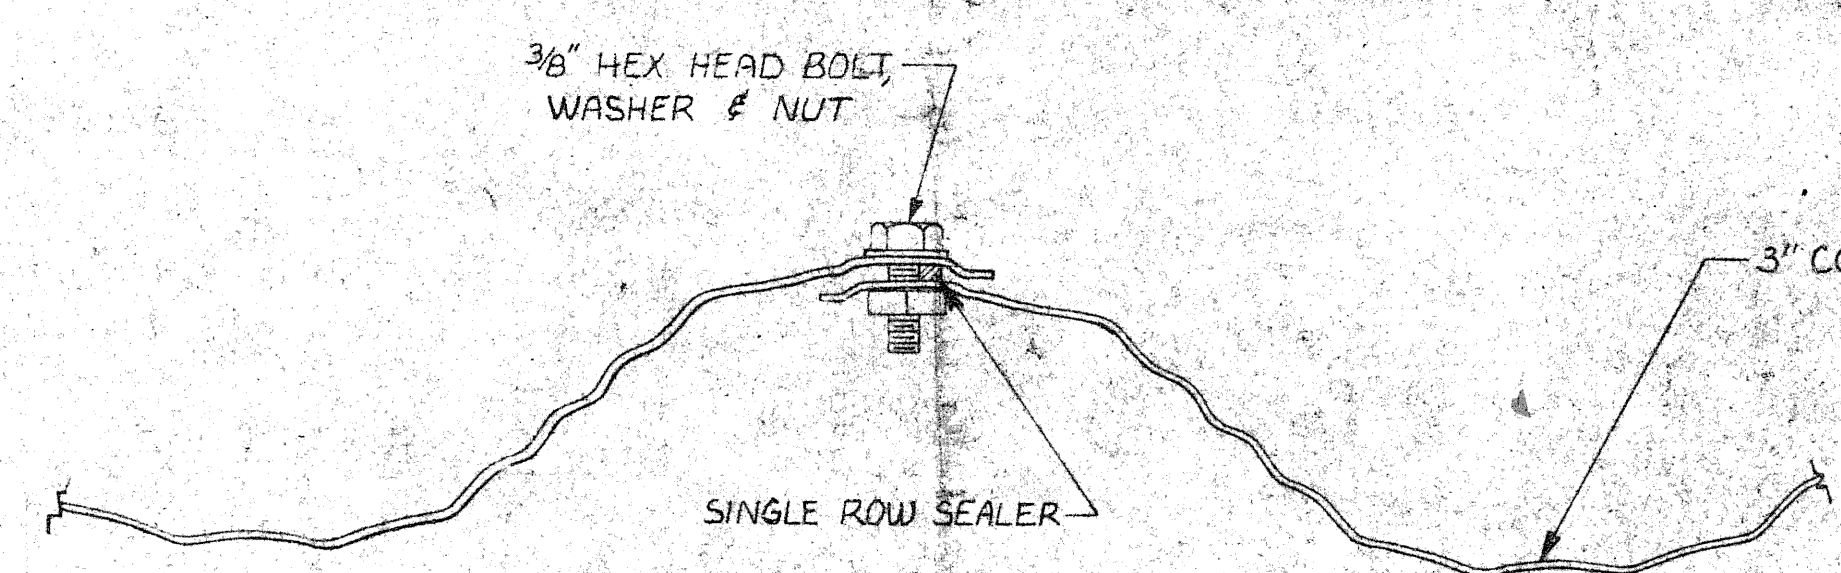

SECTION THROUGH ROOF SEAMLINE

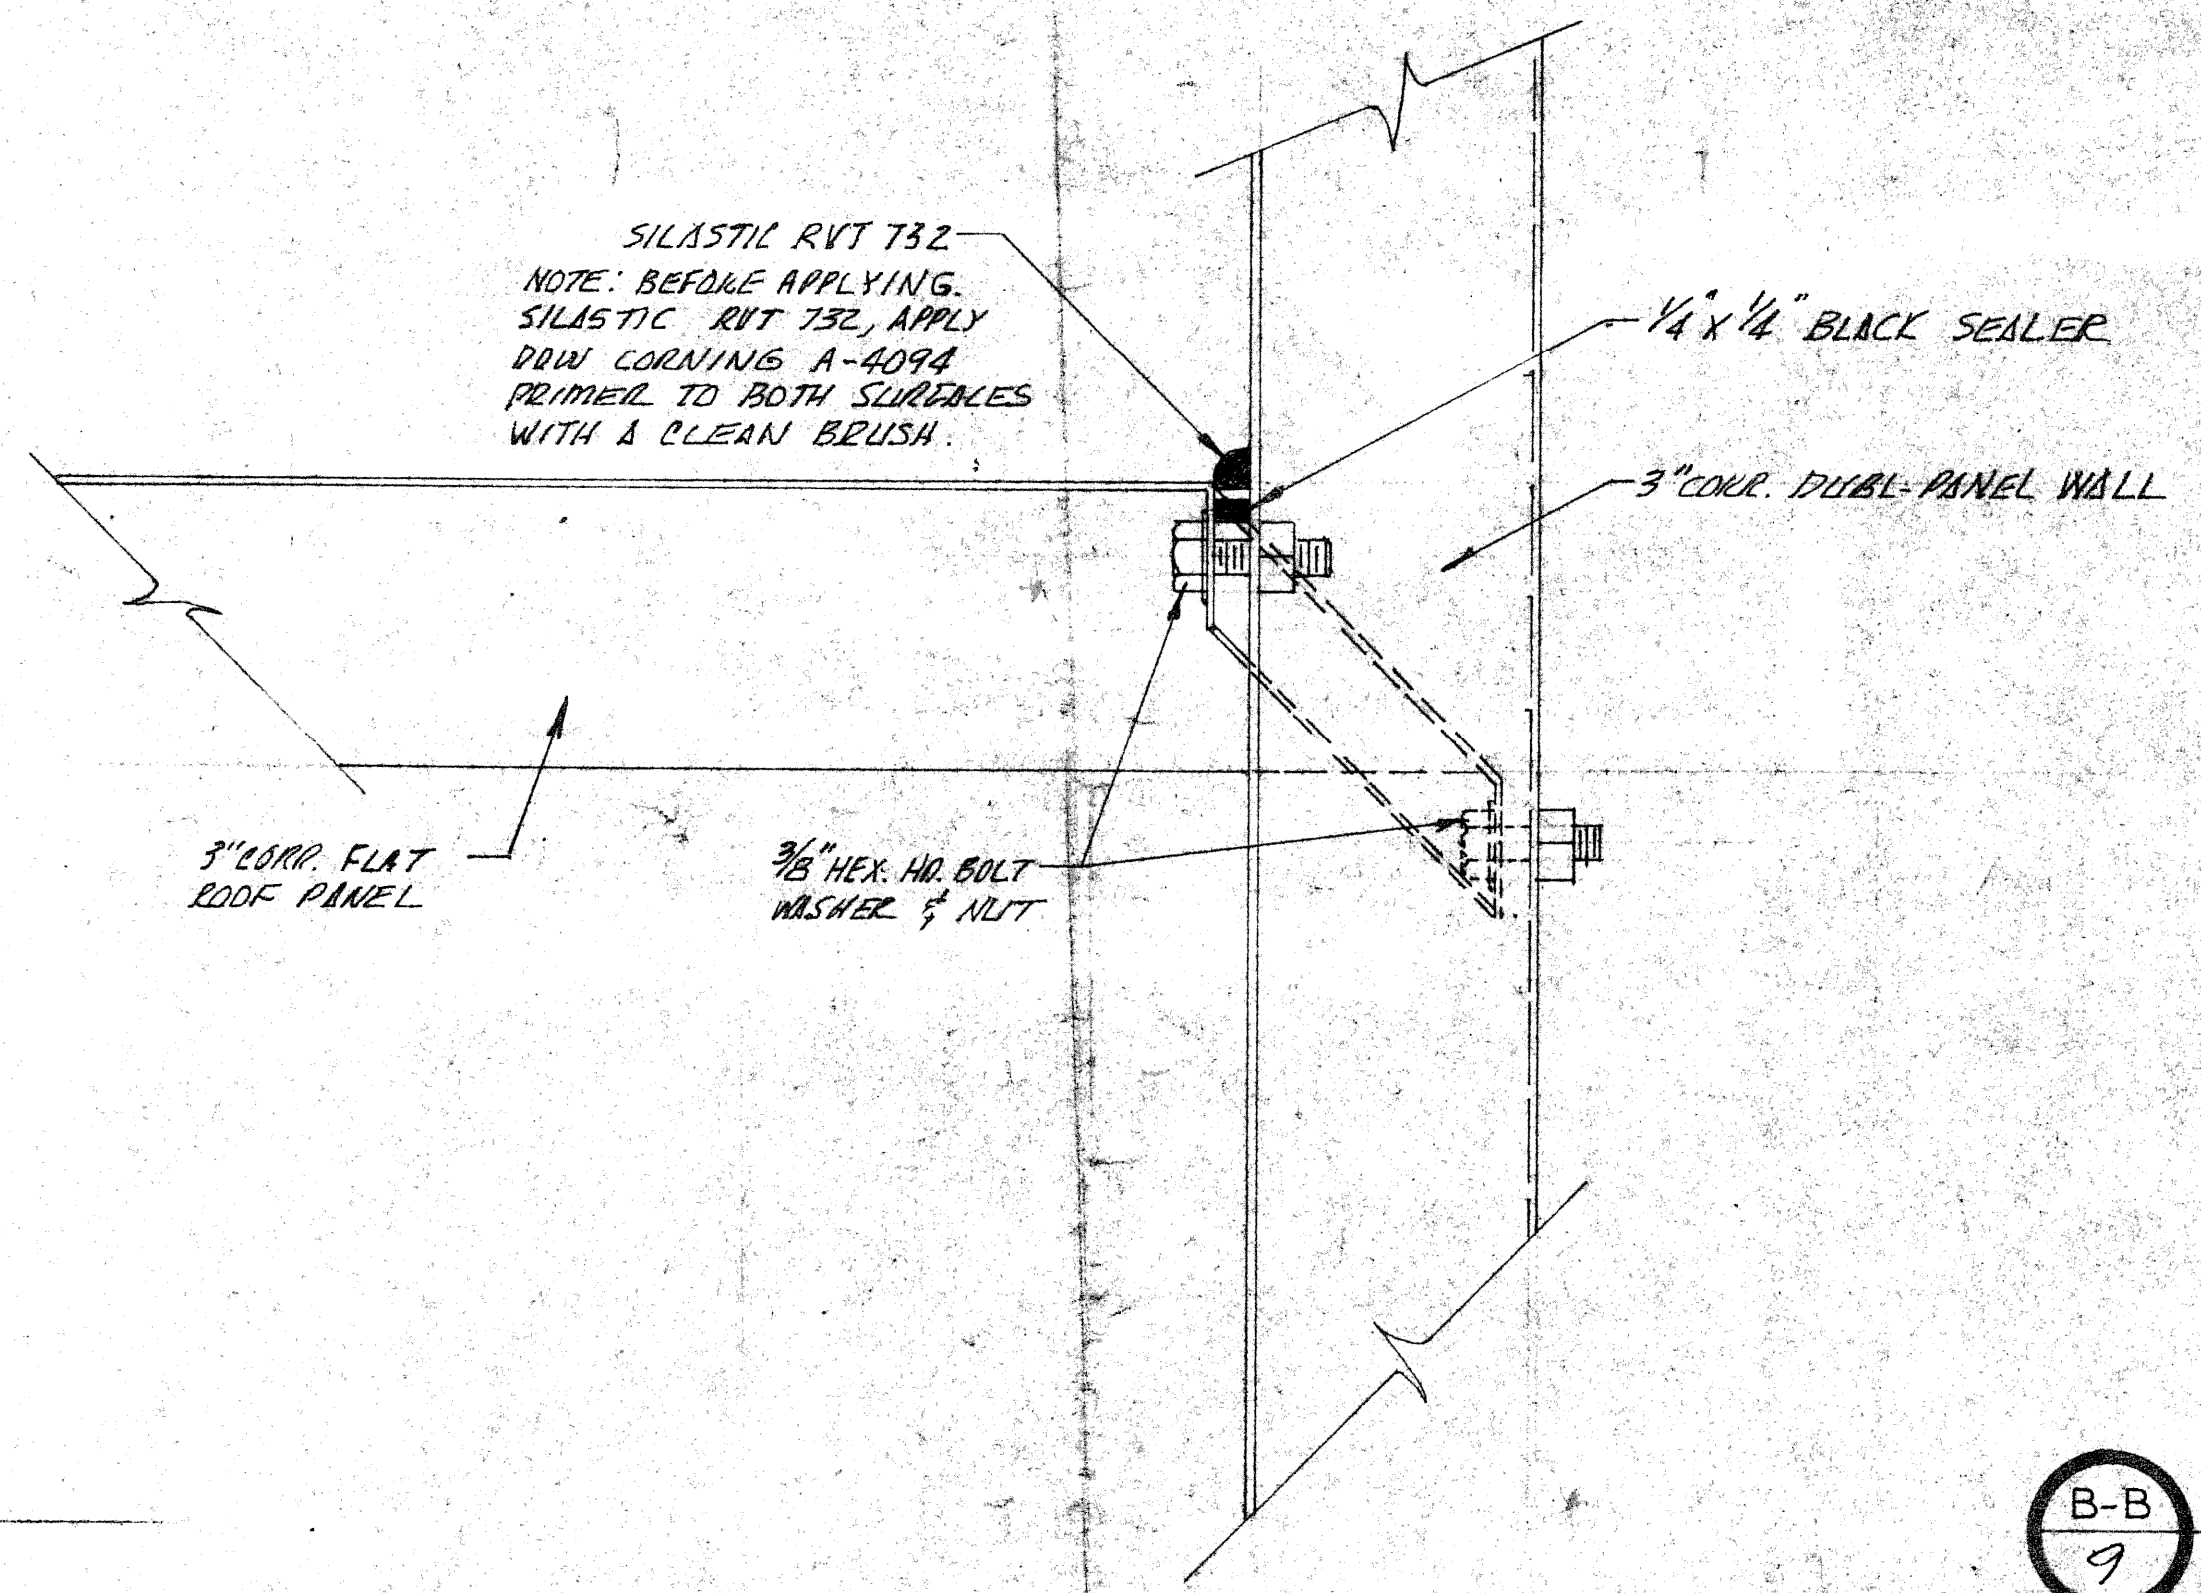

SECTION THRU SINGLE PANEL ROOF (3" CORR)
TO DUAL-PANEL WALL (3" CORR.)

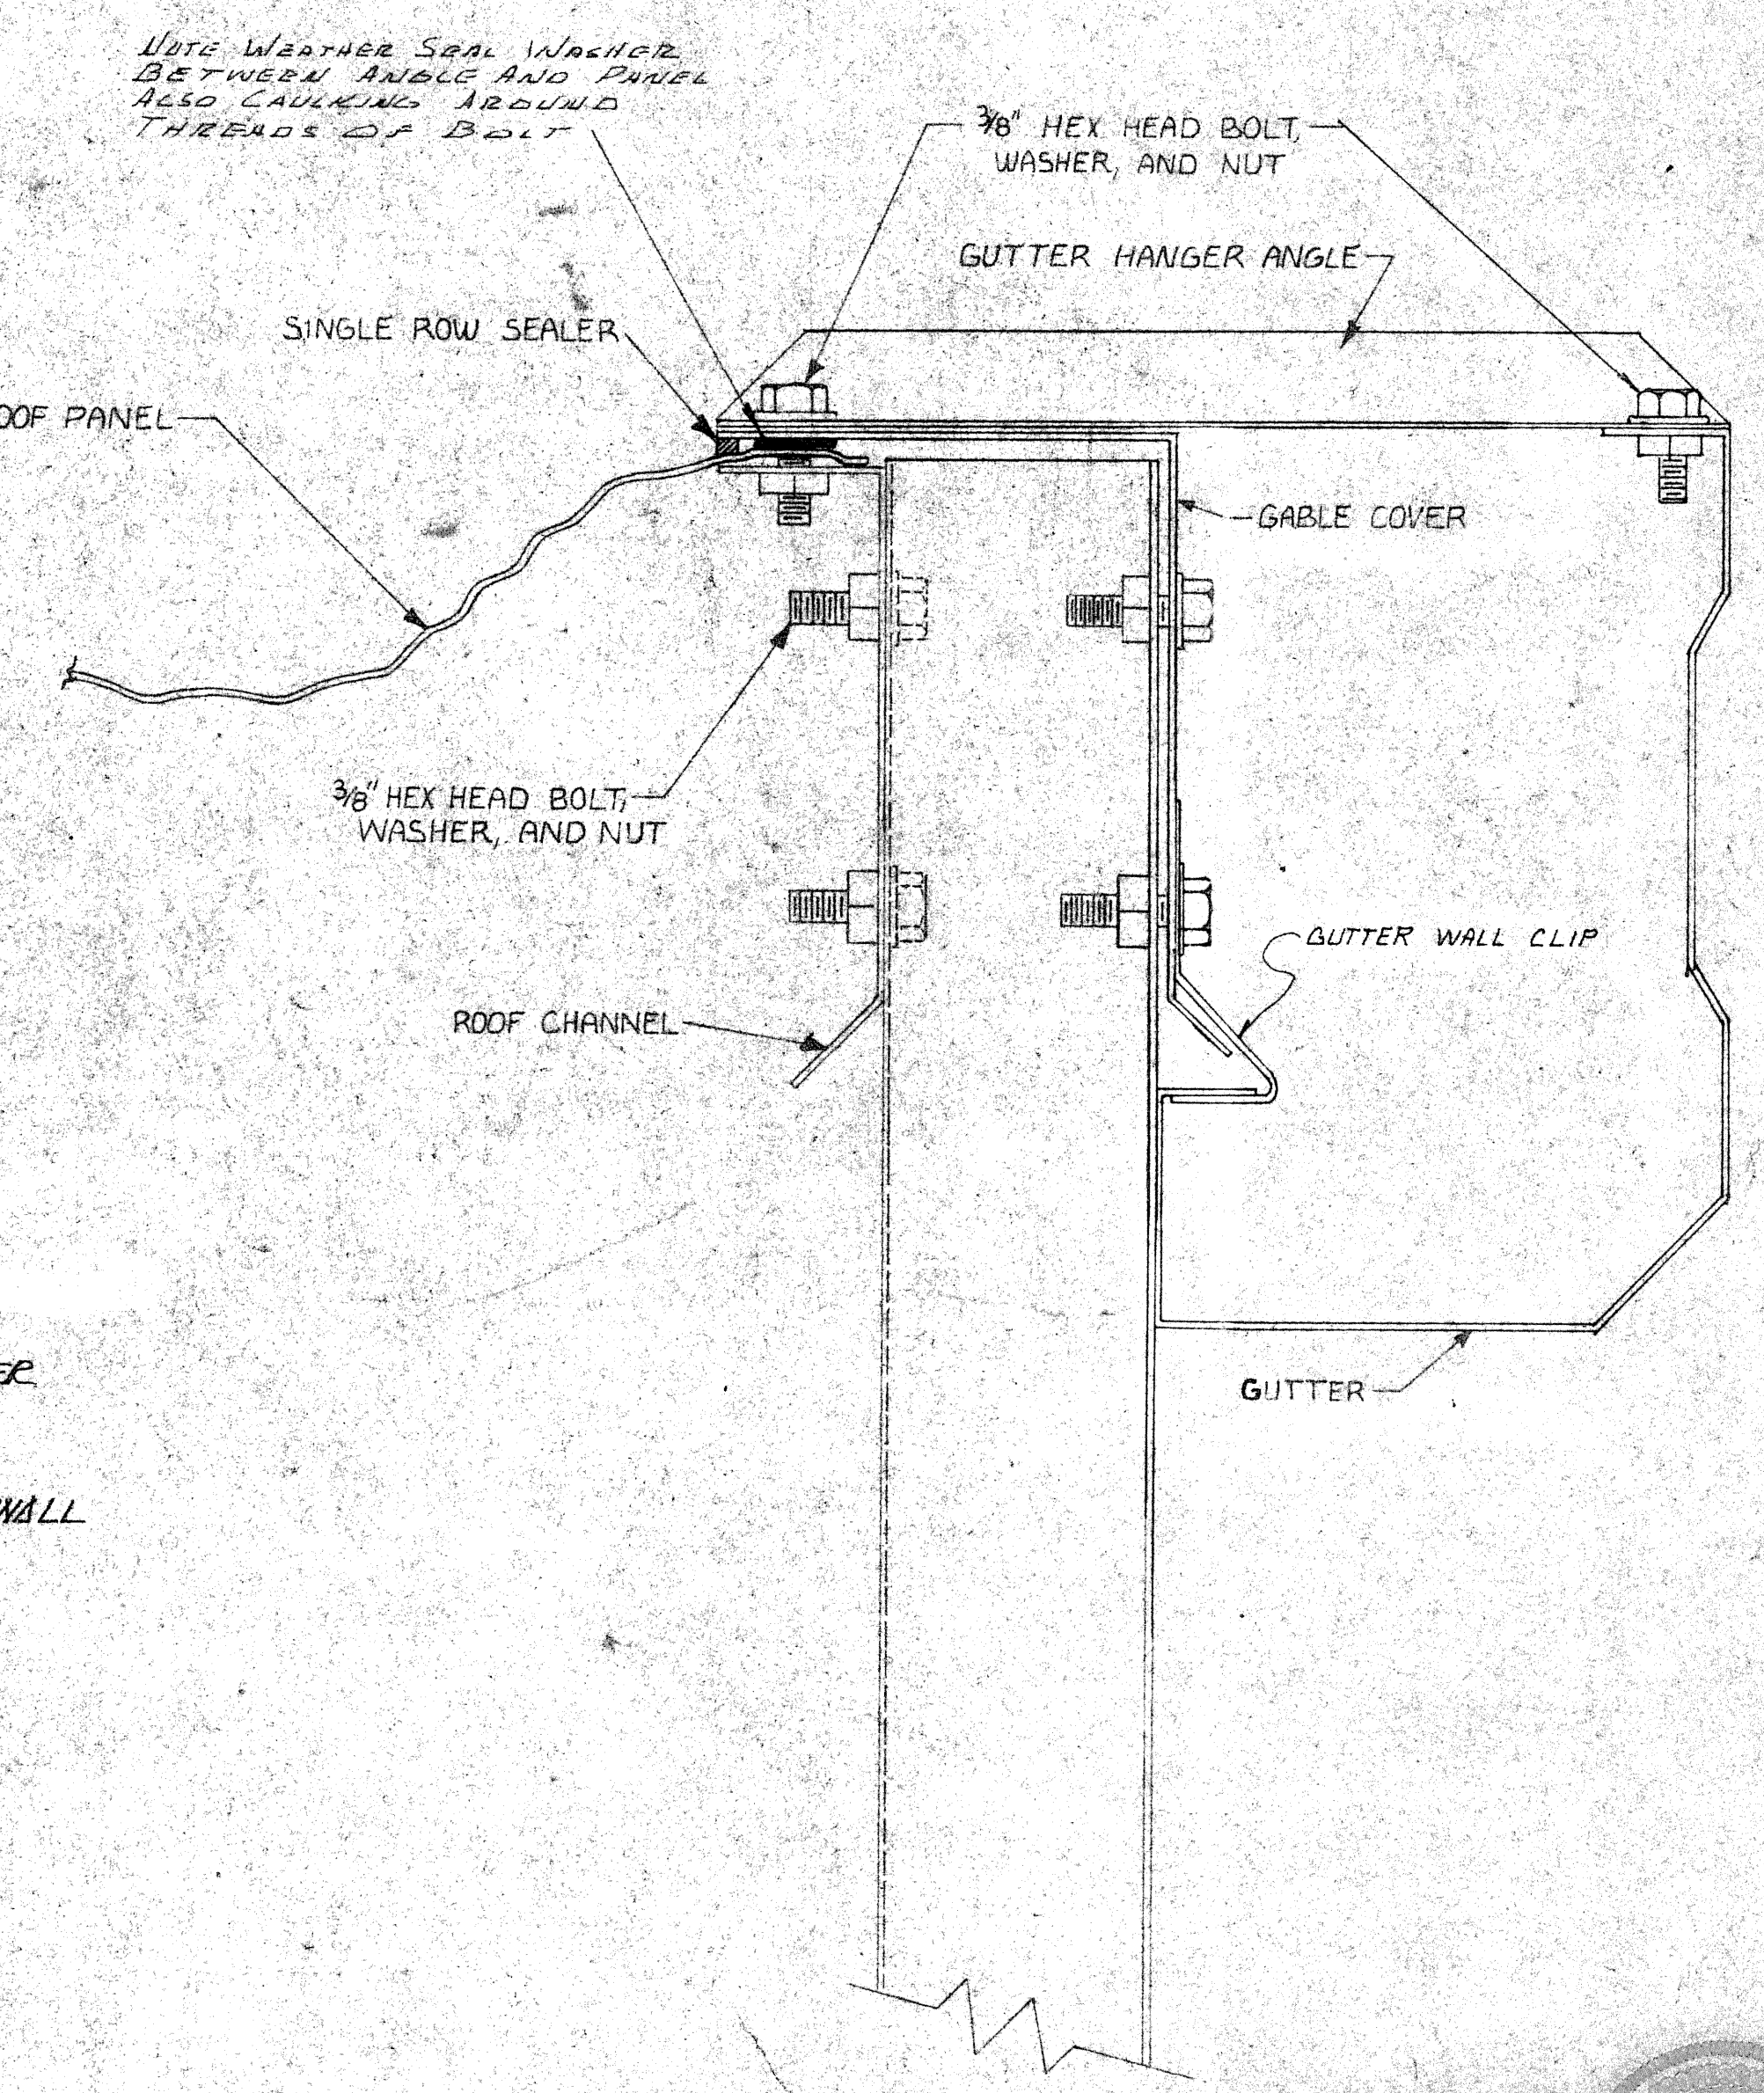


B-B
SECTION THROUGH 3" CORR. ENDWALL (SINGLE PANEL)
3" CORR. ROOF PANEL TO 3" CORR. WALL PANEL

FOR DESIGN OF BEKLEN
STRUCTURAL SYSTEM ONLY
3-7-68


R. J. Hayes

⑤	GENERAL REVISIONS	E.D. 3-5-68	DR. REM	DATE 6-8-67	Beklen MANUFACTURING COMPANY COLUMBUS, NEBRASKA	REV. CROSS-SECTION THRU FLAT ROOF 3" CORR. ROOF TO 3" CORR. WALL DWG NO. 8-1512
⑥	CHANGED CAULKING AND SEALER DETAIL ON ROOF S. 100	G.D. 1-10-66	CKD. Junkee	DATE 10/10/67		
LET.	REVISIONS	BY	DATE	SCALE		911

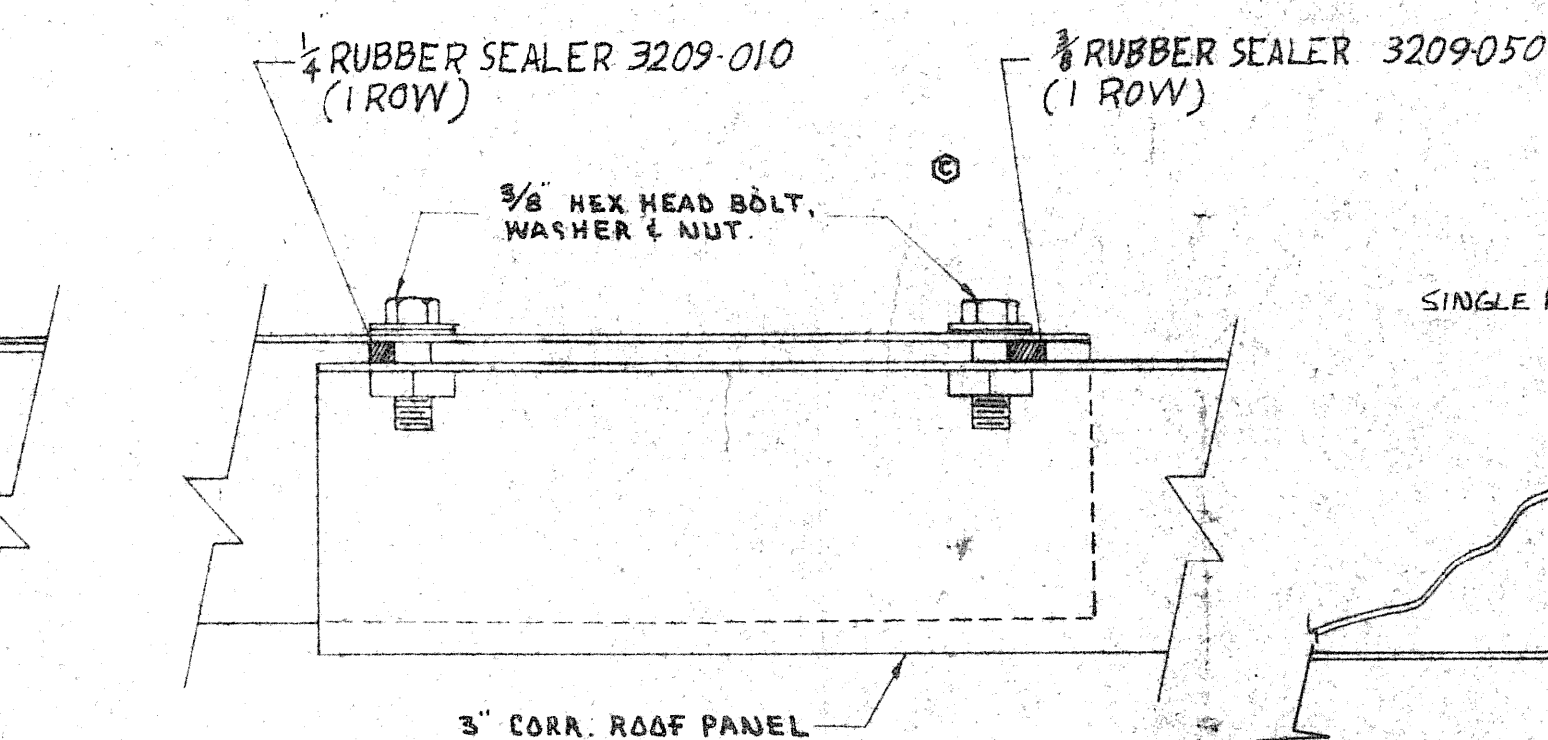

Technical drawing showing a cross-section of a roof structure. The drawing includes the following components and labels:

- SINGLE ROW SEALER**: Located at the top edge of the roof panel.
- 3" CORR. ROOF PANEL**: The main roof panel, shown in cross-section.
- GUSSET**: A horizontal structural member connecting the roof panel to the vertical support.
- LATERAL SPACER**: A vertical member supporting the roof panel from below.
- DIAGONAL STRUT**: A diagonal member supporting the lateral spacer.

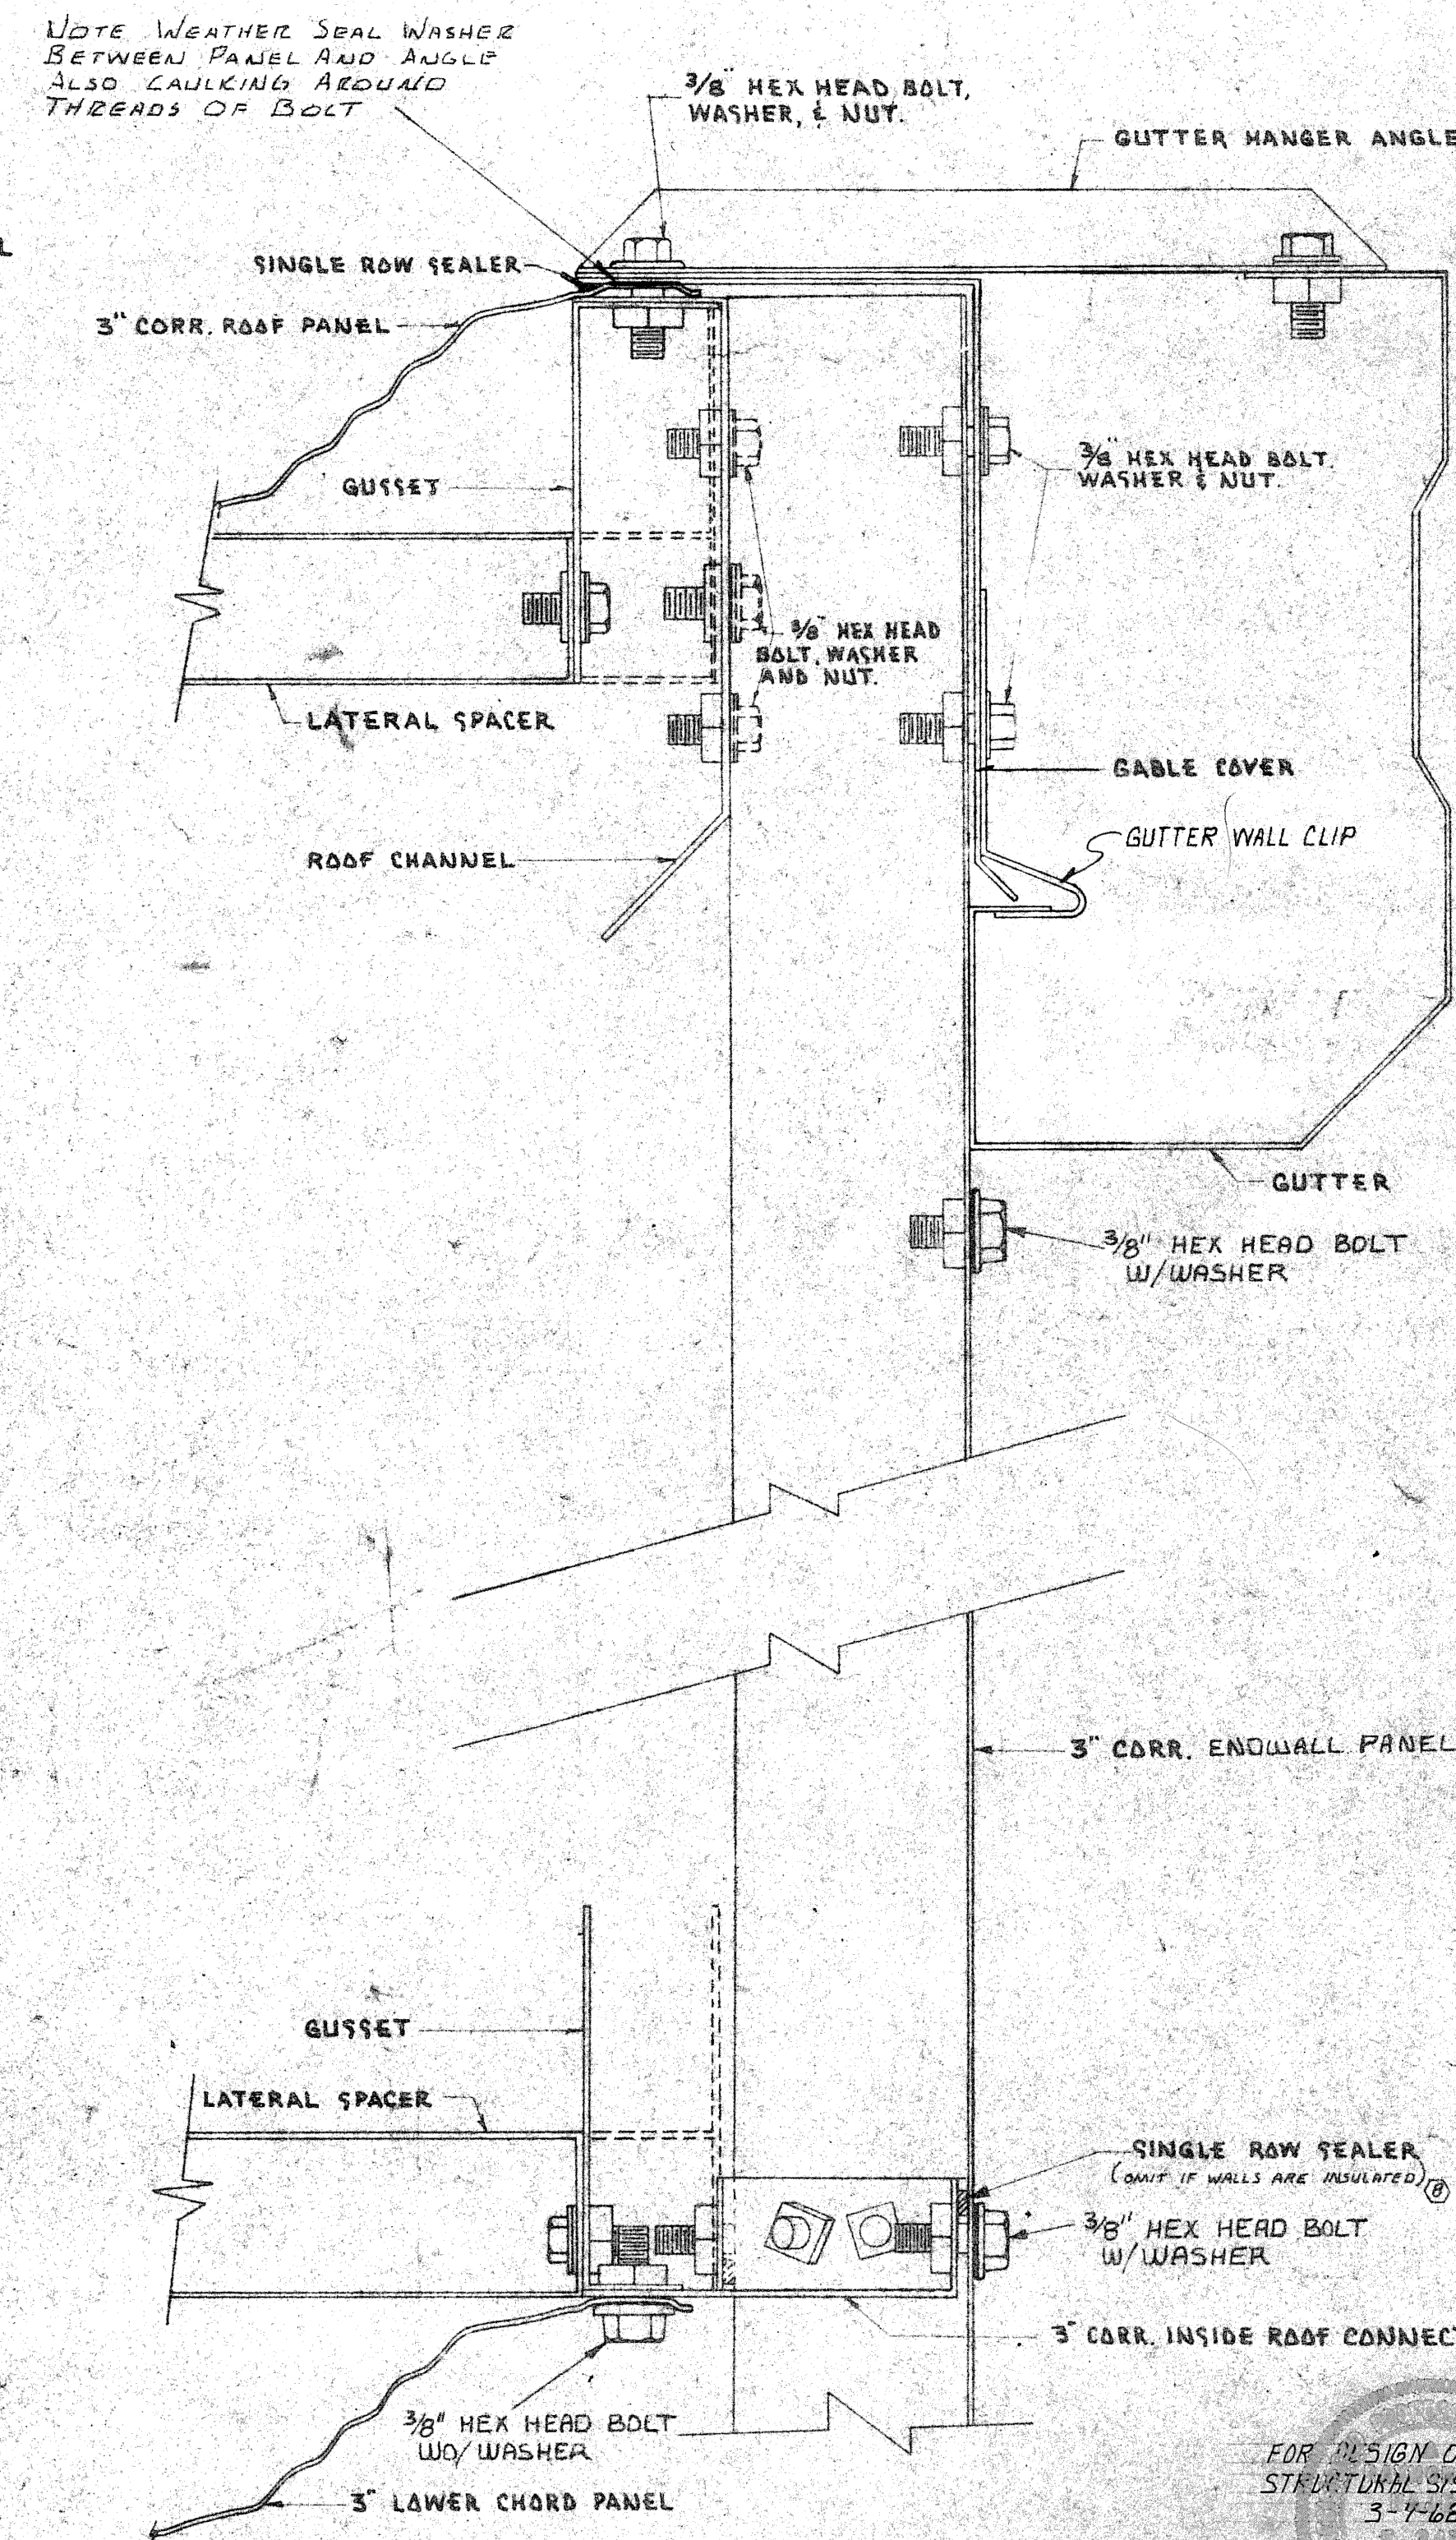

B-B SECTION THRU 3" ENDWALL (DUBL PANL)
10 3" CORR. ROOF PANEL & 3" CORR. LOWER CHORD PANEL

R. J. Hazek


B-B
10

NOTE: SEE SHEET 10A OF 11 FOR GUTTER
DETAILS IN BRICK VENEER AREA


Behlen MANUFACTURING
COMPANY
COLUMBUS, NEBRASKA

TITLE CROSS-SECTION THRU DUBC-
PAUL - 3" CORR. ROOF TO 3" CORR. WALL
DWG NO. B-1512


363-37

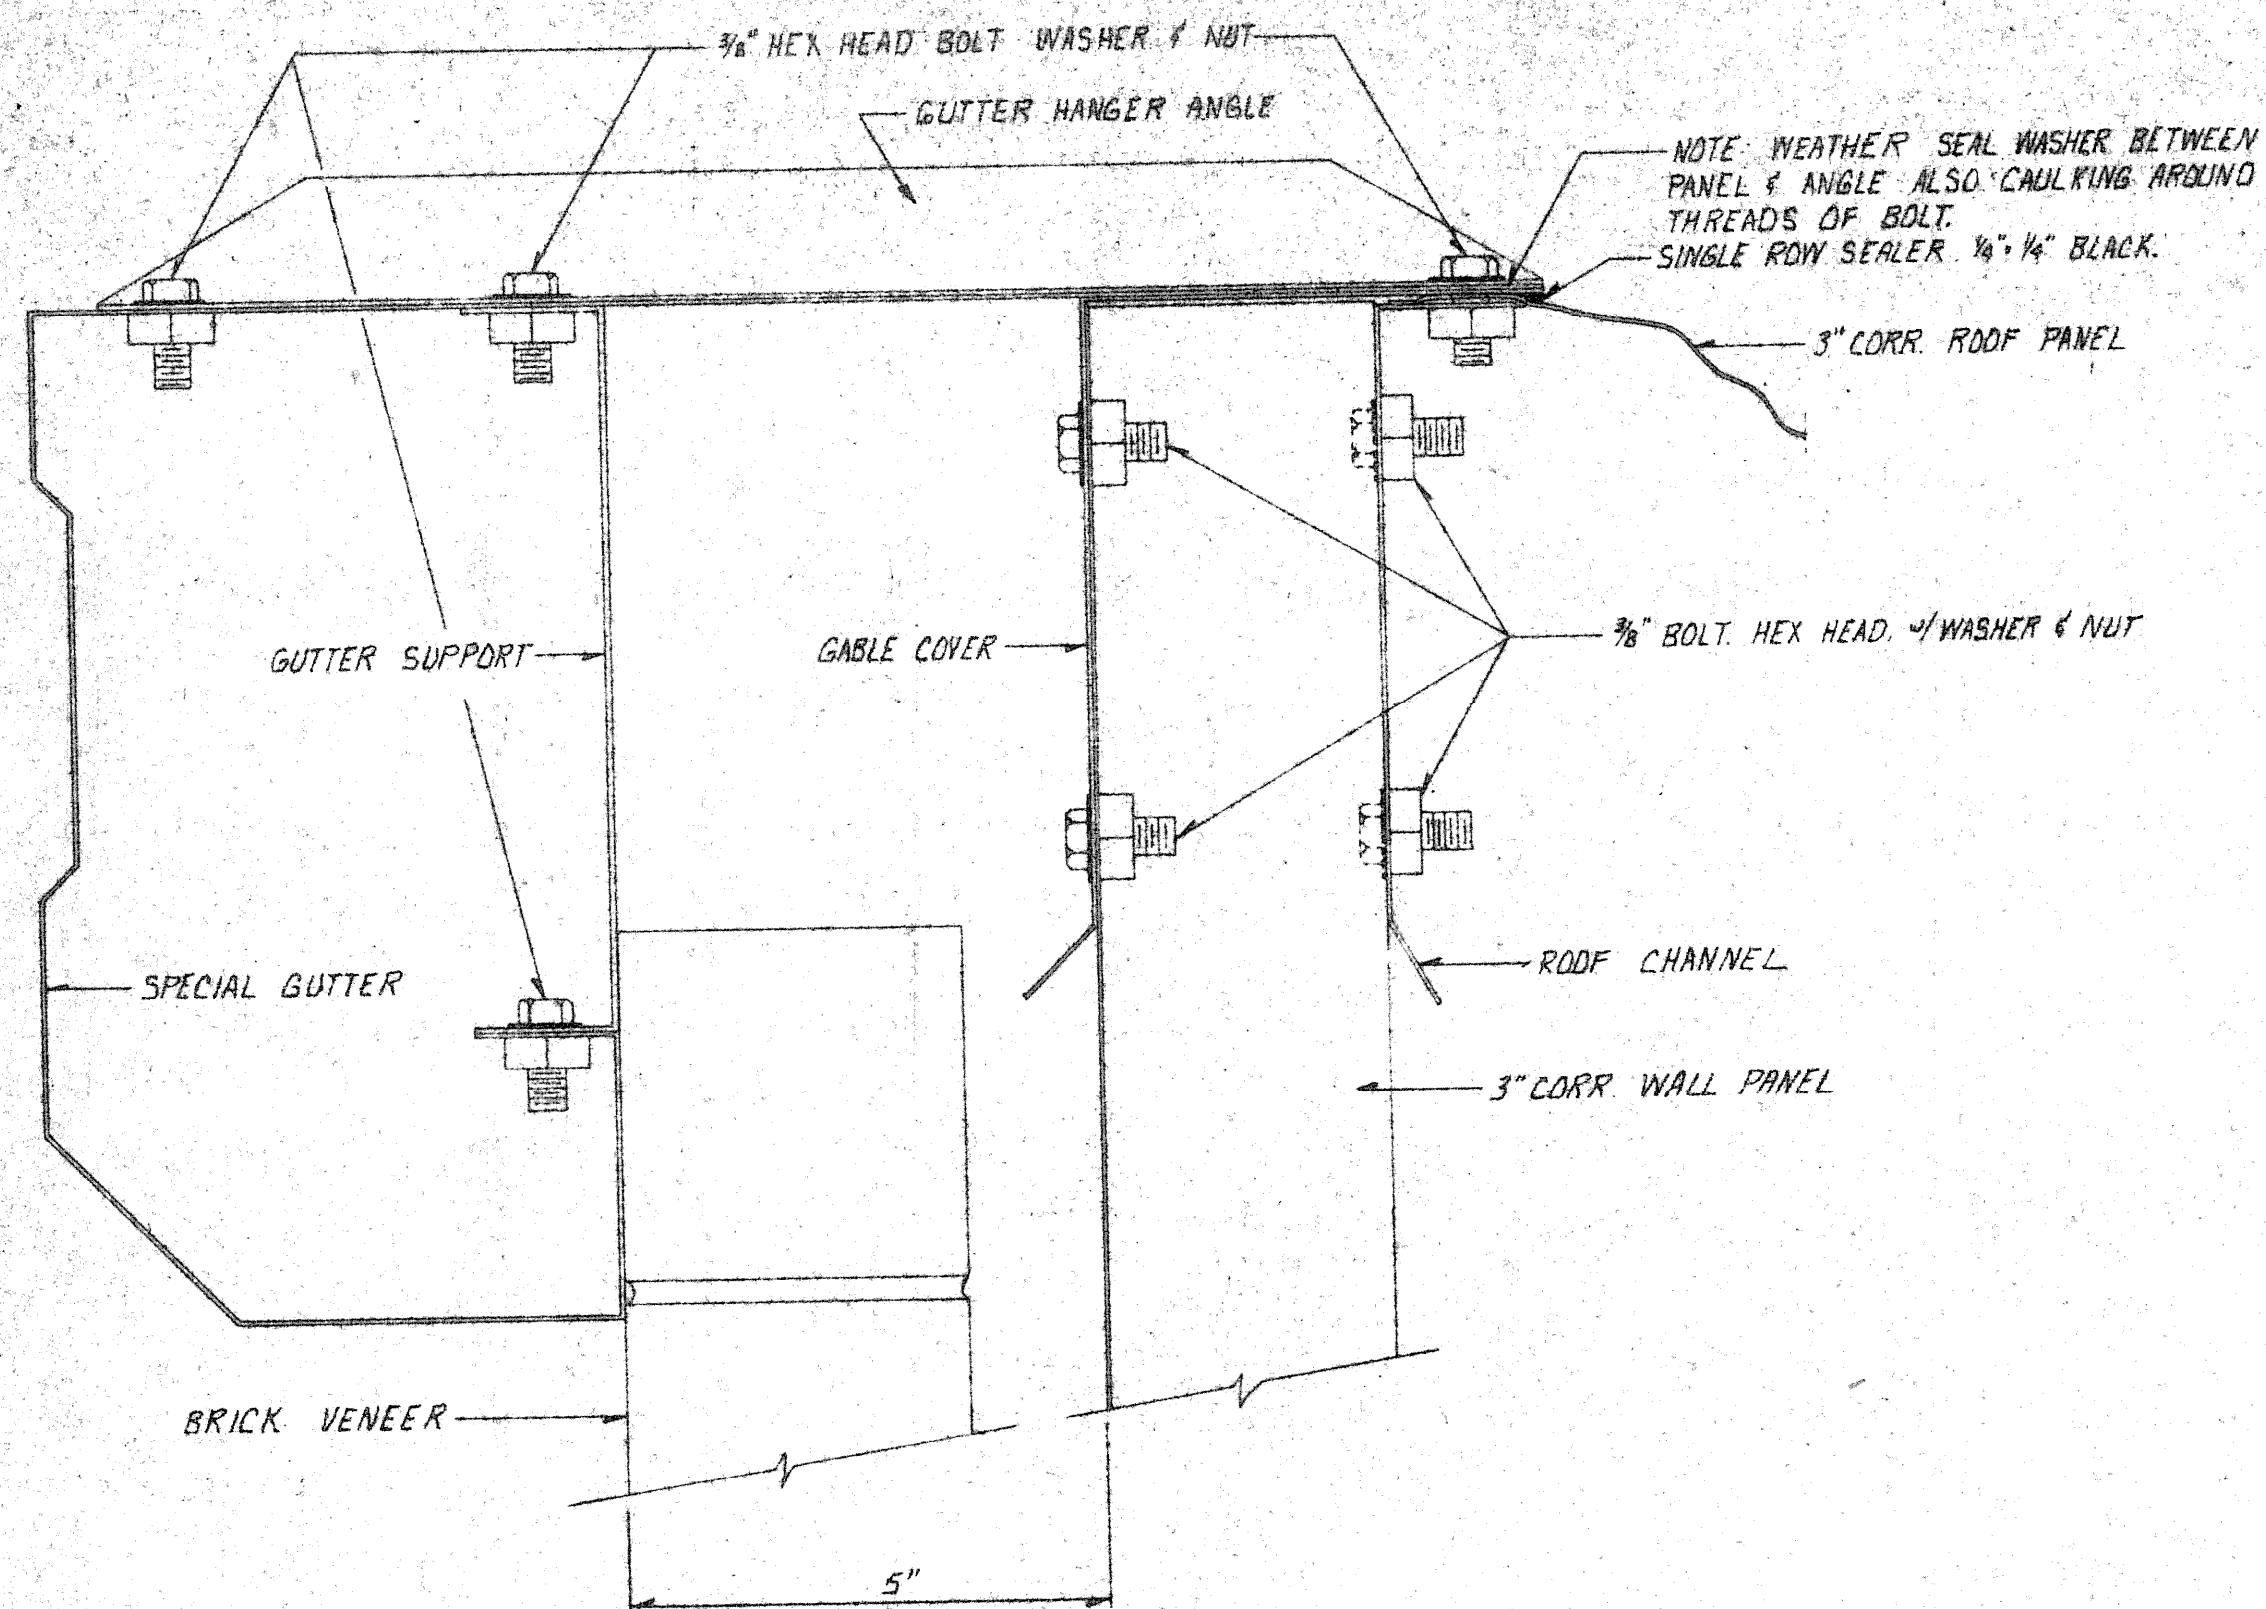

A-A SECTION THRU ENDWALL SHOWING GUTTER DETAIL IN BRICK VENEER AREA.

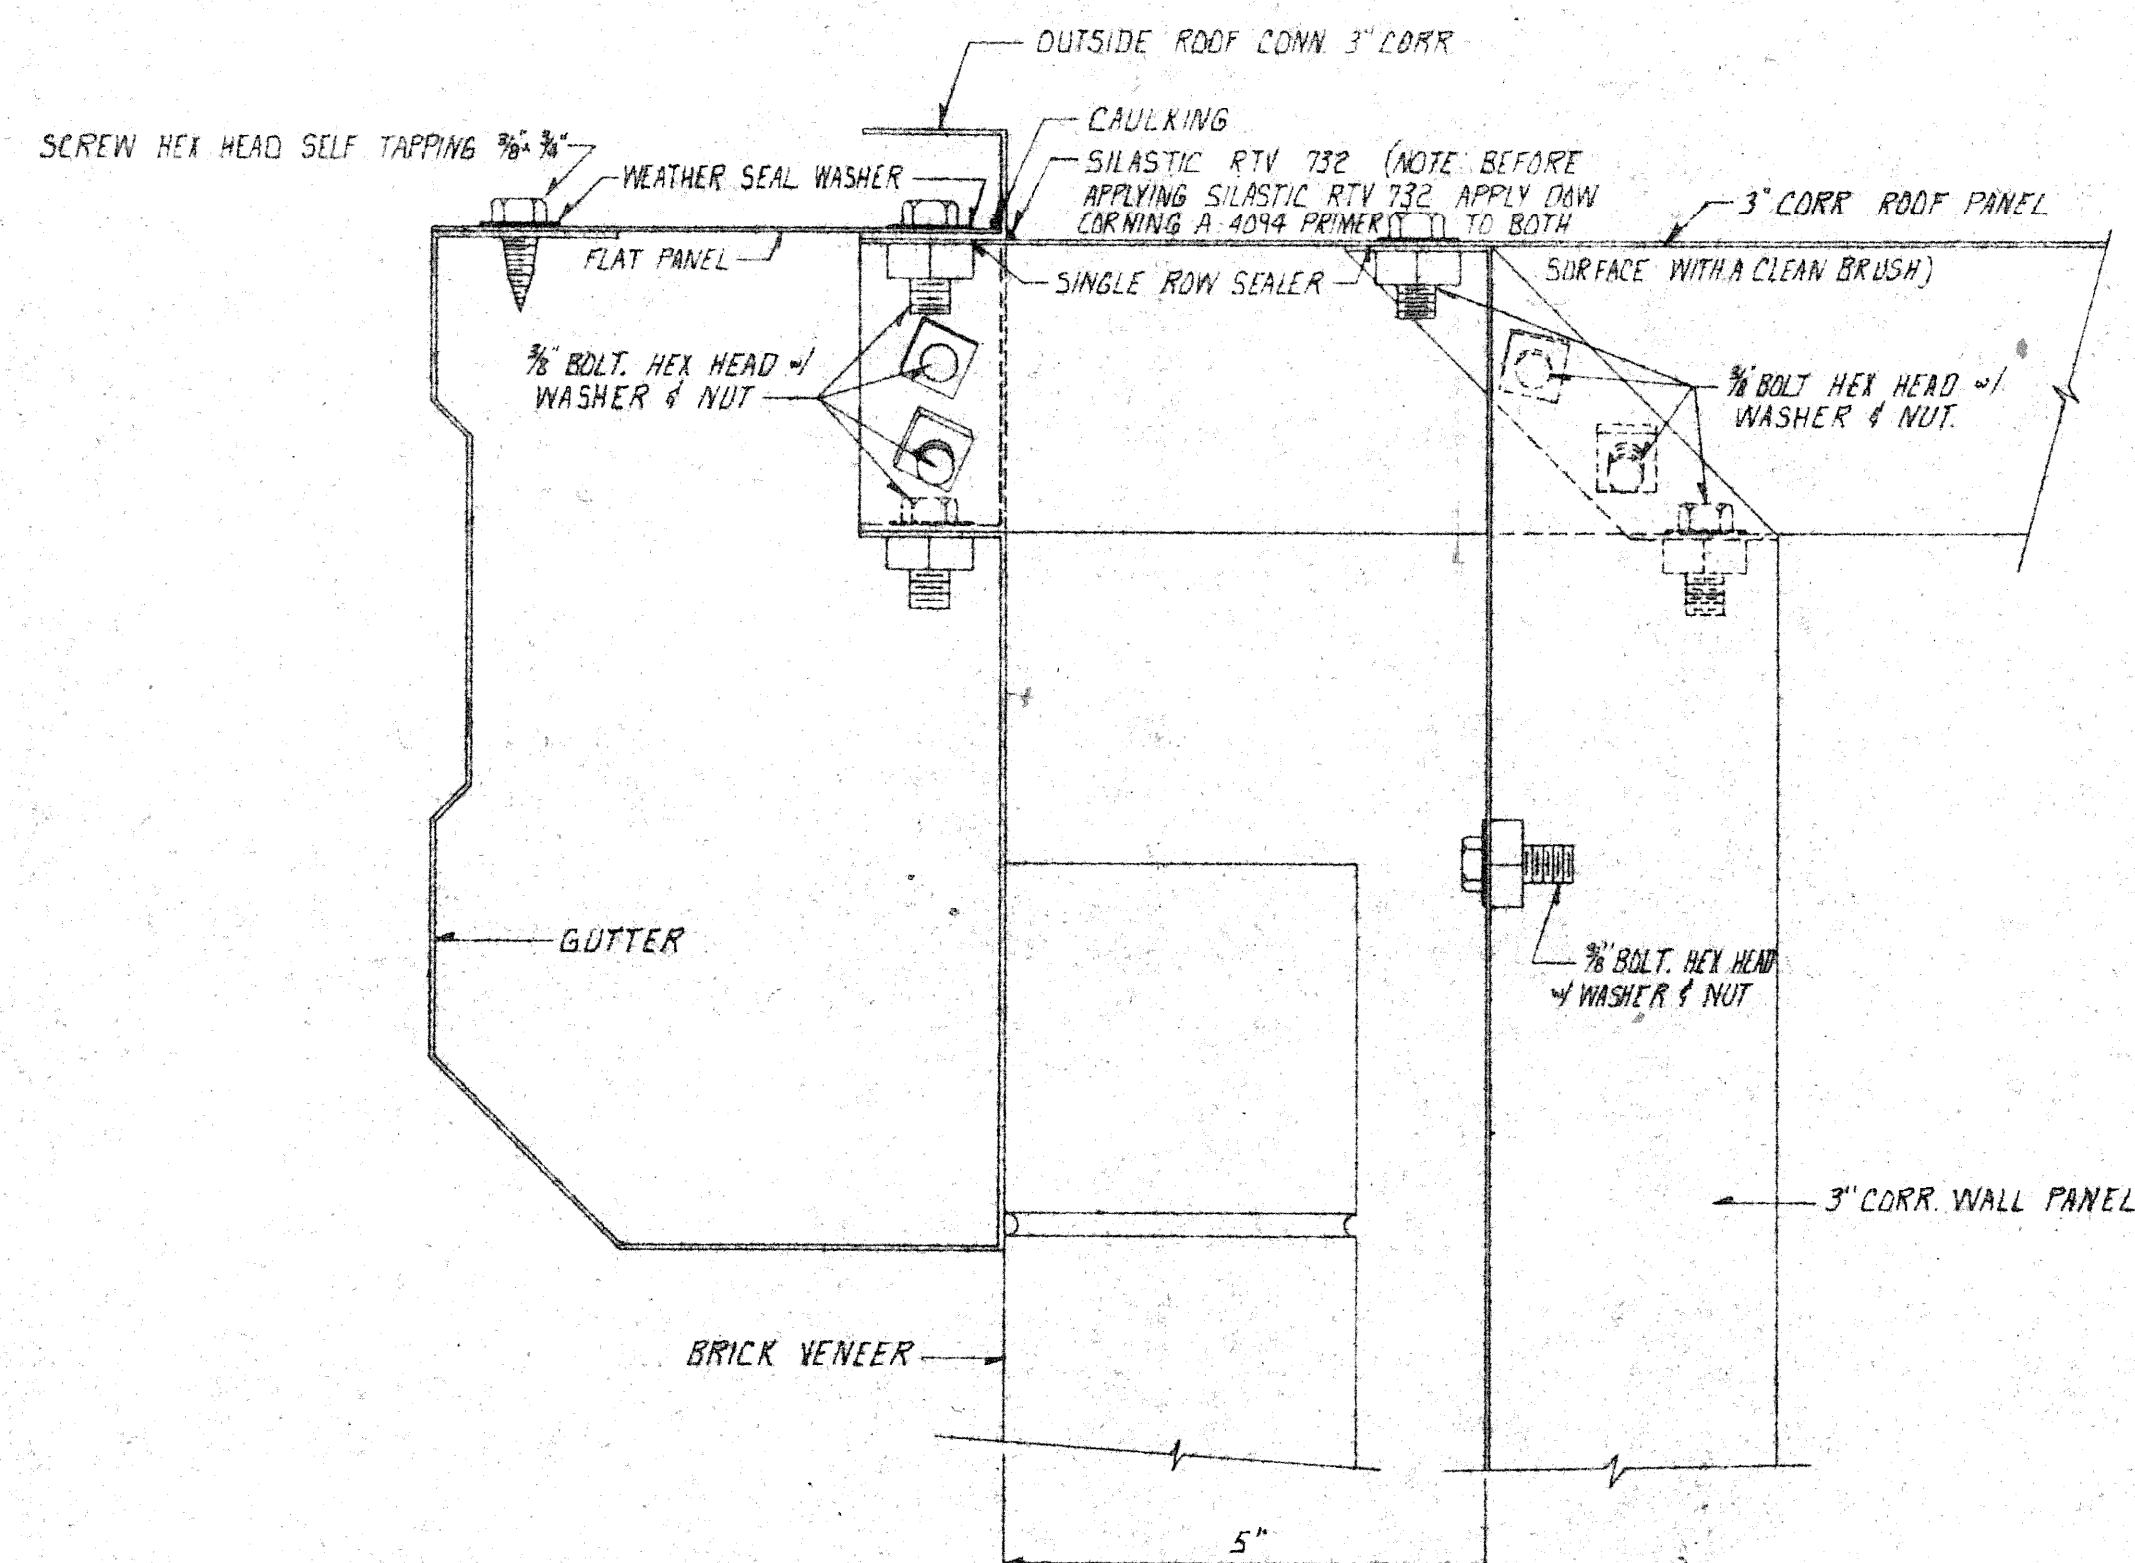

B-B SECTION THRU SIDEWALL SHOWING GUTTER DETAIL IN BRICK VENEER AREA.

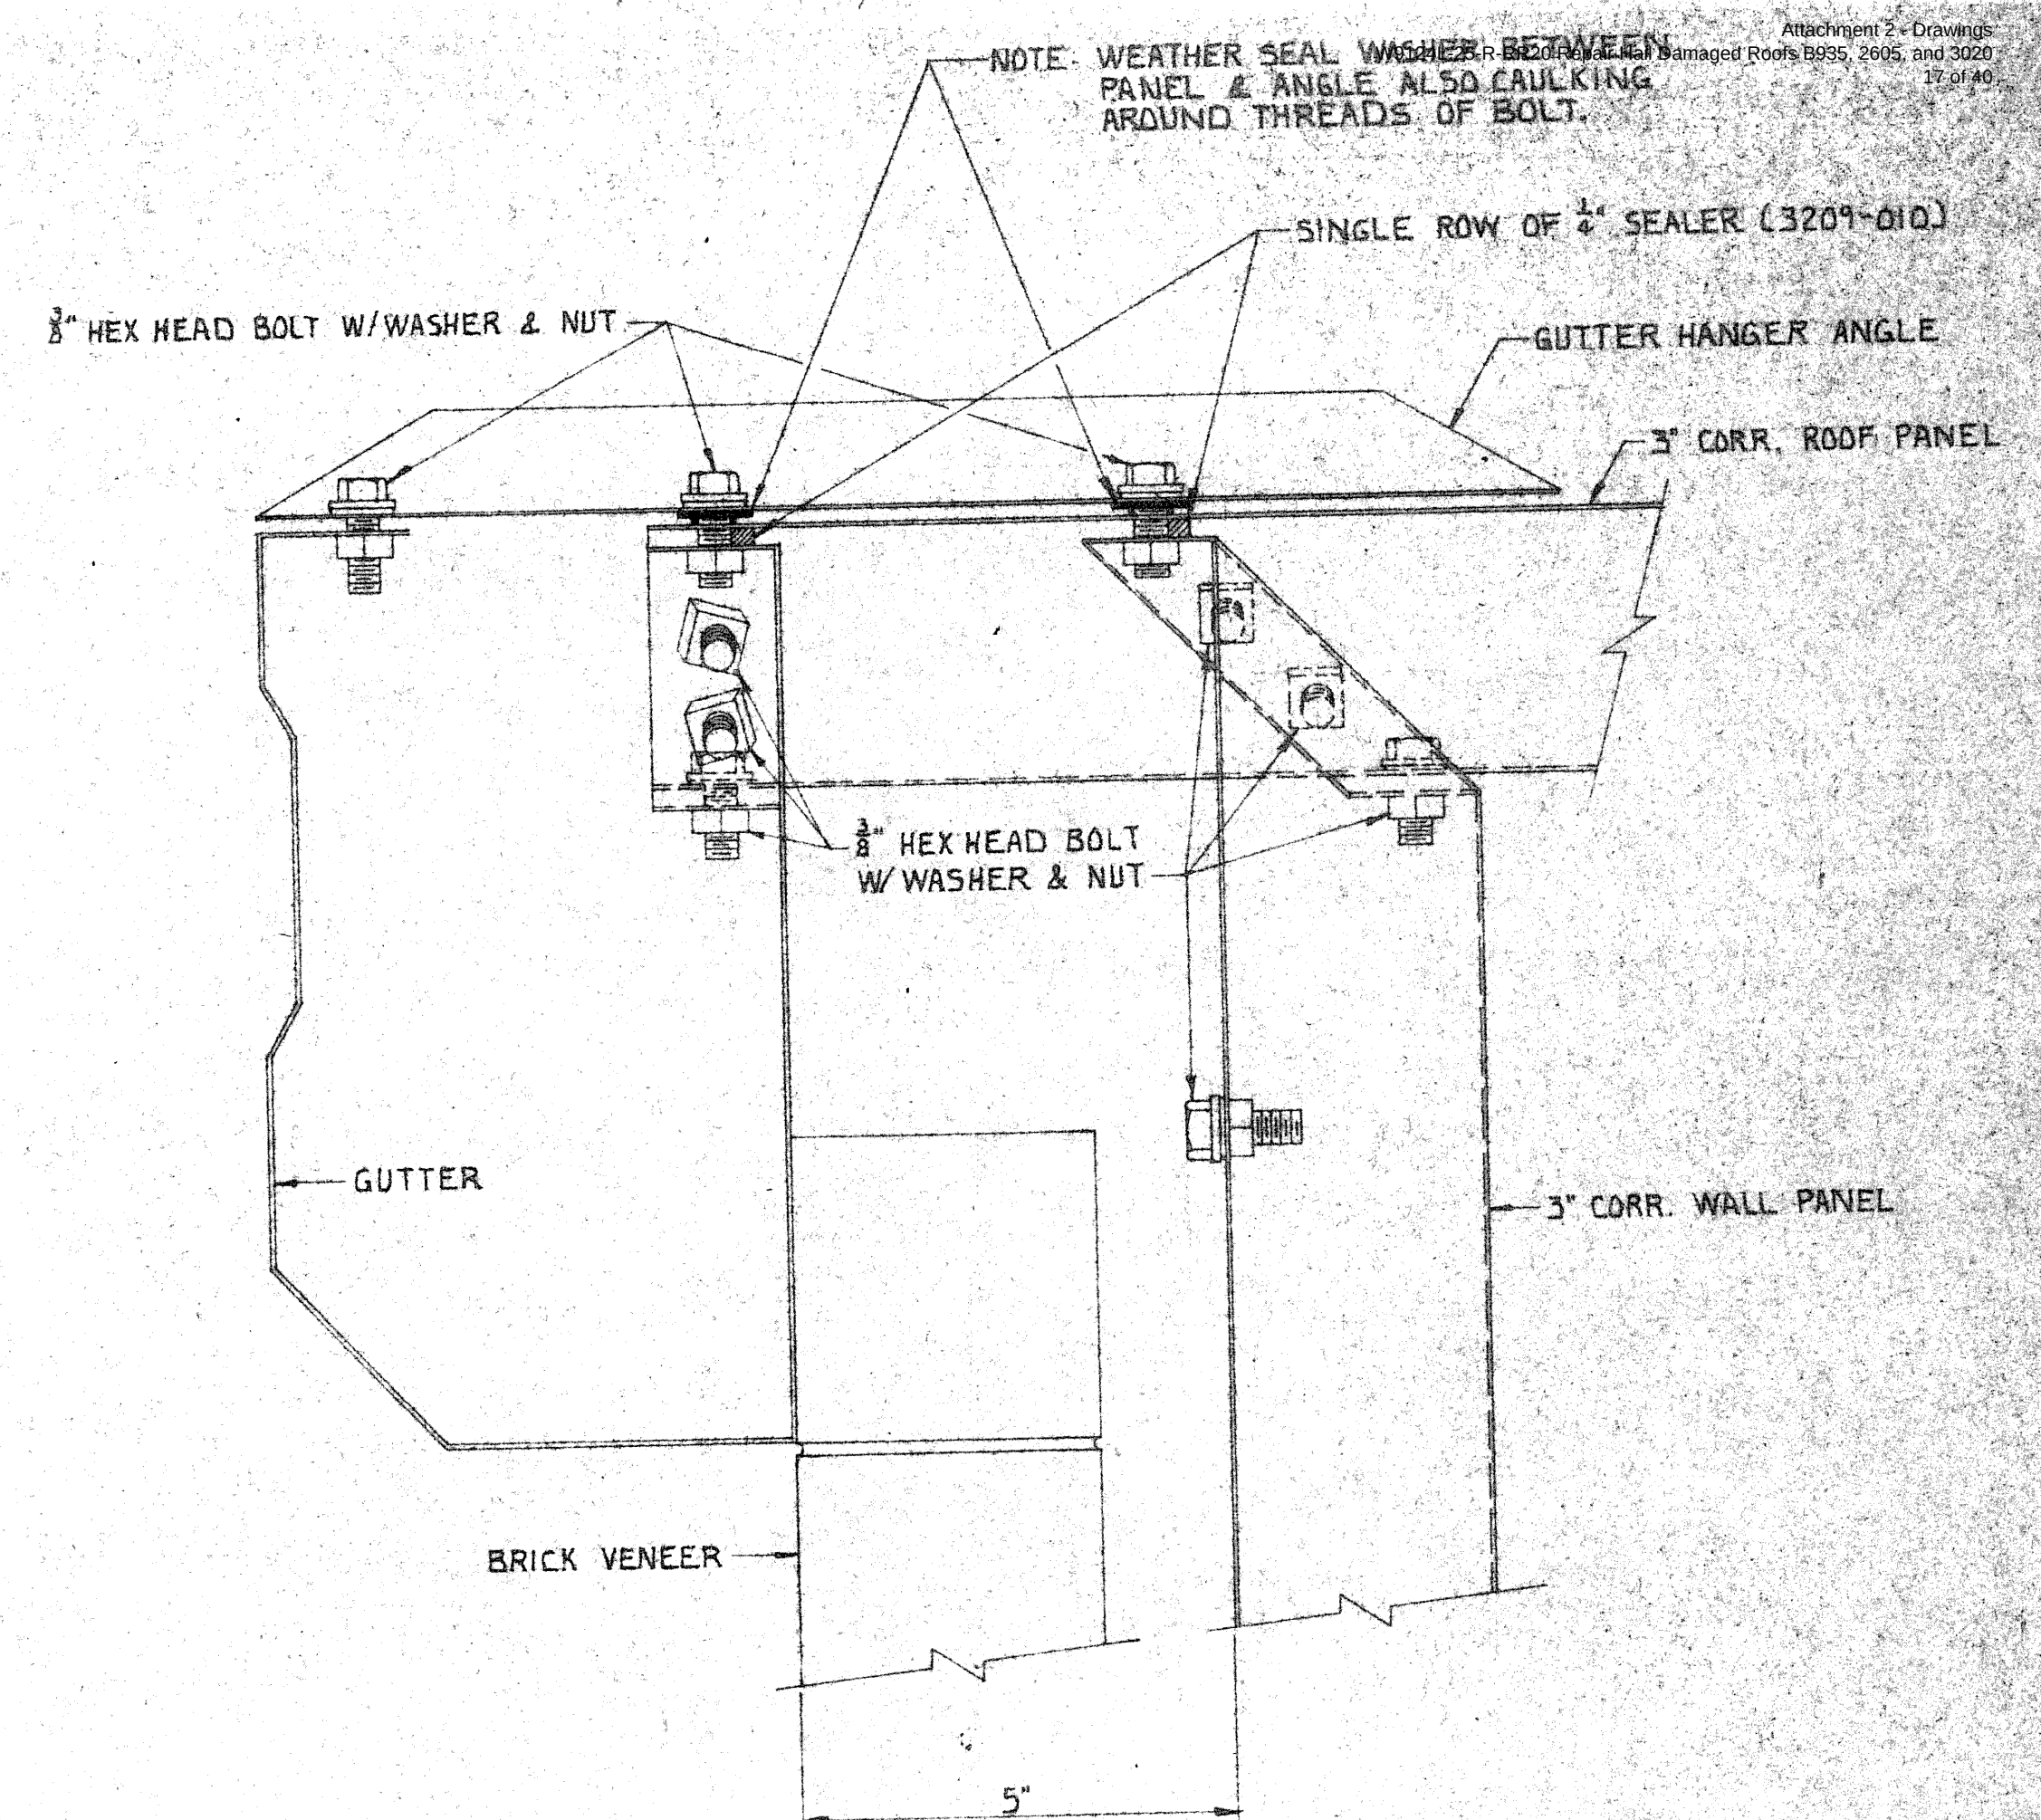


C-C SECTION THRU SIDEWALL SHOWING GUTTER DETAIL IN BRICK VENEER AREA.

FOR DESIGN OF BEHLEN STRUCTURAL SYSTEM ONLY 3-7-68


R. J. Hoyer

BEHLEN MANUFACTURING CO. INC. PANEL BUILDING SYSTEM COLUMBUS, NEBRASKA		LETTER	DESCRIPTION	BY	DATE
		REVISIONS			
DETAIL NUMBER DETAIL PAGE		DRAWN EOSTEN	BY G. ENGEL	DATE 3-6-68	FT SILL, BOWLING LANES FT SILL, OKLAHOMA 363-38
DETAIL SYMBOL		CHECKED G. ENGEL	DATE 3-6-68	SCALE	CROSS SECTIONS B-1512 G 10A OF 11

36 LANE BOWLING CENTER FORT SILL OKLAHOMA	
BRUNSWICK CORPORATION PRIME CONTRACTOR	
WERNER HERBISON-PADGETT INC. BUILDER	
INTERNATIONAL DESIGN CONSULTANTS INC	
T.E. SAMUELSON & ASSOCIATES ARCHITECTS	
S.J. FLOK	STRUCTURAL ENGINEER
DECKETT ENGINEERING	MECH. ENGINEERS
R.E. CLAY & ASSOCIATES	ELEC. ENGINEERS
DATE: JAN. 9, 1968	DRAWING A-2

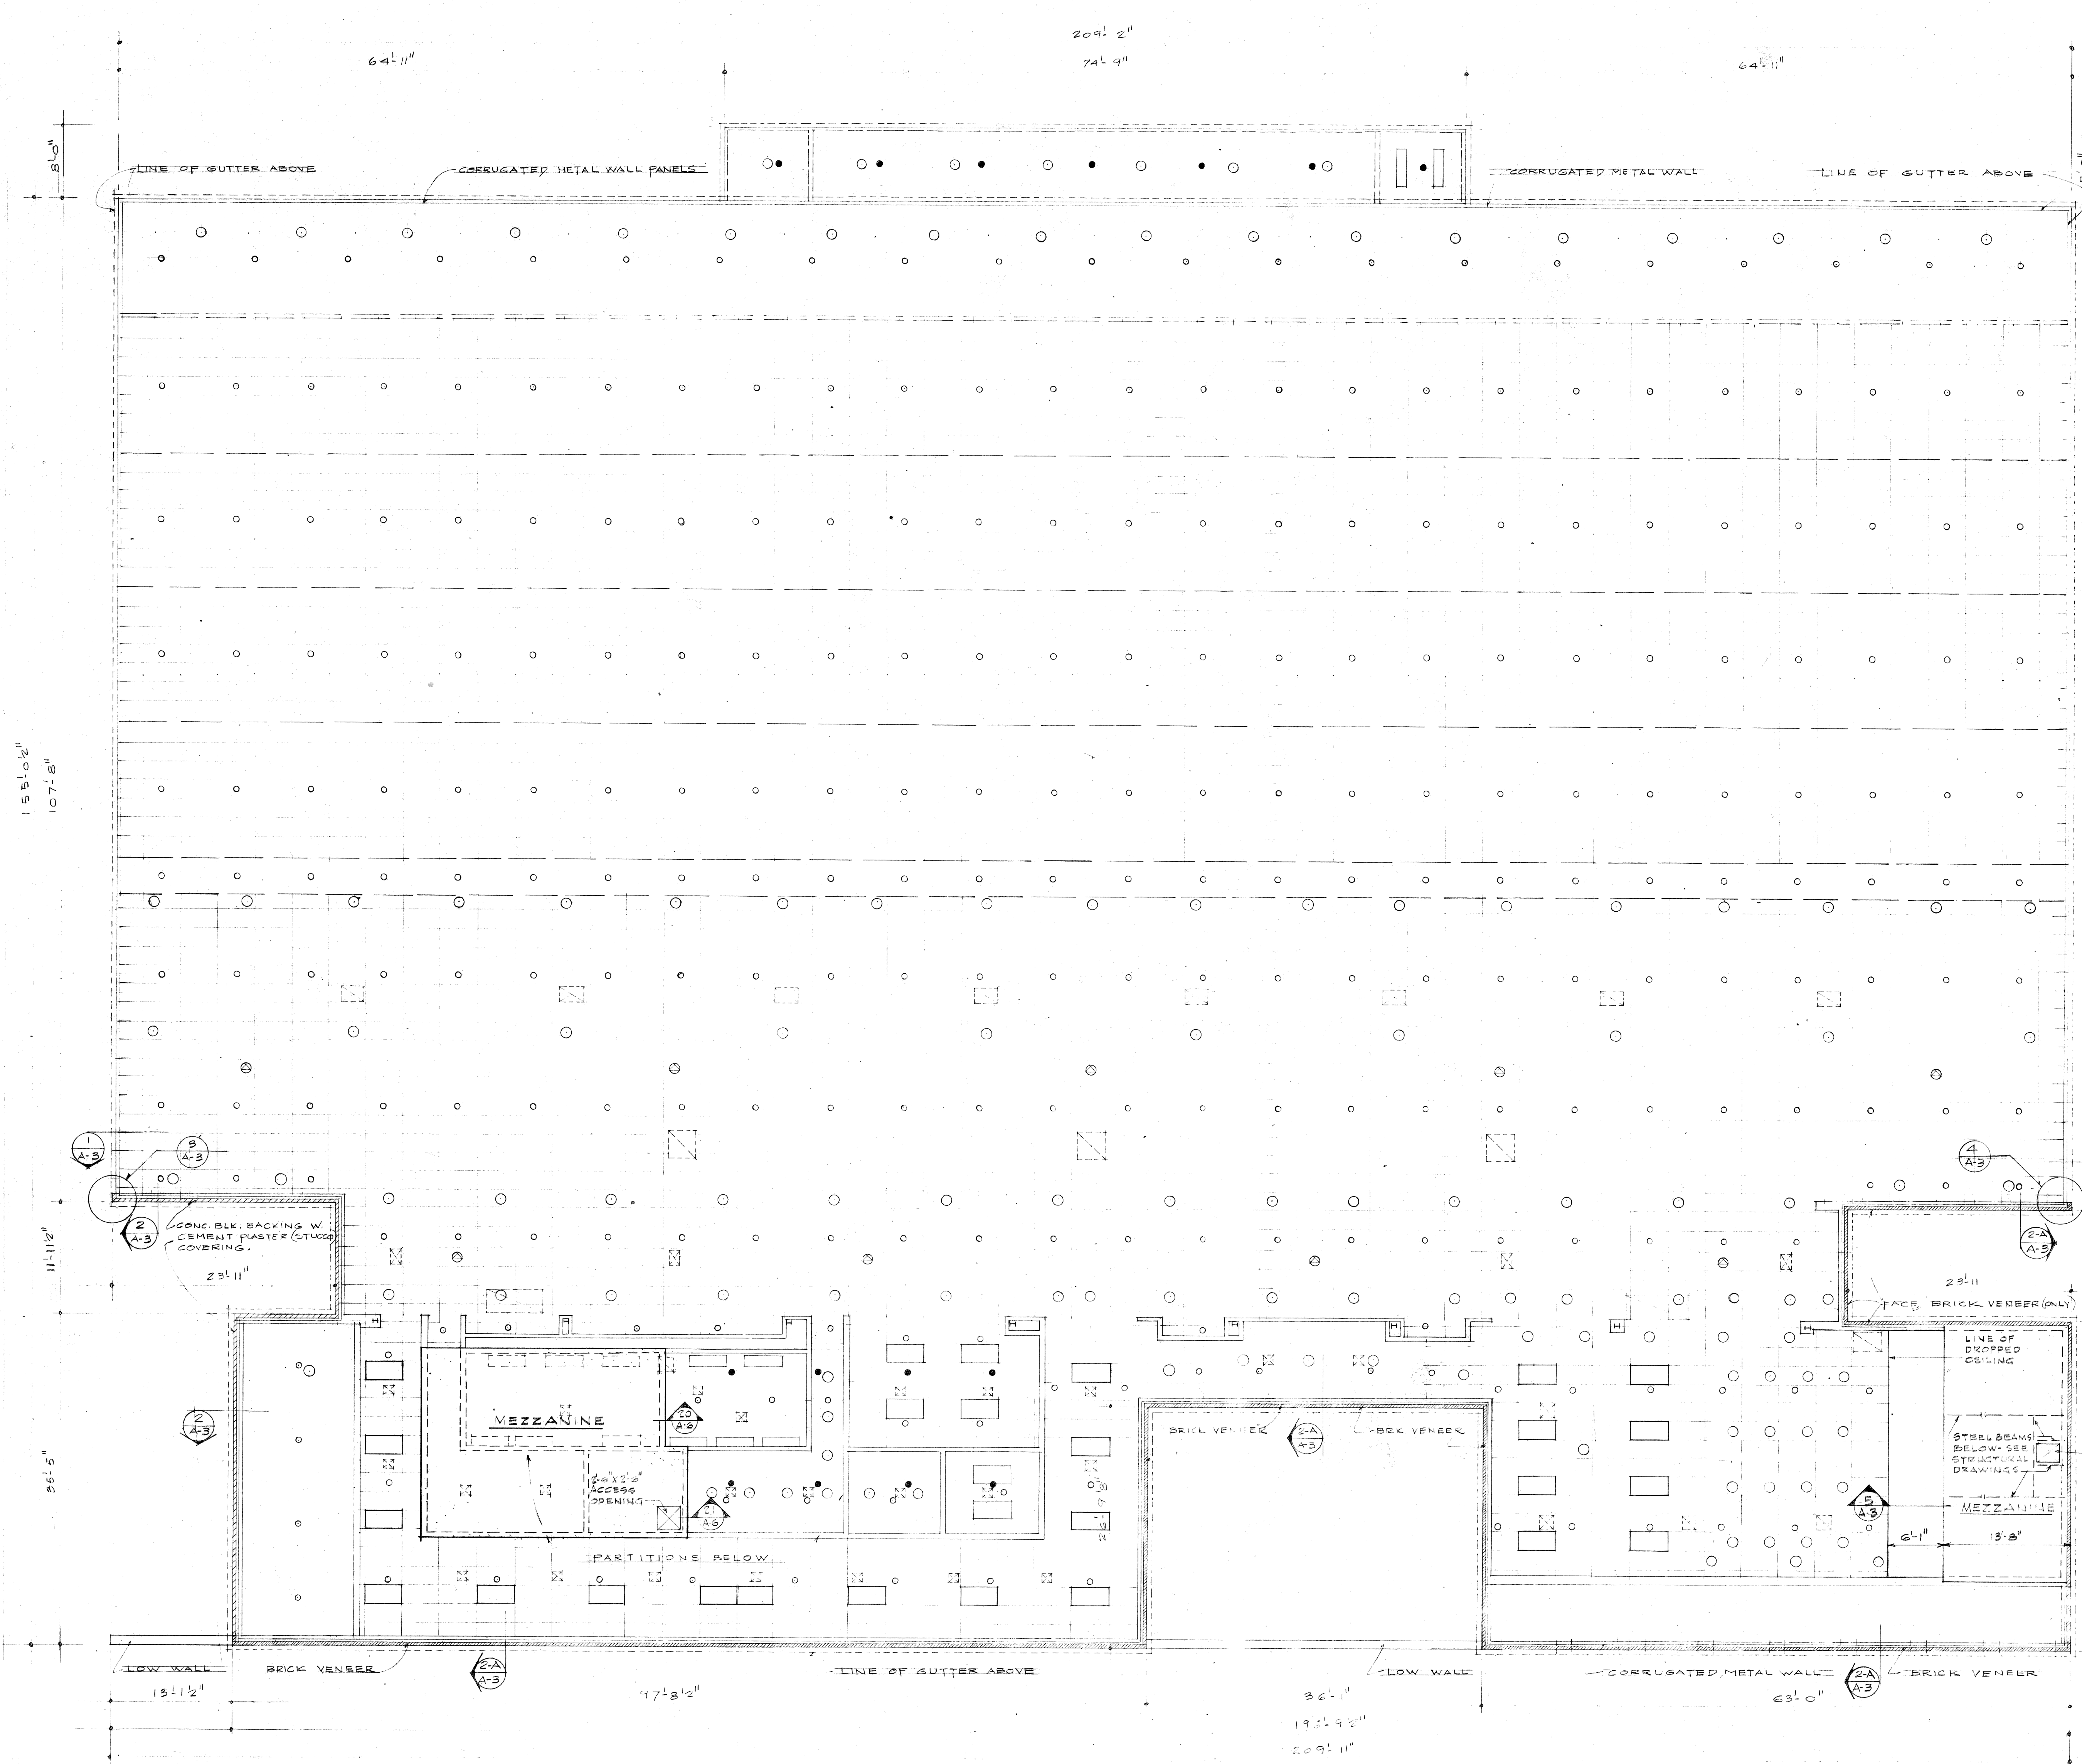


PLAN SECTION TAKEN ABOVE CONTINUOUS LITTLE BLOCK
SCALE 1/8" = 1'-0"

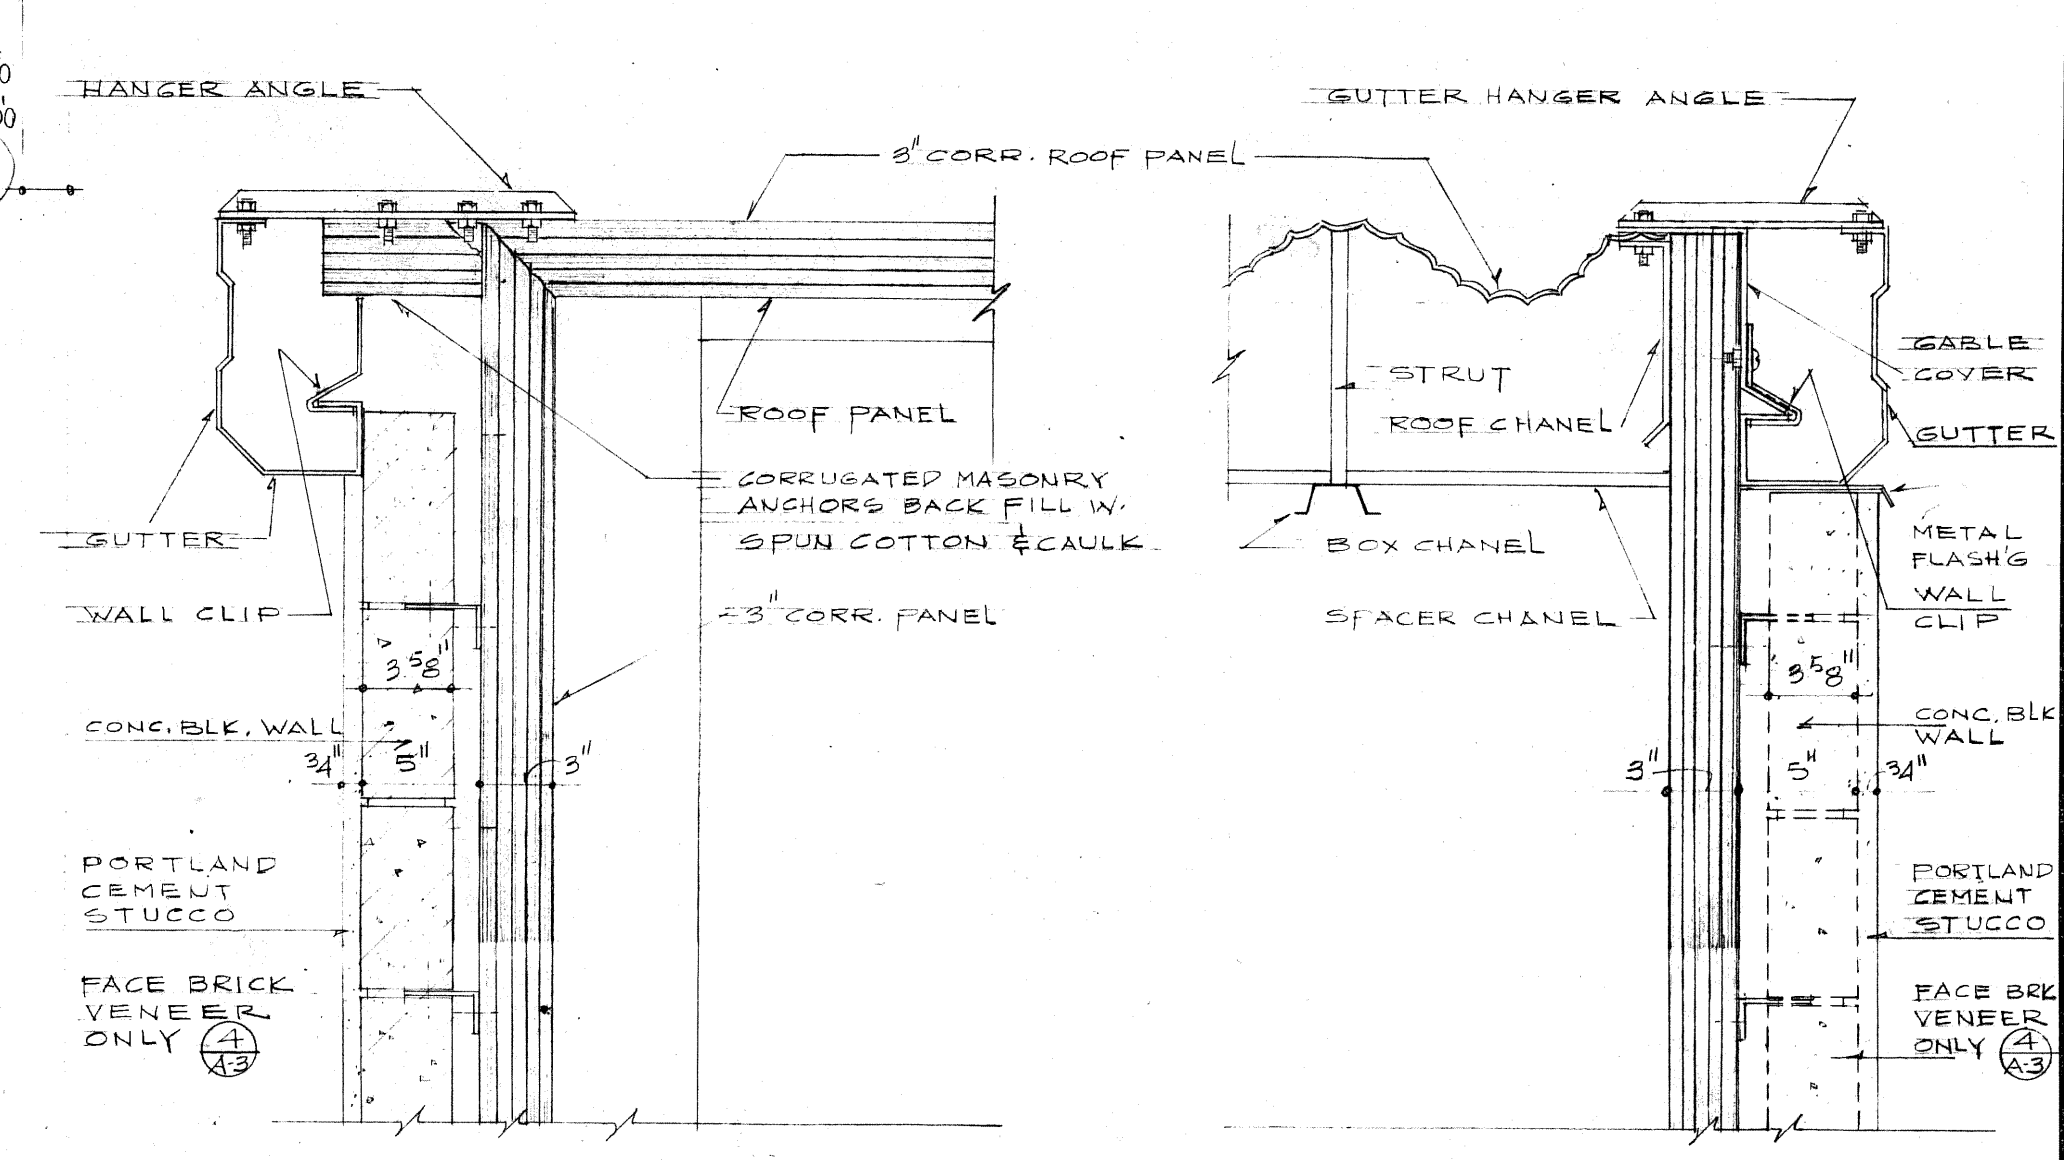


SECTION 242A
SCALE 1/2" = 1'-0"


SECTION 181A
SCALE 1/2" = 1'-0"

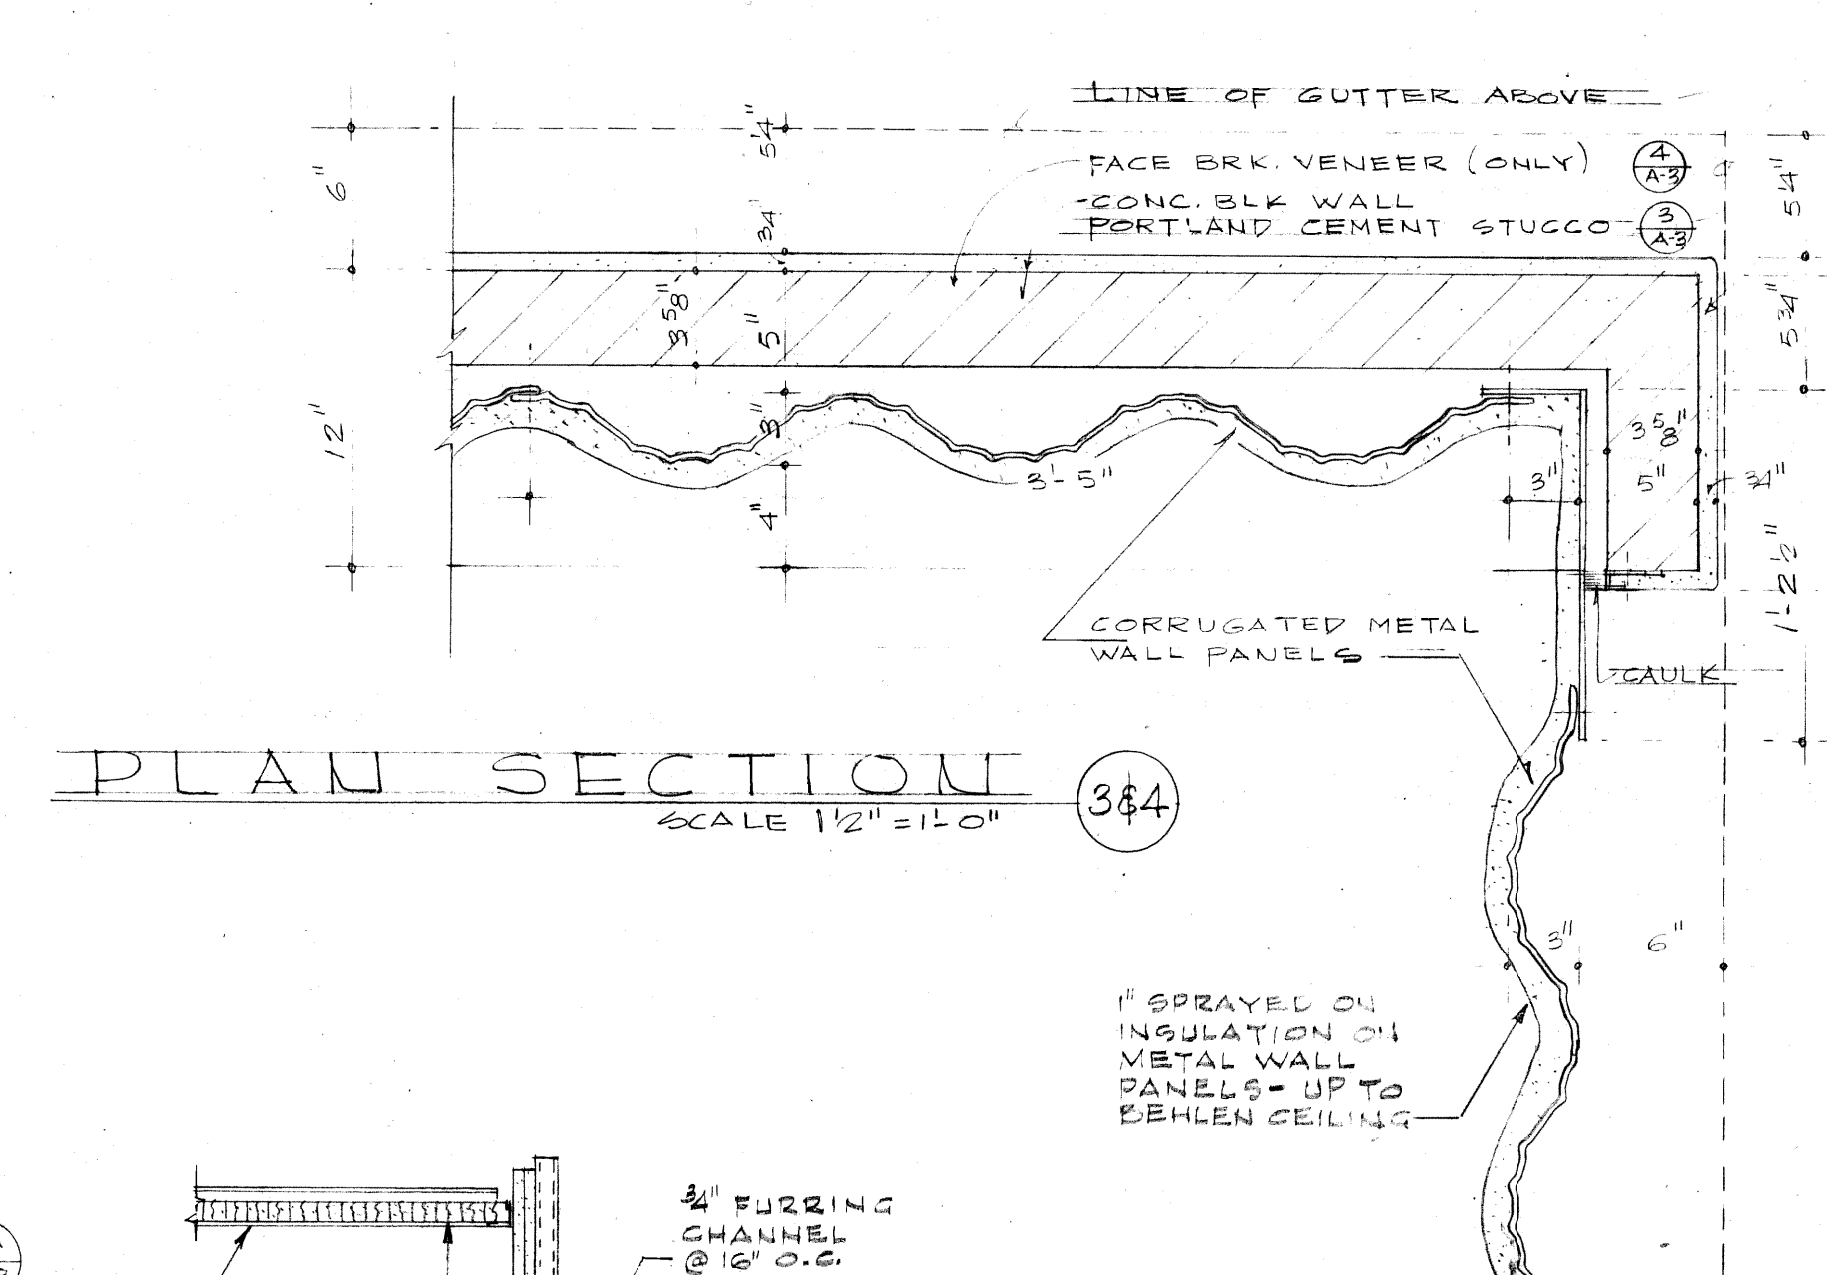

PLAN SECTION 344
SCALE 1/2" = 1'-0"

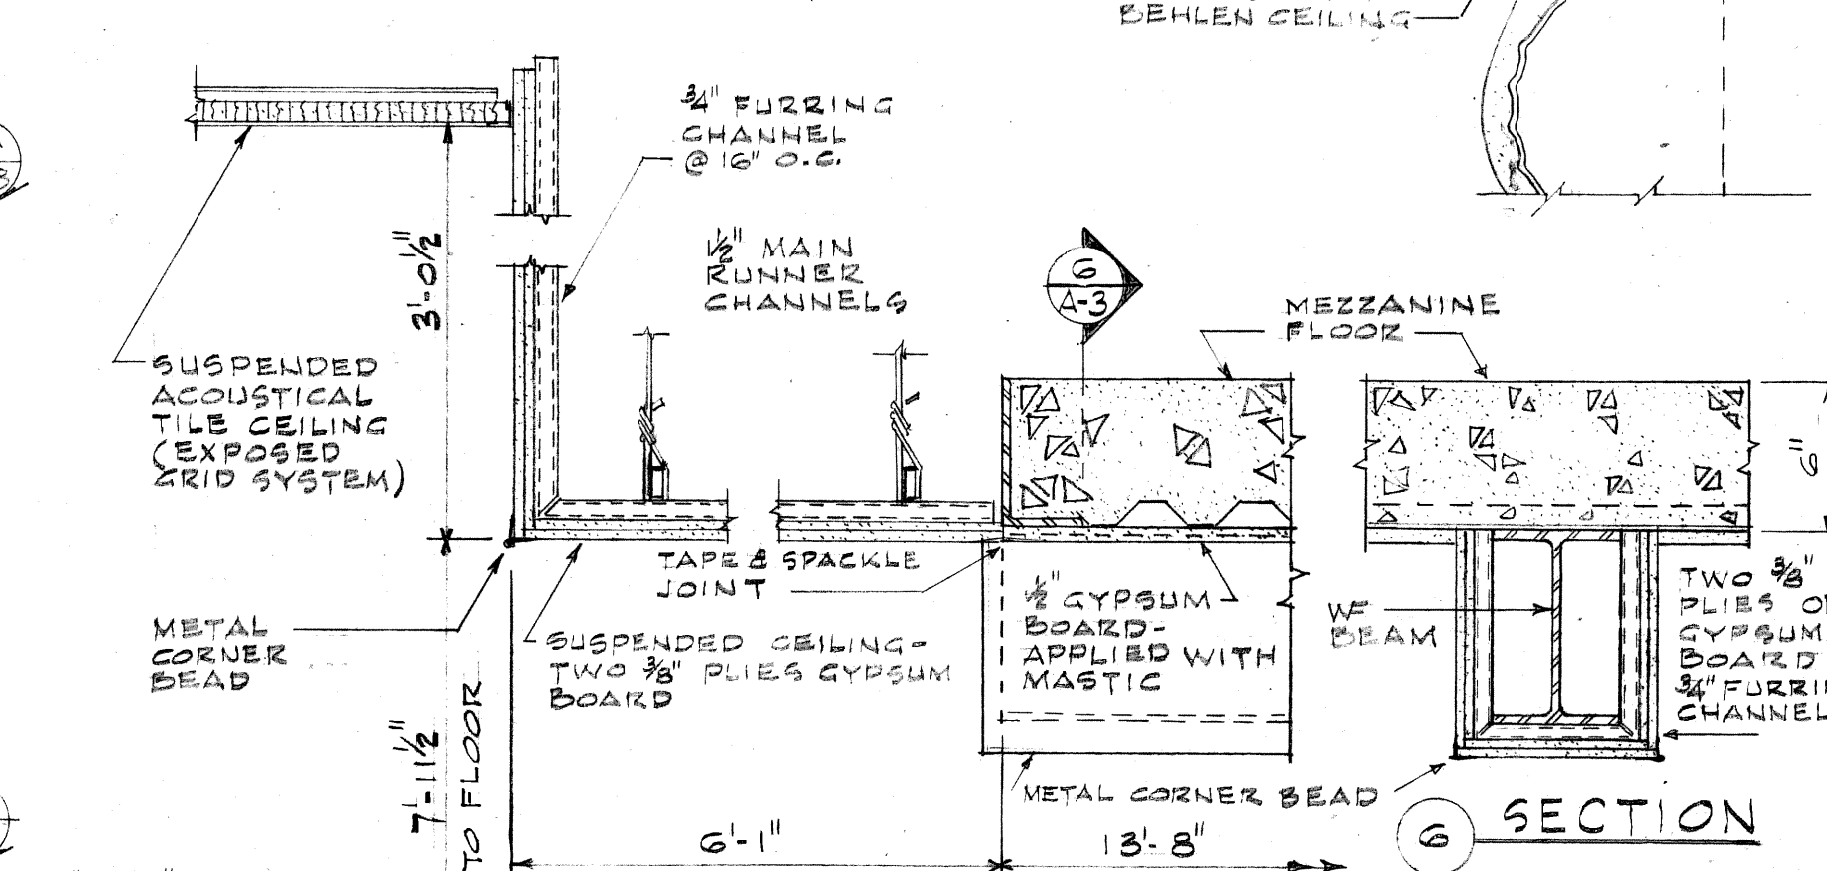


SECTION 5
SCALE: 1/4" = 1'-0"

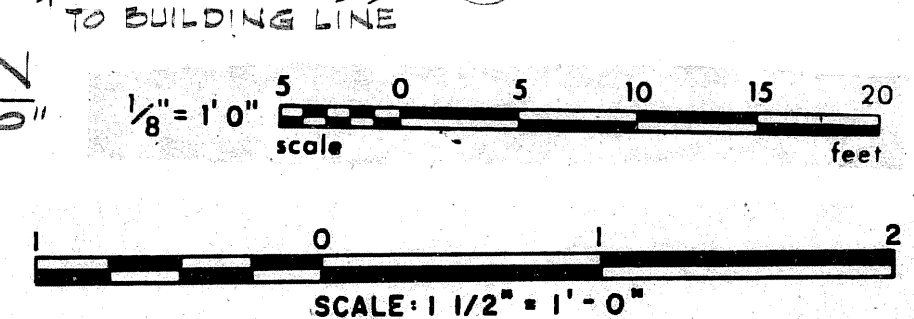


- KEY TO SYMBOLS**
- PENDANT SPRINKLER HEAD
 - UPRIGHT SPRINKLER HEAD
 - CEILING ELECTRICAL OUTLET
 - △ CEILING SPEAKER OUTLET
 - CEILING AIR DIFFUSER
 - CEILING GRILL & DUCT TO ROOF FAN
 - LIGHT FIXTURE


36 LANE BOWLING CENTER FORT SILL OKLAHOMA	
BRUNSWICK CORPORATION PRIME CONTRACTOR	
WERNER HERBISON-PADGETT INC. BUILDER	
INTERNATIONAL DESIGN CONSULTANTS INC.	
T.E. SAMUELSON & ASSOCIATES ARCHITECTS	
S.J. FLOOD STRUCTURAL ENGINEER	
BECKETT ENGINEERING MECH. ENGINEERS	
K.E. CLAY & ASSOCIATES ELEC. ENGINEERS	
DATE: JAN. 9, 1968	DRWNG. A-3

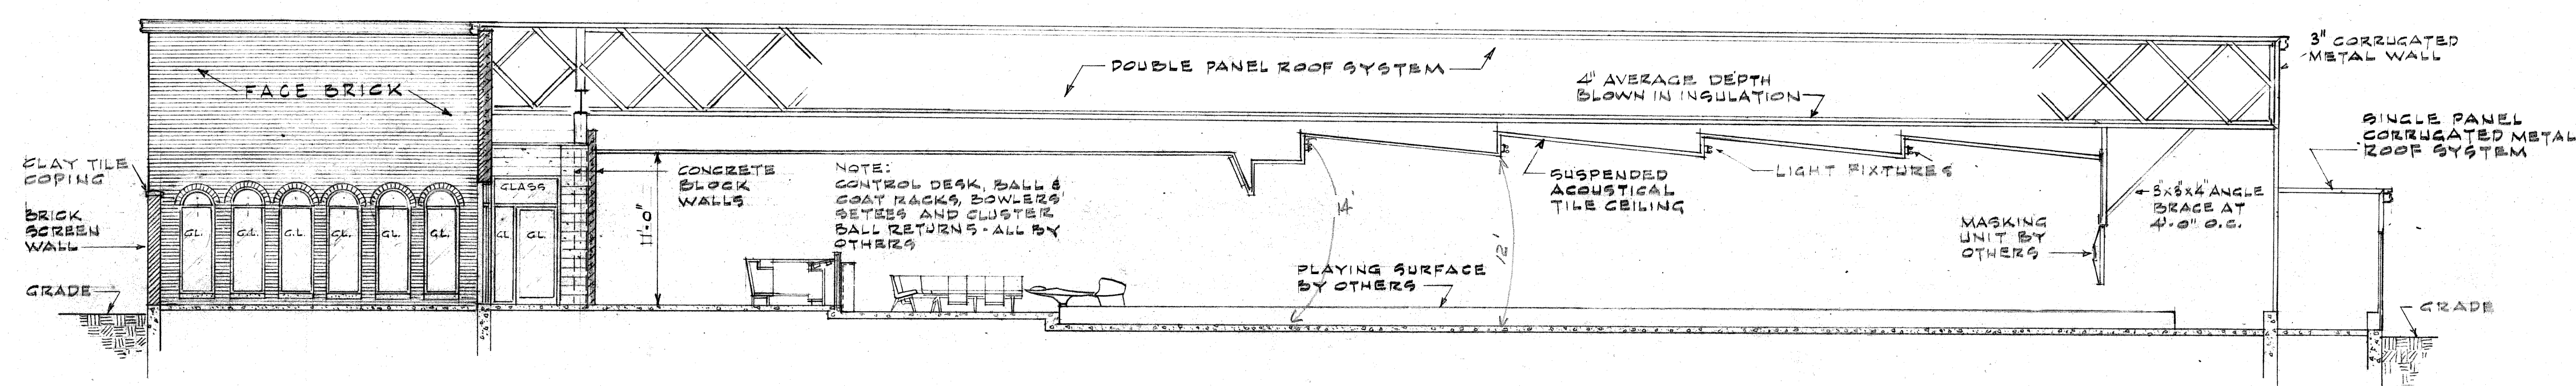


SECTION
SCALE: 1/8" = 1'-0"

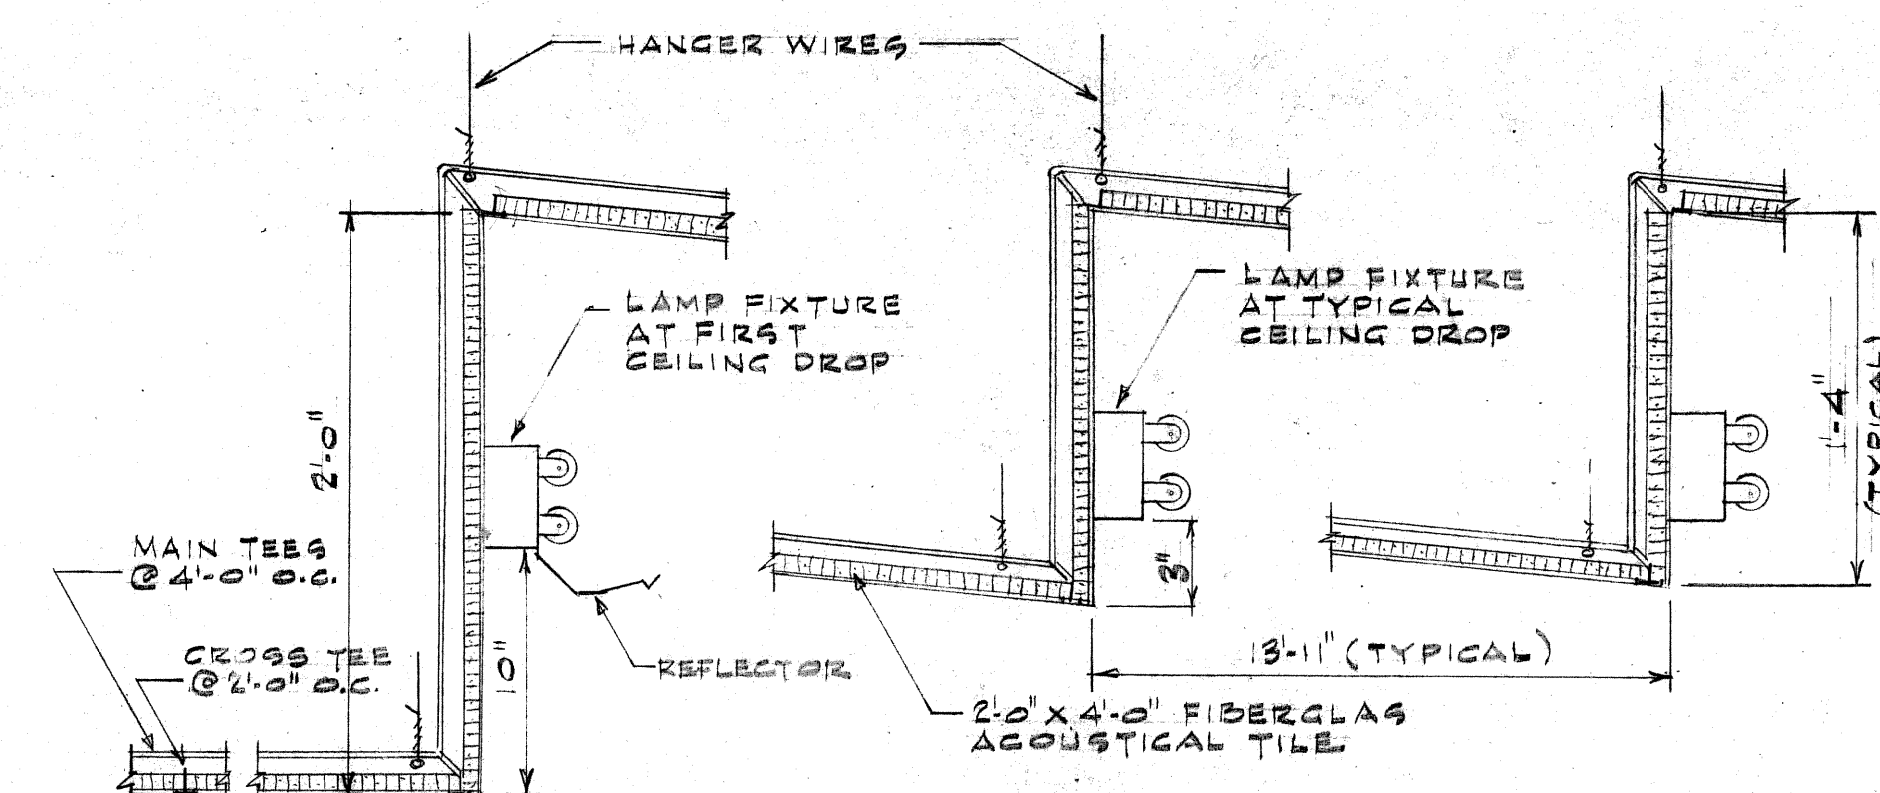


SAWTOOTH CEILING DETAIL (EXPOSED GRID SYSTEM)
SCALE: 1/2" = 1'-0"

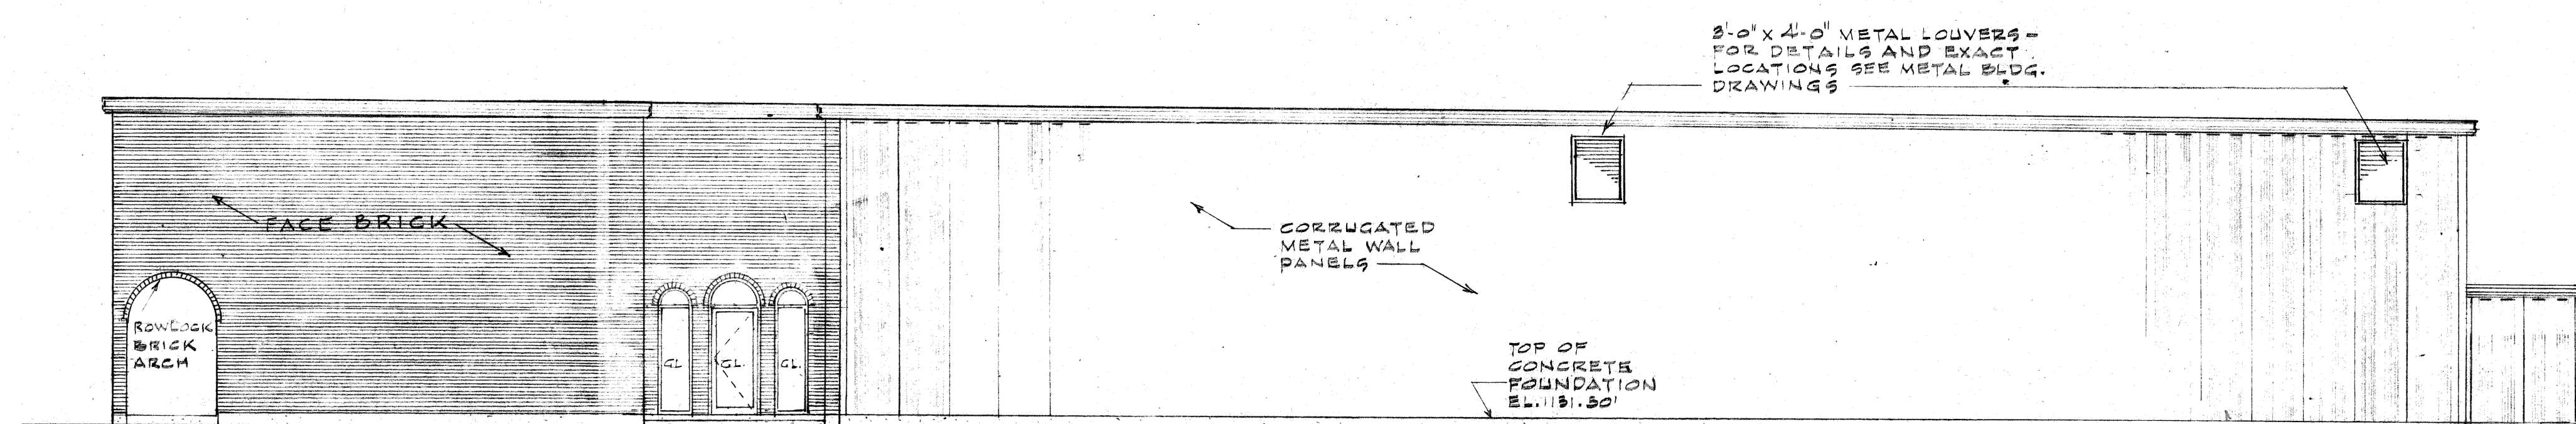


EAST ELEVATION
SCALE: 1/8" = 1'-0"

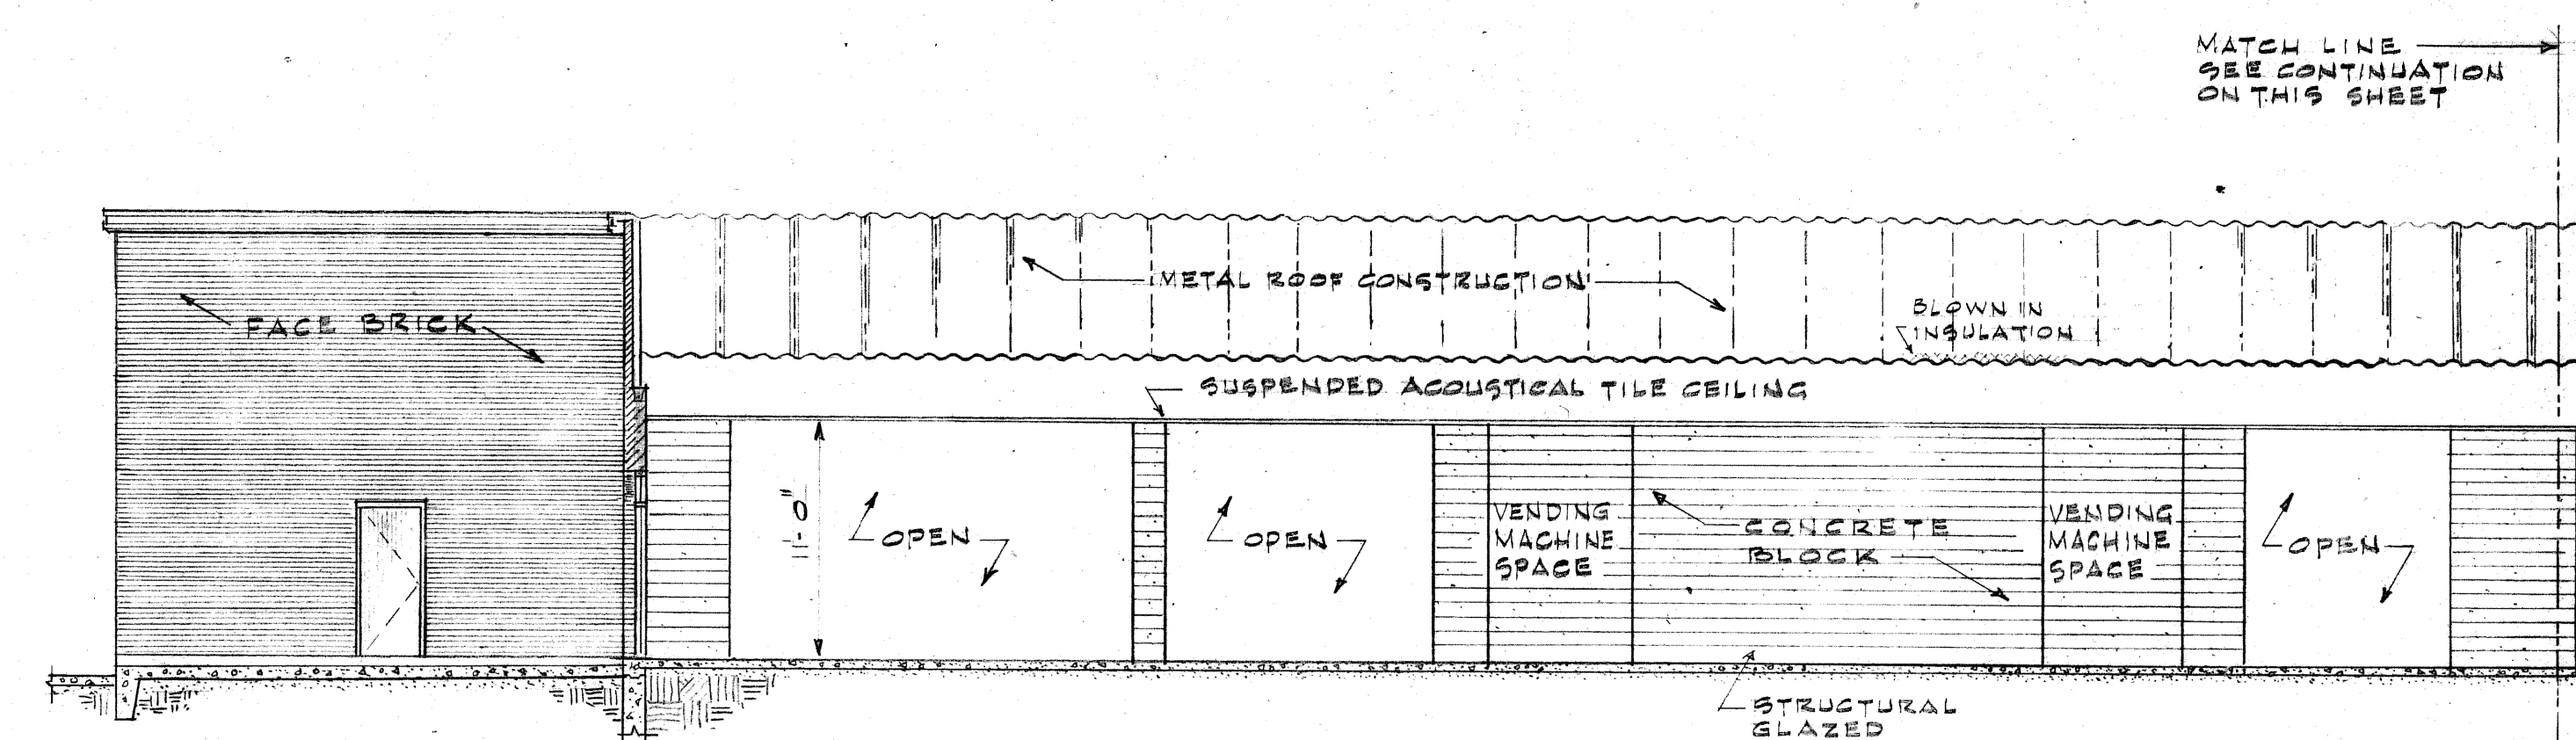


PARTIAL SECTION (LOOKING SOUTH IN PROMENADE)
SCALE: 1/8" = 1'-0"

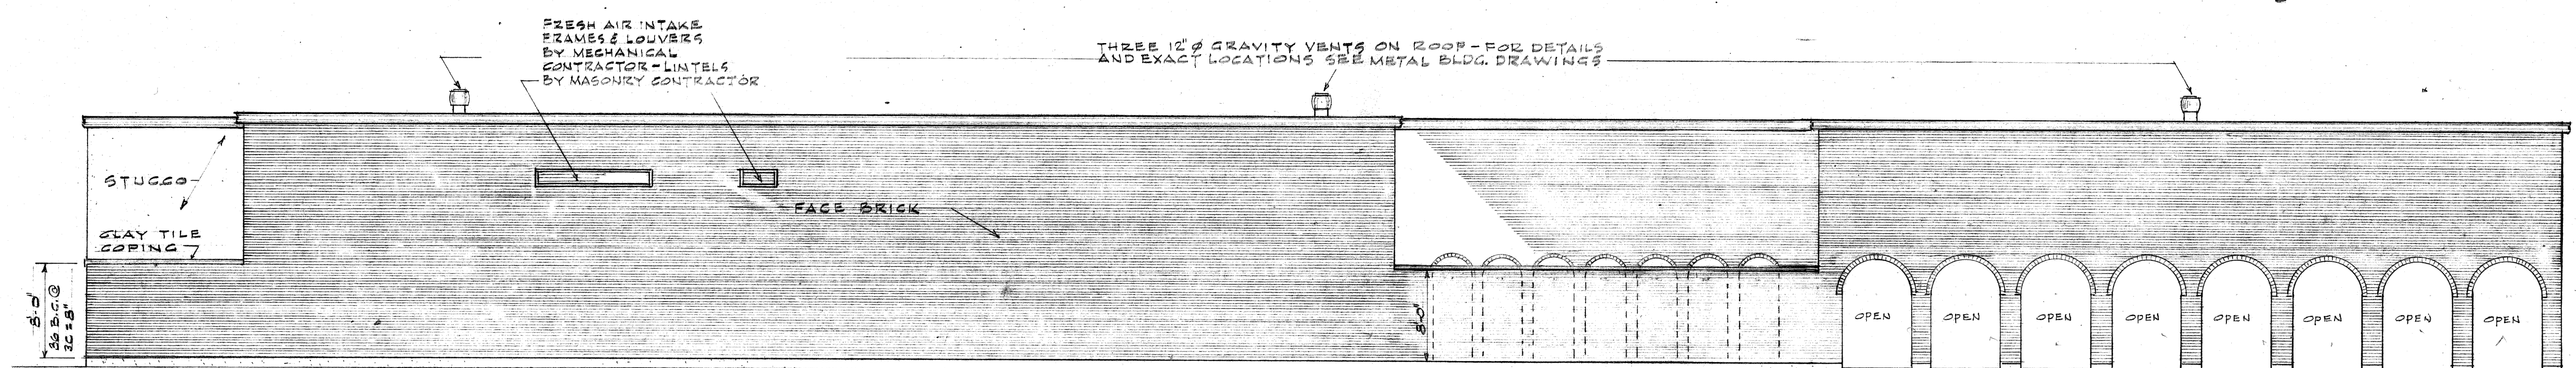


SOUTH ELEVATION
SCALE: 1/8" = 1'-0"

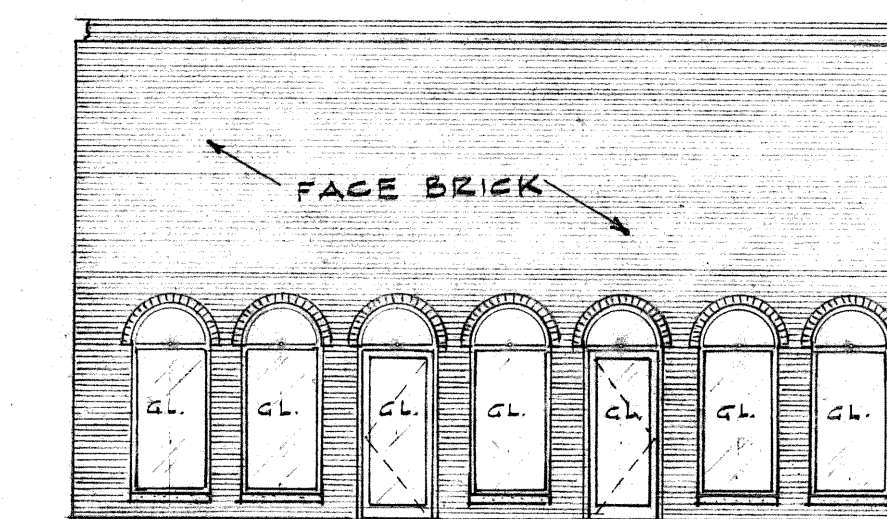


NORTH ELEV. OF COURT
SCALE: 1/8" = 1'-0"

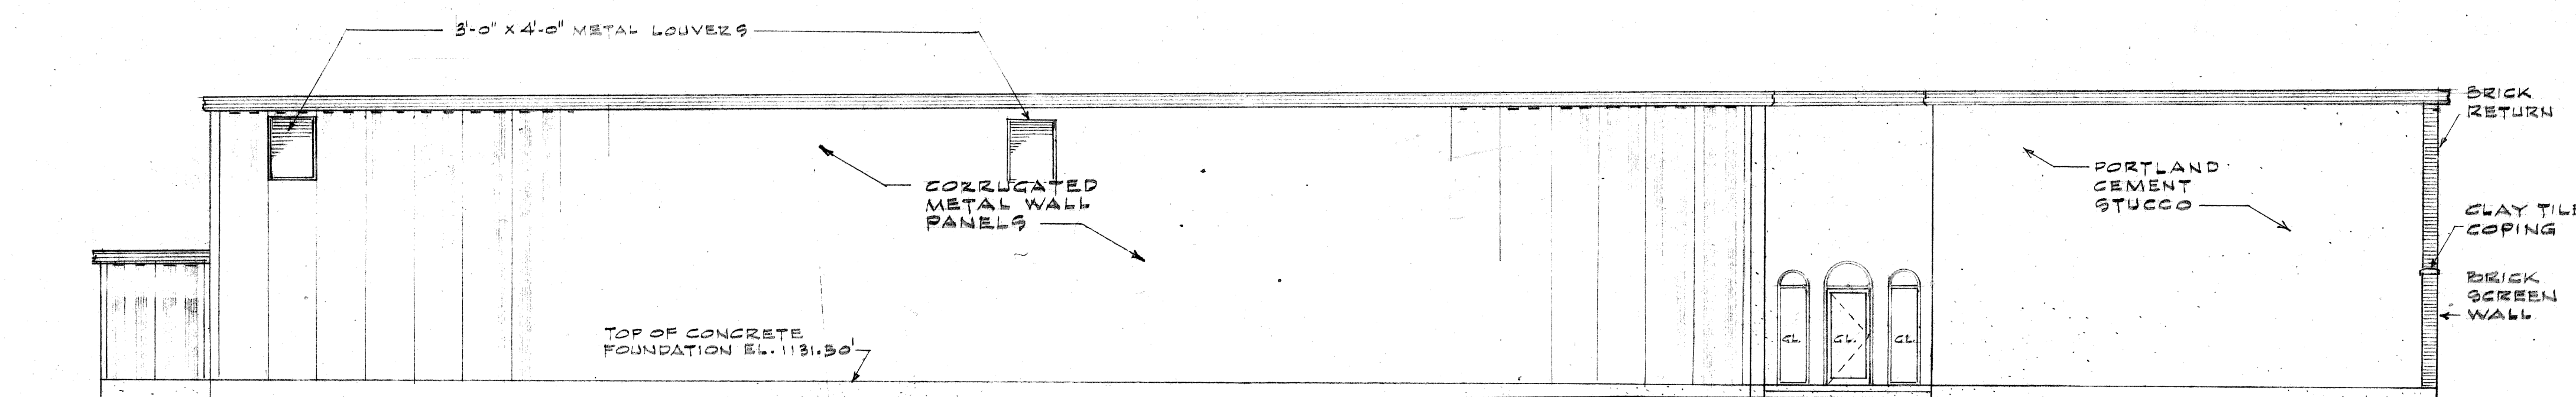


WEST ELEVATION
SCALE: 1/8" = 1'-0"

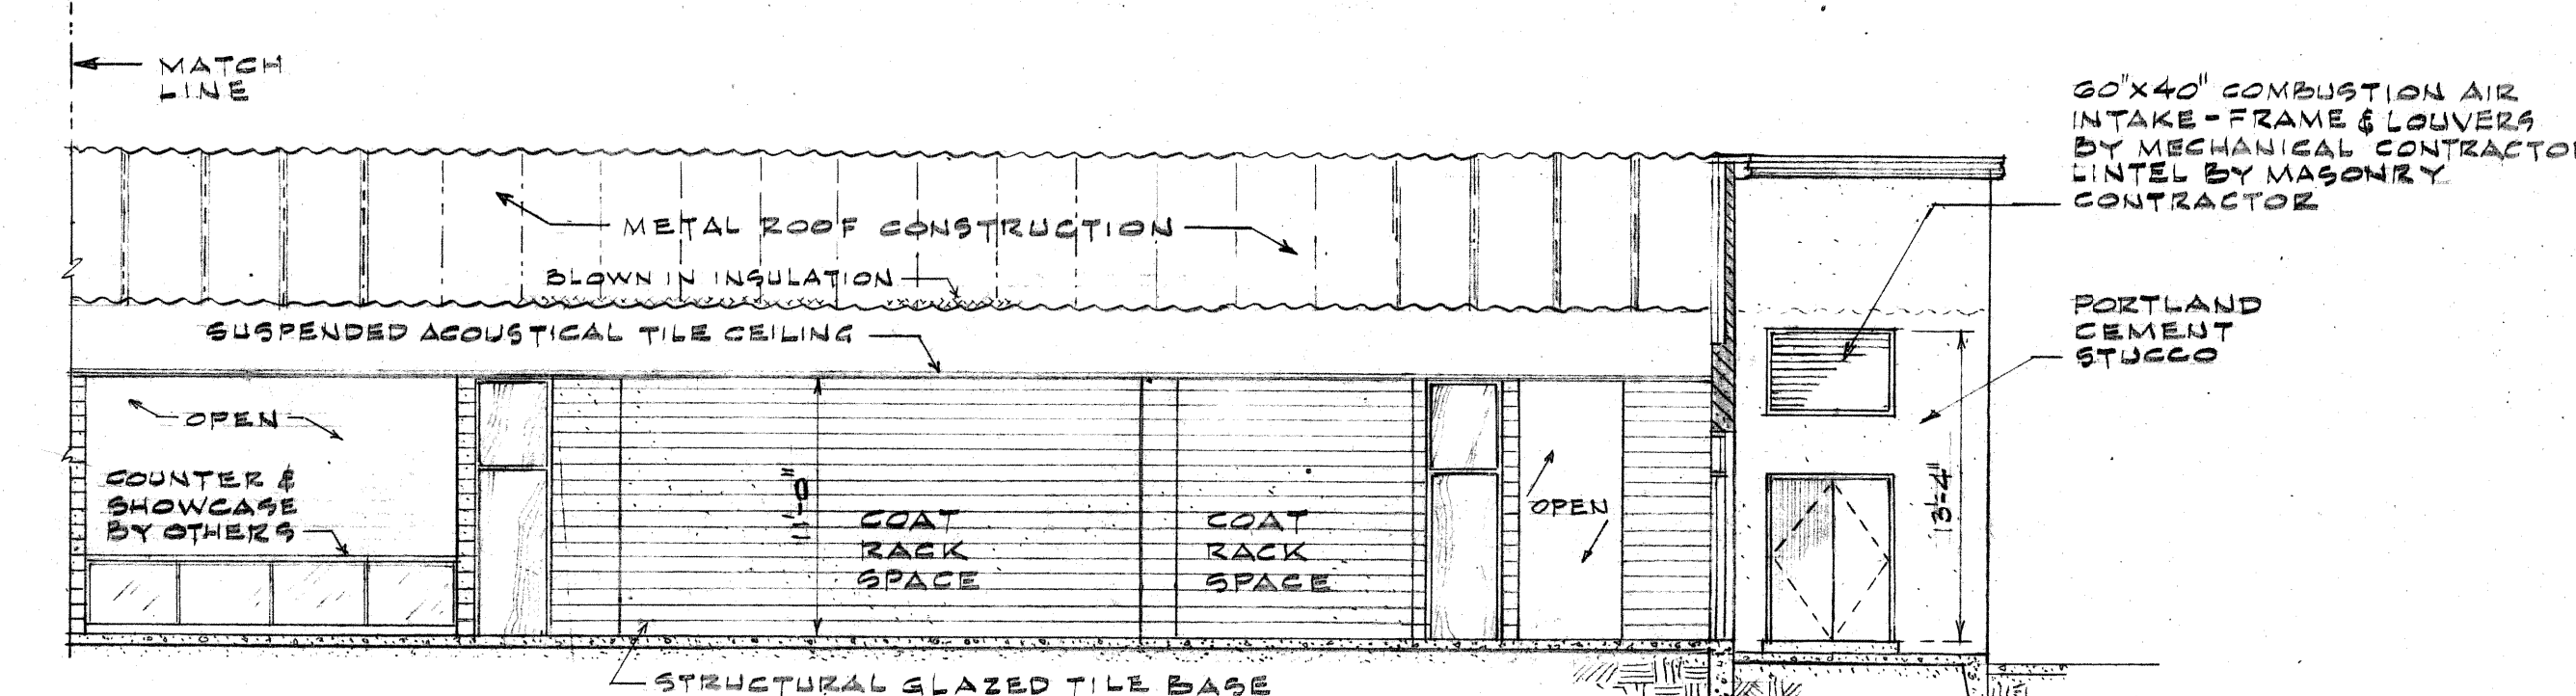

PARTIAL SECTION (LOOKING SOUTH IN PROMENADE)
SCALE: 1/8" = 1'-0"

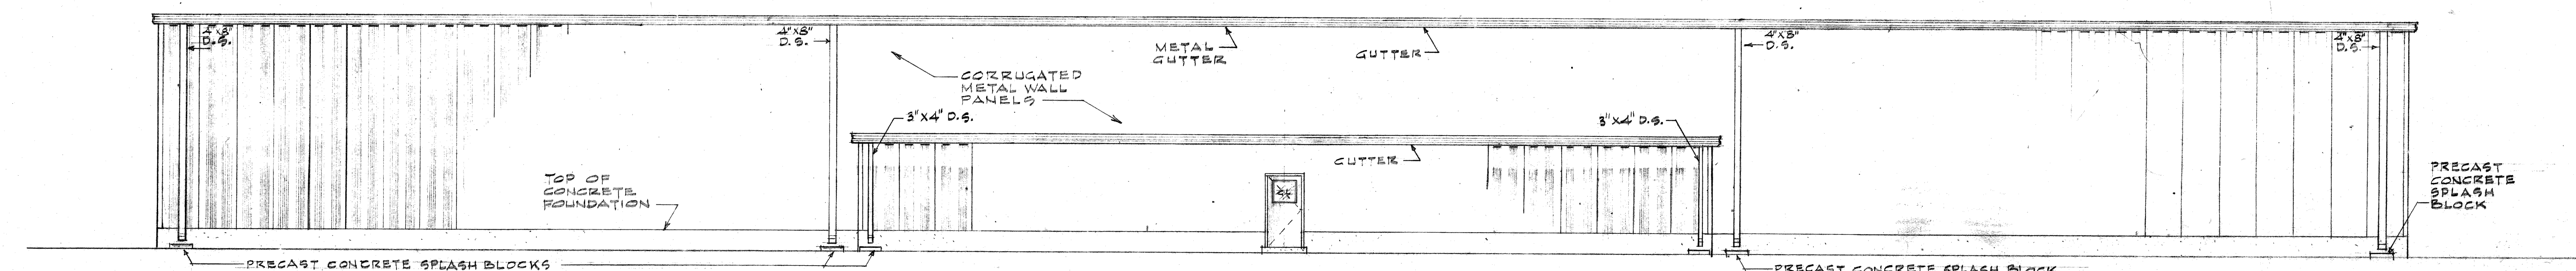

NORTH ELEVATION
SCALE: 1/8" = 1'-0"

 

36 LANE BOWLING CENTER FORT GILL OKLAHOMA
BRUNSWICK CORPORATION PRIME CONTRACTOR
WERNER HERBISON PADGETT INC. BUILDER
INTERNATIONAL DESIGN CONSULTANTS INC.
T.E. SAMUELSON & ASSOCIATES ARCHITECTS
S.J. FLOOK STRUCTURAL ENGINEER
BECKETT ENGINEERING MECH. ENGINEERS
RECLAY & ASSOCIATES ELEC. ENGINEERS
DATE: JAN-9, 1968
AS/BUILT APR 29 1987 MICROFILMED 026212
2/5
A4