



8000 casing
4100 base


650 casing
750 base

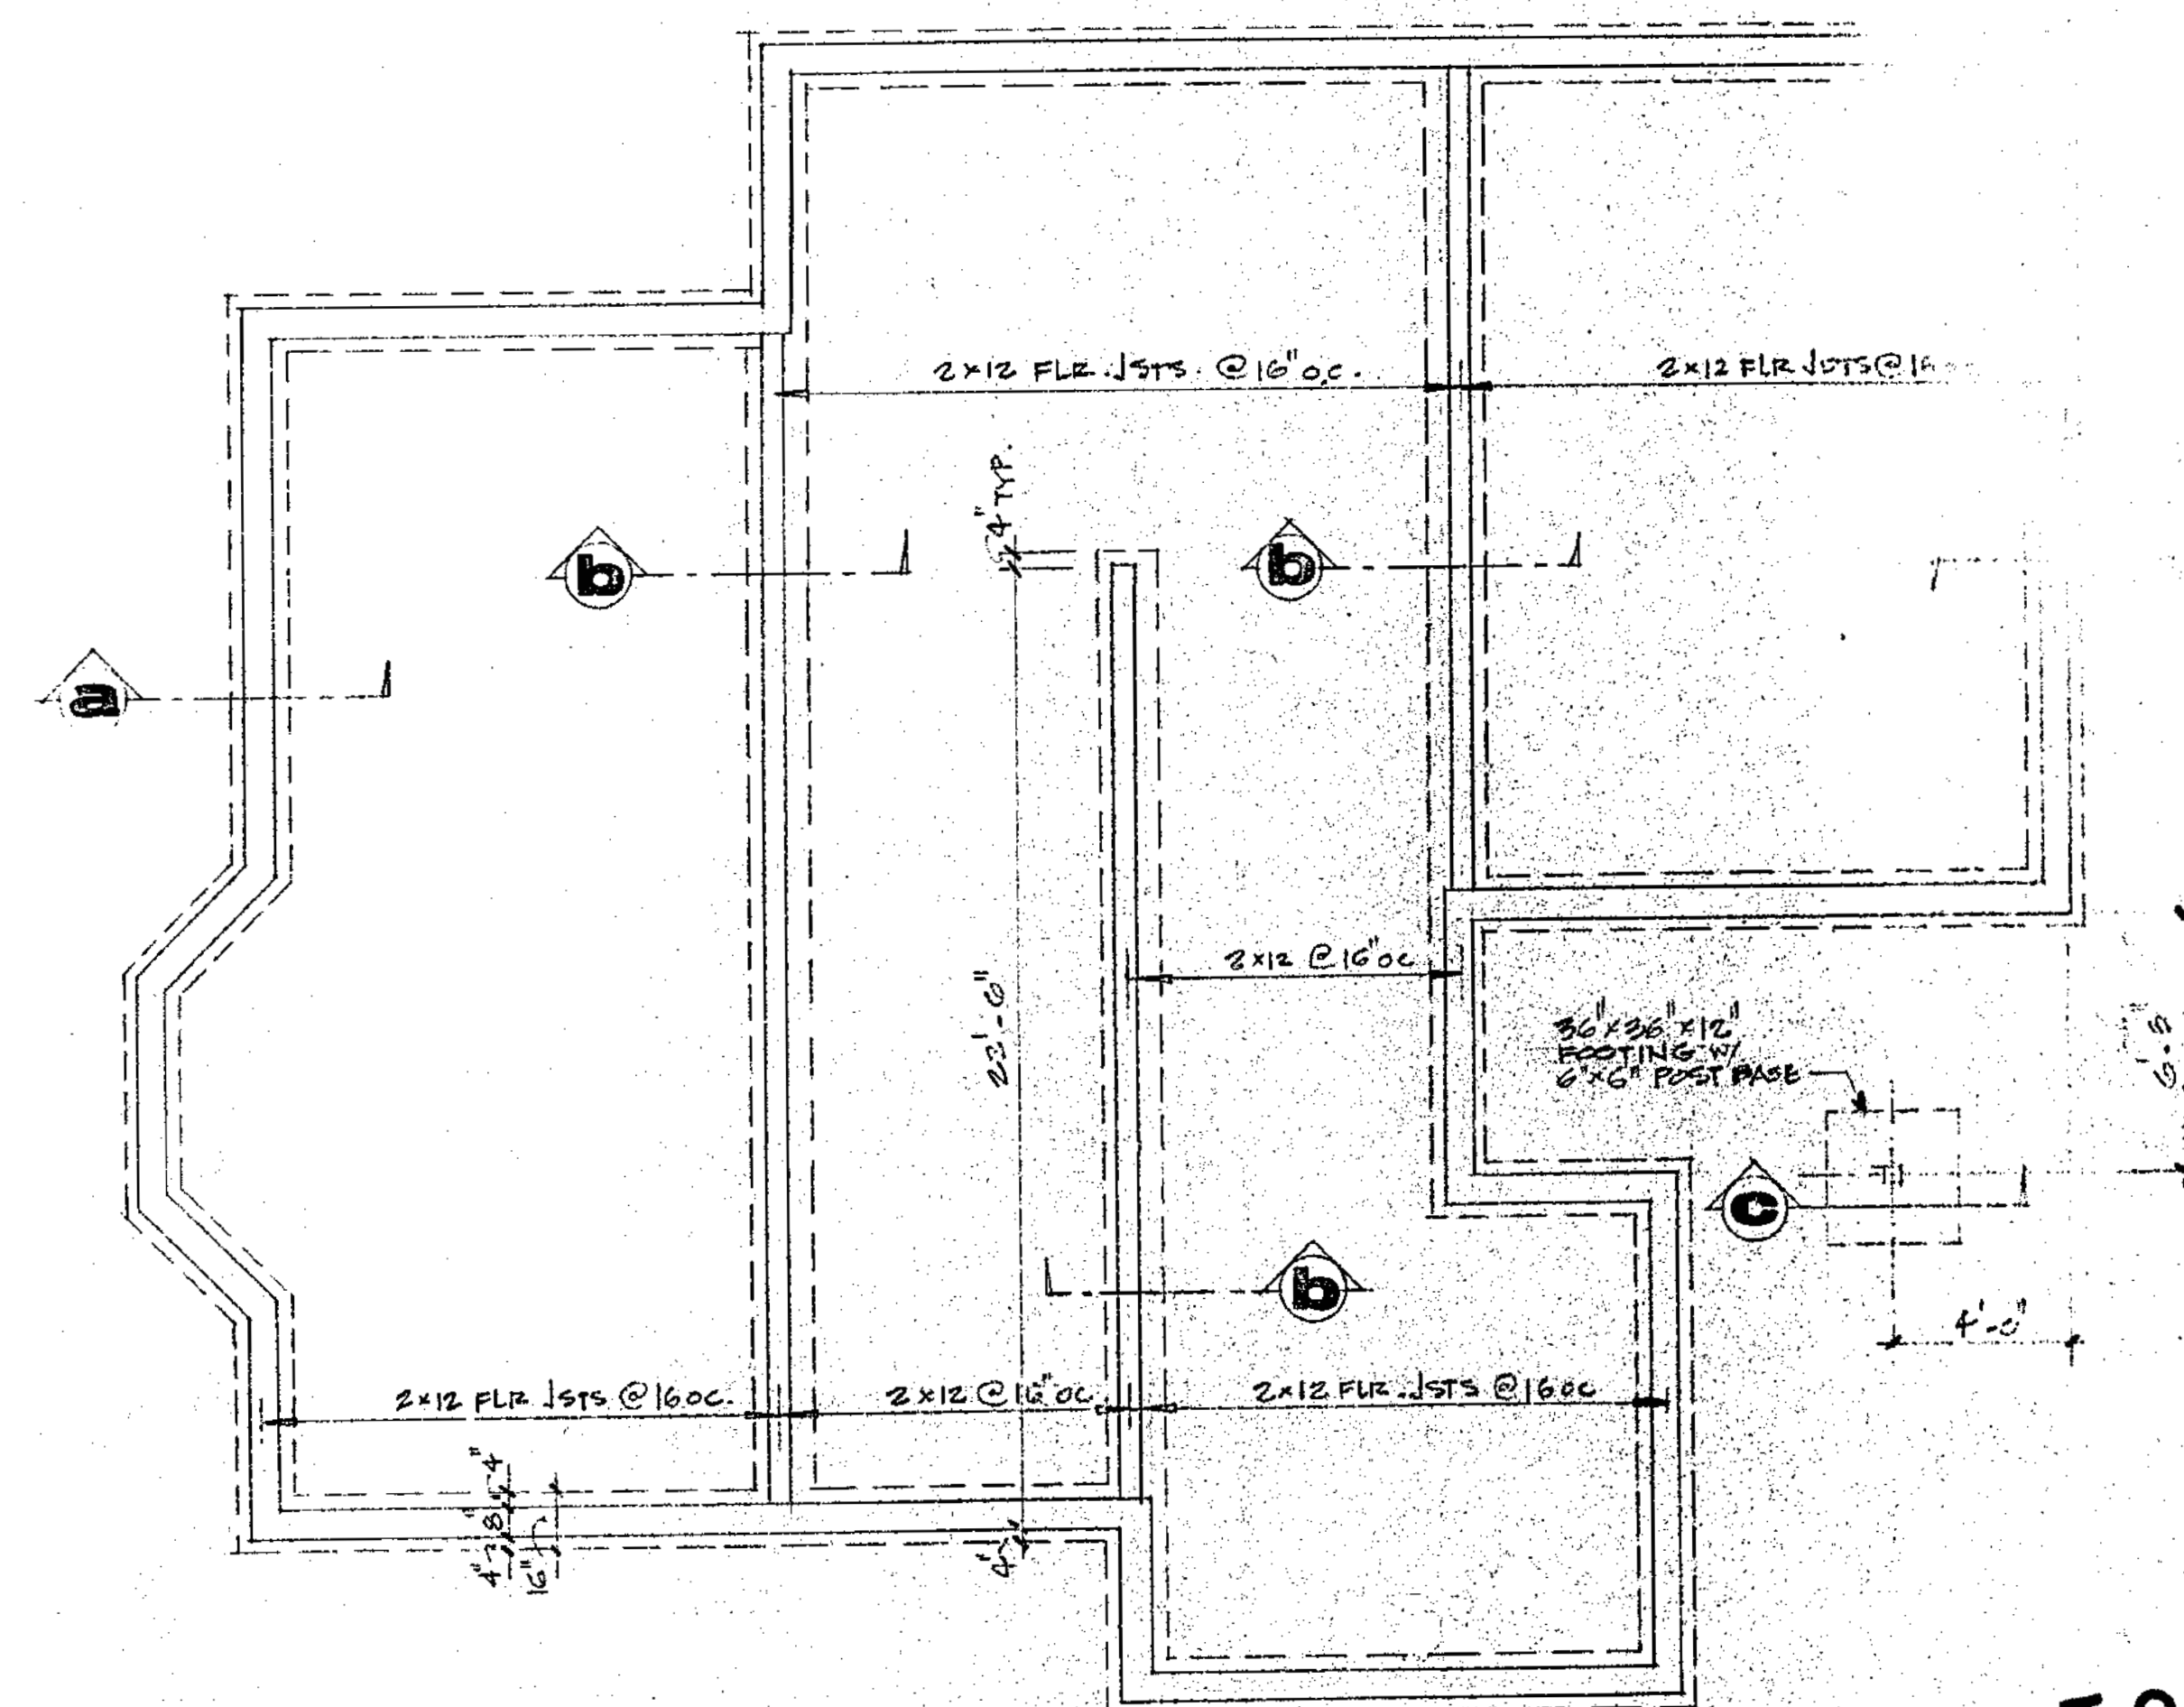


FOUNDATION PLAN & FLR. FRAMING
SCALE: 1/4" = 1'-0"

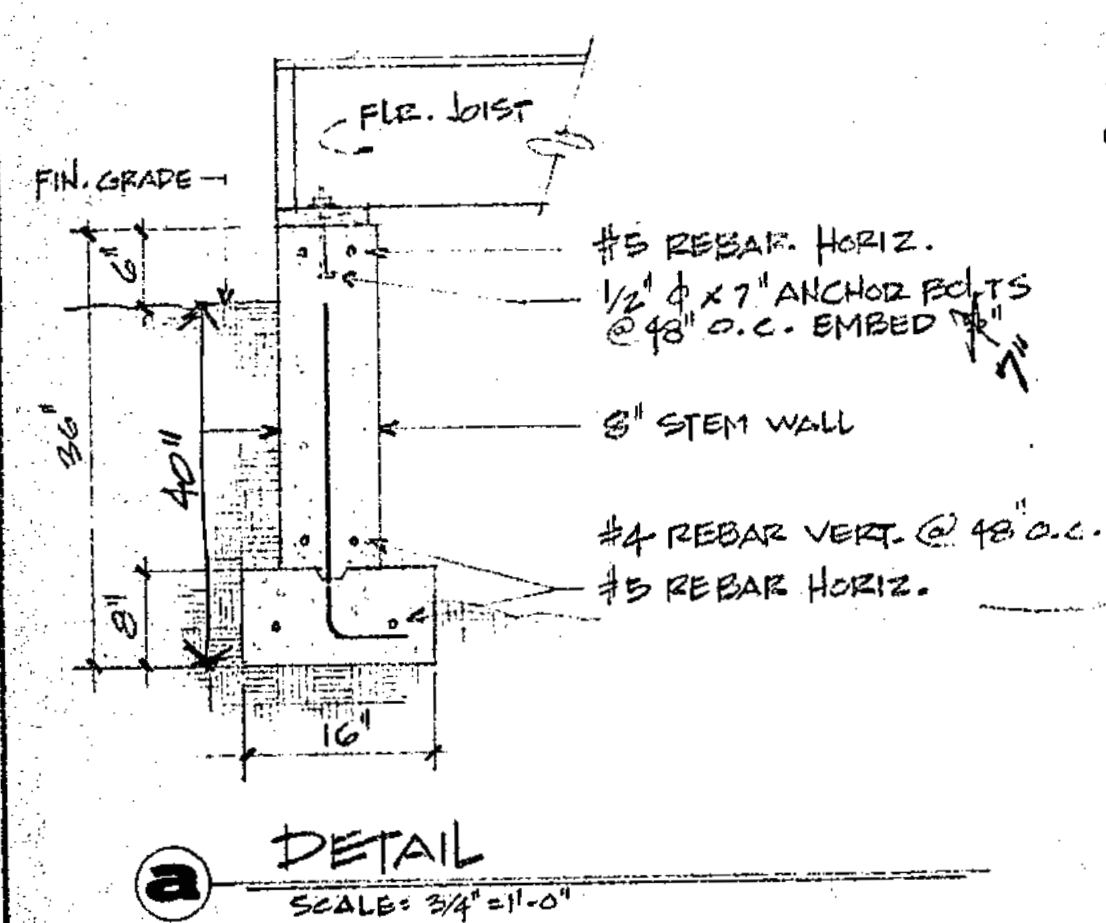


DETAIL
SCALE: 3/4" = 1'-0"

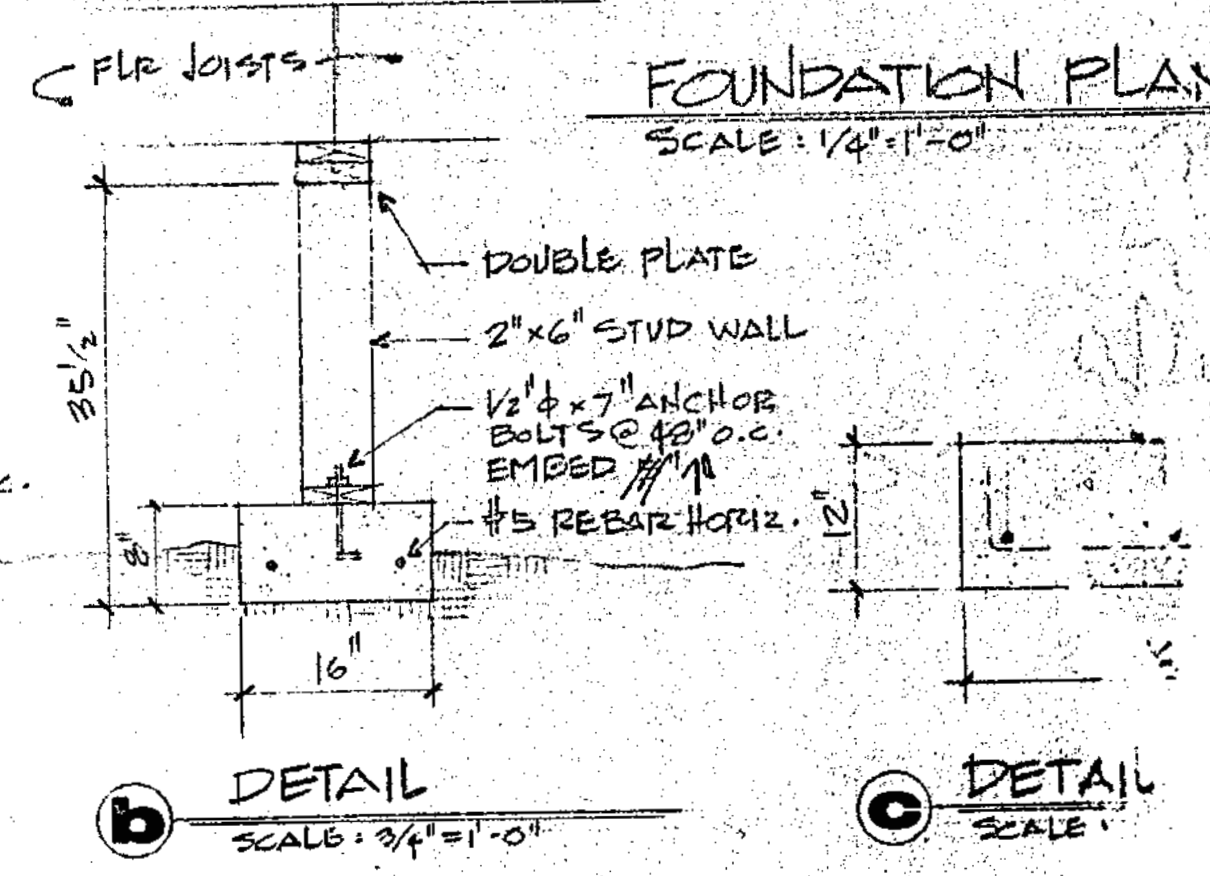

DETAIL
SCALE: 3/4" = 1'-0"

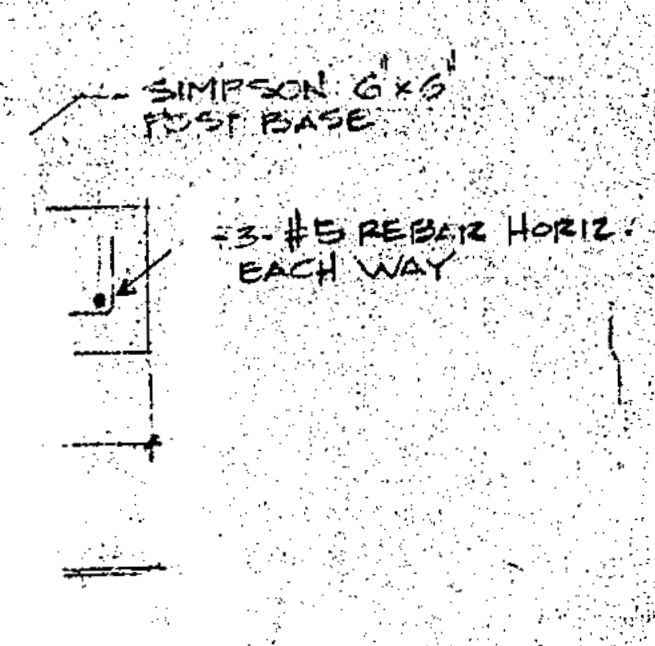

DETAIL
SCALE: 3/4" = 1'-0"

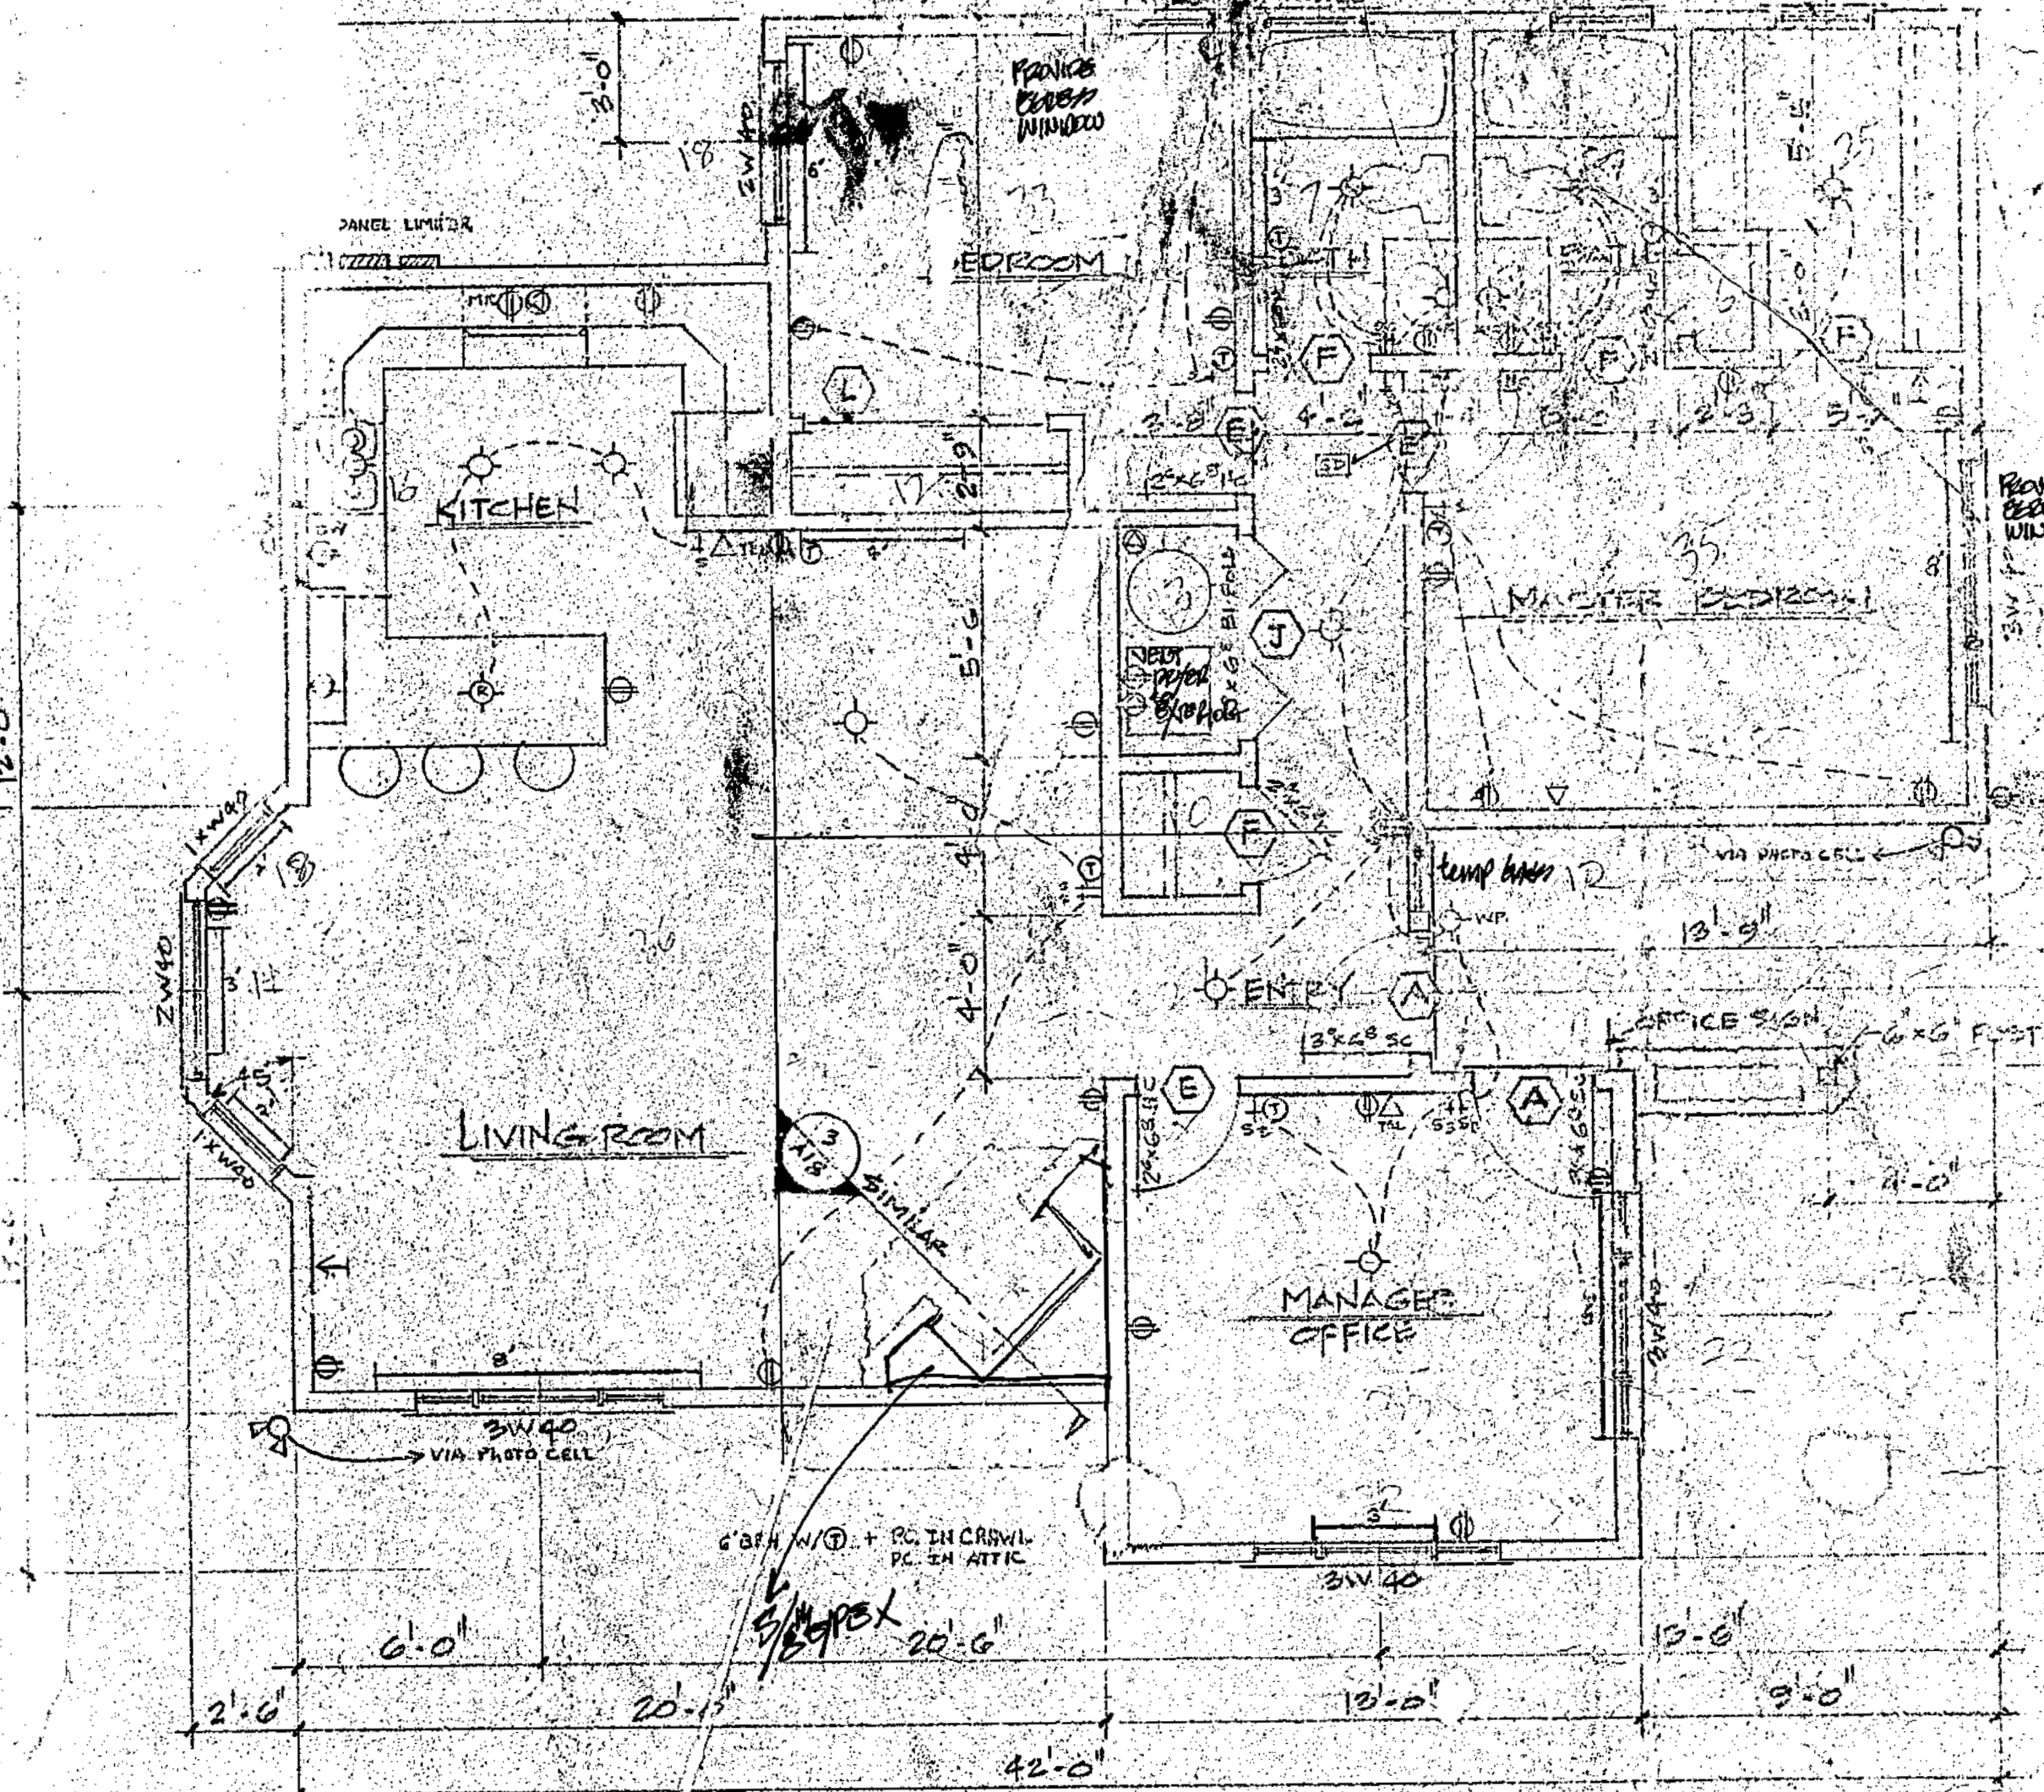


FLOOR PLAN - MANAGER'S UNIT
SCALE: 1/4" = 1'-0"


836
21.25
112
190
18
600
1201.25

APPROVED
AS



IMPORTANT
OCCUPANCY OF THIS
NOT PERMITTED UN
INSPECTION HAS BEEN
AND CERTIFICATE C
ISSUED BY SUMMIT
BUILDING INSPECTION

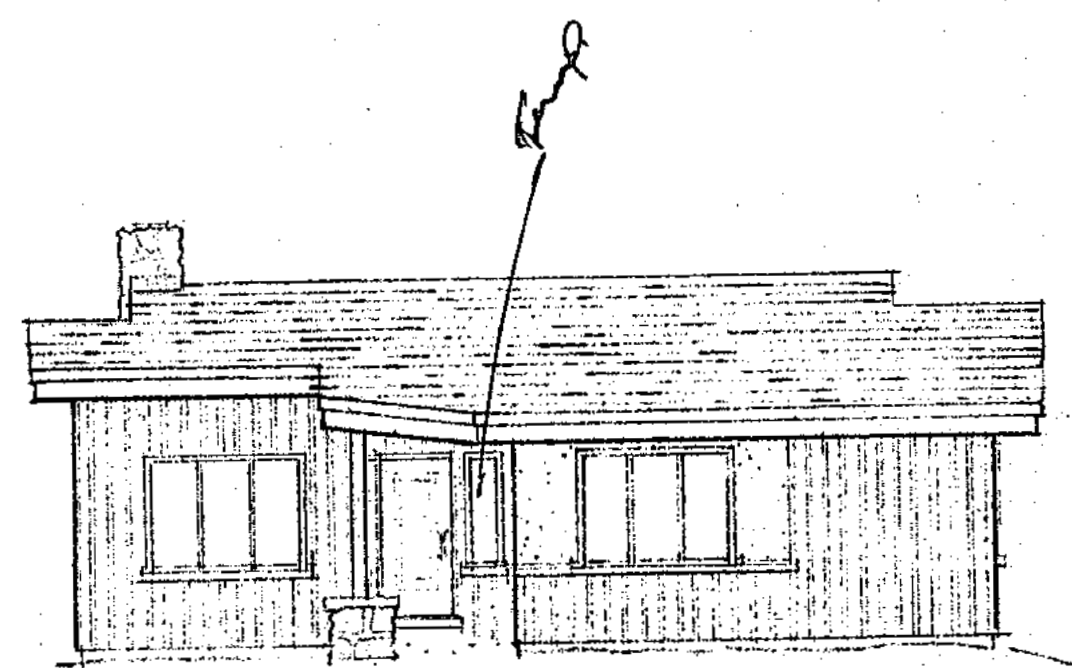

EAST ELEVATION

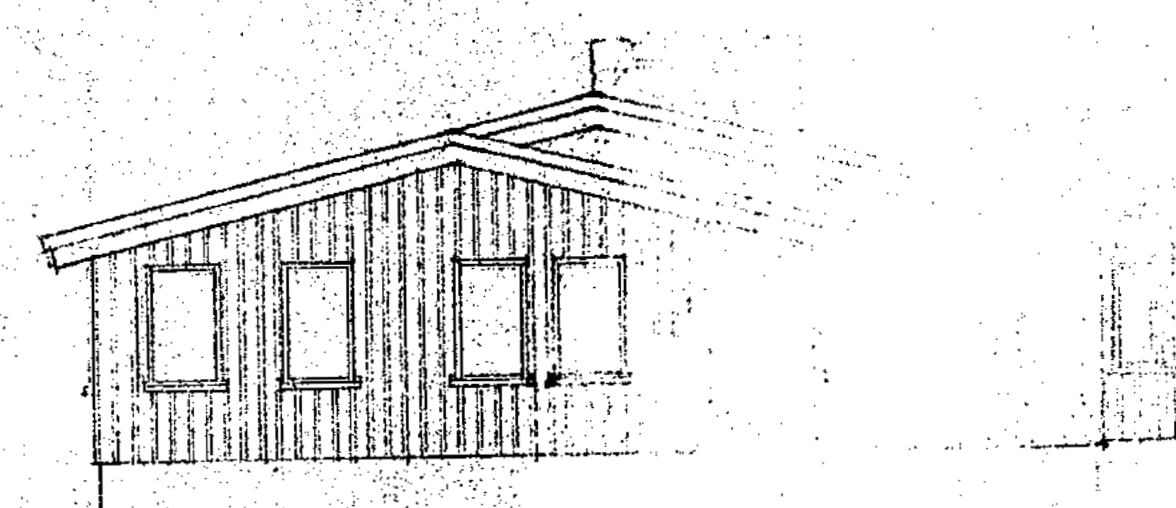

NORTH ELEVATION

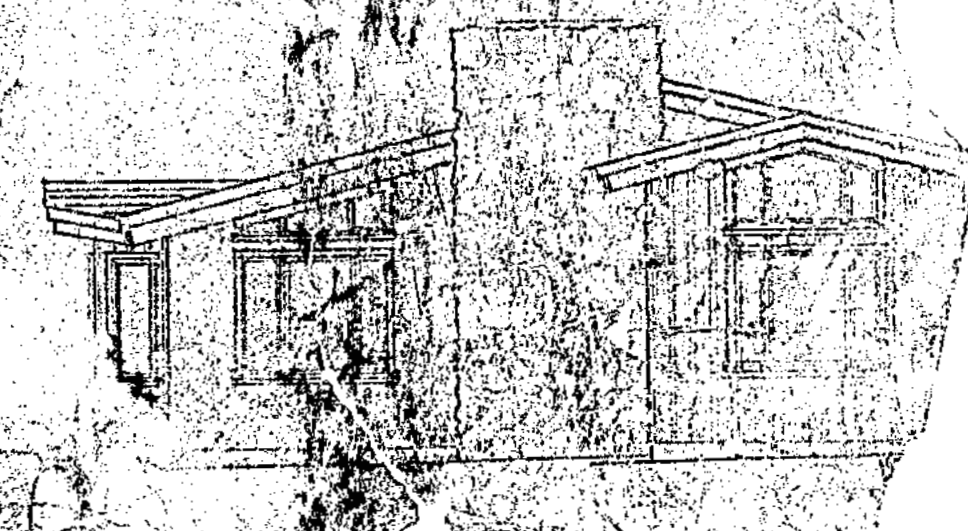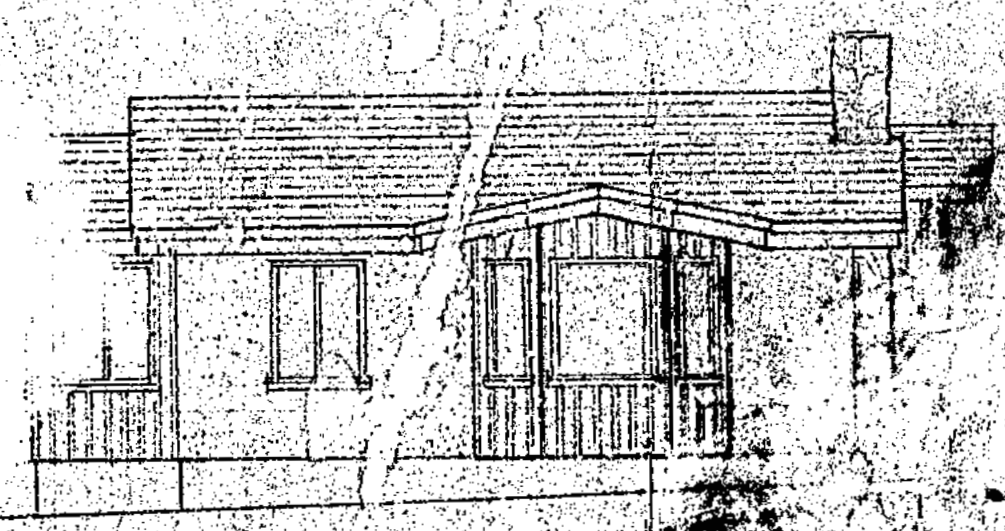


JUNE 5, 1984
JIM NICHOLS
ARCH'L PLANS




WOODS MANOR — BRECKENRIDGE


APPROVED
AS CORRECTED
Sedgewick County Building F
2/28/98
[Signature]

IMF
OCCUPANCY
NOT PER
INSPECTED
AND CERT
ISSUED
BUILDING

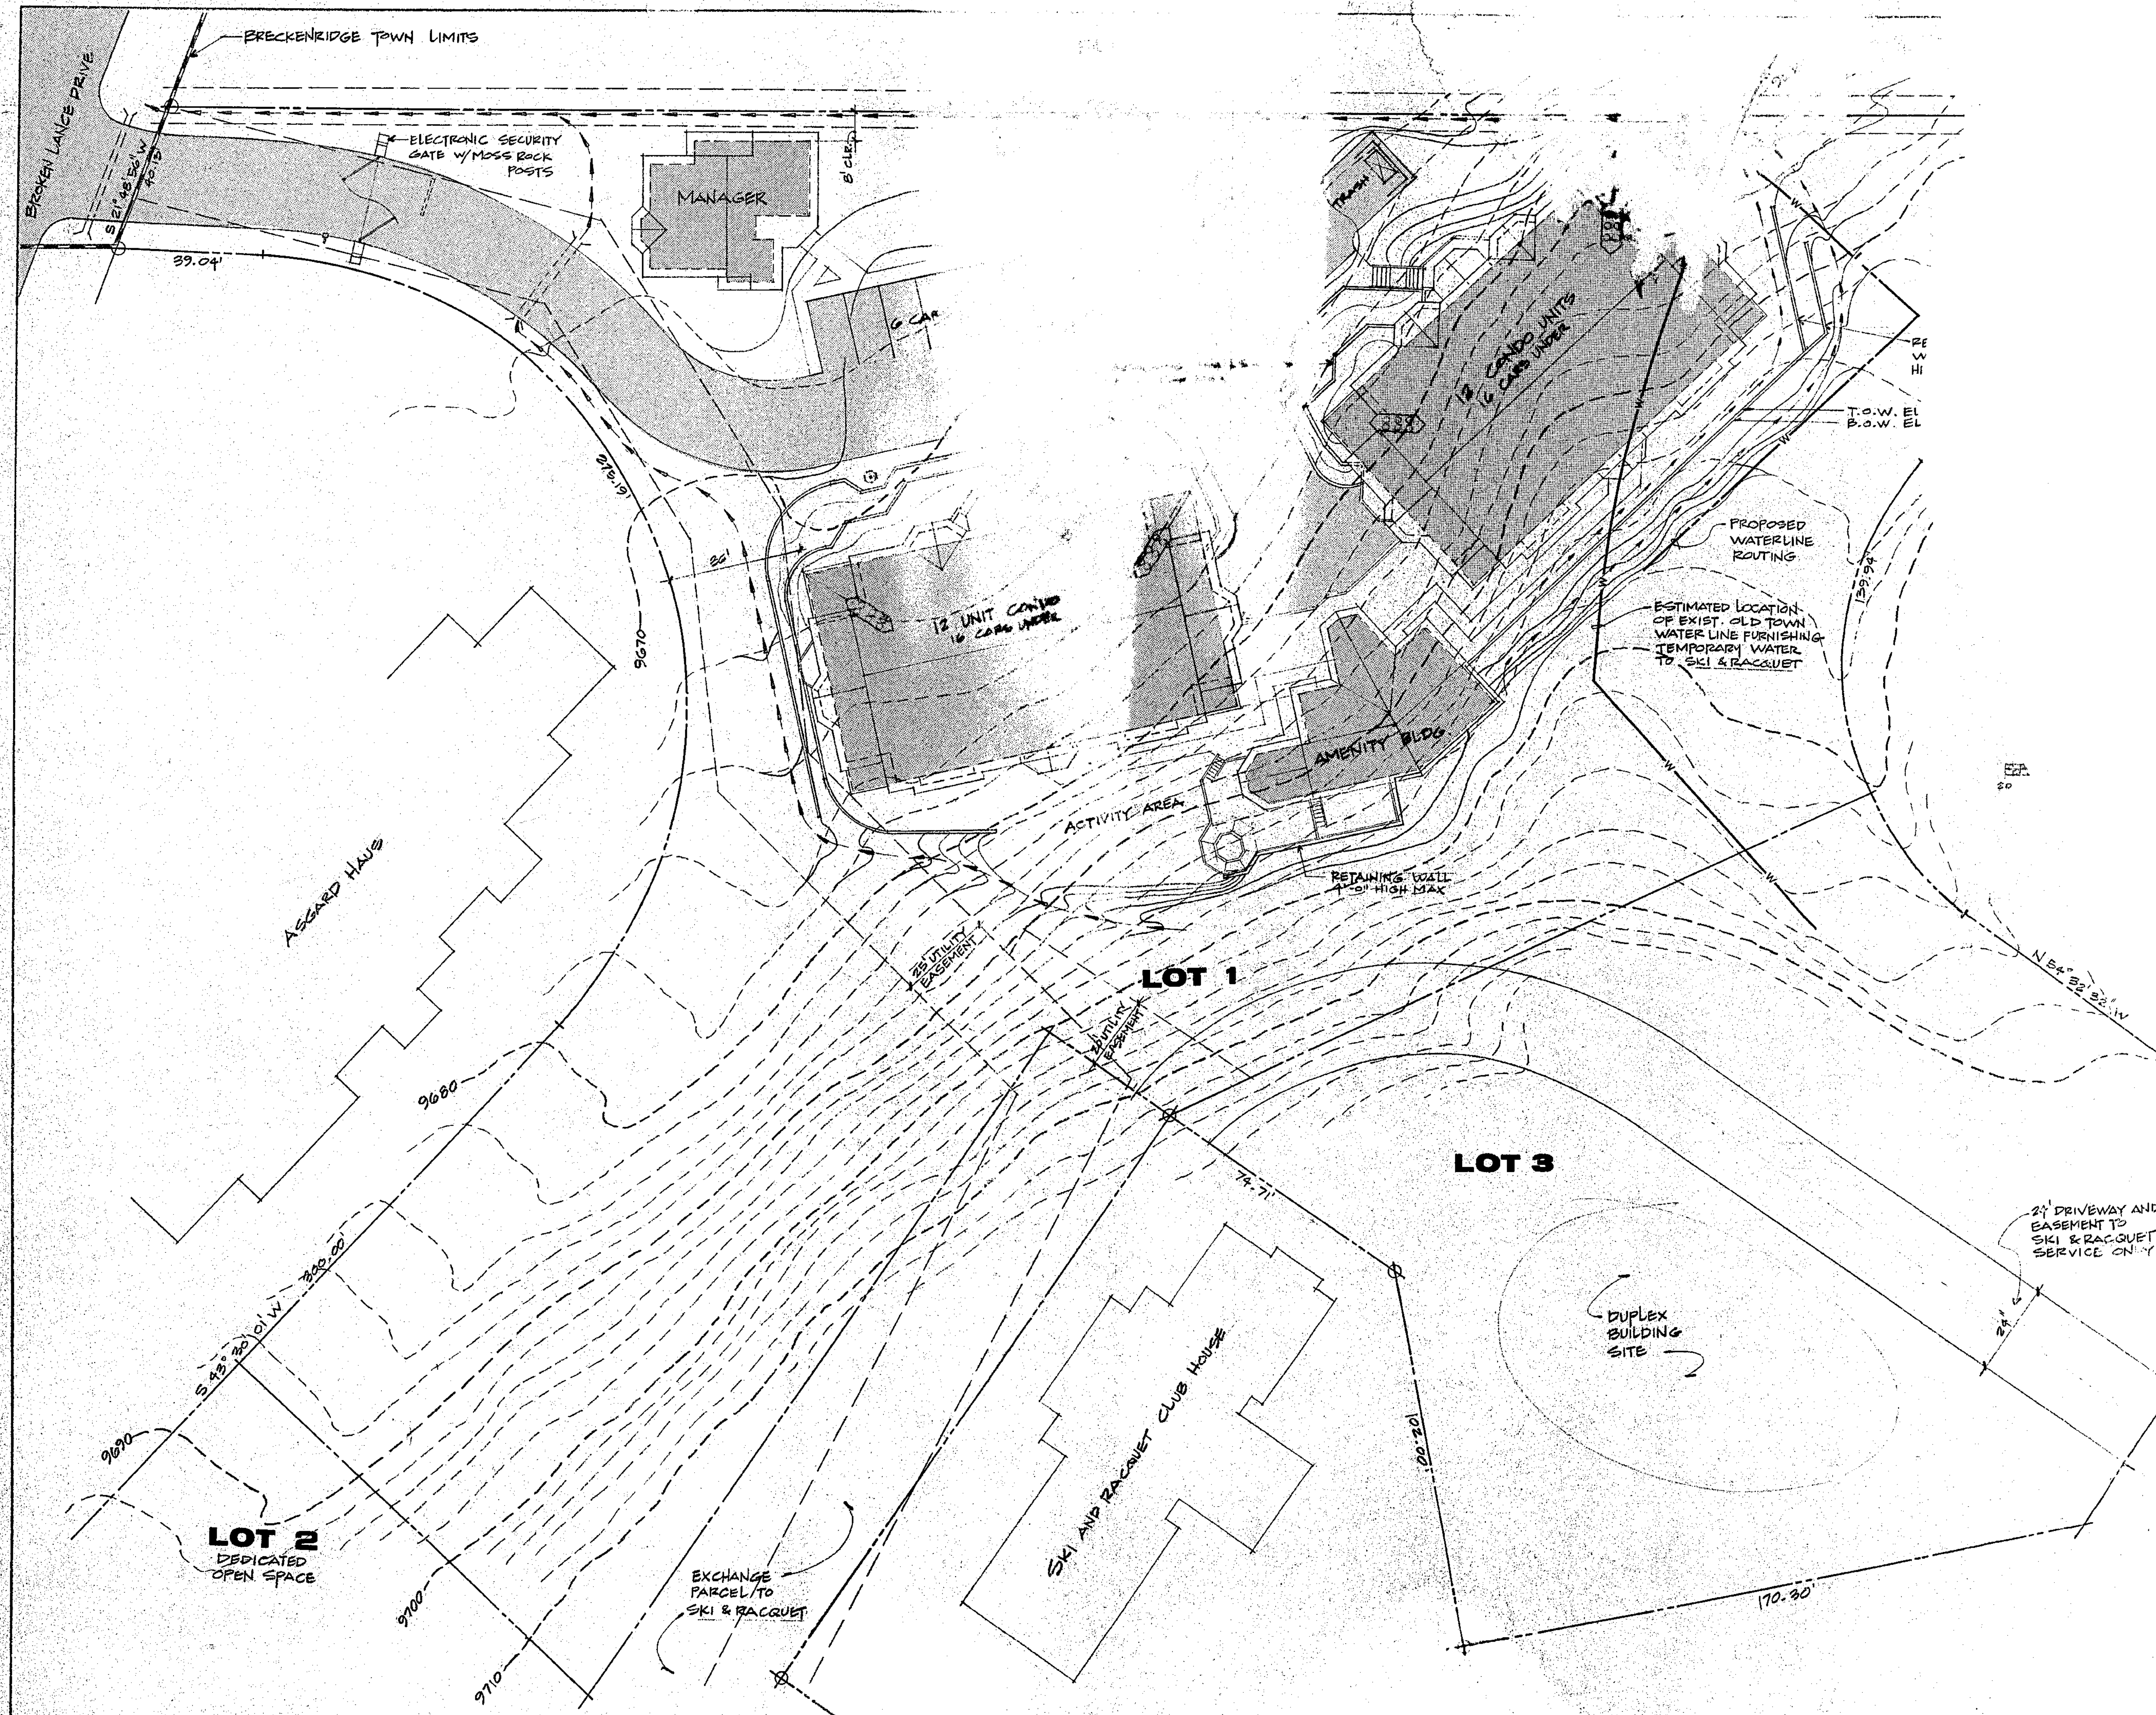

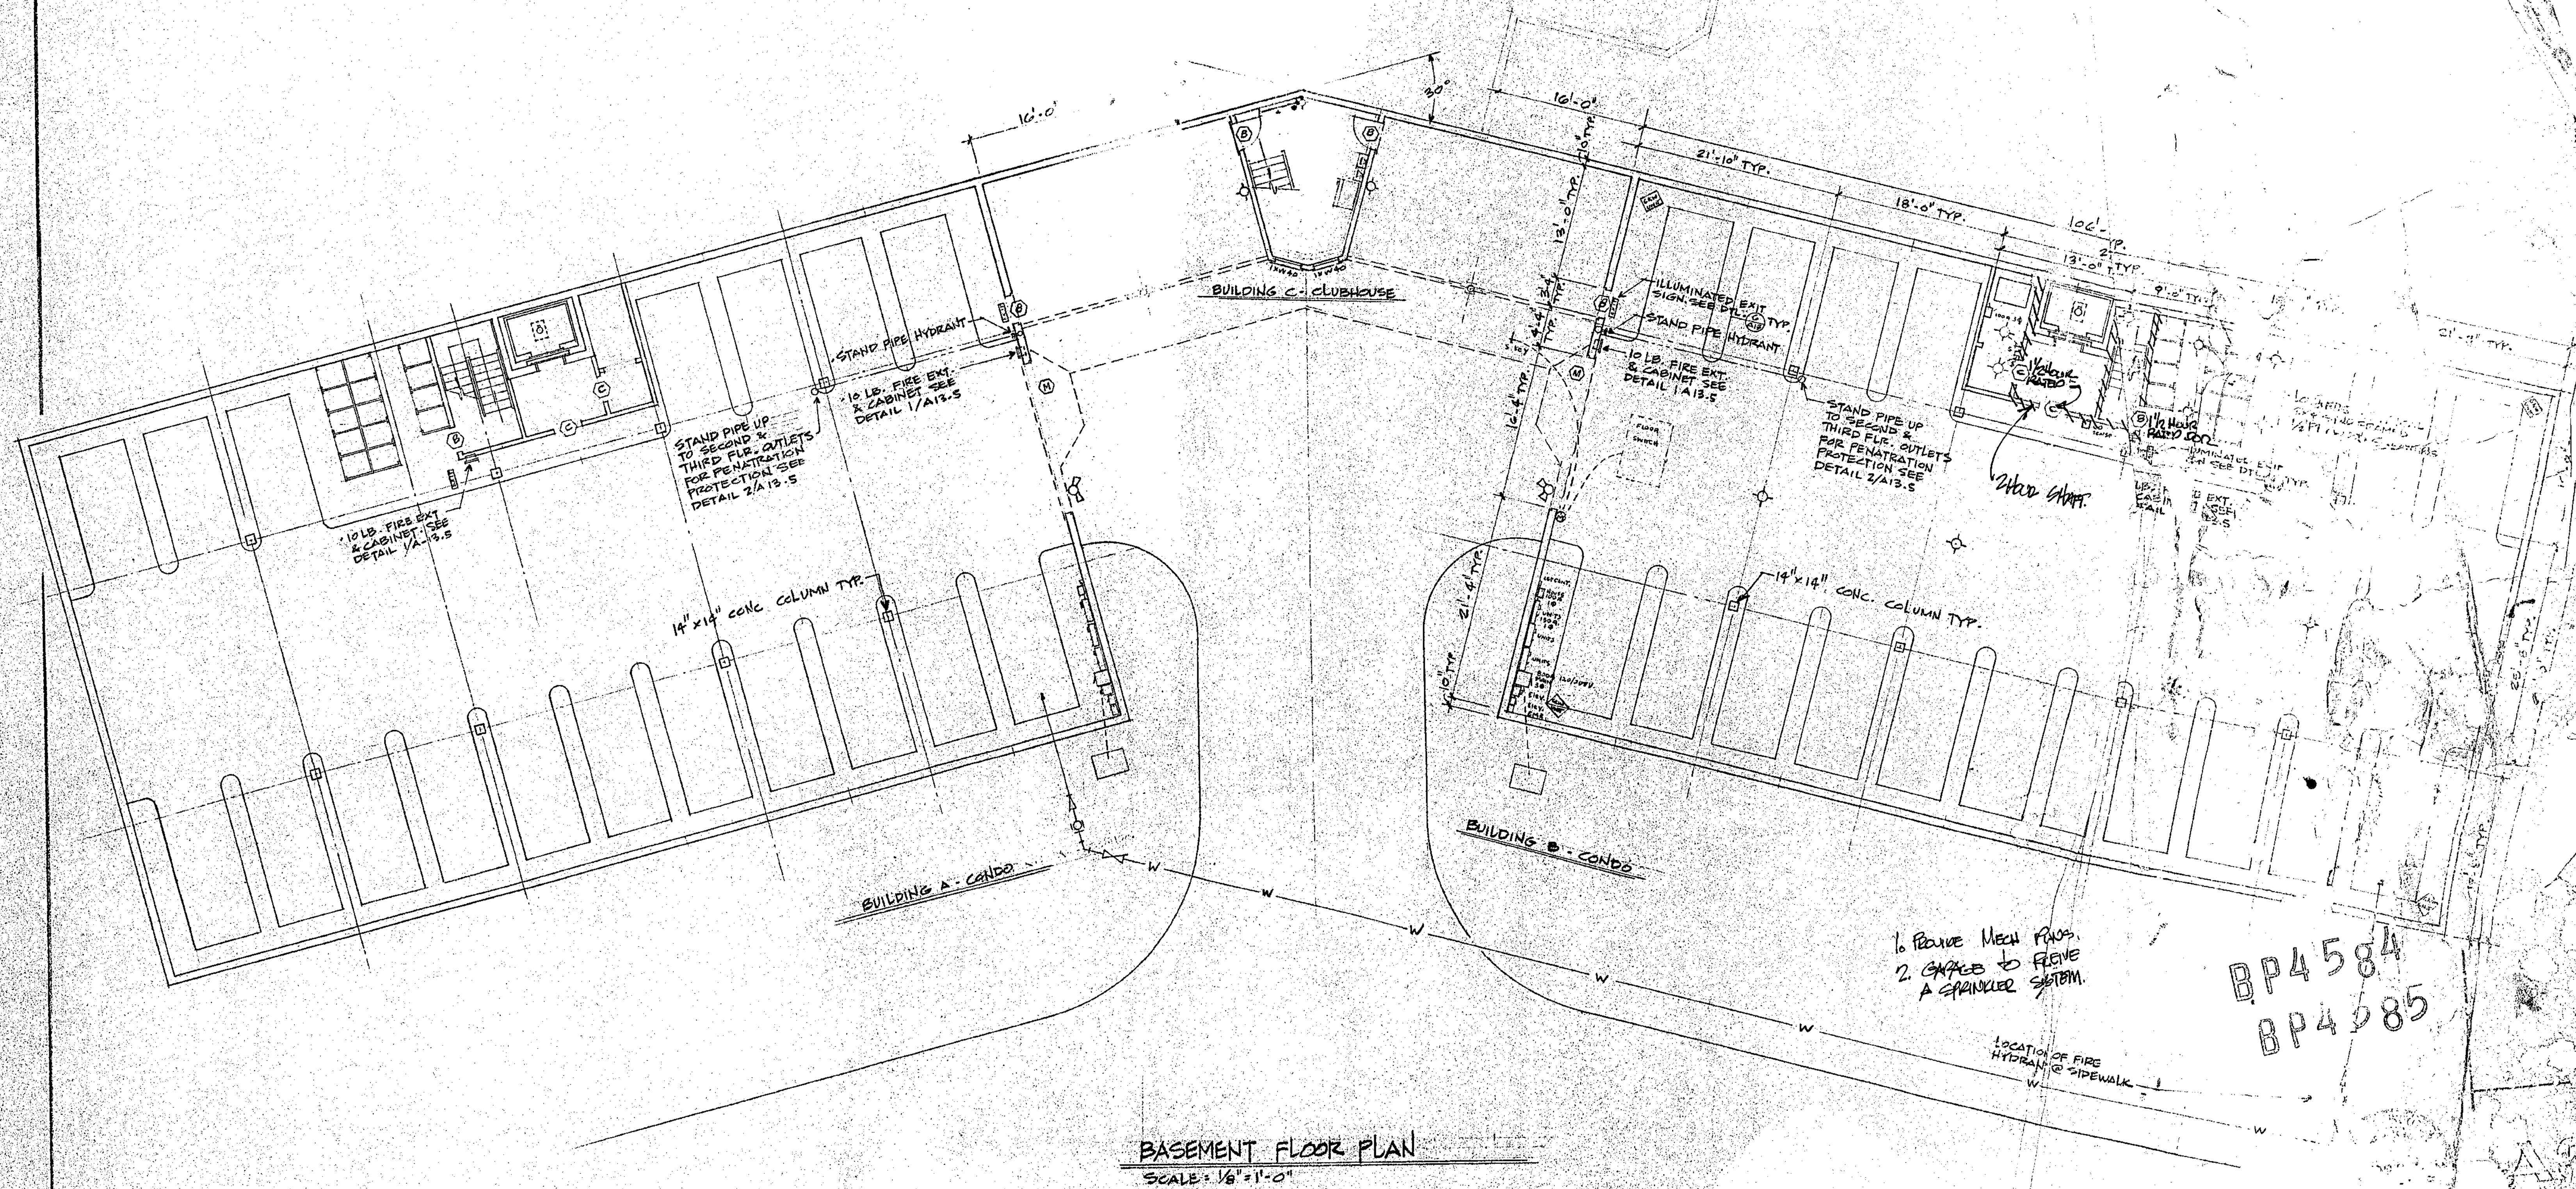

BP4584
BP4585

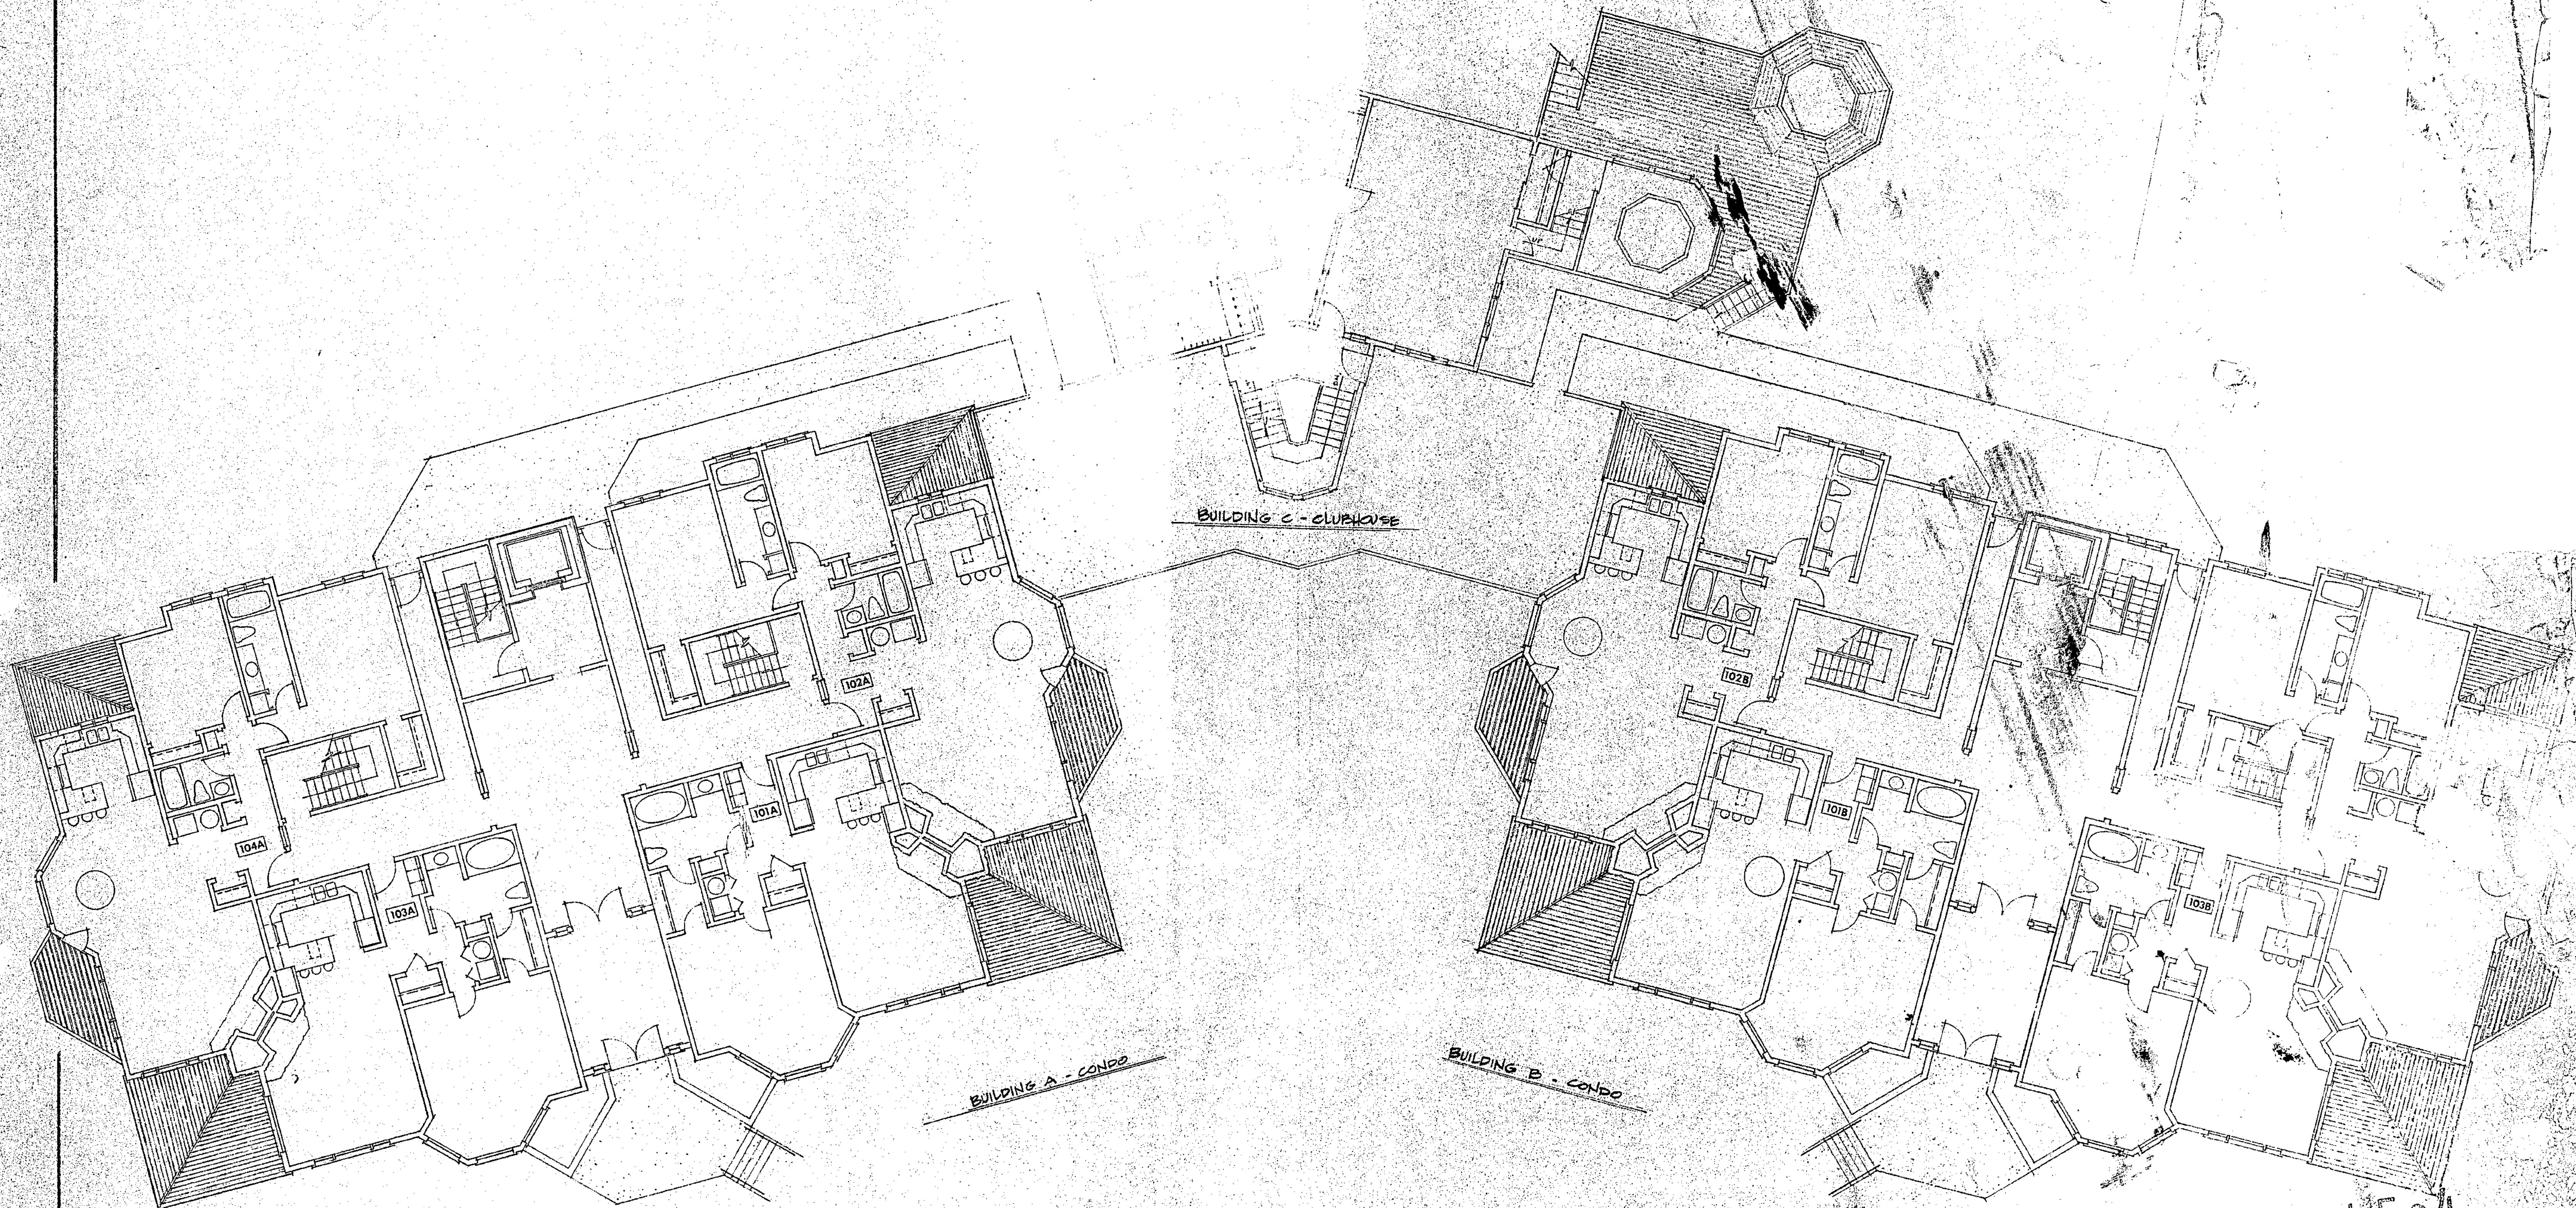

FIRST FLOOR PLAN
SCALE: 1/8" = 1'-0"

BP4584


BP4585

FIRST FLOOR


A4

NOTE:
ALL
BELOW
FLOOR
AREA

- 5/8" x GYP BOARD TYP.
ONE HR. FIRE RESIST.
- 4" DRYER DUCT (ONE
PER FLR.)
- PACK AREA SURROUNDING
DUCT W/ ROCKWOOL INDUS.
INSUL. ONE HR. FIRE RESIST.
ICBO REPORT # 2690
- 2" x 1" NAIL CLEAT 1/4" x 1/2"
VERTICAL EA. SIDE
- STUD WALL

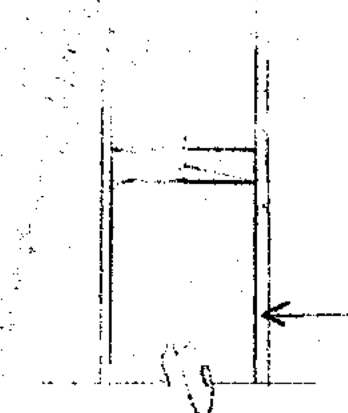


DRYER DUCT CHASE DETAIL 1/2" = 1'-0" 3

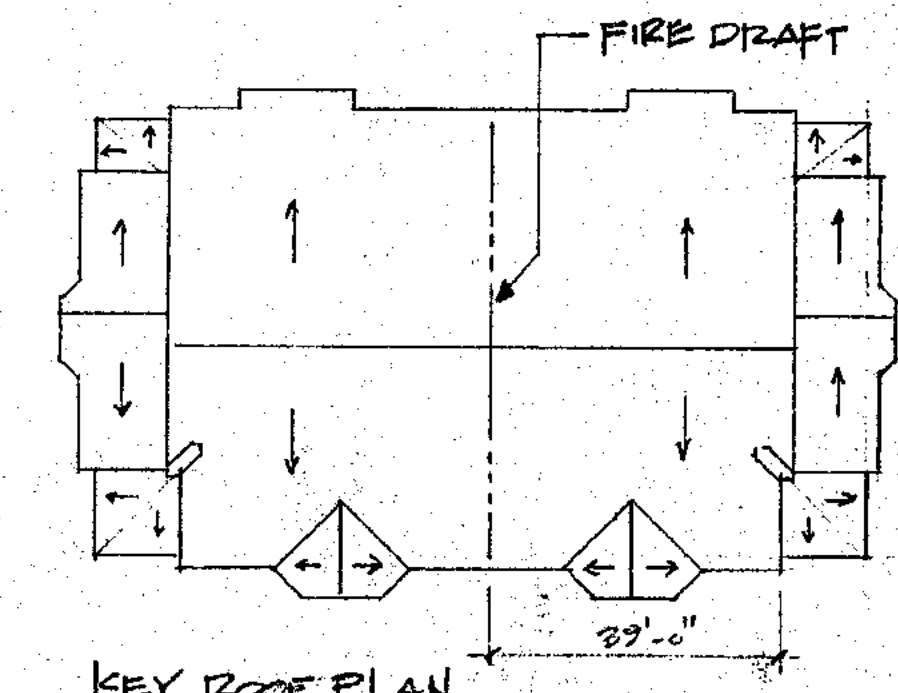


ATTIC SPACE FORMED
OF COMBUSTIBLE MAT.
SHALL BE DIVIDED INTO
HOLES AREAS NOT
EXCEEDING 3000 SQ
FT. BY PARTITION
EXTENDING FROM CLO
TO ROOF.

UNIFORM BLDG.
CODE SEC. 3202

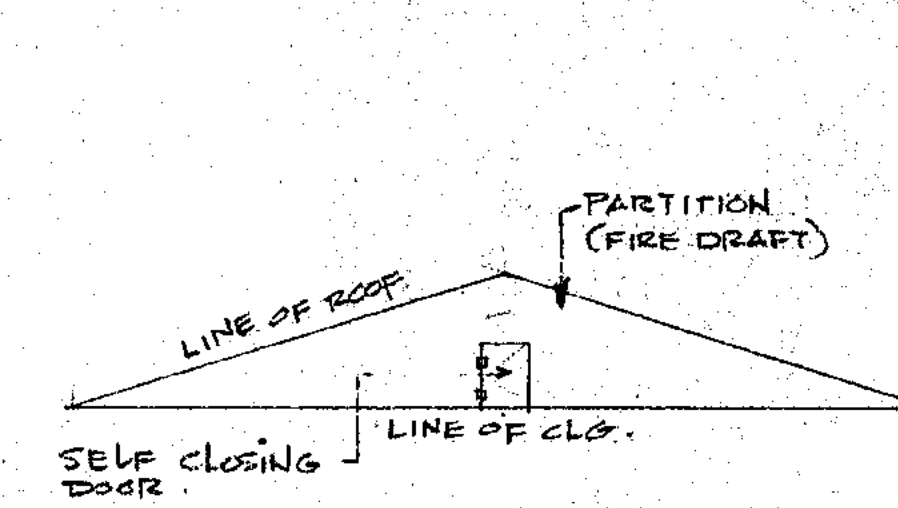


- PARTITION TO BE
CONSTRUCTED AGAINST
ROOF TRUSS.
- PARTITION TO BE
CONSTRUCTED OF
1/2" THK. GYP. BD.
OR 3/8" THK. PLY.
- PARTITION SHALL
HAVE ACCESS DOOR
SERVING DIVIDE
AREAS. DOOR
SHALL BE EQUIPPED
W/ SELF CLOSING H. WRL.


DRAFT STOP @ ATTIC NOT TO SCALE 8

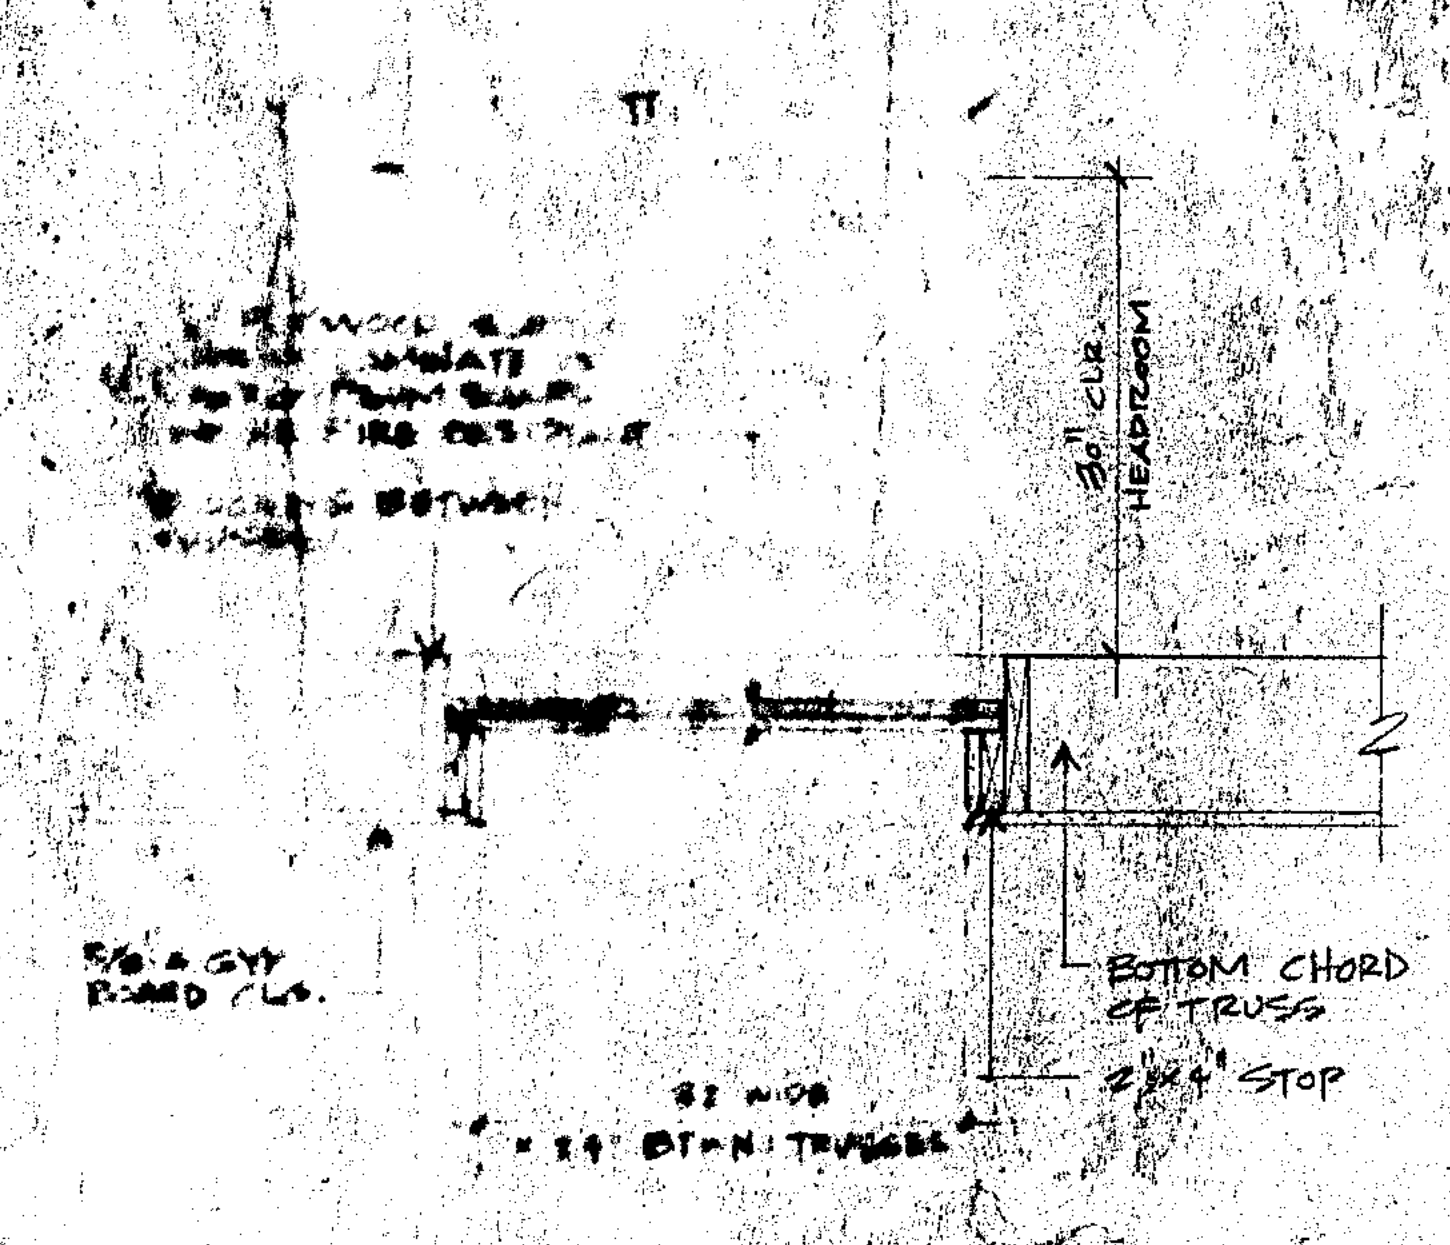


DETAIL @ ATTIC ACCESS 1" = 1'-0" 5

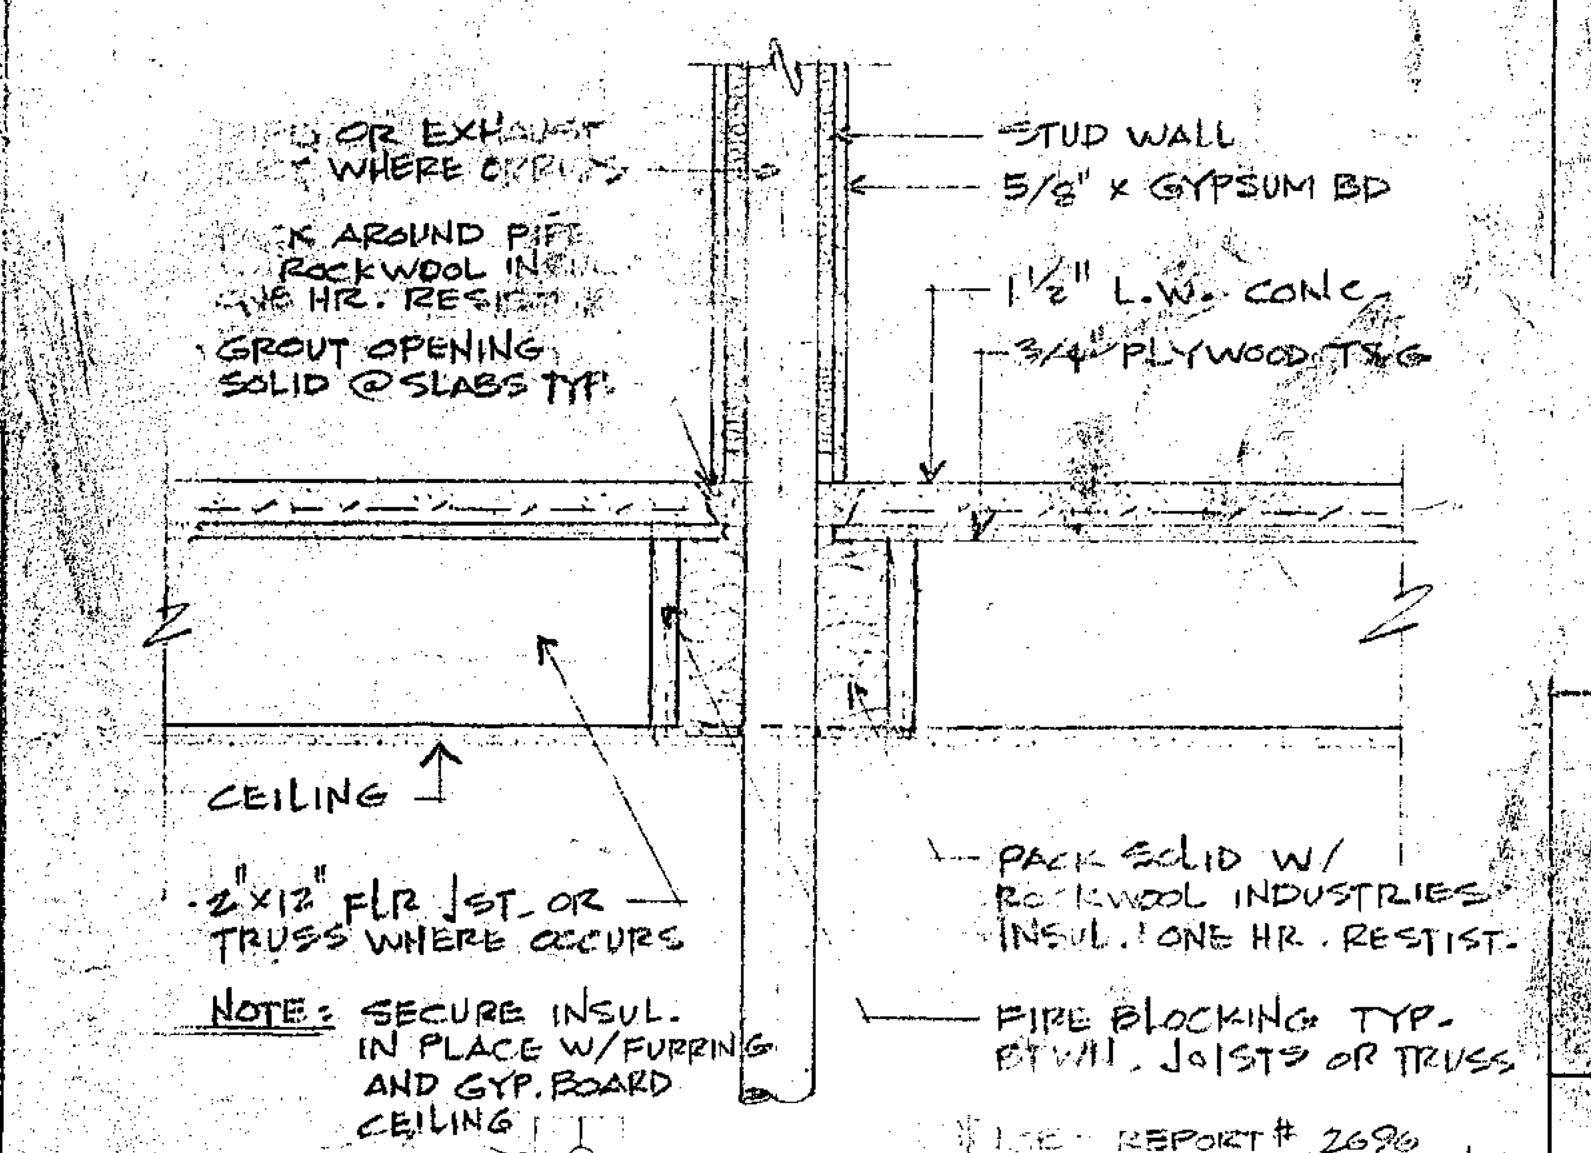


FLR. PENETRATION @ PIPE 1" = 1'-0" 2

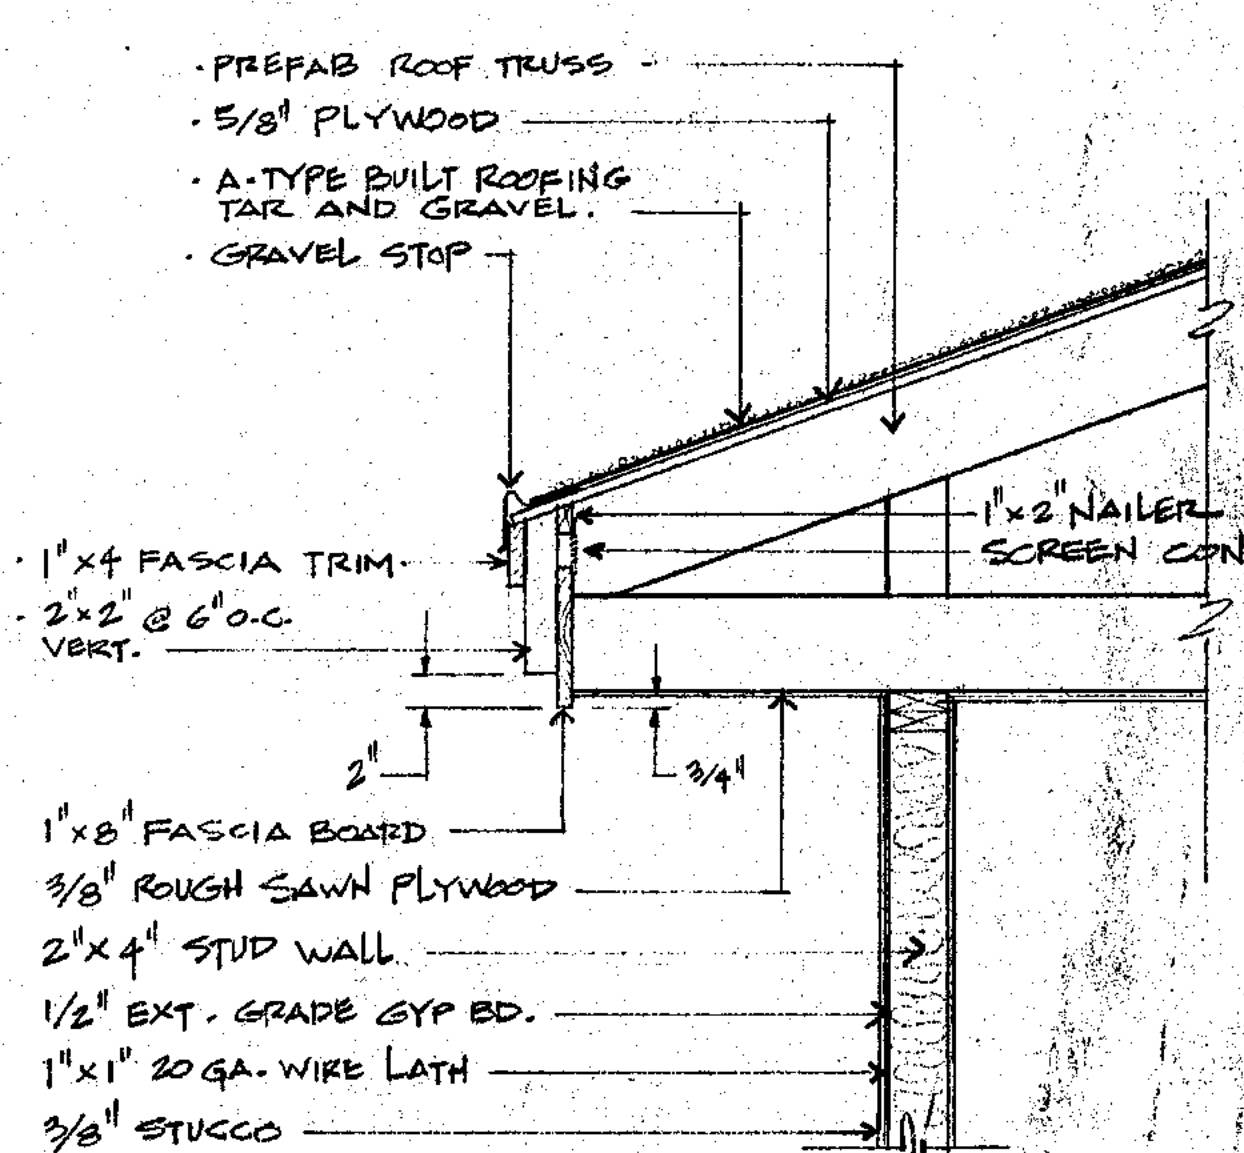

CORNICE DETAIL 1" = 1'-0" 4

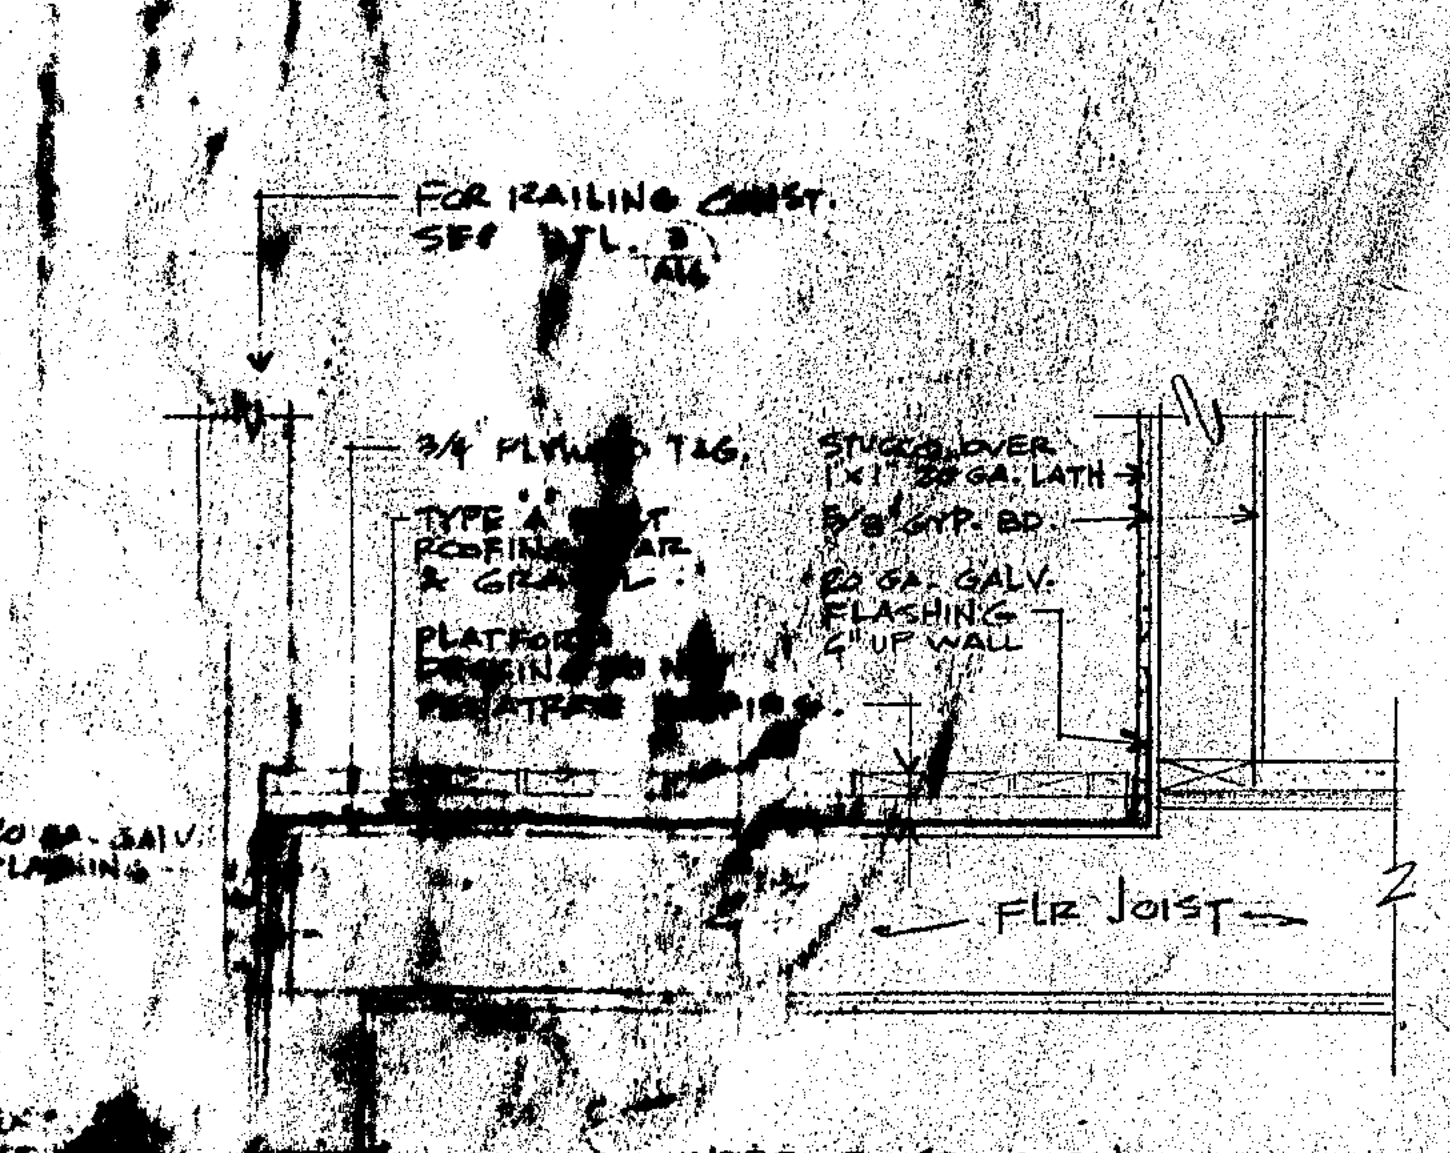

DETAIL @ BAY WINDOW 1" = 1'-0" 4

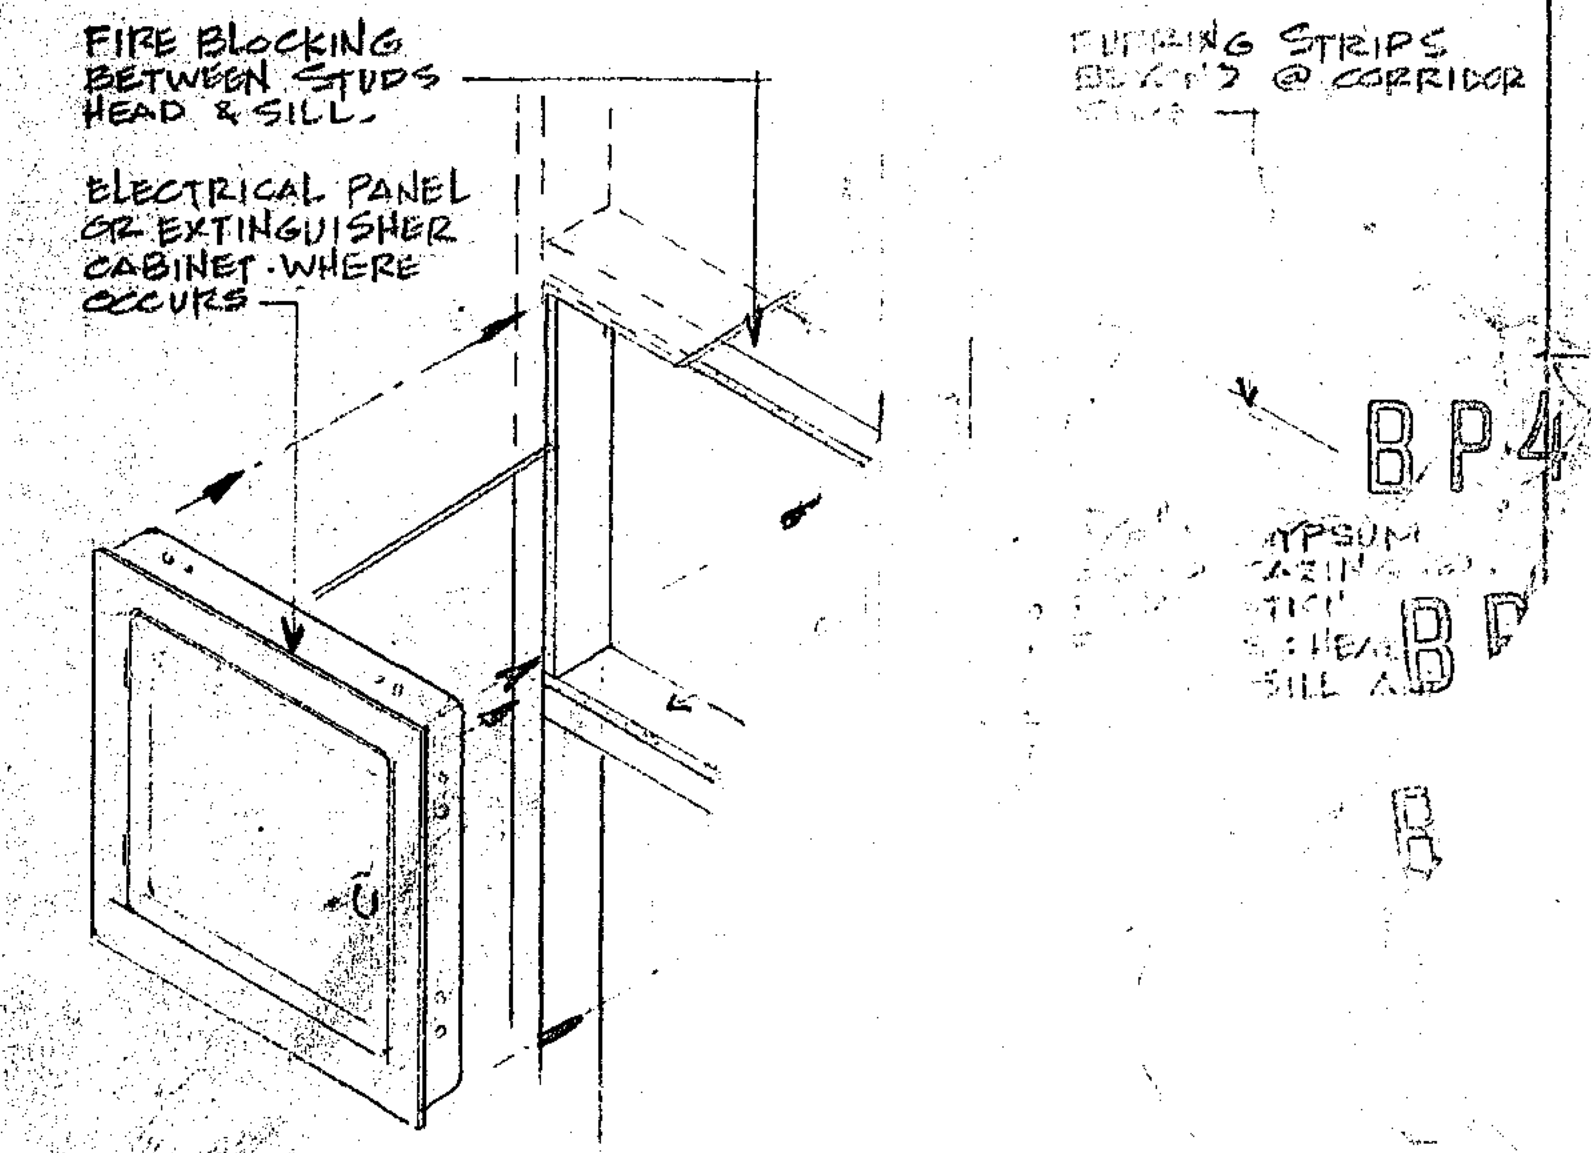

PENETRATION @ S 1" = 1'-0" 4



SECTION C

SECTION B



TIMBER RETAINING
WALL 4'-0" HIGH MAX.

SECTION A
SCALE 1/8"=1'-0"

BP4584
BP4585
BP4586



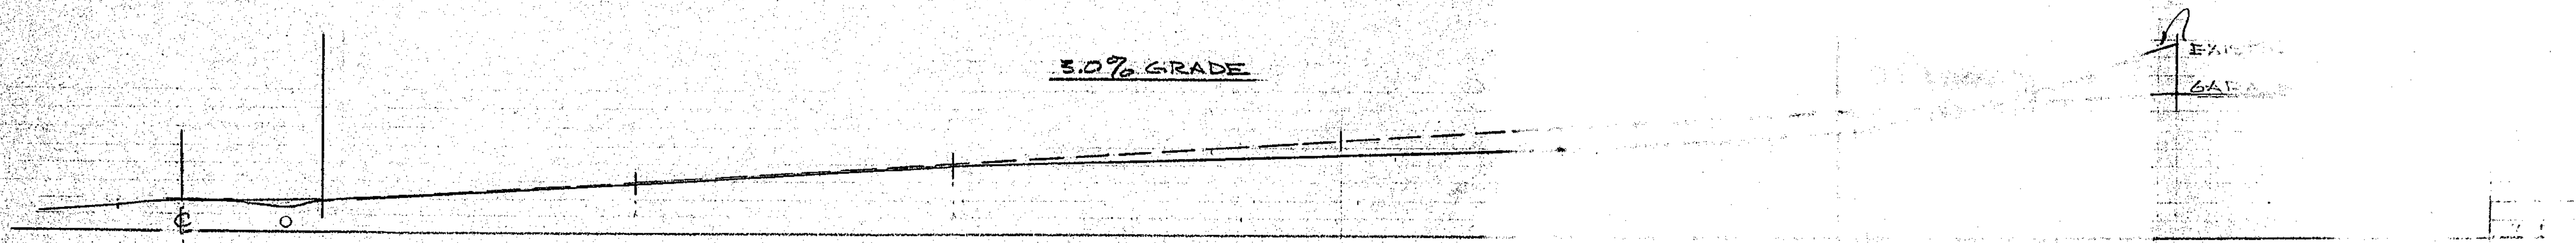
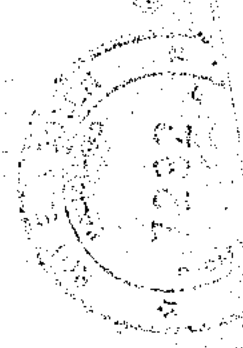



ROAD PROFILE
HORIZONTAL SCALE: 1" = 20'-0"
VERTICAL SCALE: 1" = 10'-0"

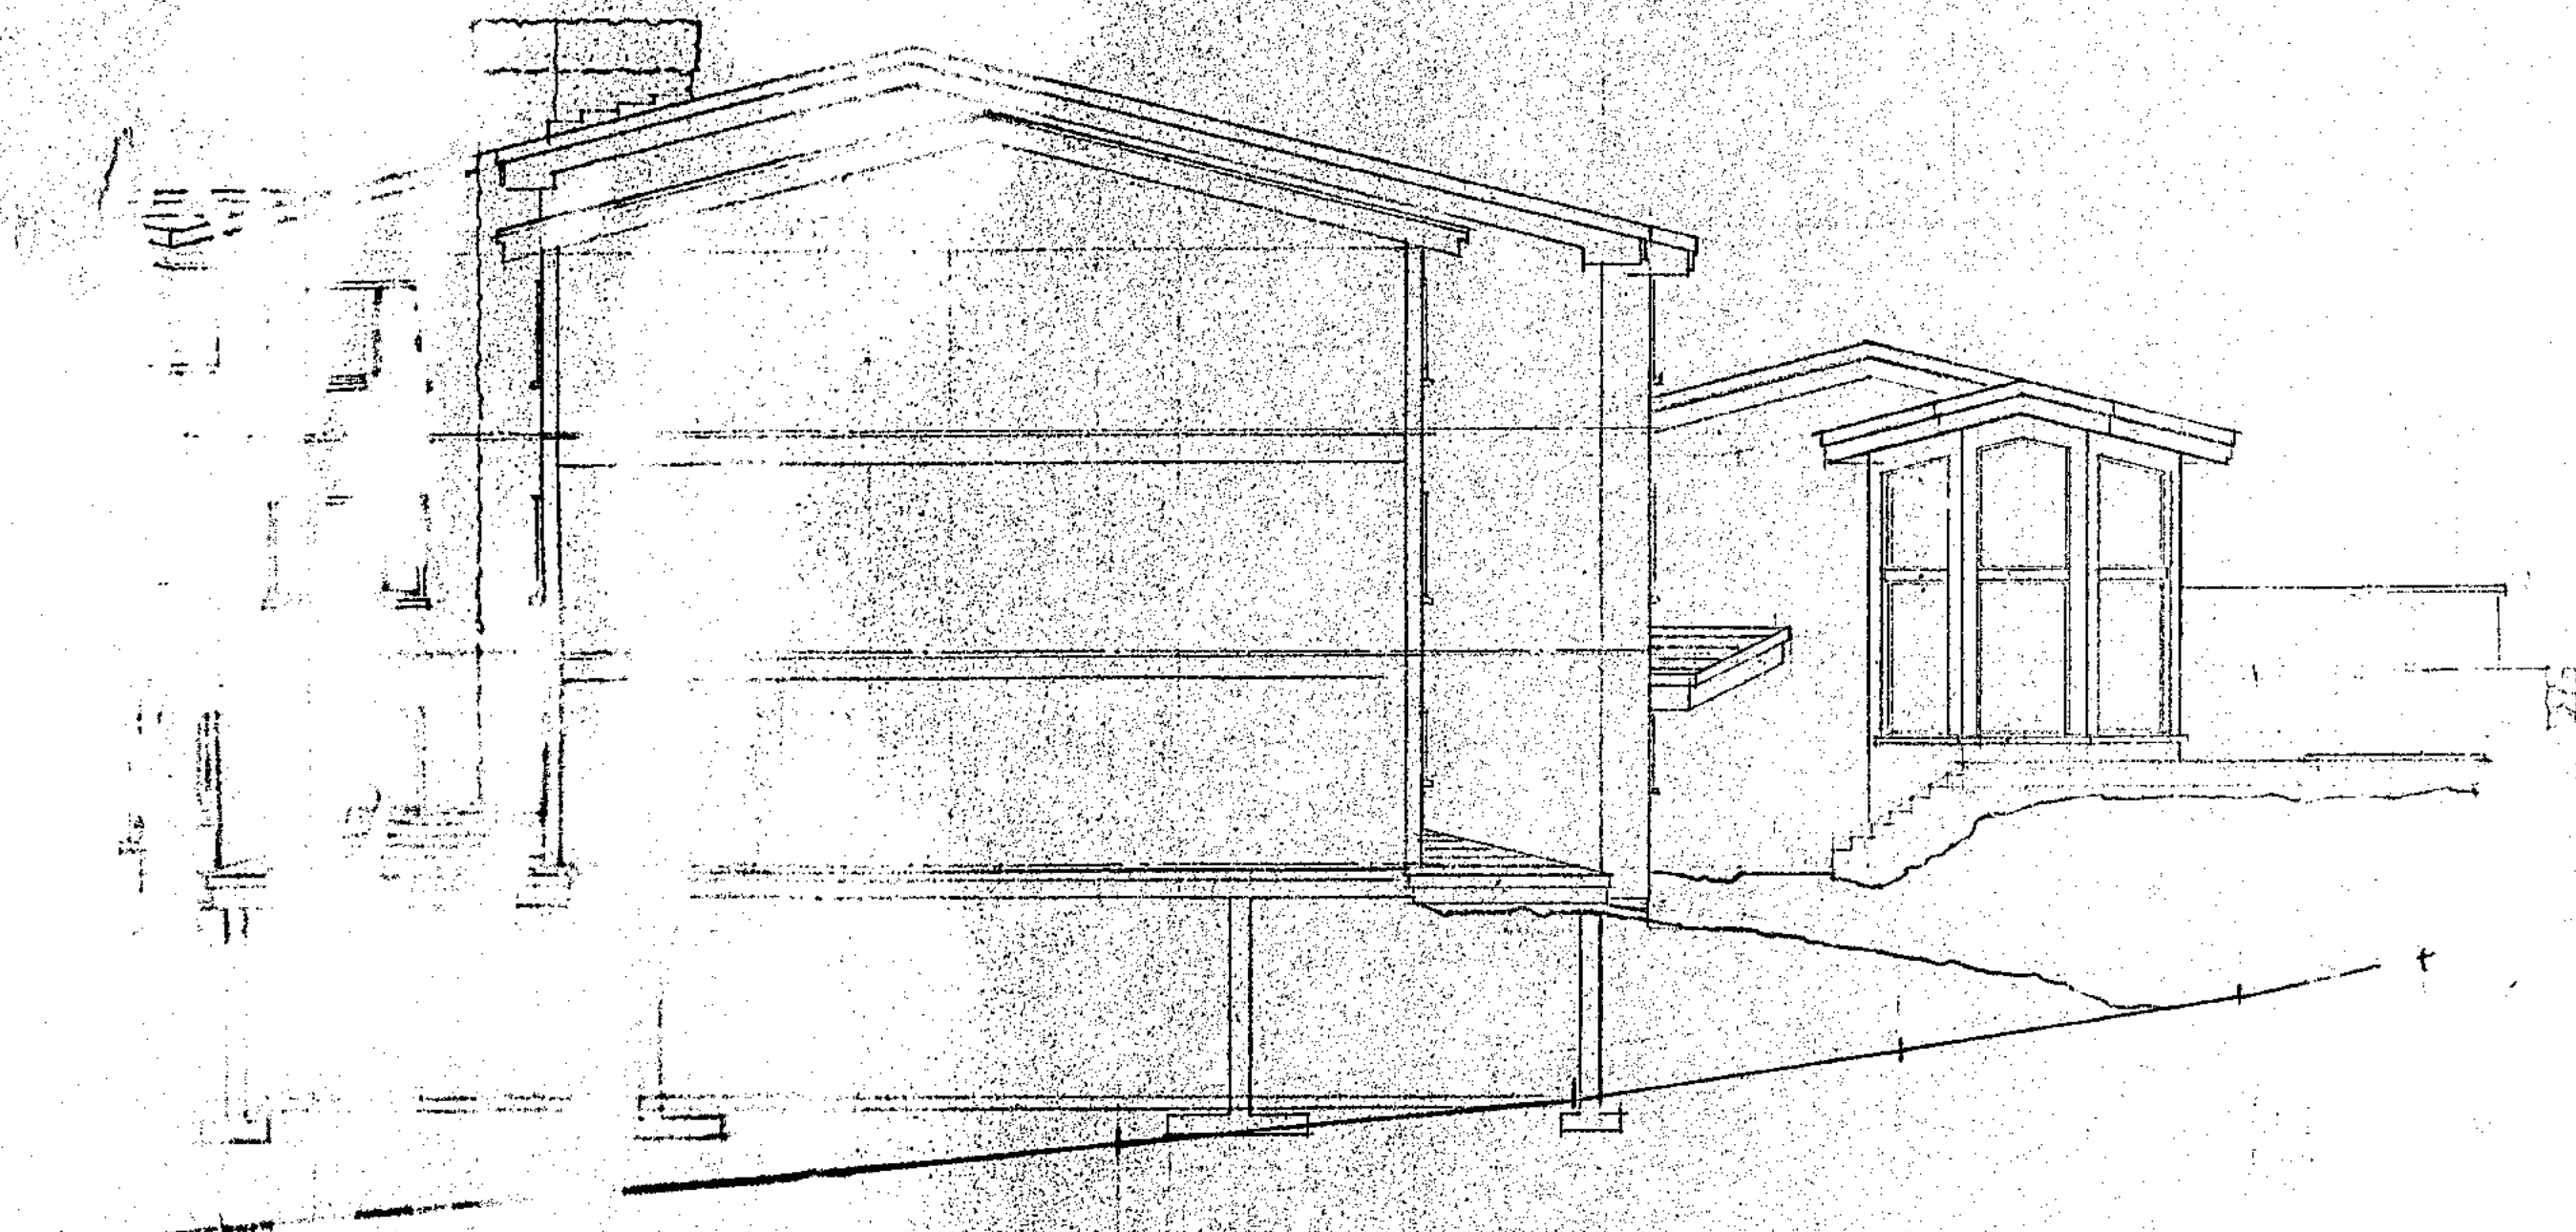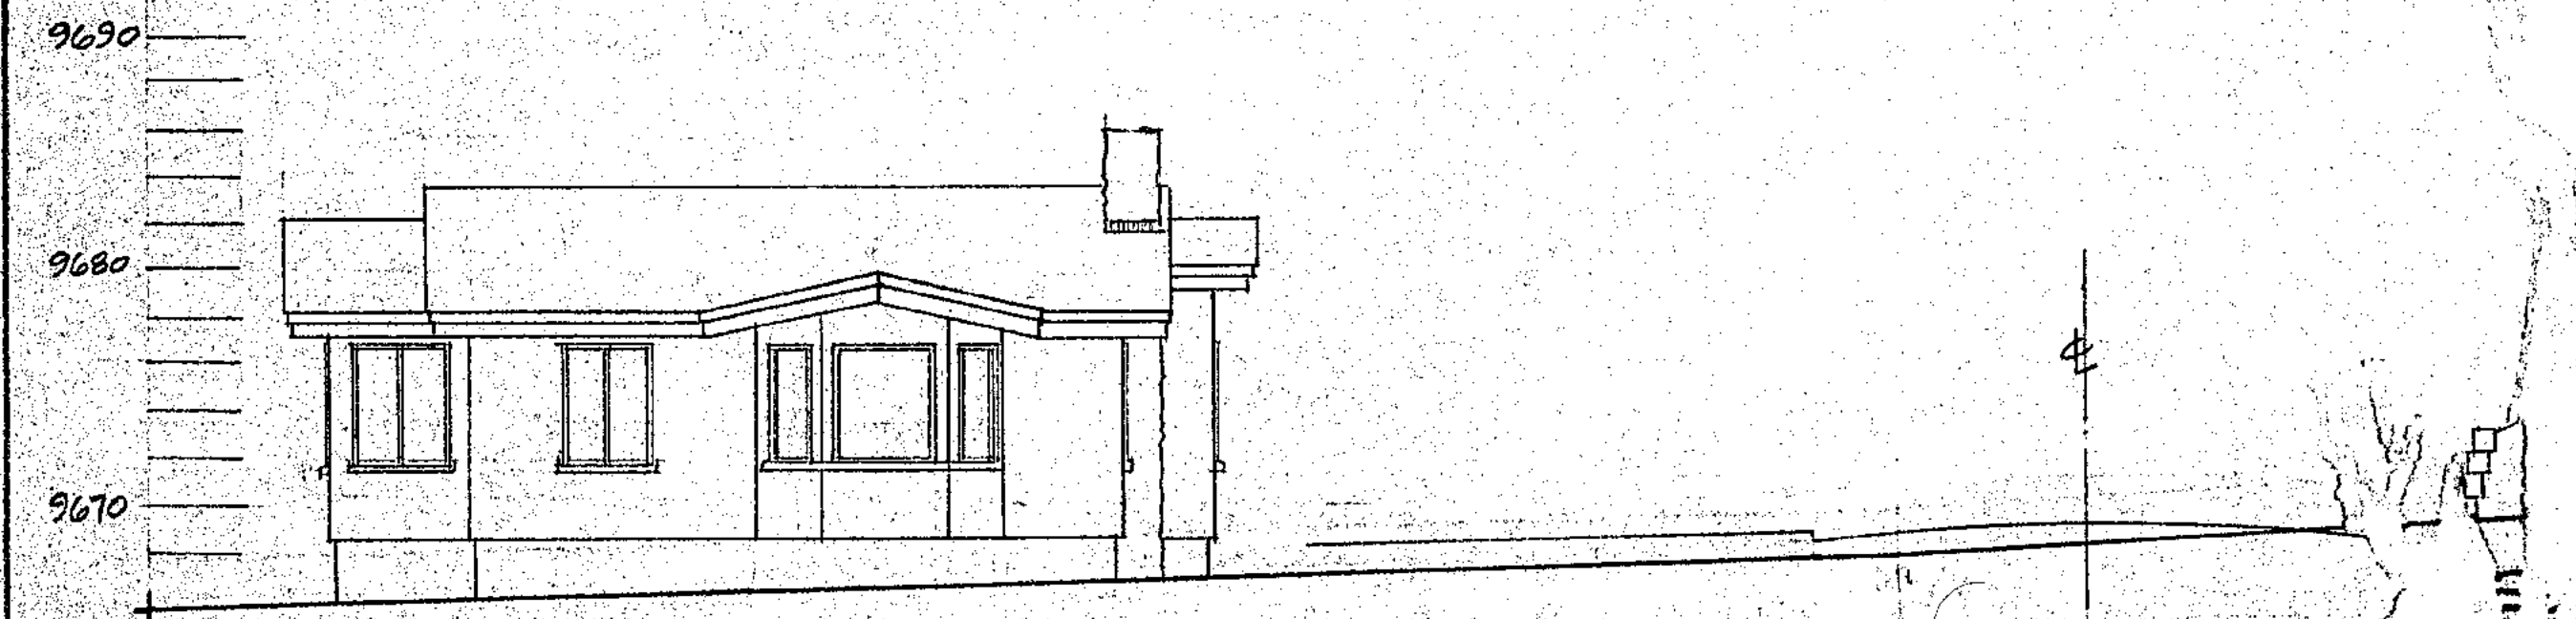

BP4584
BP4585
BP4586


W
11
12
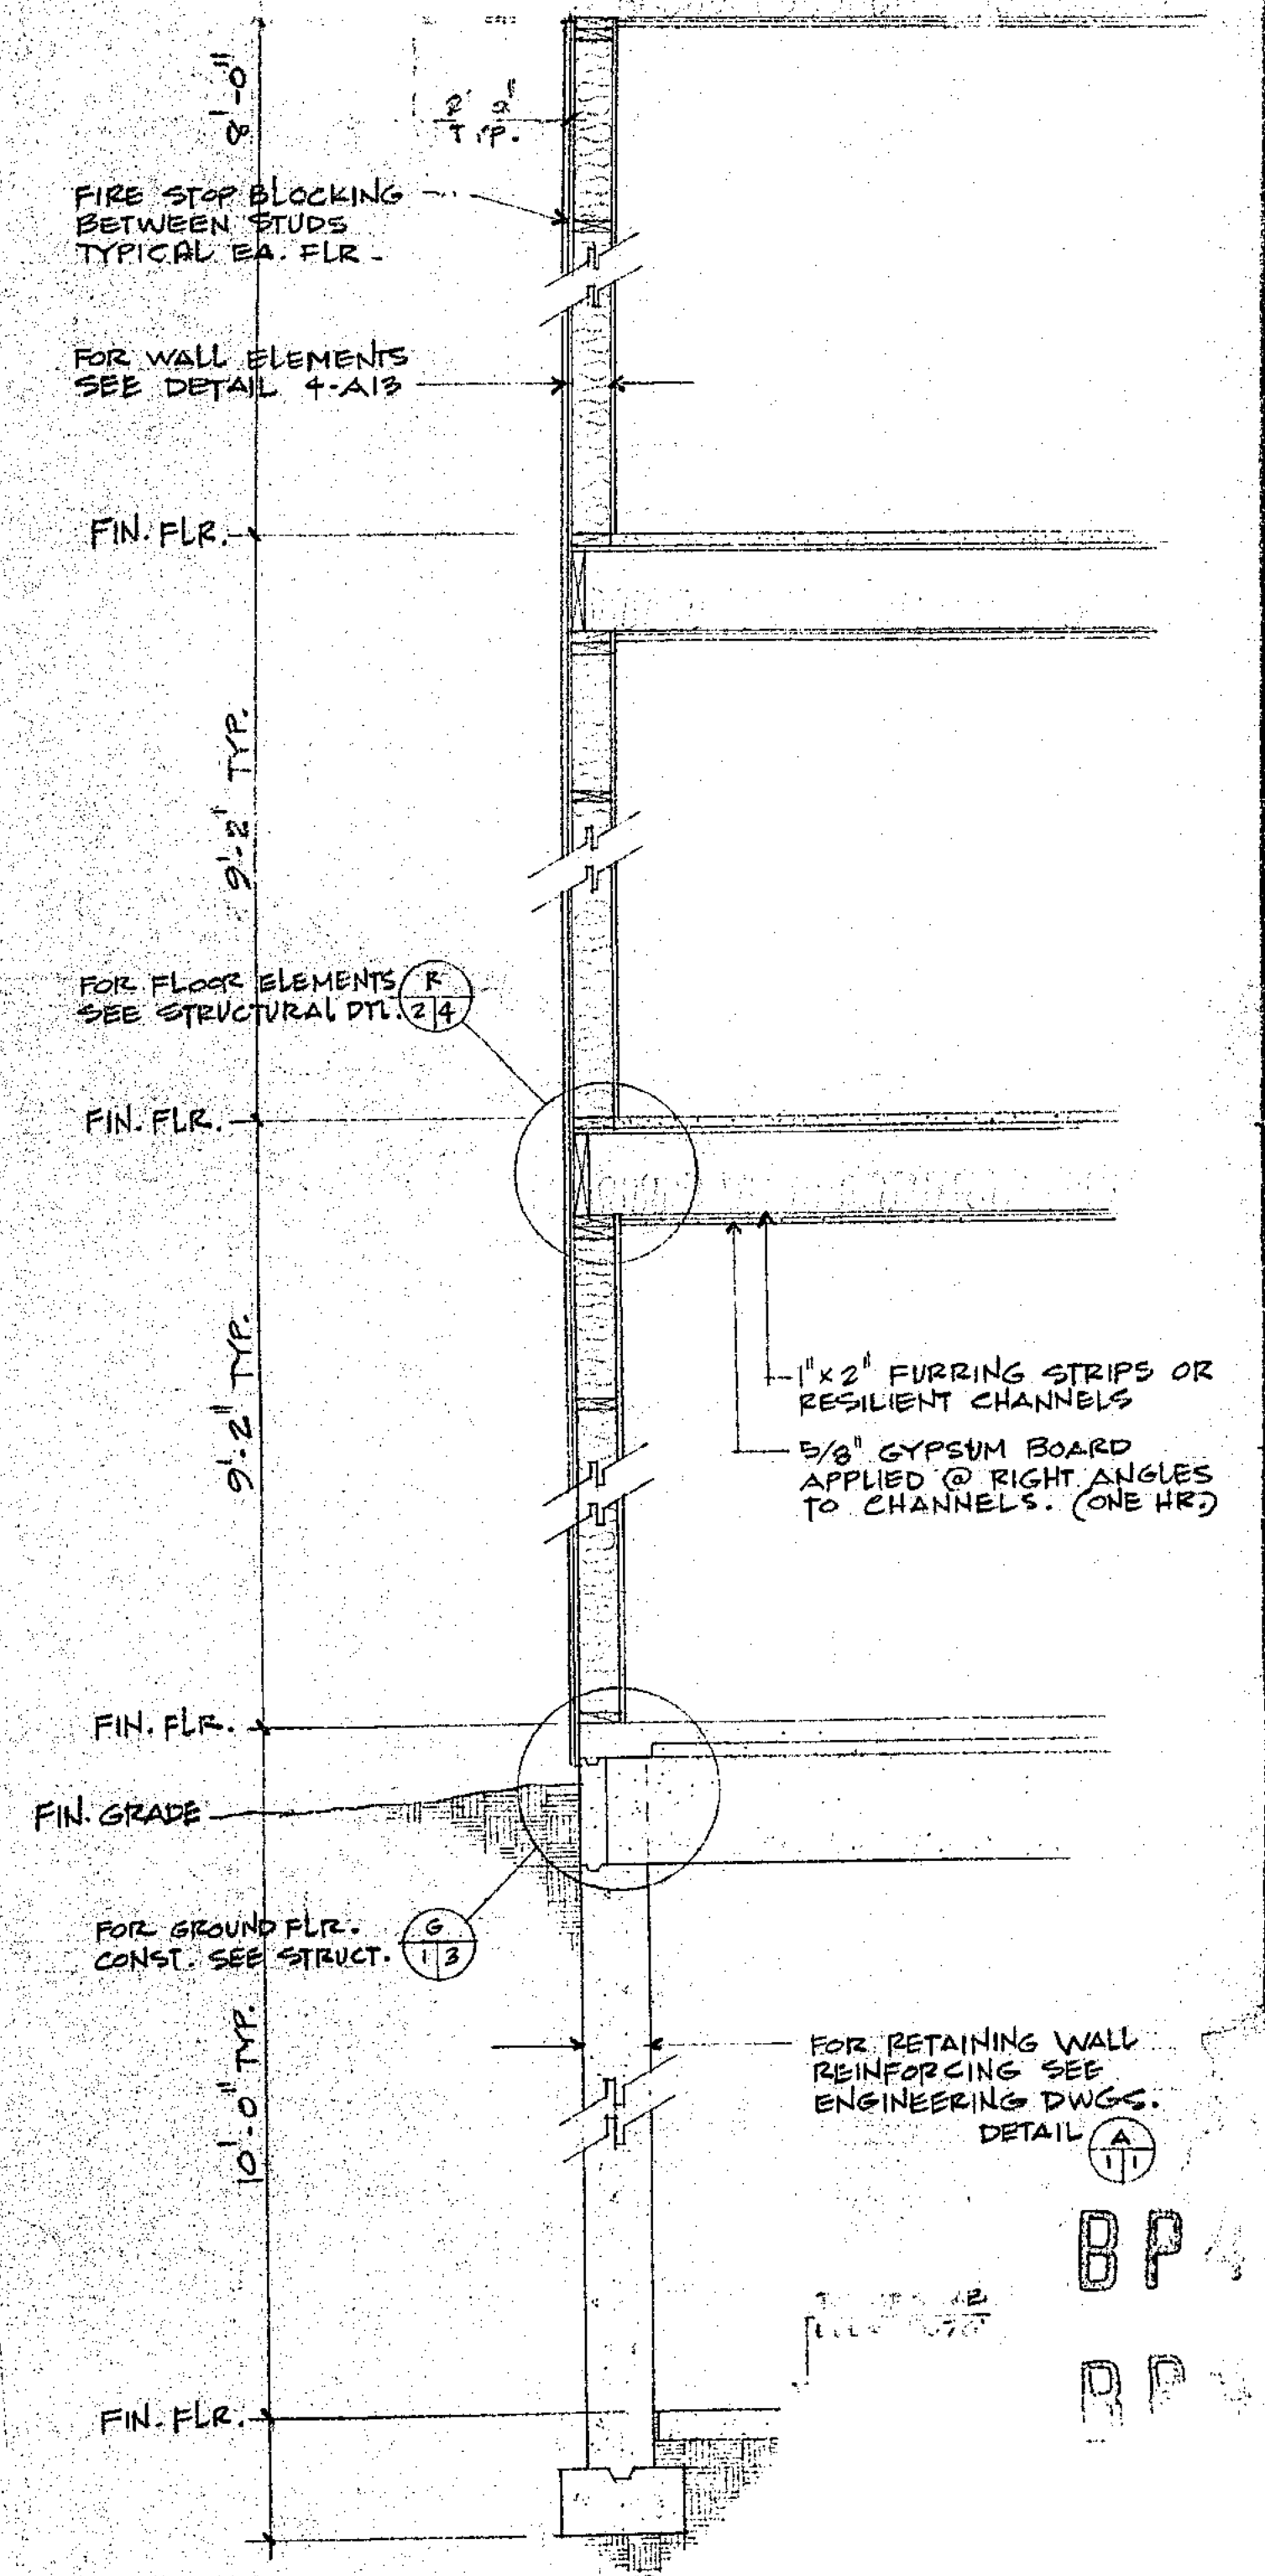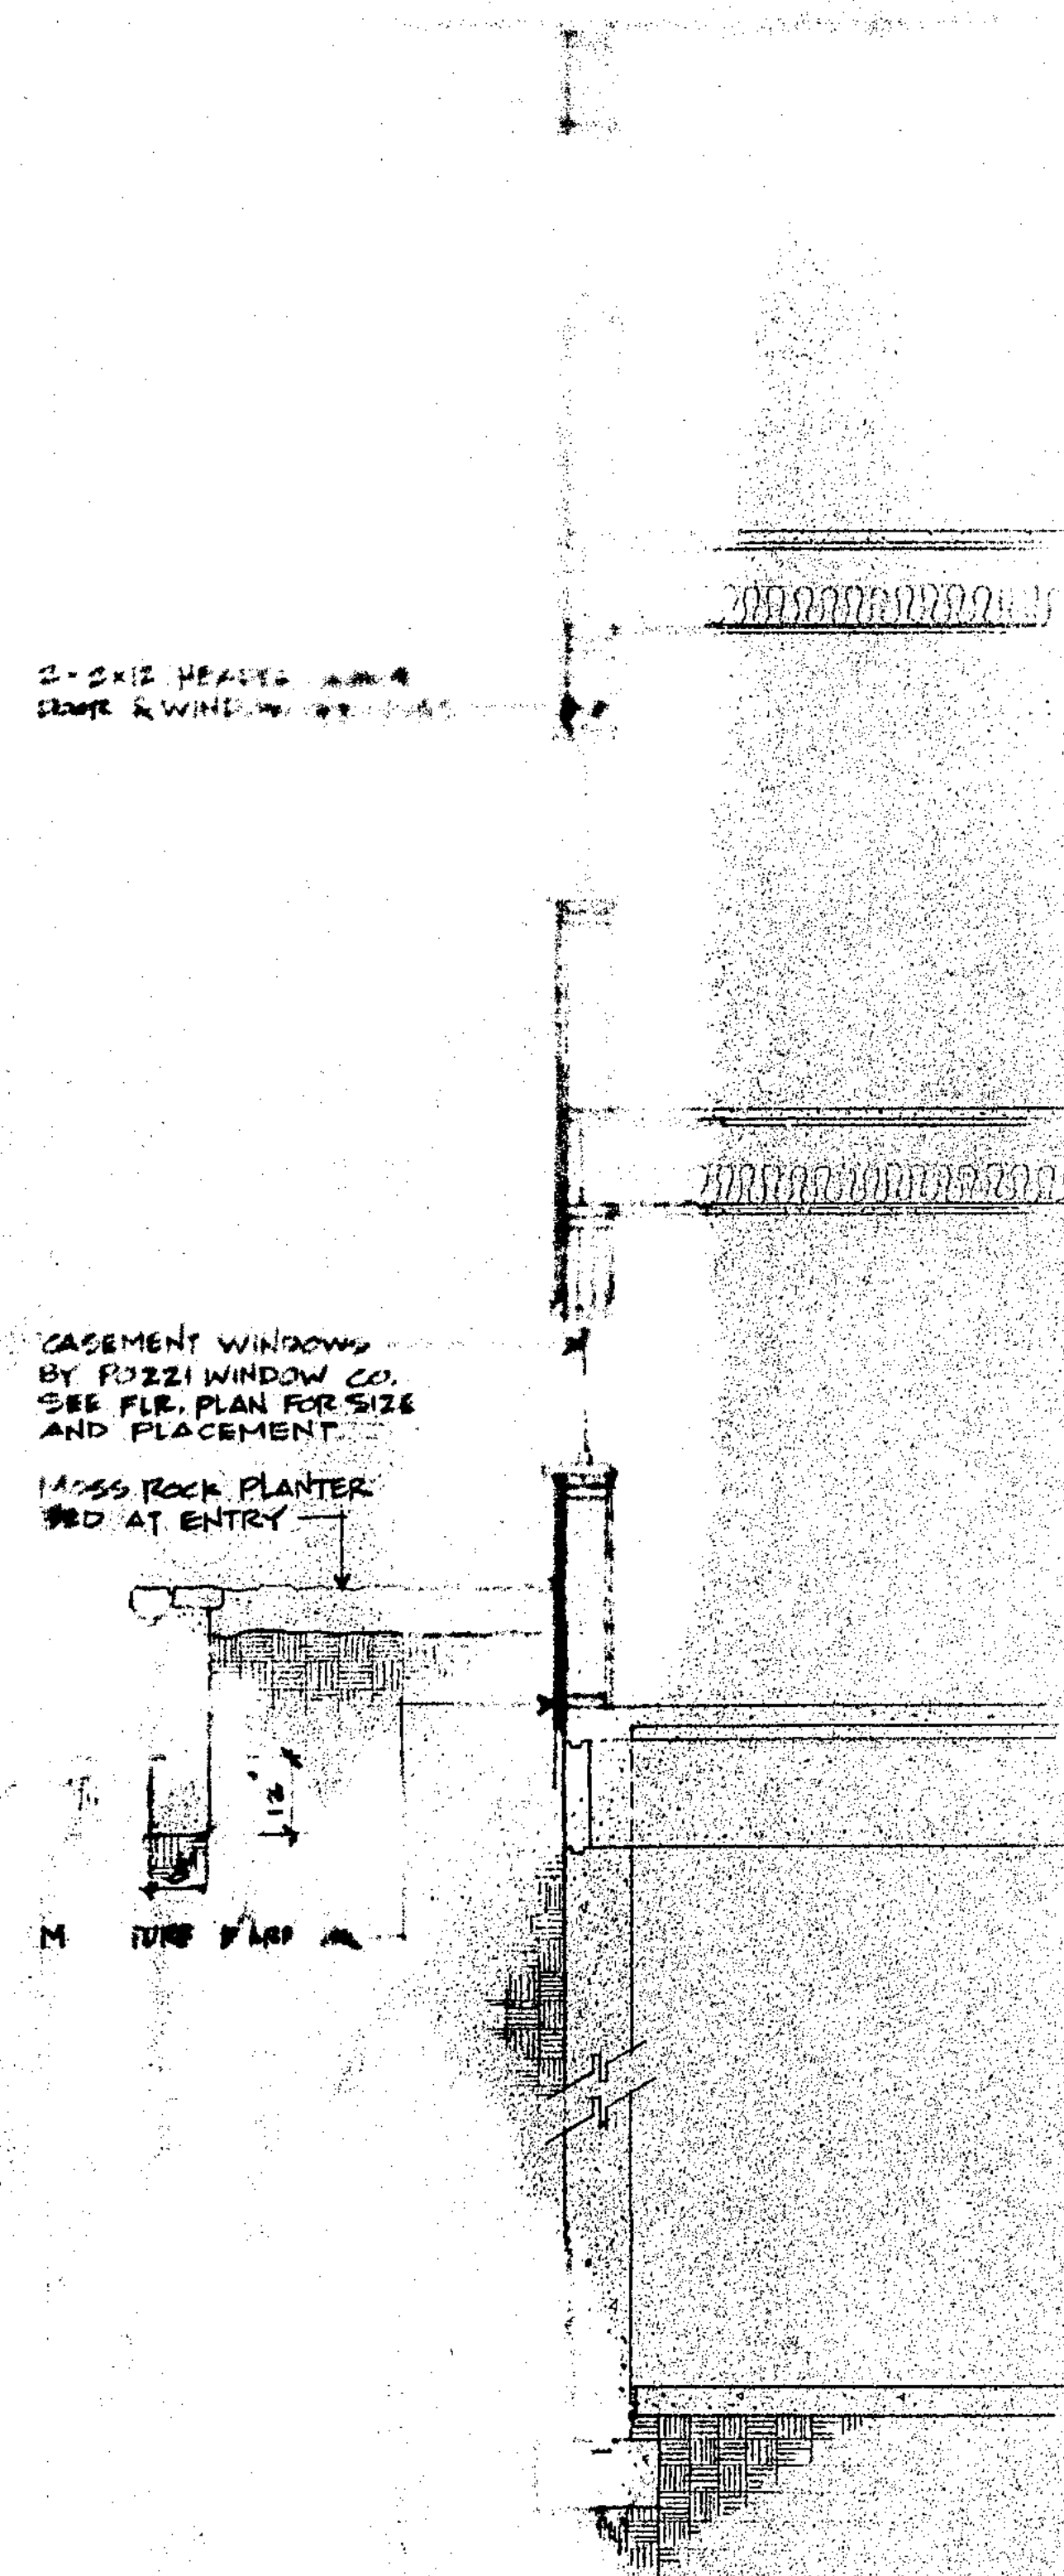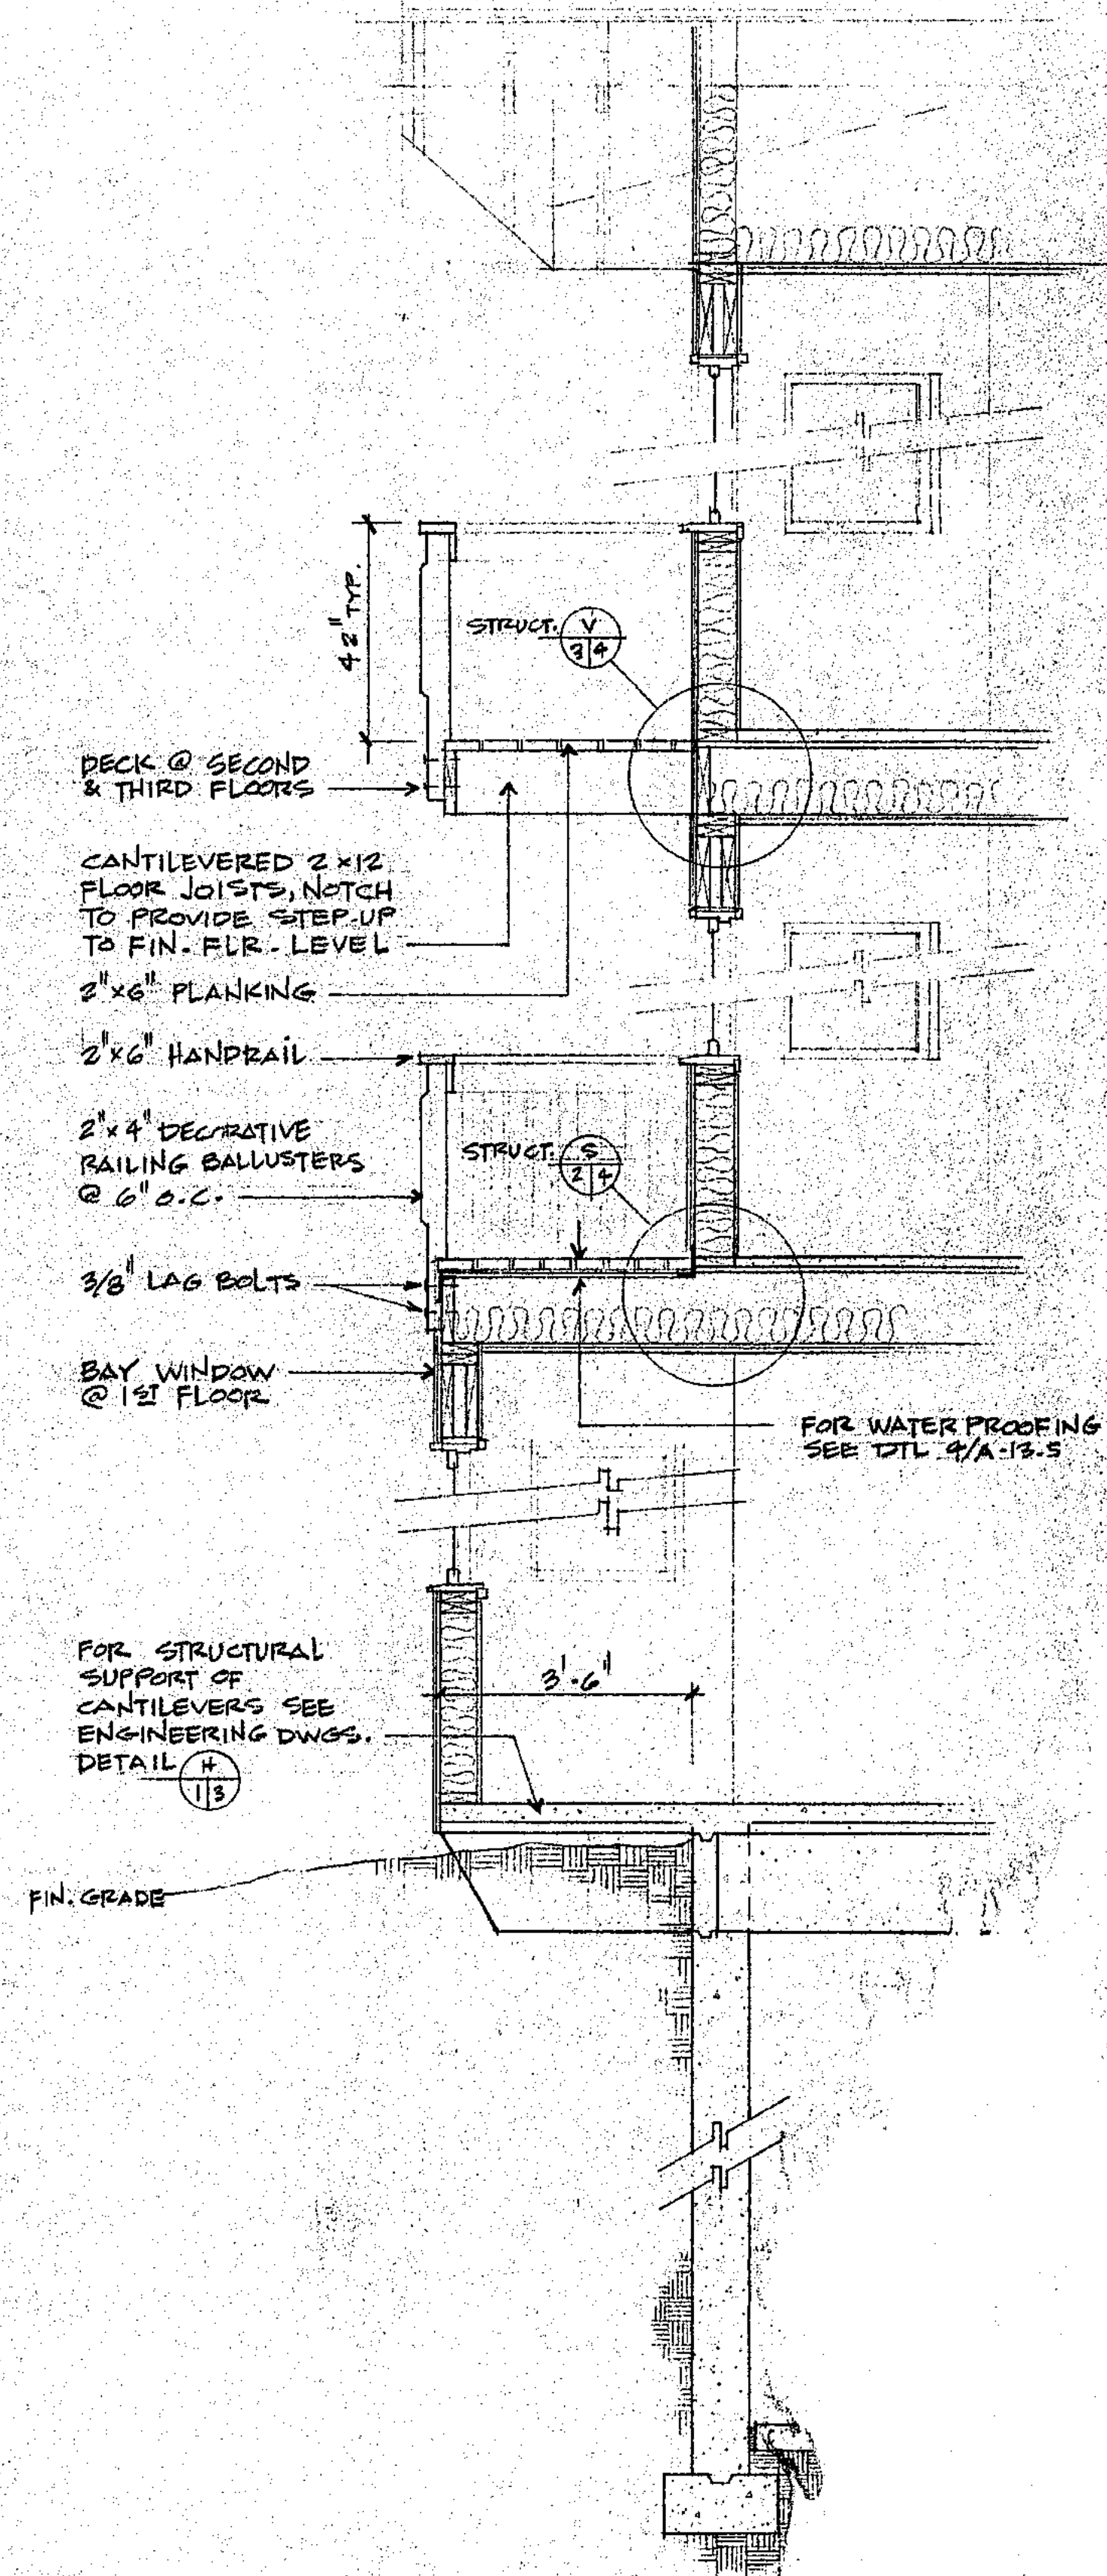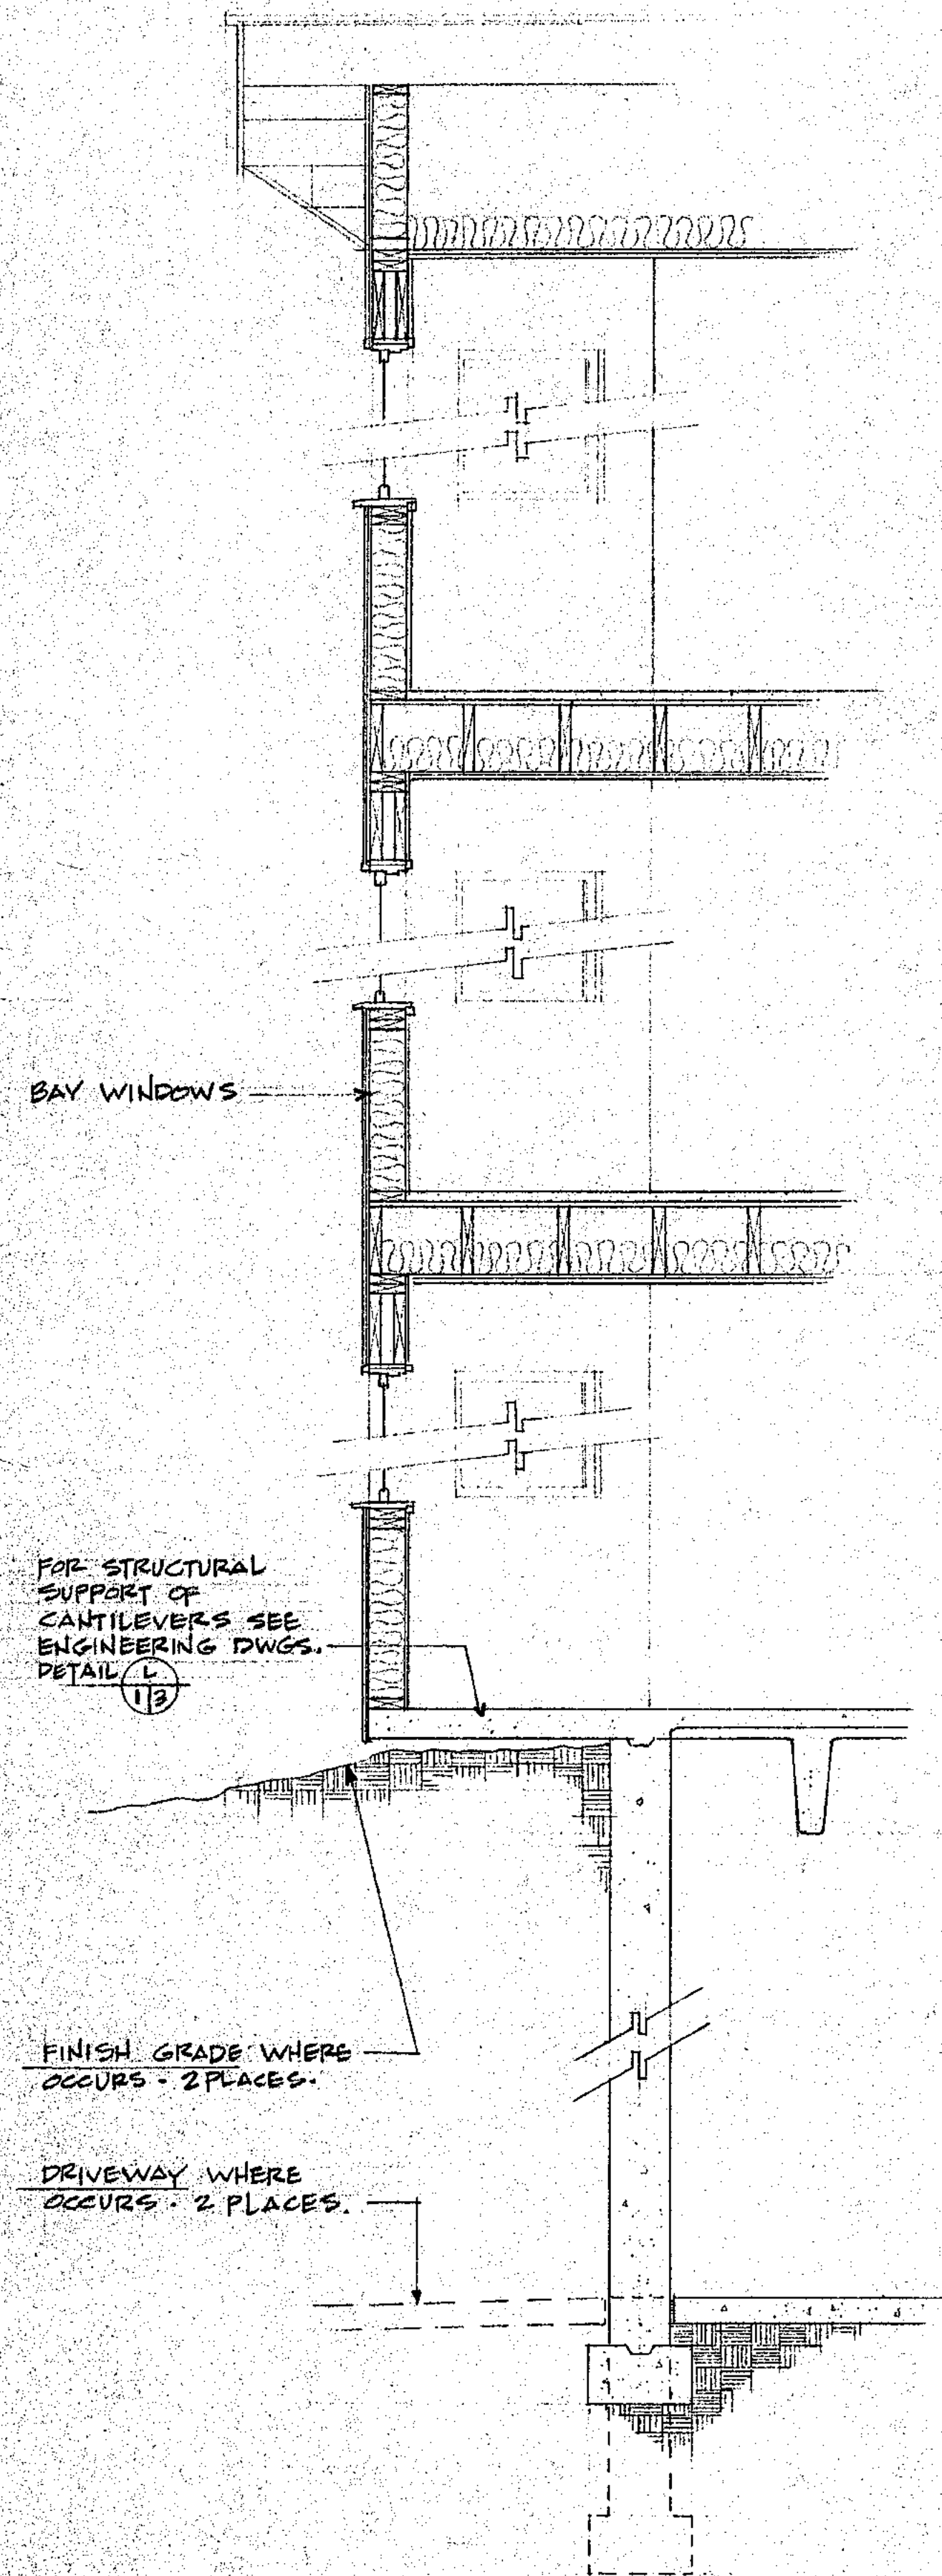

 


NOTE =

ALL FIREPLACES TO BE APPROVED BY THE UNDERWRITERS' LAB FOR CONSTRUCTION SEE FACTORY SPECIFICATIONS FOR DIMEN.

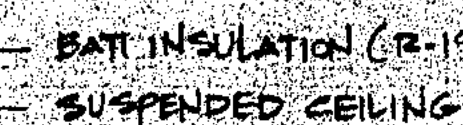

14 11/1/50 @ 12.00, 7/10 LAND 1/2 1/4
15 12/1/50 @ 6.00 5/10 1/2 1/4 1/4

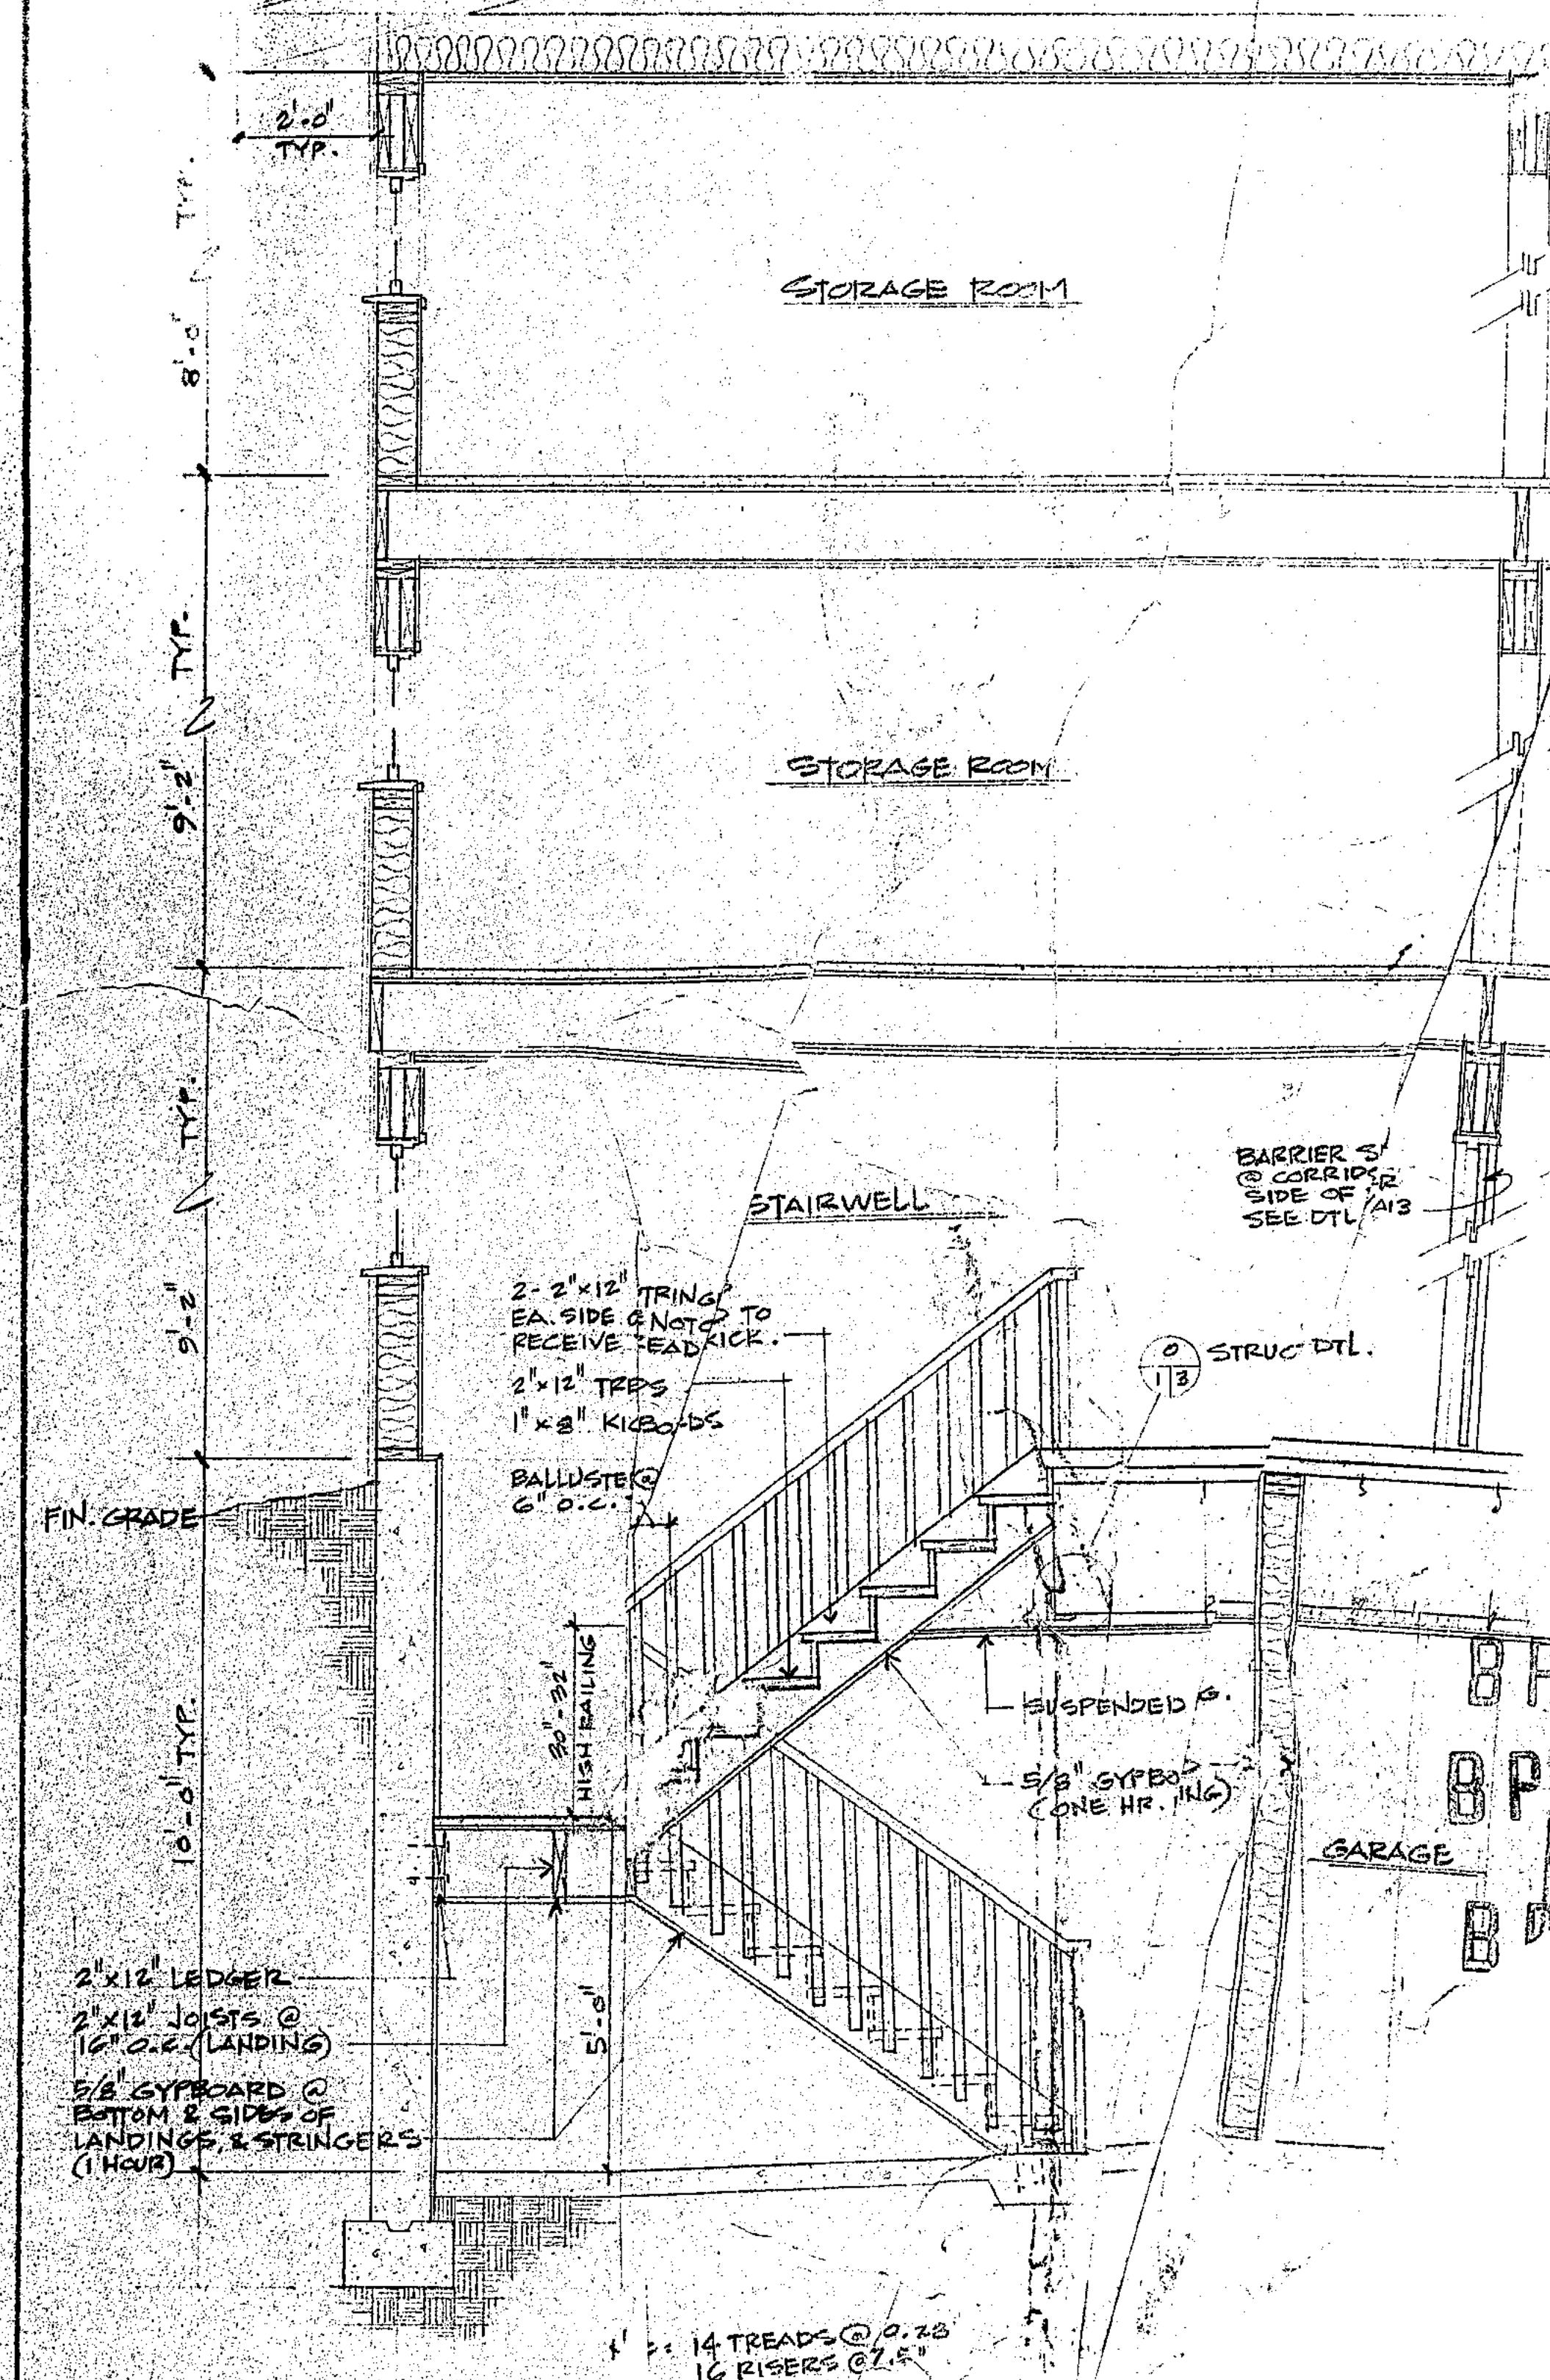

BP 4584
BP 4585

FIREPLACE DETAILS

$$3/8'' = 1'-0''$$

3


SECTION @ EAST

1-0

2


SECTION @ SOUTH SIDE

1

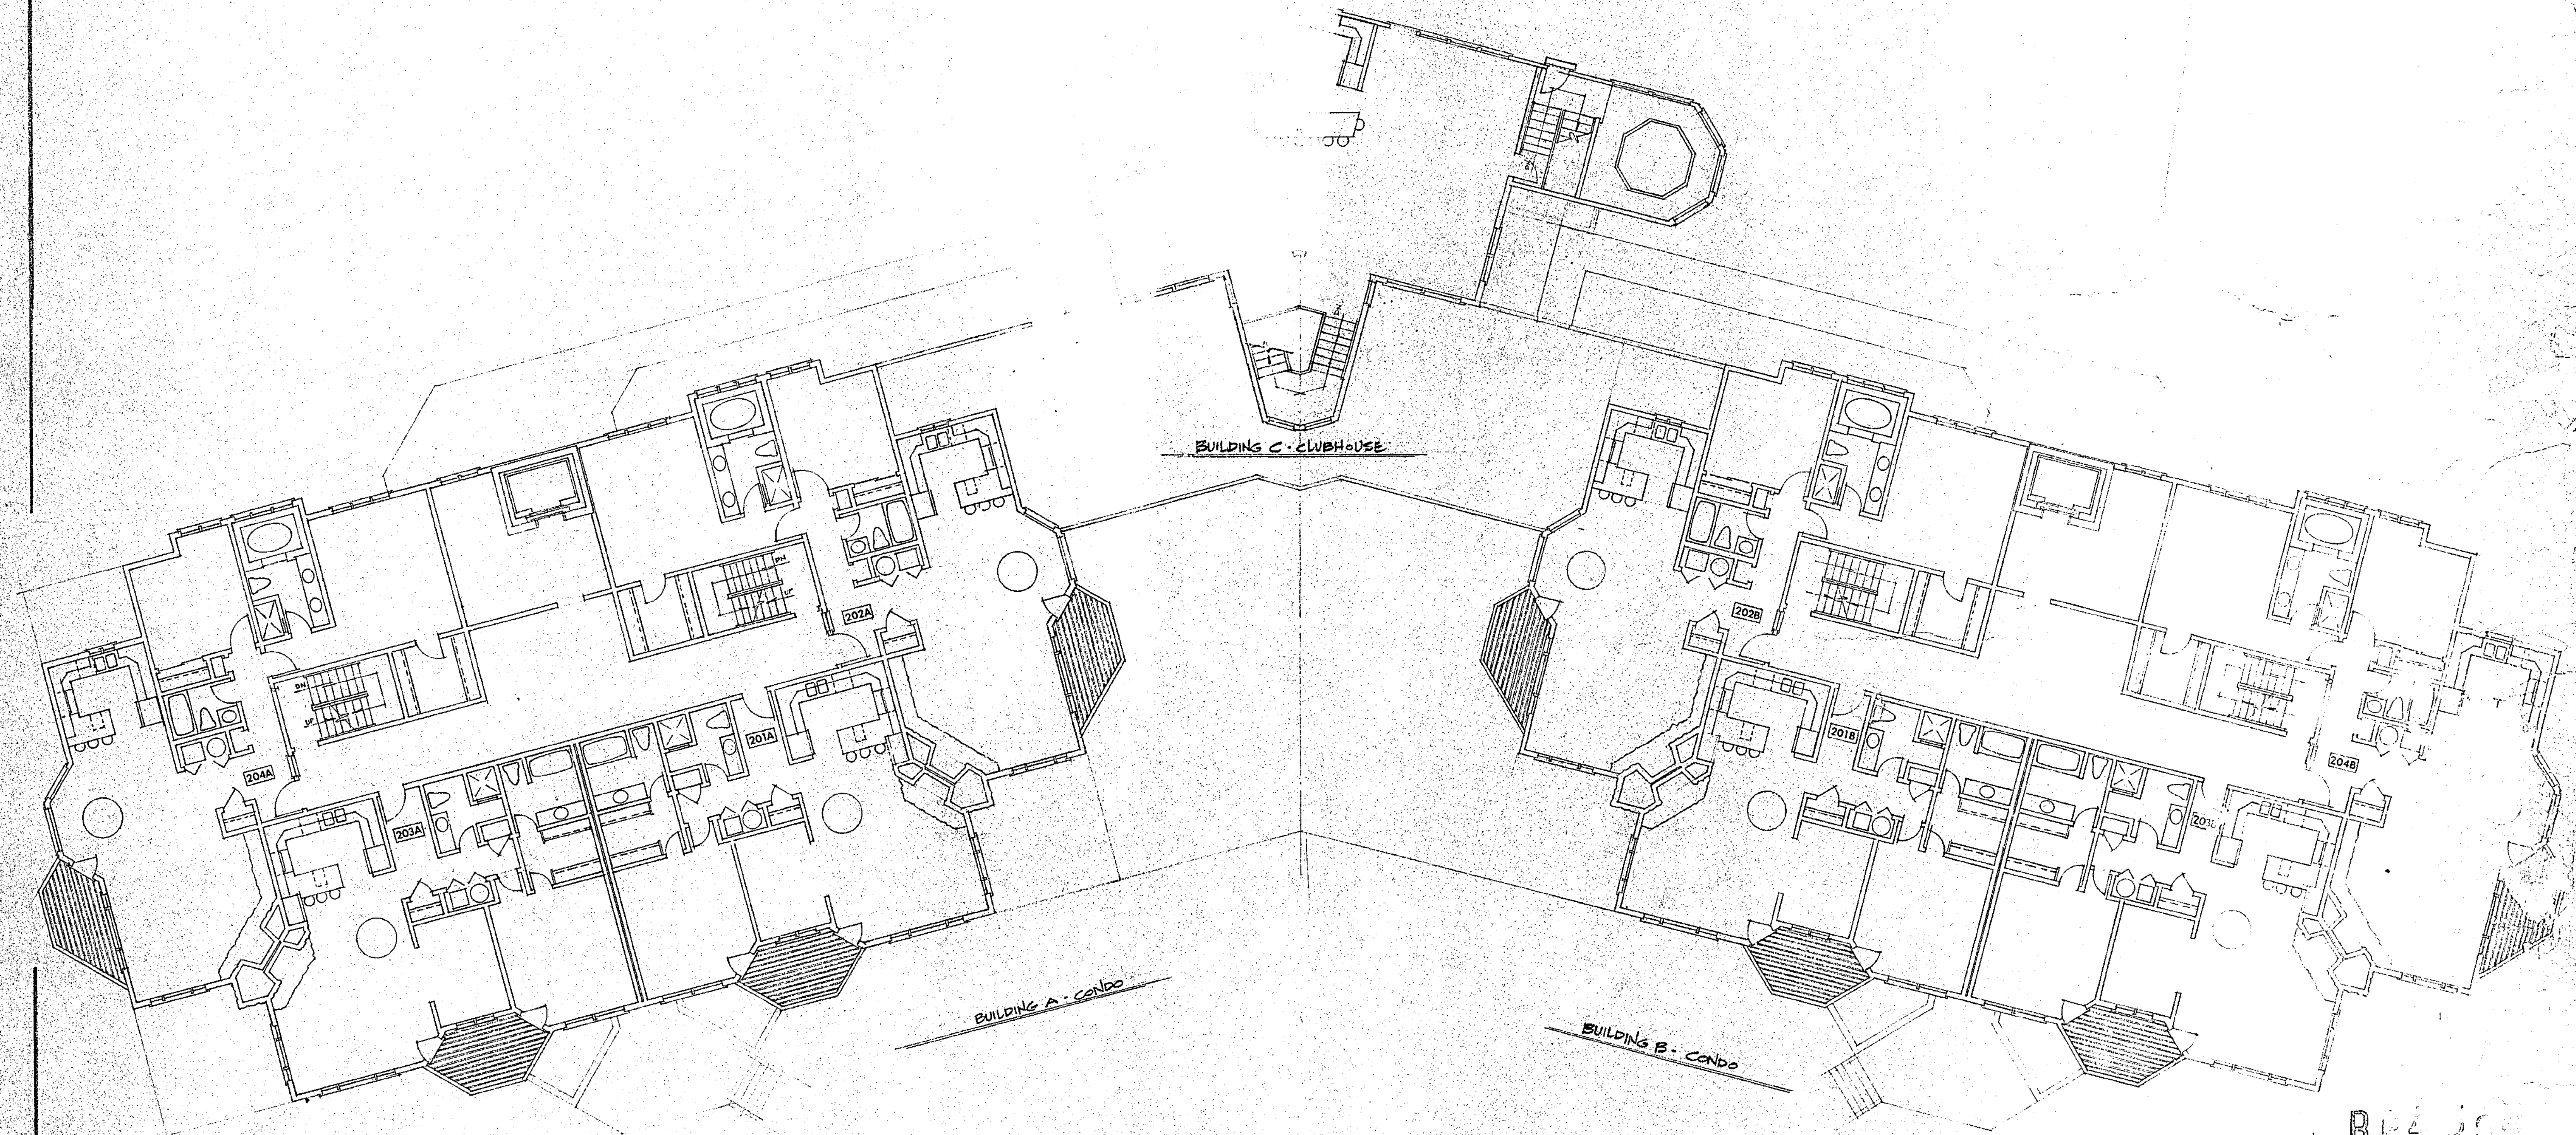


SECOND FLOOR PLAN
SCALE: 1/8" = 1'-0"


BP 100
1/50

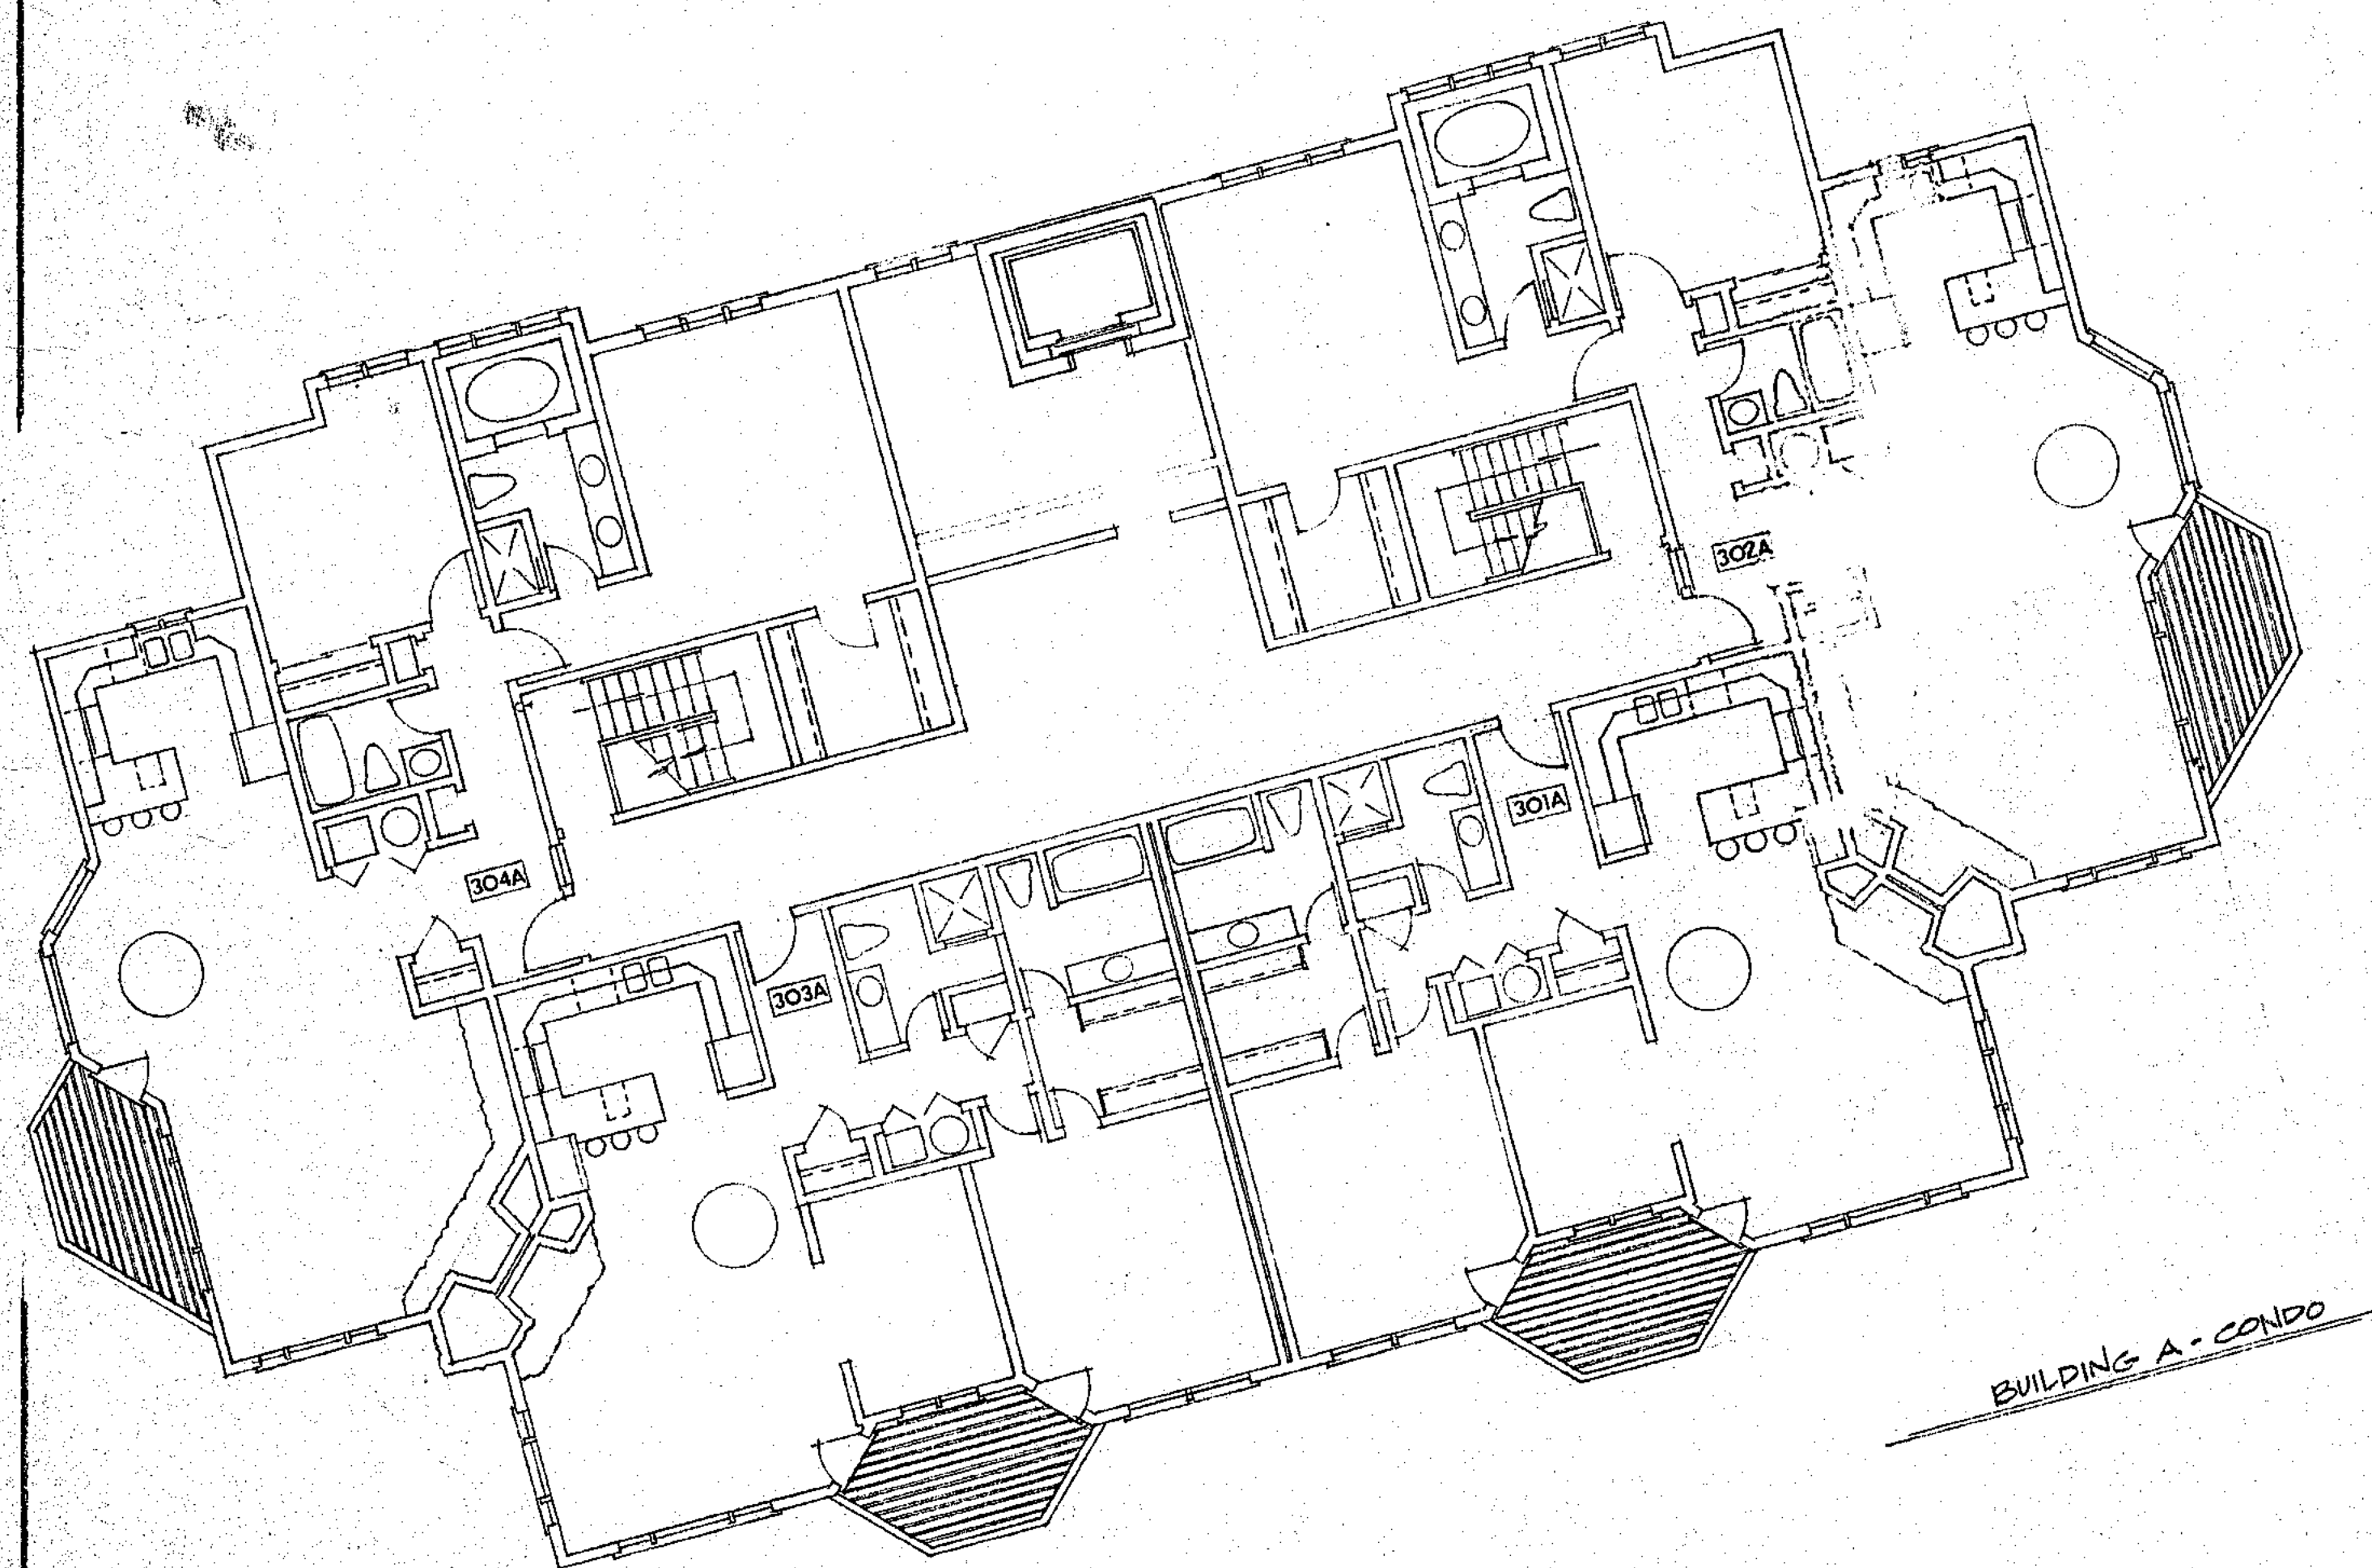


BUILDING A - CONDO

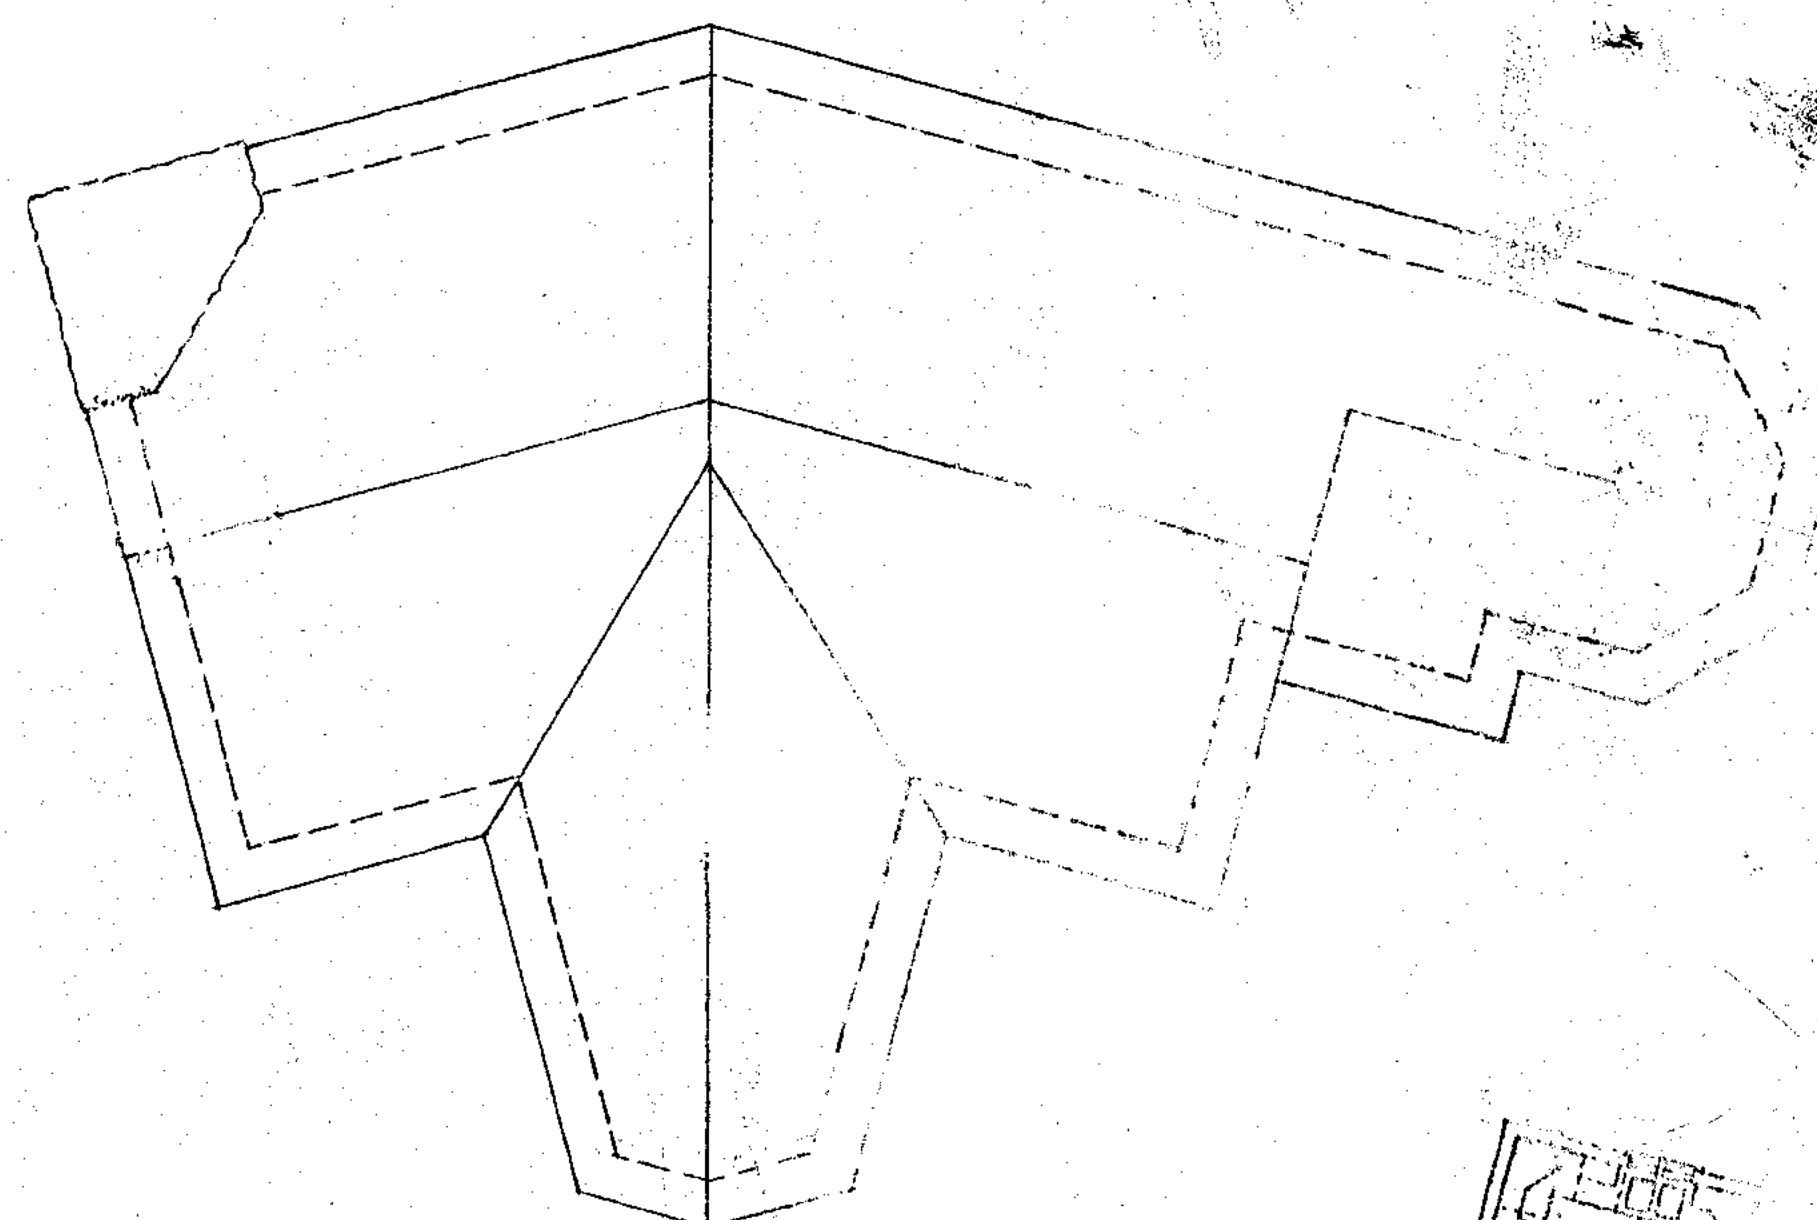


BUILDING C - C. HOUSE

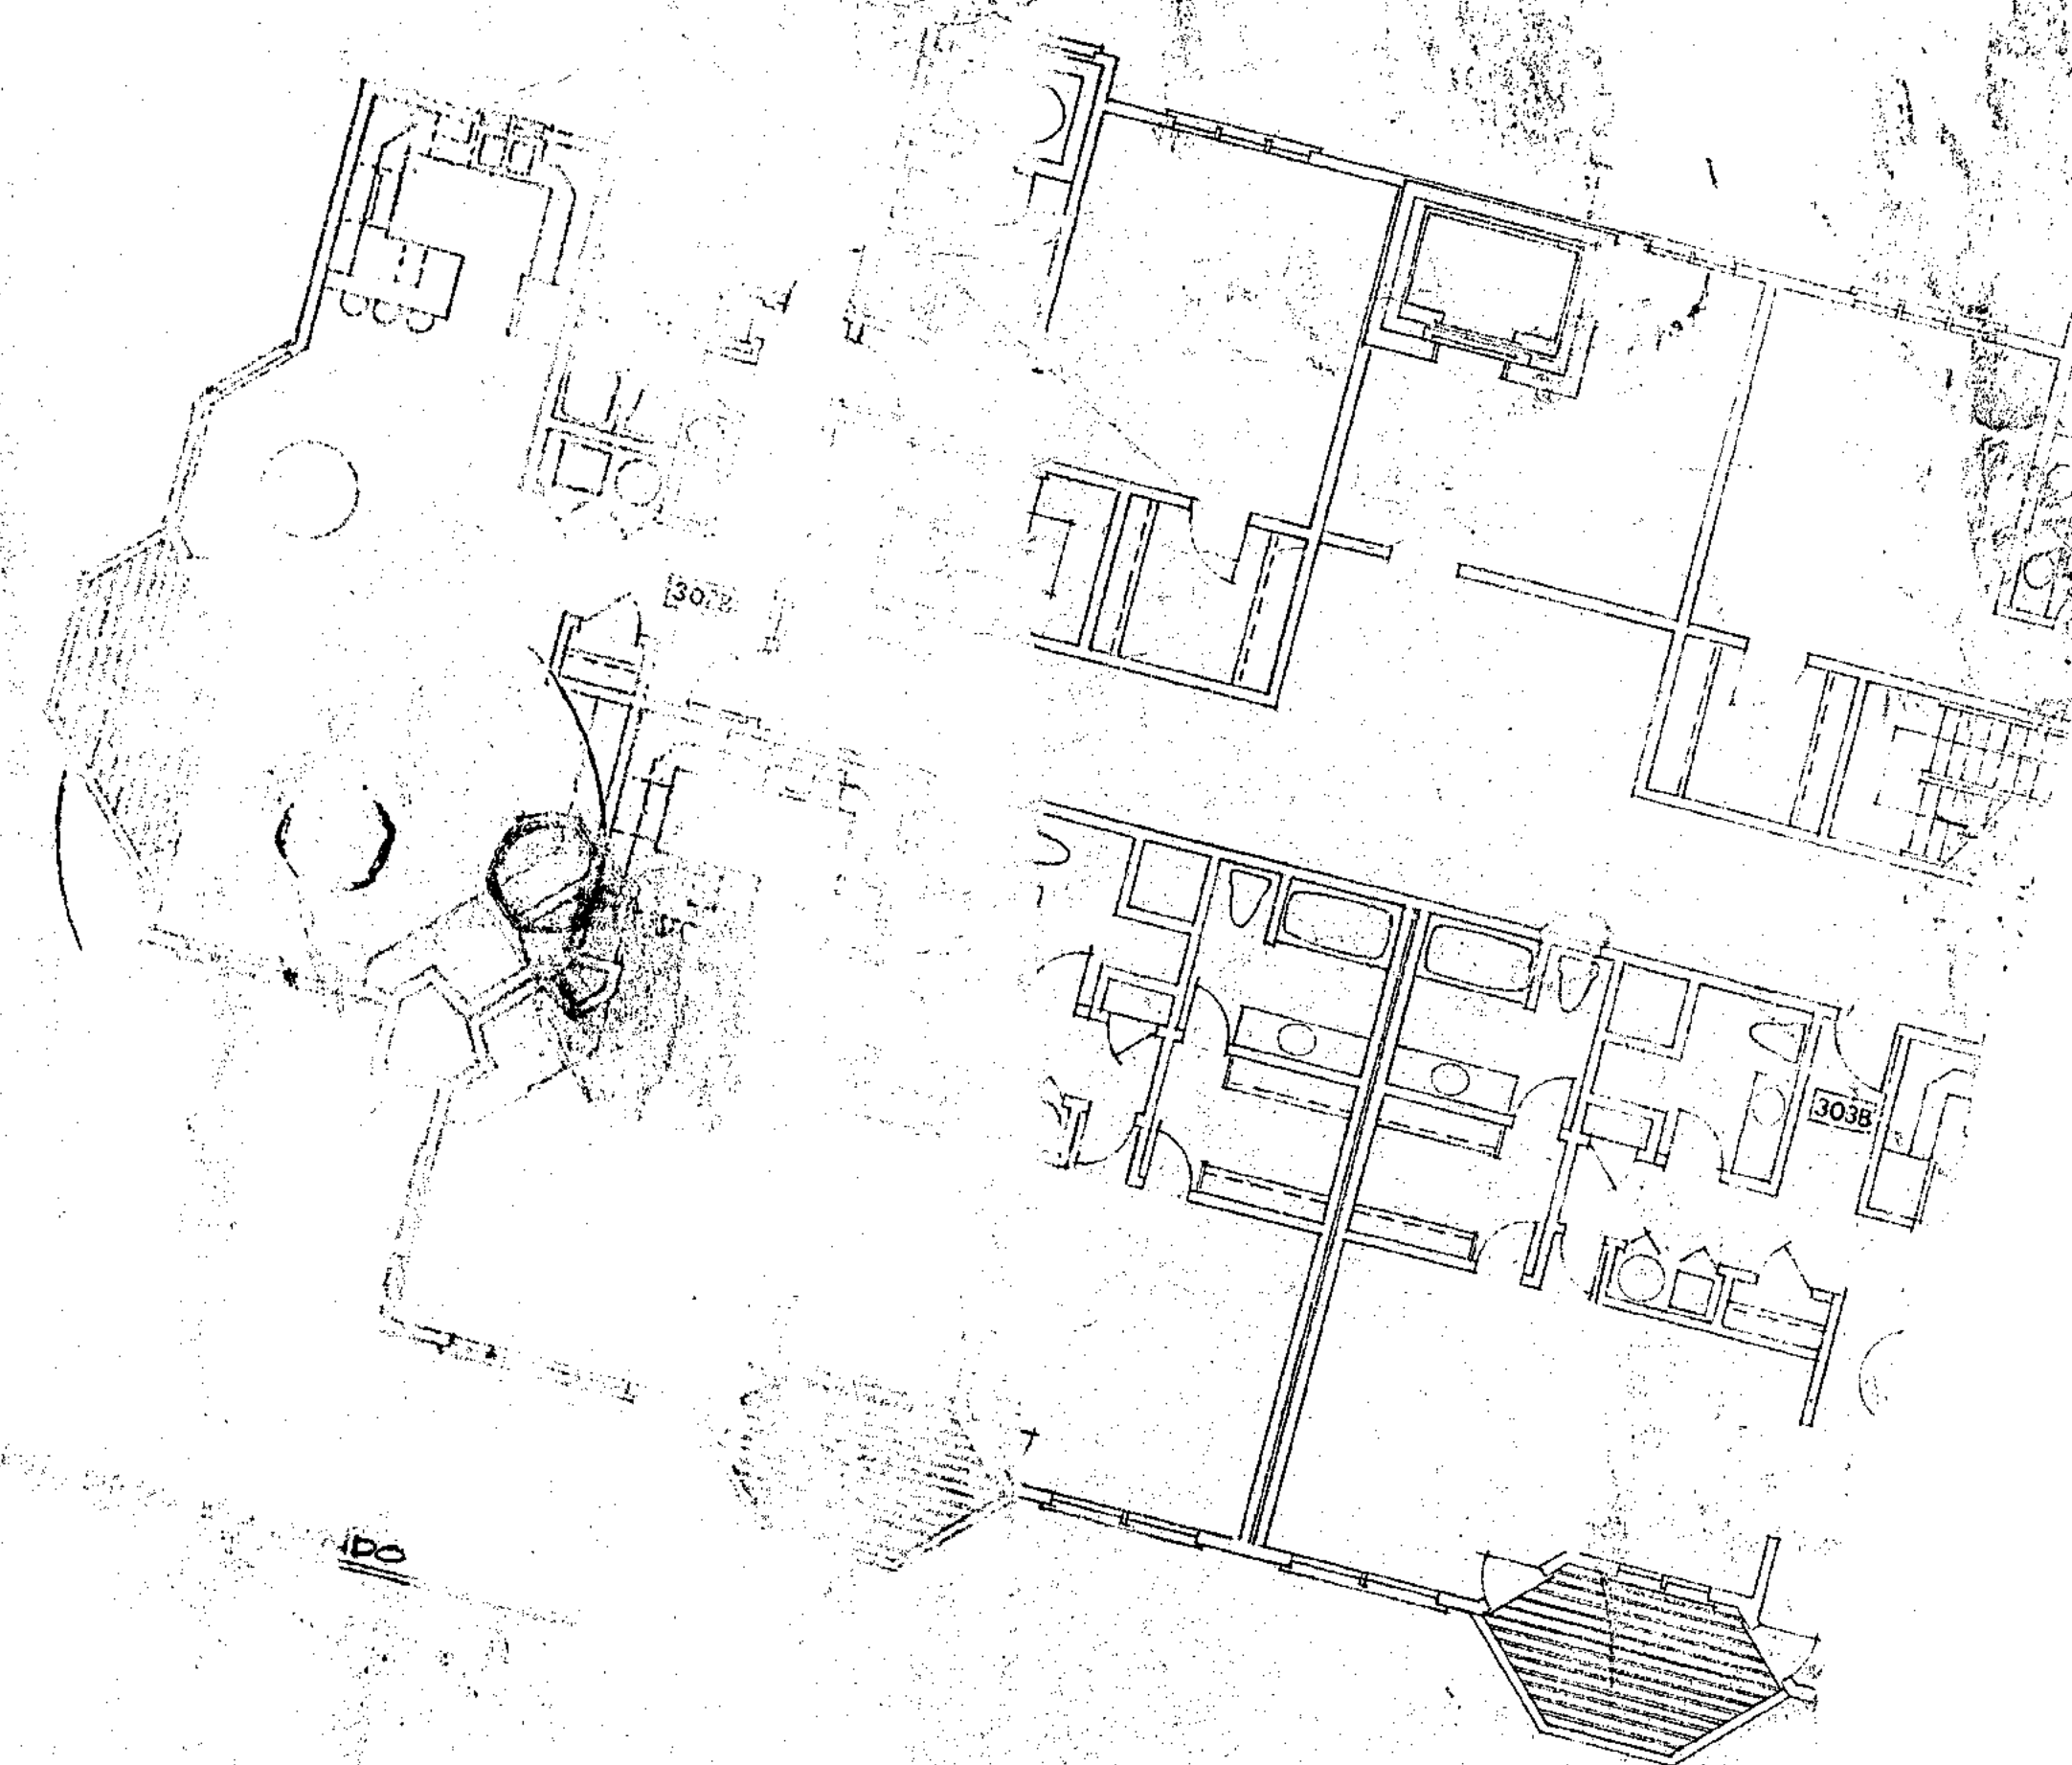


BUILDING B

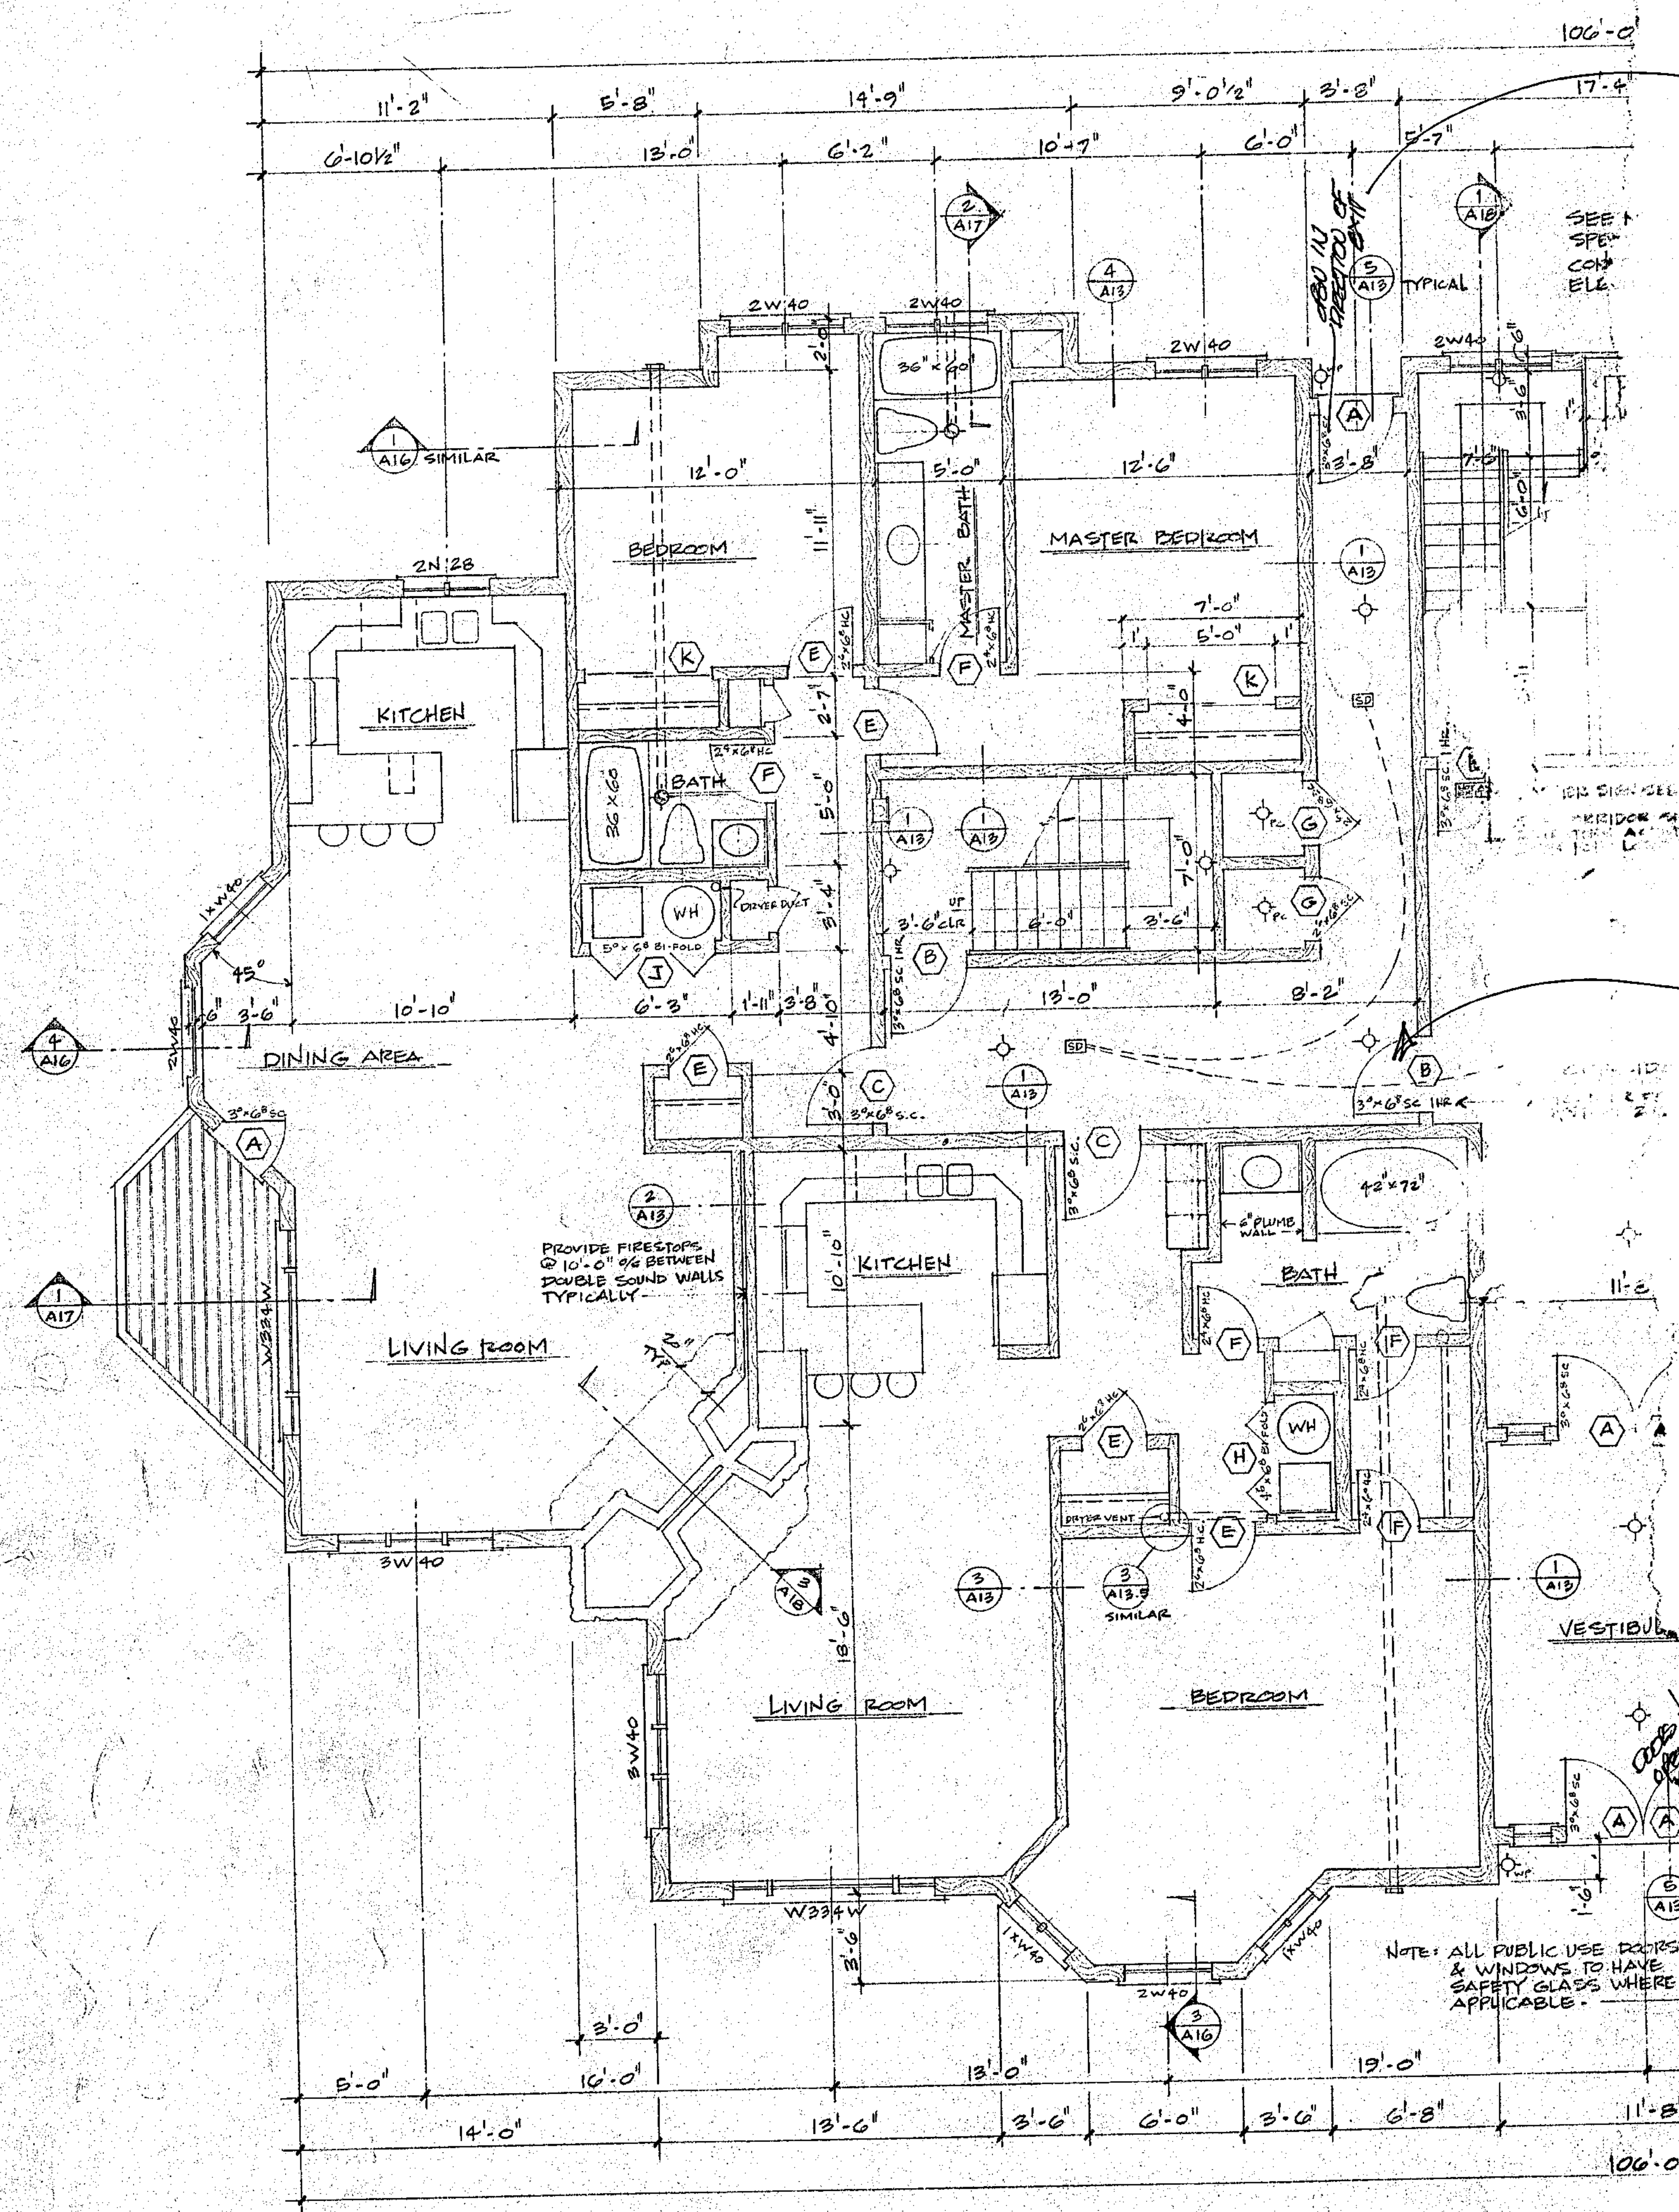

FIRST FLOOR PLAN
SCALE: 1/4" = 1'-0"

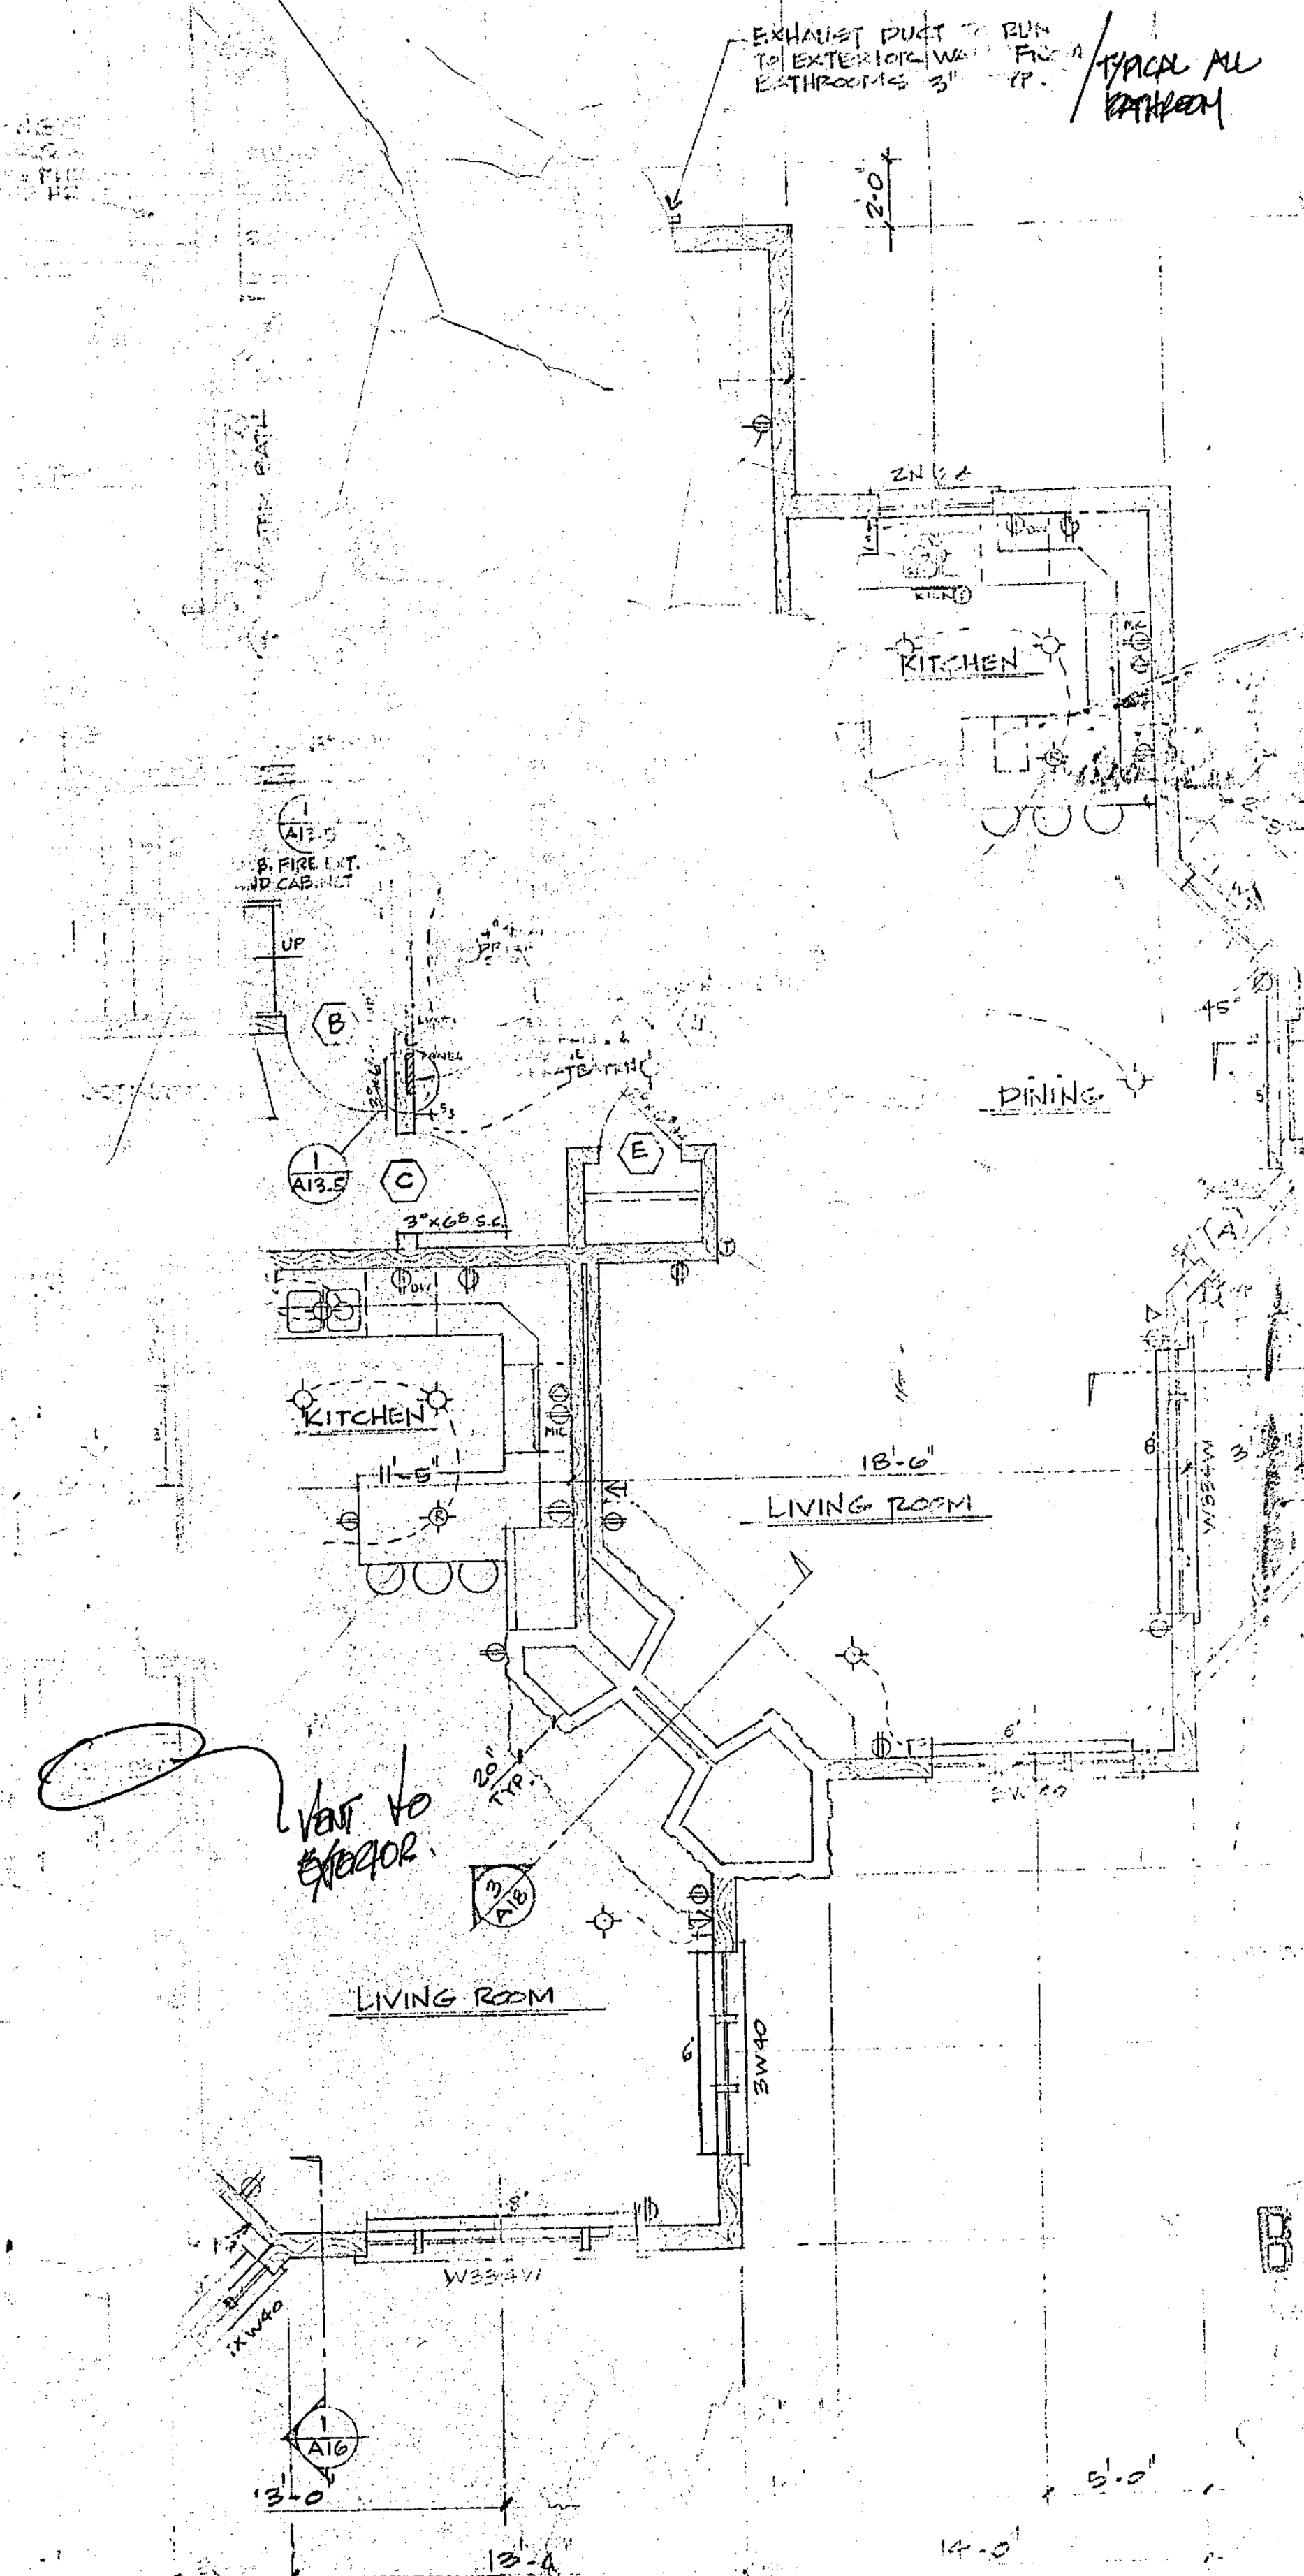

Casing 6100
Base 3500

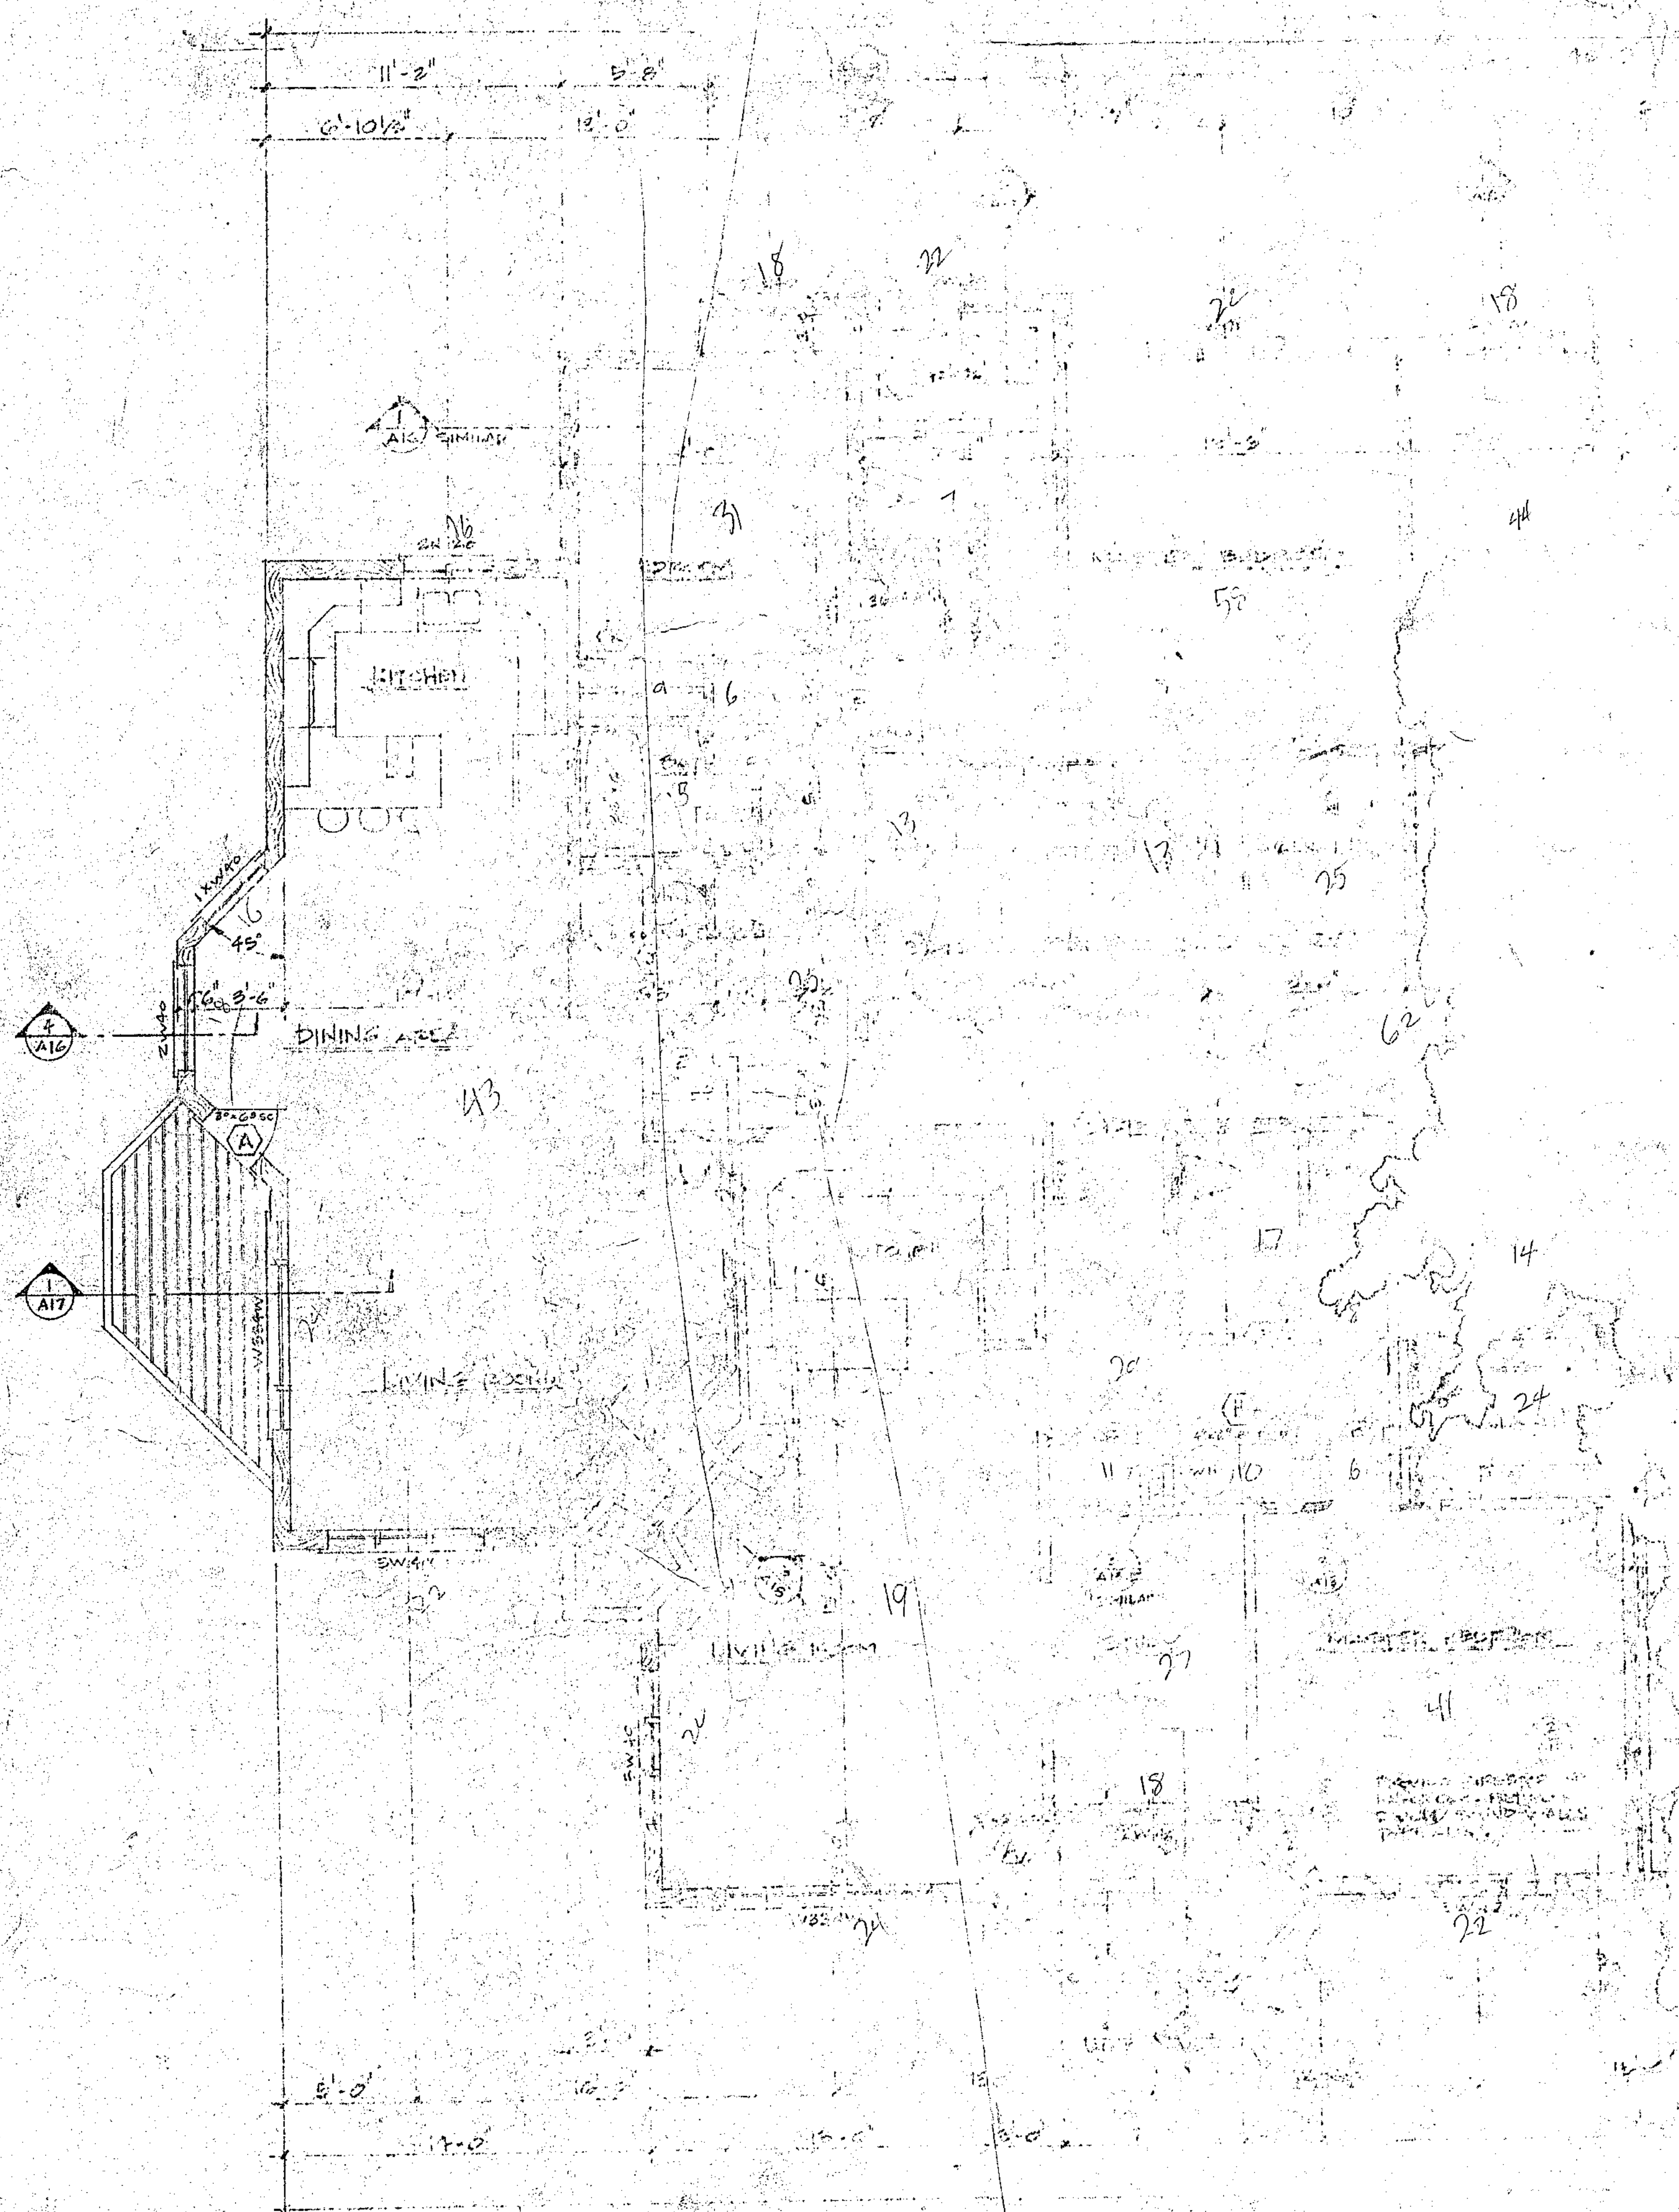

233

233

BP4584

BP4584

BP4584


BP4584



SOUTH ELEVATION
SCALE: 1/8" = 1'-0"



NORTH ELEVATION
SCALE: 1/8" = 1'-0"

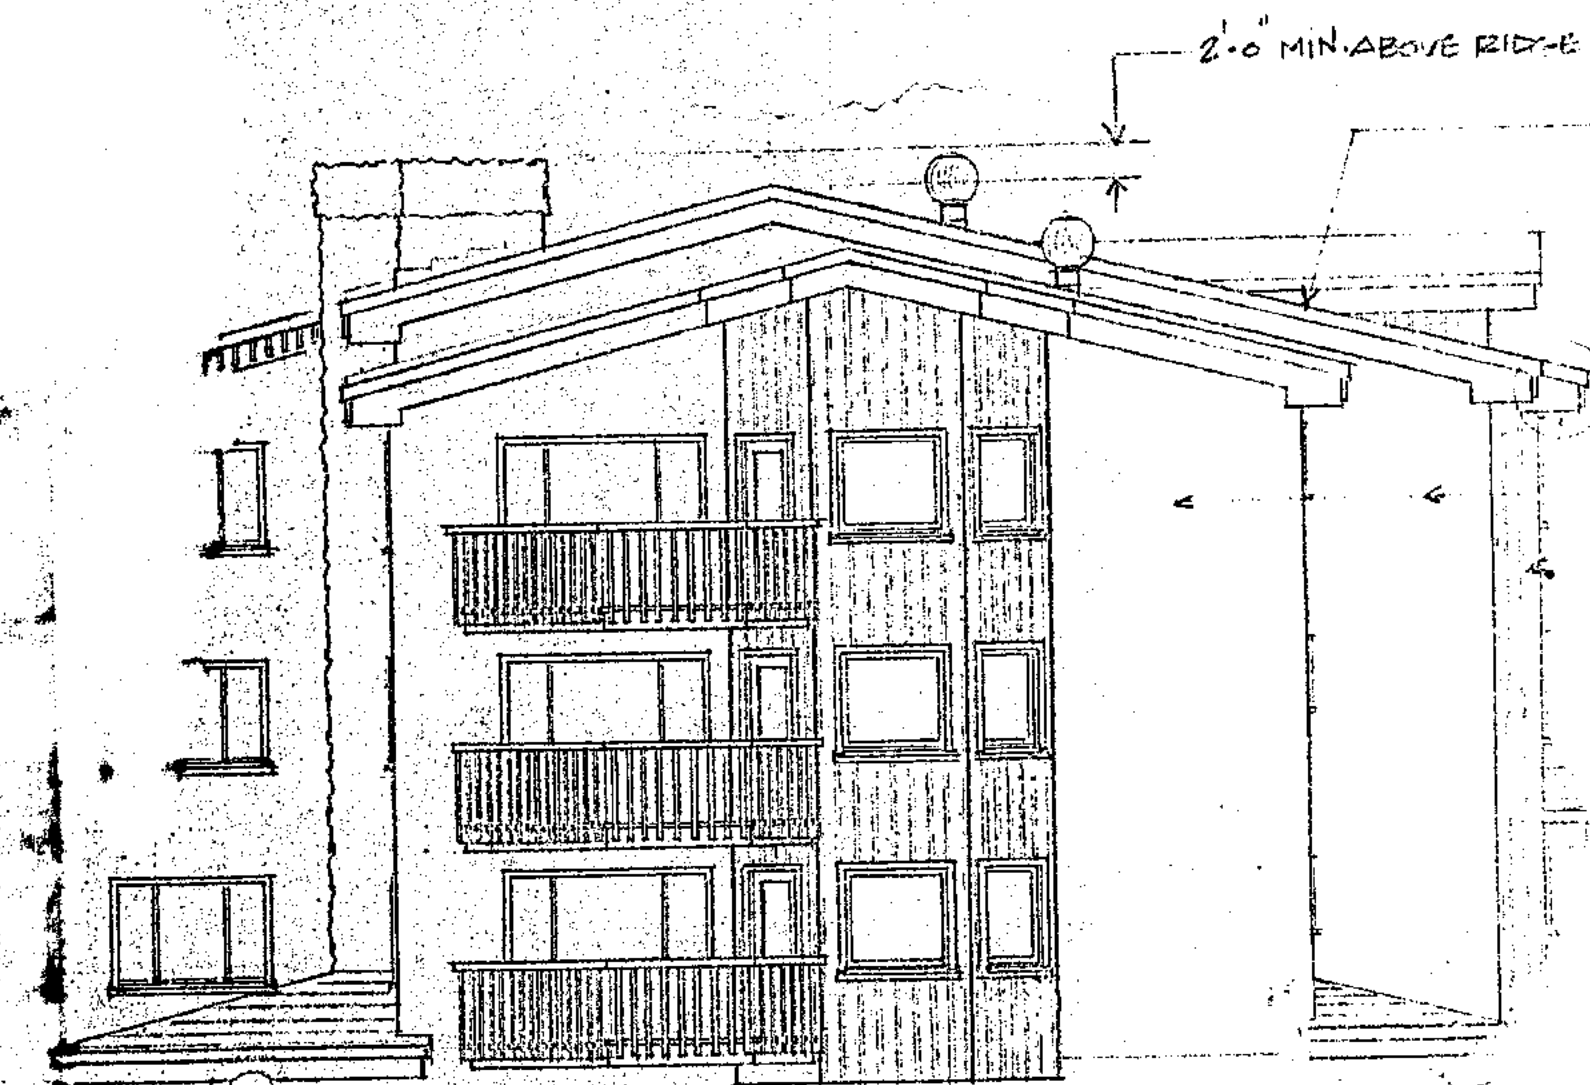

END ELEVATIONS (TYP.)
SCALE: 1/8" = 1'-0"

SEE TYPICAL
ELEVATIONS
FOR
ROOF
DETAILED
DETAILS

2'-0" MIN ABOVE RIDGE
A-1 TYPE ROOF
EFFECTIVE
AND G-1 TYPE
7' TALL


STUCK
WOOD
WORK
FINISH

LOBBY AREA
 21'-0" WIDE
 21'-0" DEEP

BY THE INSULATED
 M SIDES. PRONCE INSULATED
 EP.

SECOND FLOOR PLAN - CLUBHOUSE


SCALE = 1/4" = 1'-0"

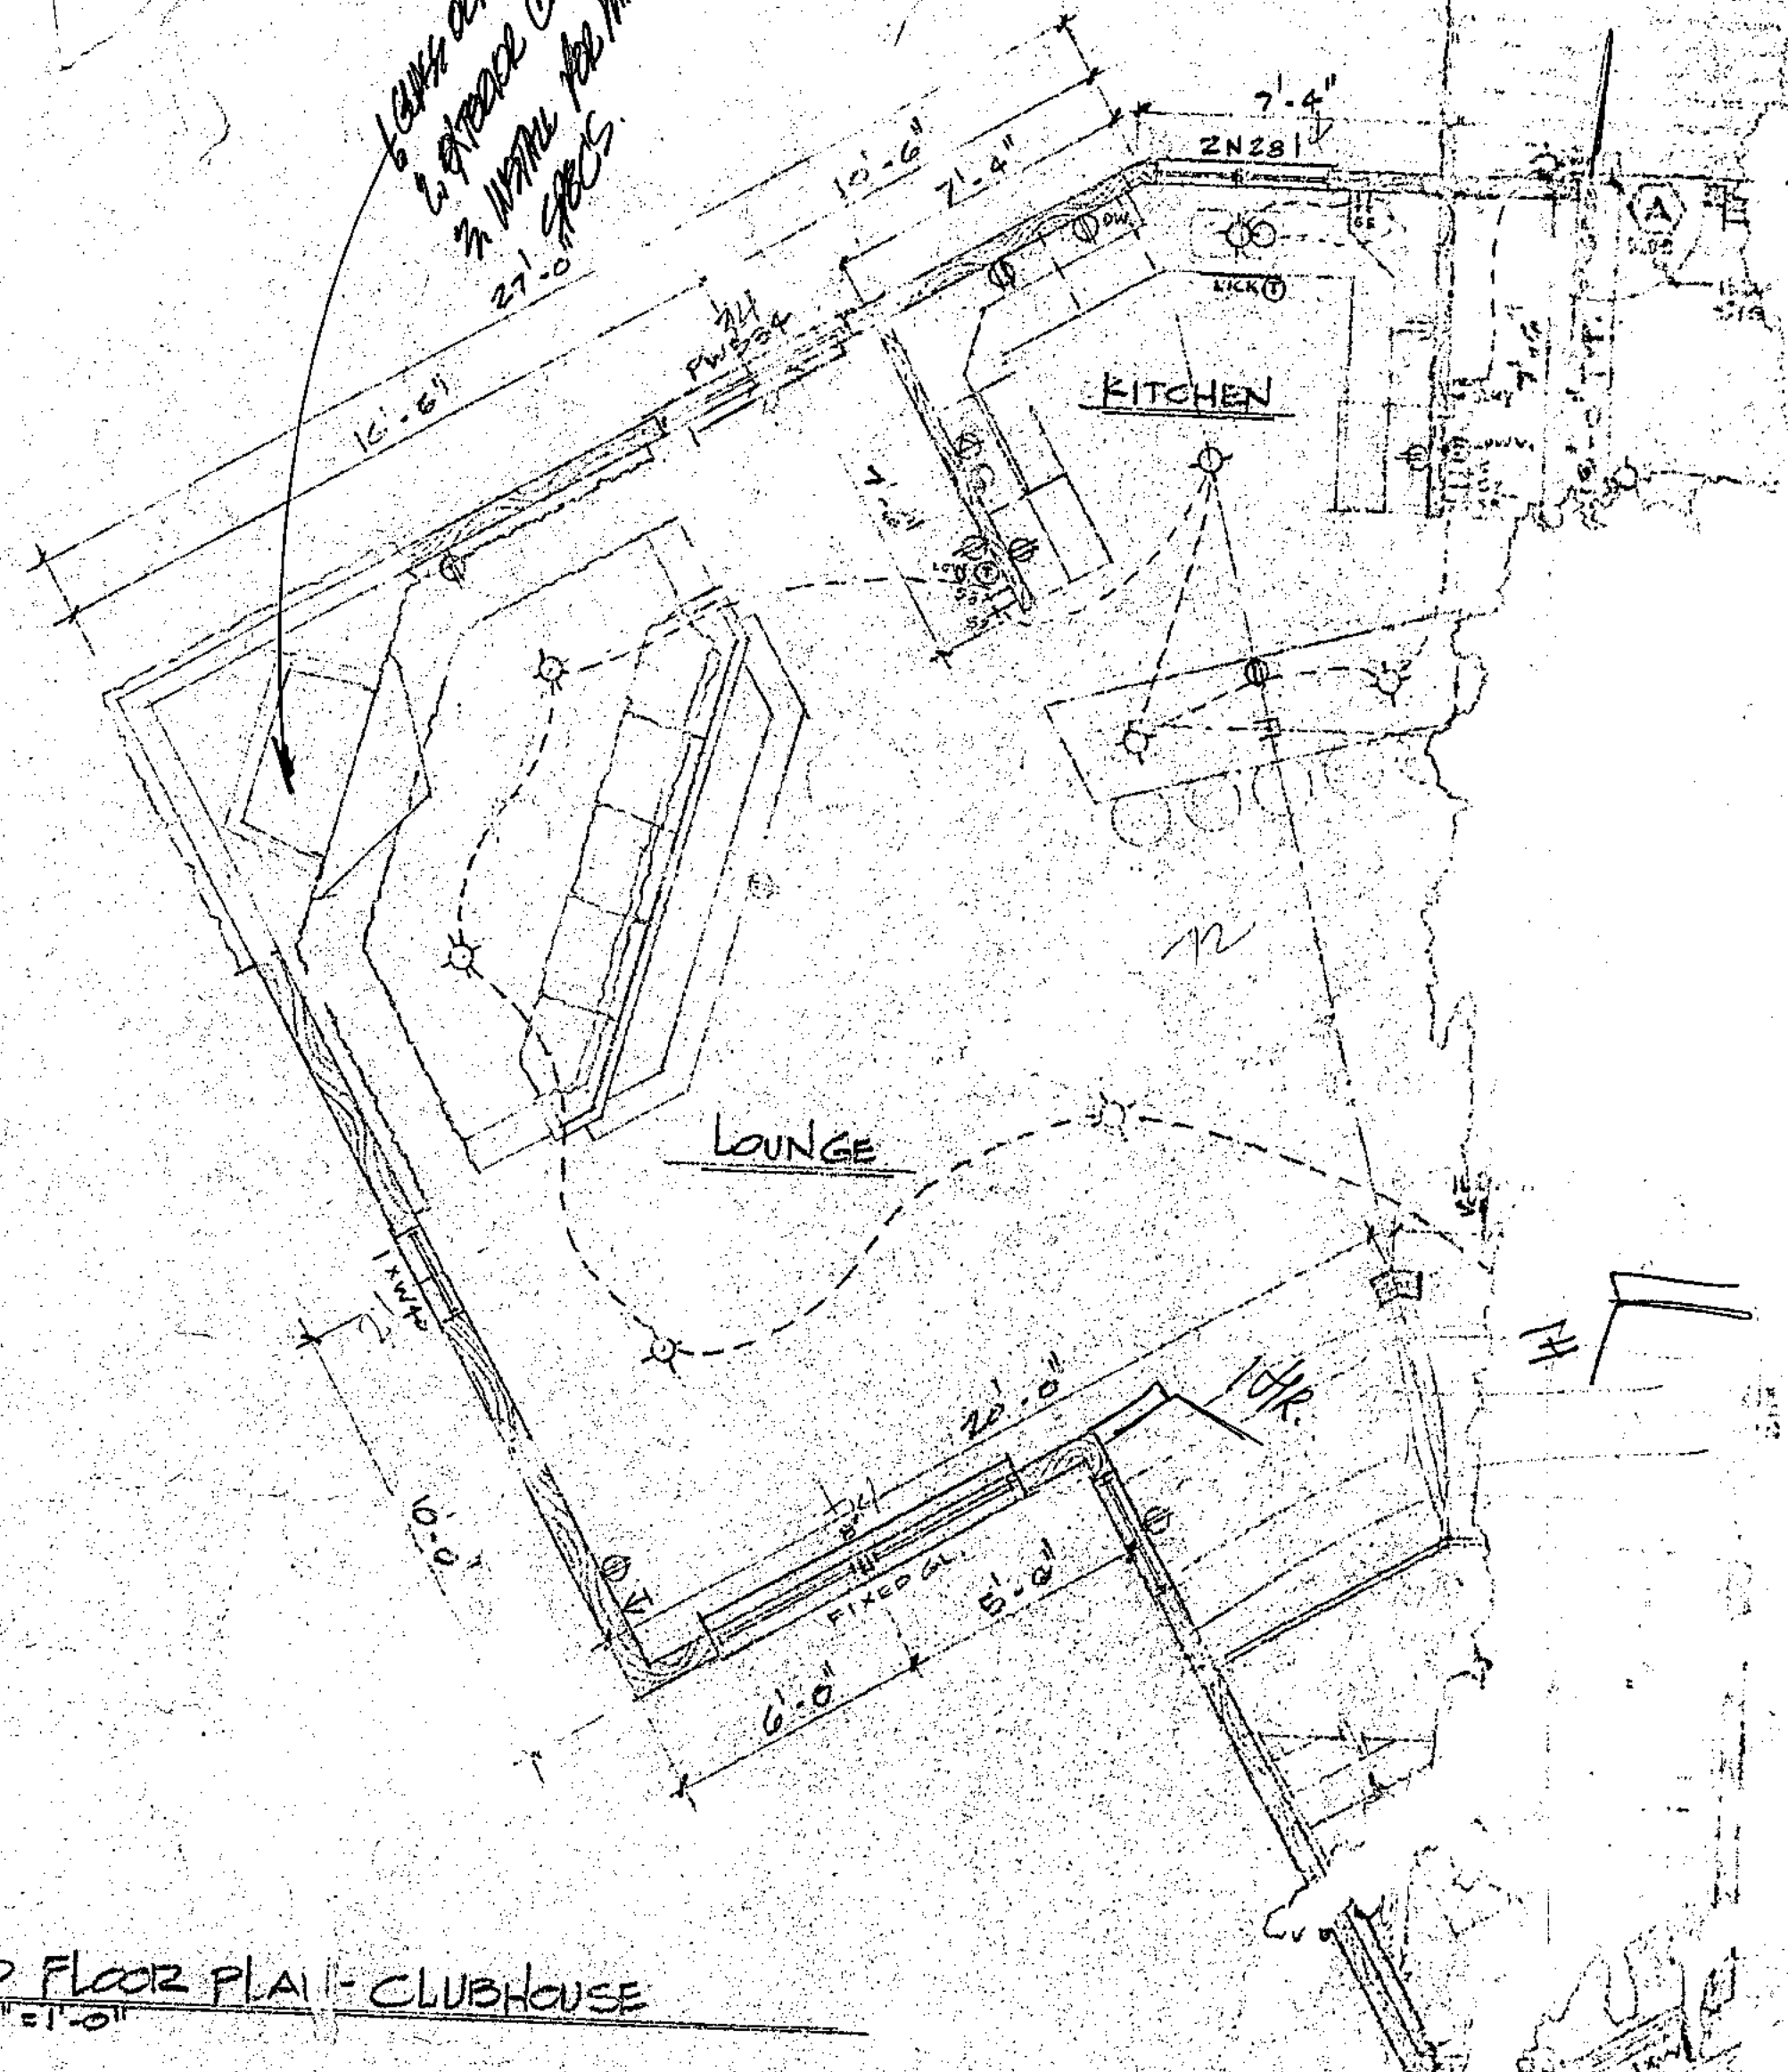


FIRST FLOOR PLAN

SCALE = 1/4" = 1'-0"

SCALE = 1/4" = 1'-0"

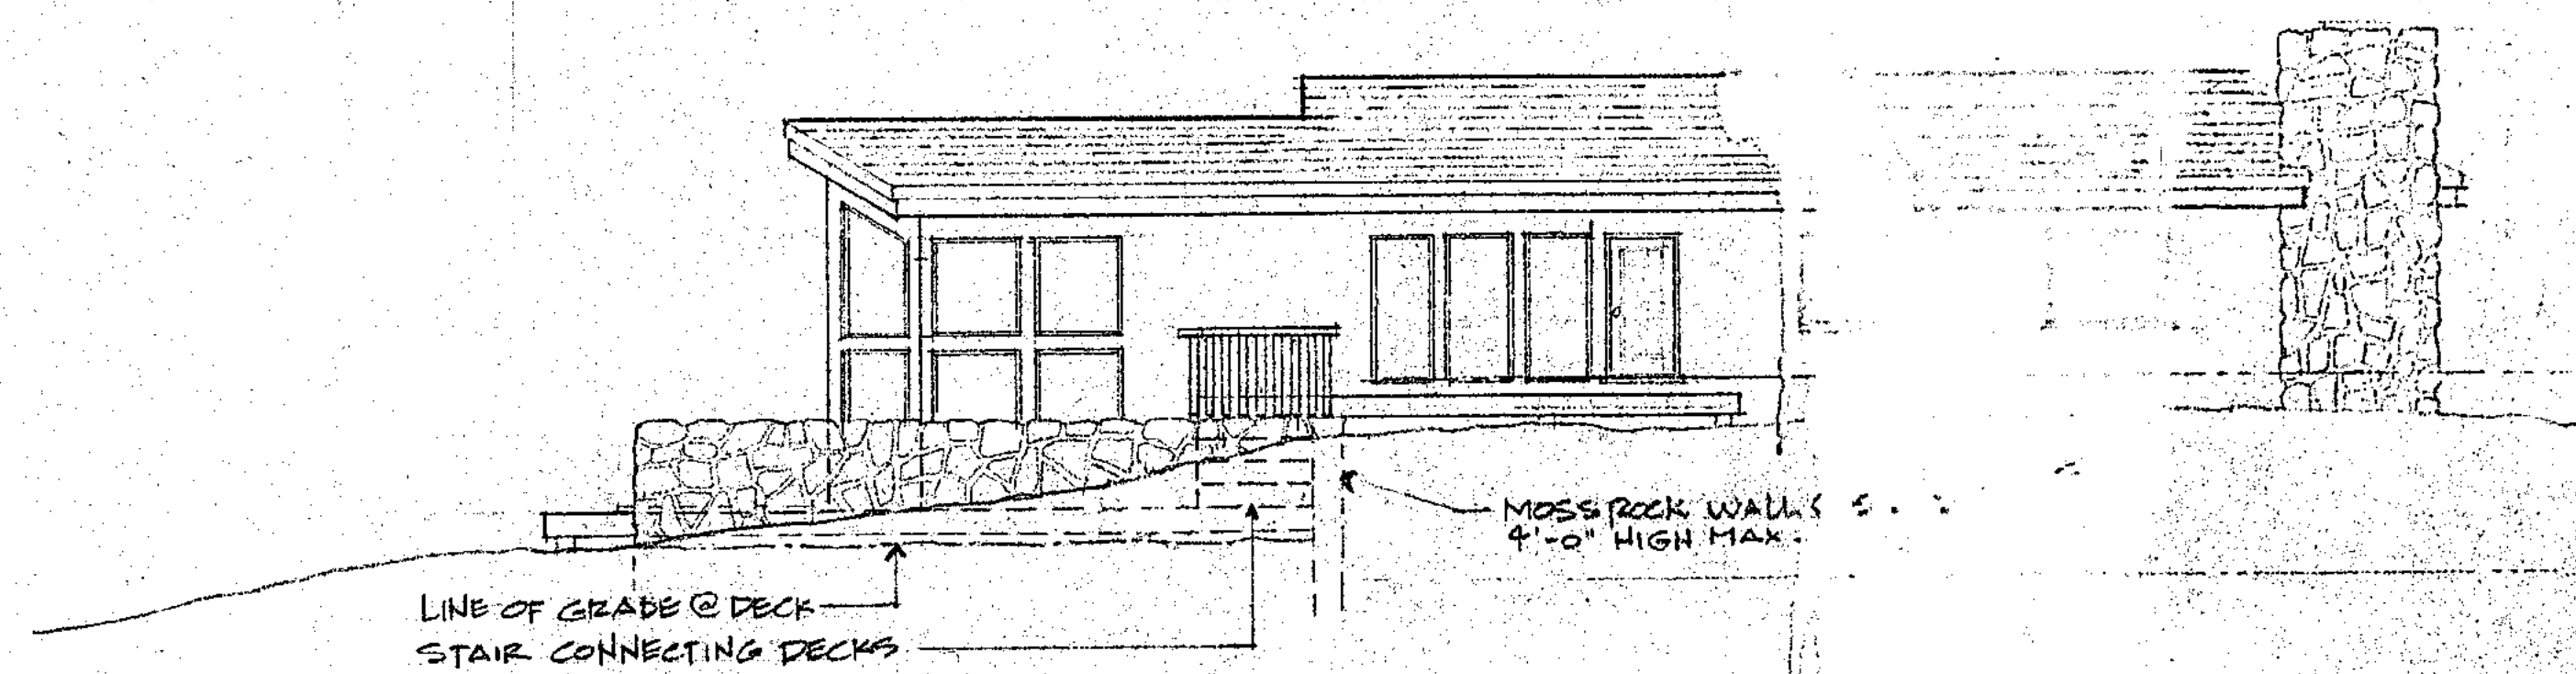

SOUTH ELEVATION - CLUBHOUSE
SCALE: 1/8" = 1'-0"

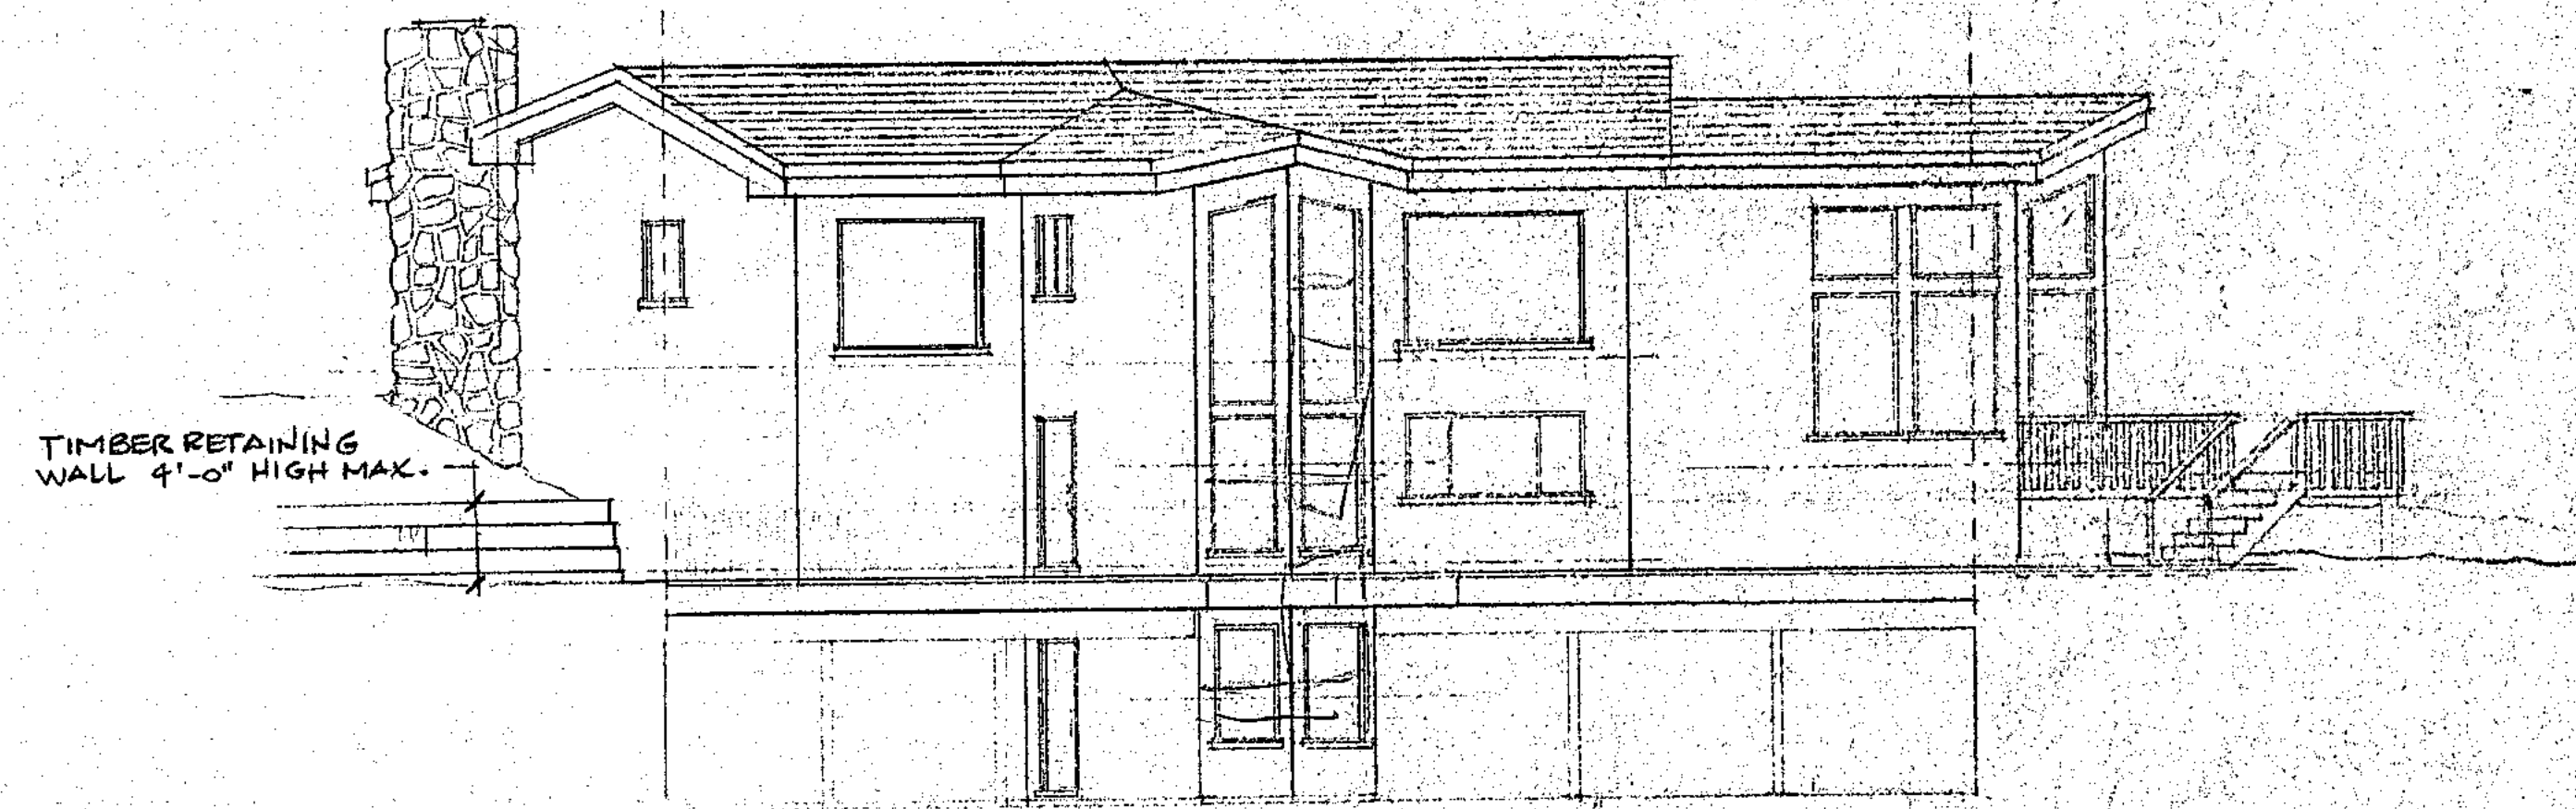

NORTH ELEVATION - CLUBHOUSE
SCALE: 1/8" = 1'-0"



WEST ELEVATION - CLUBHOUSE
SCALE: 1/8" = 1'-0"





5




NOTE: GRAB BAR SHALL BE INSTALLED SECURELY 32" TO 34" ABOVE AND PARALLEL TO FLR.

GRAB BARS SHALL HAVE DIAM. OF 1/4 MIN. 1/2" MAX. & PROVIDE 1/2" CLEARANCE BETWEEN GRAB BAR & ADJACENT SURFACE

  

SCALE = $\frac{1}{4}'' = 1'-0''$


DETAIL & THROUGH

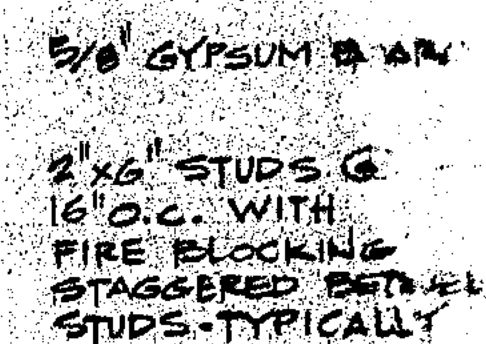

6" BATT INSULATION


POINT-OF-VIEW

TYPICAL EXTERIOR WALL

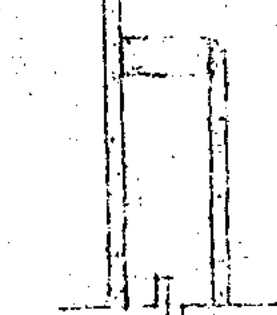

- PLAN VIEW -

TYPICAL RETENTION WALL

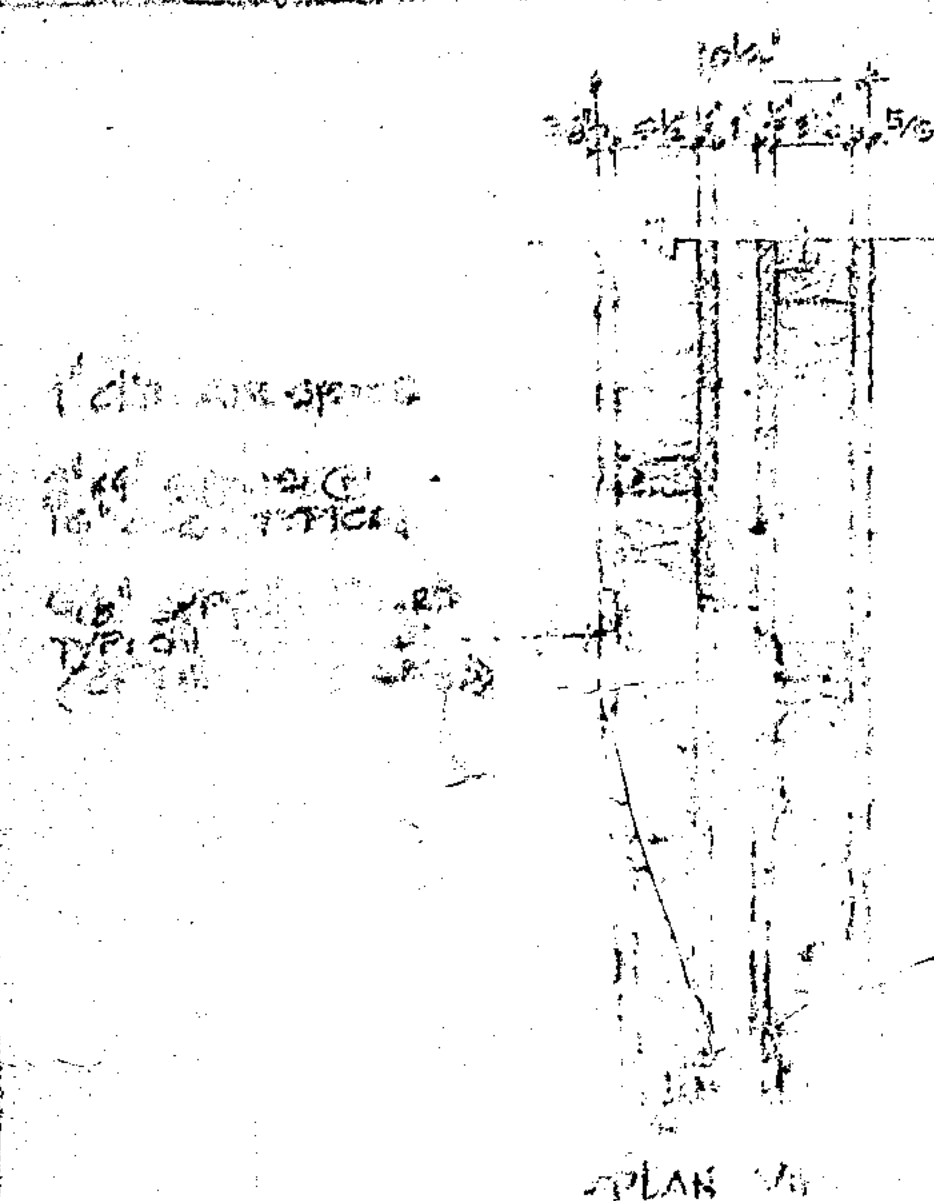

PLAN 4

100-443887-100

2PP4584

BP 45

B1

SINGLE LAYER
5/8" O.D.
C-1000

REINFORCED
CONCRETE
INSTRUMENT
ONE OF THE
REINFORCED
CONCRETE

1944-1945