



C ISOMETRIC
SCALE: NTS

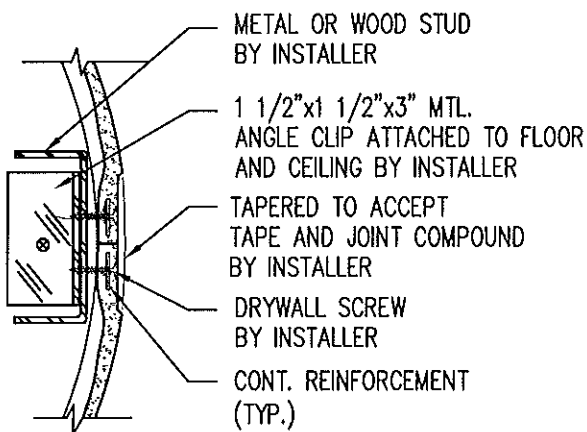

B JOINT DETAIL
SCALE: 3" = 1'-0"

AVAILABLE DIA.
6" TO 72"

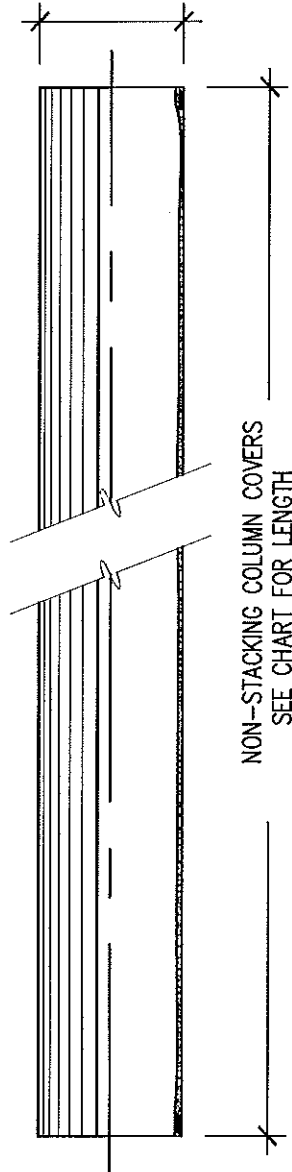

A ELEVATION
SCALE: 3/4" = 1'-0"



**MOONLIGHT
MOLDS, inc.**

13720 S. Western Ave., Unit A · Gardena, CA 90249
Phone: (310) 538-9142 · Fax: (310) 538-9717

Project Name: STANDARD GRG COLUMN COVER


Customer Name:

Date Drawn: 2-24-2000

Drawn By: SZ

Job Number:

Sheet Number: 2-A

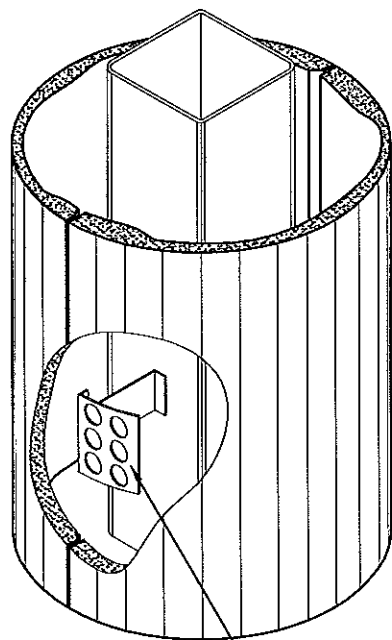

"PUNCHED" STEEL IMBED CAST INTO
GFRP COLUMN COVER - TYP

POST AND
ATTACHMENT
BY OTHERS

AVAILABLE DIA.
6" TO 72"

TBD

NON-STACKING COLUMN COVERS
SEE CHART FOR LENGTH

B

ISOMETRIC

SCALE: NTS

A

ELEVATION


SCALE: 3/4" = 1'-0"



**MOONLIGHT
MOLDS, inc.**

13720 S. Western Ave., Unit A · Gardena, CA 90249
Phone: (310) 538-9142 · Fax: (310) 538-9717

Project Name: STANDARD GFRP COLUMN COVER	
Customer Name:	
Date Drawn: 2-25-2000	Drawn By: SZ
Job Number:	Sheet Number: 2-B

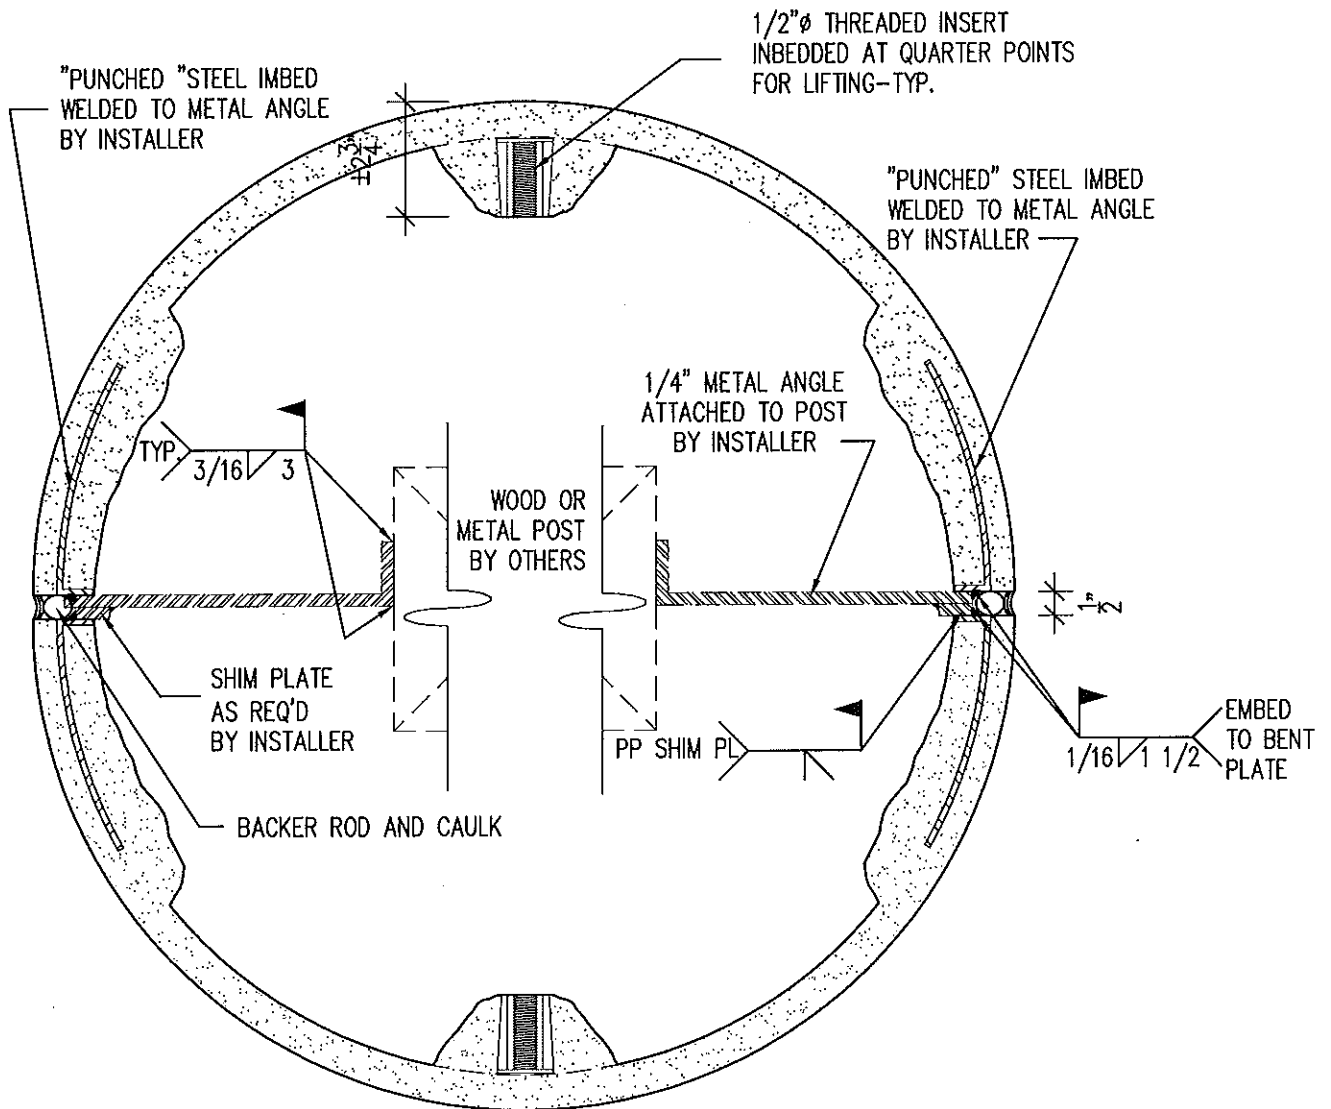


SECTION A
SCALE: 3" = 1'-0"



**MOONLIGHT
MOLDS, inc.**

13720 S. Western Ave., Unit A • Gardena, CA 90249
Phone: (310) 538-9142 • Fax: (310) 538-9717

Project Name:	GFRC ATTACHMENT DETAIL		
Customer Name:			
Date Drawn:	8-14-2000	Drawn By:	SZ
Job Number:		Sheet Number:	2-B1

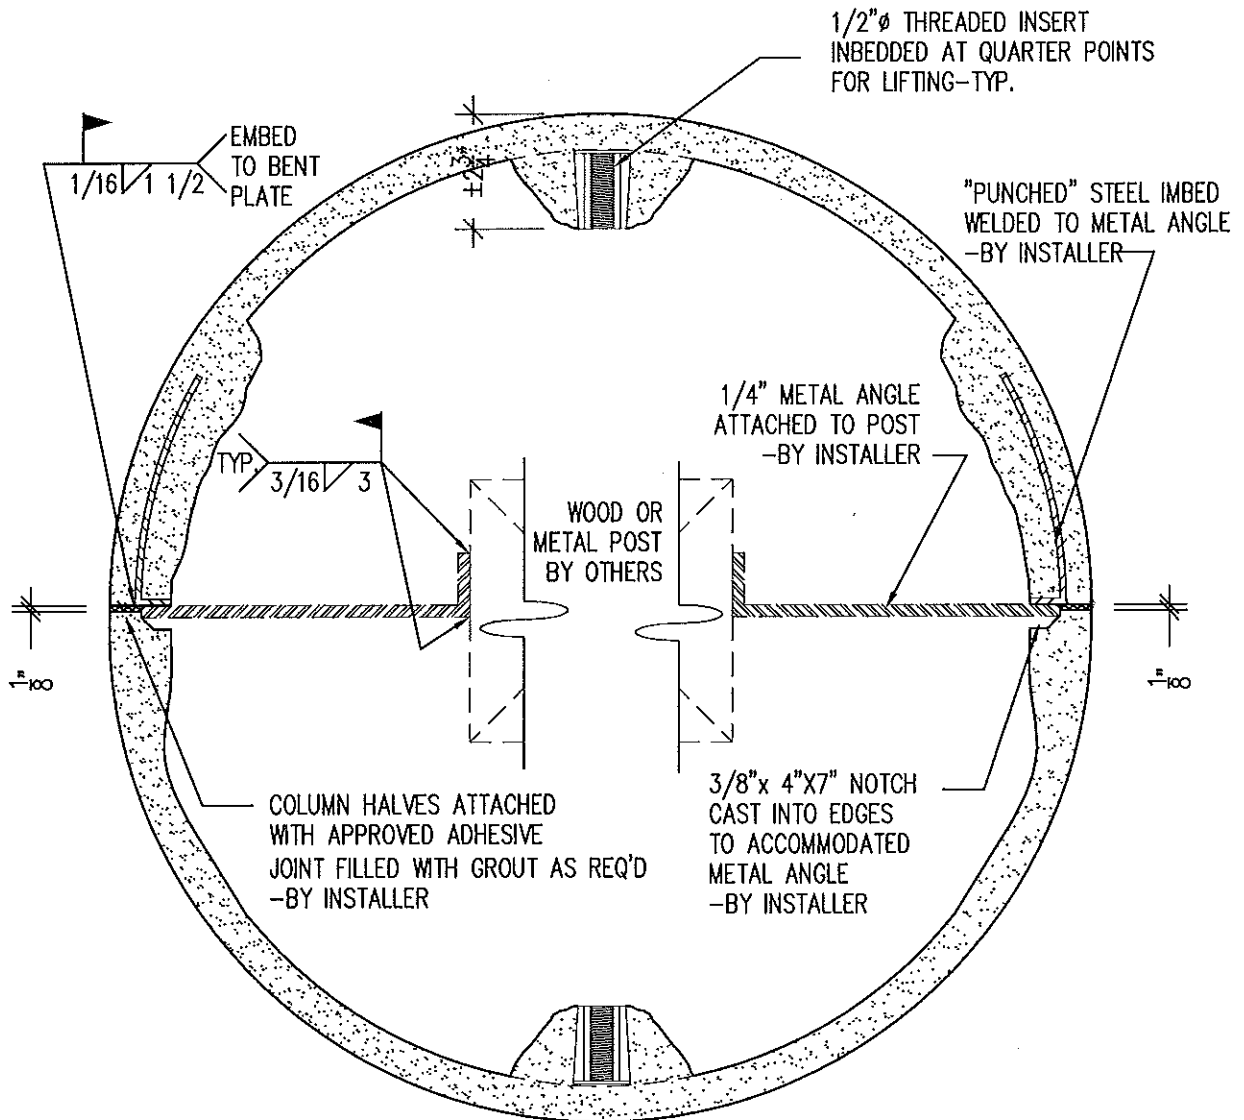


A SECTION
SCALE: 3" = 1'-0"




**MOONLIGHT
MOLDS, inc.**

13720 S. Western Ave., Unit A · Gardena, CA 90249
Phone: (310) 538-9142 · Fax: (310) 538-9717


Project Name:	GFR JOINT DETAIL		
Customer Name:			
Date Drawn:	8-14-2000	Drawn By:	SZ
Job Number:		Sheet Number:	2-B2

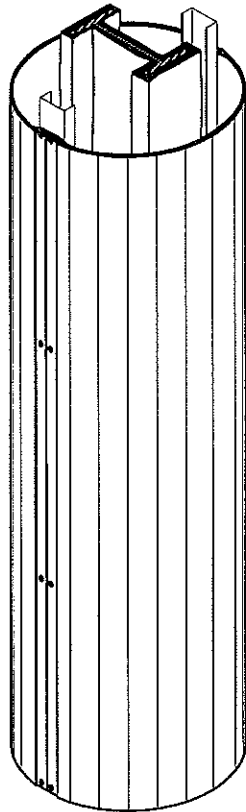

C ISOMETRIC
SCALE: NTS

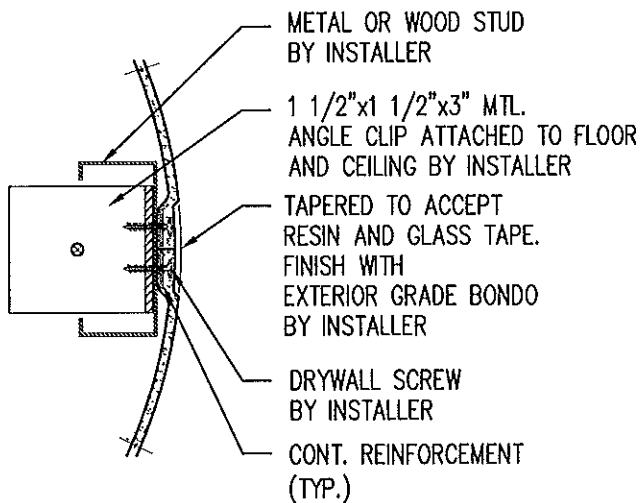

B JOINT DETAIL
SCALE: 3" = 1'-0"

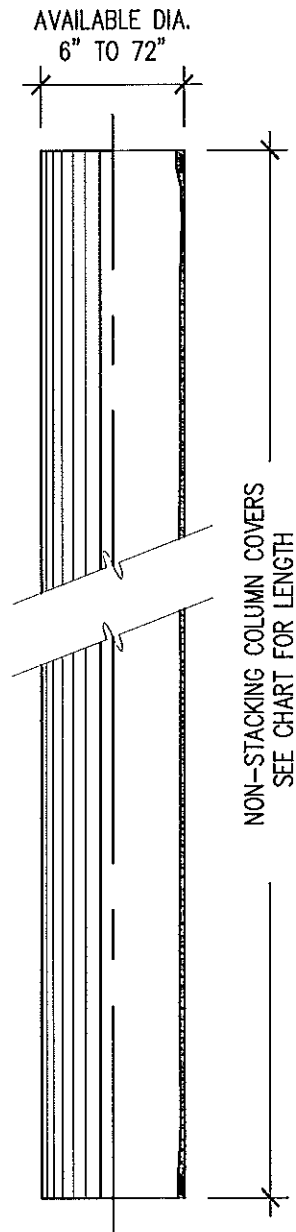


A ELEVATION
SCALE: 3/4" = 1'-0"



**MOONLIGHT
MOLDS, inc.**


13720 S. Western Ave., Unit A · Gardena, CA 90249
Phone: (310) 538-9142 · Fax: (310) 538-9717

Project Name: STANDARD FRP COLUMN COVER	
Customer Name:	
Date Drawn: 2-28-2000	Drawn By: SZ
Job Number:	Sheet Number: 2-C

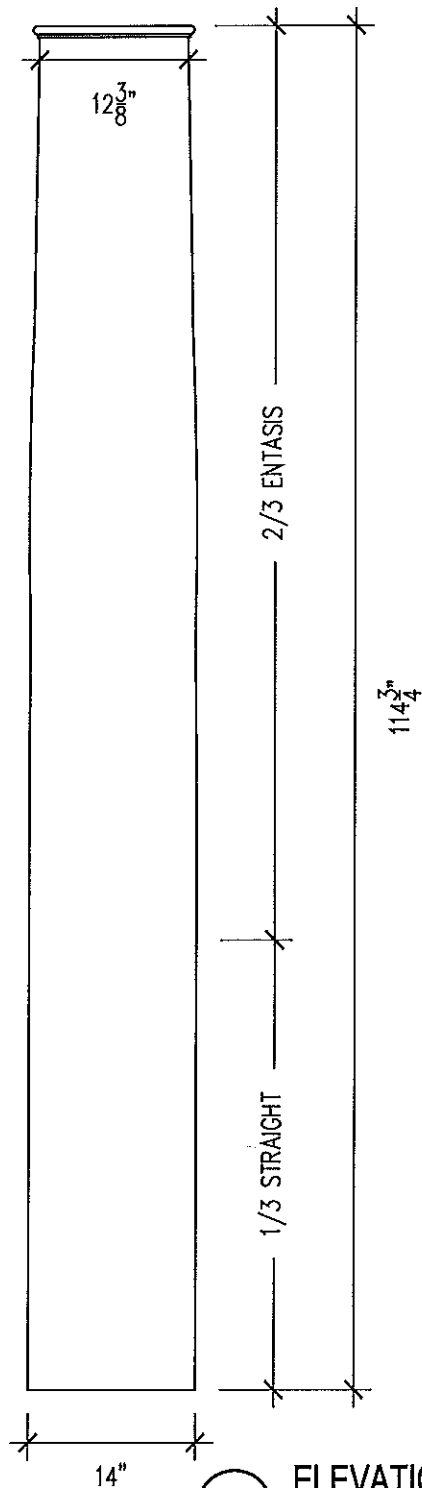

(C) ELEVATION

SCALE: 1/2" = 1'-0"

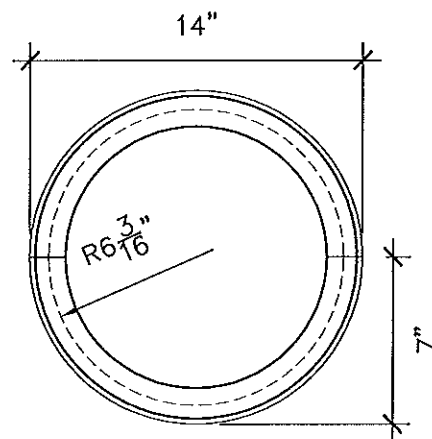

**(B) PLAN VIEW
1/2 COLUMN ROUND**

SCALE: 1 1/2" = 1'-0"

NOTES



1. COLUMN COVERS ARE SUPPLIED IN FRP, GRG, OR GFRC
2. INSTALLATION HARDWARE, INCLUDING BRACES, STUDS, FASTENERS TAPE AND JOINT COMPOUND TO BE SUPPLIED BY OTHERS



**MOONLIGHT
MOLDS, inc.**

13720 S. Western Ave., Unit A • Gardena, CA 90249
Phone: (310) 638-9142 • Fax: (310) 638-9717

Project Name: COLUMN COVER (CC-16)	
Customer Name:	
Date Drawn: 2-22-2000	Drawn By: SZ
Job Number:	Sheet Number: 2-16

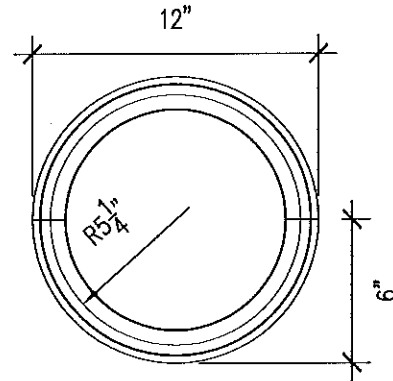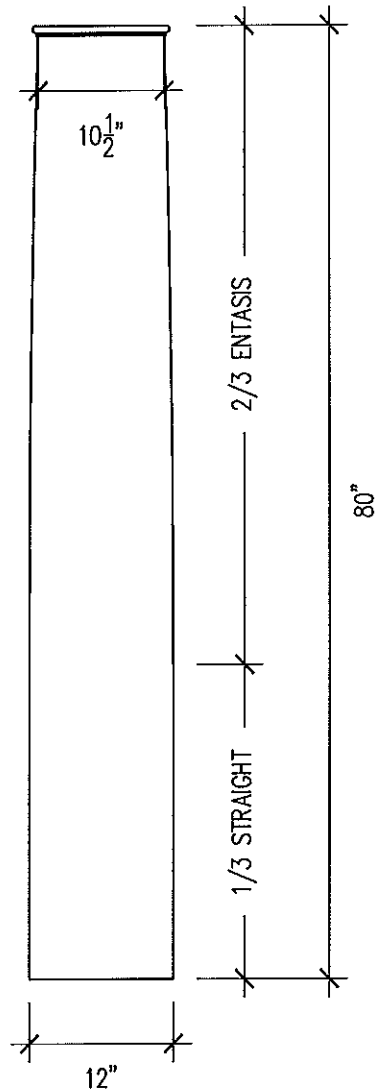

PLAN VIEW
1/2" ROUND COLUMN
 SCALE: 1 1/2" = 1'-0"

ELEVATION
 SCALE: 3/4" = 1'-0"

NOTES


1. COLUMN COVERS ARE SUPPLIED IN FRP, GRG, OR GFRC
2. INSTALLATION HARDWARE, INCLUDING BRACES, STUDS, FASTENERS
TAPE AND JOINT COMPOUND TO BE SUPPLIED BY OTHERS




**MOONLIGHT
MOLDS, inc.**

13720 S. Western Ave., Unit A · Gardena, CA 90249
 Phone: (310) 538-9142 · Fax: (310) 538-9717


Project Name: COLUMN COVER (CC-26)	
Customer Name:	
Date Drawn: 5-24-2000	Drawn By: SZ
Job Number:	Sheet Number: 2-26

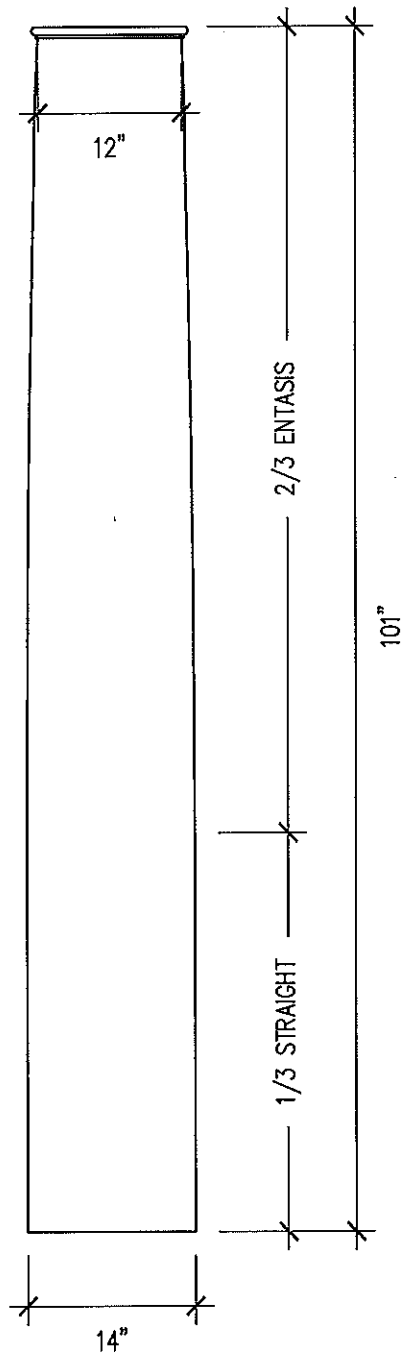

C **ELEVATION**
SCALE: 3/4" = 1'-0"

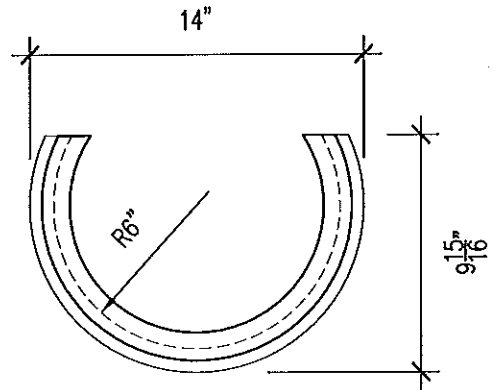

A **PLAN VIEW**
3/4 ROUND COLUMN
SCALE: 1 1/2" = 1'-0"

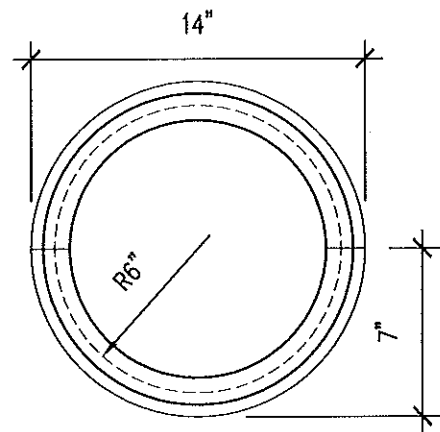

B **PLAN VIEW**
1/2 ROUND COLUMN
SCALE: 1 1/2" = 1'-0"

NOTES


1. COLUMN COVERS ARE SUPPLIED IN FRP, GRG, OR GFRC
2. INSTALLATION HARDWARE, INCLUDING BRACES, STUDS, FASTENERS TAPE AND JOINT COMPOUND TO BE SUPPLIED BY OTHERS




**MOONLIGHT
MOLDS, inc.**

13720 S. Western Ave., Unit A · Gardena, CA 90249
Phone: (310) 538-9142 · Fax: (310) 538-9717

Project Name:	COLUMN COVER (CC-27)
Customer Name:	
Date Drawn:	5-24-2000
Drawn By:	SZ
Job Number:	
Sheet Number:	2-27

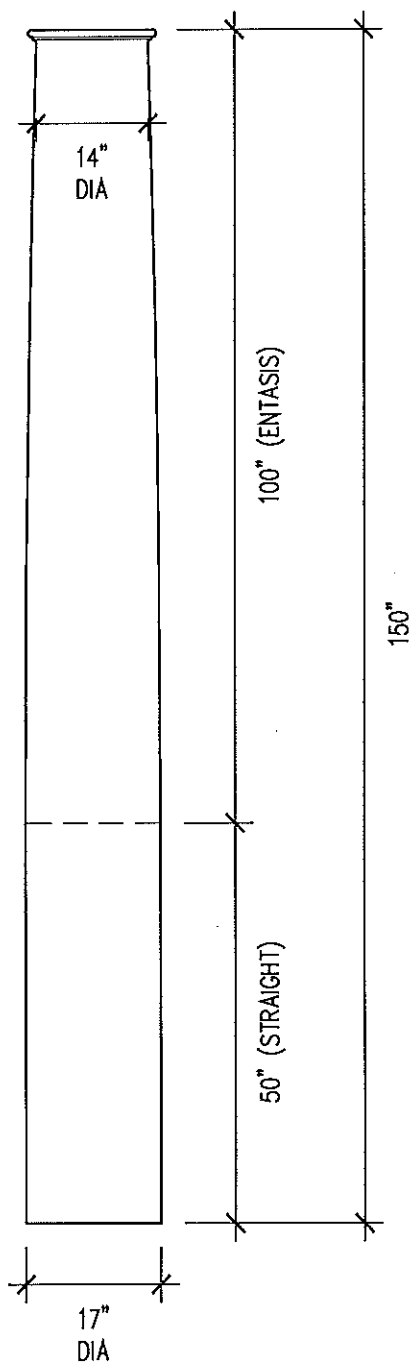

B ELEVATION
SCALE: 1/2" = 1'-0"

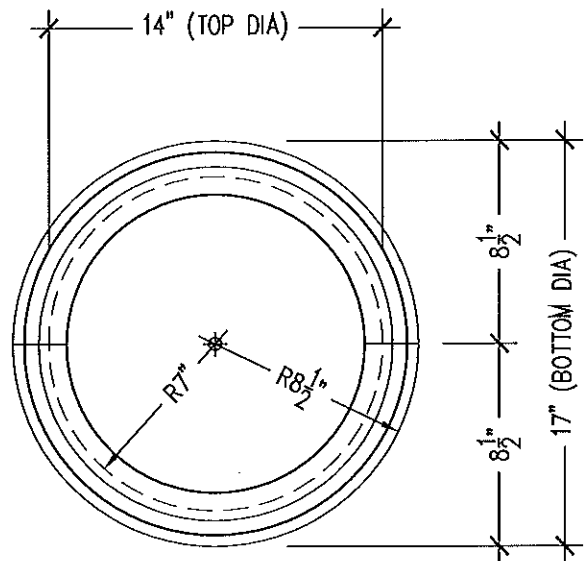

A PLAN VIEW
SCALE: 1 1/2" = 1'-0"

NOTES


1. COLUMN COVERS ARE SUPPLIED IN FRP, GRG, OR GFRC
2. INSTALLATION HARDWARE, INCLUDING BRACES, STUDS, FASTENERS TAPE AND JOINT COMPOUND TO BE SUPPLIED BY OTHERS
3. COLUMN COVERS SUPPLIED IN HALVES




**MOONLIGHT
MOLDS, inc.**

13720 S. Western Ave., Unit A • Gardena, CA 90249
Phone: (310) 538-9142 • Fax: (310) 538-9717

Project Name:	COLUMN COVER (CC-29)		
Customer Name:			
Date Drawn:	6-25-2003	Drawn By:	JLG
Job Number:		Sheet Number:	2-29

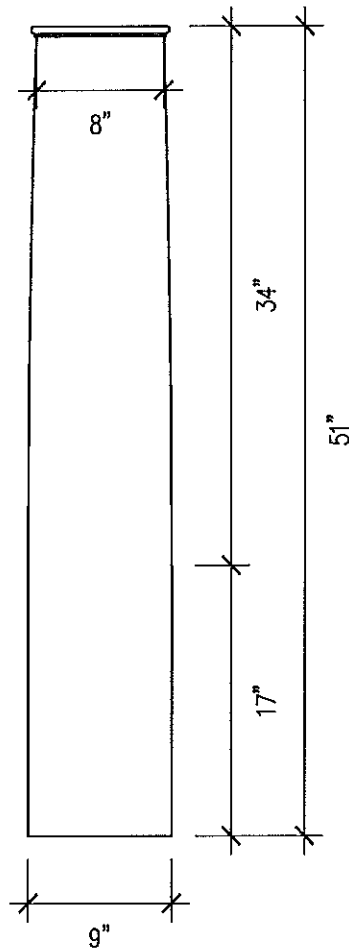

C ELEVATION
SCALE: $3/4" = 1'-0"$

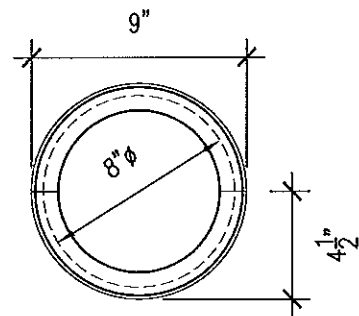

B PLAN VIEW
1/2 ROUND COLUMN
SCALE: $3" = 1'-0"$

NOTES


1. COLUMN COVERS ARE SUPPLIED IN FRP, GRG, OR GFRC
2. INSTALLATION HARDWARE, INCLUDING BRACES, STUDS, FASTENERS TAPE AND JOINT COMPOUND TO BE SUPPLIED BY OTHERS



**MOONLIGHT
MOLDS, inc.**


13720 S. Western Ave., Unit A • Gardena, CA 90249
Phone: (310) 538-9142 • Fax: (310) 538-9717

Project Name: COLUMN COVER (CC-30)	
Customer Name:	
Date Drawn: 5-25-2000	Drawn By: SZ
Job Number:	Sheet Number: 2-30

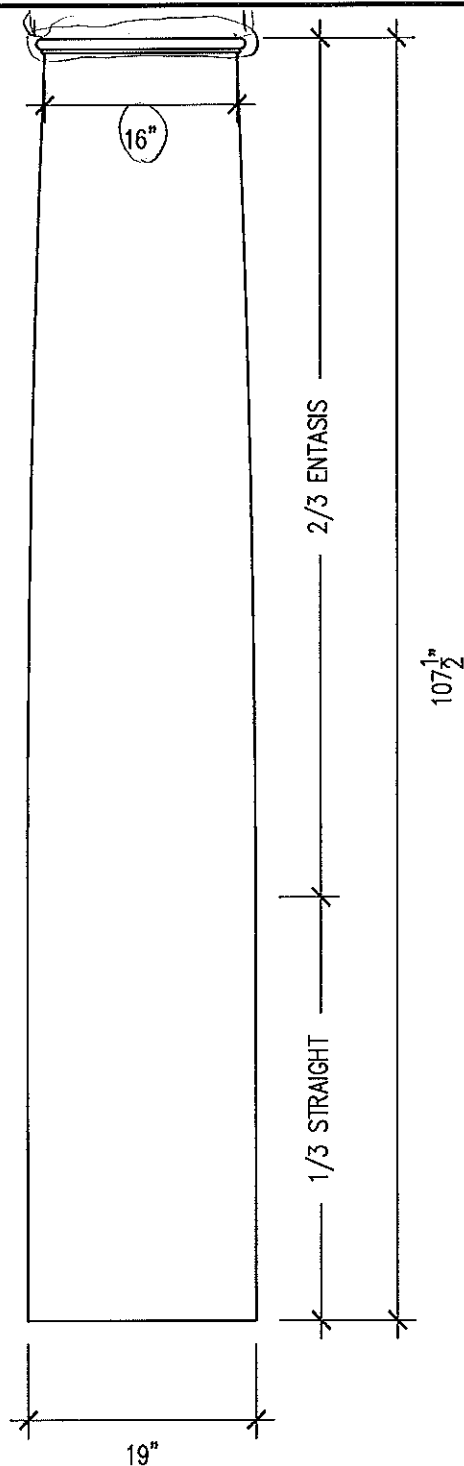

B ELEVATION

SCALE: 3/4" = 1'-0"

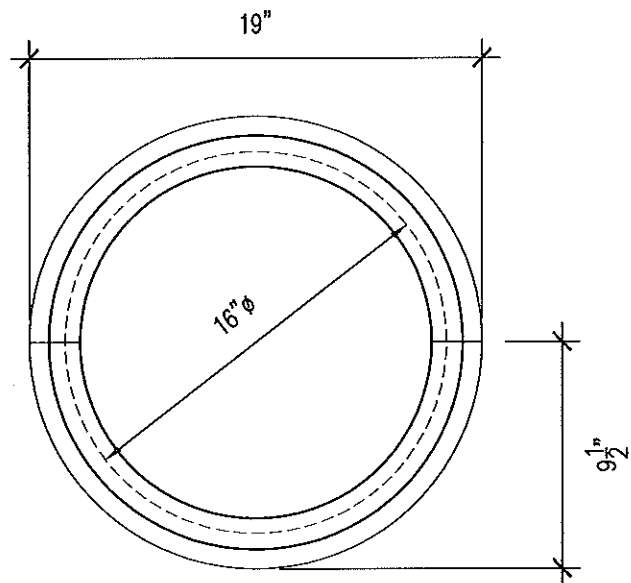

A PLAN VIEW

SCALE: 3" = 1'-0"

NOTES

1. COLUMN COVERS ARE SUPPLIED IN FRP, GRG, OR GFRC
2. INSTALLATION HARDWARE, INCLUDING BRACES, STUDS, FASTENERS TAPE AND JOINT COMPOUND TO BE SUPPLIED BY OTHERS


3. COLUMN COVERS SUPPLIED IN HALVES



**MOONLIGHT
MOLDS, inc.**


13720 S. Western Ave., Unit A · Gardena, CA 90249
Phone: (310)538-9142 · Fax: (310)538-9717

Project Name:	COLUMN COVER (CC-31)		
Customer Name:			
Date Drawn:	5-24-2000	Drawn By:	SZ
Job Number:		Sheet Number:	2-31

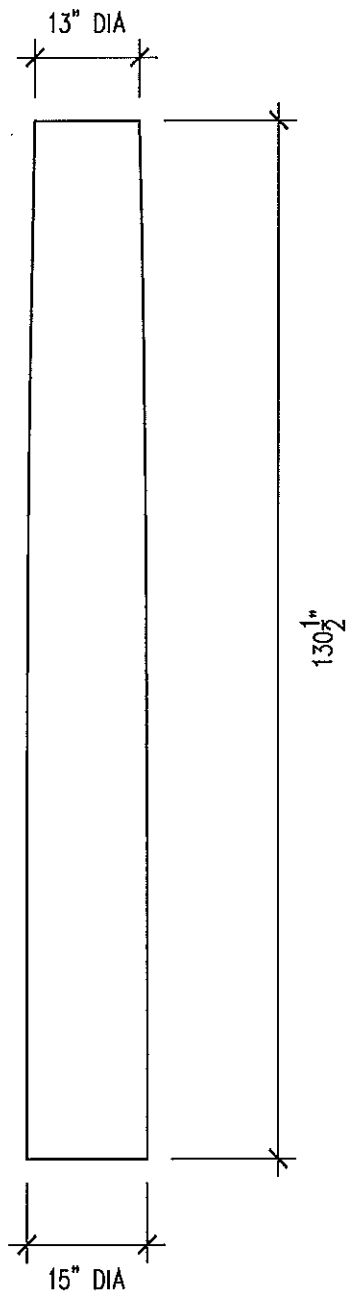

B ELEVATION

SCALE: 1/2" = 1'-0"

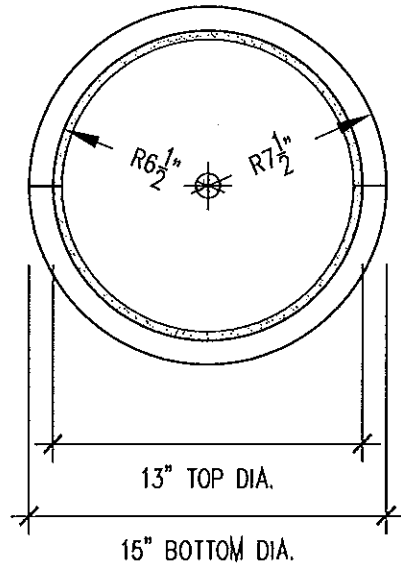

A PLAN VIEW

SCALE: 1 1/2" = 1'-0"

NOTES

1. COLUMN COVERS ARE SUPPLIED IN FRP, GRG, OR GFRC
2. INSTALLATION HARDWARE, INCLUDING BRACES, STUDS, FASTENERS TAPE AND JOINT COMPOUND TO BE SUPPLIED BY OTHERS


3. COLUMN COVERS SUPPLIED IN HALVES




**MOONLIGHT
MOLDS, inc.**

13720 S. Western Ave., Unit A • Gardena, CA 90249
Phone: (310) 538-9142 • Fax: (310) 538-9717

Project Name:	COLUMN COVER (CC-34)		
Customer Name:			
Date Drawn:	11-8-2000	Drawn By:	JLG
Job Number:		Sheet Number:	2-34

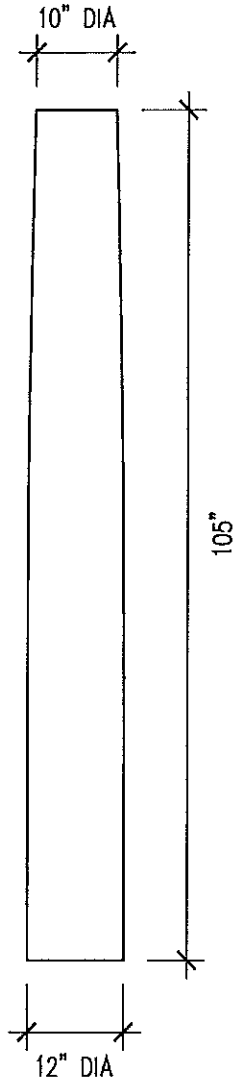

B **ELEVATION**
SCALE: 1/2" = 1'-0"

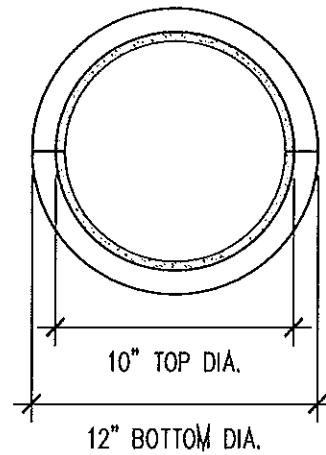

A **PLAN VIEW**
SCALE: 1 1/2" = 1'-0"

NOTES

1. COLUMN COVERS ARE SUPPLIED IN FRP, GRG, OR GFRC
2. INSTALLATION HARDWARE, INCLUDING BRACES, STUDS, FASTENERS TAPE AND JOINT COMPOUND TO BE SUPPLIED BY OTHERS



3. COLUMN COVERS SUPPLIED IN HALVES



**MOONLIGHT
MOLDS, inc.**

13720 S. Western Ave., Unit A • Gardena, CA 90249
Phone: (310) 638-9142 • Fax: (310) 638-9717

Project Name:	COLUMN COVER (CC-35)	
Customer Name:		
Date Drawn:	11-8-2000	Drawn By: JLG
Job Number:		Sheet Number: 2-35

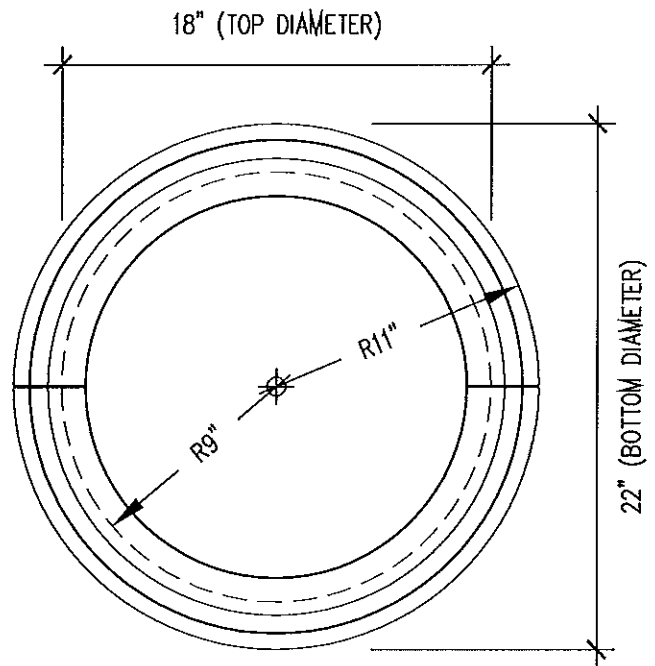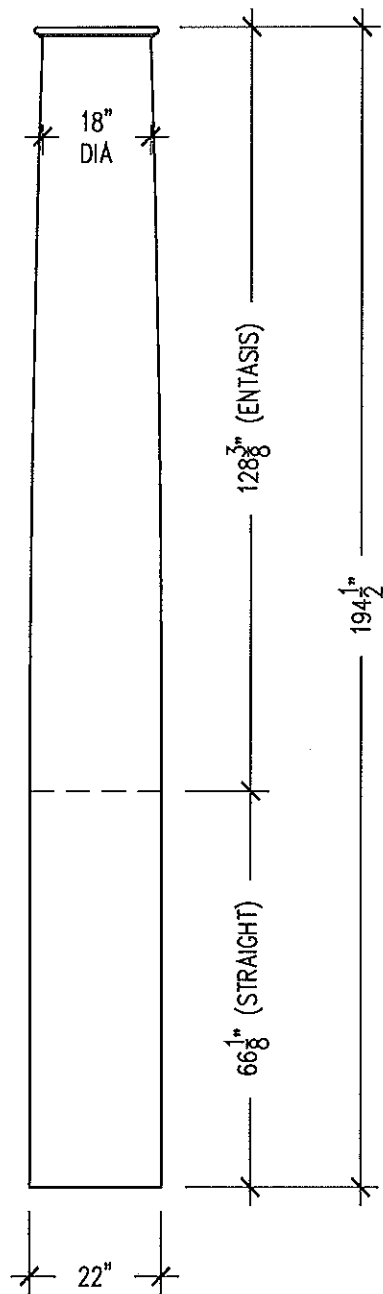

A PLAN VIEW
SCALE: 1 1/2" = 1'-0"

B ELEVATION
SCALE: 3/8" = 1'-0"

NOTES


1. COLUMN COVERS ARE SUPPLIED IN FRP, GRG, OR GFRC
2. INSTALLATION HARDWARE, INCLUDING BRACES, STUDS, FASTENERS TAPE AND JOINT COMPOUND TO BE SUPPLIED BY OTHERS
3. COLUMN COVERS SUPPLIED IN HALVES



**MOONLIGHT
MOLDS, inc.**


13720 S. Western Ave., Unit A · Gardena, CA 90249
Phone: (310) 538-9142 · Fax: (310) 538-9717

Project Name: COLUMN COVER (CC-36)	
Customer Name:	
Date Drawn: 6-25-2003	Drawn By: JLG
Job Number:	Sheet Number: 2-36

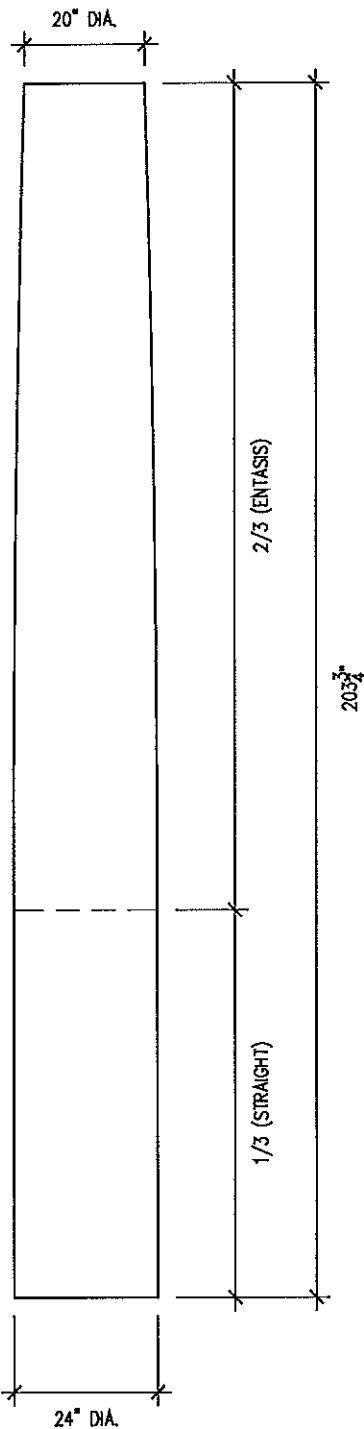

B ELEVATION

SCALE: 3/8" = 1'-0"

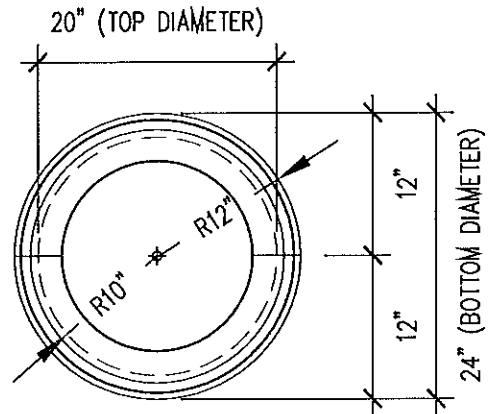

A PLAN VIEW

SCALE: 3/4" = 1'-0"

NOTES

1. COLUMN COVERS ARE SUPPLIED IN FRP, GRG, OR GFRC
2. INSTALLATION HARDWARE, INCLUDING BRACES, STUDS, FASTENERS TAPE AND JOINT COMPOUND TO BE SUPPLIED BY OTHERS



3. COLUMN COVERS SUPPLIED IN HALVES



**MOONLIGHT
MOLDS, inc.**

13720 S. Western Ave., Unit A · Gardena, CA 90249
Phone: (310) 538-9142 · Fax: (310) 538-9717

Project Name: COLUMN COVER (CC-37)	
Customer Name:	
Date Drawn: 4-14-2004	Drawn By: SKW
Job Number:	Sheet Number: 2-37

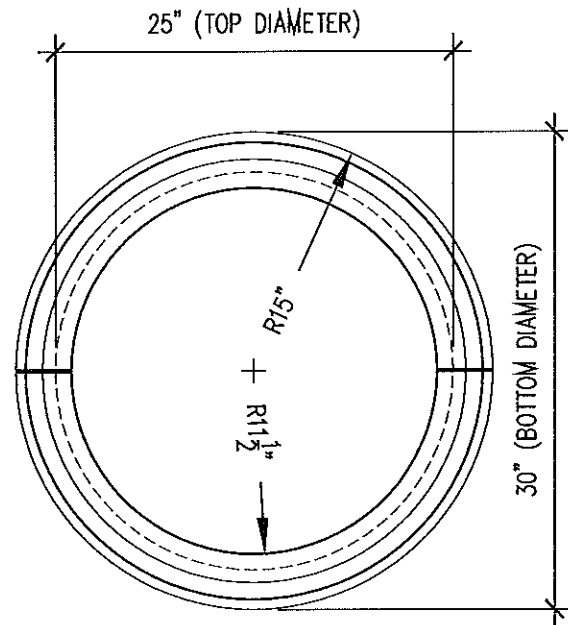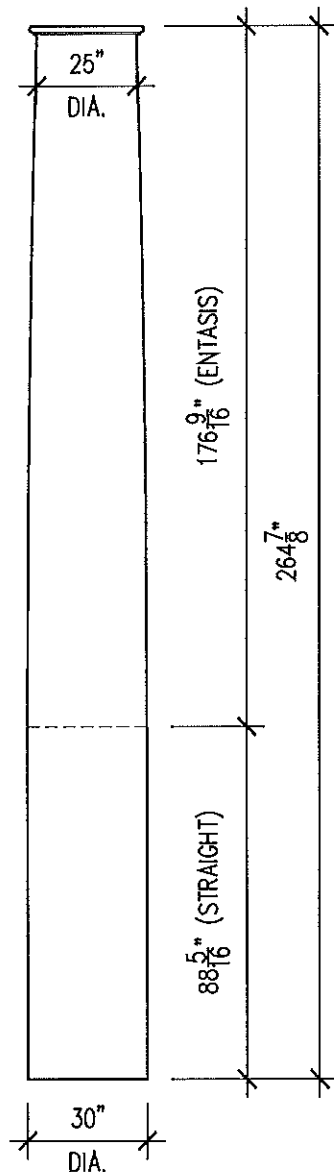

A PLAN VIEW
SCALE: 1" = 1'-0"

B ELEVATION
SCALE: 1/4" = 1'-0"

NOTES


1. COLUMN COVERS ARE SUPPLIED IN FRP, GRG, OR GFRC
2. INSTALLATION HARDWARE, INCLUDING BRACES, STUDS, FASTENERS TAPE AND JOINT COMPOUND TO BE SUPPLIED BY OTHERS
3. COLUMN COVERS SUPPLIED IN HALVES




**MOONLIGHT
MOLDS, inc.**

13720 S. Western Ave., Unit A · Gardena, CA 90249
Phone: (310) 638-9142 · Fax: (310) 638-9717

Project Name:	COLUMN COVER (CC-38)		
Customer Name:			
Date Drawn:	9-5-2003	Drawn By:	AR
Job Number:		Sheet Number:	2-38

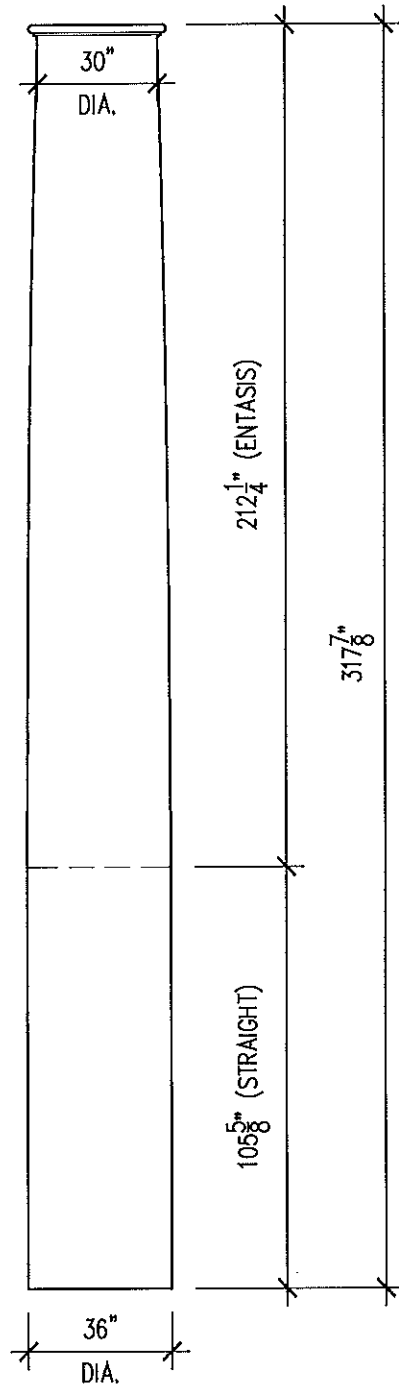

B ELEVATION
SCALE: 1/4" = 1'-0"

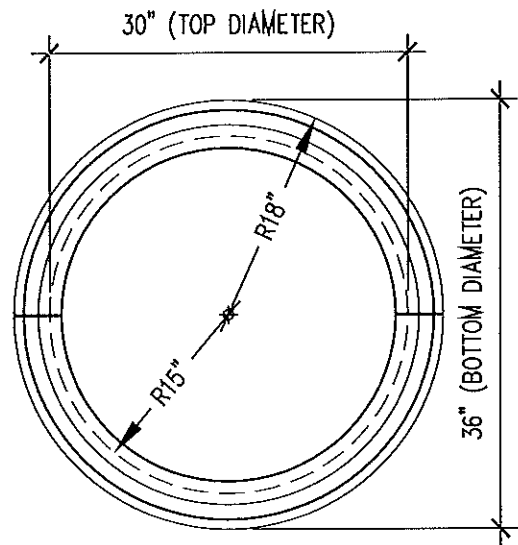

A PLAN VIEW
SCALE: 3/4" = 1'-0"

NOTES

1. COLUMN COVERS ARE SUPPLIED IN FRP, GRG, OR GFRC
2. INSTALLATION HARDWARE, INCLUDING BRACES, STUDS, FASTENERS TAPE AND JOINT COMPOUND TO BE SUPPLIED BY OTHERS


3. COLUMN COVERS SUPPLIED IN HALVES



**MOONLIGHT
MOLDS, inc.**


13720 S. Western Ave., Unit A • Gardena, CA 90249
Phone: (310) 538-9142 • Fax: (310) 538-9717

Project Name: COLUMN COVER (CC-39)	
Customer Name:	
Date Drawn: 9-5-2003	Drawn By: AR
Job Number:	Sheet Number: 2-39

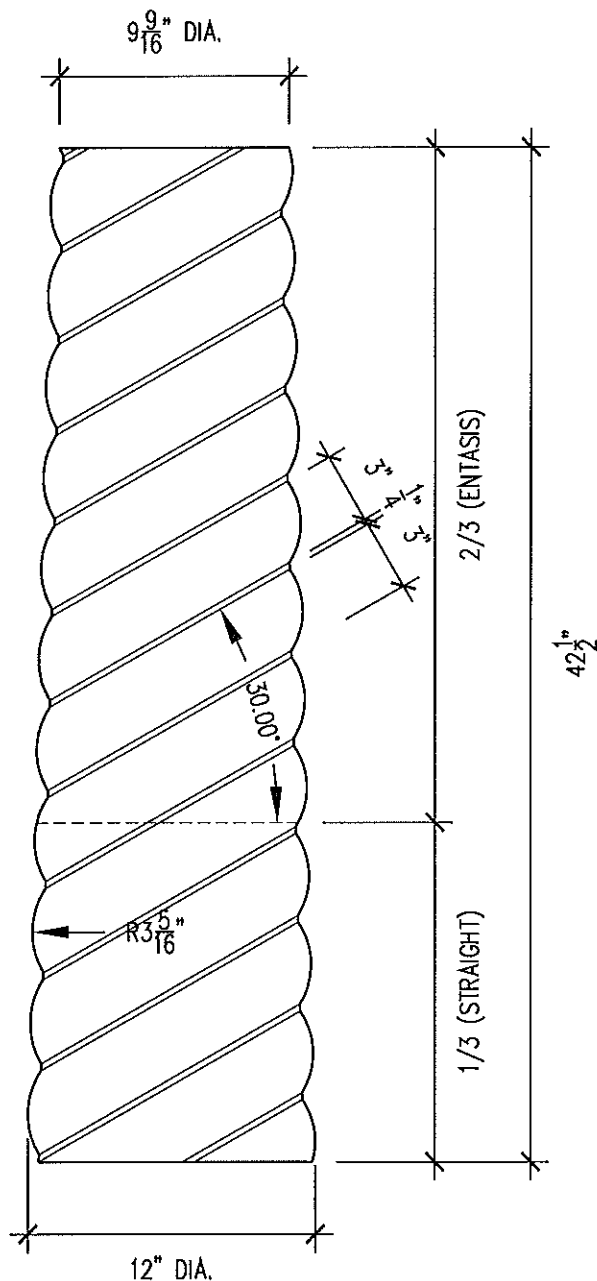

B ELEVATION

SCALE: 1 1/2" = 1'-0"

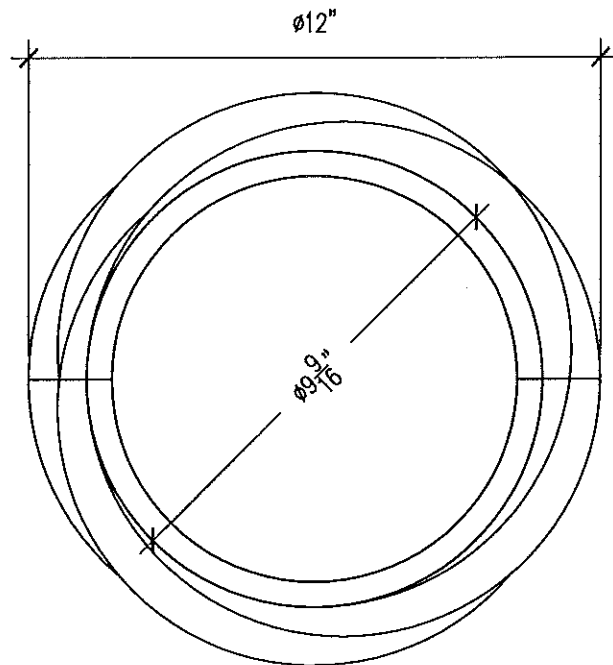

A PLAN VIEW

SCALE: 3" = 1'-0"

NOTES

1. COLUMN COVERS ARE SUPPLIED IN FRP, GRG, OR GFRG
2. INSTALLATION HARDWARE, INCLUDING BRACES, STUDS, FASTENERS TAPE AND JOINT COMPOUND TO BE SUPPLIED BY OTHERS



3. COLUMN COVERS SUPPLIED IN HALVES



**MOONLIGHT
MOLDS, inc.**

13720 S. Western Ave., Unit A · Gardena, CA 90249
Phone: (310) 538-9142 · Fax: (310) 538-9717

Project Name: COLUMN COVER (CC-40)	
Customer Name:	
Date Drawn: 01-31-2005	Drawn By: CRG
Job Number:	Sheet Number: 2-40

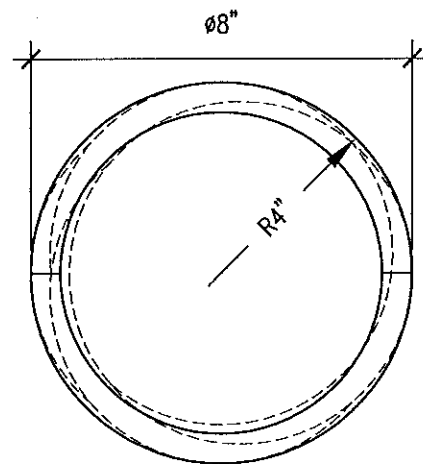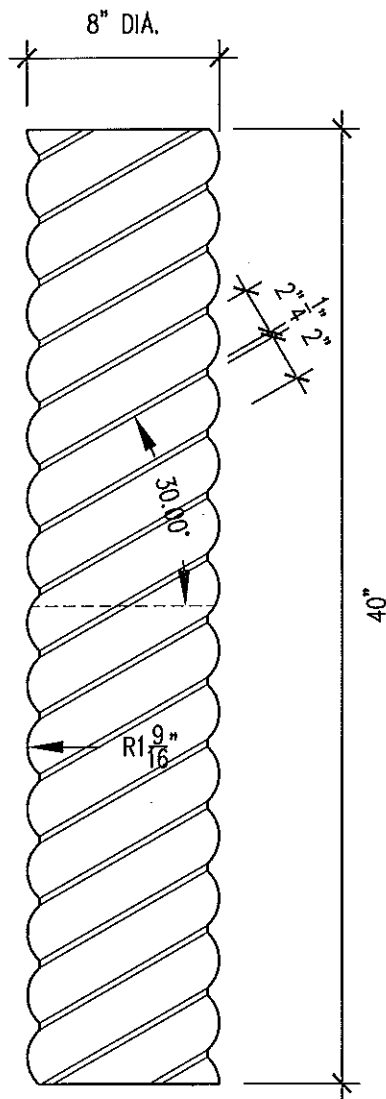

A PLAN VIEW
SCALE: 3" = 1'-0"

B ELEVATION
SCALE: 1 1/2" = 1'-0"

NOTES



1. COLUMN COVERS ARE SUPPLIED IN FRP, GRG, OR GFRC
2. INSTALLATION HARDWARE, INCLUDING BRACES, STUDS, FASTENERS TAPE AND JOINT COMPOUND TO BE SUPPLIED BY OTHERS
3. COLUMN COVERS SUPPLIED IN HALVES



**MOONLIGHT
MOLDS, inc.**

13720 S. Western Ave., Unit A · Gardena, CA 90249
Phone: (310) 538-9142 · Fax: (310) 538-9717

Project Name: COLUMN COVER (CC-41)	
Customer Name:	
Date Drawn: 01-31-2005	Drawn By: CRG
Job Number:	Sheet Number: 2-41

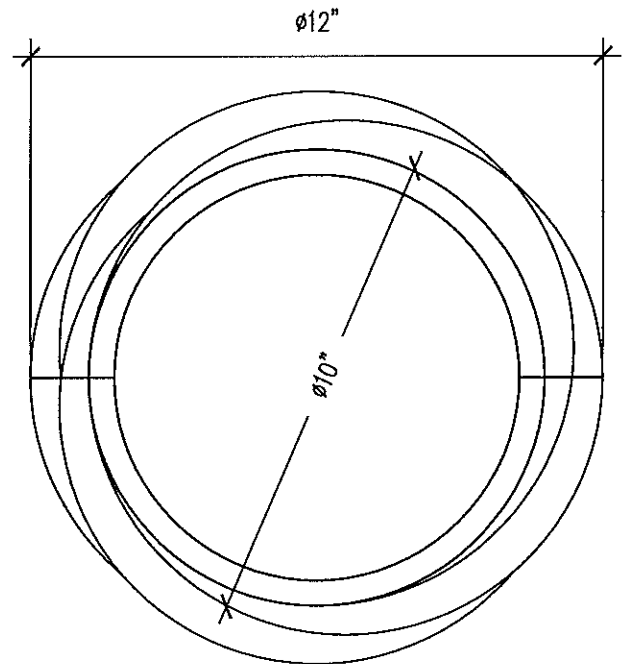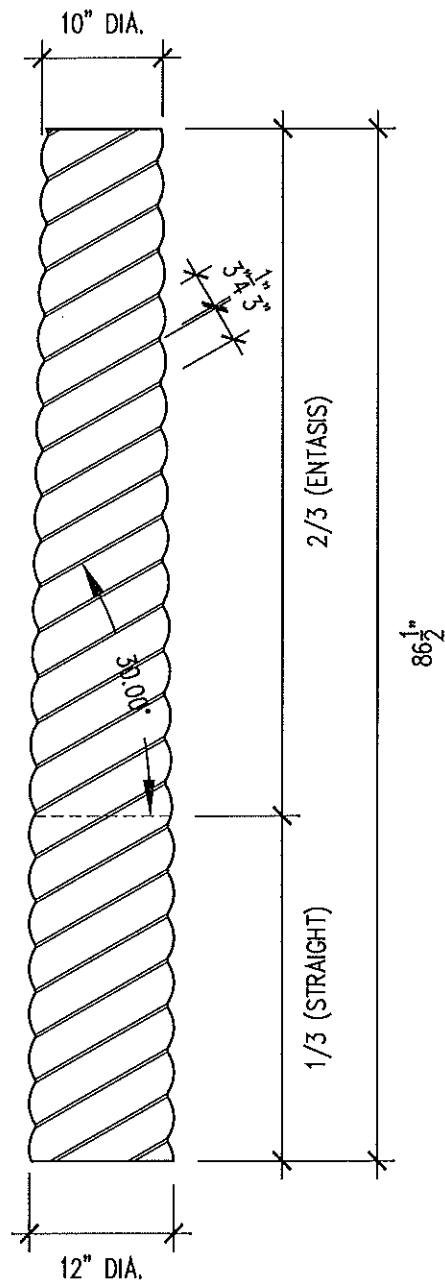

A PLAN VIEW
SCALE: 3" = 1'-0"

B ELEVATION
SCALE: 3/4" = 1'-0"

NOTES

1. COLUMN COVERS ARE SUPPLIED IN FRP, GRG, OR GFRC
2. INSTALLATION HARDWARE, INCLUDING BRACES, STUDS, FASTENERS TAPE AND JOINT COMPOUND TO BE SUPPLIED BY OTHERS


3. COLUMN COVERS SUPPLIED IN HALVES




**MOONLIGHT
MOLDS, inc.**

13720 S. Western Ave., Unit A · Gardena, CA 90249
Phone: (310) 538-9142 · Fax: (310) 538-9717

Project Name: COLUMN COVER (CC-42)	
Customer Name:	
Date Drawn: 01-31-2005	Drawn By: CRG
Job Number:	Sheet Number: 2-42

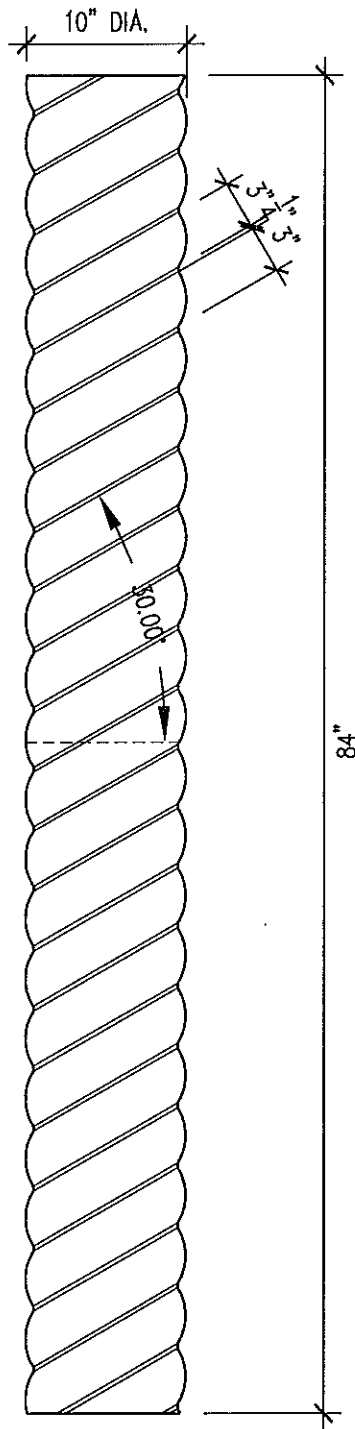

B ELEVATION
SCALE: 1" = 1'-0"

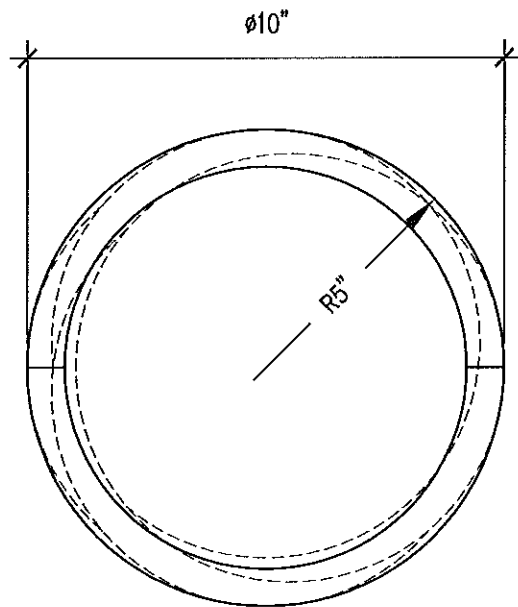

A PLAN VIEW
SCALE: 3" = 1'-0"

NOTES

1. COLUMN COVERS ARE SUPPLIED IN FRP, GRG, OR GFRC
2. INSTALLATION HARDWARE, INCLUDING BRACES, STUDS, FASTENERS TAPE AND JOINT COMPOUND TO BE SUPPLIED BY OTHERS


3. COLUMN COVERS SUPPLIED IN HALVES




**MOONLIGHT
MOLDS, inc.**

13720 S. Western Ave., Unit A · Gardena, CA 90249
Phone: (310) 538-9142 · Fax: (310) 538-9717

Project Name: COLUMN COVER (CC-43)	
Customer Name:	
Date Drawn: 01-31-2005	Drawn By: CRG
Job Number:	Sheet Number: 2-43

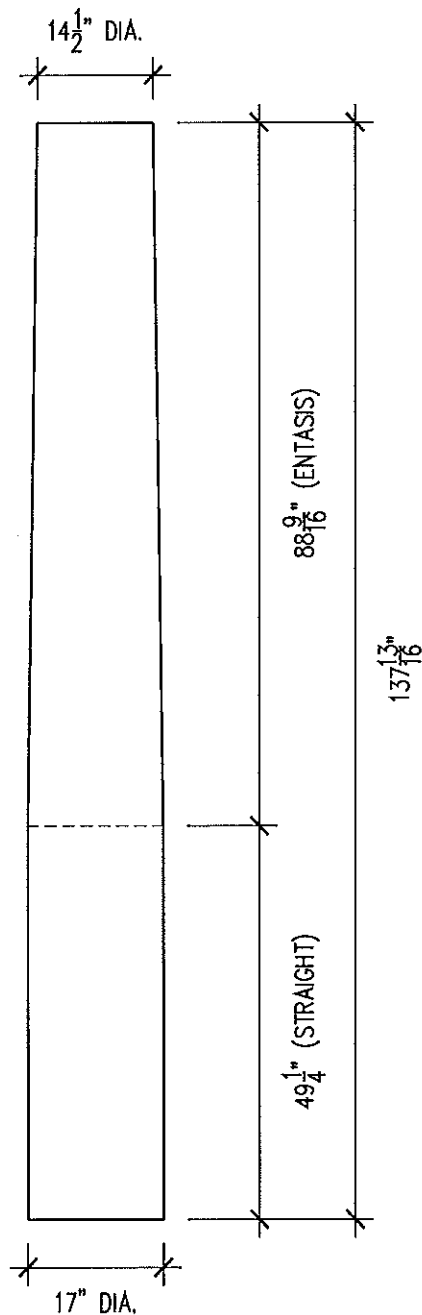

B ELEVATION
SCALE: 1/2" = 1'-0"

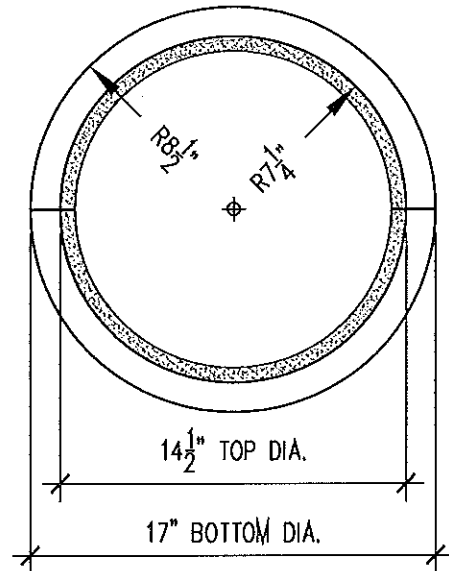

A PLAN VIEW
SCALE: 1 1/2" = 1'-0"

NOTES


1. COLUMN COVERS ARE SUPPLIED IN FRP, GRG, OR GFRC
2. INSTALLATION HARDWARE, INCLUDING BRACES, STUDS, FASTENERS TAPE AND JOINT COMPOUND TO BE SUPPLIED BY OTHERS
3. COLUMN COVERS SUPPLIED IN HALVES




**MOONLIGHT
MOLDS, inc.**

13720 S. Western Ave., Unit A · Gardena, CA 90249
Phone: (310) 538-9142 · Fax: (310) 538-9717

Project Name: COLUMN COVER (CC-44)	
Customer Name:	
Date Drawn: 01-31-2005	Drawn By: CRG
Job Number:	Sheet Number: 2-44

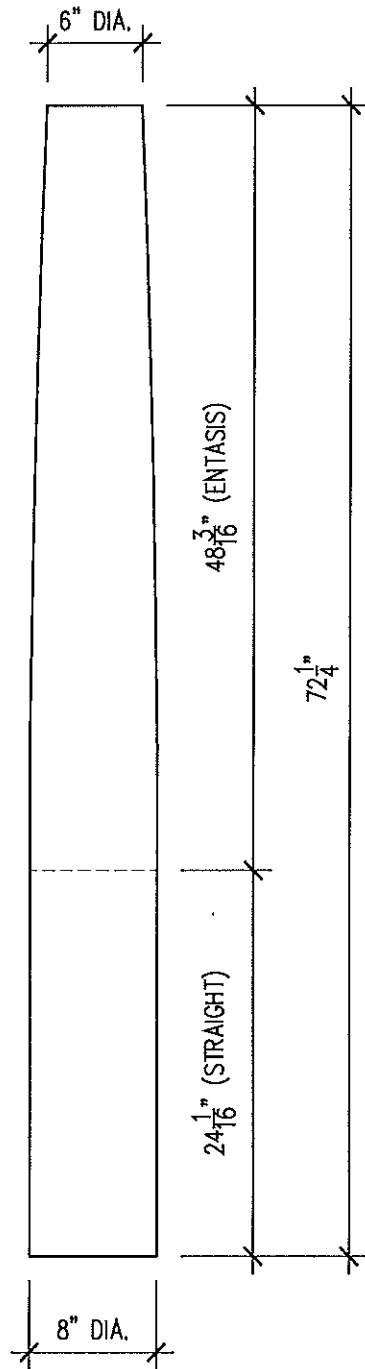

B ELEVATION
SCALE: 1" = 1'-0"

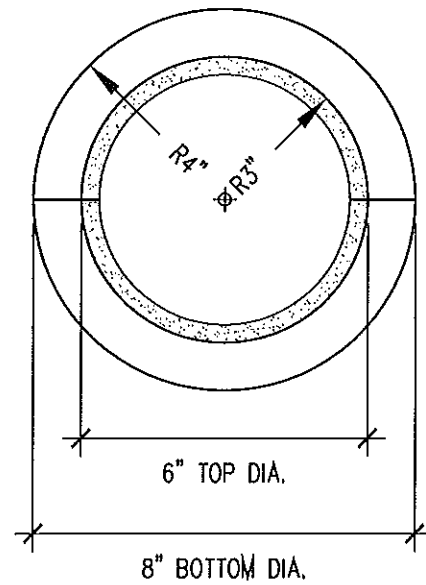

A PLAN VIEW
SCALE: 3" = 1'-0"

NOTES

1. COLUMN COVERS ARE SUPPLIED IN FRP, GRG, OR GFRC
2. INSTALLATION HARDWARE, INCLUDING BRACES, STUDS, FASTENERS TAPE AND JOINT COMPOUND TO BE SUPPLIED BY OTHERS



3. COLUMN COVERS SUPPLIED IN HALVES



**MOONLIGHT
MOLDS, inc.**

13720 S. Western Ave., Unit A · Gardena, CA 90249
Phone: (310) 538-9142 · Fax: (310) 538-9717

Project Name:	COLUMN COVER (CC-45)		
Customer Name:			
Date Drawn:	01-28-2005	Drawn By:	CRG
Job Number:		Sheet Number:	2-45

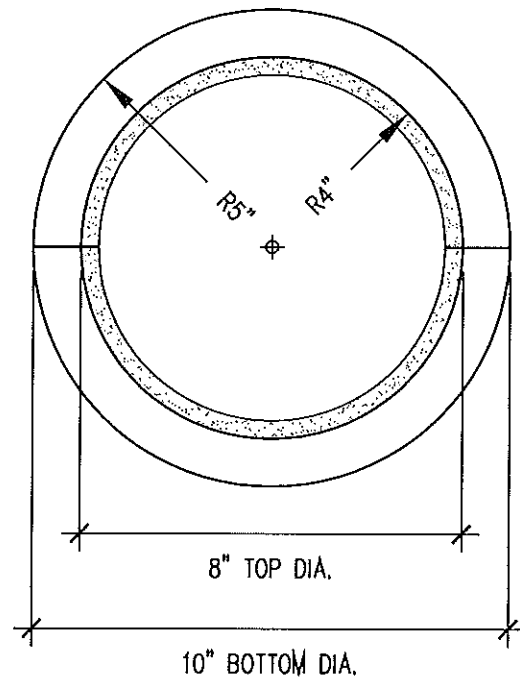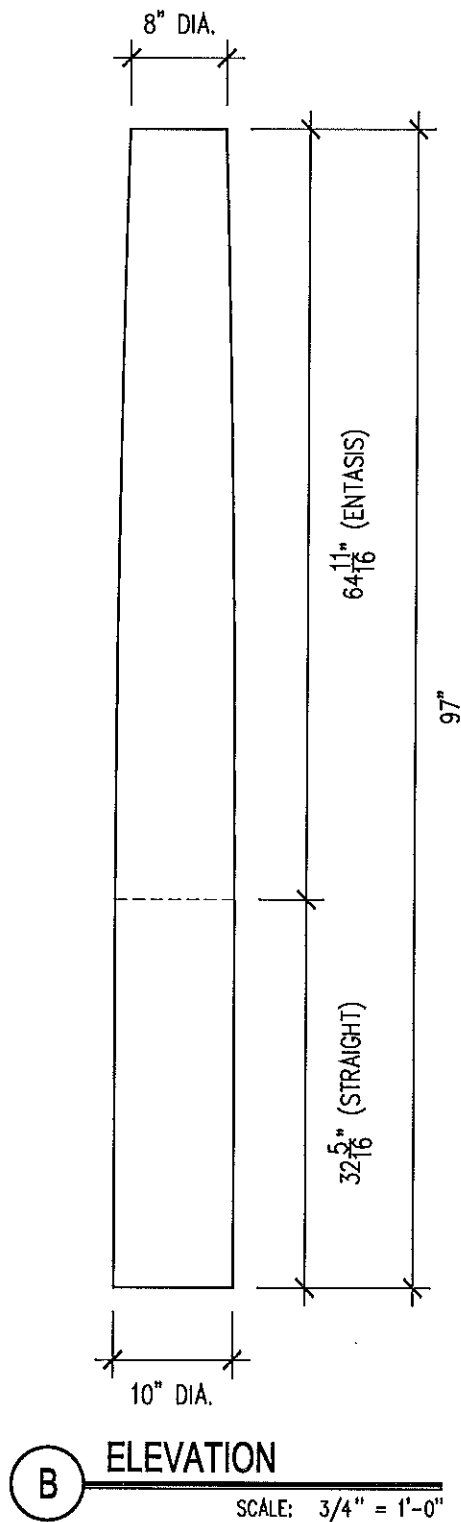

NOTES

1. COLUMN COVERS ARE SUPPLIED IN FRP, GRG, OR GFRC
2. INSTALLATION HARDWARE, INCLUDING BRACES, STUDS, FASTENERS TAPE AND JOINT COMPOUND TO BE SUPPLIED BY OTHERS


3. COLUMN COVERS SUPPLIED IN HALVES



**MOONLIGHT
MOLDS, inc.**


13720 S. Western Ave., Unit A • Gardena, CA 90249
Phone: (310) 538-9142 • Fax: (310) 538-9717

Project Name: COLUMN COVER (CC-46)	
Customer Name:	
Date Drawn: 01-28-2005	Drawn By: CRG
Job Number:	Sheet Number: 2-46

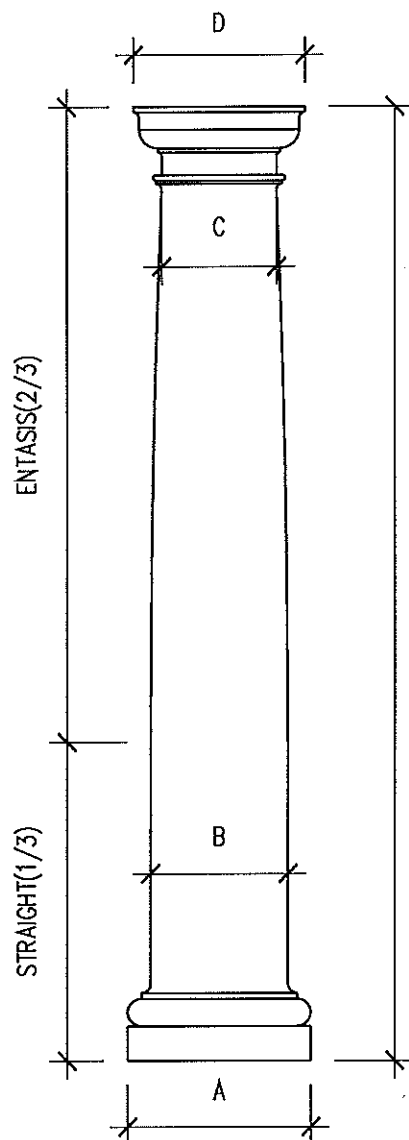

B ELEVATION

SCALE: 1/2" = 1'-0"

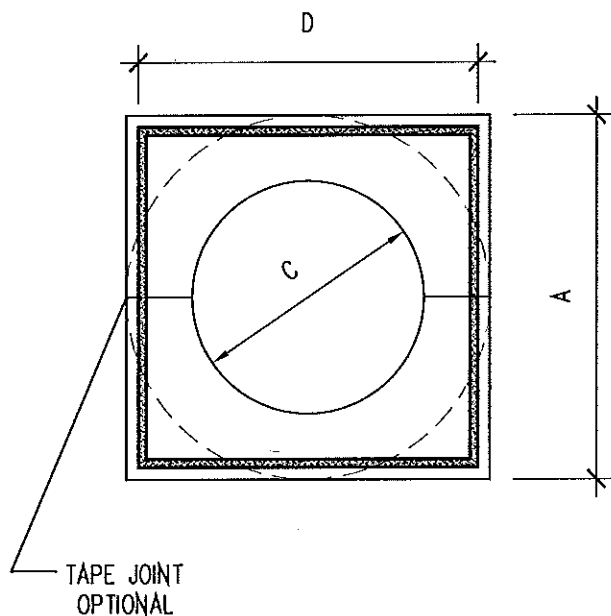

A PLAN VIEW

SCALE: 1" = 1'-0"

AVAILABLE SIZES

PART#	DIM. H	DIM. A	DIM. B	DIM. C	DIM. D
TC-6	6'-0"	1'-1 7/16"	0'-10"	0'-8 5/16"	1'-0 9/16"
TC-7	7'-0"	1'-4"	1'-0"	0'-10"	1'-3"
TC-8	8'-0"	1'-6 1/4"	1'-1 11/16"	0'-11 7/16"	1'-5 1/8"
TC-9	9'-0"	1'-8 9/16"	1'-3 7/8"	1'-0 7/8"	1'-7 1/4"
TC-10	10'-0"	1'-10 7/8"	1'-5 1/8"	1'-2 5/16"	1'-9 3/8"
TC-12	12'-0"	2'-3 7/16"	1'-8 9/16"	1'-5 1/8"	2'-0"
TC-15	15'-0"	2'-8 3/4"	1'-11 1/2"	1'-8 1/8"	2'-5 5/8"

NOTES:

1. INSTALLATION HARDWARE, INCLUDING BRACES, STUDS, FASTENERS, TAPE AND JOINT COMPOUND TO BE SUPPLIED BY OTHERS.
2. COLUMN SUPPLIED IN HALVES



**MOONLIGHT
MOLDS, inc.**

13720 S. Western Ave., Unit A • Gardena, CA 90249
Phone: (310) 538-9142 • Fax: (310) 538-9717

Project Name: CLASSIC TUSCAN COLUMN


Customer Name:

Date Drawn: 7-7-99

Drawn By: SZ


Job Number:

Sheet Number: 3-01

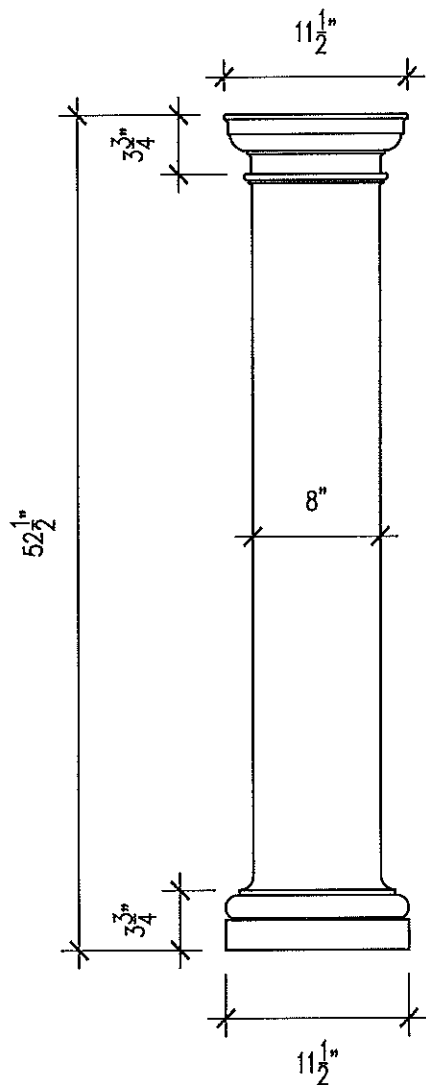

B ELEVATION

SCALE: 1" = 1'-0"

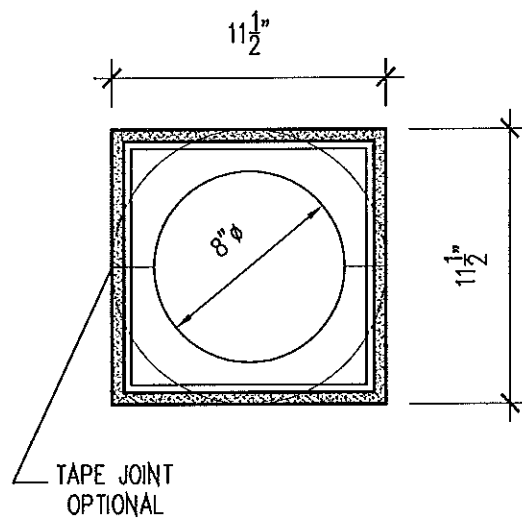

**PLAN VIEW
TC-4-4 1/2**

SCALE: 1 1/2" = 1'-0"

NOTES:

1. INSTALLATION HARDWARE, INCLUDING BRACES, STUDS, FASTENERS, TAPE AND JOINT COMPOUND TO BE SUPPLIED BY OTHERS.
2. COLUMN SUPPLIED IN HALVES



**MOONLIGHT
MOLDS, inc.**

13720 S. Western Ave., Unit A · Gardena, CA 90249
Phone: (310) 538-9142 · Fax: (310) 538-9717

Project Name: TUSCAN COLUMN(TC-4-4 1/2)


Customer Name:

Date Drawn: 7-8-99


Drawn By: SZ

Job Number:

Sheet Number: 3-04

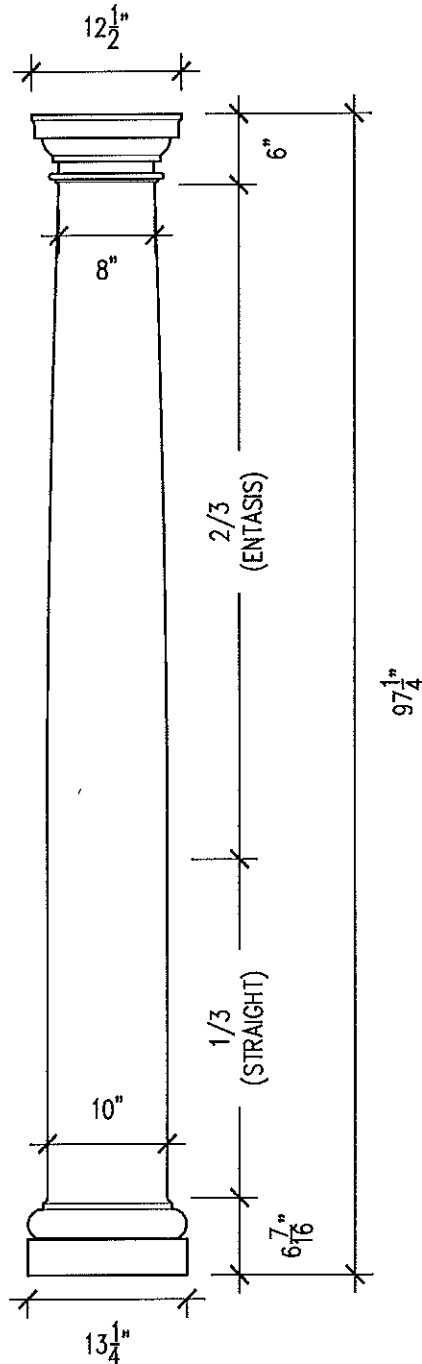

B ELEVATION
SCALE: $\frac{3}{4}" = 1'-0"$

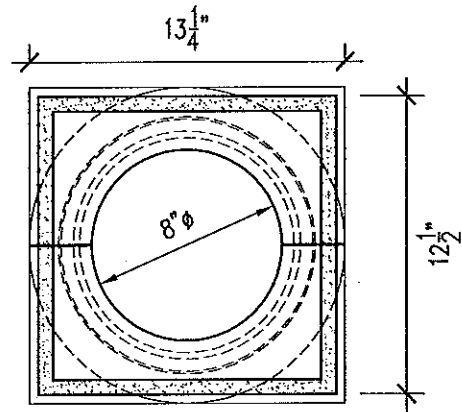

A PLAN VIEW
TC-8-1 1/4
SCALE: $1\frac{1}{2}" = 1'-0"$

NOTES:


1. INSTALLATION HARDWARE, INCLUDING BRACES, STUDS, FASTENERS, TAPE AND JOINT COMPOUND TO BE SUPPLIED BY OTHERS.
2. COLUMN SUPPLIED IN HALVES




**MOONLIGHT
MOLDS, inc.**

13720 S. Western Ave., Unit A · Gardena, CA 90249
Phone: (310) 538-9142 · Fax: (310) 538-9717

Project Name:	TUSCAN COLUMN (TC-8-1 1/4)		
Customer Name:			
Date Drawn:	3-15-2000	Drawn By:	SZ
Job Number:		Sheet Number:	3-06

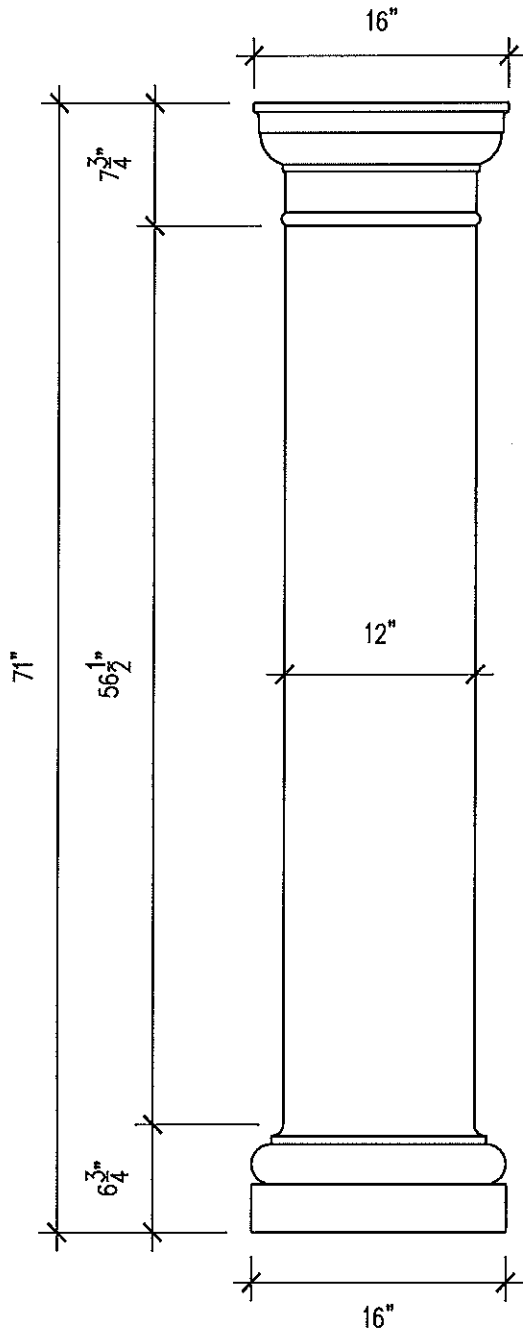

B ELEVATION
SCALE: 1" = 1'-0"

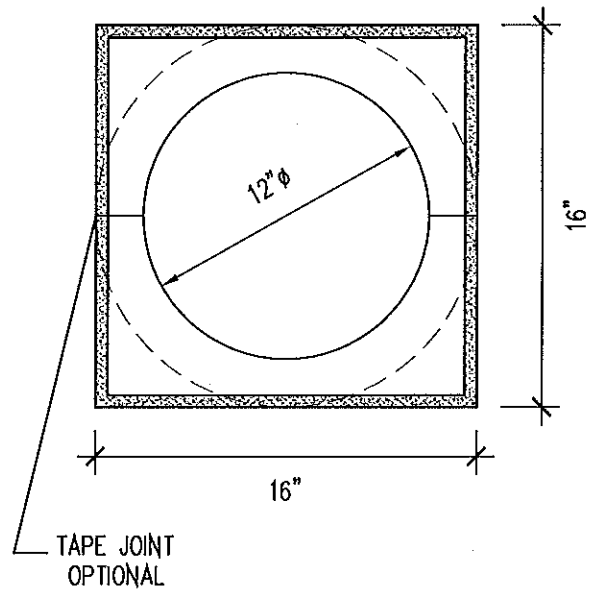

A PLAN VIEW
TC-6A
SCALE: 1 1/2" = 1'-0"

NOTES:


1. INSTALLATION HARDWARE, INCLUDING BRACES, STUDS, FASTENERS, TAPE AND JOINT COMPOUND TO BE SUPPLIED BY OTHERS.
2. COLUMN SUPPLIED IN HALVES



**MOONLIGHT
MOLDS, inc.**

13720 S. Western Ave., Unit A · Gardena, CA 90249
Phone: (310) 538-9142 · Fax: (310) 538-9717


Project Name:	TUSCAN COLUMN(TC-6A)	
Customer Name:		
Date Drawn:	7-9-99	Drawn By: SZ
Job Number:		Sheet Number: 3-07

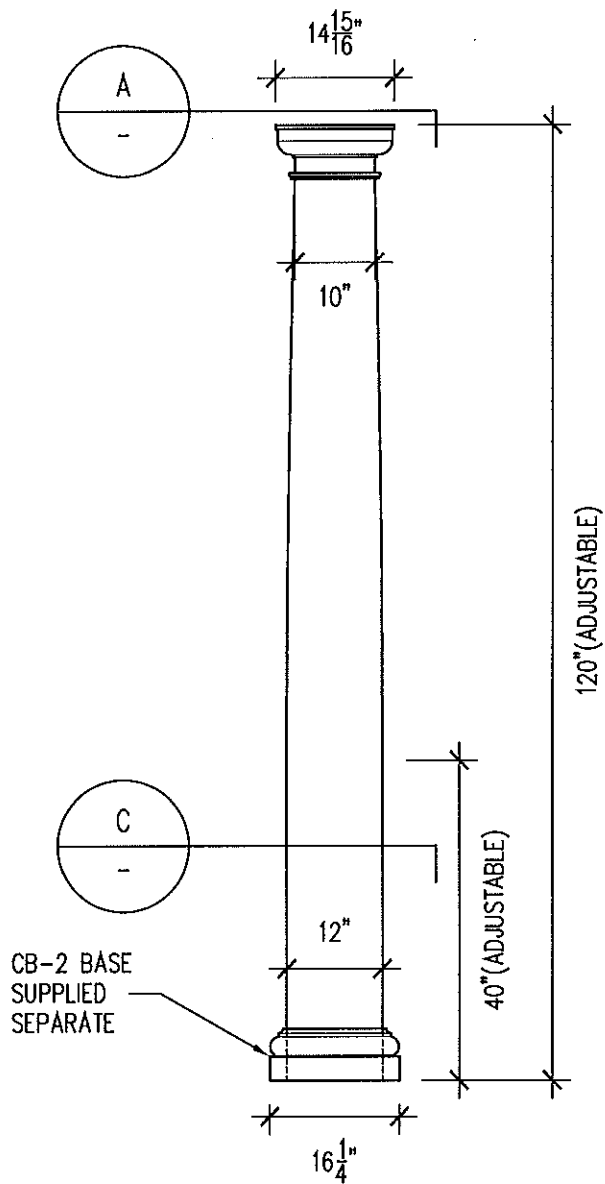

**TC-10A
ELEVATION**

B


SCALE: 1/2" = 1'-0"

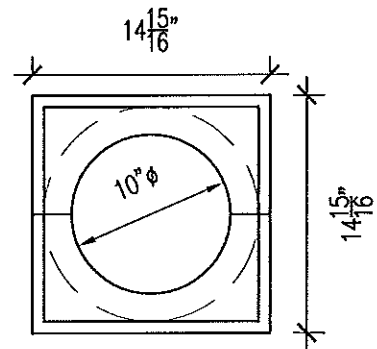

**TC-10A
PLAN VIEW**

A

SCALE: 12" = 1'-0"

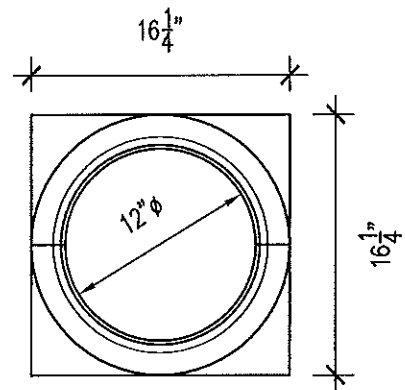

**CB-2
PLAN VIEW**

C

SCALE: 12" = 1'-0"



**MOONLIGHT
MOLDS, inc.**

13720 S. Western Ave., Unit A • Gardena, CA 90249
Phone: (310) 538-9142 • Fax: (310) 538-9717

Project Name: TUSCAN COLUMN(TC-10A)


Customer Name:

Date Drawn: 1-21-2000

Drawn By: SZ

Job Number:


Sheet Number: 3-08

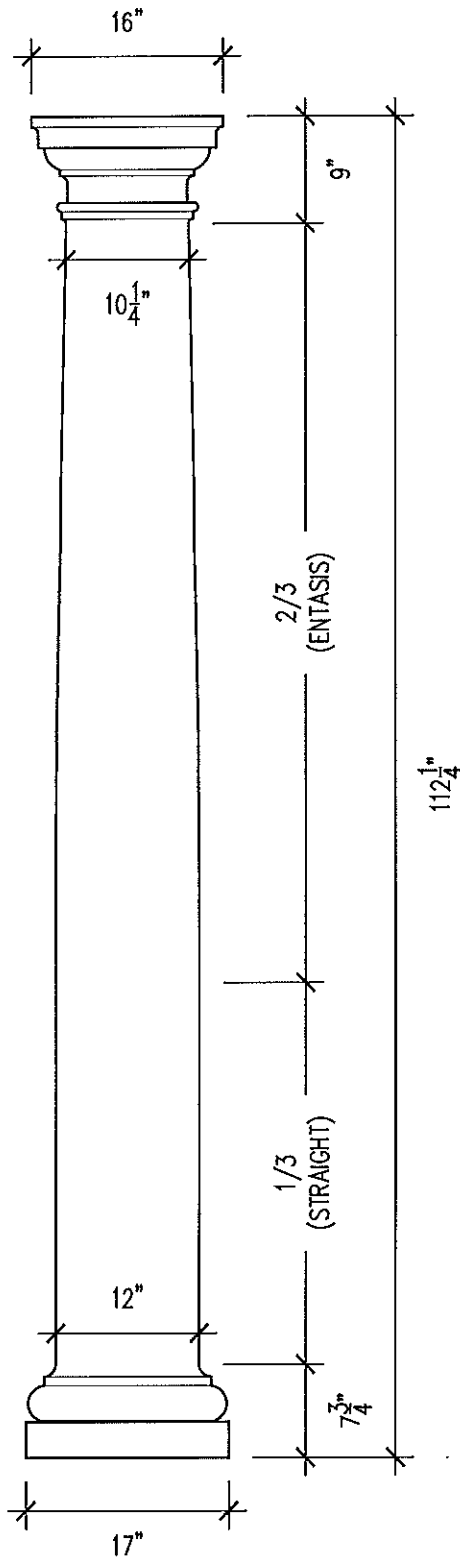

B

ELEVATION

SCALE: $\frac{3}{4}'' = 1'-0''$

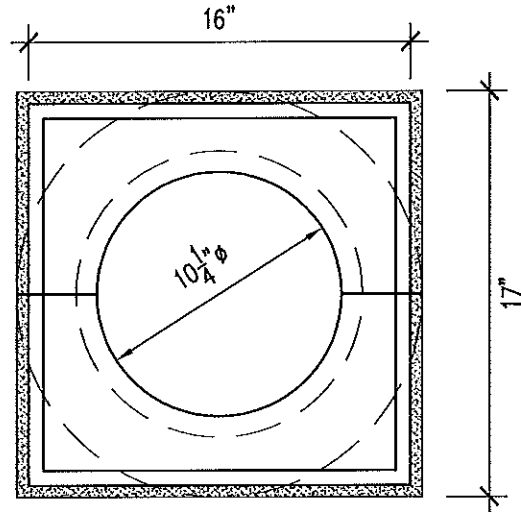

A

PLAN VIEW TC-9-4 1/4

SCALE: $1 \frac{1}{2}'' = 1'-0''$

NOTES:

1. INSTALLATION HARDWARE, INCLUDING BRACES, STUDS, FASTENERS, TAPE AND JOINT COMPOUND TO BE SUPPLIED BY OTHERS.
2. COLUMN SUPPLIED IN HALVES



**MOONLIGHT
MOLDS, inc.**

13720 S. Western Ave., Unit A • Gardena, CA 90249
Phone: (310) 638-9142 • Fax: (310) 638-9717

Project Name: TUSCAN COLUMN (TC-9-41/4)


Customer Name:

Date Drawn: 3-15-2000

Drawn By: SZ


Job Number:

Sheet Number: 3-09

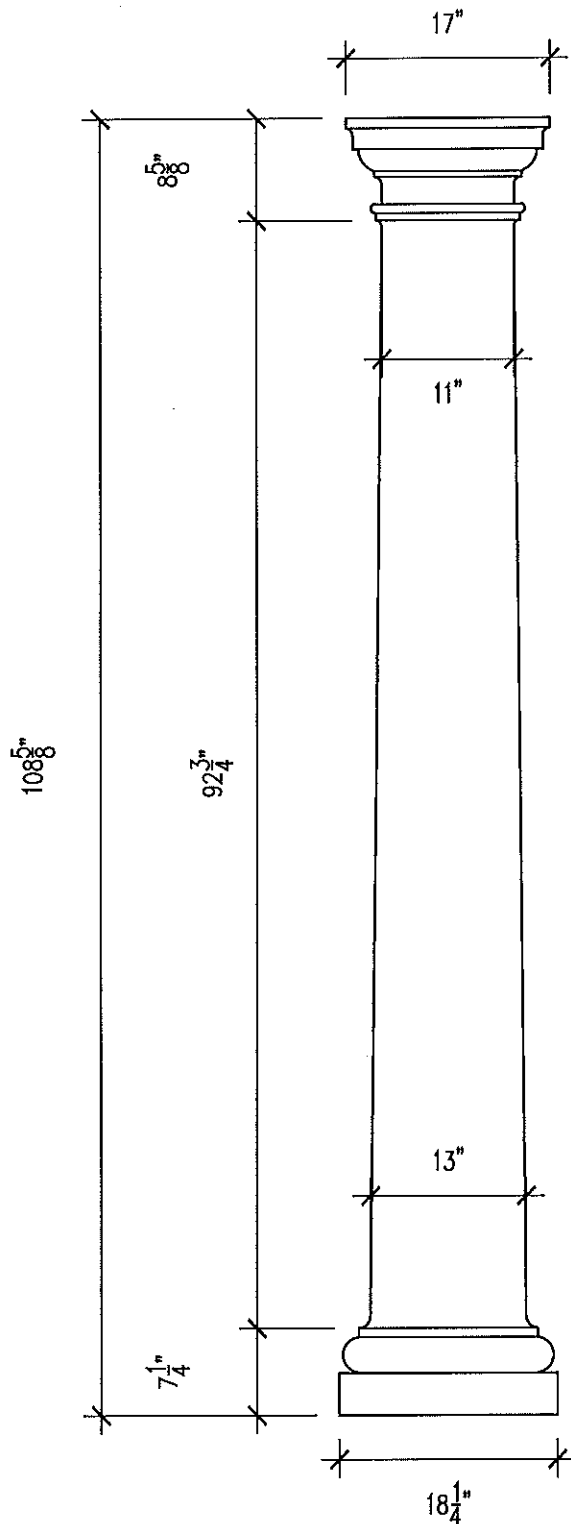

B ELEVATION

SCALE: 3/4" = 1'-0"

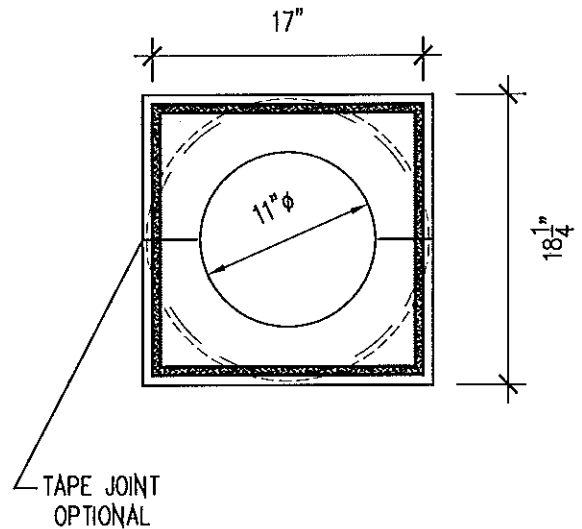

**A PLAN VIEW
TC-9-0 5/8**

SCALE: 1" = 1'-0"

NOTES:


1. INSTALLATION HARDWARE, INCLUDING BRACES, STUDS, FASTENERS, TAPE AND JOINT COMPOUND TO BE SUPPLIED BY OTHERS.
2. COLUMN SUPPLIED IN HALVES



**MOONLIGHT
MOLDS, inc.**


13720 S. Western Ave., Unit A · Gardena, CA 90249
Phone: (310) 538-9142 · Fax: (310) 538-9717

Project Name: TUSCAN COLUMN (TC-9-0 5/8)	
Customer Name:	
Date Drawn: 7-8-99	Drawn By: SZ
Job Number:	Sheet Number: 3-10

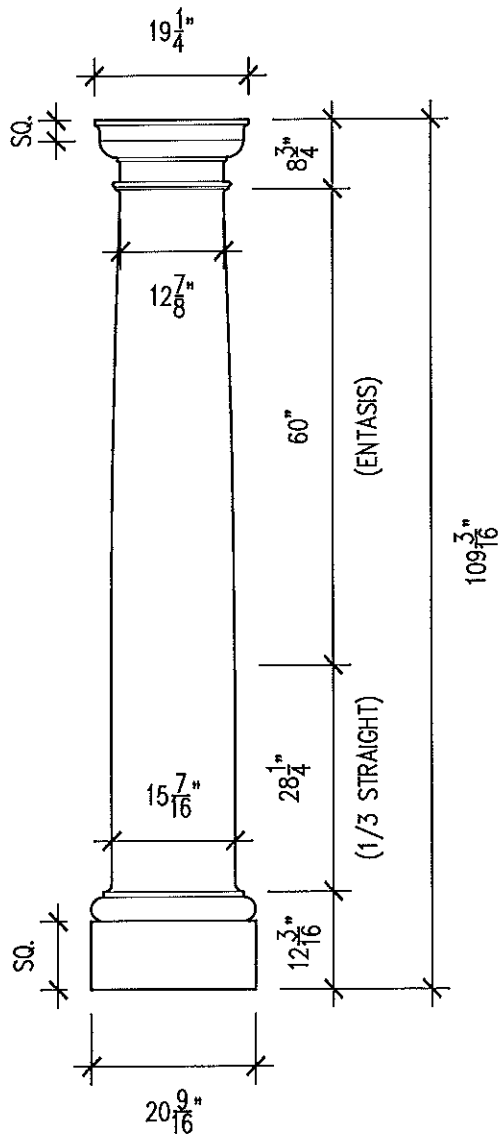

B ELEVATION

SCALE: 1/2" = 1'-0"

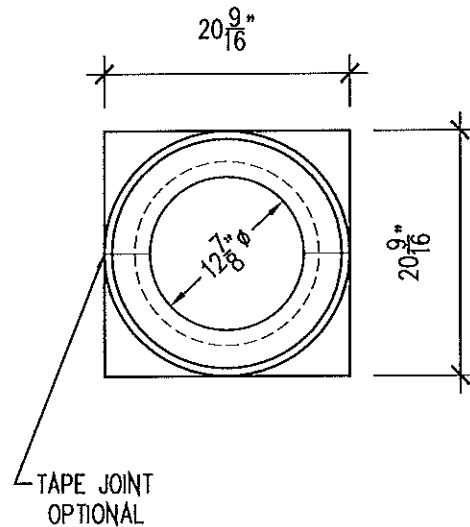

A PLAN VIEW
TC-9-1 1/2

SCALE: 3/4" = 1'-0"

NOTES:

1. INSTALLATION HARDWARE, INCLUDING BRACES, STUDS, FASTENERS, TAPE AND JOINT COMPOUND TO BE SUPPLIED BY OTHERS.
2. COLUMN SUPPLIED IN HALVES



**MOONLIGHT
MOLDS, inc.**

13720 S. Western Ave., Unit A · Gardena, CA 90249
Phone: (310) 538-9142 · Fax: (310) 538-9717

Project Name: TUSCAN COLUMN (TC-9-1 1/2)


Customer Name:

Date Drawn: 7-28-99


Drawn By: SZ

Job Number:

Sheet Number: 3-12

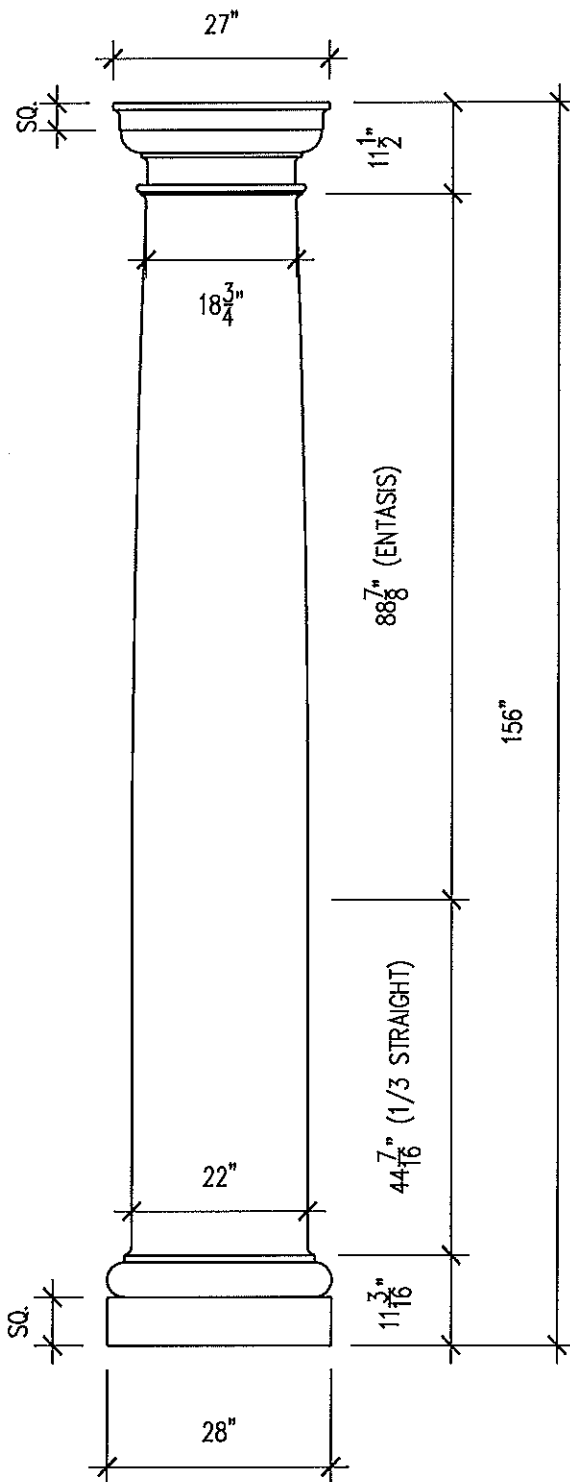

B **ELEVATION**
SCALE: 1/2" = 1'-0"

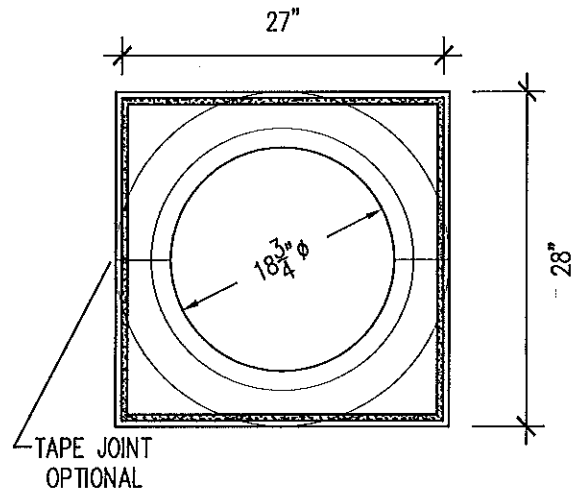

A **PLAN VIEW**
TC-13
SCALE: 3/4" = 1'-0"

NOTES:


1. INSTALLATION HARDWARE, INCLUDING BRACES, STUDS, FASTENERS, TAPE AND JOINT COMPOUND TO BE SUPPLIED BY OTHERS.
2. COLUMN SUPPLIED IN HALVES



**MOONLIGHT
MOLDS, inc.**

13720 S. Western Ave., Unit A • Gardena, CA 90249
Phone: (310) 538-9142 • Fax: (310) 538-9717


Project Name: TUSCAN COLUMN (TC-13)	
Customer Name:	
Date Drawn: 7-26-99	Drawn By: SZ
Job Number:	Sheet Number: 3-16

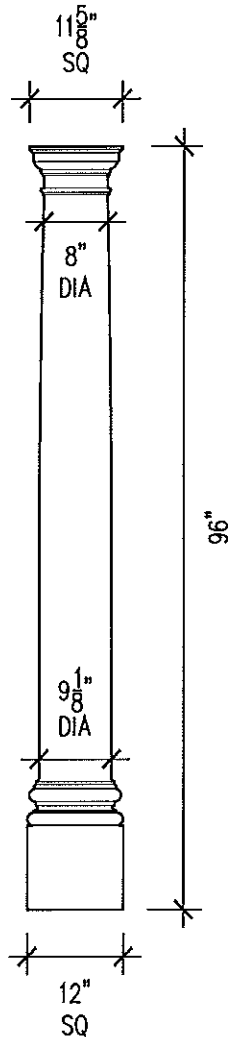

**TC-8A
ELEVATION**

B

SCALE: 1/2" = 1'-0"

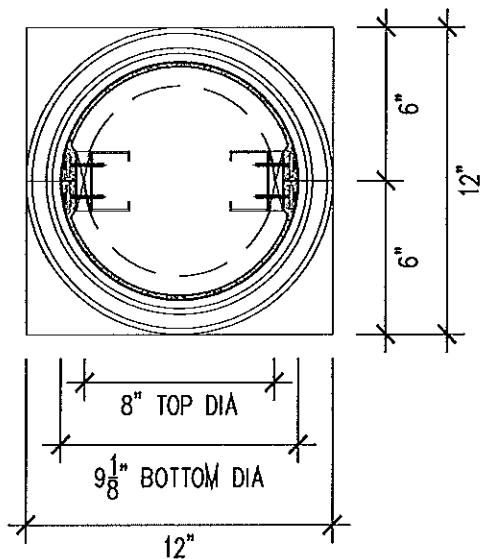

**TC-8A
PLAN VIEW**

A

SCALE: 1 1/2" = 1'-0"

NOTES:


1. INSTALLATION HARDWARE, INCLUDING BRACES, STUDS, FASTENERS, TAPE AND JOINT COMPOUND TO BE SUPPLIED BY OTHERS.
2. COLUMN SUPPLIED IN HALVES



**MOONLIGHT
MOLDS, inc.**

13720 S. Western Ave., Unit A • Gardena, CA 90249
Phone: (310) 638-9142 • Fax: (310) 638-9717


Project Name: TUSCAN COLUMN (TC-8A)	
Customer Name:	
Date Drawn: 5-08-2001	Drawn By: JLG
Job Number:	Sheet Number: 3-19

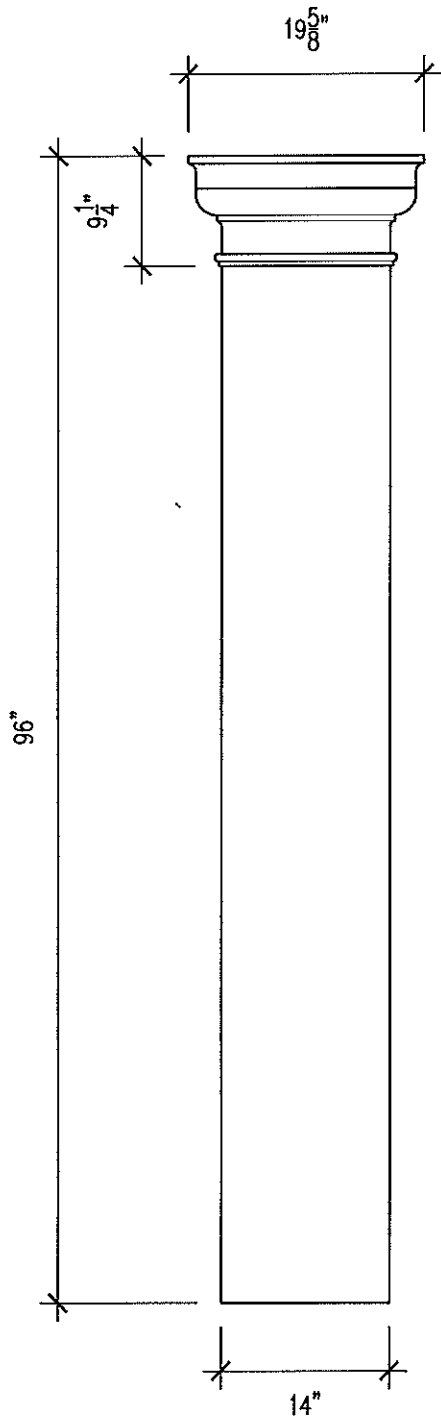

**TC-8B
ELEVATION**

B

SCALE: 3/4" = 1'-0"

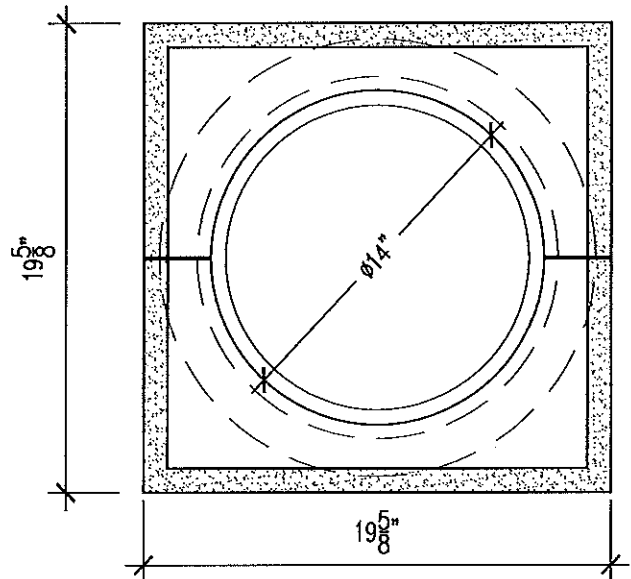

**TC-8B
PLAN VIEW**

A

SCALE: 1 1/2" = 1'-0"

NOTES:


1. INSTALLATION HARDWARE, INCLUDING BRACES, STUDS, FASTENERS, TAPE AND JOINT COMPOUND TO BE SUPPLIED BY OTHERS.
2. COLUMN SUPPLIED IN HALVES




**MOONLIGHT
MOLDS, inc.**

13720 S. Western Ave., Unit A • Gardena, CA 90249
Phone: (310) 638-9142 • Fax: (310) 638-9717

Project Name:	TUSCAN COLUMN (TC-8B)		
Customer Name:			
Date Drawn:	12-23-2003	Drawn By:	AR
Job Number:		Sheet Number:	3-20

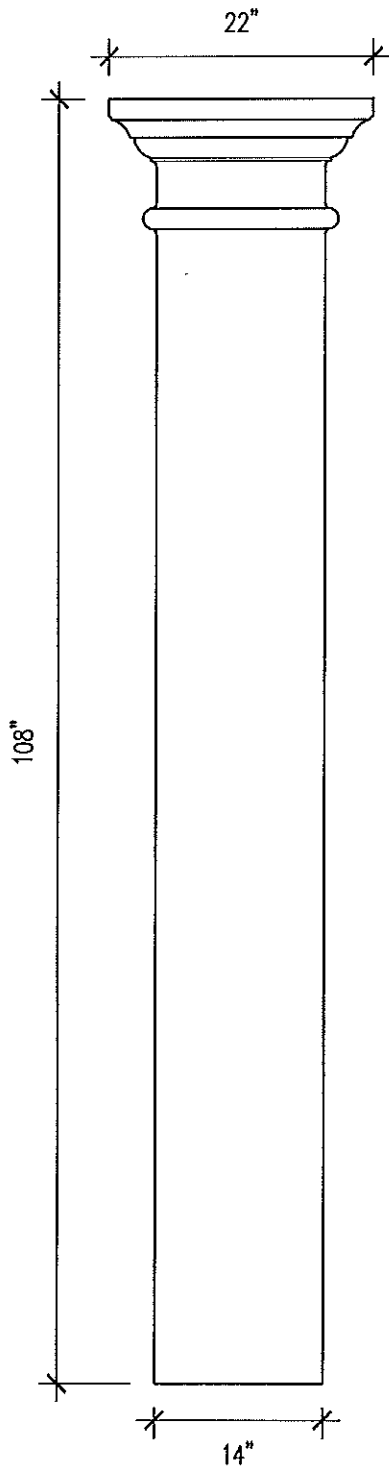

**TC-8C
ELEVATION**
B SCALE: $3/4" = 1'-0"$

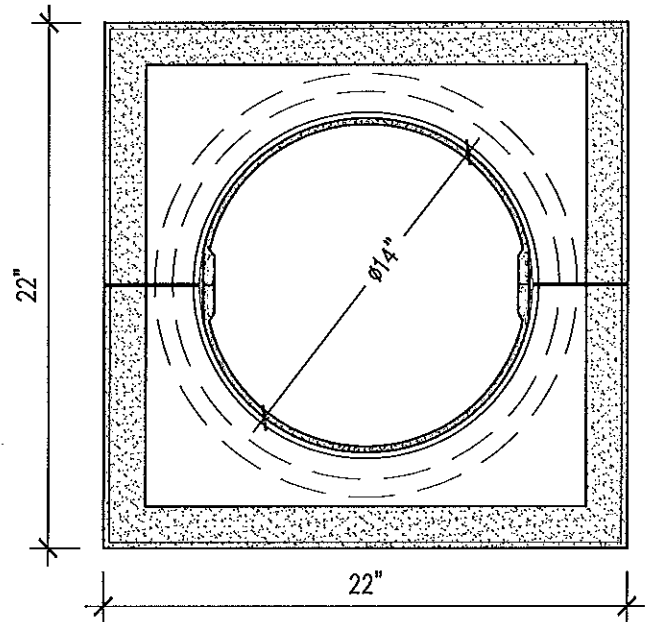

**TC-8C
PLAN VIEW**
A SCALE: $1\ 1/2" = 1'-0"$

NOTES:


1. INSTALLATION HARDWARE, INCLUDING BRACES, STUDS, FASTENERS, TAPE AND JOINT COMPOUND TO BE SUPPLIED BY OTHERS.
2. COLUMN SUPPLIED IN HALVES



**MOONLIGHT
MOLDS, inc.**


13720 S. Western Ave., Unit A • Gardena, CA 90249
Phone: (310) 538-9142 • Fax: (310) 538-9717

Project Name: TUSCAN COLUMN (TC-8C)	
Customer Name:	
Date Drawn: 12-23-2003	Drawn By: AR
Job Number:	Sheet Number: 3-21

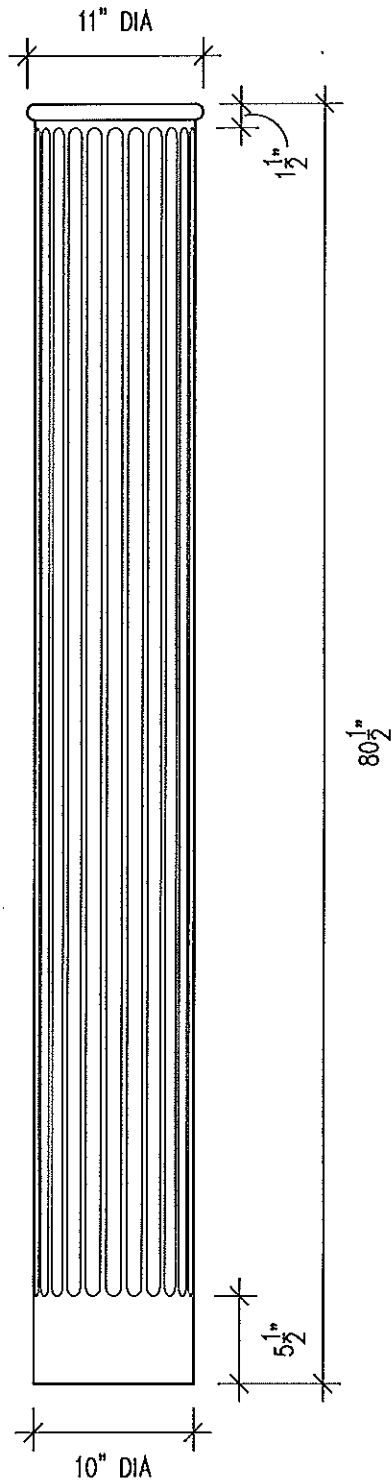

B ELEVATION

SCALE: 1" = 1'-0"

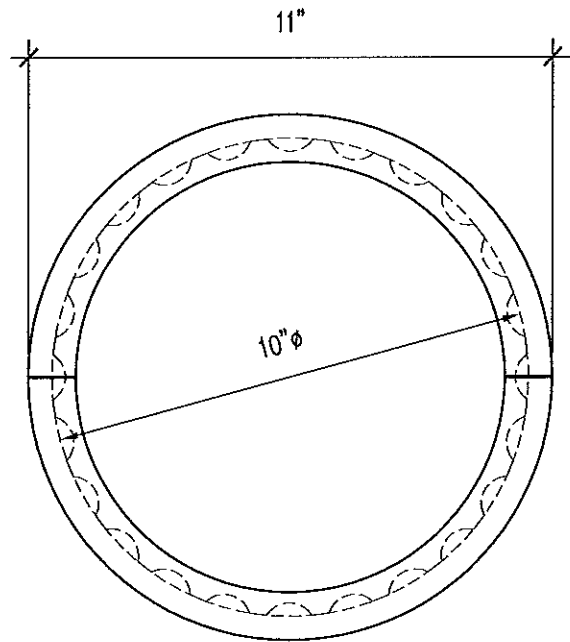

A PLAN VIEW
FC-05

SCALE: 3" = 1'-0"

NOTES


1. COLUMN SUPPLIED IN GRG, GFRC OR FRP
2. INSTALLATION HARDWARE, INCLUDING BRACES, STUDS, FASTENERS TAPE AND JOINT COMPOUND TO BE SUPPLIED BY OTHERS
3. COLUMN SUPPLIED IN HALVES



**MOONLIGHT
MOLDS, inc.**


13720 S. Western Ave., Unit A • Gardena, CA 90249
Phone: (310) 538-9142 • Fax: (310) 538-9717

Project Name:	FLUTED COLUMN (FC-05)		
Customer Name:			
Date Drawn:	2-10-2000	Drawn By:	SZ
Job Number:		Sheet Number:	5-05

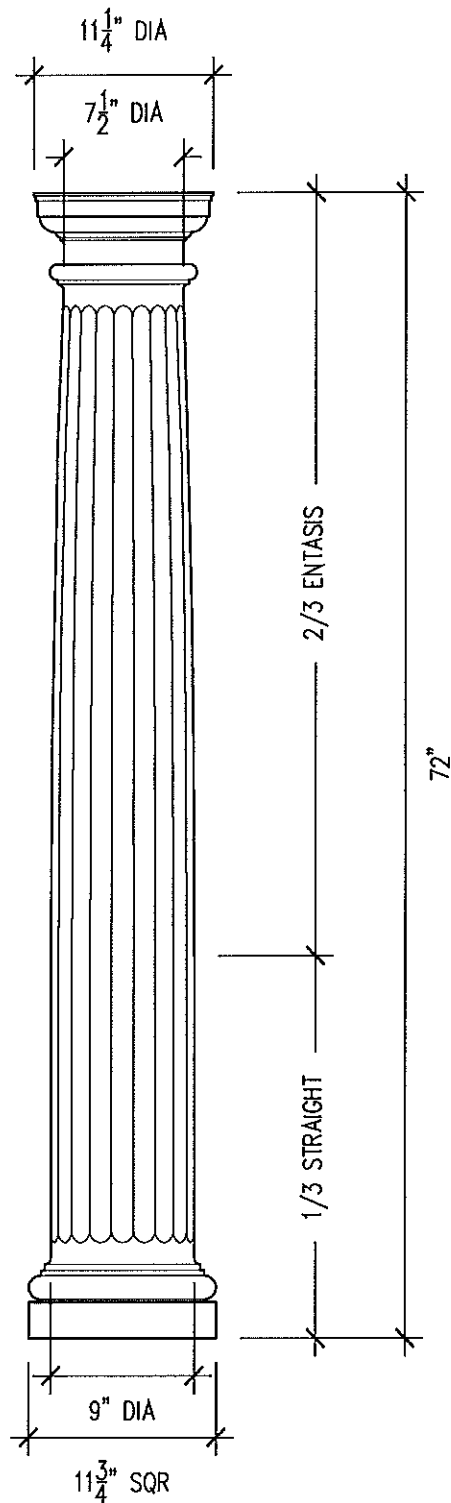

B ELEVATION

SCALE: 1" = 1'-0"

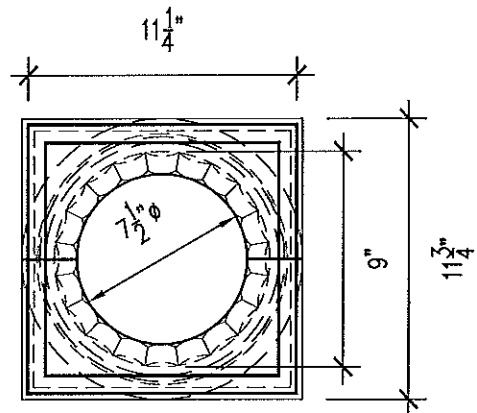

A PLAN VIEW
FC-06

SCALE: 1 1/2" = 1'-0"

NOTES


1. COLUMN SUPPLIED IN GRG, GFRC OR FRP
2. INSTALLATION HARDWARE, INCLUDING BRACES, STUDS, FASTENERS TAPE AND JOINT COMPOUND TO BE SUPPLIED BY OTHERS
3. COLUMN SUPPLIED IN HALVES




**MOONLIGHT
MOLDS, inc.**

13720 S. Western Ave., Unit A • Gardena, CA 90249
Phone: (310) 538-9142 • Fax: (310) 538-9717

Project Name:	FLUTED COLUMN (FC-06)		
Customer Name:			
Date Drawn:	2-10-2000	Drawn By:	SZ
Job Number:		Sheet Number:	5-06

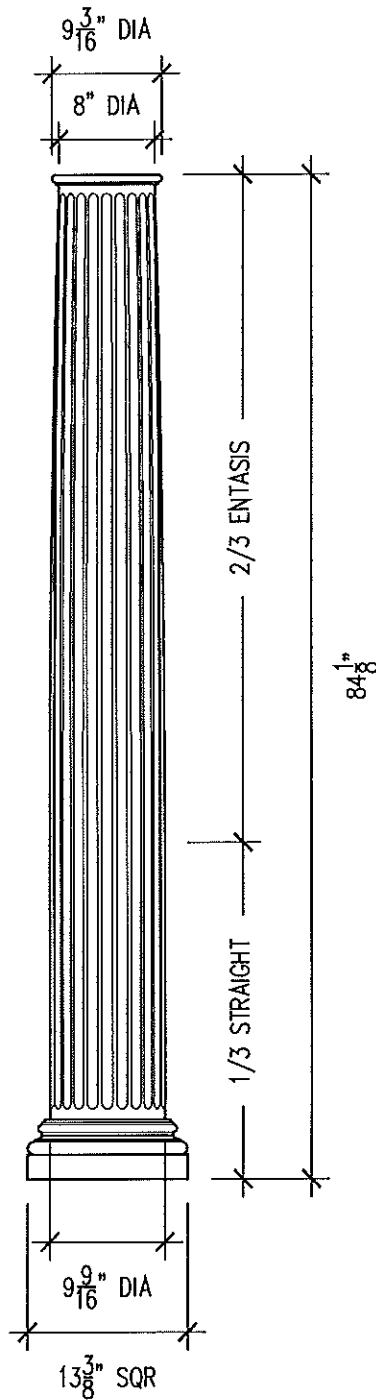

B **ELEVATION**
SCALE: 3/4" = 1'-0"

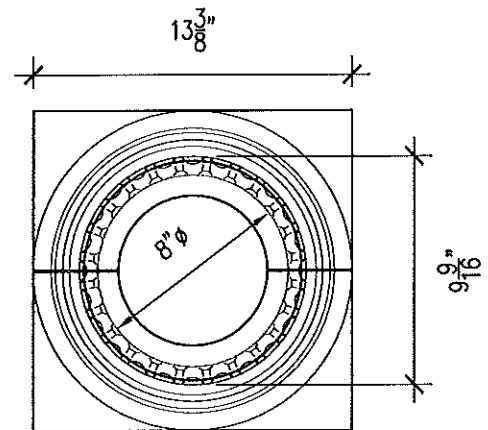

A **PLAN VIEW**
FC-07
SCALE: 1 1/2" = 1'-0"

NOTES


1. COLUMN SUPPLIED IN GRG, GFRC OR FRP
2. INSTALLATION HARDWARE, INCLUDING BRACES, STUDS, FASTENERS TAPE AND JOINT COMPOUND TO BE SUPPLIED BY OTHERS
3. COLUMN SUPPLIED IN HALVES



**MOONLIGHT
MOLDS, inc.**


13720 S. Western Ave., Unit A · Gardena, CA 90249
Phone: (310) 538-9142 · Fax: (310) 538-9717

Project Name: FLUTED COLUMN (FC-07)	
Customer Name:	
Date Drawn: 2-10-2000	Drawn By: SZ
Job Number:	Sheet Number: 5-07

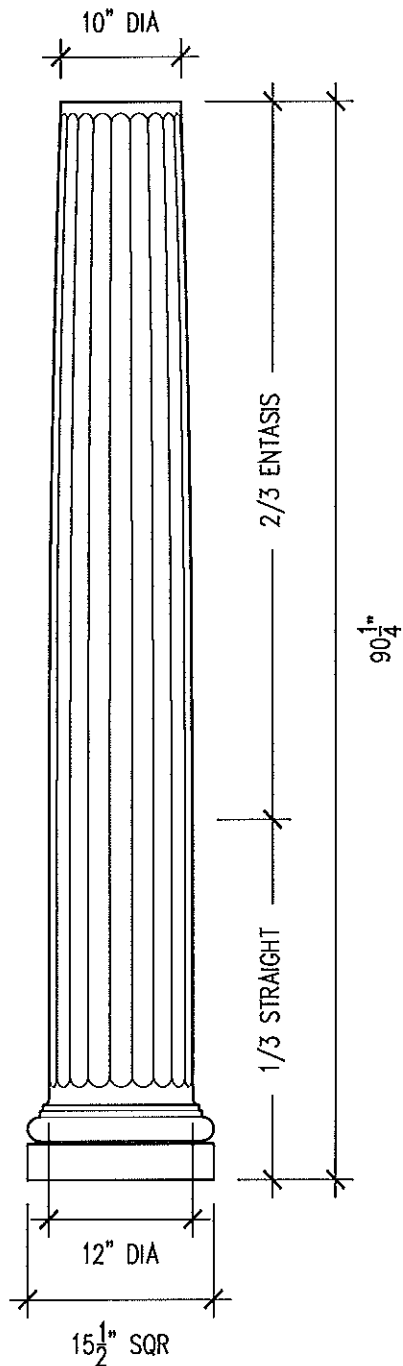

B ELEVATION

SCALE: 3/4" = 1'-0"

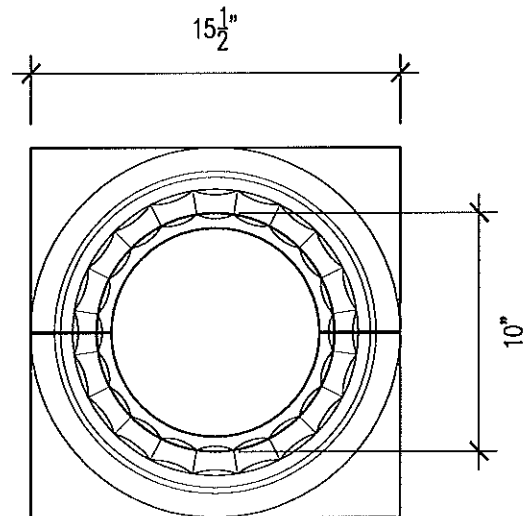

A PLAN VIEW
FC-08

SCALE: 1 1/2" = 1'-0"

NOTES


1. COLUMN SUPPLIED IN GRG, GFRC OR FRP
2. INSTALLATION HARDWARE, INCLUDING BRACES, STUDS, FASTENERS TAPE AND JOINT COMPOUND TO BE SUPPLIED BY OTHERS
3. COLUMN SUPPLIED IN HALVES



**MOONLIGHT
MOLDS, inc.**


13720 S. Western Ave., Unit A • Gardena, CA 90249
Phone: (310) 538-9142 • Fax: (310) 538-9717

Project Name:	FLUTED COLUMN (FC-08)		
Customer Name:			
Date Drawn:	2-14-2000	Drawn By:	SZ
Job Number:		Sheet Number:	5-08

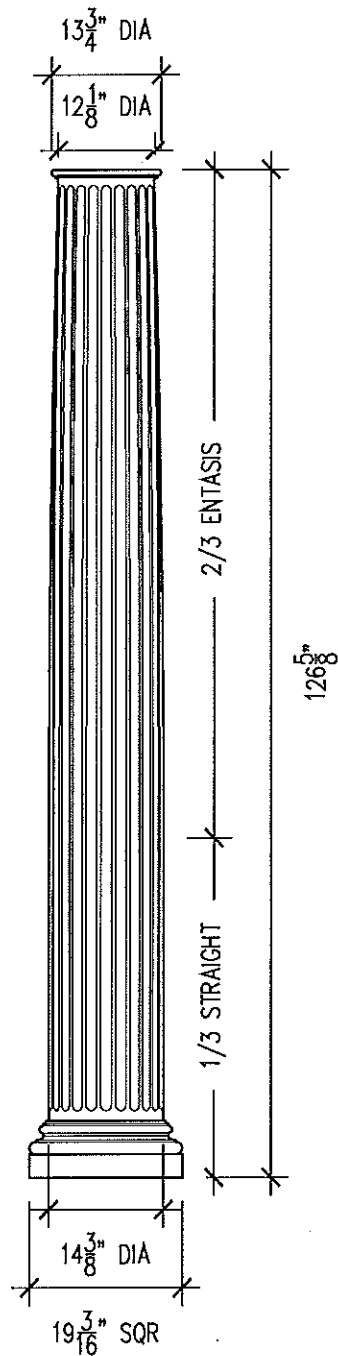

B ELEVATION

SCALE: 1/2" = 1'-0"

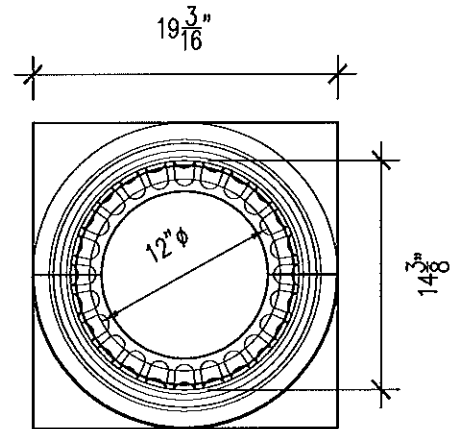

A PLAN VIEW
FC-09

SCALE: 1" = 1'-0"

NOTES



1. COLUMN SUPPLIED IN GRG, GFRC OR FRP
2. INSTALLATION HARDWARE, INCLUDING BRACES, STUDS, FASTENERS TAPE AND JOINT COMPOUND TO BE SUPPLIED BY OTHERS
3. COLUMN SUPPLIED IN HALVES



**MOONLIGHT
MOLDS, inc.**

13720 S. Western Ave., Unit A • Gardena, CA 90249
Phone: (310) 538-9142 • Fax: (310) 538-9717

Project Name: FLUTED COLUMN (FC-09)	
Customer Name:	
Date Drawn: 2-14-2000	Drawn By: SZ
Job Number:	Sheet Number: 5-09

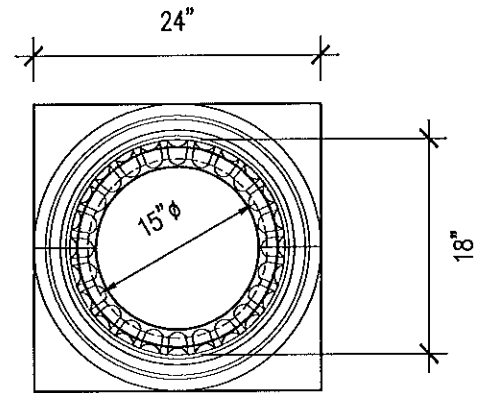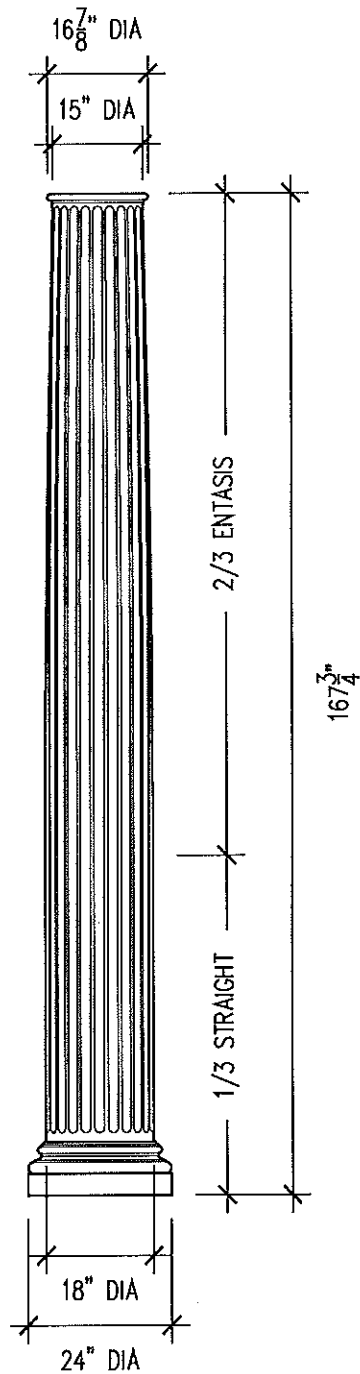

PLAN VIEW
FC-10

A

SCALE: 1" = 1'-0"

B ELEVATION

SCALE: 1/2" = 1'-0"

NOTES


1. COLUMN SUPPLIED IN GRG, GFRC OR FRP
2. INSTALLATION HARDWARE, INCLUDING BRACES, STUDS, FASTENERS TAPE AND JOINT COMPOUND TO BE SUPPLIED BY OTHERS
3. COLUMN SUPPLIED IN HALVES



**MOONLIGHT
MOLDS, inc.**

13720 S. Western Ave., Unit A · Gardena, CA 90249
Phone: (310) 538-9142 · Fax: (310) 538-9717


Project Name: FLUTED COLUMN (FC-10)	
Customer Name:	
Date Drawn: 2-14-2000	Drawn By: SZ
Job Number:	Sheet Number: 5-10

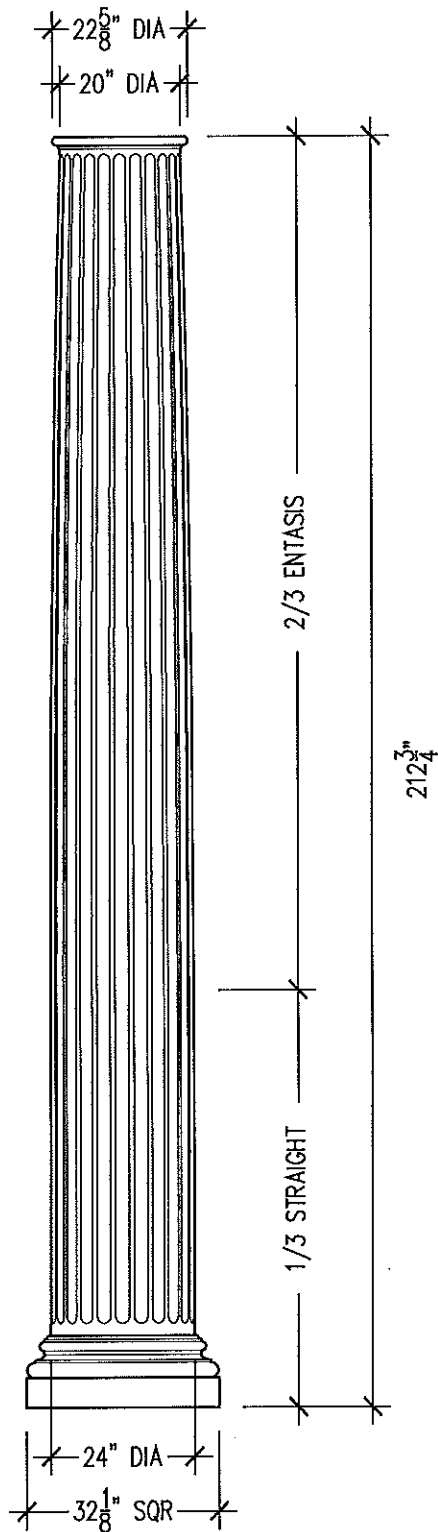

B

ELEVATION

SCALE: 3/8" = 1'-0"

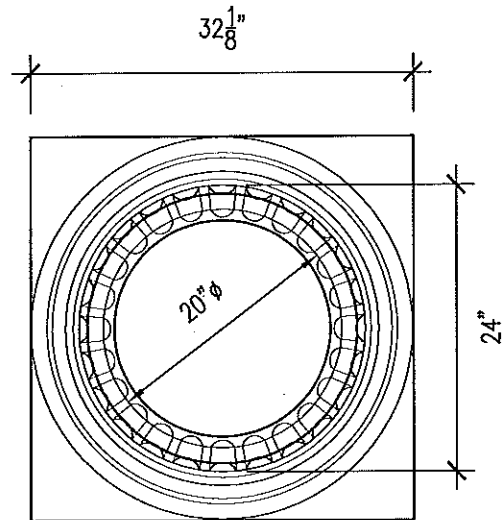

A

PLAN VIEW FC-12

SCALE: 3/4" = 1'-0"

NOTES


1. COLUMN SUPPLIED IN GRG, GFRC OR FRP
2. INSTALLATION HARDWARE, INCLUDING BRACES, STUDS, FASTENERS TAPE AND JOINT COMPOUND TO BE SUPPLIED BY OTHERS
3. COLUMN SUPPLIED IN HALVES




**MOONLIGHT
MOLDS, inc.**

13720 S. Western Ave., Unit A · Gardena, CA 90249
Phone: (310) 538-9142 · Fax: (310) 538-9717

Project Name:	FLUTED COLUMN (FC-12)		
Customer Name:			
Date Drawn:	2-14-2000	Drawn By:	SZ
Job Number:		Sheet Number:	5-12

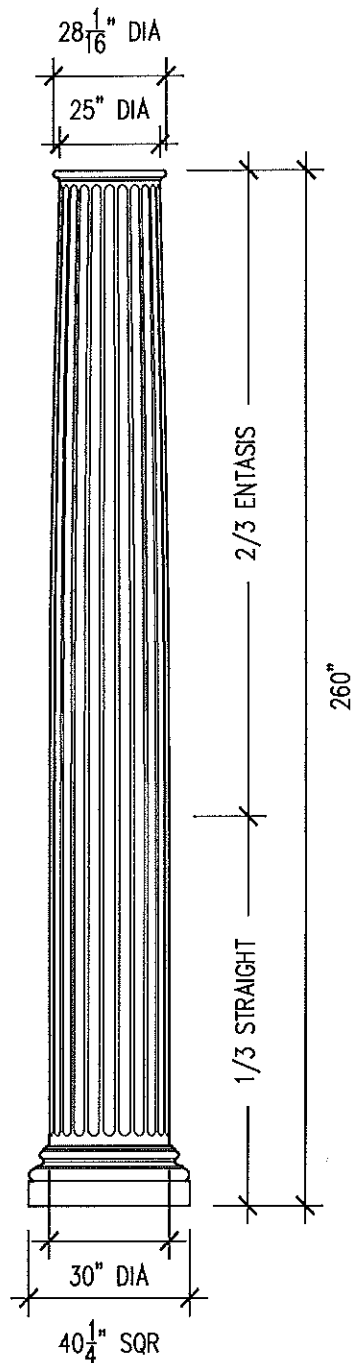

B ELEVATION
SCALE: $\frac{1}{4}$ " = 1'-0"

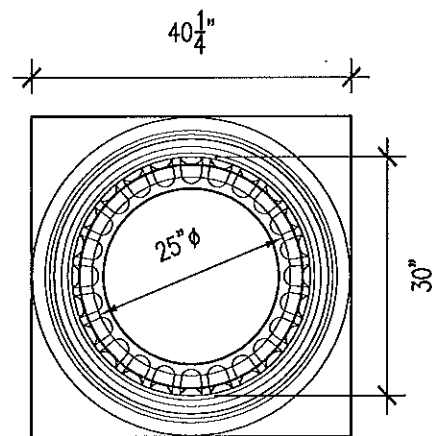

A PLAN VIEW
FC-13
SCALE: $\frac{1}{2}$ " = 1'-0"

NOTES


1. COLUMN SUPPLIED IN GRG, GFRC OR FRP
2. INSTALLATION HARDWARE, INCLUDING BRACES, STUDS, FASTENERS TAPE AND JOINT COMPOUND TO BE SUPPLIED BY OTHERS
3. COLUMN SUPPLIED IN HALVES



**MOONLIGHT
MOLDS, inc.**


13720 S. Western Ave., Unit A • Gardena, CA 90249
Phone: (310) 538-9142 • Fax: (310) 538-9717

Project Name:	FLUTED COLUMN (FC-13)		
Customer Name:			
Date Drawn:	2-16-2000	Drawn By:	SZ
Job Number:		Sheet Number:	5-13

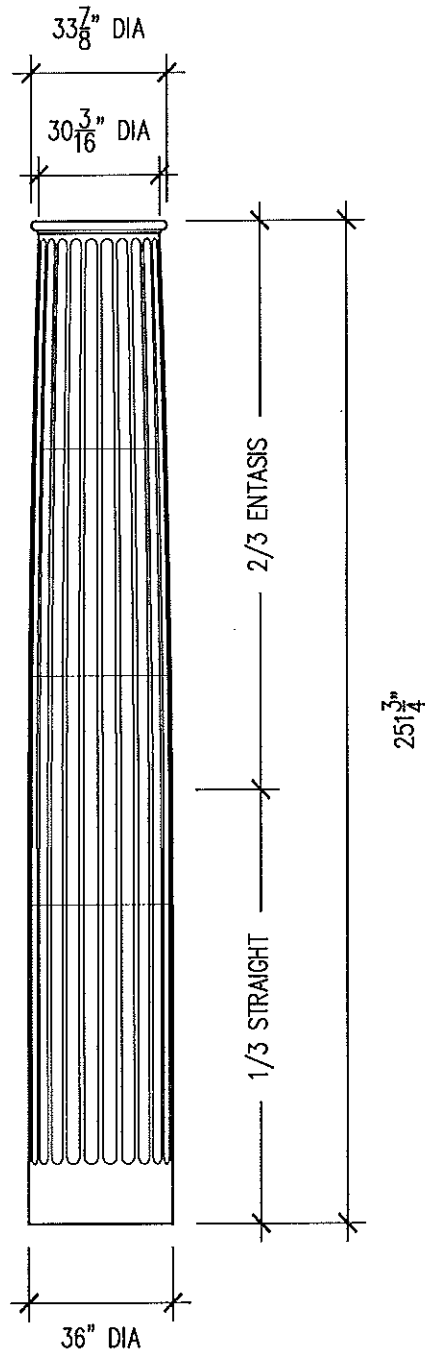

B ELEVATION

SCALE: 1/4" = 1'-0"

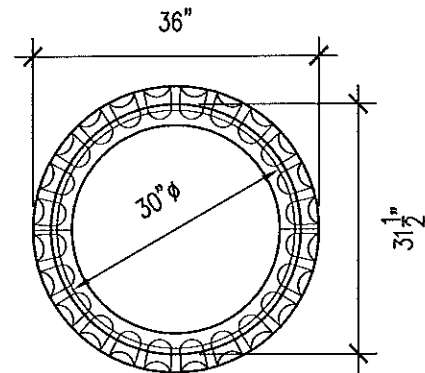

A PLAN VIEW
FC-14

SCALE: 1/2" = 1'-0"

NOTES



1. COLUMN SUPPLIED IN GRG, GFRC OR FRP
2. INSTALLATION HARDWARE, INCLUDING BRACES, STUDS, FASTENERS TAPE AND JOINT COMPOUND TO BE SUPPLIED BY OTHERS
3. COLUMN SUPPLIED IN HALVES



**MOONLIGHT
MOLDS, inc.**

13720 S. Western Ave., Unit A • Gardena, CA 90249
Phone: (310) 538-9142 • Fax: (310) 538-9717

Project Name:	FLUTED COLUMN (FC-14)		
Customer Name:			
Date Drawn:	2-17-2000	Drawn By:	SZ
Job Number:		Sheet Number:	5-14

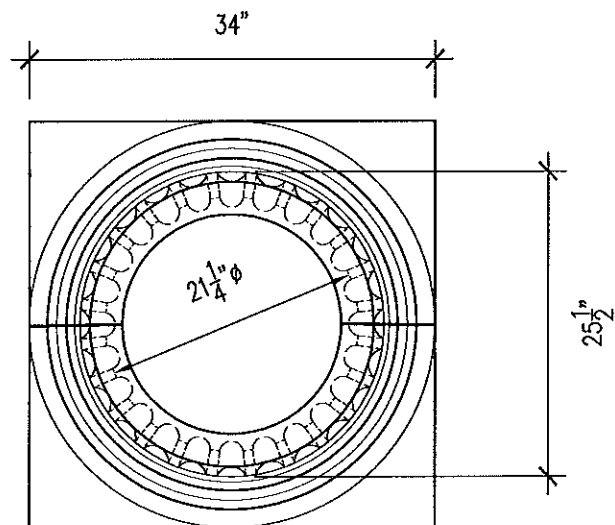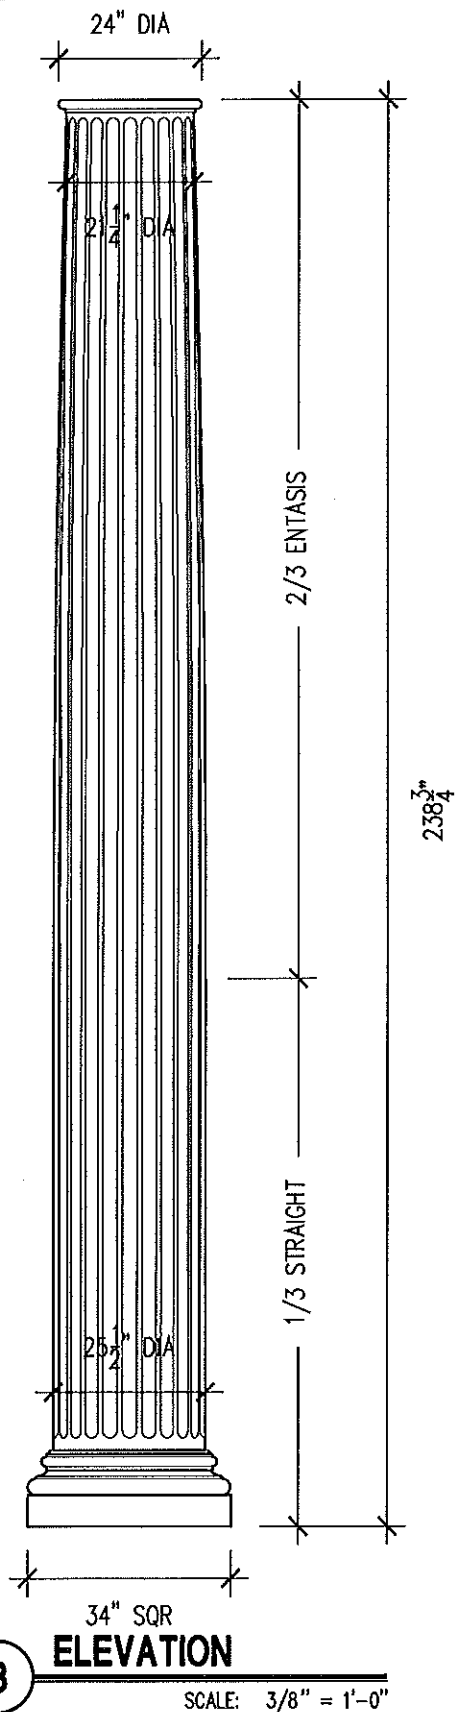

A

PLAN VIEW
FC-15

SCALE: 1" = 1'-0"

NOTES


1. COLUMN SUPPLIED IN GRG, GFRC OR FRP
2. INSTALLATION HARDWARE, INCLUDING BRACES, STUDS, FASTENERS TAPE AND JOINT COMPOUND TO BE SUPPLIED BY OTHERS
3. COLUMN SUPPLIED IN HALVES




**MOONLIGHT
MOLDS, inc.**

13720 S. Western Ave., Unit A • Gardena, CA 90249
Phone: (310) 538-9142 • Fax: (310) 538-9717

Project Name: FLUTED COLUMN (FC-15)	
Customer Name:	
Date Drawn: 3-15-2000	Drawn By: SZ
Job Number:	Sheet Number: 5-15

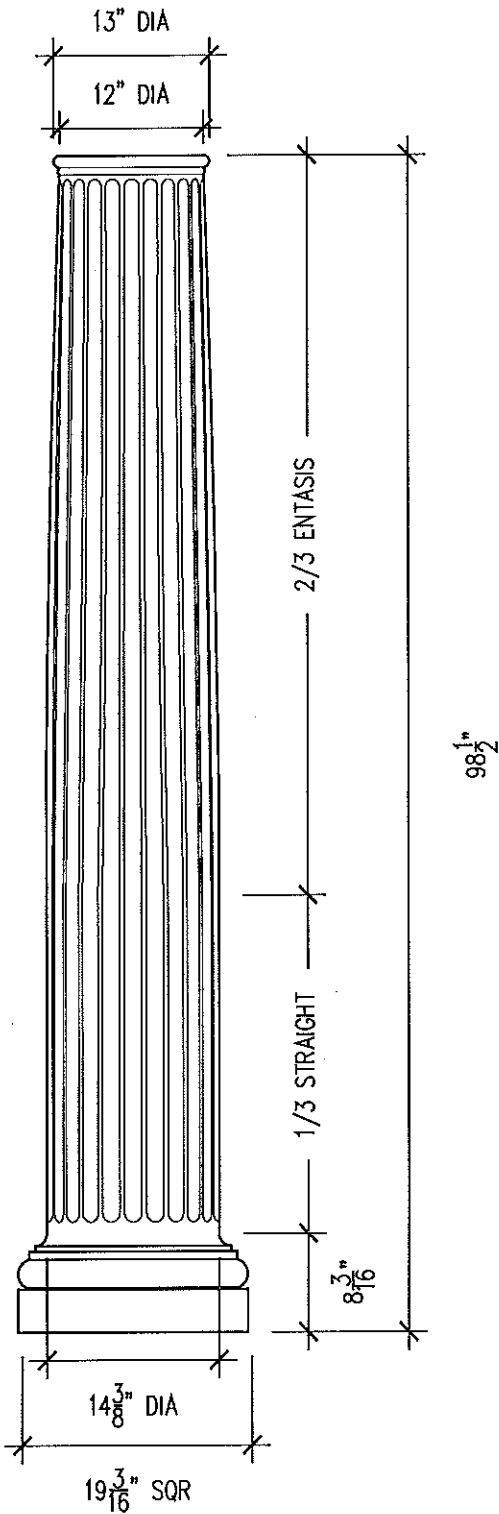

B ELEVATION
SCALE: 3/4" = 1'-0"

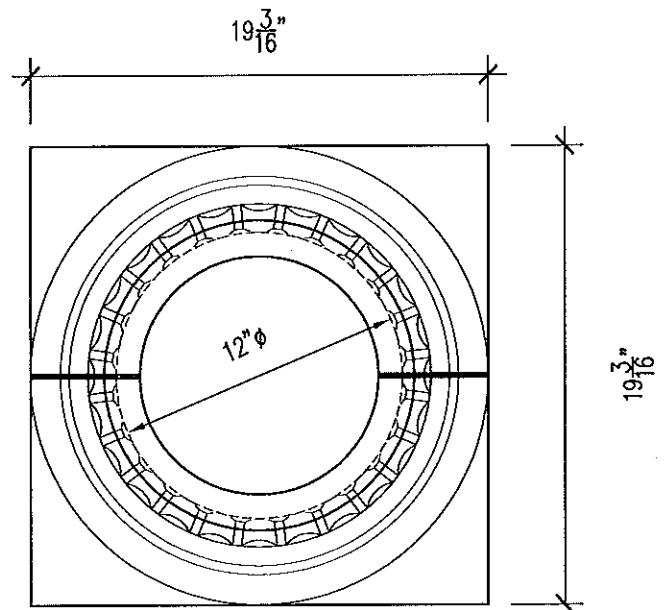

A PLAN VIEW
FC-16
SCALE: 1 1/2" = 1'-0"

NOTES


1. COLUMN SUPPLIED IN GRG, GFRC OR FRP
2. INSTALLATION HARDWARE, INCLUDING BRACES, STUDS, FASTENERS TAPE AND JOINT COMPOUND TO BE SUPPLIED BY OTHERS
3. COLUMN SUPPLIED IN HALVES



**MOONLIGHT
MOLDS, inc.**

13720 S. Western Ave., Unit A • Gardena, CA 90249
Phone: (310) 538-9142 • Fax: (310) 538-9717


Project Name:	FLUTED COLUMN (FC-16)		
Customer Name:			
Date Drawn:	3-15-2002	Drawn By:	JLG
Job Number:		Sheet Number:	5-16

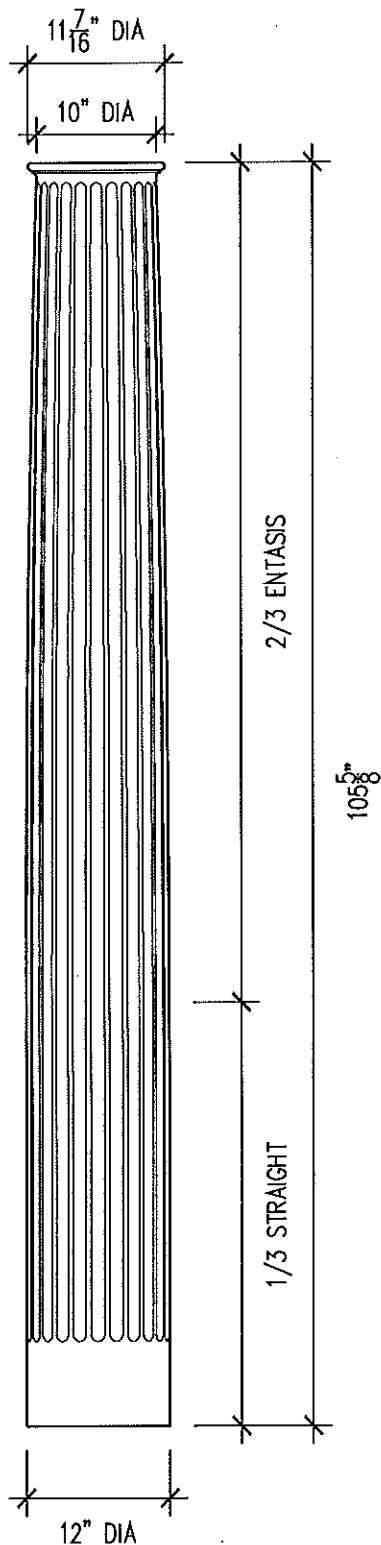

A

ELEVATION

SCALE: 3/4" = 1'-0"

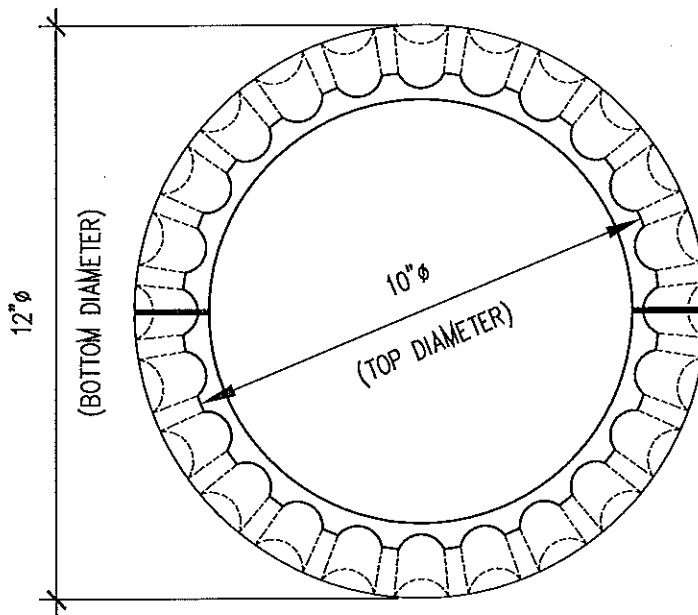

B

PLAN VIEW

SCALE: 3" = 1'-0"

NOTES


1. COLUMN SUPPLIED IN GRG, GFRC OR FRP
2. INSTALLATION HARDWARE, INCLUDING BRACES, STUDS, FASTENERS TAPE AND JOINT COMPOUND TO BE SUPPLIED BY OTHERS
3. COLUMN SUPPLIED IN HALVES




**MOONLIGHT
MOLDS, inc.**

13720 S. Western Ave., Unit A · Gardena, CA 90249
Phone: (310) 538-9142 · Fax: (310) 538-9717

Project Name:	FLUTED COLUMN (FC-21)		
Customer Name:			
Date Drawn:	6-10-2003	Drawn By:	CRG
Job Number:		Sheet Number:	5-21

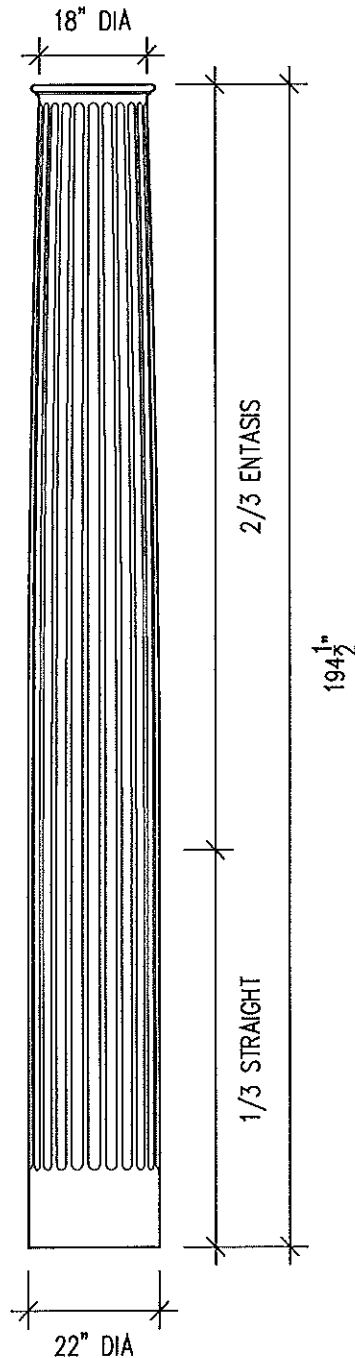

B ELEVATION
SCALE: 3/8" = 1'-0"

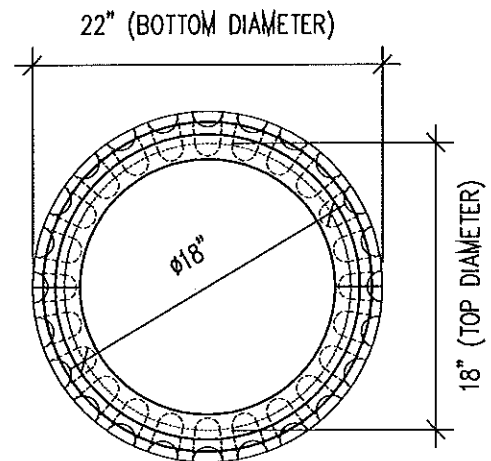

A PLAN VIEW
FC-22
SCALE: 1" = 1'-0"

NOTES


1. COLUMN SUPPLIED IN GRG, GFRC OR FRP
2. INSTALLATION HARDWARE, INCLUDING BRACES, STUDS, FASTENERS TAPE AND JOINT COMPOUND TO BE SUPPLIED BY OTHERS
3. COLUMN SUPPLIED IN HALVES




**MOONLIGHT
MOLDS, inc.**

13720 S. Western Ave., Unit A • Gardena, CA 90249
Phone: (310) 538-9142 • Fax: (310) 538-9717

Project Name:	FLUTED COLUMN (FC-22)		
Customer Name:			
Date Drawn:	4-14-2004	Drawn By:	SKW
Job Number:		Sheet Number:	5-22

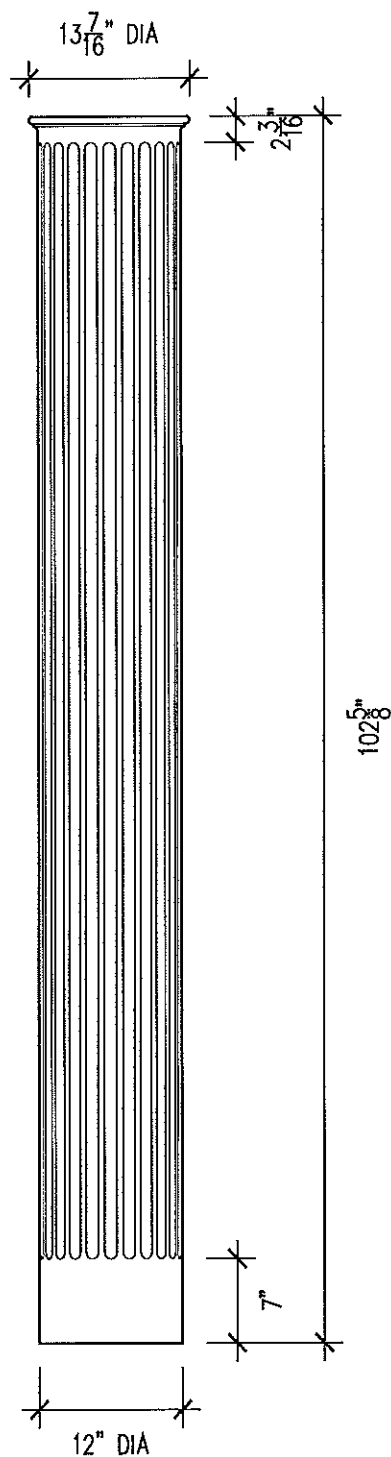

B **ELEVATION**
SCALE: 3/4" = 1'-0"

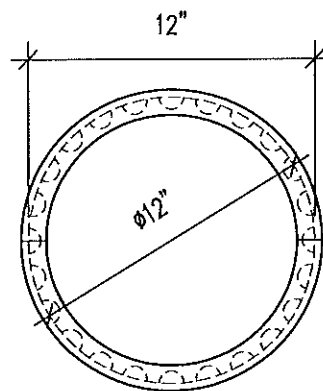

A **PLAN VIEW**
FC-23
SCALE: 1 1/2" = 1'-0"

NOTES


1. COLUMN SUPPLIED IN GRG, GFRC OR FRP
2. INSTALLATION HARDWARE, INCLUDING BRACES, STUDS, FASTENERS TAPE AND JOINT COMPOUND TO BE SUPPLIED BY OTHERS
3. COLUMN SUPPLIED IN HALVES




**MOONLIGHT
MOLDS, inc.**

13720 S. Western Ave., Unit A · Gardena, CA 90249
Phone: (310) 538-9142 · Fax: (310) 538-9717

Project Name: FLUTED COLUMN (FC-23)	
Customer Name:	
Date Drawn: 4-14-2004	Drawn By: SKW
Job Number:	Sheet Number: 5-23

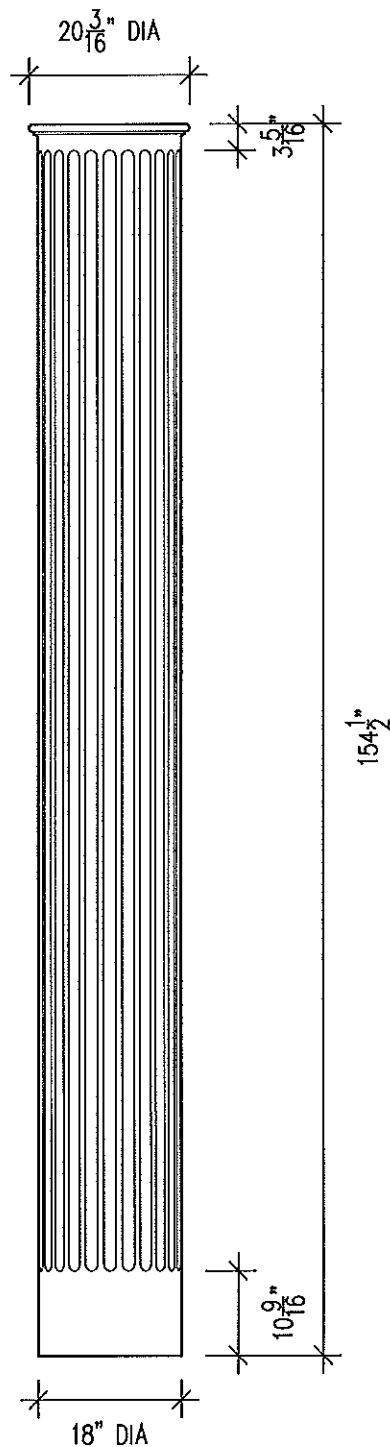

B ELEVATION
SCALE: 1/2" = 1'-0"

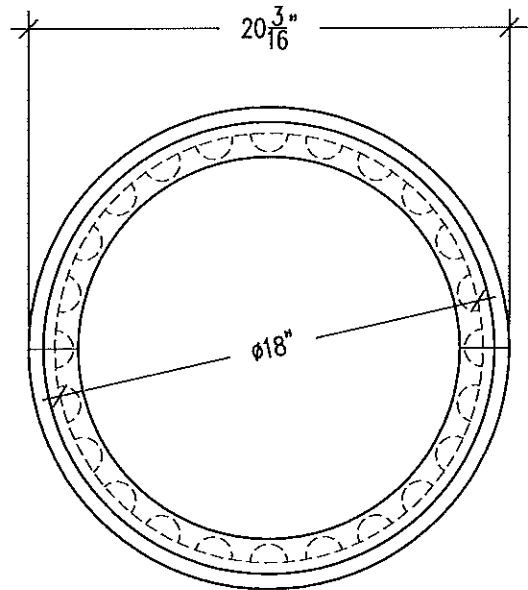

A PLAN VIEW
FC-24
SCALE: 1 1/2" = 1'-0"

NOTES



1. COLUMN SUPPLIED IN GRG, GFRC OR FRP
2. INSTALLATION HARDWARE, INCLUDING BRACES, STUDS, FASTENERS TAPE AND JOINT COMPOUND TO BE SUPPLIED BY OTHERS
3. COLUMN SUPPLIED IN HALVES



**MOONLIGHT
MOLDS, inc.**

13720 S. Western Ave., Unit A · Gardena, CA 90249
Phone: (310) 538-9142 · Fax: (310) 538-9717

Project Name:	FLUTED COLUMN (FC-24)		
Customer Name:			
Date Drawn:	4-14-2004	Drawn By:	SKW
Job Number:		Sheet Number:	5-24

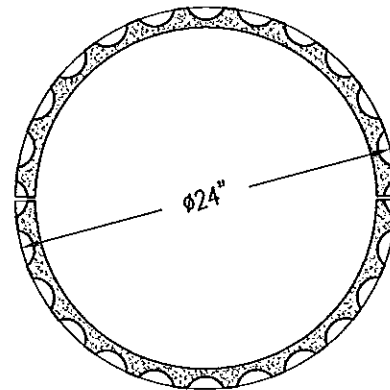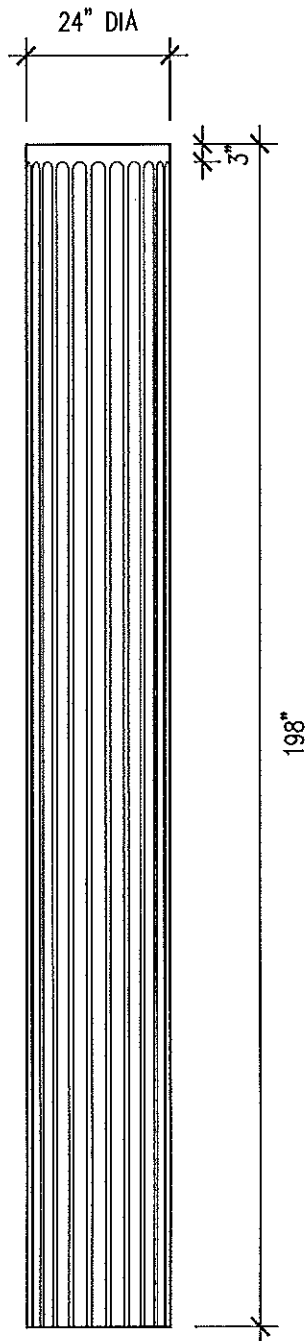

PLAN VIEW
FC-25

A

SCALE: 1" = 1'-0"

B ELEVATION

SCALE: 3/8" = 1'-0"

NOTES

1. COLUMN SUPPLIED IN GRC, GFRC OR FRP
2. INSTALLATION HARDWARE, INCLUDING BRACES, STUDS, FASTENERS TAPE AND JOINT COMPOUND TO BE SUPPLIED BY OTHERS
3. COLUMN SUPPLIED IN HALVES



**MOONLIGHT
MOLDS, inc.**

13720 S. Western Ave., Unit A • Gardena, CA 90249
Phone: (310) 538-9142 • Fax: (310) 538-9717

Project Name: FLUTED COLUMN (FC-25)



Customer Name:

Date Drawn: 6-13-2002

Drawn By: JLG

Job Number:

Sheet Number: 5-25

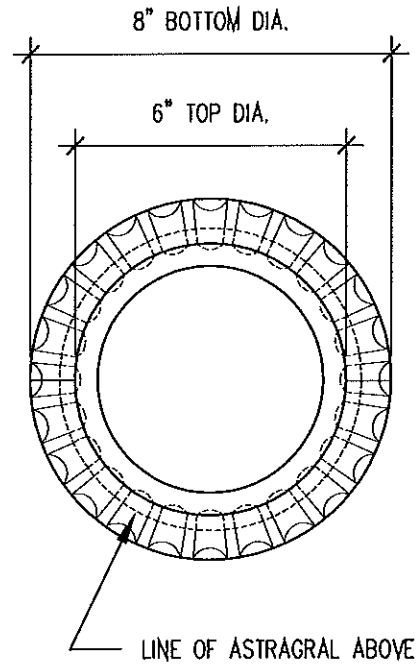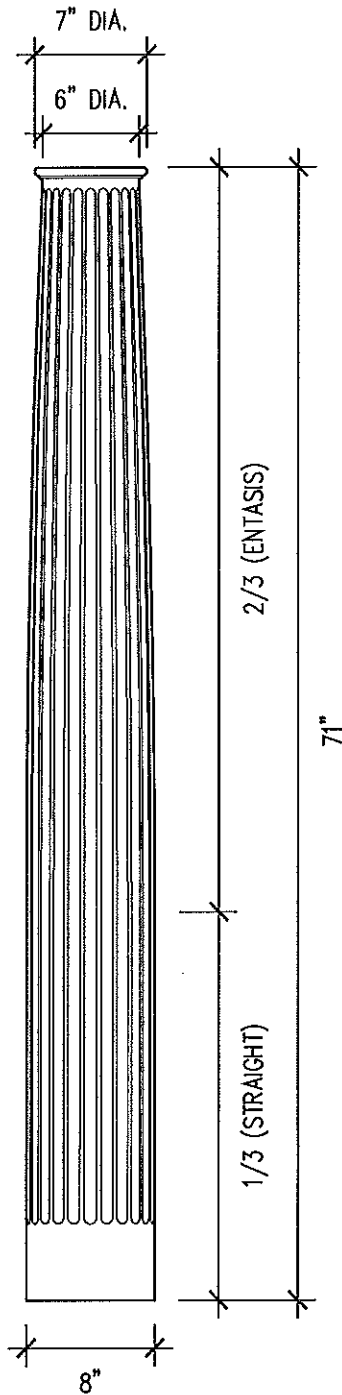

PLAN VIEW
FC-27



SCALE: 1" = 1'-0"



ELEVATION

SCALE: 1" = 1'-0"

NOTES


1. COLUMN SUPPLIED IN GRG, GFRC OR FRP
2. INSTALLATION HARDWARE, INCLUDING BRACES, STUDS, FASTENERS TAPE AND JOINT COMPOUND TO BE SUPPLIED BY OTHERS
3. COLUMN SUPPLIED IN HALVES



**MOONLIGHT
MOLDS, inc.**

13720 S. Western Ave., Unit A • Gardena, CA 90249
Phone: (310) 538-9142 • Fax: (310) 538-9717


Project Name:	FLUTED COLUMN (FC-27)		
Customer Name:			
Date Drawn:	02-03-05	Drawn By:	CRG
Job Number:		Sheet Number:	5-27

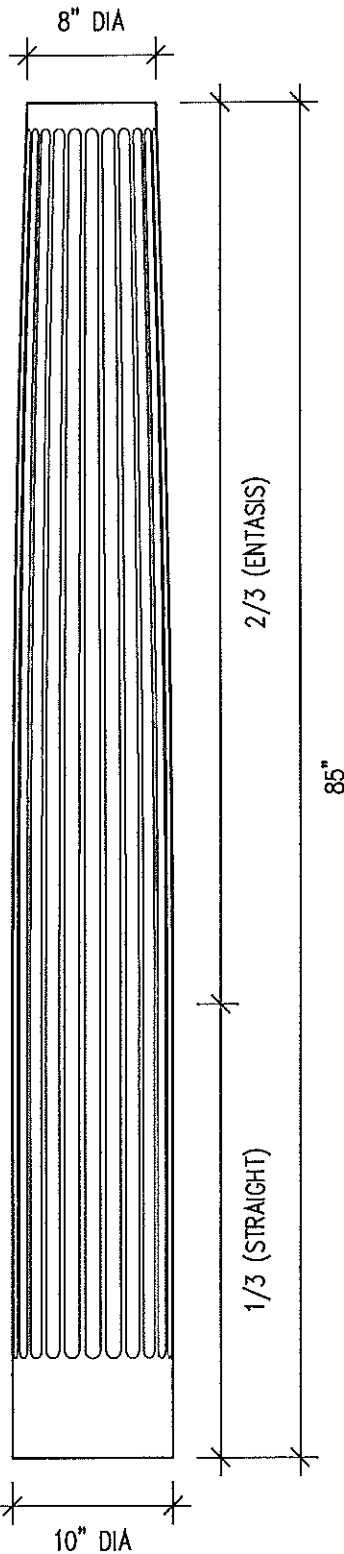

B

ELEVATION

SCALE: 1" = 1'-0"

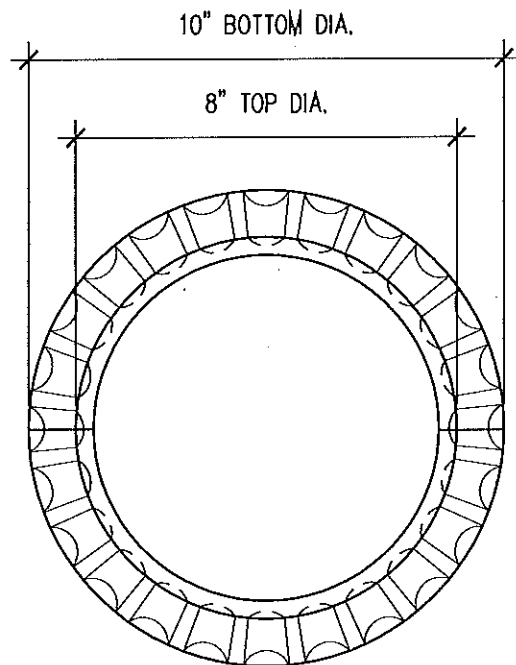

A

**PLAN VIEW
FC-28**

SCALE: 1" = 1'-0"

NOTES


1. COLUMN SUPPLIED IN GRG, GFRC OR FRP
2. INSTALLATION HARDWARE, INCLUDING BRACES, STUDS, FASTENERS TAPE AND JOINT COMPOUND TO BE SUPPLIED BY OTHERS
3. COLUMN SUPPLIED IN HALVES



**MOONLIGHT
MOLDS, inc.**

13720 S. Western Ave., Unit A • Gardena, CA 90249
Phone: (310) 538-9142 • Fax: (310) 538-9717

Project Name: FLUTED COLUMN (FC-28)	
Customer Name:	
Date Drawn: 02-03-05	Drawn By: CRG
Job Number:	Sheet Number: 5-28

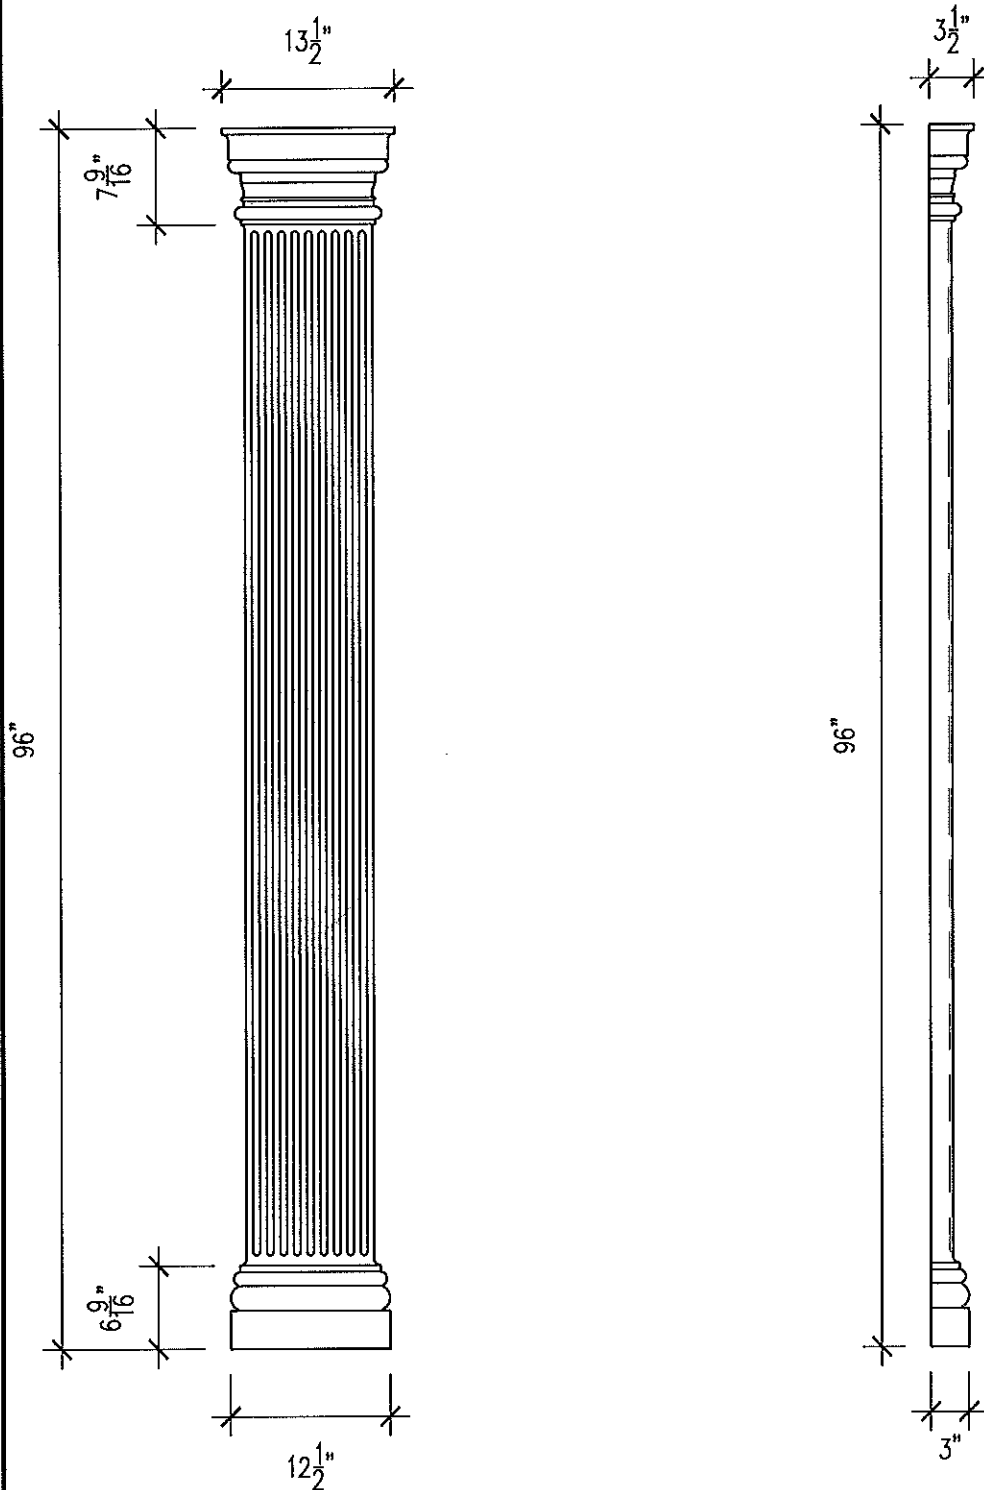

NOTES:



1. PILASTER CAN BE FABRICATED IN GRC, GFRC, FRP, OR PRECAST CONCRETE
2. INSTALLATION HARDWARE, INCLUDING BRACES, STUDS, FASTENERS, TAPE AND JOINT COMPOUND TO BE SUPPLIED BY OTHERS



**MOONLIGHT
MOLDS, inc.**

13720 S. Western Ave., Unit A · Gardena, CA 90249
Phone: (310) 538-9142 · Fax: (310) 538-9717

Project Name:	PILASTER(P-1)		
Customer Name:			
Date Drawn:	7-21-99	Drawn By:	SZ
Job Number:		Sheet Number:	6-01

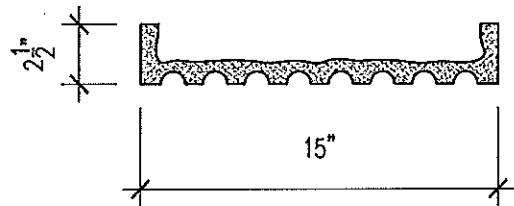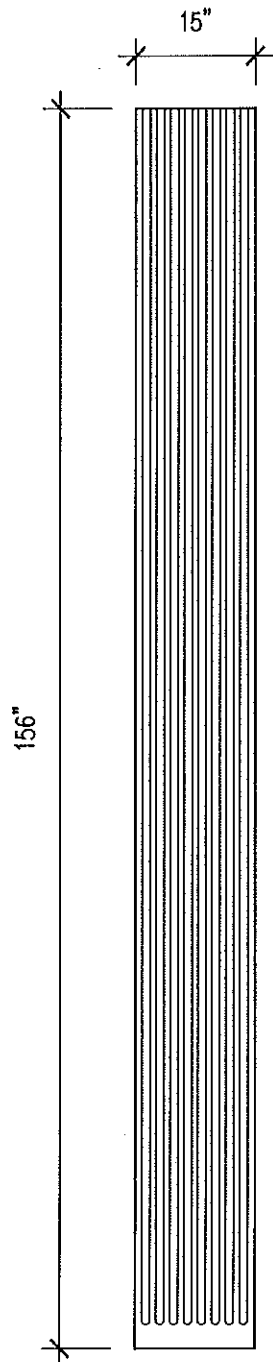

B SECTION
SCALE: 1 1/2" = 1'-0"

A P-7 ELEVATION
SCALE: 1/2" = 1'-0"

NOTES:



1. PILASTER CAN BE FABRICATED IN GRG, GFRG, FRP, OR PRECAST CONCRETE
2. INSTALLATION HARDWARE, INCLUDING BRACES, STUDS, FASTENERS, TAPE AND JOINT COMPOUND TO BE SUPPLIED BY OTHERS



**MOONLIGHT
MOLDS, inc.**

13720 S. Western Ave., Unit A • Gardena, CA 90249
Phone: (310) 538-9142 • Fax: (310) 538-9717

Project Name: PILASTER(P-7)	
Customer Name:	
Date Drawn: 7-23-99	Drawn By: SZ
Job Number:	Sheet Number: 6-08

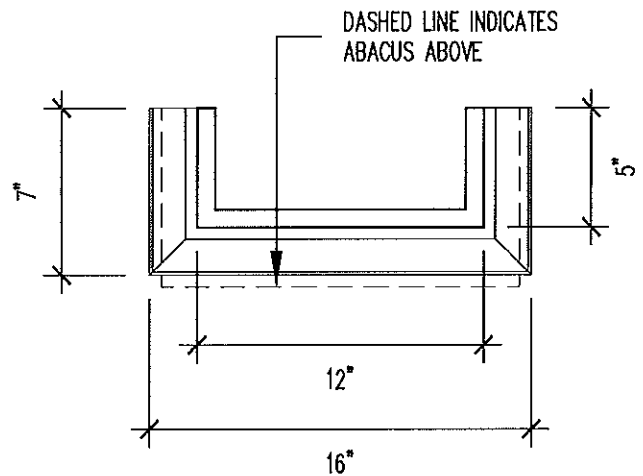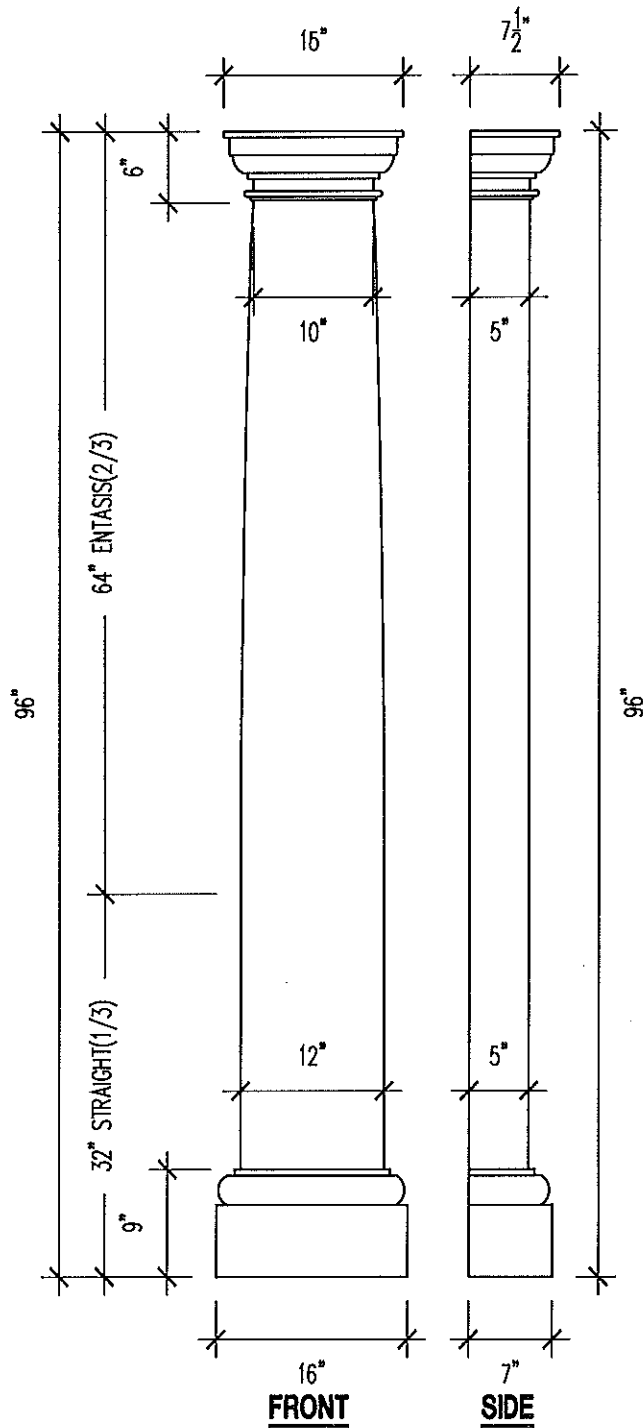

P-13
PLAN VIEW
A SCALE: 1 1/2" = 1'-0"

B ELEVATIONS
SCALE: 3/4" = 1'-0"

NOTES:


1. PILASTER CAN BE FABRICATED IN GRG, GFRP, FRP, OR PRECAST CONCRETE
2. INSTALLATION HARDWARE, INCLUDING BRACES, STUDS, FASTENERS, TAPE AND JOINT COMPOUND TO BE SUPPLIED BY OTHERS



**MOONLIGHT
MOLDS, inc.**


13720 S. Western Ave., Unit A • Gardena, CA 90249
Phone: (310) 538-9142 • Fax: (310) 538-9717

Project Name:	TUSCAN COLUMN (P-13)		
Customer Name:			
Date Drawn:	7-30-99	Drawn By:	SZ
Job Number:		Sheet Number:	6-14

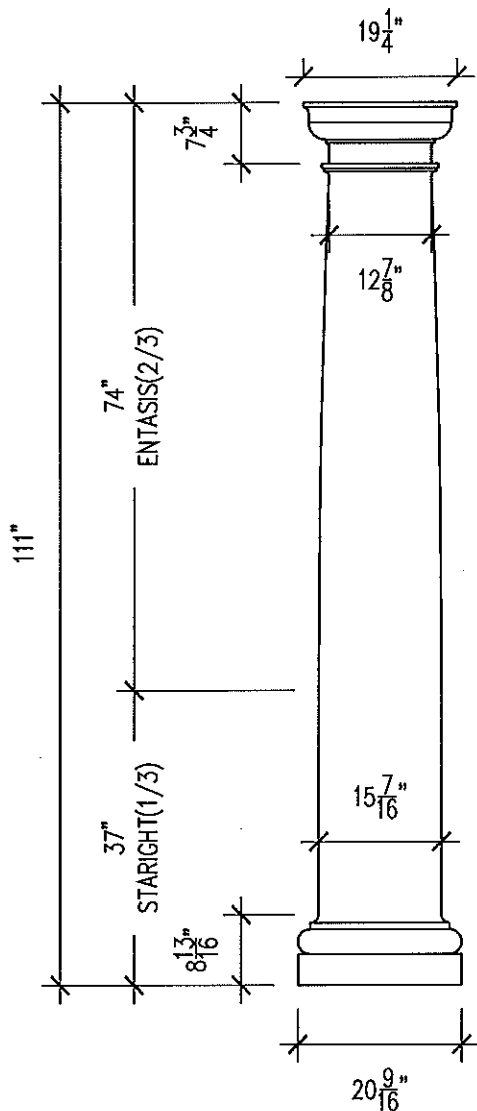

B ELEVATION

SCALE: 1/2" = 1'-0"

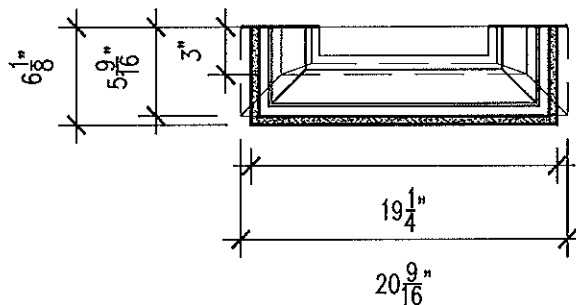

A P-14 PLAN VIEW

SCALE: 1" = 1'-0"

NOTES:

1. PILASTER CAN BE FABRICATED IN GRC, GFRC, FRP, OR PRECAST CONCRETE
2. INSTALLATION HARDWARE, INCLUDING BRACES, STUDS, FASTENERS, TAPE AND JOINT COMPOUND TO BE SUPPLIED BY OTHERS



**MOONLIGHT
MOLDS, inc.**

13720 S. Western Ave., Unit A • Gardena, CA 90249
Phone: (310) 538-9142 • Fax: (310) 538-9717

Project Name: TUSCAN COLUMN (P-14)


Customer Name:

Date Drawn: 7-30-99

Drawn By: SZ

Job Number:




Sheet Number: 6-15

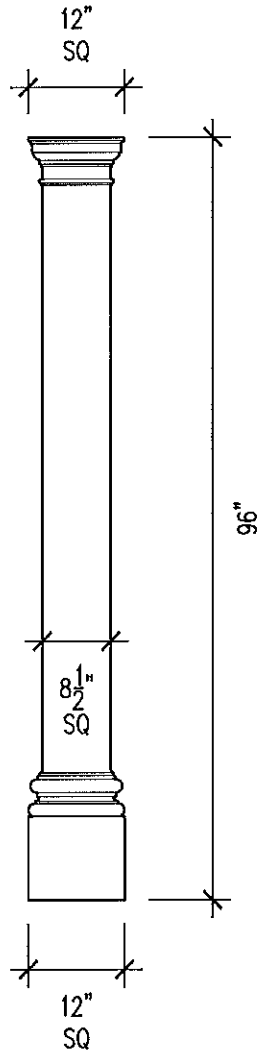

**P-17
ELEVATION**

B

SCALE: 1/2" = 1'-0"

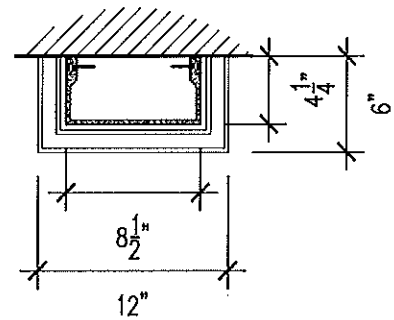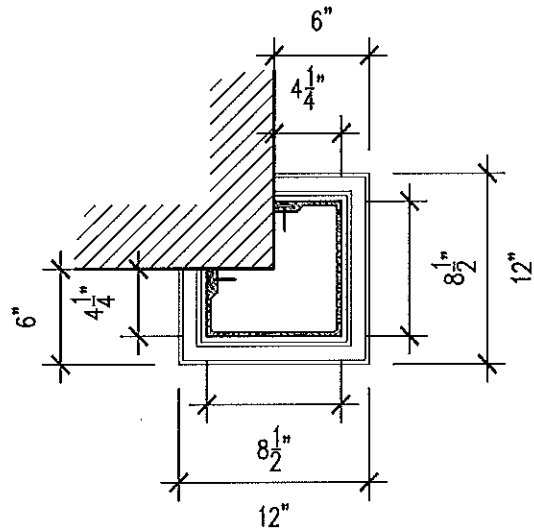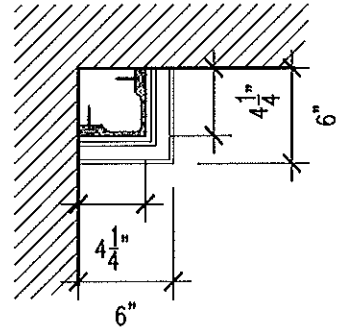

**P-17
PLAN VIEWS**

A

SCALE: 1" = 1'-0"

NOTES:


1. INSTALLATION HARDWARE, INCLUDING BRACES, STUDS, FASTENERS, TAPE AND JOINT COMPOUND TO BE SUPPLIED BY OTHERS.




**MOONLIGHT
MOLDS, inc.**

13720 S. Western Ave., Unit A • Gardena, CA 90249
Phone: (310) 538-9142 • Fax: (310) 538-9717

Project Name: PILASTER (P-17)	
Customer Name:	
Date Drawn: 5-08-2001	Drawn By: JLG
Job Number:	Sheet Number: 6-18

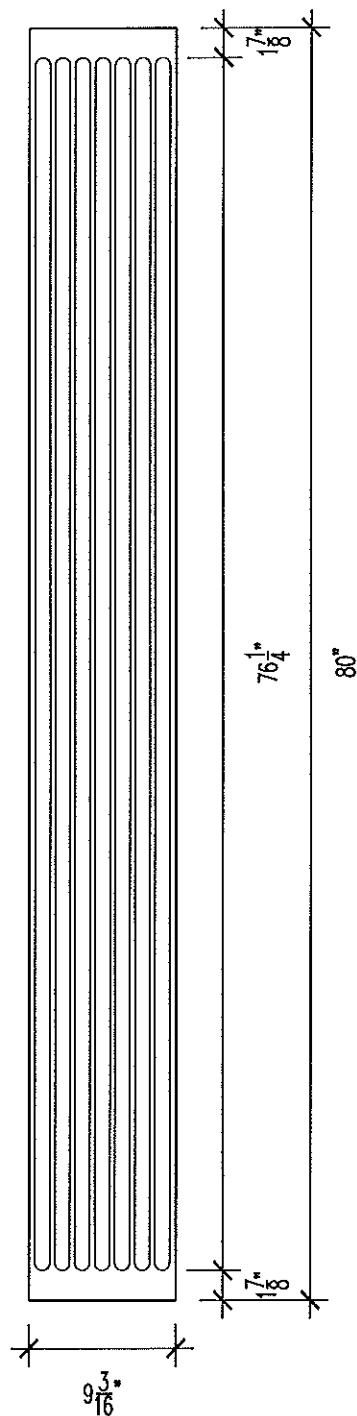

B ELEVATION
SCALE: 1" = 1'-0"

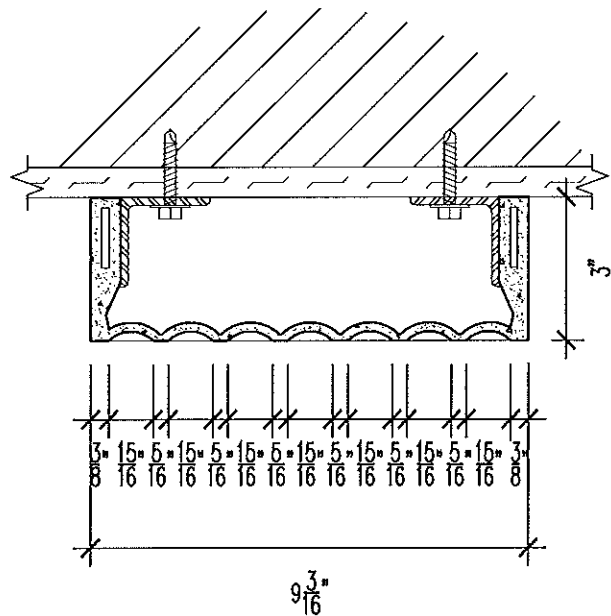

A PLAN VIEW
P-18
SCALE: 1" = 1'-0"

NOTES:


1. PILASTER CAN BE FABRICATED IN GRG, GFRC, FRP, OR PRECAST CONCRETE
2. INSTALLATION HARDWARE, INCLUDING BRACES, STUDS, FASTENERS, TAPE AND JOINT COMPOUND TO BE SUPPLIED BY OTHERS



**MOONLIGHT
MOLDS, inc.**


13720 S. Western Ave., Unit A • Gardena, CA 90249
Phone: (310) 538-9142 • Fax: (310) 538-9717

Project Name: FLUTED PILASTER (P-18)	
Customer Name:	
Date Drawn: 02-08-05	Drawn By: JLG
Job Number:	Sheet Number: 6-19

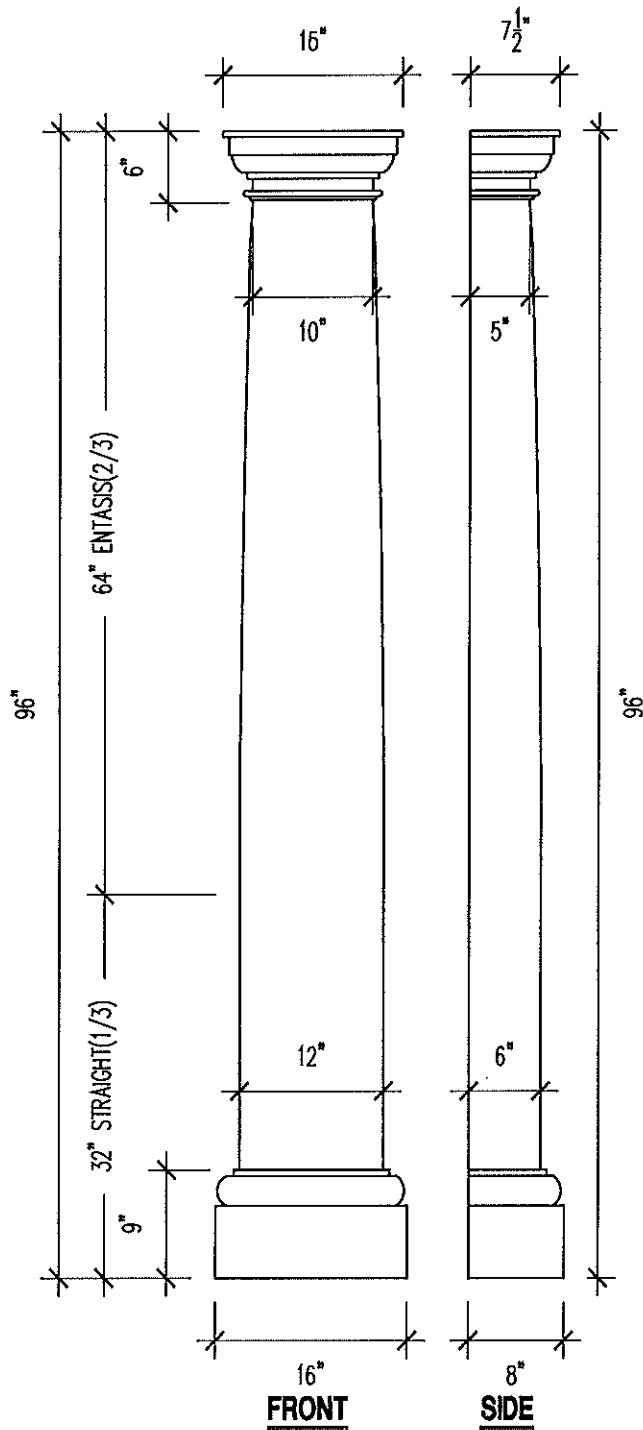

B ELEVATIONS

SCALE: 3/4" = 1'-0"

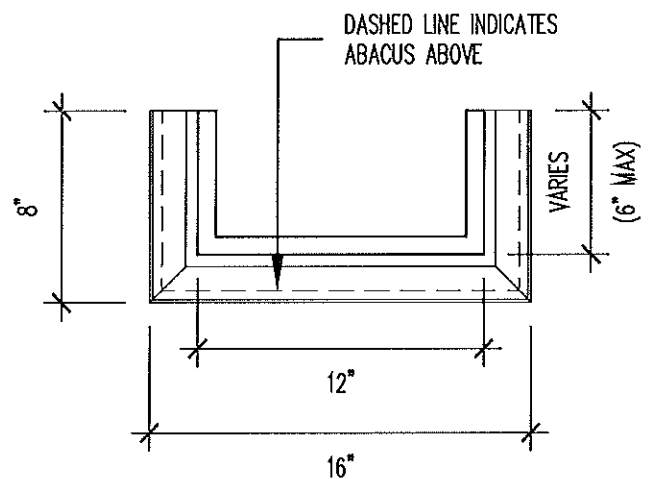

NOTES:


1. PILASTER CAN BE FABRICATED IN GRG, GFRG, FRP, OR PRECAST CONCRETE
2. INSTALLATION HARDWARE, INCLUDING BRACES, STUDS, FASTENERS, TAPE AND JOINT COMPOUND TO BE SUPPLIED BY OTHERS




**MOONLIGHT
MOLDS, inc.**

13720 S. Western Ave., Unit A • Gardena, CA 90249
Phone: (310) 538-9142 • Fax: (310) 538-9717


Project Name:	TUSCAN COLUMN (P-19)		
Customer Name:			
Date Drawn:	10-2-2006	Drawn By:	JLG
Job Number:		Sheet Number:	6-20

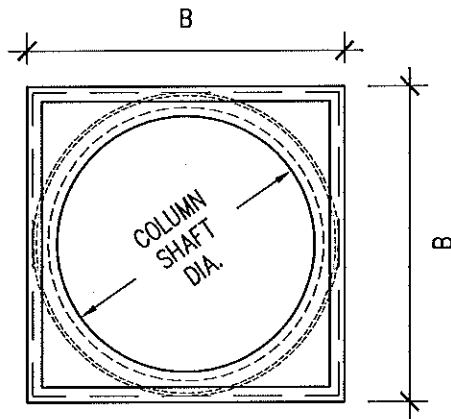

A **C-01
PLAN VIEW**
SCALE: 1 1/2" = 1'-0"

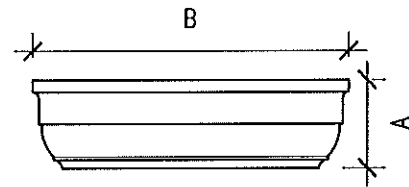

B **ELEVATION**
SCALE: 1 1/2" = 1'-0"

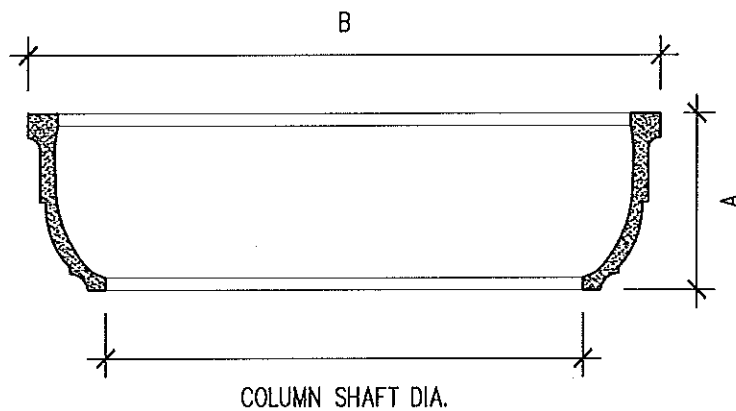

C **SECTION**
SCALE: 3" = 1'-0"

PART#	COL. SHAFT DIA.	DIM. A	DIM. B
C-01-06	6"	2 13/16"	8 1/16"
C-01-08	8"	2 15/16"	10 3/4"
C-01-10	10"	3 11/16"	13 1/4"
C-01-12	12"	4 7/16"	16 1/4"
C-01-14	14"	5 3/16"	18 5/16"
C-01-16	16"	5 7/8"	21 1/4"
C-01-18	18"	6 5/8"	23 1/4"
C-01-22	22"	8 1/8"	28 5/16"
C-01-24	24"	8 7/8"	30 3/4"

NOTES

1. CAPITALS SUPPLIED IN GRG, GFRC OR FRP
2. INSTALLATION MATERIAL, INCLUDING FASTENERS, AND APPROVED ADHESIVE TO BE SUPPLIED BY OTHERS
3. CAPITALS CAN BE SUPPLIED WHOLE OR IN HALVES



**MOONLIGHT
MOLDS, inc.**

13720 S. Western Ave., Unit A • Gardena, CA 90249
Phone: (310) 538-9142 • Fax: (310) 538-9717

Project Name: TUSCAN CAPITAL(C-01)


Customer Name:

Date Drawn: 11-10-2000


Drawn By: JLG

Job Number:


Sheet Number: 7-01

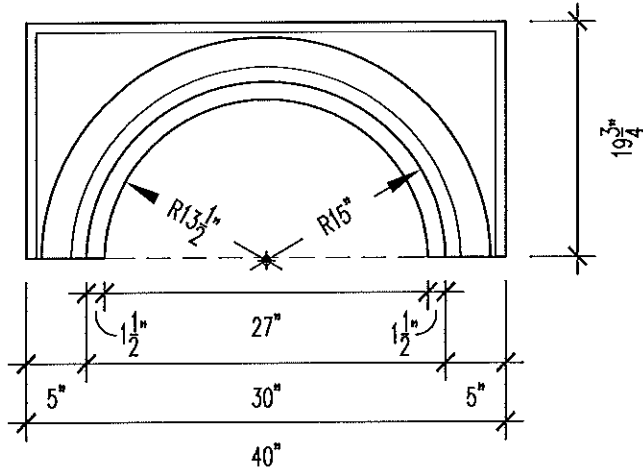


A C-01-30
PLAN VIEW
SCALE: 3/4" = 1'-0"

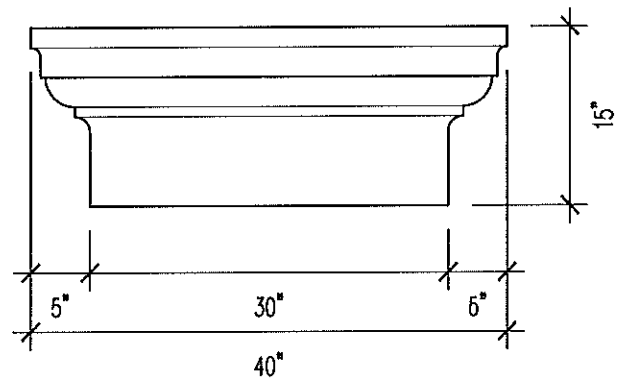

B C-01-30
ELEVATION
SCALE: 3/4" = 1'-0"

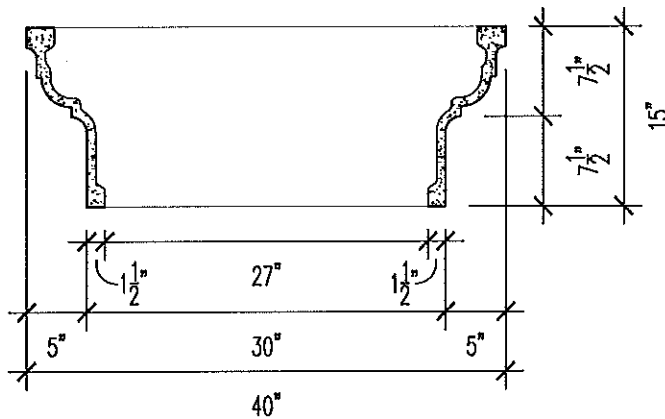

C C-01-30
SECTION
SCALE: 3/4" = 1'-0"

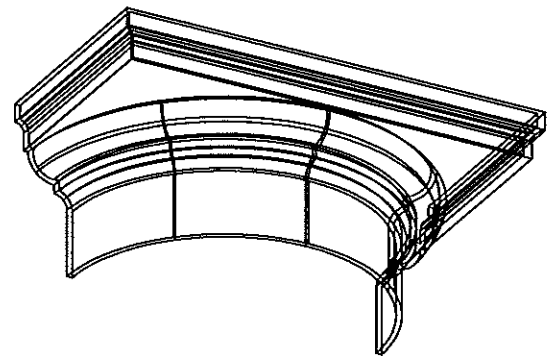

D C-01-30
ISOMETRIC VIEW
SCALE: 3/4" = 1'-0"

NOTES


1. CAPITALS SUPPLIED IN GRG, GFRC OR FRP
2. INSTALLATION MATERIAL, INCLUDING FASTENERS, AND APPROVED ADHESIVE TO BE SUPPLIED BY OTHERS
3. CAPITALS CAN BE SUPPLIED WHOLE OR IN HALVES



**MOONLIGHT
MOLDS, inc.**


13720 S. Western Ave., Unit A • Gardena, CA 90249
Phone: (310) 538-9142 • Fax: (310) 538-9717

Project Name: TUSCAN CAPITAL(C-01-30)	
Customer Name:	
Date Drawn: 6-11-2008	Drawn By: J.G.
Job Number:	Sheet Number: 7-01A

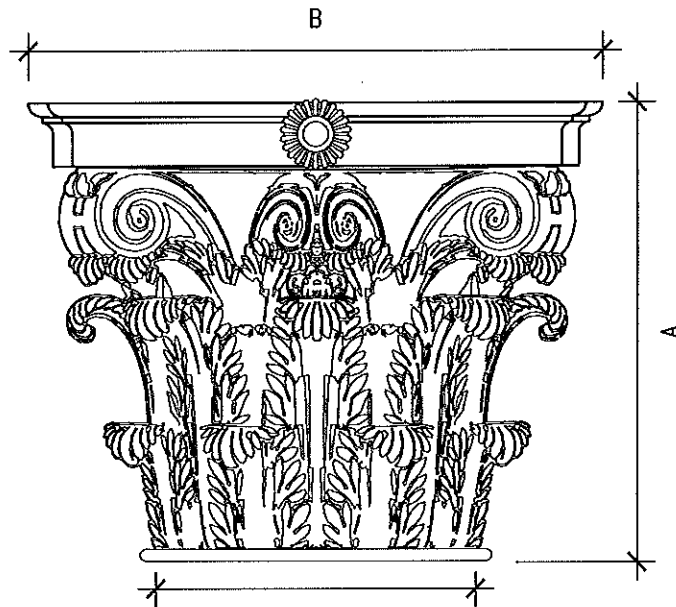

**C-02
ELEVATION**

SCALE: 1" = 1'-0"

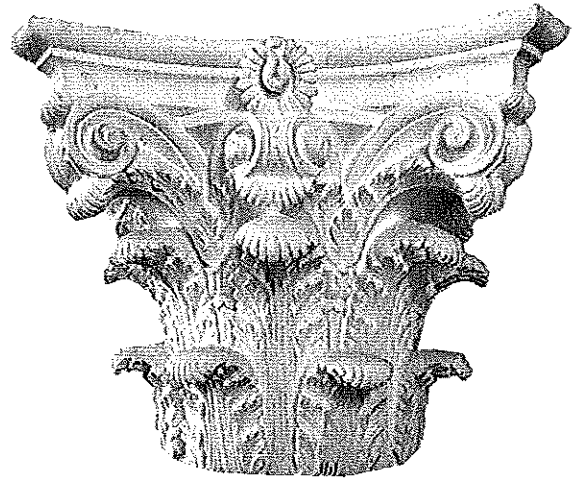

**C-02
PHOTO REFERENCE**

SCALE: NONE

PART #	DIM. A	DIM. B	DIM. C	NOTES
C-02-06	9"*	10 7/8"	6"Ø	
C-02-08	10 5/8"*	13"	8"Ø	
C-02-09 1/2	14"	18"	9 1/2"Ø	NO ASTRAGAL
C-02-10	15 1/4"*	18"	10"Ø	
C-02-12	18 1/8"*	22 1/4"	12"Ø	
C-02-14	21 1/8"*	27"	14"Ø	
C-02-16	23 3/4"*	32 1/2"	16"Ø	
C-02-18	26 1/4"*	39"	18"Ø	
C-02-18M	24"*	26 1/2"	18"Ø	
C-02-19 1/2	28 1/2"	42"	19 1/2"Ø	NO ASTRAGAL
C-02-20	30"*	36"	20"Ø	SPLIT DIAGONAL
C-02-25	37"*	45"	25"Ø	
C-02-30	44"*	54"	30"Ø	SPLIT DIAGONAL
C-02-40	56"	72"	40"Ø	NO ASTRAGAL

NOTES

1. CAPITALS SUPPLIED IN GRC, GFRC OR FRP
2. INSTALLATION MATERIAL, INCLUDING FASTENERS, AND APPROVED ADHESIVE TO BE SUPPLIED BY OTHERS
3. CAPITALS CAN BE SUPPLIED WHOLE OR IN HALVES
4. "*" DIMENSION INCLUDES ASTRAGAL



**MOONLIGHT
MOLDS, inc.**

13720 S. Western Ave., Unit A • Gardena, CA 90249
Phone: (310) 538-9142 • Fax: (310) 538-9717

Project Name: CORINTHIAN CAPITALS(C-02)


Customer Name:

Date Drawn: 11-10-2000


Drawn By: JLG

Job Number:

Sheet Number: 7-02

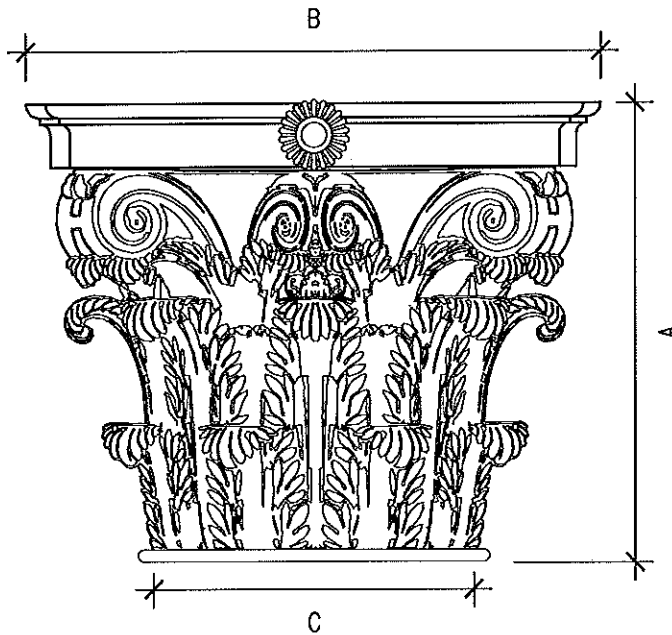


A C-02SQ
ELEVATION
SCALE: 1" = 1'-0"

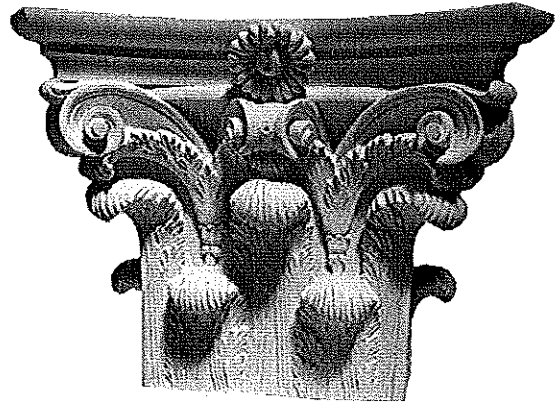

B C-02 SQUARE
PHOTO REFERENCE
SCALE: NONE

PART #	DIM. A	DIM. B	DIM. C	DIM. D	NOTES
C-02-06SQ	9"	12"	6"sq.	3"	
C-02-07SQ	8 3/4"	12 1/4"	7"sq.	2 1/2"	NO ASTRAGAL
C-02-08SQ	12 1/8"	15 1/4"	8"sq.	4"	
C-02-12SQ	18 1/2"	23"	12"sq.	4 1/2"	
C-02-14SQ	20 1/4"	26"	14"sq.	3 1/2"	SPLIT DIAGONAL / NO ASTRAGAL
C-02-16SQ	23"	31"	16"sq.	8"	NO ASTRAGAL
C-02-18SQ	26"	36 3/4"	18"sq.	9"	NO ASTRAGAL
C-02-24SQ	32 1/4"	46 1/4"	24"sq.	12"	SPLIT DIAGONAL / NO ASTRAGAL
C-02-27SQ	38 3/4"	48 5/8"	27"sq.	13 1/2"	NO ASTRAGAL
C-02-32SQ	45 1/4"	58 1/2"	32"sq.	16"	NO ASTRAGAL

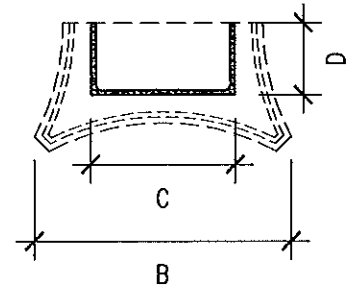

C SECTION
SCALE: 3/4" = 1'-0"

NOTES

1. CAPITALS SUPPLIED IN GRG, GFRC OR FRP
2. INSTALLATION MATERIAL, INCLUDING FASTENERS, AND APPROVED ADHESIVE TO BE SUPPLIED BY OTHERS
3. CAPITALS CAN BE SUPPLIED WHOLE OR IN HALVES
4. "*" DIMENSION INCLUDES ASTRAGAL



**MOONLIGHT
MOLDS, inc.**

13720 S. Western Ave., Unit A · Gardena, CA 90249
Phone: (310) 538-9142 · Fax: (310) 538-9717

Project Name: CORINTHIAN CAPITAL (C-02SQ)


Customer Name:

Date Drawn: 12-23-03

Drawn By: AR

Job Number:


Sheet Number: 7-03

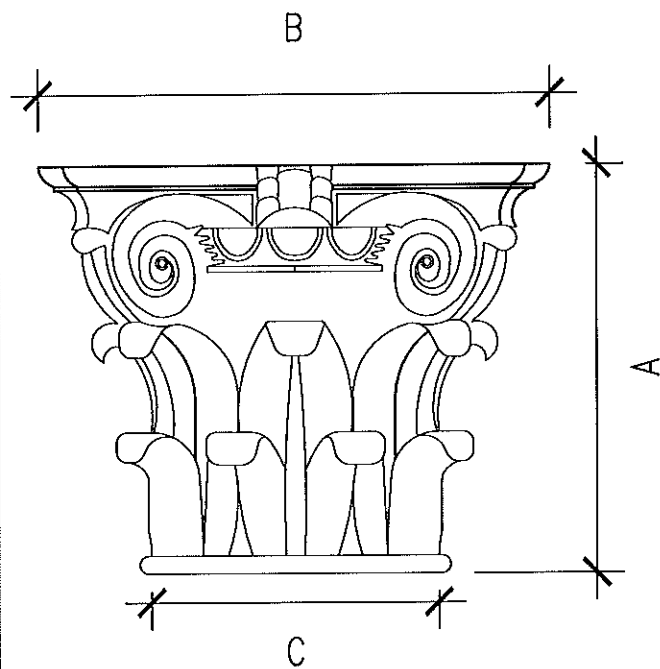

**C-07
ELEVATION**

A

SCALE: 1" = 1'-0"

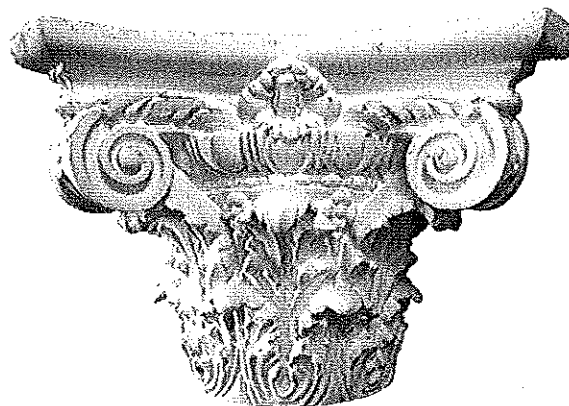

**C-07
PHOTO REFERENCE**

B

SCALE: NONE

PART #	DIM. A	DIM. B	DIM. C	NOTES
C-07-05 1/2	9"	10 1/2"	5 1/2"φ	SPLIT DIAGONAL
C-07-08	12 1/2"	16 1/2"	8"φ	
C-07-10 1/2	14 1/2"	19"	10 1/2"φ	NO ASTRAGAL
C-07-12	17 1/4"	19 3/4"	12"φ	NO ASTRAGAL
C-07-16	22 1/2"	25 3/4"	16"φ	NO ASTRAGAL
C-07-20	25 1/2"	33 3/4"	20"φ	SPLIT DIAGONAL
C-07-22	30"	39"	22"φ	
C-07-25	33"	44 1/4"	25"φ	SPLIT DIAGONAL
C-07-29	42"	-	29"φ	SPLIT DIAGONAL
C-07-36	49"	65"	36"φ	NO ASTRAGAL

NOTES

1. CAPITALS SUPPLIED IN GRG, GFRC OR FRP
2. INSTALLATION MATERIAL, INCLUDING FASTENERS, AND APPROVED ADHESIVE TO BE SUPPLIED BY OTHERS
3. CAPITALS CAN BE SUPPLIED WHOLE OR IN HALVES
4. "*" DIMENSION INCLUDES ASTRAGAL



**MOONLIGHT
MOLDS, inc.**

13720 S. Western Ave., Unit A · Gardena, CA 90249
Phone: (310) 538-9142 · Fax: (310) 538-9717

Project Name: MODERN COMPOSITE CAPITAL(C-07)


Customer Name:

Date Drawn: 5-9-2000

Drawn By: SZ

Job Number:


Sheet Number: 7-08

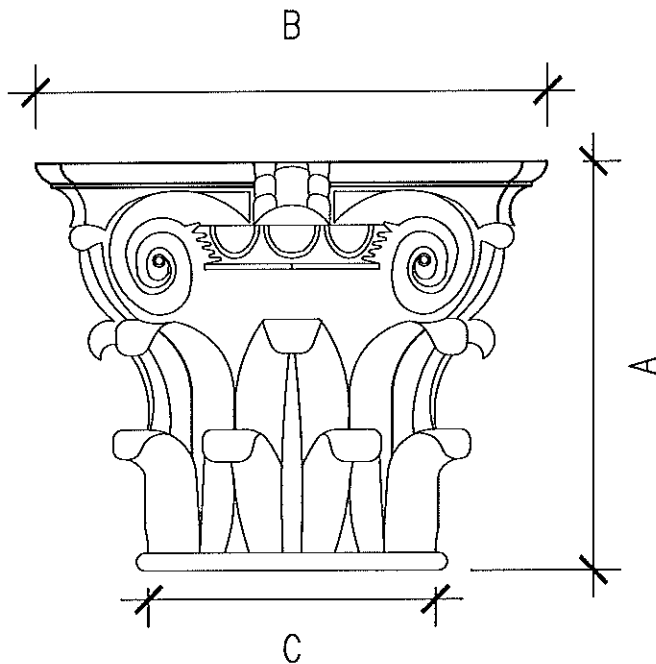

**C-07SQ
ELEVATION**

A

SCALE: 1" = 1'-0"

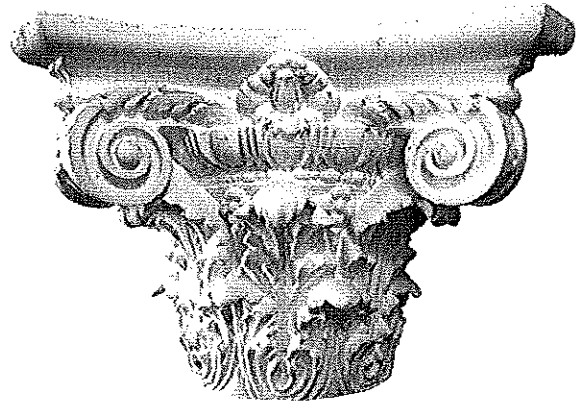


**C-07 SQUARE
PHOTO REFERENCE**

B

SCALE: NONE

PART #	DIM. A	DIM. B	DIM. C	DIM. D
C-07-09SQ	13 1/2"	15 1/8"	9"sq.	4 1/2"
C-07-10SQ	13 1/2"	15 1/2"	10"sq.	4"
C-07-12SQ	18 1/4"	21 1/2"	12"sq.	4" & 8 1/2"
C-07-16SQ	23 1/2"	25 1/2"	16"sq.	5"
C-07-25SQ	33 5/8"	38"	25"sq.	12 1/2"
C-07-26SQ	32 3/4"	45 1/4"	26"sq.	6"
C-07-30SQ	44 1/4"	53 1/2"	30"sq.	9 3/4" & 16"

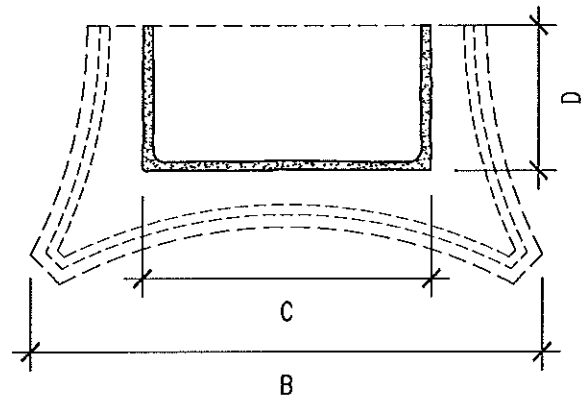

PLAN / SECTION

B

SCALE: 1 1/2" = 1'-0"

NOTES

1. CAPITALS SUPPLIED IN GRC, GFRC OR FRP
2. INSTALLATION MATERIAL, INCLUDING FASTENERS, AND APPROVED ADHESIVE TO BE SUPPLIED BY OTHERS
3. CAPITALS CAN BE SUPPLIED WHOLE OR IN HALVES
4. "*" DIMENSION INCLUDES ASTRAGAL



**MOONLIGHT
MOLDS, inc.**

13720 S. Western Ave., Unit A • Gardena, CA 90249
Phone: (310) 538-9142 • Fax: (310) 538-9717

Project Name: MODERN COMPOSITE CAPITAL(C-07SQ)


Customer Name:

Date Drawn: 5-9-2000

Drawn By: SZ

Job Number:


Sheet Number: 7-09

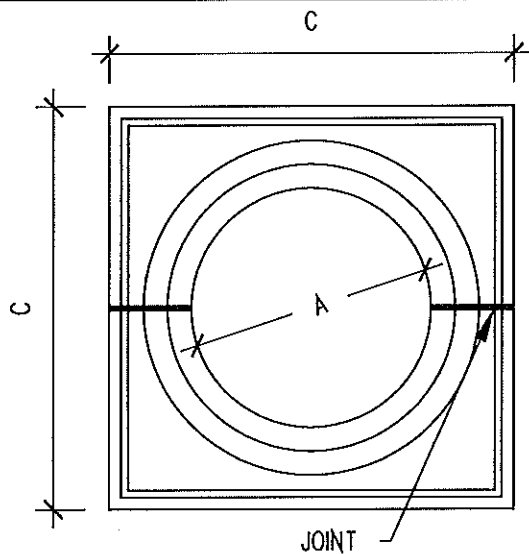

**C-08
PLAN VIEW**

(A)


SCALE: 1 1/2" = 1'-0"

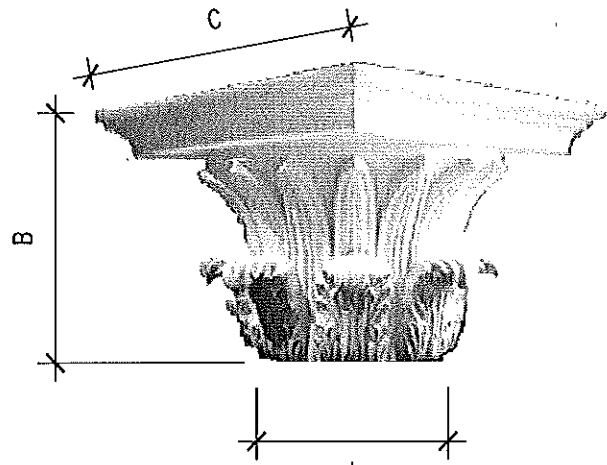

**C-08
PHOTO REFERENCE**

(B)

SCALE: NONE

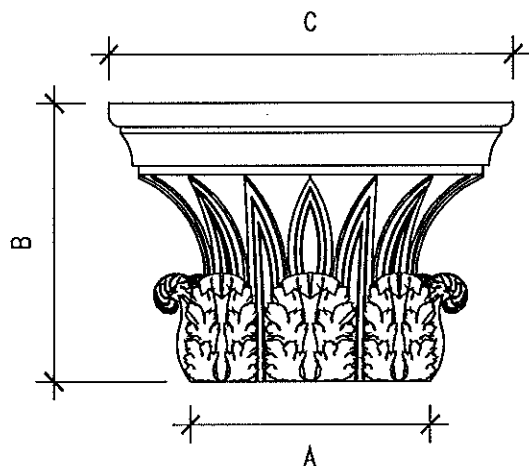

**C-08
ELEVATION**

(C)

SCALE: 1 1/2" = 1'-0"

PART#	DIM. A	DIM. B	DIM. C	NOTES
C-08-10	10" ϕ	11 5/8"	16 7/8"	NO ASTRAGAL

NOTES

1. CAPITALS SUPPLIED IN GRC, GFRC OR FRP
2. INSTALLATION MATERIAL, INCLUDING FASTENERS, AND APPROVED ADHESIVE TO BE SUPPLIED BY OTHERS
3. CAPITALS CAN BE SUPPLIED WHOLE OR IN HALVES
4. "A" DIMENSION INCLUDES ASTRAGAL



**MOONLIGHT
MOLDS, inc.**

13720 S. Western Ave., Unit A • Gardena, CA 90249
Phone: (310) 538-9142 • Fax: (310) 538-9717

Project Name: TEMPLE OF THE WINDS CAPITAL(C-08)



Customer Name:

Date Drawn: 10-21-2004

Drawn By: SKW

Job Number:

Sheet Number: 7-10A

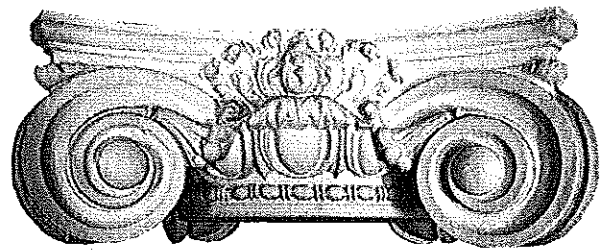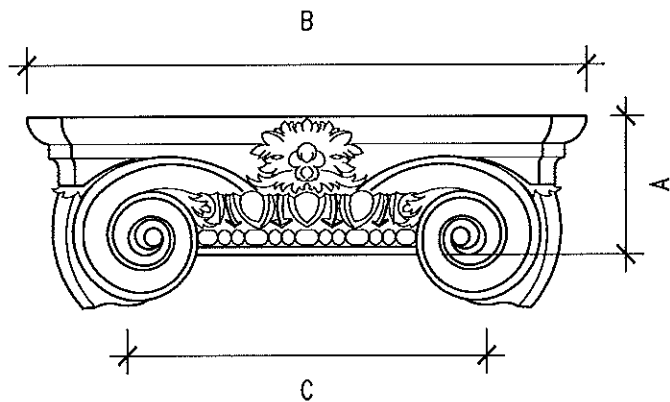

**C-9
ELEVATION**
A SCALE: 1 1/2" = 1'-0"

**C-9
PHOTO REFERENCE**
B SCALE: NONE

PART#	DIM. A	DIM. B	DIM. C	NOTES
C-09-08	4 3/4"	11"	8"Ø	SPLIT DIAGONAL
C-09-10	5 3/4"	16 1/2"	10"Ø	SPLIT DIAGONAL
C-09-12	5 1/2"	19"	12"Ø	
C-09-13	6"	19 1/2"	13"Ø	
C-09-14 1/2	6 1/16"	25 11/16"	14 1/2"Ø	
C-09-16	7 1/2"	25"	16"Ø	
C-09-18	8 1/2"	28 3/4"	18"Ø	
C-09-21	10 1/2"	34 1/2"	21"Ø	
C-09-25	12 3/4"	38 3/4"	25"Ø	
C-09-30	15"	46"	30"Ø	
C-09-40	18"	62 11/16"	40"Ø	

NOTES

1. CAPITALS SUPPLIED IN GRG, GFRC OR FRP
2. INSTALLATION MATERIAL, INCLUDING FASTENERS, AND APPROVED ADHESIVE TO BE SUPPLIED BY OTHERS
3. CAPITALS CAN BE SUPPLIED WHOLE OR IN HALVES



**MOONLIGHT
MOLDS, inc.**

13720 S. Western Ave., Unit A · Gardena, CA 90249
Phone: (310) 638-9142 · Fax: (310) 638-9717

Project Name: SCAMOZZI CAPITAL (C-09)


Customer Name:

Date Drawn: 11-27-2000

Drawn By: J.G.

Job Number:


Sheet Number: 7-11

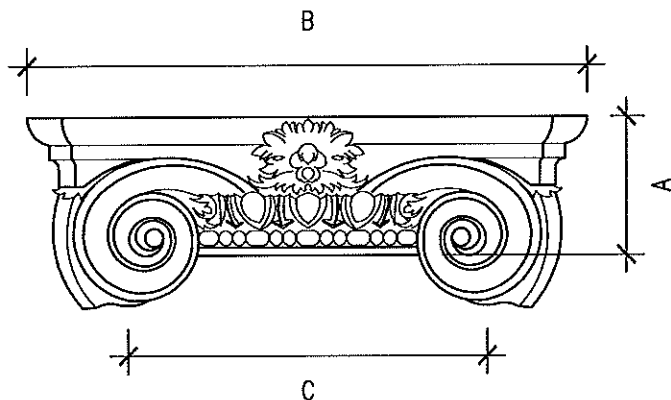

C

ELEVATION

SCALE: 1" = 1'-0"

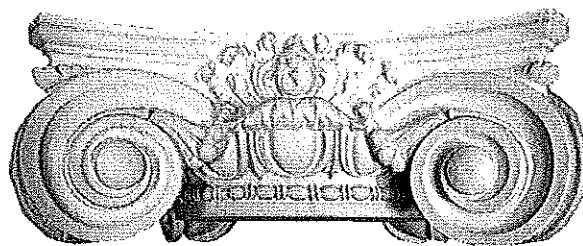


B

C-9 SQUARE PHOTO REFERENCE

SCALE: NONE

PART#	DIM. A	DIM. B	DIM. C	DIM. D
C-09-12SQ	6 3/4"	20"	12"sq.	3"
C-09-15 1/2SQ	6 3/4"	23 1/4"	15 1/2"sq.	5"
C-09-21SQ	10 1/4"	39 5/8"	21"sq.	10 1/2"
C-09-25SQ	12 1/2"	39"	25"sq.	12 1/2"
C-09-30SQ	15"	46 3/4"	30"sq.	15"

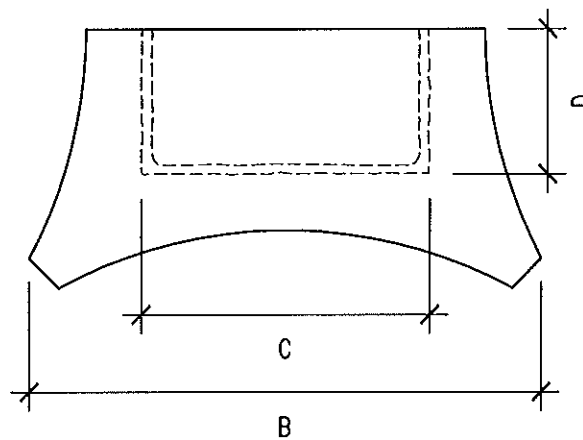

A

C-9SQ. PLAN VIEW

SCALE: 1 1/2" = 1'-0"

NOTES

1. CAPITALS SUPPLIED IN GRG, GFRC OR FRP
2. INSTALLATION MATERIAL, INCLUDING FASTENERS, AND APPROVED ADHESIVE TO BE SUPPLIED BY OTHERS



MOONLIGHT MOLDS, inc.

13720 S. Western Ave., Unit A · Gardena, CA 90249
Phone: (310) 538-9142 · Fax: (310) 538-9717

Project Name: SCAMOZZI CAPITAL(C-09SQ)


Customer Name:

Date Drawn: 5-10-2000


Drawn By: SZ

Job Number:


Sheet Number: 7-12

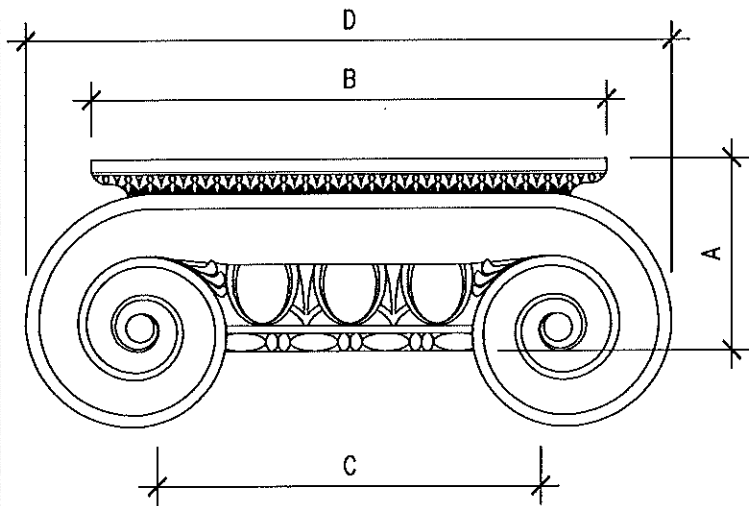


A C-46 - ELEVATION
SCALE: 3" = 1'-0"

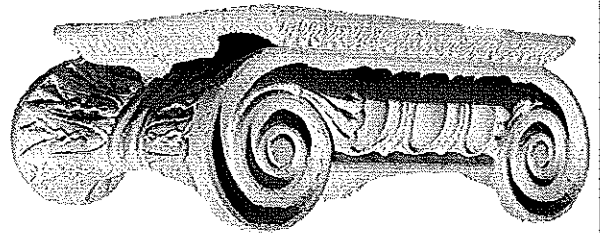

B C-46 - PHOTO REFERENCE
SCALE: NONE

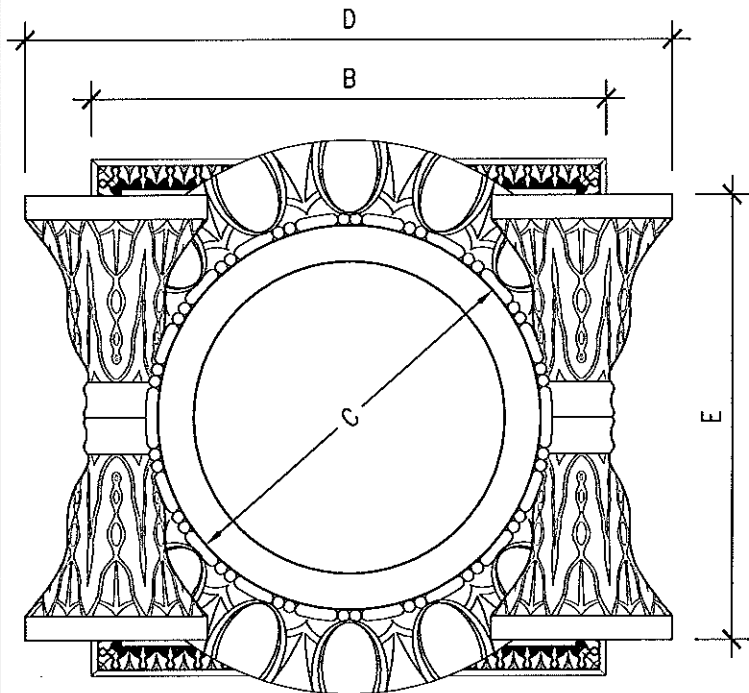

C C-46 - REFLECTED PLAN
SCALE: 3" = 1'-0"

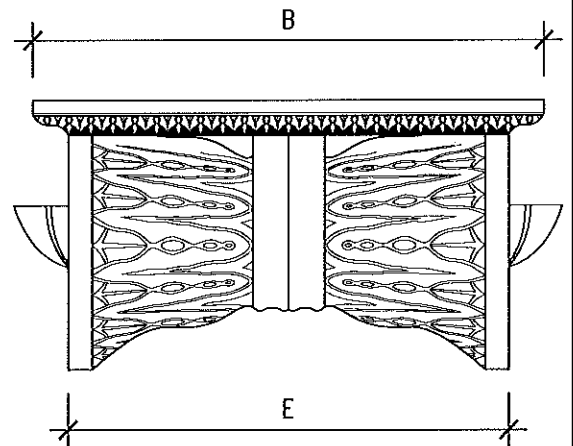

D C-46 - SIDE VIEW
SCALE: 3" = 1'-0"

NOTES

1. CAPITALS SUPPLIED IN GRG, GFRC OR FRP
2. INSTALLATION MATERIAL, INCLUDING FASTENERS, AND APPROVED ADHESIVE TO BE SUPPLIED BY OTHERS
3. CAPITALS CAN BE SUPPLIED WHOLE OR IN HALVES

PART#	DIM. A	DIM. B	DIM. C	DIM. D	DIM. E
C-46-06 1/2	3 1/8"	8 1/4"	6 1/2"φ	10 1/2"	7 1/2"
C-46-08	4"	10 3/4"	8"φ	13 1/2"	9 1/4"
C-46-10 1/2	4 1/2"	12 3/4"	10 1/2"φ	16 1/2"	11 1/8"
C-46-12	5 3/4"	17 1/2"	12"φ	22 3/4"	15 1/2"
C-46-25	12 1/4"	32"	25"φ	40 1/2"	28"

C-46-40

C-46-28 3/4" J/50405A



**MOONLIGHT
MOLDS, inc.**

13720 S. Western Ave., Unit A · Gardena, CA 90249
Phone: (310)538-9142 · Fax: (310)538-9717

Project Name: ROMAN IONIC CAPITAL (C-46)


Customer Name:

Date Drawn: 12-23-2003


Drawn By: CRG

Job Number:


Sheet Number: 7-48

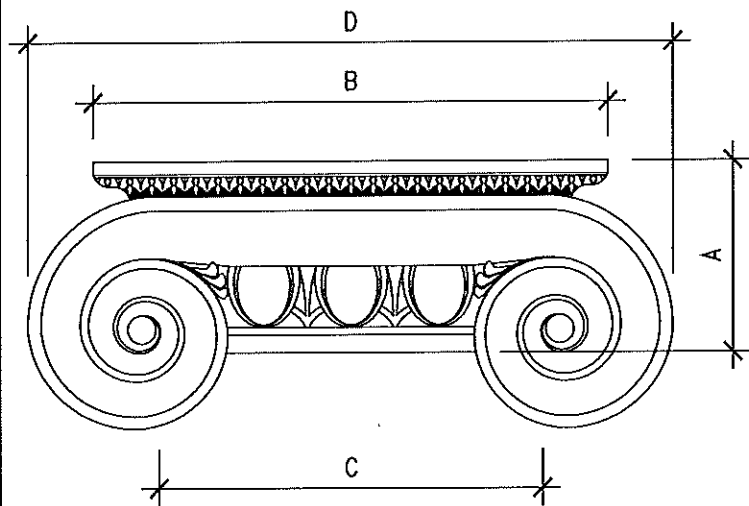


A C-46SQ - ELEVATION
SCALE: 3" = 1'-0"

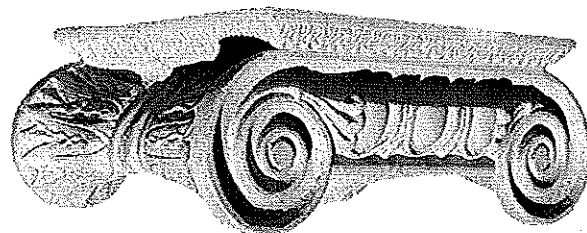

B C-46SQ - PHOTO REFERENCE
SCALE: NONE

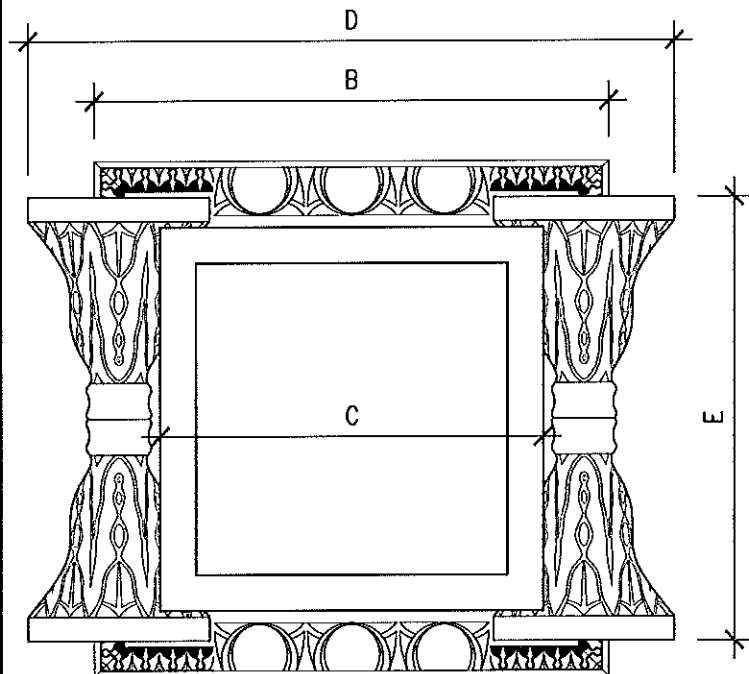

C C-46SQ - REFLECTED PLAN
SCALE: 3" = 1'-0"

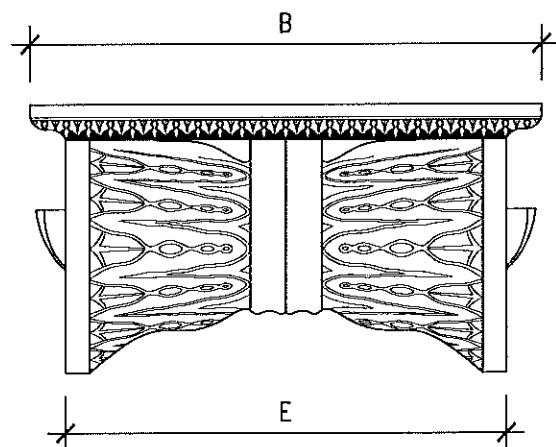

D C-46SQ - SIDE VIEW
SCALE: 3" = 1'-0"

PART#	DIM. A	DIM. B	DIM. C	DIM. D	DIM. E
C-46-08SQ	4"	10 3/4"	8" SQ.	13 1/2"	9 1/4"
C-46-12SQ	5 1/2"	18 3/4"	12" SQ.	22 3/4"	16 1/2"

NOTES

1. CAPITALS SUPPLIED IN GRC, GFRC OR FRP
2. INSTALLATION MATERIAL, INCLUDING FASTENERS, AND APPROVED ADHESIVE TO BE SUPPLIED BY OTHERS
3. CAPITALS CAN BE SUPPLIED WHOLE OR IN HALVES



**MOONLIGHT
MOLDS, inc.**

13720 S. Western Ave., Unit A • Gardena, CA 90249
Phone: (310) 538-9142 • Fax: (310) 538-9717

Project Name: ROMAN IONIC SQUARE CAPITAL (C-46SQ)


Customer Name:

Date Drawn: 04-05-2004


Drawn By: CRG

Job Number:


Sheet Number: 7-49

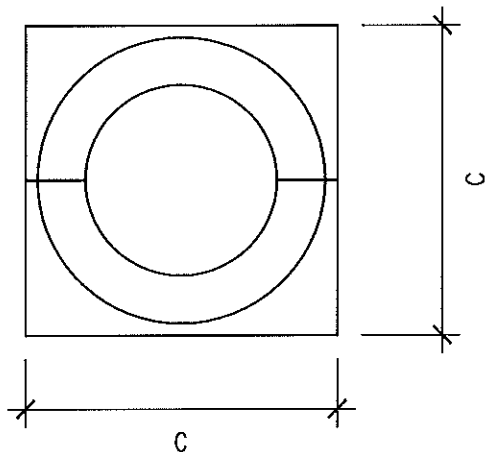

A PLAN VIEW
SCALE: 1 1/2" = 1'-0"

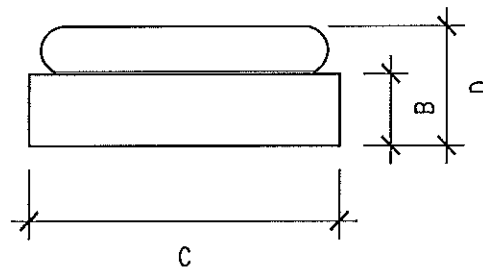

B ELEVATION
SCALE: 1 1/2" = 1'-0"

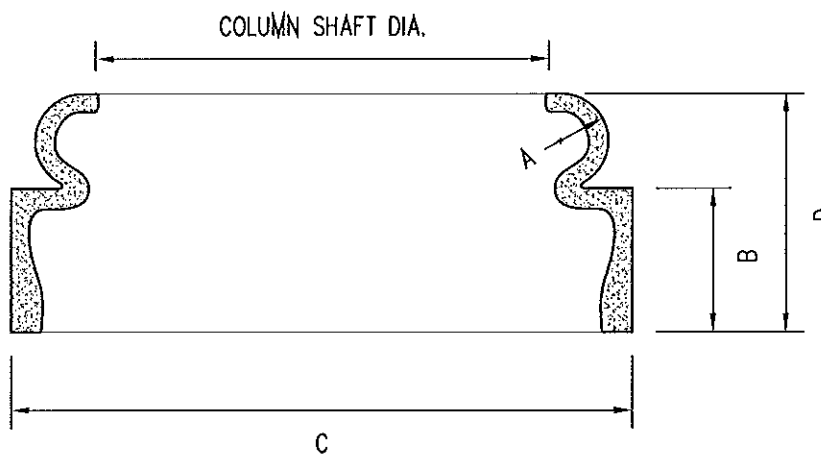

C SECTION
SCALE: 3" = 1'-0"

COLUMN SHAFT DIA.	DIM. A	DIM. B	DIM. C	DIM. D
10"	1"	3"	13"	5"
12"	1 1/4"	3 5/8"	15 1/2"	6 1/8"
16"	1 5/8"	4 3/4"	20 3/4"	8"
18"	1 3/4"	5 1/2"	23 1/2"	9"
24"	2"	6"	26"	10"
30"	2 1/2"	7 1/2"	38"	12 1/2"
36"	3"	9"	39"	15"

NOTES


1. COLUMN BASE SUPPLIED IN FRP, GRG OR GFRC
2. INSTALLATION HARDWARE, INCLUDING BRACES, STUDS FASTENERS, TAPE AND JOINT COMPOUND TO BE SUPPLIED BY OTHERS
3. COLUMN BASE SUPPLIED IN HALVES OR ONE WHOLE
4. COLUMN BASE CAN ALSO BE USED AS A CAPITAL




**MOONLIGHT
MOLDS, inc.**

13720 S. Western Ave., Unit A • Gardena, CA 90249
Phone: (310) 538-9142 • Fax: (310) 538-9717


Project Name:	COLUMN BASE (CB-1)		
Customer Name:			
Date Drawn:	1-16-2000	Drawn By:	SZ
Job Number:		Sheet Number:	8-01

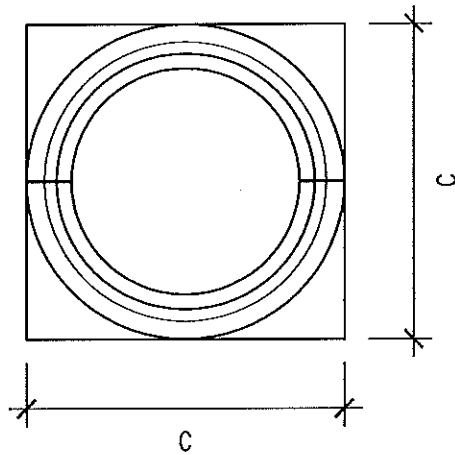

A PLAN VIEW
SCALE: 1 1/2" = 1'-0"

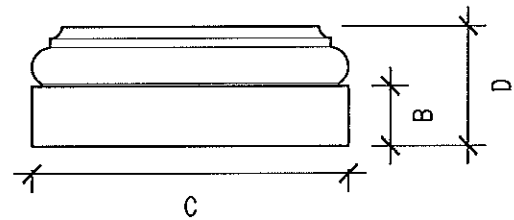

B ELEVATION
SCALE: 1 1/2" = 1'-0"

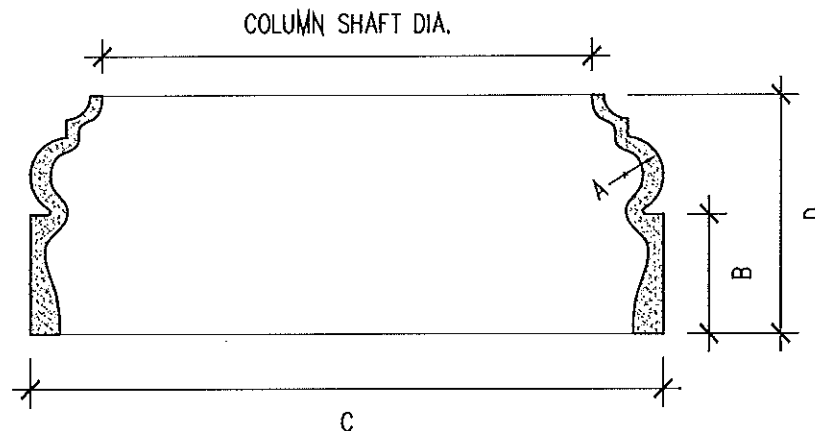

C SECTION
SCALE: 3" = 1'-0"

COLUMN SHAFT DIA.	DIM. A	DIM. B	DIM. C	DIM. D
6"	1/2"	1 1/2"	8 1/16"	3"
8"	5/8"	2"	10 3/4"	4"
10"	13/16"	2 1/2"	13 1/4"	5"
12"	1 1/4"	3"	16 1/4"	6 1/2"
14"	1 1/8"	3 1/2"	18 5/16"	7"
16"	1 11/32"	4"	21 1/4"	8 1/16"
18"	1 17/32"	4 1/2"	23 3/4"	9"
22"	1 27/32"	5 1/2"	28 13/16"	11"
24"	2 1/32"	6"	31 3/8"	12"
30"	2 7/16"	7 1/2"	40"	15"
36"	2 15/16"	9"	47 11/16"	18"

NOTES

1. COLUMN BASE SUPPLIED IN FRP, GRG OR GFRC
2. INSTALLATION HARDWARE, INCLUDING BRACES, STUDS FASTENERS, TAPE AND JOINT COMPOUND TO BE SUPPLIED BY OTHERS
3. COLUMN BASE SUPPLIED IN HALVES OR ONE WHOLE
4. COLUMN BASE CAN ALSO BE USED AS A CAPITAL



**MOONLIGHT
MOLDS, inc.**

13720 S. Western Ave., Unit A • Gardena, CA 90249
Phone: (310) 538-9142 • Fax: (310) 538-9717

Project Name: COLUMN BASE (CB-2)


Customer Name:

Date Drawn: 11-10-2000


Drawn By: JLG

Job Number:


Sheet Number: 8-02

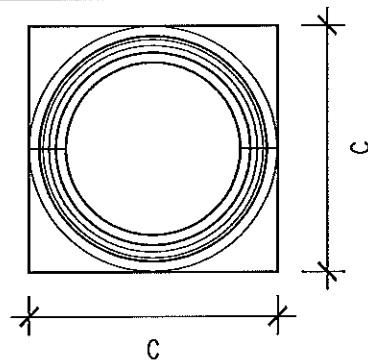

A PLAN VIEW
SCALE: NONE

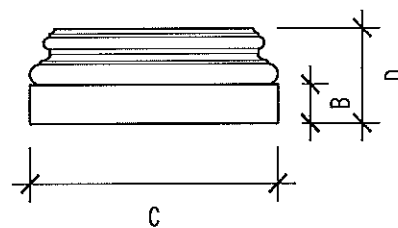

B ELEVATION
SCALE: NONE

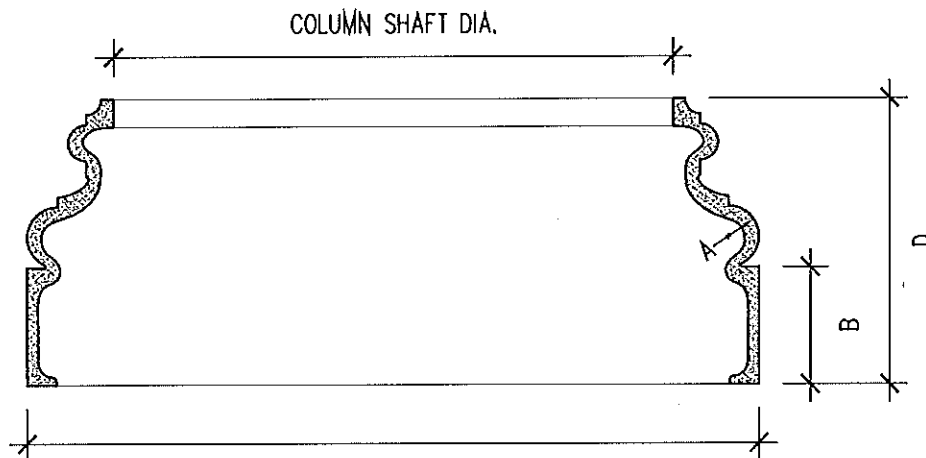

C SECTION
SCALE: NONE

COLUMN DIA.	8"	9"	10"	12"	14"	15"	16"	17"	18"	19"
A	$\frac{7}{16}$ "	$\frac{1}{2}$ "	$\frac{9}{16}$ "	$\frac{5}{8}$ "	$\frac{3}{4}$ "	$\frac{13}{16}$ "	$\frac{7}{8}$ "	$\frac{15}{16}$ "	$\frac{15}{16}$ "	1"
B	$2\frac{1}{16}$ "	$1\frac{7}{8}$ "	$2\frac{1}{8}$ "	$2\frac{7}{8}$ "	$2\frac{9}{16}$ "	$2\frac{5}{8}$ "	$3\frac{1}{2}$ "	$3\frac{5}{8}$ "	$3\frac{11}{16}$ "	4"
C	$10\frac{1}{2}$ "	$11\frac{5}{8}$ "	13"	15"	$18\frac{1}{8}$ "	$19\frac{1}{4}$ "	$20\frac{7}{8}$ "	22"	$23\frac{1}{4}$ "	$24\frac{1}{2}$ "
D	5"	$4\frac{1}{2}$ "	5"	6"	7"	$7\frac{3}{4}$ "	$8\frac{1}{4}$ "	$8\frac{5}{8}$ "	9"	$9\frac{1}{2}$ "

COLUMN DIA.	20"	22"	24"	25"	26"	30"	34"	36"	48"	
A	1"	$1\frac{3}{16}$ "	$1\frac{5}{16}$ "	$1\frac{5}{8}$ "	$1\frac{3}{4}$ "	$1\frac{5}{8}$ "	$1\frac{3}{8}$ "	$1\frac{15}{16}$ "	$2\frac{5}{8}$ "	
B	$4\frac{1}{8}$ "	4"	$4\frac{15}{16}$ "	$5\frac{1}{8}$ "	$5\frac{1}{2}$ "	$6\frac{1}{4}$ "	7"	6"	$9\frac{1}{4}$ "	
C	$25\frac{13}{16}$ "	$29\frac{1}{2}$ "	32"	$32\frac{5}{16}$ "	34"	40"	$45\frac{3}{8}$ "	48"	63"	
D	10"	$10\frac{1}{2}$ "	12"	$12\frac{1}{2}$ "	13"	15"	17"	18"	$23\frac{3}{4}$ "	

NOTES

1. COLUMN BASE SUPPLIED IN GRC, GFRC OR FRP
2. INSTALLATION HARDWARE, INCLUDING BRACES, STUDS, FASTENERS TAPE AND JOINT COMPOUND TO BE SUPPLIED BY OTHERS.
3. COLUMN BASE SUPPLIED IN HALVES OR ONE WHOLE



**MOONLIGHT
MOLDS, inc.**

13720 S. Western Ave., Unit A • Gardena, CA 90249
Phone: (310) 638-9142 • Fax: (310) 638-9717

Project Name: COLUMN BASE (CB-21)


Customer Name:

Date Drawn: 10-21-2004


Drawn By: SKW

Job Number:


Sheet Number: 8-21

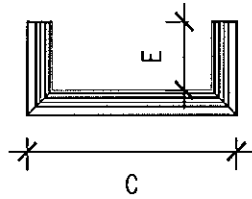

A PLAN VIEW
SCALE: 1" = 1'-0"

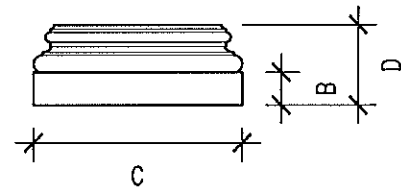

B ELEVATION
SCALE: 1" = 1'-0"

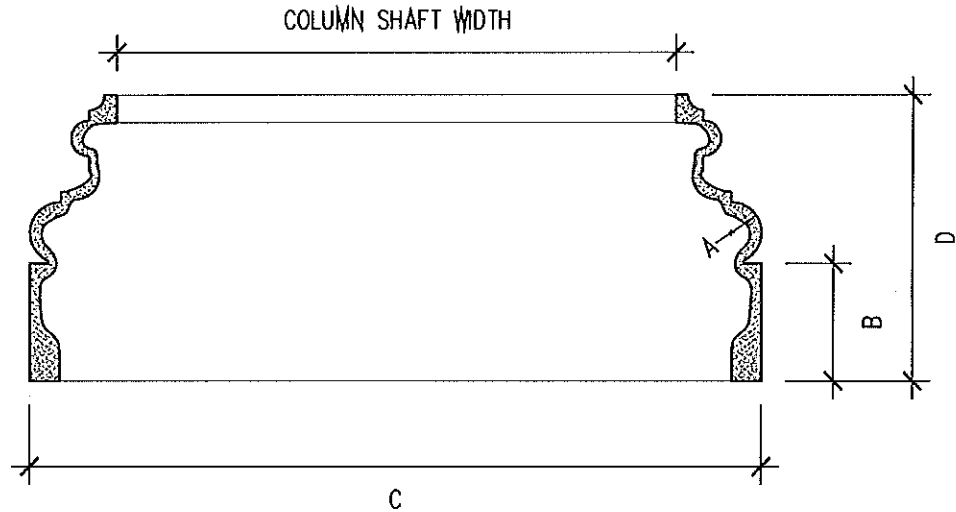

C SECTION
SCALE: 3" = 1'-0"

COLUMN WIDTH	9"	10"	12"	12"	12"	15"	18"	18"	30"
DIM. A	7/16"	9/16"	5/8"	5/8"	5/8"	13/16"	15/16"	15/16"	1 15/16"
DIM. B	2"	2 3/16"	2 1/2"	2 1/2"	2 1/2"	2 3/4"	2 1/2"	2 1/2"	6"
DIM. C	11 13/16"	13 1/8"	15 3/4"	15 3/4"	15 3/4"	19 1/4"	22 1/2"	22 1/2"	38 1/4"
DIM. D	4 1/2"	5"	6"	6"	6"	7 3/4"	8"	8"	15"
DIM. E	4 1/2"	4"	2 1/2"	4 1/4"	6"	3"	1 1/2"	9"	15"

NOTES

1. COLUMN BASE SUPPLIED IN GRC, GFRC OR FRP
2. INSTALLATION HARDWARE, INCLUDING BRACES, STUDS, FASTENERS TAPE AND JOINT COMPOUND TO BE SUPPLIED BY OTHERS

3. COLUMN BASE SUPPLIED IN HALVES OR ONE WHOLE



**MOONLIGHT
MOLDS, inc.**

13720 S. Western Ave., Unit A • Gardena, CA 90249
Phone: (310) 538-9142 • Fax: (310) 538-9717

Project Name: COLUMN BASE (CB-21SQ.)


Customer Name:

Date Drawn: 2-2-2000

Drawn By: SZ

Job Number:

Sheet Number: 8-22

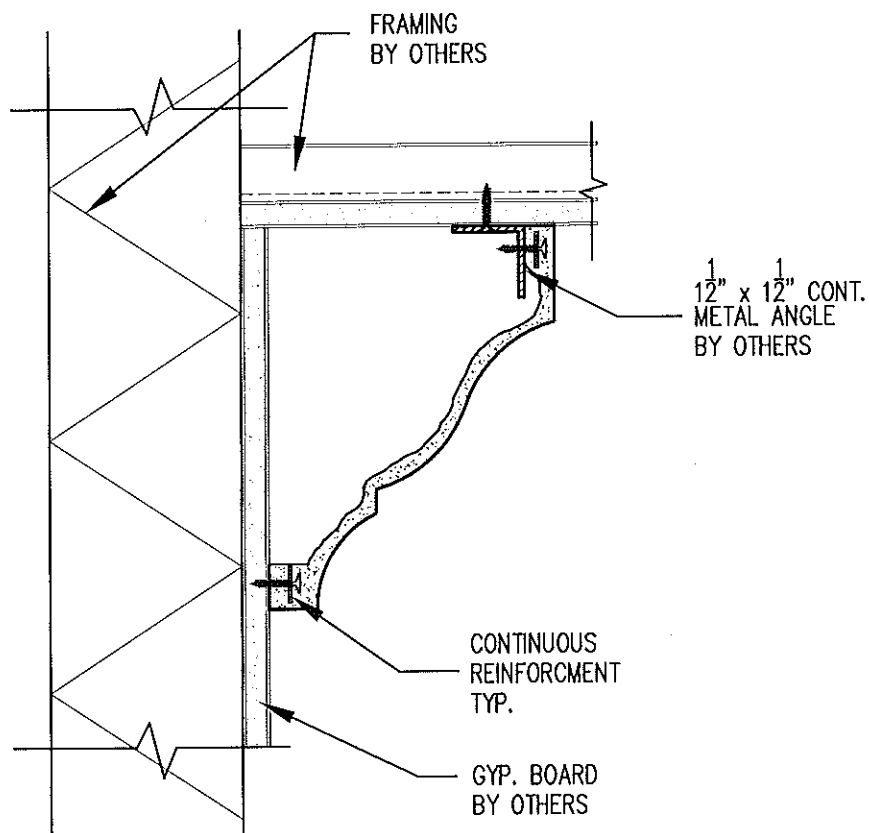

CROWN MOULDING ATTACHMENT-1

A

SCALE: 3" = 1'-0"

NOTES:


1. GLASS REINFORCED GYPSUM (GRG) IS FOR INDOOR USE ONLY. FINISH IS SMOOTH, WHITE AND READY FOR PRIMER AND PAINT.
2. FASTENING METHODS, BRACING AND SUPPORTS SHOWN ARE OFFERED AS GUIDES ONLY. LOCAL CODE REQUIREMENTS AND JOB CONDITIONS MUST BE VERIFIED.
3. INSTALLATION HARDWARE, INCLUDING BRACES, STUDS, FASTENERS, TAPE AND JOINT COMPOUND TO BE SUPPLIED BY OTHERS.
4. CROWN MOULD SUPPLIED IN 8'-0" LENGTHS AND 2'-0" X 2'-0" PREFABRICATED 90° CORNERS.



**MOONLIGHT
MOLDS, inc.**

13720 S. Western Ave., Unit A · Gardena, CA 90249
Phone: (310) 538-9142 · Fax: (310) 538-9717

Project Name: STANDARD CROWN MOULDING	
Customer Name:	
Date Drawn: 8-6-99	Drawn By: SZ
Job Number:	Sheet Number: 10-A1

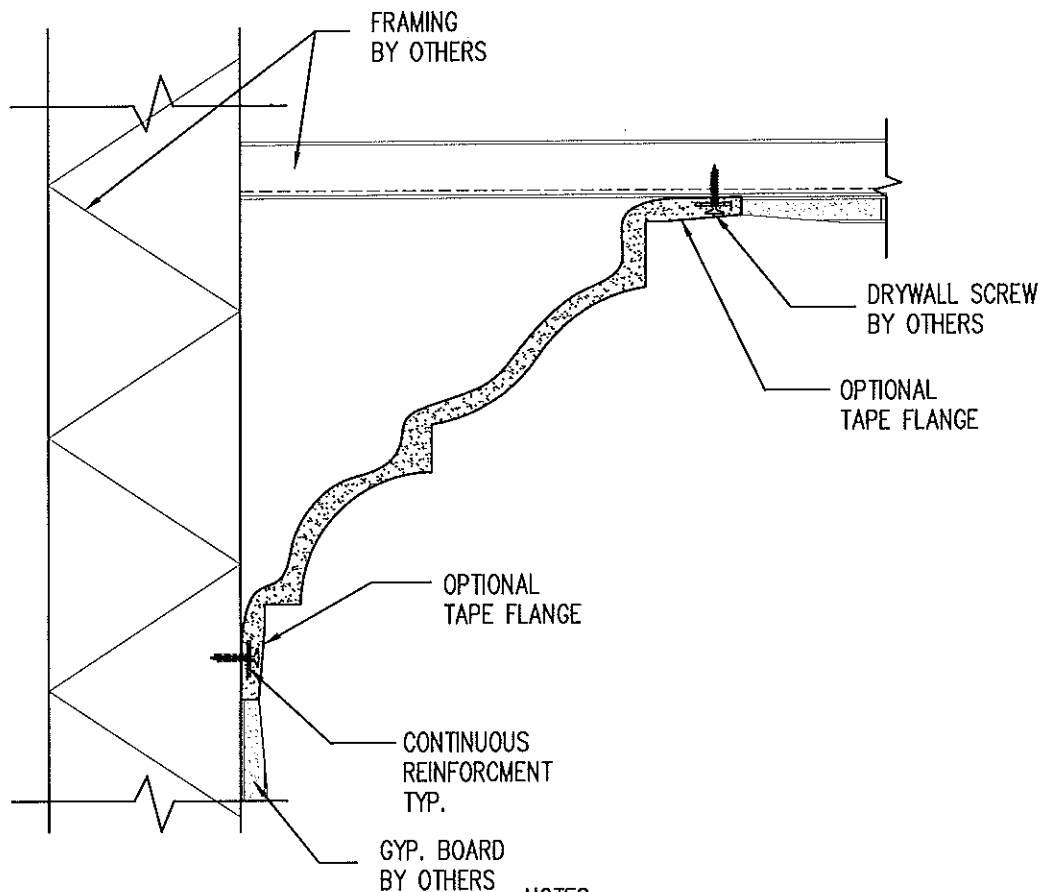

CROWN MOULDING ATTACHMENT-2

A

SCALE: 3" = 1'-0"

NOTES:


1. GLASS REINFORCED GYPSUM (GRG) IS FOR INDOOR USE ONLY. FINISH IS SMOOTH, WHITE AND READY FOR PRIMER AND PAINT.
2. FASTENING METHODS, BRACING AND SUPPORTS SHOWN ARE OFFERED AS GUIDES ONLY. LOCAL CODE REQUIREMENTS AND JOB CONDITIONS MUST BE VERIFIED.
3. INSTALLATION HARDWARE, INCLUDING BRACES, STUDS, FASTENERS, TAPE AND JOINT COMPOUND TO BE SUPPLIED BY OTHERS.
4. CROWN MOULD SUPPLIED IN 8'-0" LENGTHS AND 2'-0" X 2'-0" PREFABRICATED 90° CORNERS.



**MOONLIGHT
MOLDS, inc.**

13720 S. Western Ave., Unit A · Gardena, CA 90249
Phone: (310) 538-9142 · Fax: (310) 538-9717


Project Name: STANDARD CROWN MOULDING	
Customer Name:	
Date Drawn: 8-6-99	Drawn By: SZ
Job Number:	Sheet Number: 10-A2

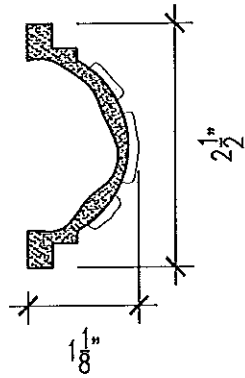

A **CM-118B**
SCALE: 6" = 1'-0"




B **CM-118B**
PHOTO REFERENCE
SCALE: NONE

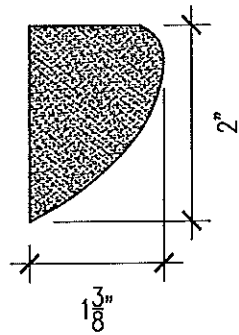

C **CM-122B**
SCALE: 6" = 1'-0"



D **CM-122B**
PHOTO REFERENCE
SCALE: NONE

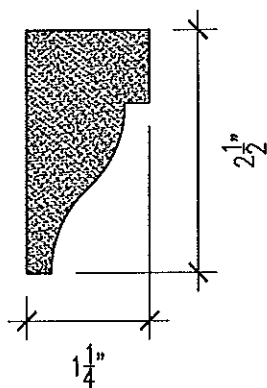


E **CM-127**
SCALE: 6" = 1'-0"




**MOONLIGHT
MOLDS, inc.**
13720 S. Western Ave., Unit A • Gardena, CA 90249
Phone: (310) 538-9142 • Fax: (310) 538-9717

Project Name: CROWN MOULDS	
Customer Name:	
Date Drawn: 3-28-2000	Drawn By: SZ
Job Number:	Sheet Number: 10-02-01

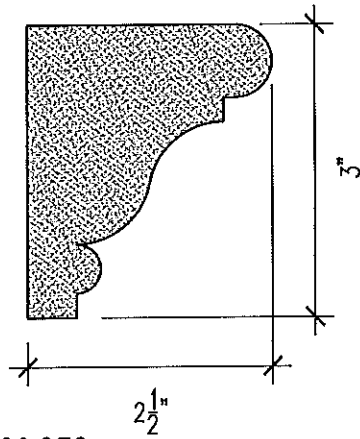


A **CM-059**
SCALE: 6" = 1'-0"

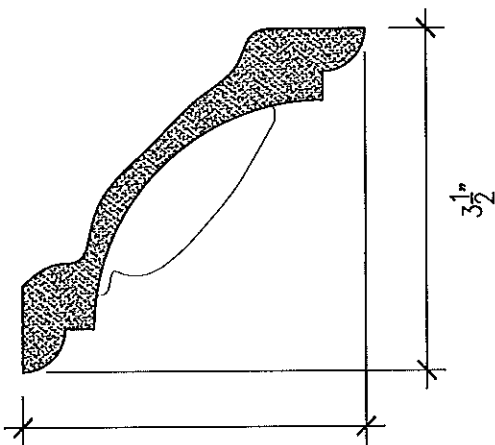


C **CM-086**
SCALE: 6" = 1'-0"



D **CM-086**
PHOTO REFERENCE
SCALE: 6" = 1'-0"

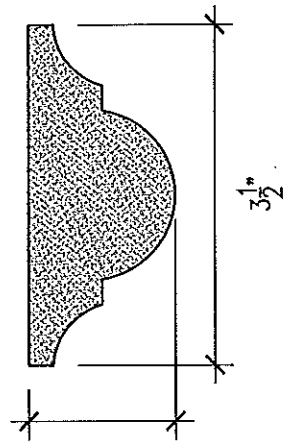

E **CM-177**
SCALE: 6" = 1'-0"

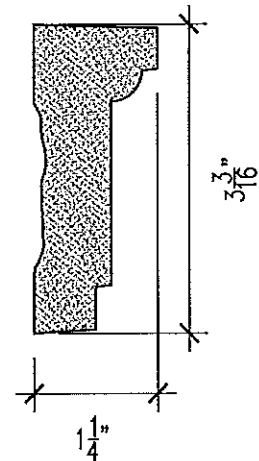



F **CM-228**
SCALE: 6" = 1'-0"



**MOONLIGHT
MOLDS, inc.**

13720 S. Western Ave., Unit A • Gardena, CA 90249
Phone: (310) 538-9142 • Fax: (310) 538-9717


Project Name: CROWN MOULDS	
Customer Name:	
Date Drawn: 3-28-2000	Drawn By: SZ
Job Number:	Sheet Number: 10-03-01

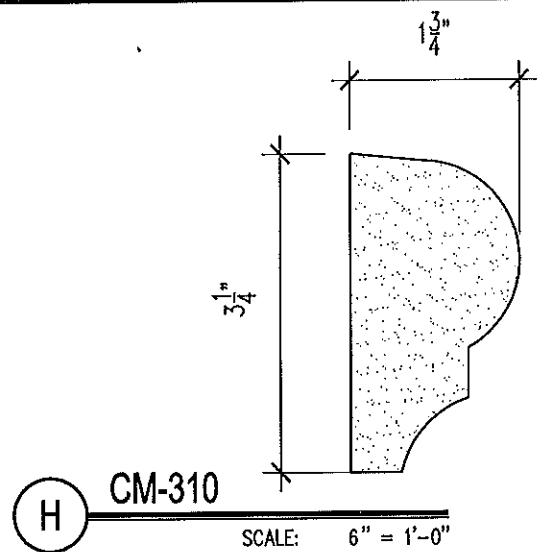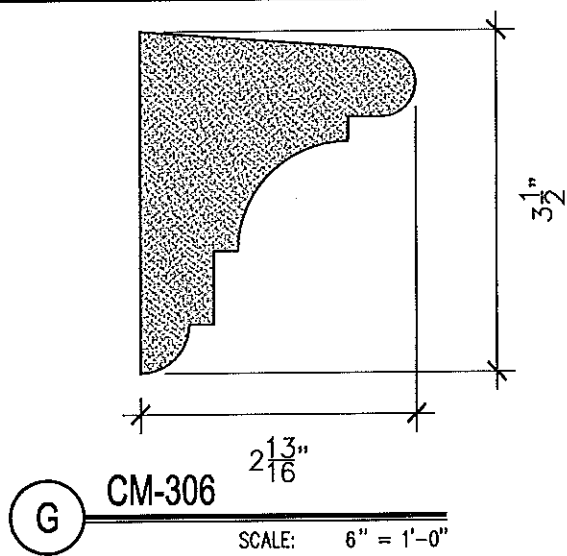


MOONLIGHT MOLDS, inc.

13720 S. Western Ave., Unit A • Gardena, CA 90249
Phone: (310) 638-9142 • Fax: (310) 638-9717


Project Name: CROWN MOULDS	
Customer Name:	
Date Drawn: 3-28-2000	Drawn By: SZ
Job Number:	Sheet Number: 10-03-02

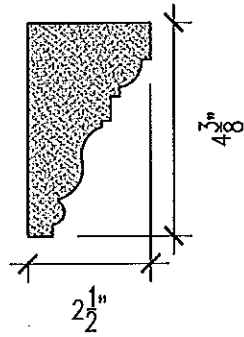


(A) CM-068
SCALE: 3" = 1'-0"

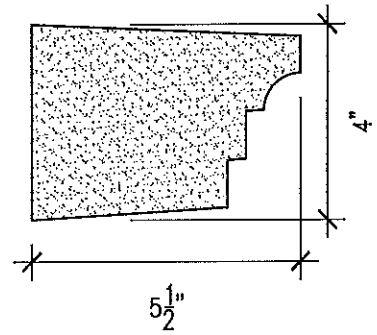


(B) CM-150
SCALE: 3" = 1'-0"

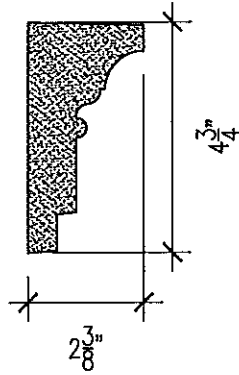

(C) CM-229
SCALE: 3" = 1'-0"

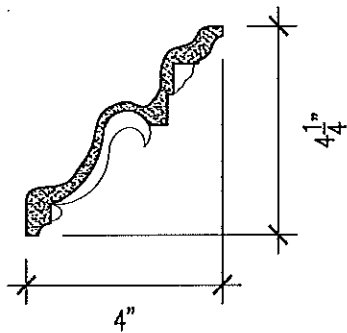

(E) CM-246
SCALE: 3" = 1'-0"

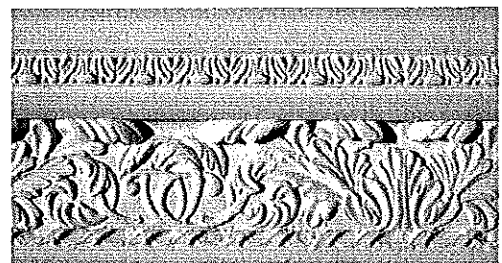


**(F) CM-246
PHOTO REFERENCE**
SCALE: NONE




**MOONLIGHT
MOLDS, inc.**

13720 S. Western Ave., Unit A · Gardena, CA 90249
Phone: (310) 538-9142 · Fax: (310) 538-9717


Project Name: CROWN MOULDS	
Customer Name:	
Date Drawn: 3-28-2000	Drawn By: SZ
Job Number:	Sheet Number: 10-04-01

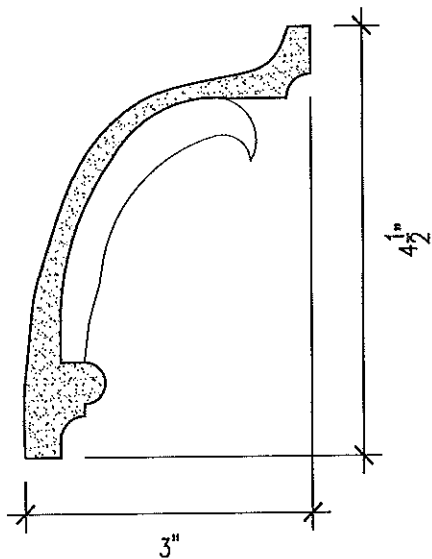

G **CM-247**
SCALE: 6" = 1'-0"

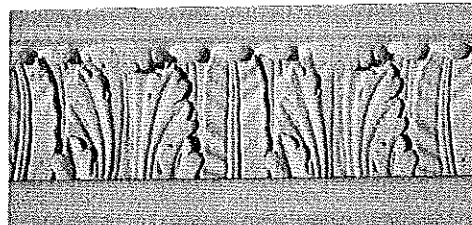

H **CM-247**
PHOTO REFERENCE
SCALE: NONE

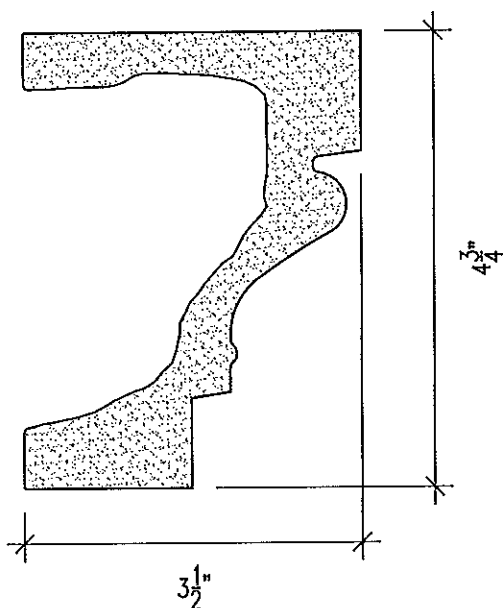


I **CM-323**
SCALE: 6" = 1'-0"




**MOONLIGHT
MOLDS, inc.**

13720 S. Western Ave., Unit A • Gardena, CA 90249
Phone: (310) 538-9142 • Fax: (310) 538-9717


Project Name: CROWN MOULDS	
Customer Name:	
Date Drawn: 10-21-2004	Drawn By: SKW
Job Number:	Sheet Number: 10-04-02

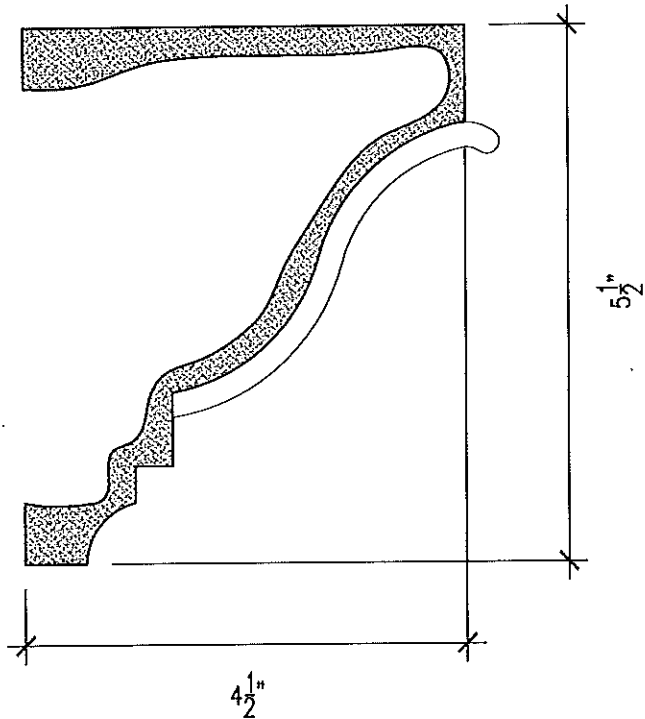

A **CM-047**
SCALE: 6" = 1'-0"

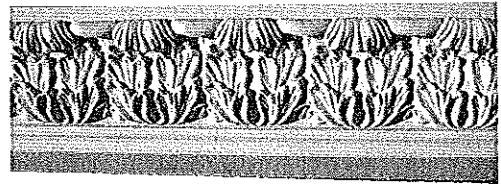

B **CM-047**
PHOTO REFERENCE
SCALE: NONE

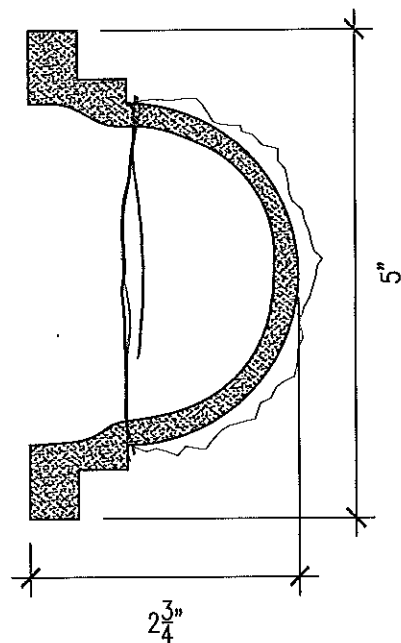

C **CM-118A**
SCALE: 6" = 1'-0"




D **CM-118A**
PHOTO REFERENCE
SCALE: NONE




**MOONLIGHT
MOLDS, inc.**

13720 S. Western Ave., Unit A • Gardena, CA 90249
Phone: (310) 538-9142 • Fax: (310) 538-9717


Project Name: CROWN MOULDS	
Customer Name:	
Date Drawn: 3-29-2000	Drawn By: SZ
Job Number:	Sheet Number: 10-05-01

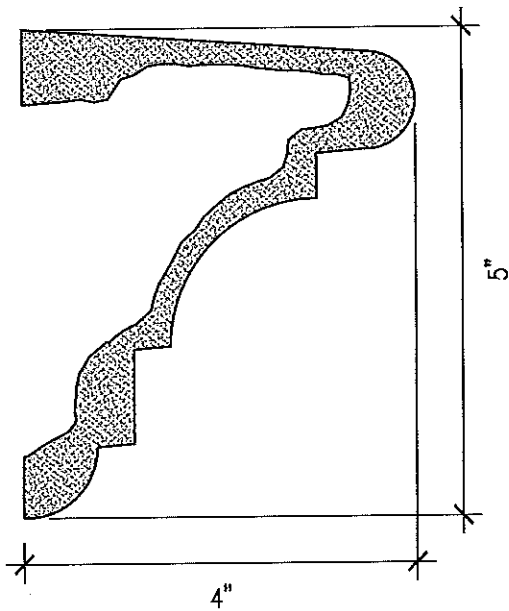


E **CM-163**
SCALE: 6" = 1'-0"

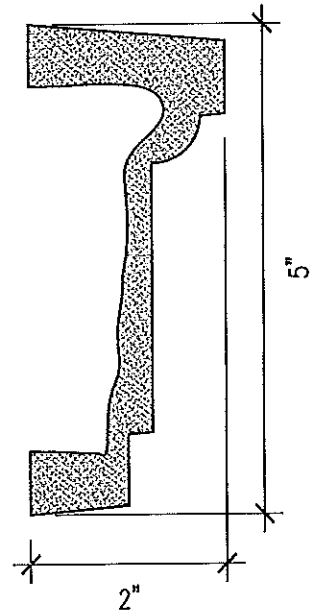

F **CM-172**
SCALE: 6" = 1'-0"

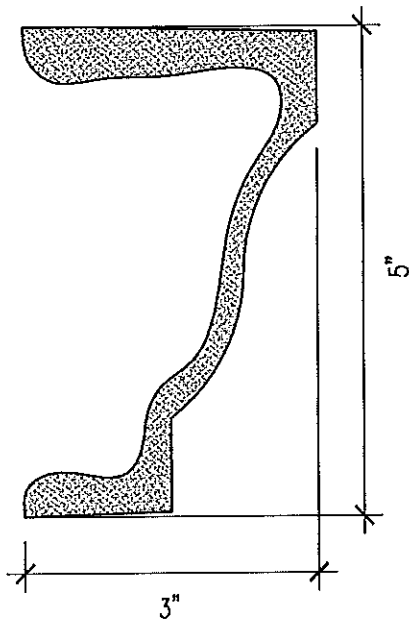

G **CM-221**
SCALE: 6" = 1'-0"

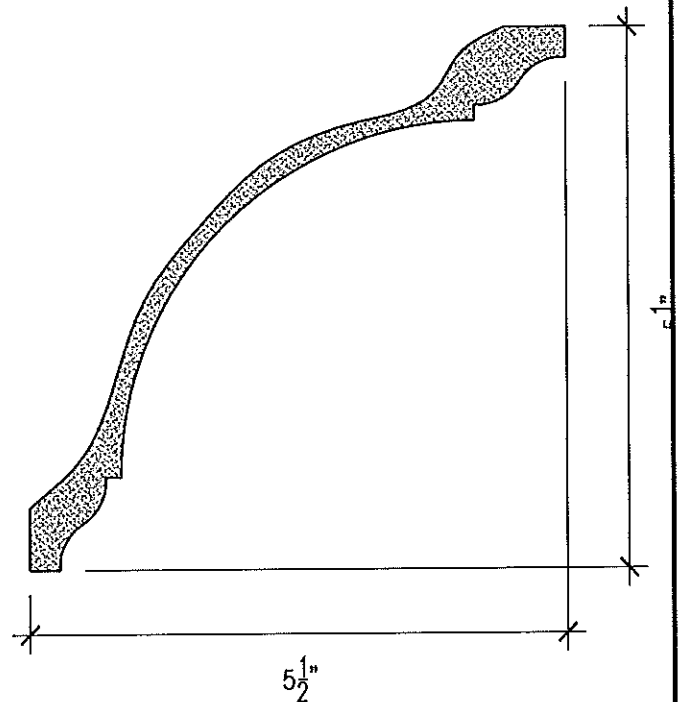


H **CM-276**
SCALE: 6" = 1'-0"




**MOONLIGHT
MOLDS, inc.**

13720 S. Western Ave., Unit A · Gardena, CA 90249
Phone: (310) 538-9142 · Fax: (310) 538-9717


Project Name: CROWN MOULDS	
Customer Name:	
Date Drawn: 3-29-2000	Drawn By: SZ
Job Number:	Sheet Number: 10-05-02

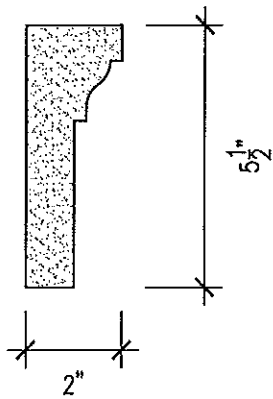

I **CM-317**
SCALE: 3" = 1'-0"

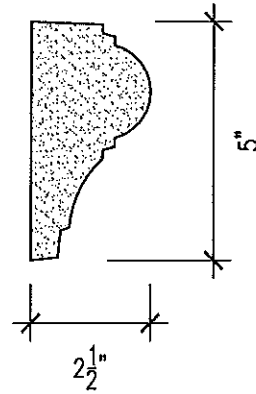

J **CM-322**
SCALE: 3" = 1'-0"

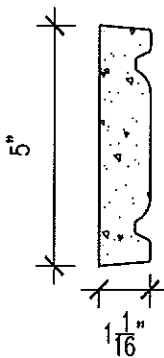


K **CM-328**
SCALE: 3" = 1'-0"




**MOONLIGHT
MOLDS, inc.**

13720 S. Western Ave., Unit A • Gardena, CA 90249
Phone: (310) 638-9142 • Fax: (310) 638-9717


Project Name: CROWN MOULDS	
Customer Name:	
Date Drawn: 3-26-2002	Drawn By: JLG
Job Number:	Sheet Number: 10-05-03

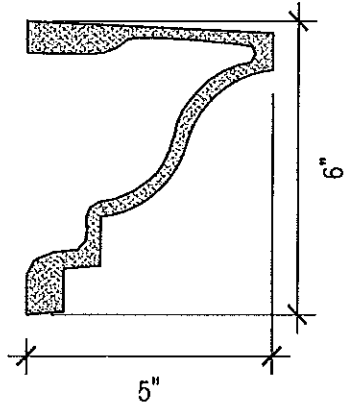


A **CM-129**
SCALE: 3" = 1'-0"

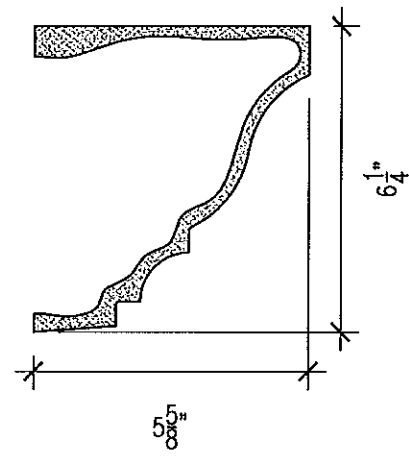

B **CM-133**
SCALE: 3" = 1'-0"

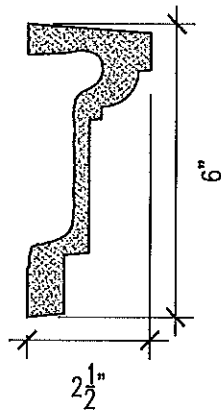

C **CM-159**
SCALE: 3" = 1'-0"

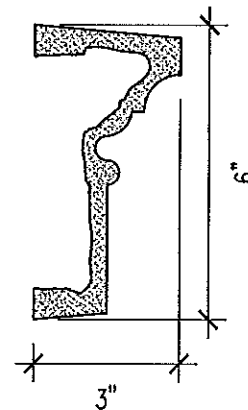


D **CM-173**
SCALE: 3" = 1'-0"




**MOONLIGHT
MOLDS, inc.**

13720 S. Western Ave., Unit A · Gardena, CA 90249
Phone: (310) 638-9142 · Fax: (310) 638-9717


Project Name: CROWN MOULDS	
Customer Name:	
Date Drawn: 3-29-2000	Drawn By: SZ
Job Number:	Sheet Number: 10-06-01

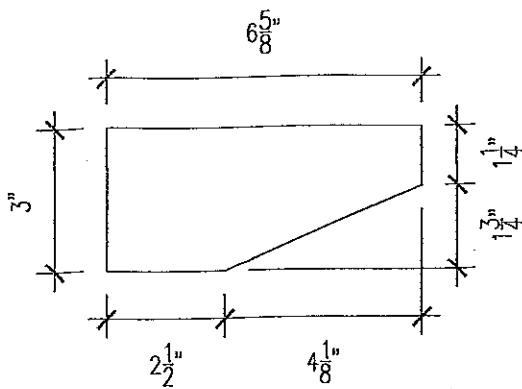

A PLINTH BLOCK [PB-159] - PLAN VIEW
SCALE: 3" = 1'-0"

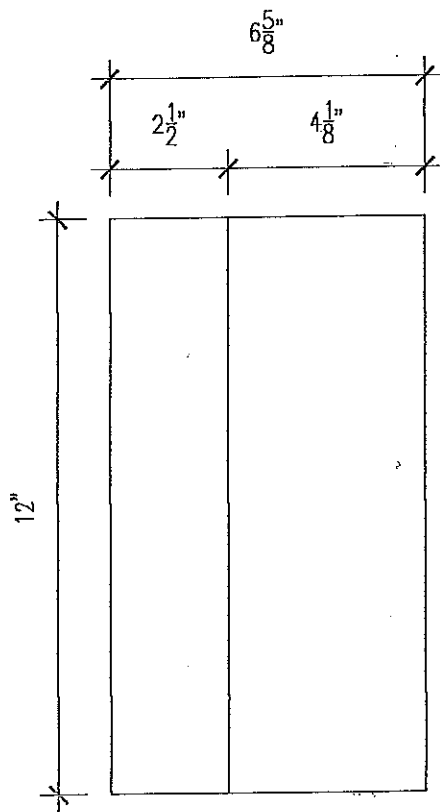

B PLINTH BLOCK IPB-159] - ELEVATION
SCALE: 3" = 1'-0"

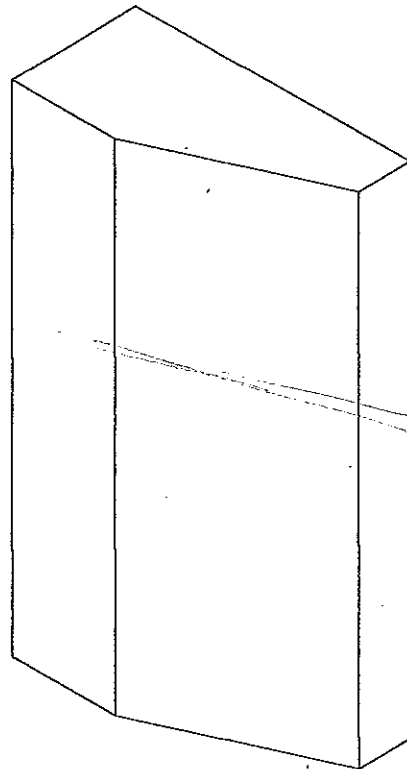


C PLINTH BLOCK IPB-159] - ISOMETRIC
SCALE: 3" = 1'-0"




**MOONLIGHT
MOLDS Inc.**

14920 S. San Pedro St. • Gardena • CA-90248
Tel: (310) 538-9142 • Fax: (310) 538-9717


Project Name: PLINTH BLOCK [PB-159]	
Customer Name:	
Date Drawn: 12-17-2004	Drawn By: SKW
Job #:	Sheet #:

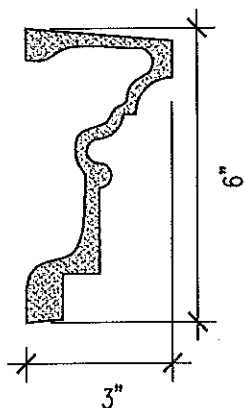


E **CM-173M**
SCALE: 3" = 1'-0"

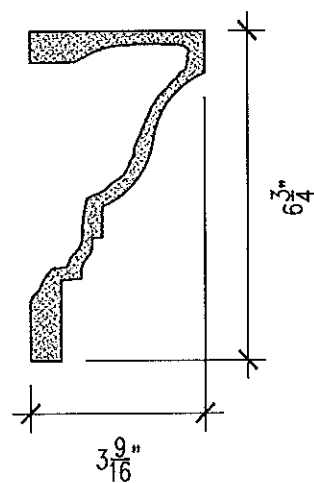

F **CM-234**
SCALE: 3" = 1'-0"

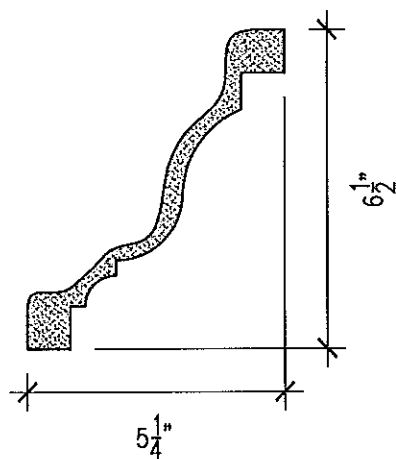

G **CM-239**
SCALE: 3" = 1'-0"

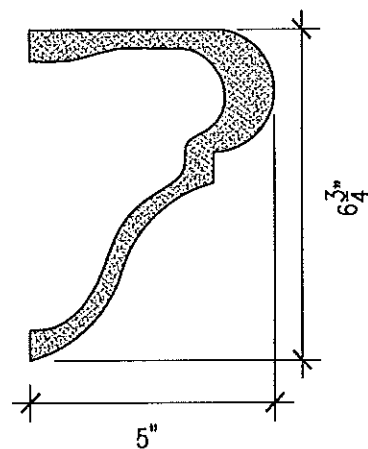


H **CM-244**
SCALE: 3" = 1'-0"




**MOONLIGHT
MOLDS, inc.**

13720 S. Western Ave., Unit A · Gardena, CA 90249
Phone: (310) 538-9142 · Fax: (310) 538-9717


Project Name: CROWN MOULDS	
Customer Name:	
Date Drawn: 3-29-2000	Drawn By: SZ
Job Number:	Sheet Number: 10-06-02

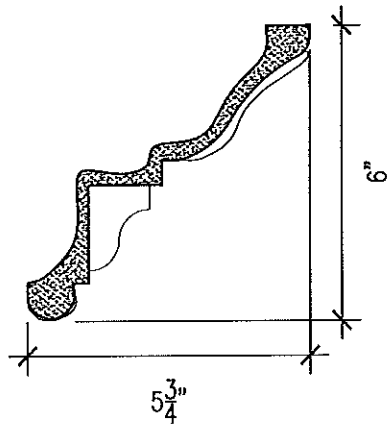


I CM-301
SCALE: 3" = 1'-0"

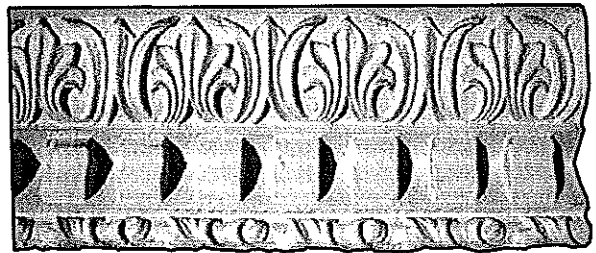

J CM-301
PHOTO REFERENCE
NTS

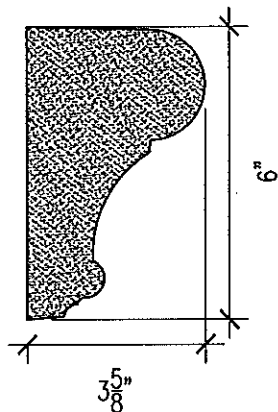

K CM-307
SCALE: 3" = 1'-0"

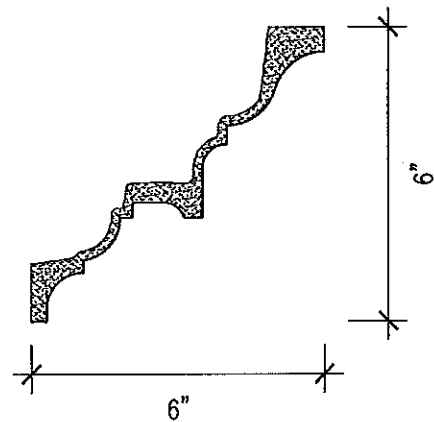


L CM-311
SCALE: 3" = 1'-0"




**MOONLIGHT
MOLDS, inc.**

13720 S. Western Ave., Unit A • Gardena, CA 90249
Phone: (310) 538-9142 • Fax: (310) 538-9717

Project Name: CROWN MOULDS	
Customer Name:	
Date Drawn: 5-12-2001	Drawn By: JLG
Job Number:	Sheet Number: 10-06-03

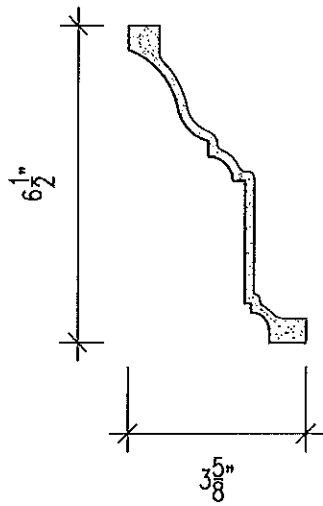

M **CM-318**
SCALE: 3" = 1'-0"

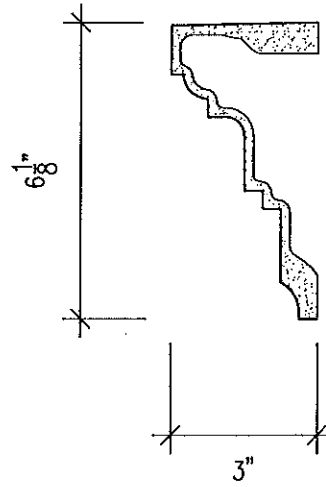


N **CM-319**
SCALE: 3" = 1'-0"




**MOONLIGHT
MOLDS, inc.**

13720 S. Western Ave., Unit A • Gardena, CA 90249
Phone: (310) 538-9142 • Fax: (310) 538-9717


Project Name: CROWN MOULDS	
Customer Name:	
Date Drawn: 5-23-2001	Drawn By: JLG
Job Number:	Sheet Number: 10-06-04

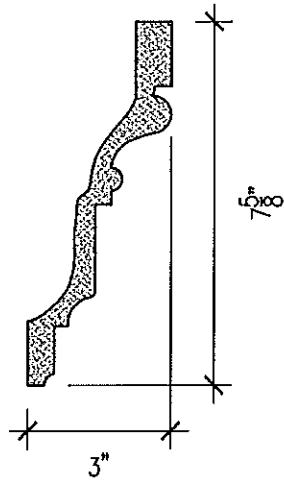

A CM-001A
SCALE: 3" = 1'-0"

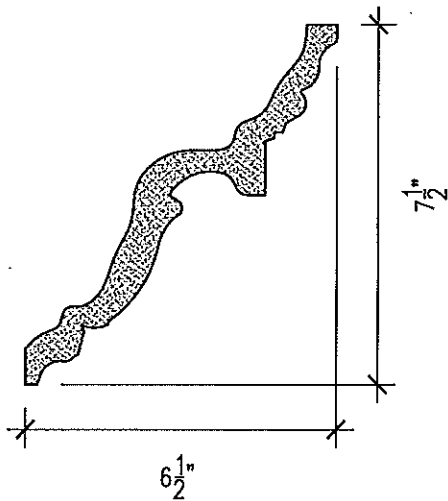

C CM-023
SCALE: 3" = 1'-0"

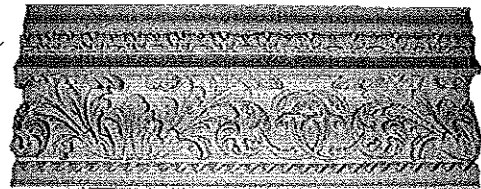


D CM-023
PHOTO REFERENCE
SCALE: NONE




**MOONLIGHT
MOLDS, inc.**

13720 S. Western Ave., Unit A • Gardena, CA 90249
Phone: (310) 538-9142 • Fax: (310) 538-9717


Project Name: CROWN MOULDS	
Customer Name:	
Date Drawn: 3-30-2000	Drawn By: SZ
Job Number:	Sheet Number: 10-07-01

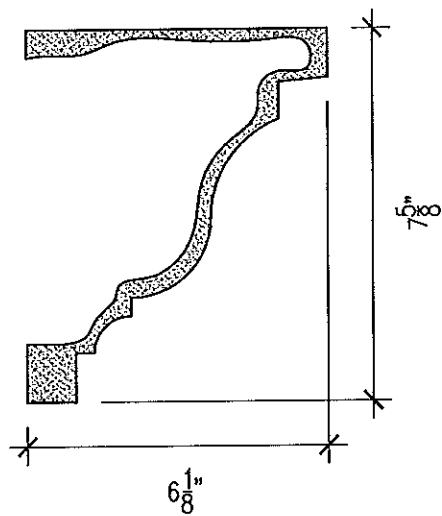


E **CM-055**
SCALE: 3" = 1'-0"

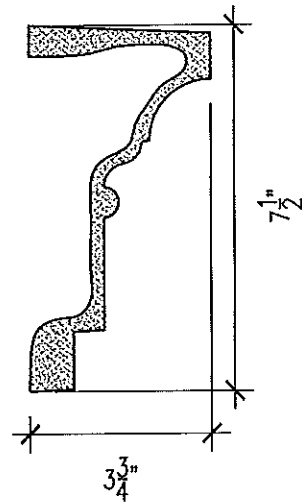

F **CM-217**
SCALE: 3" = 1'-0"

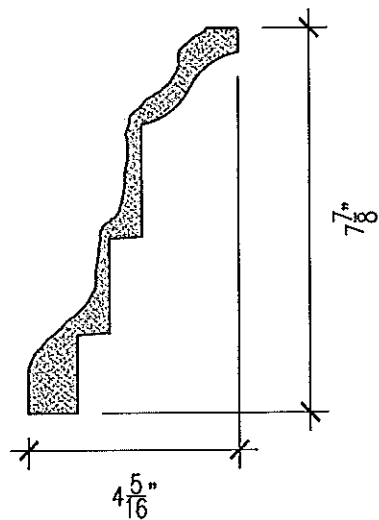

G **CM-237**
SCALE: 3" = 1'-0"

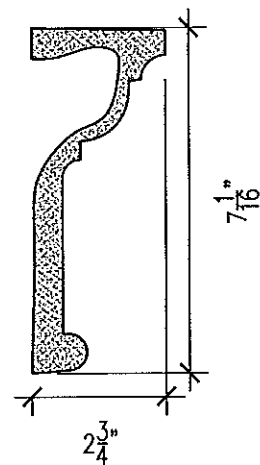


H **CM-240**
SCALE: 3" = 1'-0"




**MOONLIGHT
MOLDS, inc.**

13720 S. Western Ave., Unit A · Gardena, CA 90249
Phone: (310) 638-9142 · Fax: (310) 638-9717

Project Name: CROWN MOULDS	
Customer Name:	
Date Drawn: 3-30-2000	Drawn By: SZ
Job Number:	Sheet Number: 10-07-02

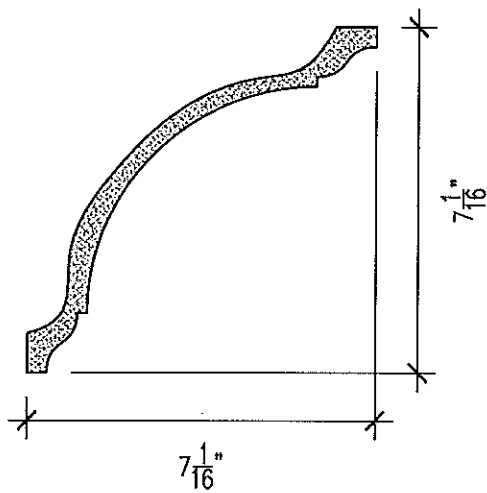

I **CM-277**
SCALE: 3" = 1'-0"

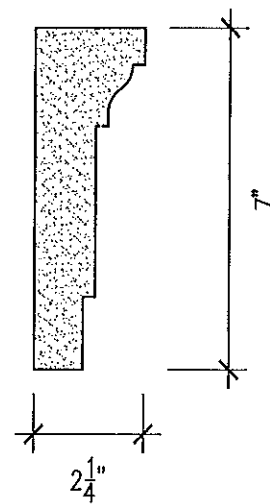


J **CM-316**
SCALE: 3" = 1'-0"




**MOONLIGHT
MOLDS, inc.**

13720 S. Western Ave., Unit A • Gardena, CA 90249
Phone: (310) 538-9142 • Fax: (310) 538-9717


Project Name: CROWN MOULDS	
Customer Name:	
Date Drawn: 3-30-2000	Drawn By: SZ
Job Number:	Sheet Number: 10-07-03

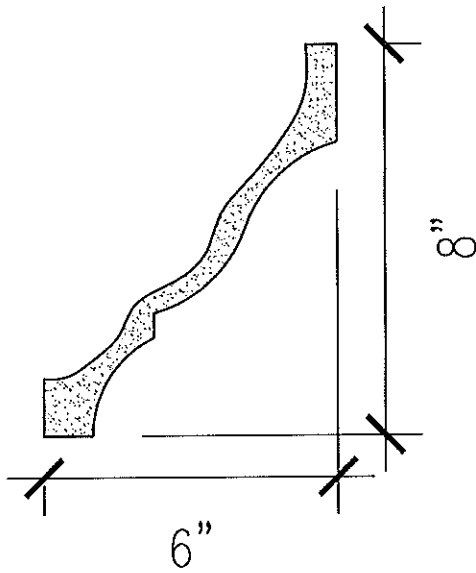

A **CM-002A**
SCALE: 3" = 1'-0"

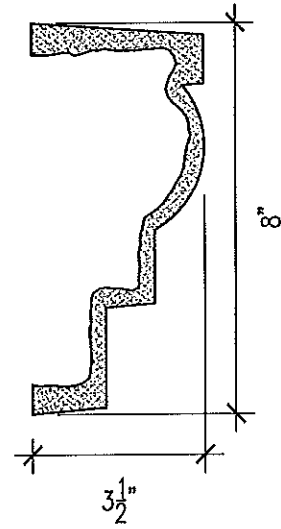

B **CM-093**
SCALE: 3" = 1'-0"

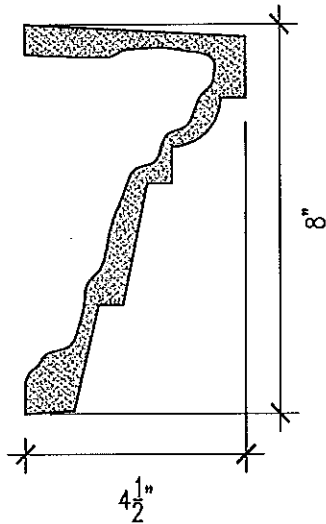


C **CM-104**
SCALE: 3" = 1'-0"




**MOONLIGHT
MOLDS, inc.**

13720 S. Western Ave., Unit A · Gardena, CA 90249
Phone: (310) 538-9142 · Fax: (310) 538-9717


Project Name: CROWN MOULDS	
Customer Name:	
Date Drawn: 4-3-2000	Drawn By: SZ
Job Number:	Sheet Number: 10-08-01

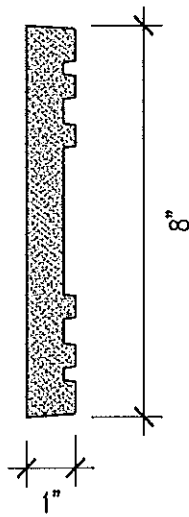


E **CM-128**
SCALE: 3" = 1'-0"

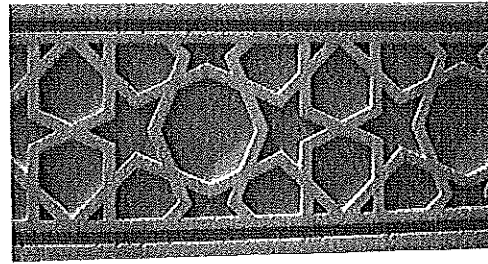

F **CM-128**
PHOTO REFERENCE
SCALE: NONE

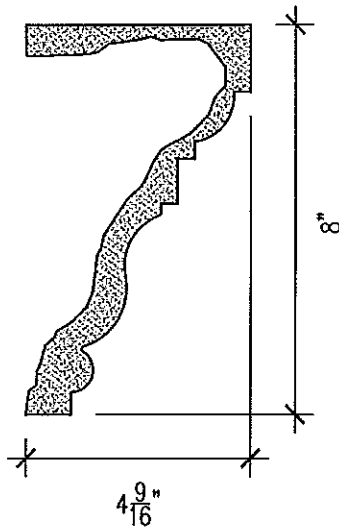

G **CM-151**
SCALE: 3" = 1'-0"

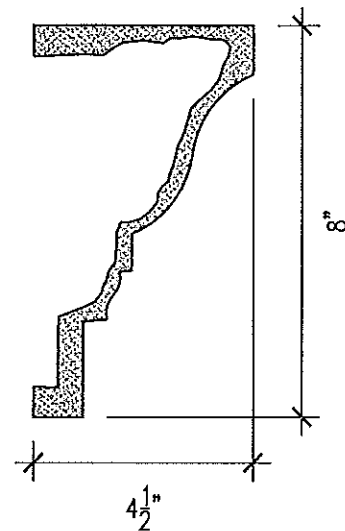


H **CM-158**
SCALE: 3" = 1'-0"




**MOONLIGHT
MOLDS, inc.**

13720 S. Western Ave., Unit A · Gardena, CA 90249
Phone: (310) 538-9142 · Fax: (310) 538-9717


Project Name: CROWN MOULDS	
Customer Name:	
Date Drawn: 3-31-2000	Drawn By: SZ
Job Number:	Sheet Number: 10-08-02

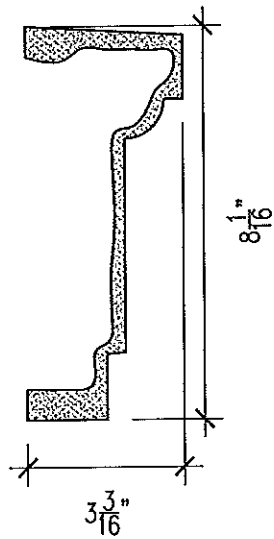

I CM-214
SCALE: 3" = 1'-0"

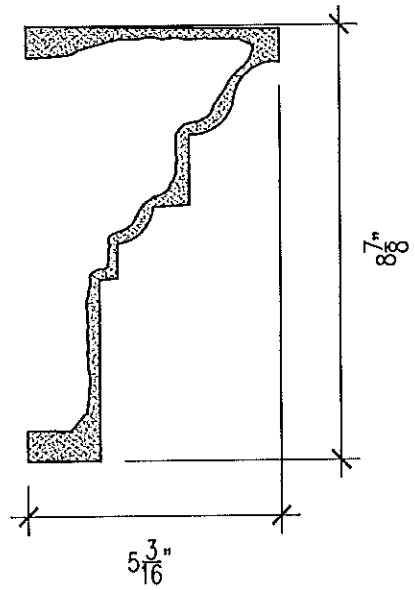

J CM-227
SCALE: 3" = 1'-0"

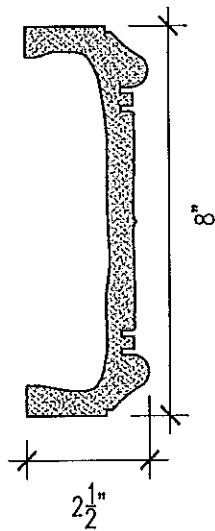

K CM-269
SCALE: 3" = 1'-0"




L CM-269
PHOTO REFERENCE
SCALE: NONE




**MOONLIGHT
MOLDS, inc.**

13720 S. Western Ave., Unit A · Gardena, CA 90249
Phone: (310) 538-9142 · Fax: (310) 538-9717


Project Name: CROWN MOULDS	
Customer Name:	
Date Drawn: 3-31-2000	Drawn By: SZ
Job Number:	Sheet Number: 10-08-03

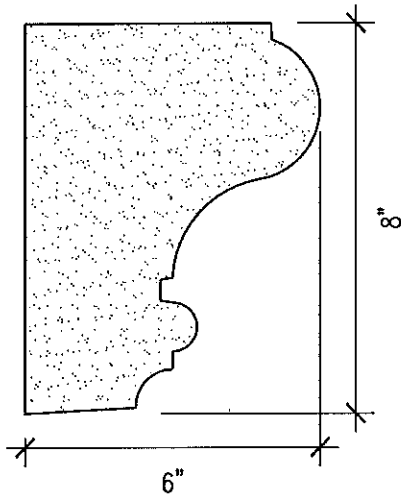

M CM-309
SCALE: 3" = 1'-0"

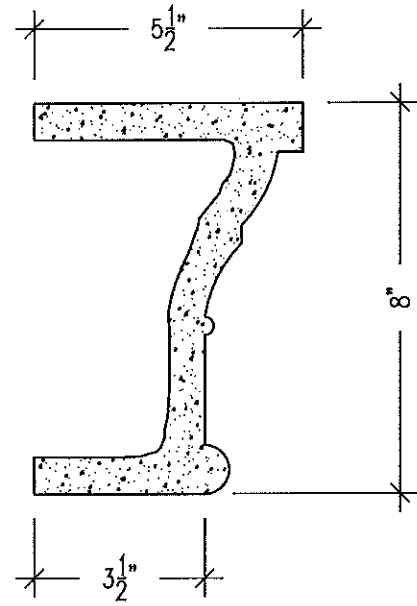

N CM-325
SCALE: 3" = 1'-0"

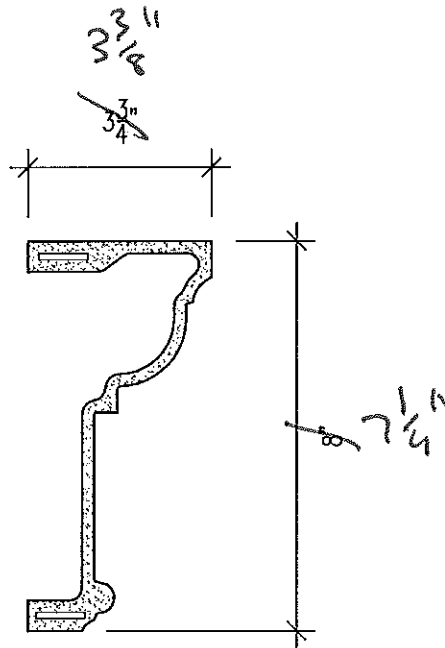


O CM-327
SCALE: 3" = 1'-0"




**MOONLIGHT
MOLDS, inc.**

13720 S. Western Ave., Unit A • Gardena, CA 90249
Phone: (310) 538-9142 • Fax: (310) 538-9717


Project Name: CROWN MOULDS	
Customer Name:	
Date Drawn: 5-08-2001	Drawn By: JLG
Job Number:	Sheet Number: 10-08-04

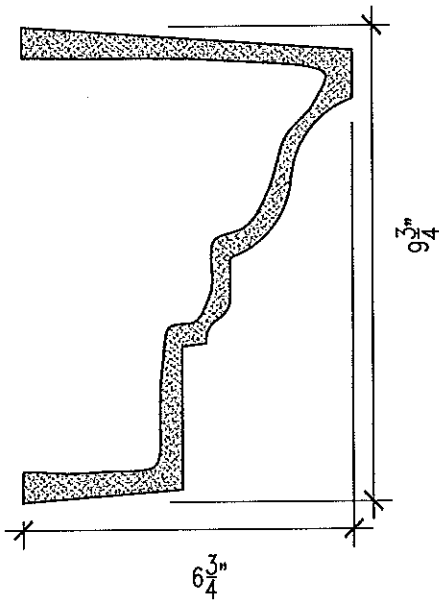


A **CM-107**
SCALE: 3" = 1'-0"

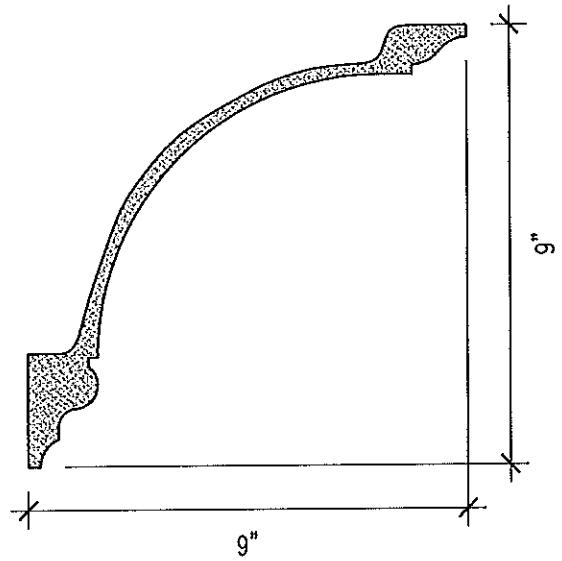

B **CM-147**
SCALE: 3" = 1'-0"

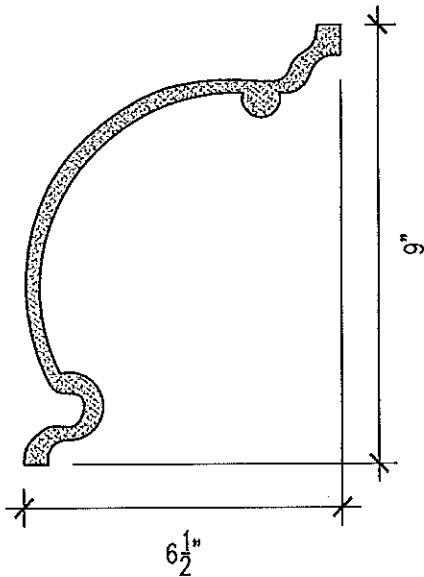

C **CM-189**
SCALE: 3" = 1'-0"

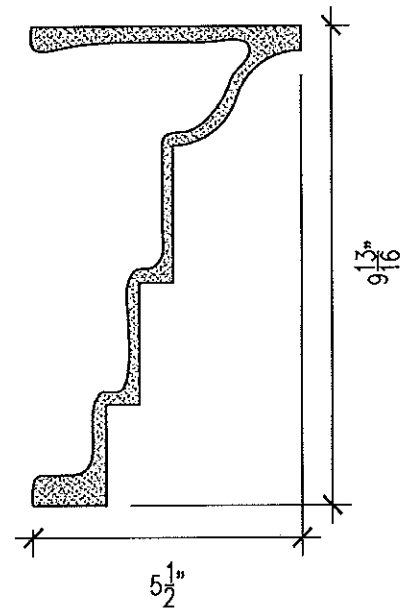


D **CM-213**
SCALE: 3" = 1'-0"




**MOONLIGHT
MOLDS, inc.**

13720 S. Western Ave., Unit A · Gardena, CA 90249
Phone: (310) 638-9142 · Fax: (310) 638-9717

Project Name: CROWN MOULDS	
Customer Name:	
Date Drawn: 4-3-2000	Drawn By: SZ
Job Number:	Sheet Number: 10-09-01

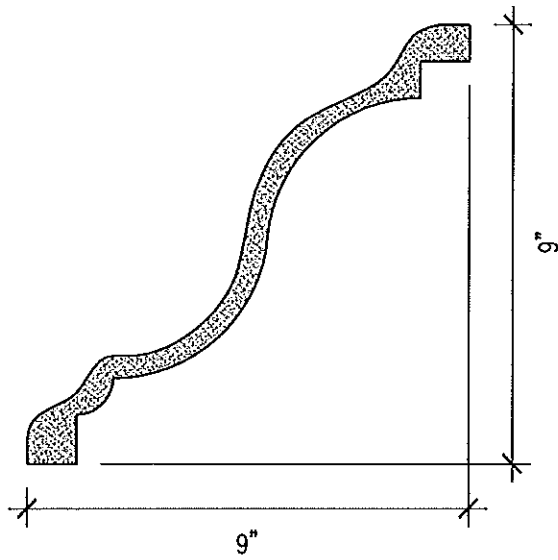

E **CM-259**
SCALE: 3" = 1'-0"

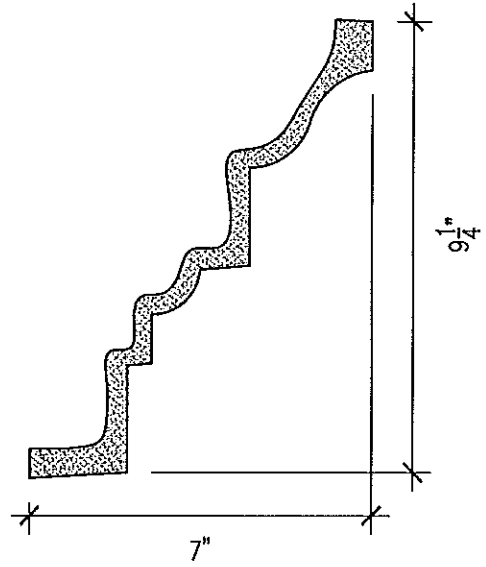


F **CM-279**
SCALE: 3" = 1'-0"




**MOONLIGHT
MOLDS, inc.**

13720 S. Western Ave., Unit A · Gardena, CA 90249
Phone: (310) 538-9142 · Fax: (310) 538-9717

Project Name: CROWN MOULDS	
Customer Name:	
Date Drawn: 4-4-2000	Drawn By: SZ
Job Number:	Sheet Number: 10-09-02

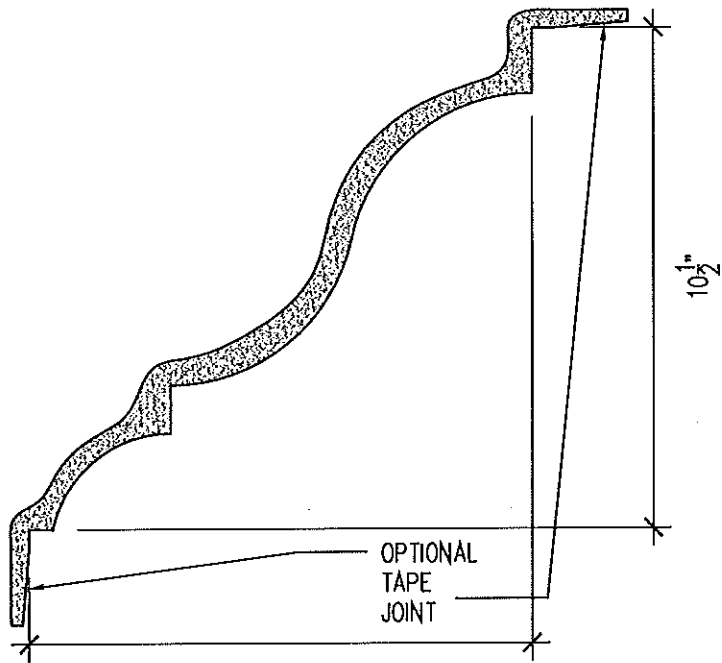

A **CM-002**
SCALE: 3" = 1'-0"

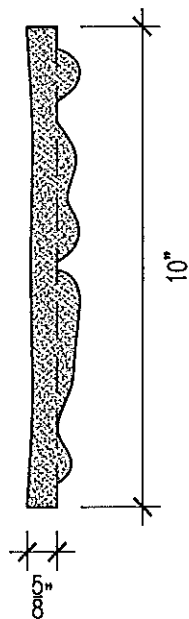

C **CM-052**
SCALE: 3" = 1'-0"




D **CM-052**
PHOTO REFERENCE
SCALE: NONE




**MOONLIGHT
MOLDS, inc.**

13720 S. Western Ave., Unit A · Gardena, CA 90249
Phone: (310) 538-9142 · Fax: (310) 538-9717


Project Name: CROWN MOULDS	
Customer Name:	
Date Drawn: 4-4-2000	Drawn By: SZ
Job Number:	Sheet Number: 10-10-01

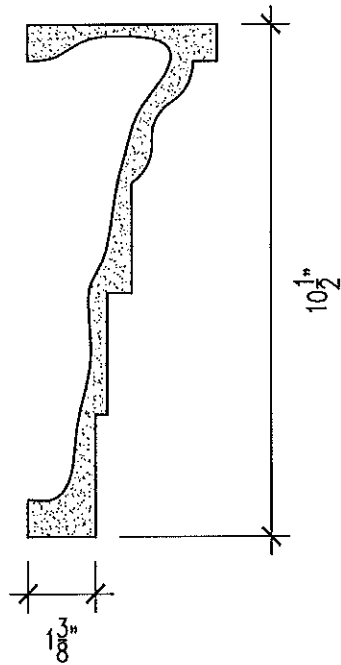


E **CM-084**
SCALE: 3" = 1'-0"

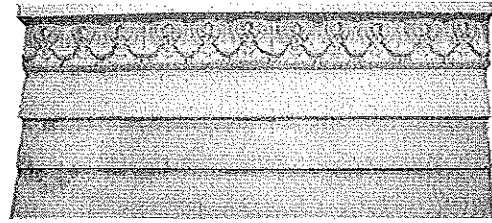

F **CM-084**
PHOTO REFERENCE
SCALE: NONE

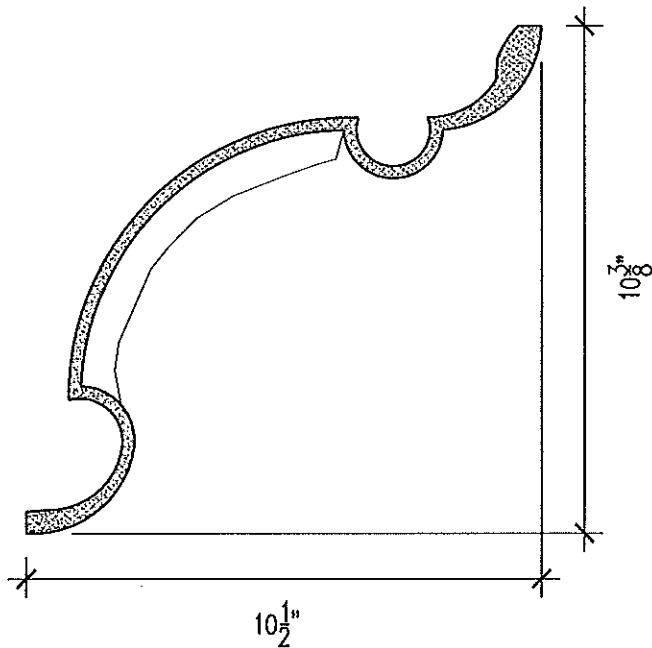

G **CM-245**
SCALE: 3" = 1'-0"

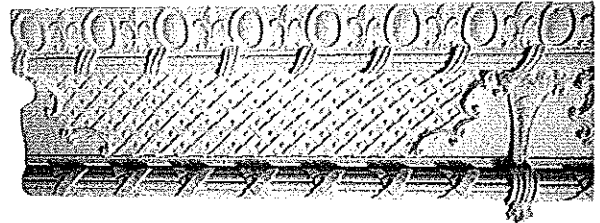


H **CM-245**
PHOTO REFERENCE
SCALE: NONE



**MOONLIGHT
MOLDS, inc.**
13720 S. Western Ave., Unit A • Gardena, CA 90249
Phone: (310) 538-9142 • Fax: (310) 538-9717

Project Name: CROWN MOULDS	
Customer Name:	
Date Drawn: 4-4-2000	Drawn By: SZ
Job Number:	Sheet Number: 10-10-02

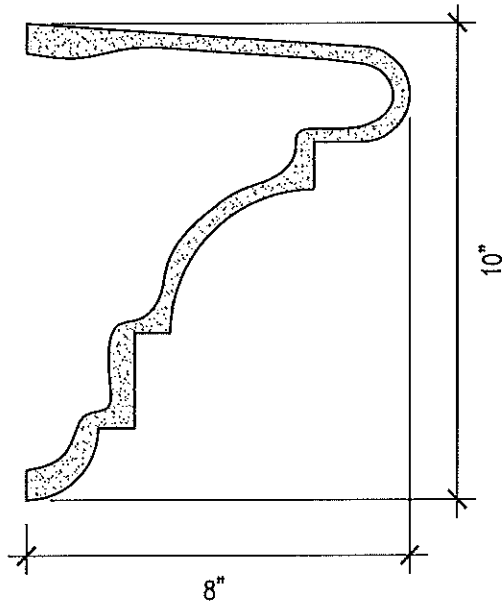

CM-288


SCALE: 3" = 1'-0"




**MOONLIGHT
MOLDS, inc.**

13720 S. Western Ave., Unit A · Gardena, CA 90249
Phone: (310) 638-9142 · Fax: (310) 638-9717


Project Name: CROWN MOULDS	
Customer Name:	
Date Drawn: 4-4-2000	Drawn By: SZ
Job Number:	Sheet Number: 10-10-03

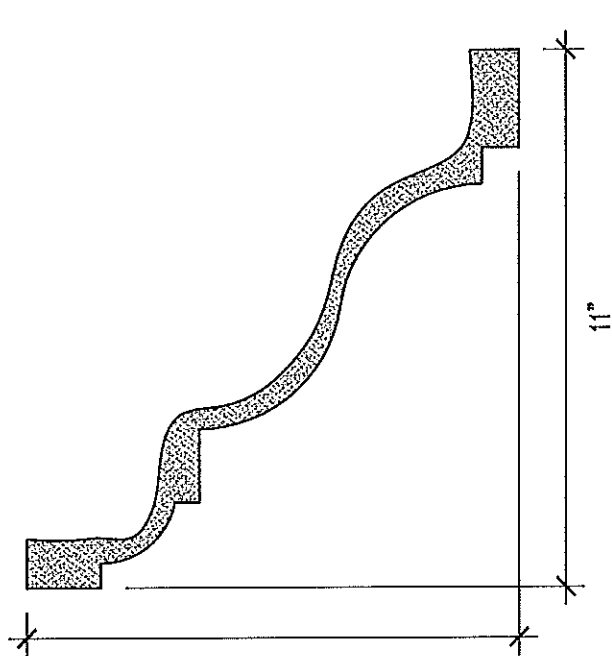

A **CM-041**
SCALE: 3" = 1'-0"

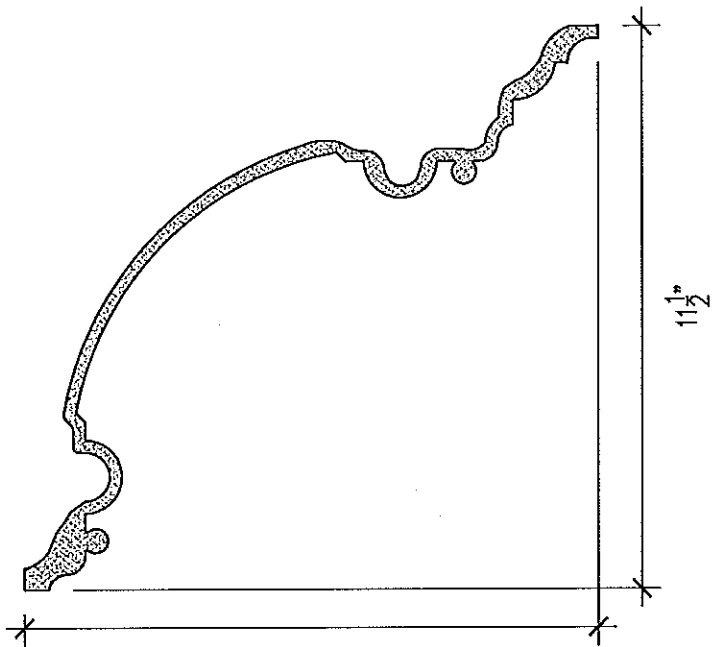

B **CM-149**
SCALE: 3" = 1'-0"

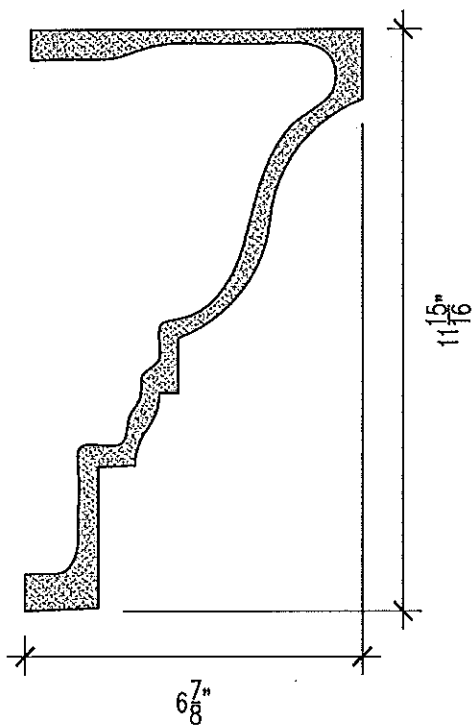


C **CM-226**
SCALE: 3" = 1'-0"




**MOONLIGHT
MOLDS, inc.**

13720 S. Western Ave., Unit A • Gardena, CA 90249
Phone: (310) 538-9142 • Fax: (310) 538-9717


Project Name: CROWN MOULDS	
Customer Name:	
Date Drawn: 4-5-2000	Drawn By: SZ
Job Number:	Sheet Number: 10-11-01

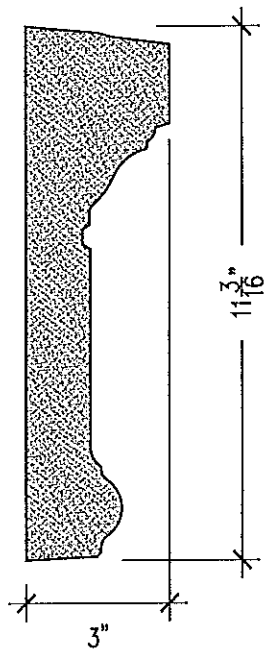


E **CM-248**
SCALE: 3" = 1'-0"

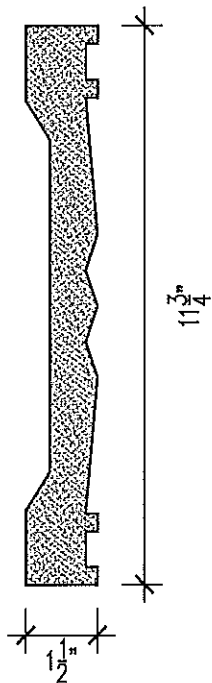

G **CM-303**
SCALE: 3" = 1'-0"

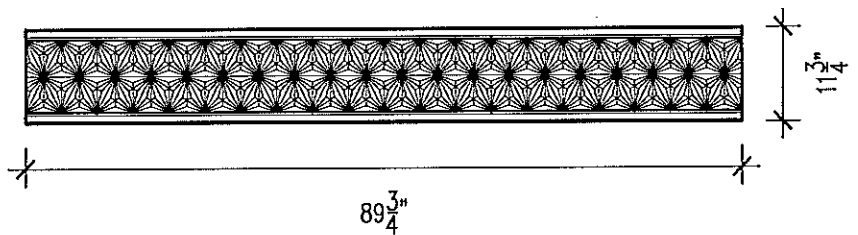

H **CM-303 ELEVATION**
SCALE: 1/2" = 1'-0"

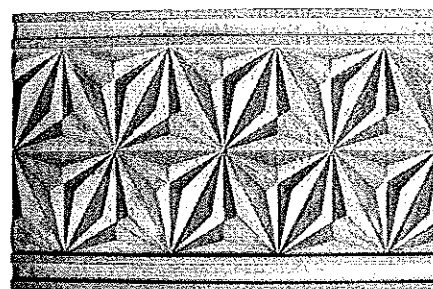


I **CM-303 PHOTO REFERENCE**
NTS




**MOONLIGHT
MOLDS, inc.**

13720 S. Western Ave., Unit A · Gardena, CA 90249
Phone: (310) 638-9142 · Fax: (310) 638-9717

Project Name: CROWN MOULDS	
Customer Name:	
Date Drawn: 4-5-2000	Drawn By: SZ
Job Number:	Sheet Number: 10-11-02

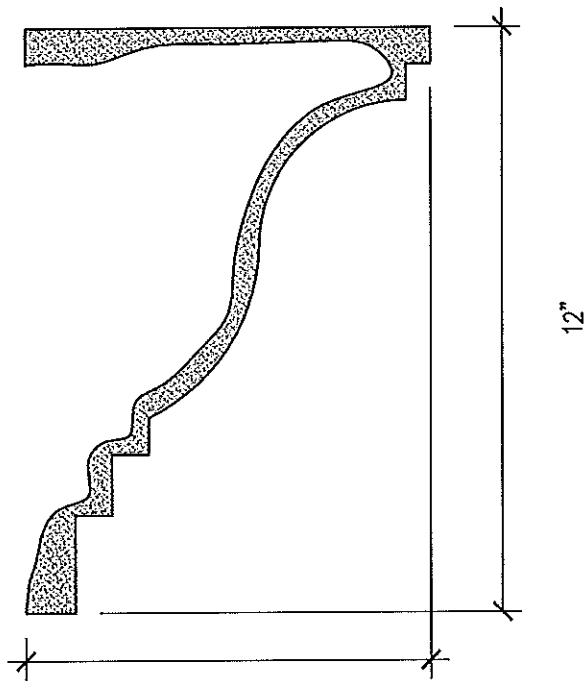

(A) CM-018
 SCALE: 3" = 1'-0"

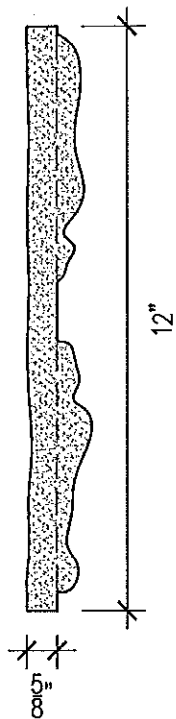

(C) CM-109
 SCALE: 3" = 1'-0"







(D) CM-109
PHOTO REFERENCE
 SCALE: NONE



**MOONLIGHT
 MOLDS, inc.**

13720 S. Western Ave., Unit A • Gardena, CA 90249
 Phone: (310) 538-9142 • Fax: (310) 538-9717


Project Name: CROWN MOULDS	
Customer Name:	
Date Drawn: 4-5-2000	Drawn By: SZ
Job Number:	Sheet Number: 10-12-01

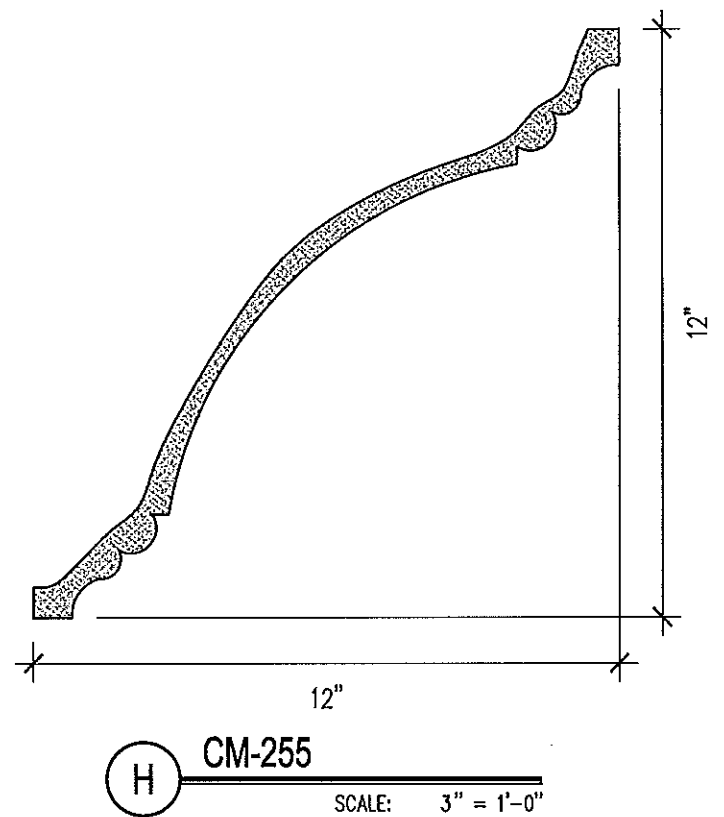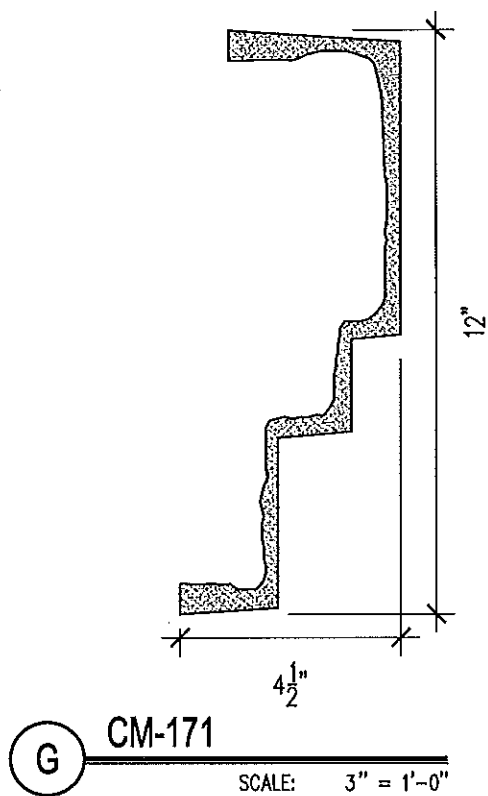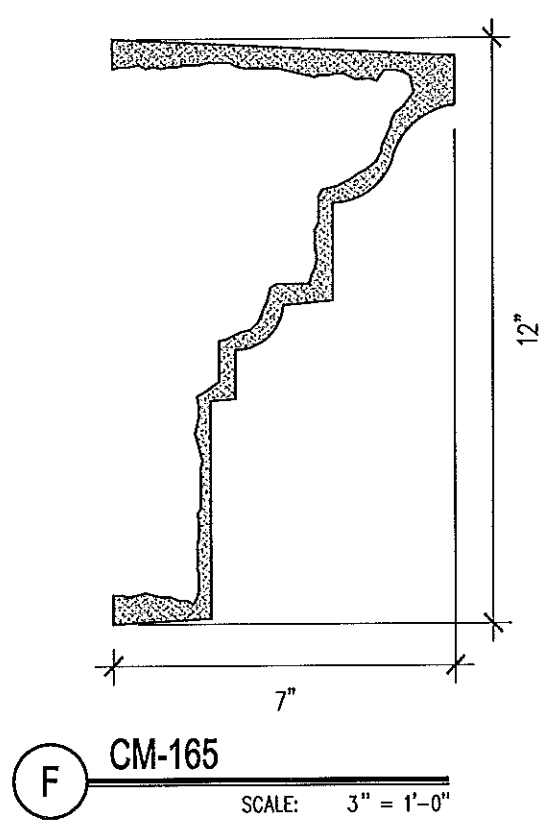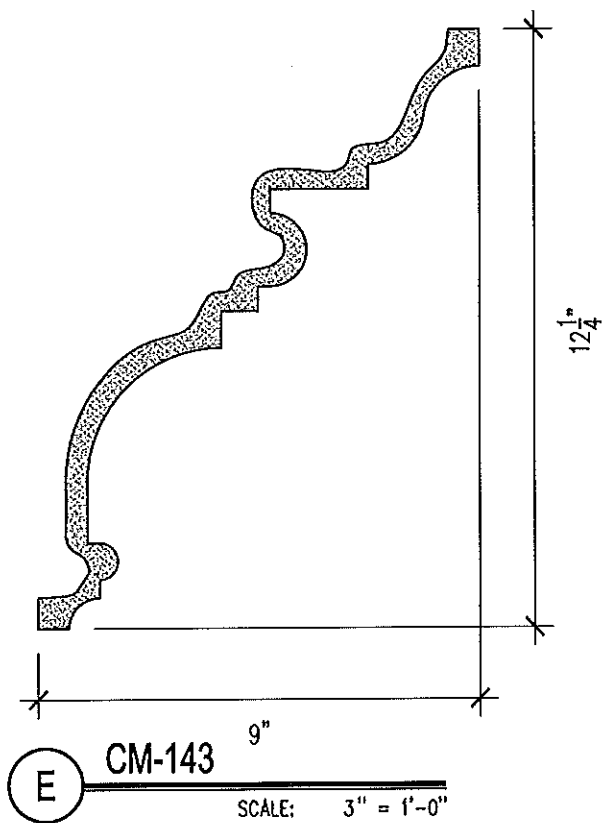

**MOONLIGHT
MOLDS, inc.**

13720 S. Western Ave., Unit A • Gardena, CA 90249
Phone: (310) 538-9142 • Fax: (310) 538-9717


Project Name: CROWN MOULDS	
Customer Name:	
Date Drawn: 4-5-2000	Drawn By: SZ
Job Number:	Sheet Number: 10-12-02

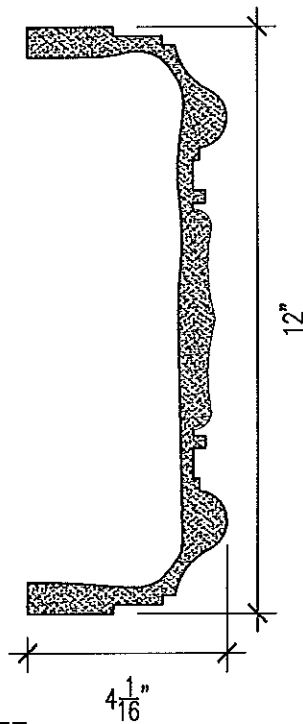

I **CM-257**
SCALE: 3" = 1'-0"



J **CM-257**
PHOTO REFERENCE
SCALE: NONE

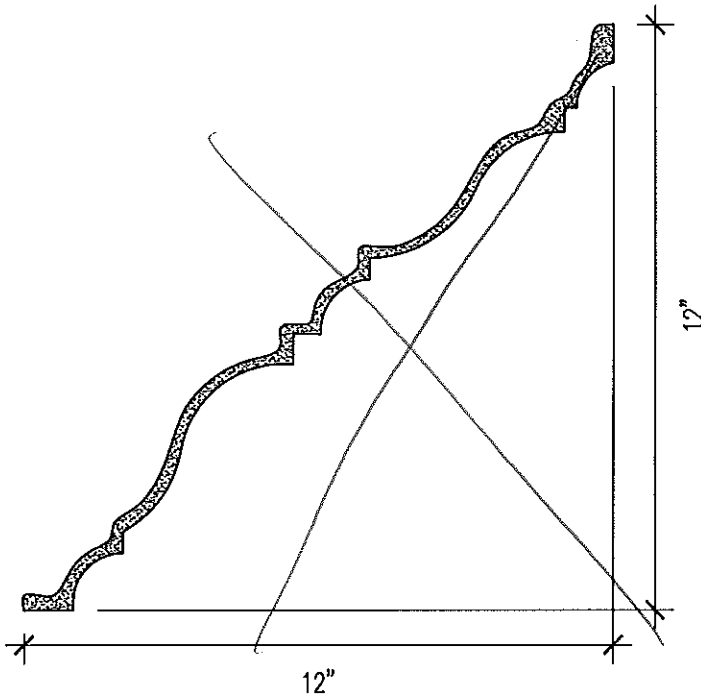


K **CM-266**
SCALE: 3" = 1'-0"




**MOONLIGHT
MOLDS, inc.**

13720 S. Western Ave., Unit A • Gardena, CA 90249
Phone: (310) 538-9142 • Fax: (310) 538-9717


Project Name: CROWN MOULDS	
Customer Name:	
Date Drawn: 4-5-2000	Drawn By: SZ
Job Number:	Sheet Number: 10-12-03

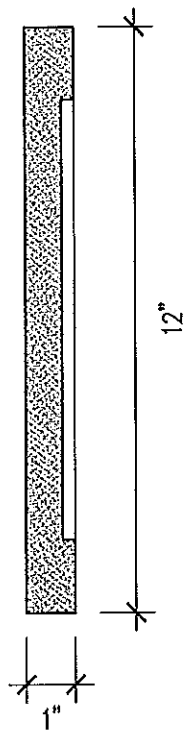


(M) CM-299
SCALE: 3" = 1'-0"

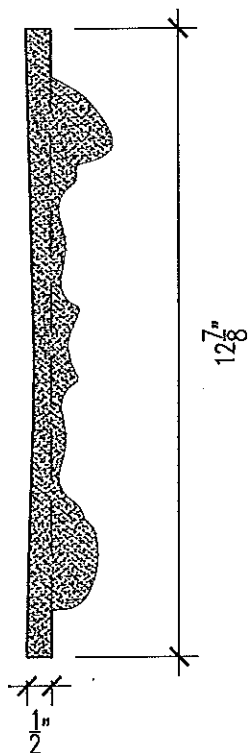

(P) CM-305
SCALE: 3" = 1'-0"

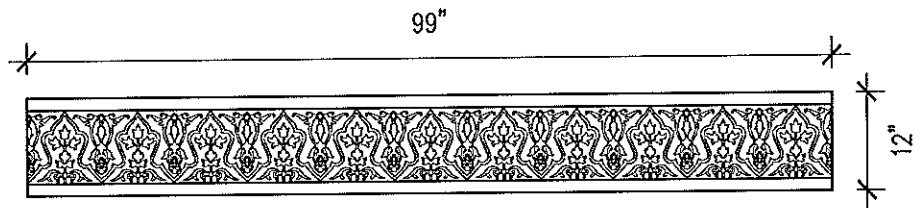

(N) CM-299 ELEVATION
SCALE: 1/2" = 1'-0"

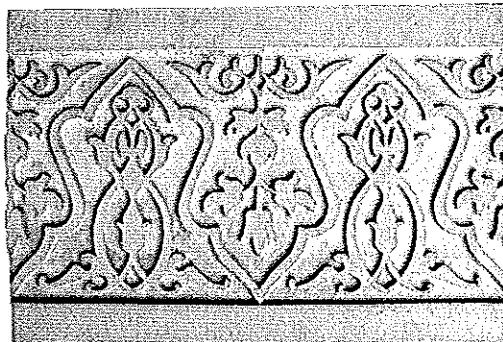

(O) CM-299 PHOTO REFERENCE
NTS




(Q) CM-305 PHOTO REFERENCE
NTS




**MOONLIGHT
MOLDS, inc.**

13720 S. Western Ave., Unit A • Gardena, CA 90249
Phone: (310) 538-9142 • Fax: (310) 538-9717


Project Name: CROWN MOULDS	
Customer Name:	
Date Drawn: 4-5-2000	Drawn By: SZ
Job Number:	Sheet Number: 10-12-04

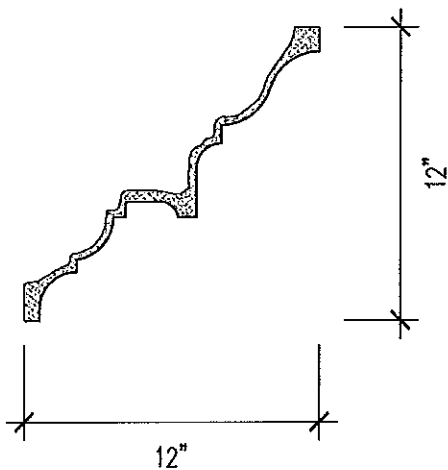

(R) CM-313
SCALE: 1 1/2" = 1'-0"

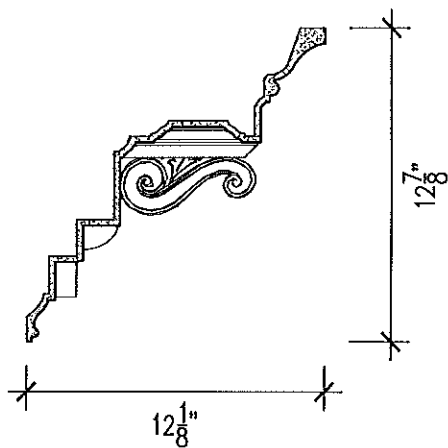

(S) CM-321
SCALE: 1 1/2" = 1'-0"

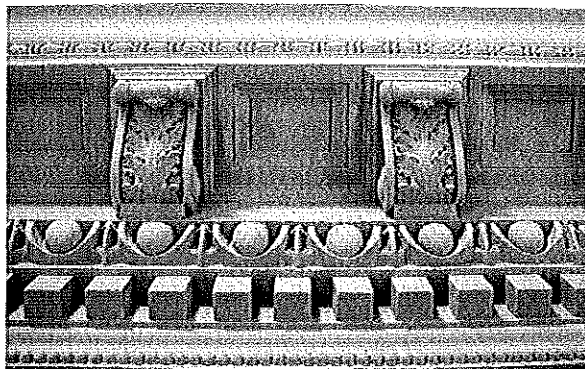


(T) CM-321 PHOTO REFERENCE
NTS




**MOONLIGHT
MOLDS, inc.**

13720 S. Western Ave., Unit A · Gardena, CA 90249
Phone: (310) 538-9142 · Fax: (310) 538-9717

Project Name: CROWN MOULDS	
Customer Name:	
Date Drawn: 5-29-2001	Drawn By: JLG
Job Number:	Sheet Number: 10-12-05

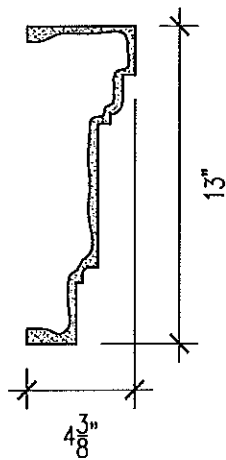

A **CM-040**
SCALE: 1 1/2" = 1'-0"

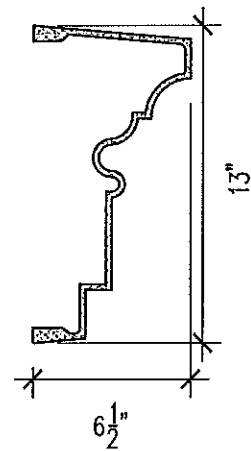


B **CM-238**
SCALE: 1 1/2" = 1'-0"




**MOONLIGHT
MOLDS, inc.**

13720 S. Western Ave., Unit A · Gardena, CA 90249
Phone: (310) 538-9142 · Fax: (310) 538-9717

Project Name: CROWN MOULDS	
Customer Name:	
Date Drawn: 4-7-2000	Drawn By: SZ
Job Number:	Sheet Number: 10-13-01

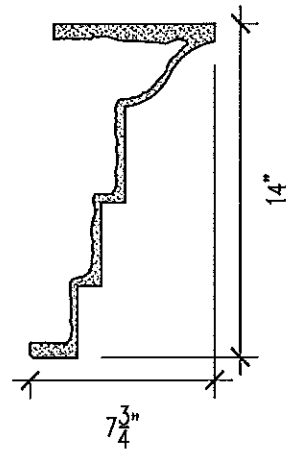

B **CM-170**
SCALE: 1 1/2" = 1'-0"

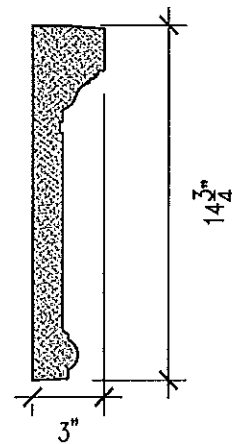


D **CM-285**
SCALE: 1 1/2" = 1'-0"



**MOONLIGHT
MOLDS, inc.**

13720 S. Western Ave., Unit A · Gardena, CA 90249
Phone: (310) 538-9142 · Fax: (310) 538-9717

Project Name: CROWN MOULDS	
Customer Name:	
Date Drawn: 4-7-2000	Drawn By: SZ
Job Number:	Sheet Number: 10-14-01

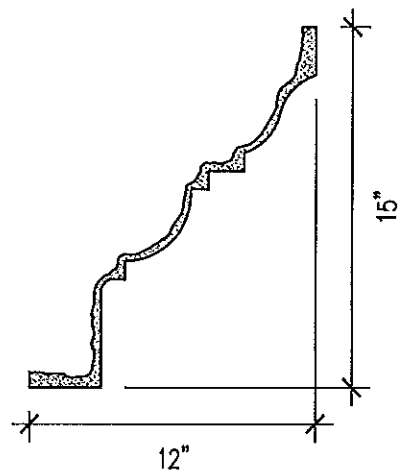

D CM-162


SCALE: 1 1/2" = 1'-0"



**MOONLIGHT
MOLDS, inc.**

13720 S. Western Ave., Unit A • Gardena, CA 90249
Phone: (310) 538-9142 • Fax: (310) 538-9717


Project Name: CROWN MOULDS	
Customer Name:	
Date Drawn: 4-7-2000	Drawn By: SZ
Job Number:	Sheet Number: 10-15-01

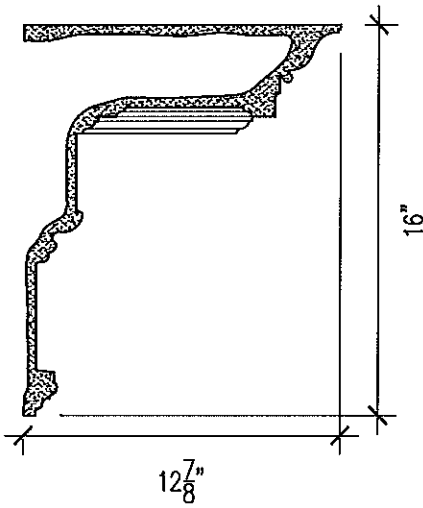

A

CM-123

SCALE: 1 1/2" = 1'-0"

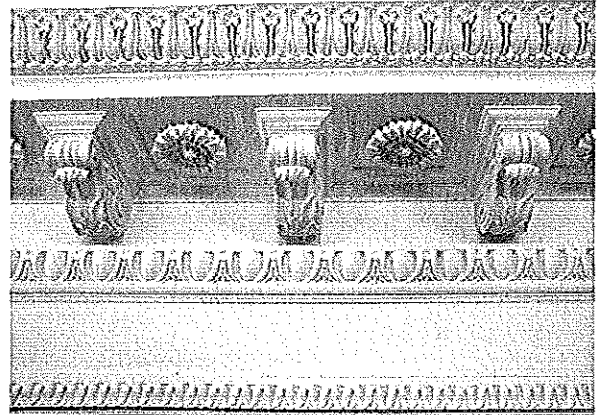

B

CM-123
PHOTO REFERENCE


SCALE: NONE




**MOONLIGHT
MOLDS, inc.**

13720 S. Western Ave., Unit A · Gardena, CA 90249
Phone: (310) 538-9142 · Fax: (310) 538-9717


Project Name: CROWN MOULDS	
Customer Name:	
Date Drawn: 4-7-2000	Drawn By: SZ
Job Number:	Sheet Number: 10-16-01

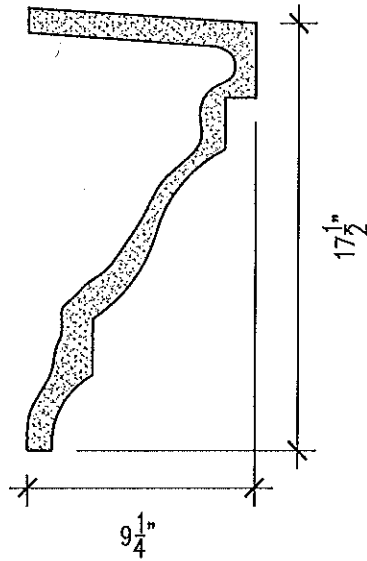


A **CM-015**
SCALE: 1 1/2" = 1'-0"

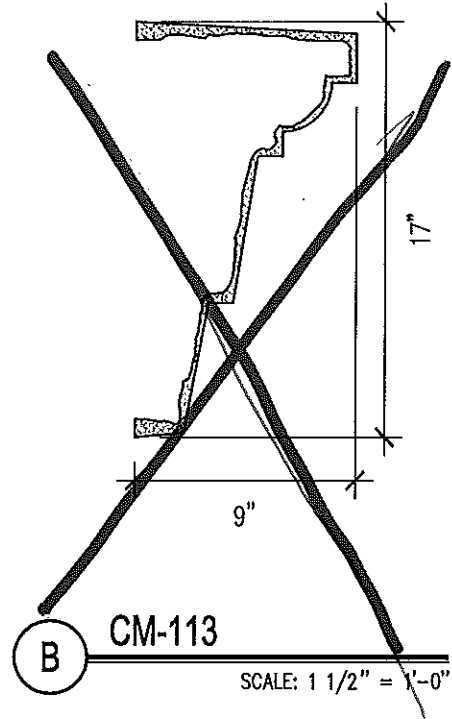

B **CM-113**
SCALE: 1 1/2" = 1'-0"

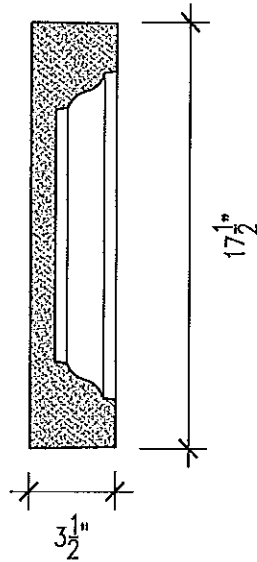

C **CM-249**
SCALE: 1 1/2" = 1'-0"

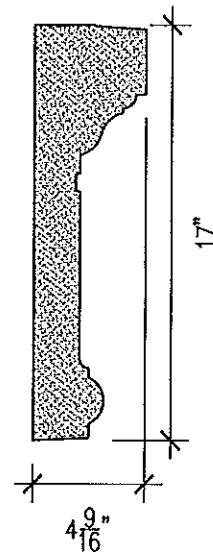


D **CM-284**
SCALE: 1 1/2" = 1'-0"




**MOONLIGHT
MOLDS, inc.**

13720 S. Western Ave., Unit A · Gardena, CA 90249
Phone: (310) 538-9142 · Fax: (310) 538-9717

Project Name: CROWN MOULDS	
Customer Name:	
Date Drawn: 4-10-2000	Drawn By: SZ
Job Number:	Sheet Number: 10-17-01

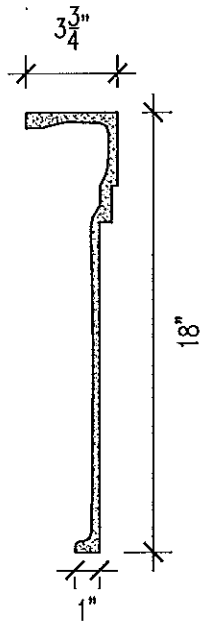

A **CM-050**
SCALE: 1 1/2" = 1'-0"

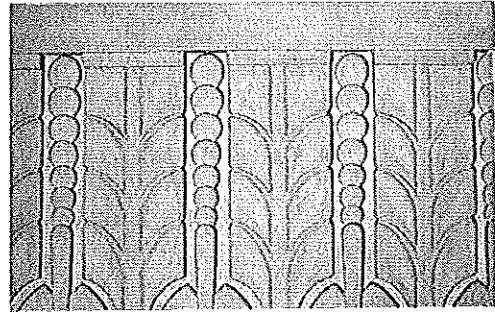


B **CM-050**
PHOTO REFERENCE
SCALE: NONE



**MOONLIGHT
MOLDS, inc.**

13720 S. Western Ave., Unit A · Gardena, CA 90249
Phone: (310) 538-9142 · Fax: (310) 538-9717


Project Name: CROWN MOULDS	
Customer Name:	
Date Drawn: 4-10-2000	Drawn By: SZ
Job Number:	Sheet Number: 10-18-01

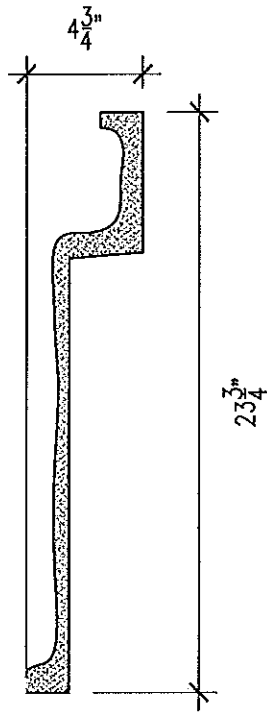

A

CM-075

SCALE: 1 1/2" = 1'-0"

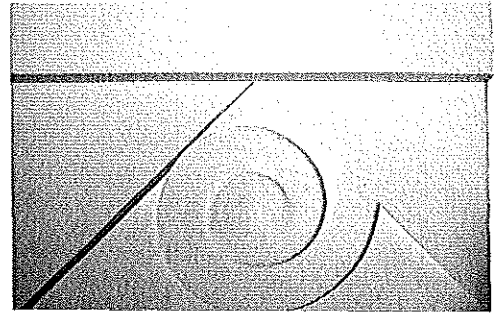

B

CM-075
PHOTO REFERENCE


SCALE: NONE



**MOONLIGHT
MOLDS, inc.**

13720 S. Western Ave., Unit A · Gardena, CA 90249
Phone: (310) 538-9142 · Fax: (310) 538-9717


Project Name: CROWN MOULDS	
Customer Name:	
Date Drawn: 4-11-2000	Drawn By: SZ
Job Number:	Sheet Number: 10-23-01

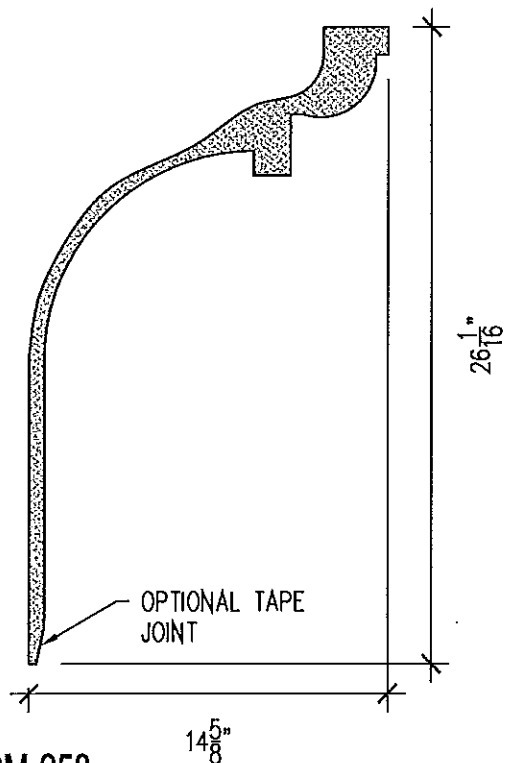

A

CM-258

SCALE: 1 1/2" = 1'-0"

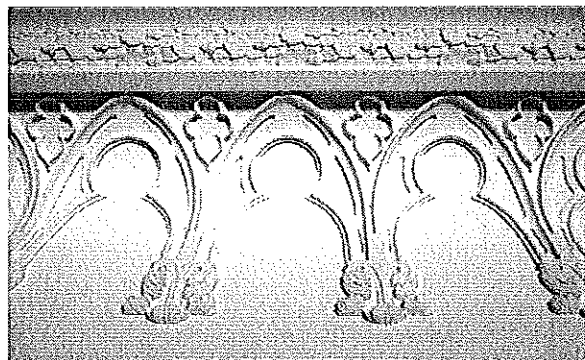

B

CM-258
PHOTO REFERENCE


SCALE: NONE




**MOONLIGHT
MOLDS, inc.**

13720 S. Western Ave., Unit A • Gardena, CA 90249
Phone: (310) 538-9142 • Fax: (310) 538-9717

Project Name: CROWN MOULDS	
Customer Name:	
Date Drawn: 4-12-2000	Drawn By: SZ
Job Number:	Sheet Number: 10-26-01

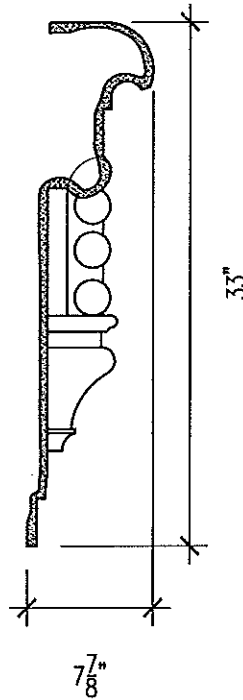

A **CM-026**
SCALE: 1" = 1'-0"

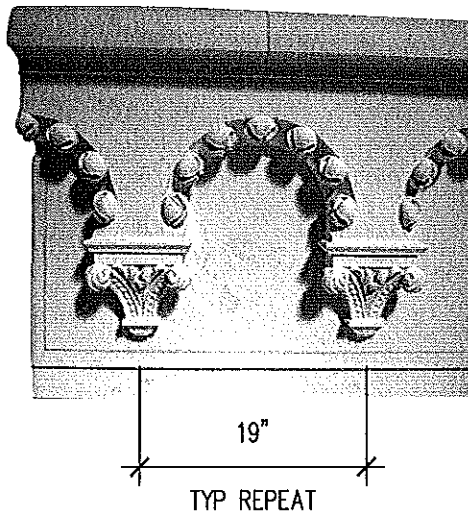


B **CM-026**
PHOTO REFERENCE
NTS



**MOONLIGHT
MOLDS, inc.**

13720 S. Western Ave., Unit A • Gardena, CA 90249
Phone: (310) 538-9142 • Fax: (310) 538-9717

Project Name: CROWN MOULDS	
Customer Name:	
Date Drawn: 4-12-2000	Drawn By: SZ
Job Number:	Sheet Number: 10-33-01

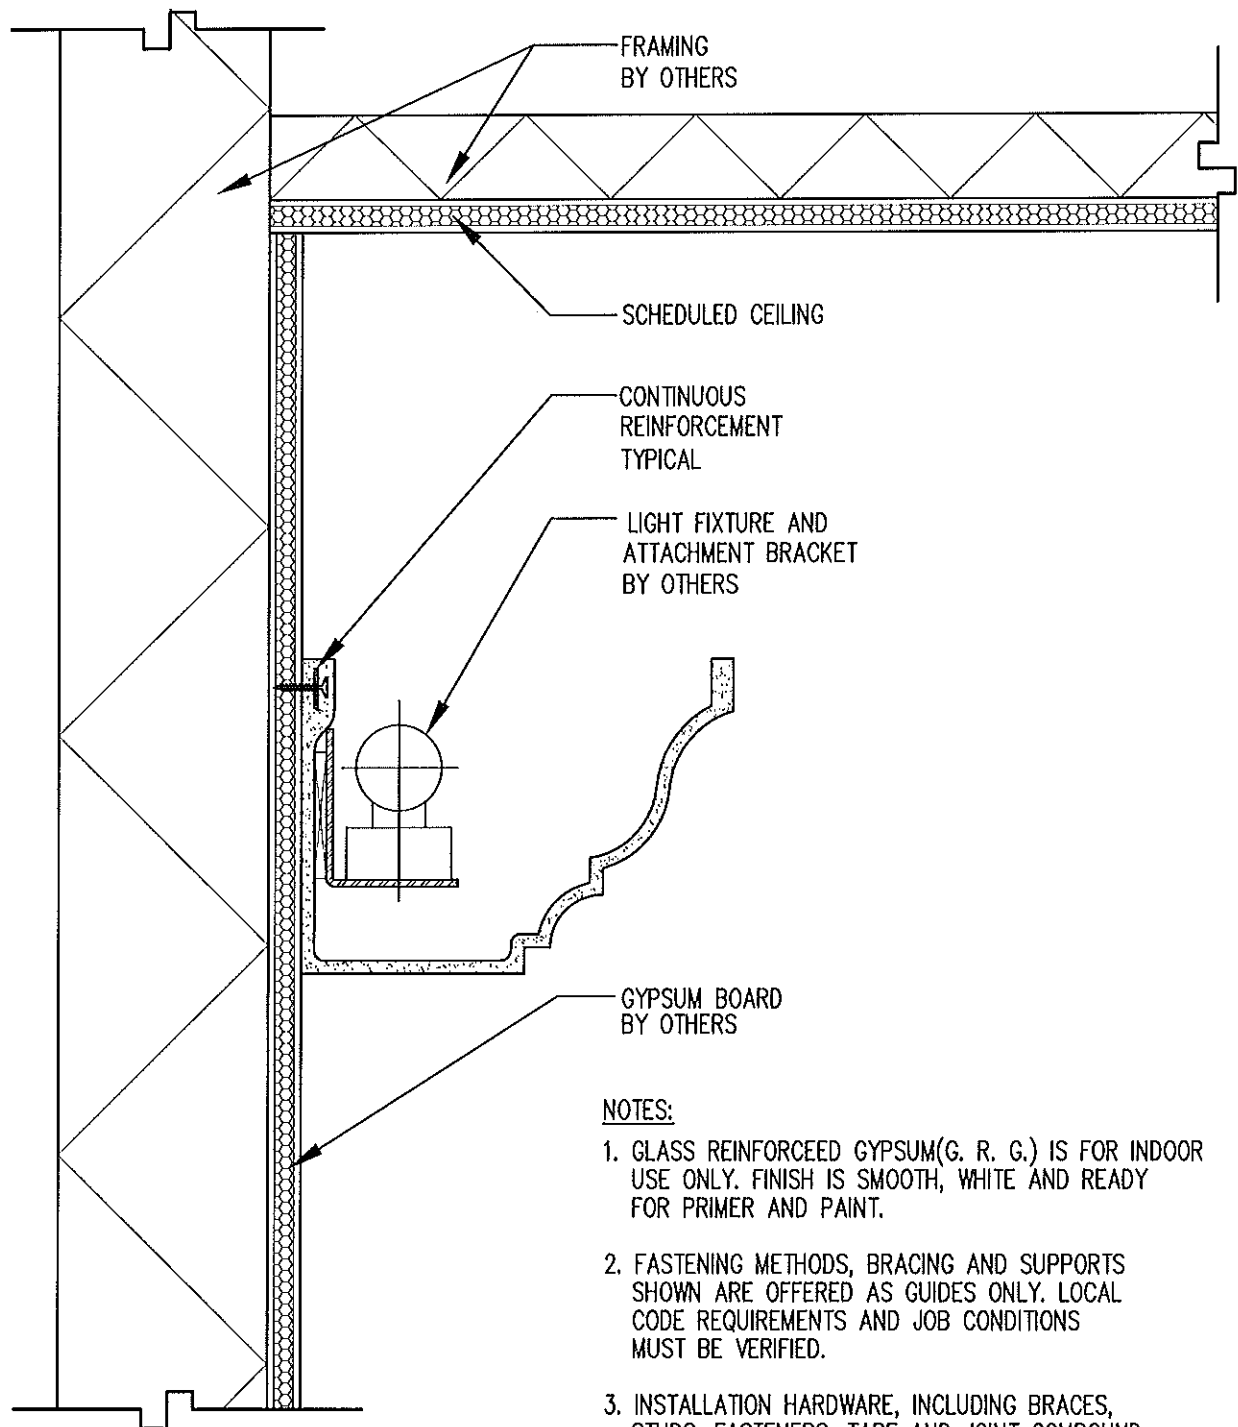

NOTES:

1. GLASS REINFORCED GYPSUM(G. R. G.) IS FOR INDOOR USE ONLY. FINISH IS SMOOTH, WHITE AND READY FOR PRIMER AND PAINT.
2. FASTENING METHODS, BRACING AND SUPPORTS SHOWN ARE OFFERED AS GUIDES ONLY. LOCAL CODE REQUIREMENTS AND JOB CONDITIONS MUST BE VERIFIED.
3. INSTALLATION HARDWARE, INCLUDING BRACES, STUDS, FASTENERS, TAPE AND JOINT COMPOUND TO BE SUPPLIED BY OTHERS.
4. LIGHT TROUGH SUPPLIED IN 8'-0" LENGTHS AND 2'-0" X 2'-0" PREFABRICATED 90° CORNERS.







A **LIGHT TROUGH**
SCALE: 3" = 1'-0"



**MOONLIGHT
MOLDS, inc.**

13720 S. Western Ave., Unit A • Gardena, CA 90249
Phone: (310) 538-9142 • Fax: (310) 538-9717


Project Name:	STANDARD LIGHT TROUGH	
Customer Name:		
Date Drawn:	6-29-99	Drawn By: CHEON
Job Number:		Sheet Number: 11-01

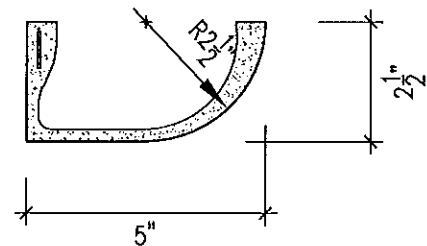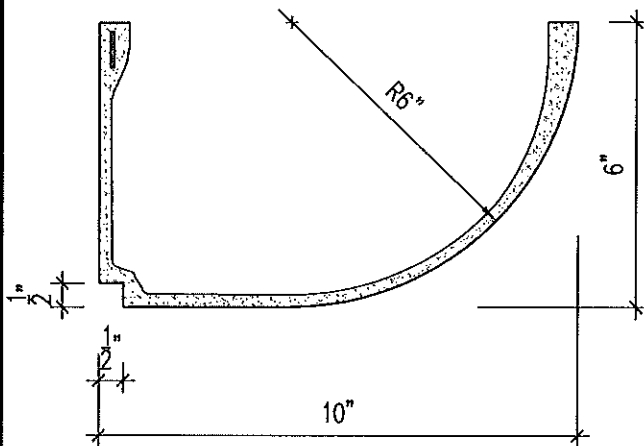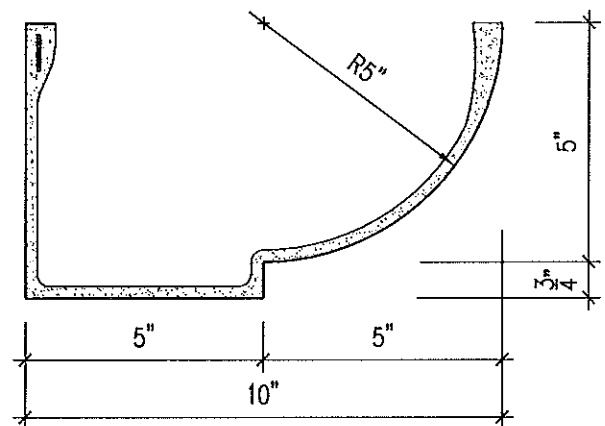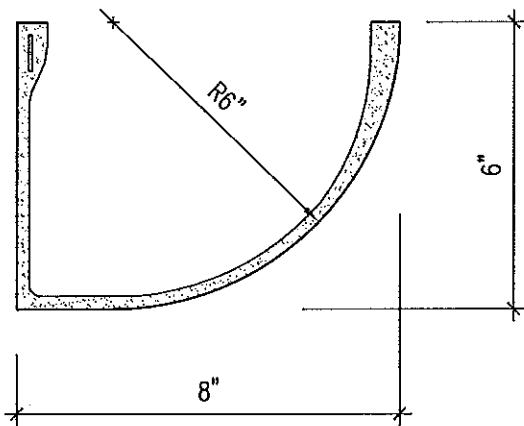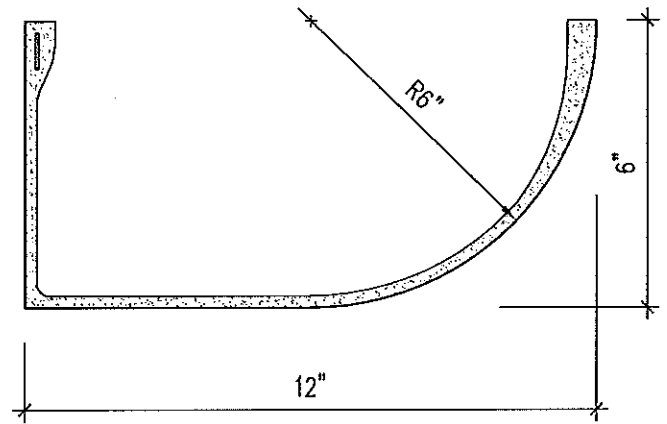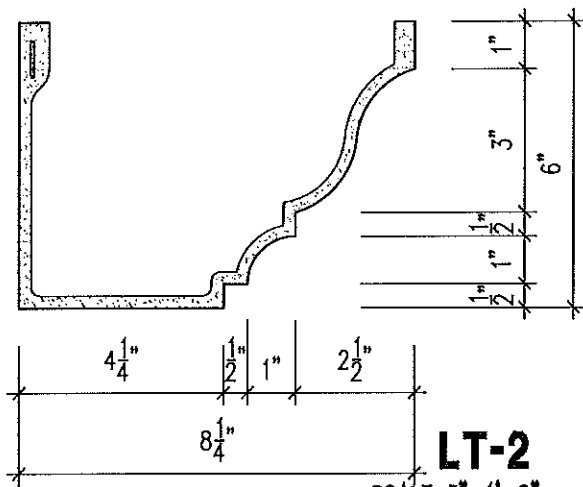

**MOONLIGHT
MOLDS, inc.**


13720 S. Western Ave., Unit A • Gardena, CA 90249
Phone: (310) 538-9142 • Fax: (310) 538-9717

Project Name: STANDARD LIGHT TROUGH	
Customer Name:	
Date Drawn: 6-29-99	Drawn By: CHEON
Job Number:	Sheet Number: 11-02

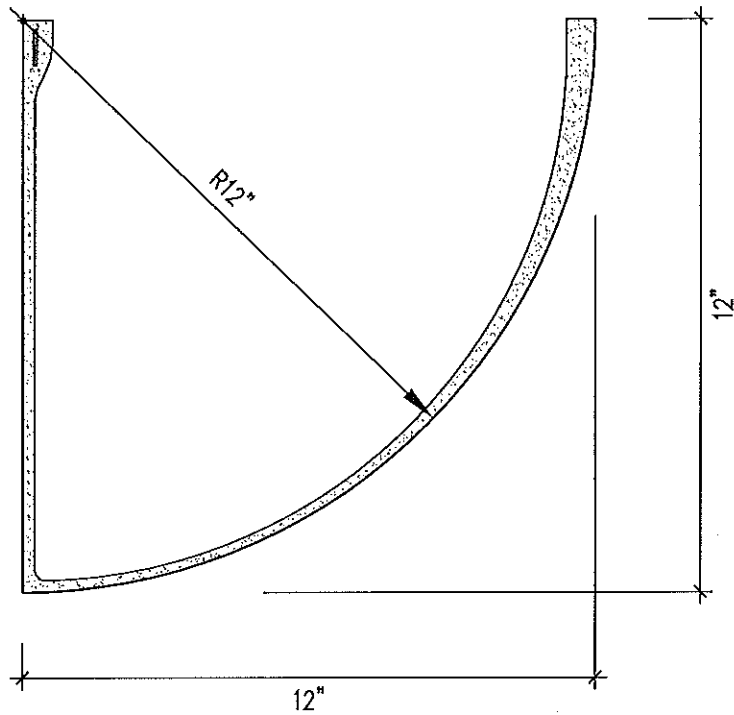


LT-8

SCALE 3"=1'-0"

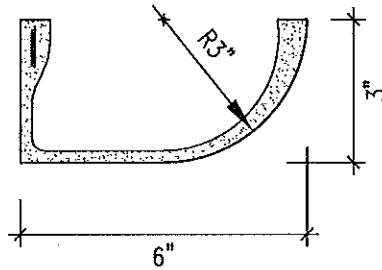

LT-9

SCALE 3"=1'-0"

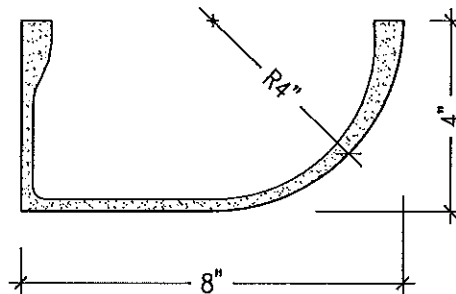

LT-10

SCALE 3"=1'-0"



**MOONLIGHT
MOLDS, inc.**

13720 S. Western Ave., Unit A · Gardena, CA 90249
Phone: (310) 538-9142 · Fax: (310) 538-9717

Project Name: STANDARD LIGHT TROUGH	
Customer Name:	
Date Drawn: 6-29-99	Drawn By: CHEON
Job Number:	Sheet Number: 11-03

LT-12
SCALE 3"=1'-0"

LT-13
SCALE 3"=1'-0"

LT-22
SCALE 3"=1'-0"

LT-26
SCALE 3"=1'-0"



MOONLIGHT MOLDS, inc.

13720 S. Western Ave., Unit A · Gardena, CA 90249
Phone: (310) 538-9142 · Fax: (310) 538-9717

Project Name: STANDARD LIGHT TROUGH


Customer Name:

Date Drawn: 6-29-99


Drop In By:	CHEON
-------------	-------

Job Number:


Sheet Number: 11-04

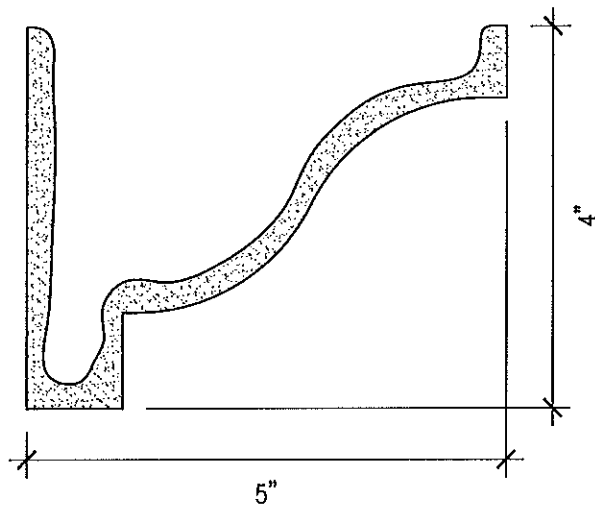


LT-29
SCALE 6"=1'-0"

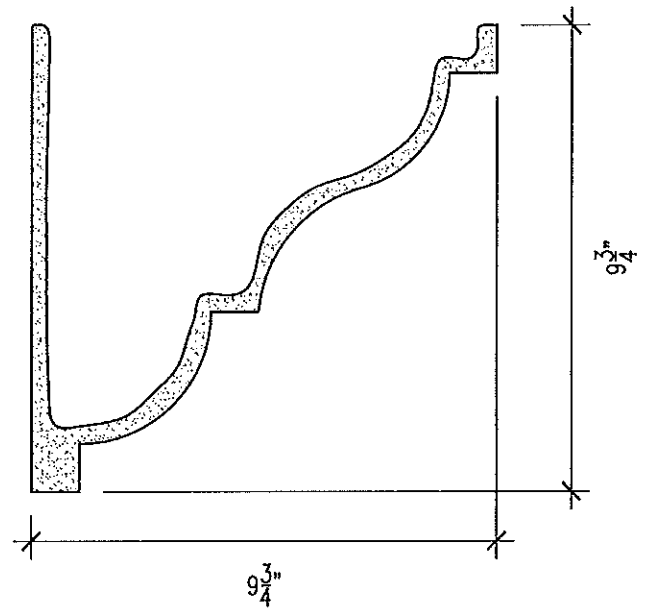

LT-30
SCALE 3"=1'-0"

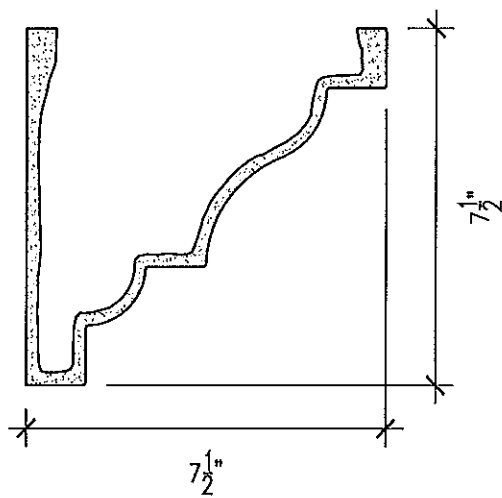

LT-31
SCALE 6"=1'-0"

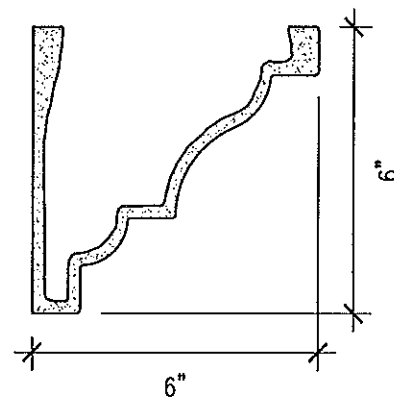


LT-32
SCALE 6"=1'-0"




**MOONLIGHT
MOLDS, inc.**

13720 S. Western Ave., Unit A • Gardena, CA 90249
Phone: (310) 538-9142 • Fax: (310) 538-9717


Project Name:	LIGHT TROUGH		
Customer Name:			
Date Drawn:	3-14-2000	Drawn By:	SZ
Job Number:		Sheet Number:	11-05

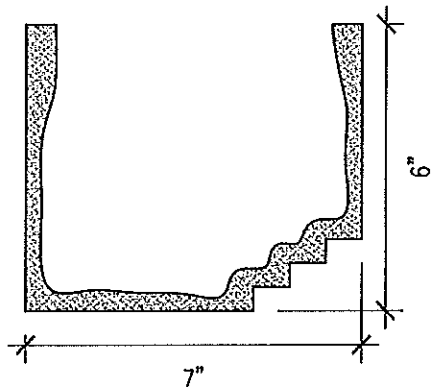

LT-33
SCALE 3"=1'-0"

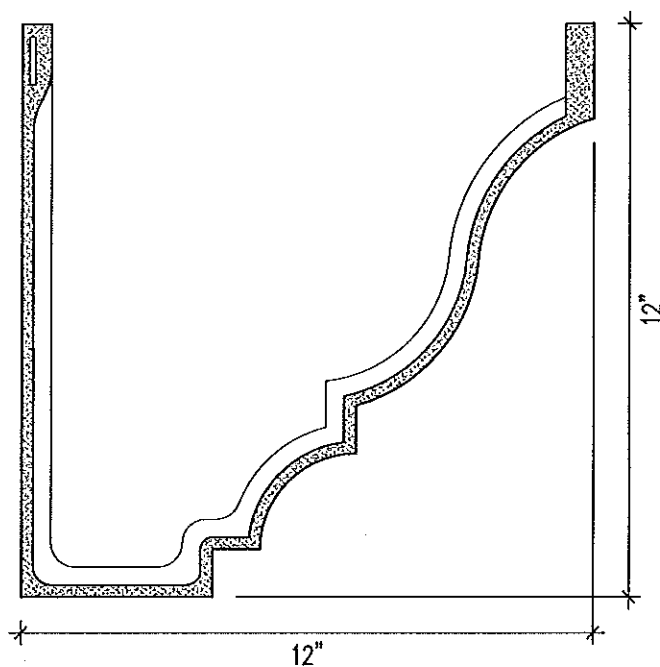

LT-34
SCALE 3"=1'-0"

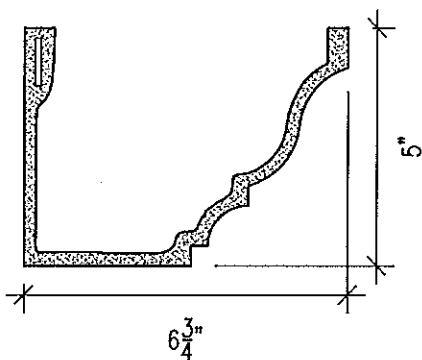


LT-35
SCALE 3"=1'-0"




**MOONLIGHT
MOLDS, inc.**

13720 S. Western Ave., Unit A • Gardena, CA 90249
Phone: (310) 638-9142 • Fax: (310) 638-9717


Project Name: LIGHT TROUGH	
Customer Name:	
Date Drawn: 3-25-2002	Drawn By: JLG
Job Number:	Sheet Number: 11-06

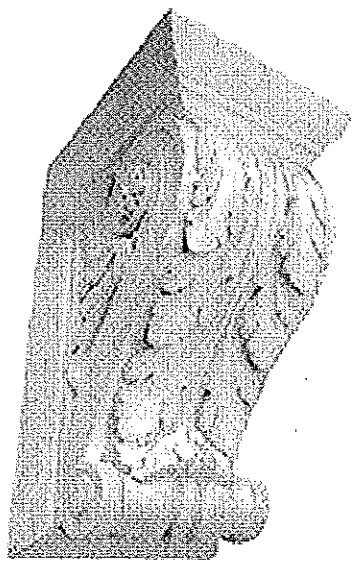


BK-1
H x W x P
 18" x 10" x 11 1/2"

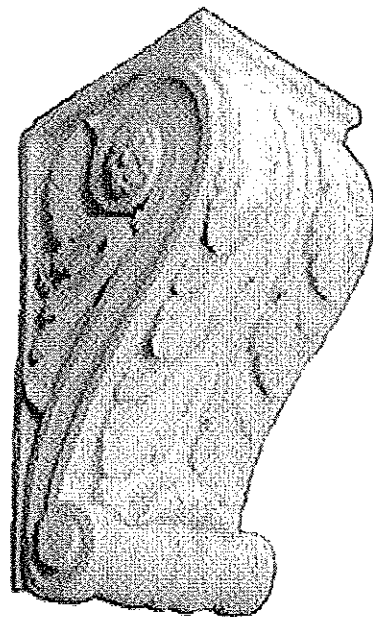

BK-2
H x W x P
 16" x 8 1/4" x 9 3/8"

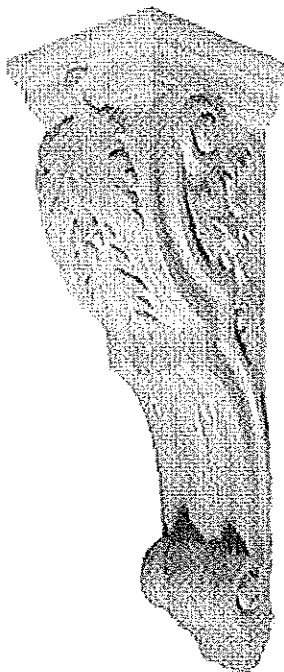


BK-4
H x W x P
 26 1/2" x 8" x 8 7/8"

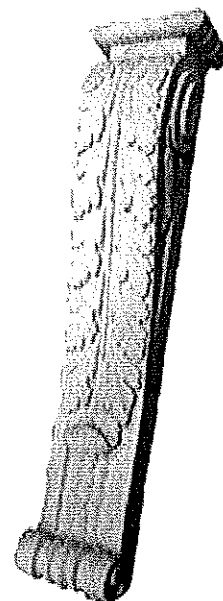

BK-5
H x W x P
 25" x 6" x 4 1/2"




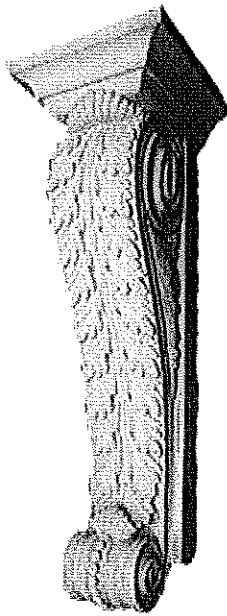


BK-6
H x W x P
30" x 10" x 10"



BK-7
H x W x P
24" x 3" x 4"

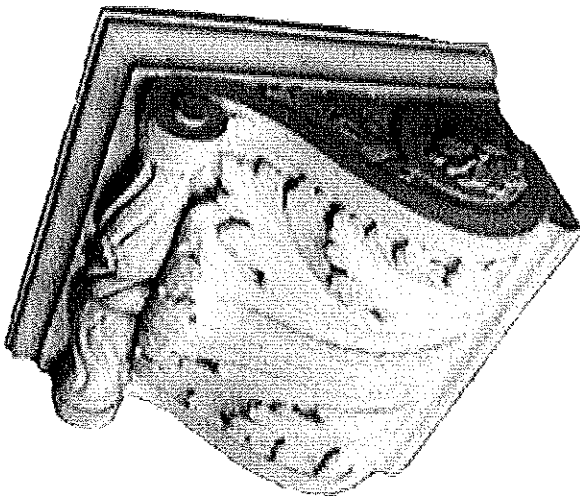


BK-8
H x W x P
9" x 16" x 14"

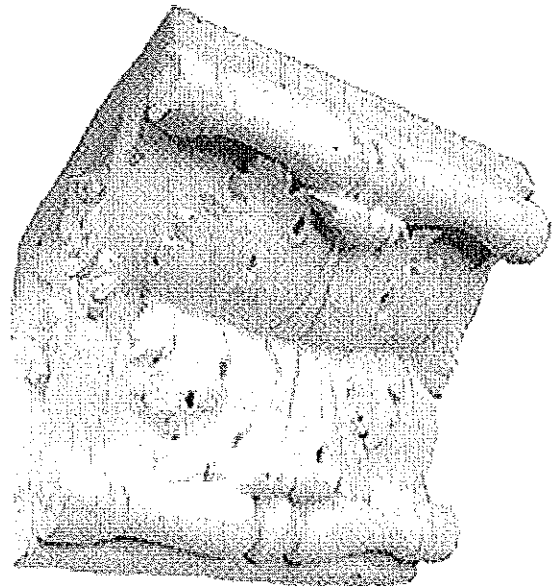


BK-9
H x W x P
10 1/2" x 14" x 10 1/4"



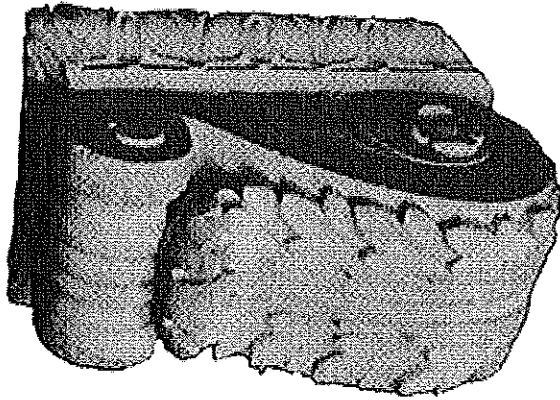

BK-11
H x W x P
4 1/2" x 6" x 8"

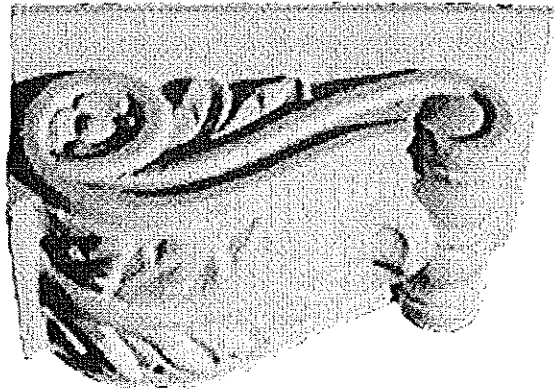

BK-12
H x W x P
2" x 2 5/8" x 4"




BK-13
H x W x P
1 5/8" x 2" x 3 1/4"




BK-20
H x W x P
12" x 3" x 3 3/4"



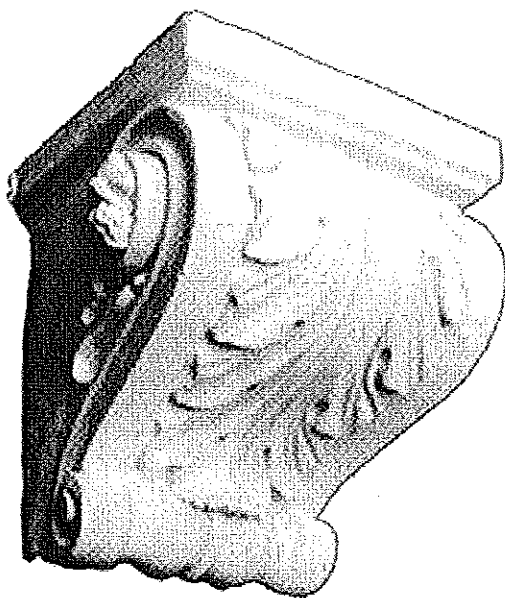


BK-27
H x W x P

- A 22 3/4" x 20 1/4" x 15"
- B 9 3/4" x 9 1/2" x 7"
- C 9" x 8" x 8"
- D 39" x 30" x 22 1/4"
- E 19 1/4" x 16" x 10 1/2"
- F 8 1/4" x 6 1/2" x 8"
- G 12" x 11" x 8 3/4"
- H 12 1/2" x 12" x 11"
- I 14 1/2" x 13 1/2" x 10 1/2"

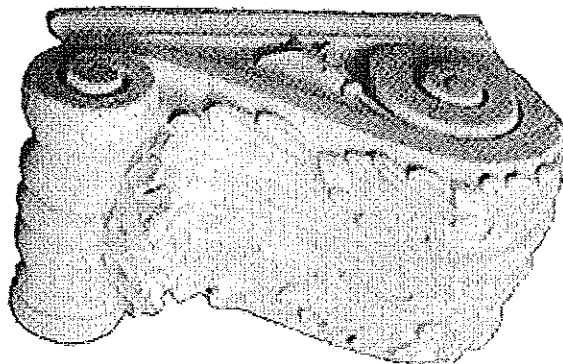

BK-28
H x W x P
6" x 5" x 9"

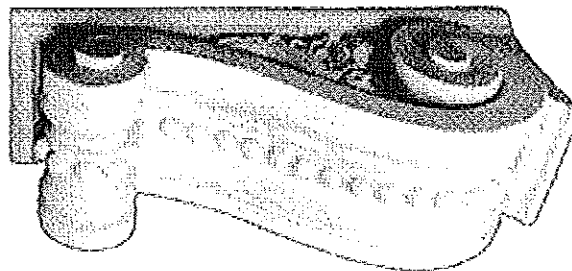

BK-32
H x W x P
8" x 7" x 17 3/4"







BK-34
H x W x P
12" x 5" x 5"



BK-35
H x W x P
12 3/4" x 2 3/4" x 5 1/2"

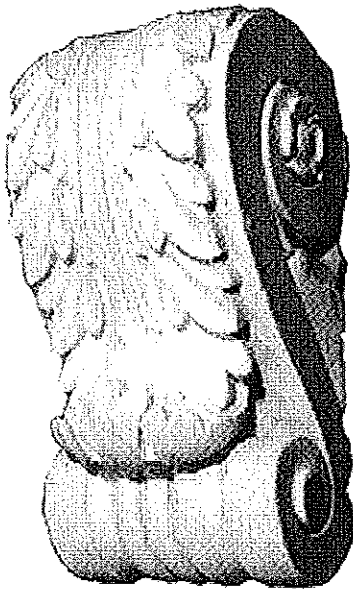


BK-36
H x W x P
8" x 4 1/2" x 3 7/8"

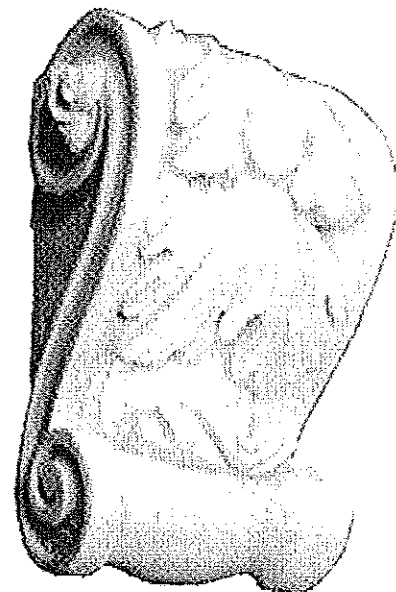


BK-37
H x W x P
8 1/2" x 6 3/8" x 4"



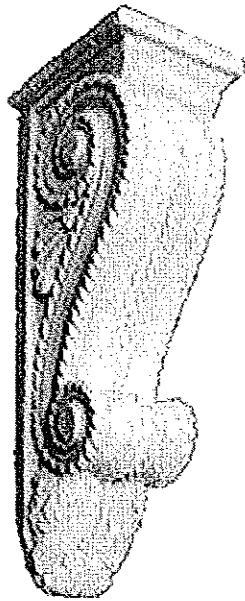


BK-38
H x W x P
9 5/8" x 3" x 3 3/4"

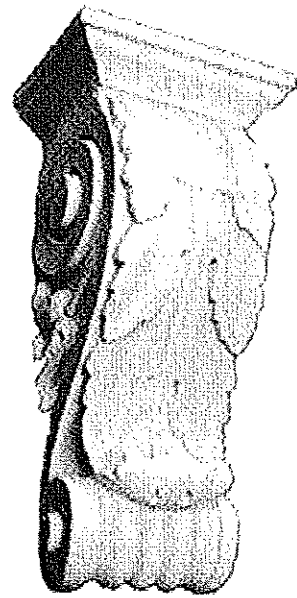

BK-39
H x W x P
7 1/4" x 3 1/2" x 2 7/8"




BK-40
H x W x P
6 1/2" x 2 3/4" x 2 7/8"

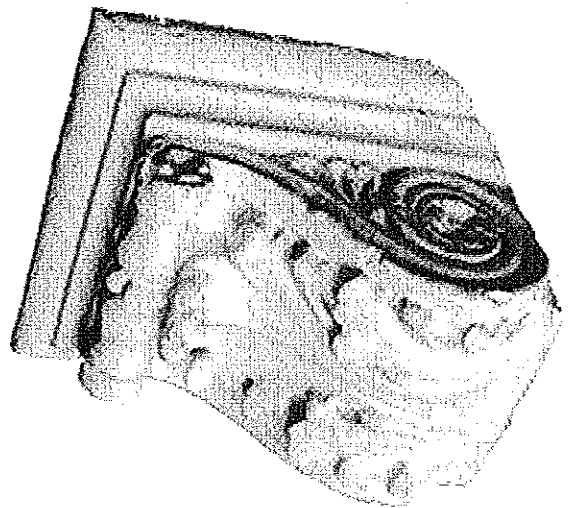


BK-41
H x W x P
3 1/4" x 5" x 5"




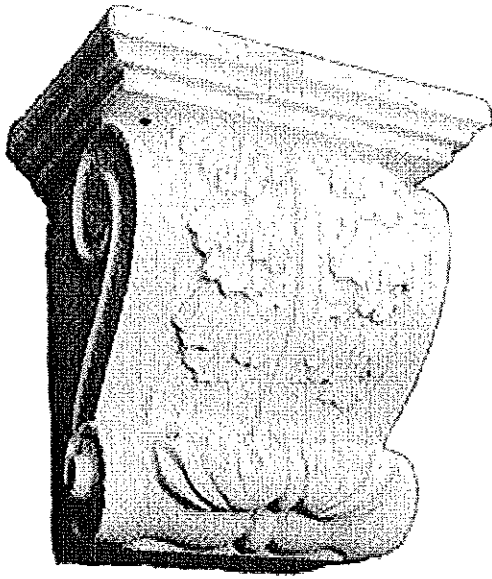


BK-42
H x W x P
5" x 4 3/4" x 3 1/8"

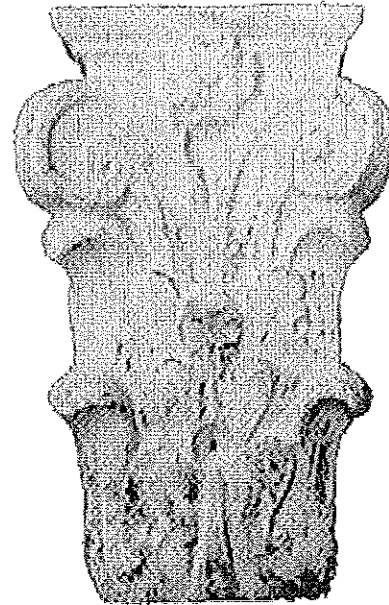

BK-43
H x W x P
7" x 4 1/2" x 1 7/8"

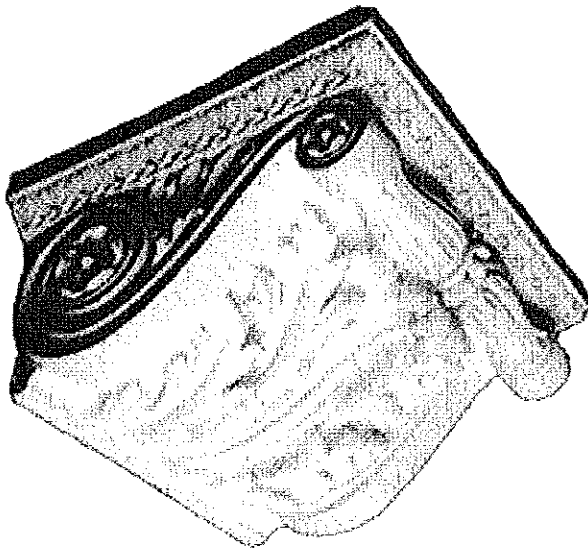


BK-44
H x W x P
8 3/4" x 18" x 15 1/4"

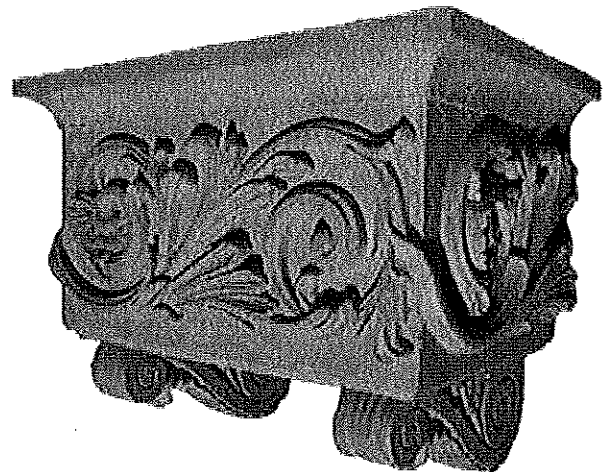

BK-49
H x W x P
17 1/2" x 22 3/4" x 15"




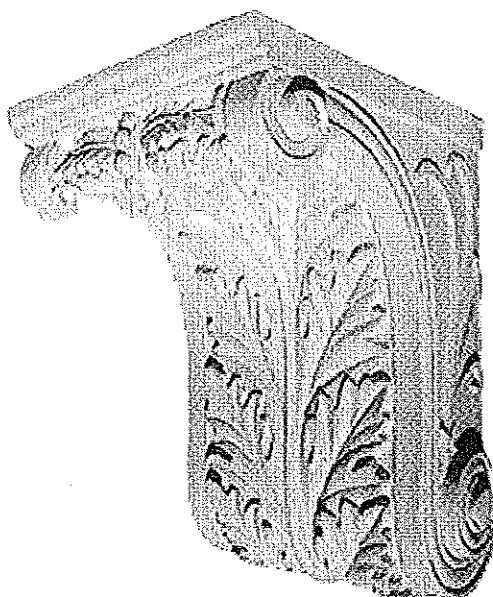


BK-55
H x W x P
18 1/2" x 12 1/2" x 14 1/4"



BK-56
H x W x P
24" x 13" x 10"

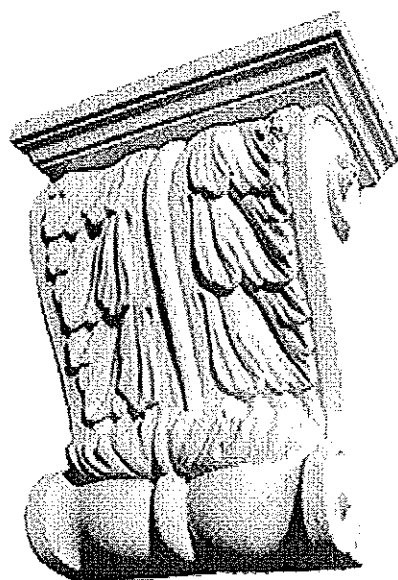


BK-61
H x W x P
17 1/2" x 14" x 6 1/2"

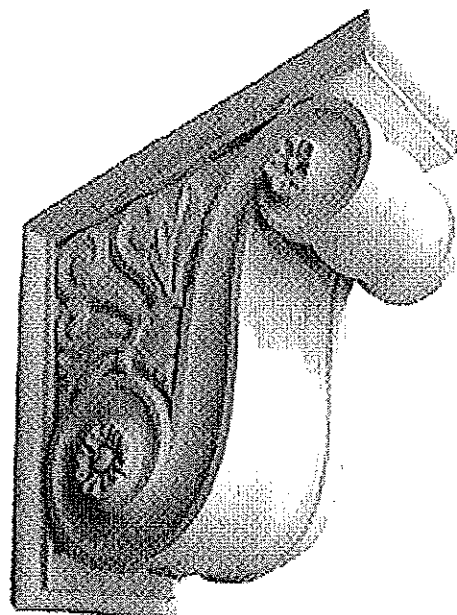


BK-62
H x W x P
15" x 8" x 16"




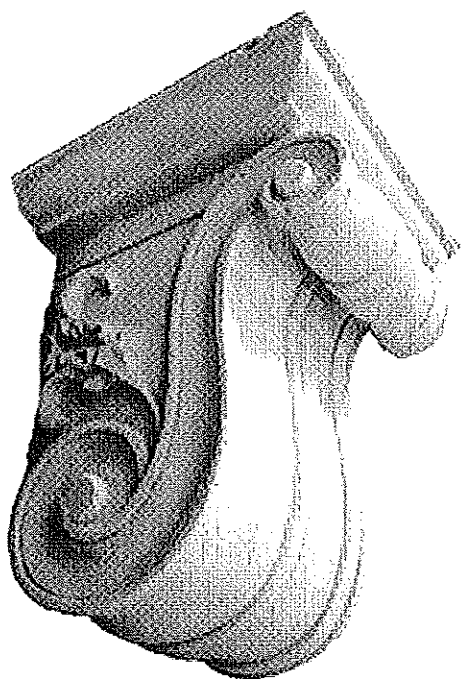


BK-63
H x W x P
11" x 8" x 7 1/2"

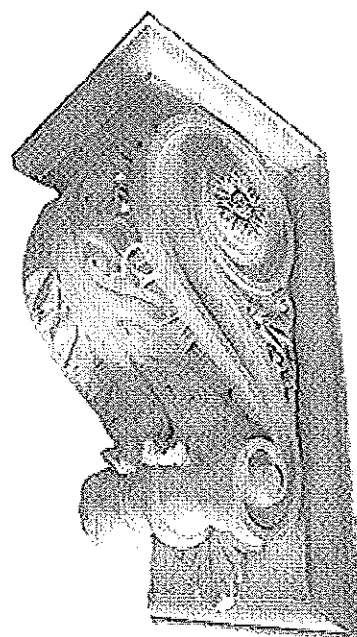

BK-64
H x W x P
30 1/2" x 16" x 16"

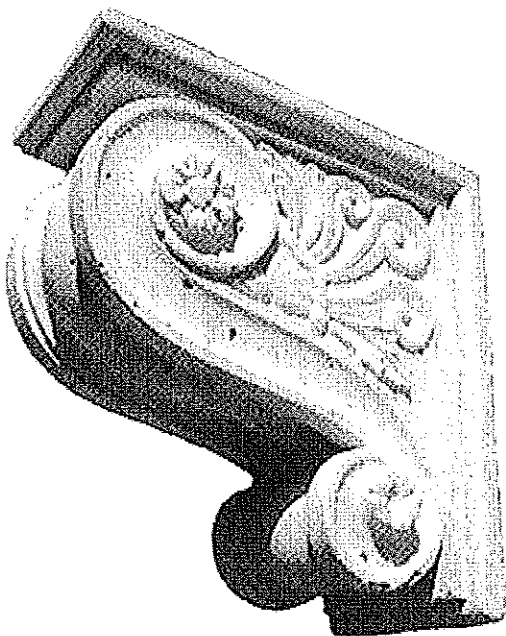


BK-65
H x W x P
7 1/2" x 4" x 8"

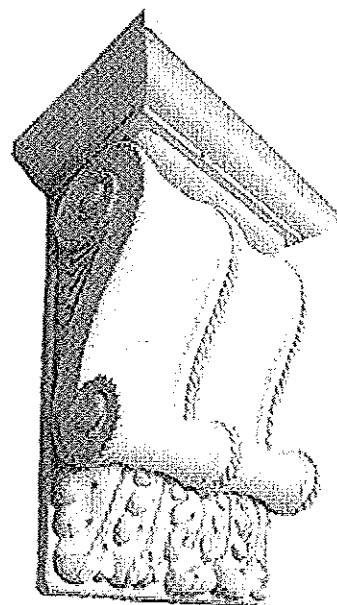


BK-66
H x W x P
27" x 22" x 12"




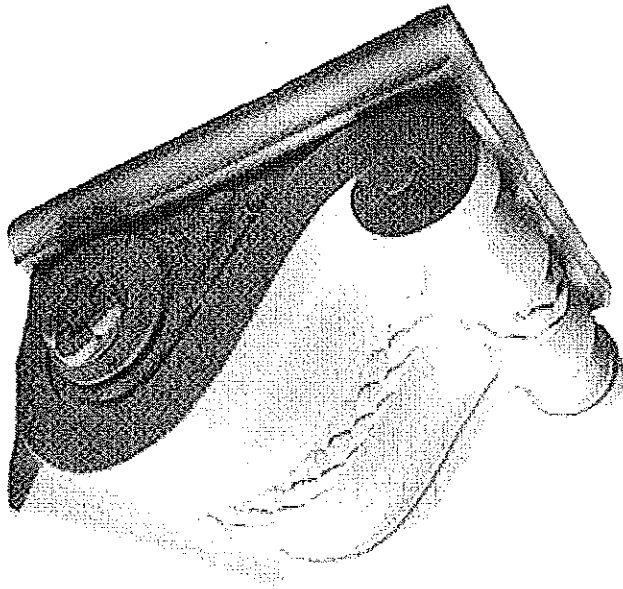


BK-70
H x W x P
5" x 8" x 8 1/8"

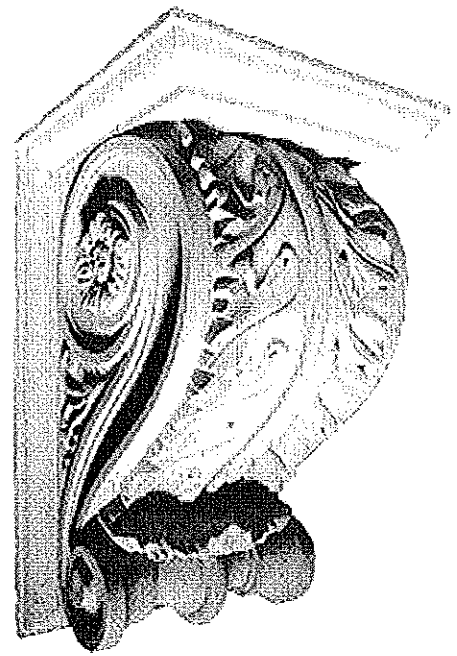

BK-71
H x W x P
27 1/2" x 16" x 16"

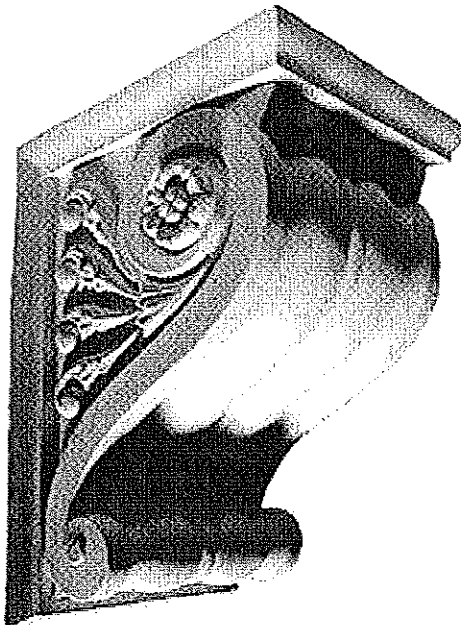


BK-72
H x W x P
16 1/2" x 10 1/8" x 11 7/8"

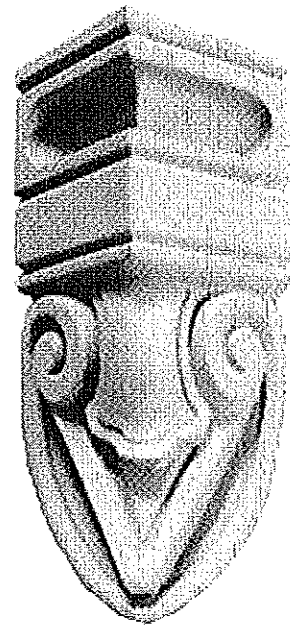


BK-73
H x W x P
6 1/2" x 3 1/2" x 1 3/4"




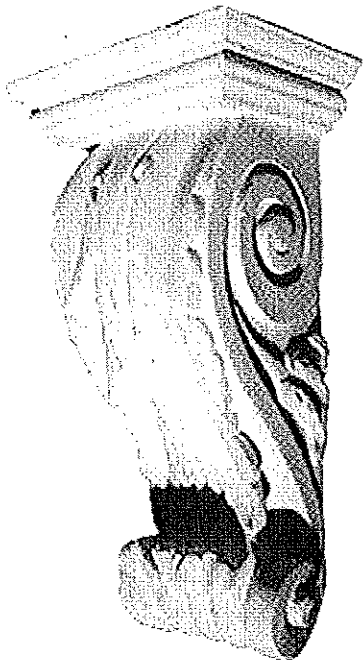


BK-80
H x W x P
13 3/4" x 7" x 5"

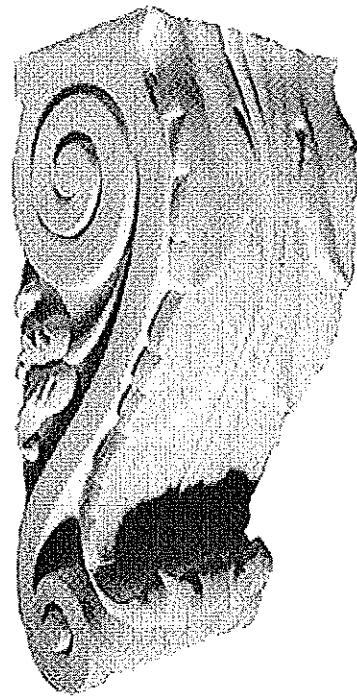

BK-82
H x W x P
14 1/2" x 5 1/2" x 5 3/4"

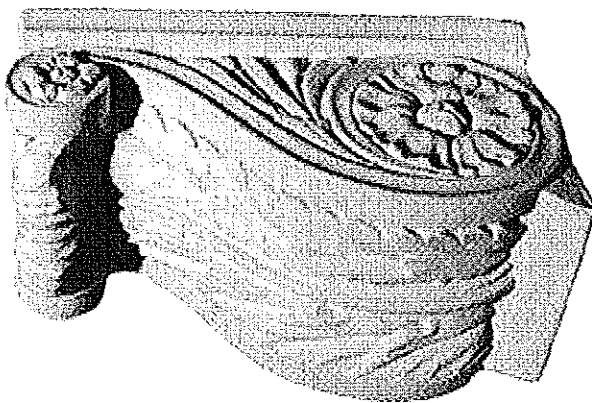


BK-84
H x W x P
5" x 5 3/4" x 10"

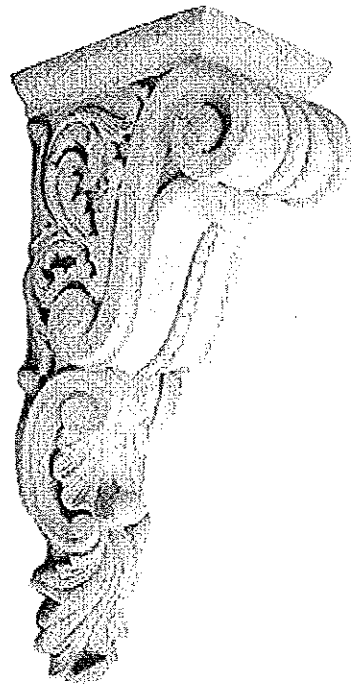


BK-99
H x W x P
28 1/2" x 9 5/8" x 1 1/2"



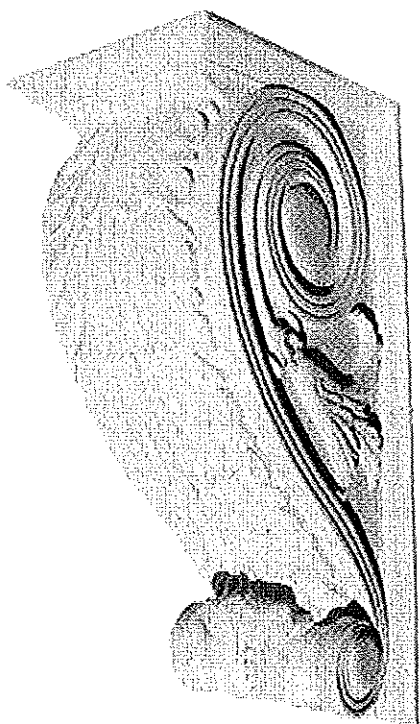


BK-100
H x W x P
24" x 9" x 12"

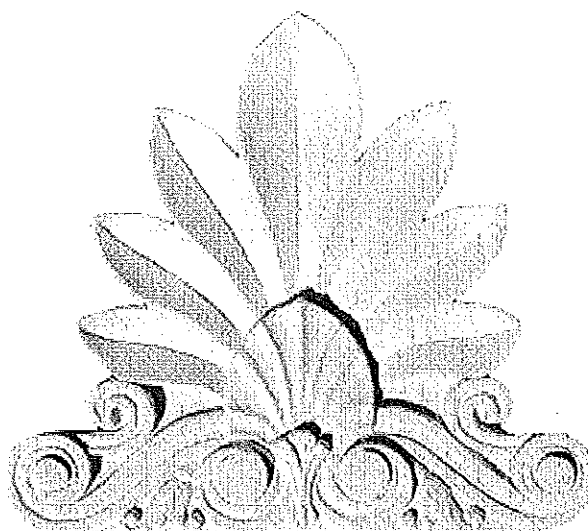


BK-101
H x W x P
8 3/4" x 9 3/4" x 2 1/2"

BK-101B
13" x 14 5/8"

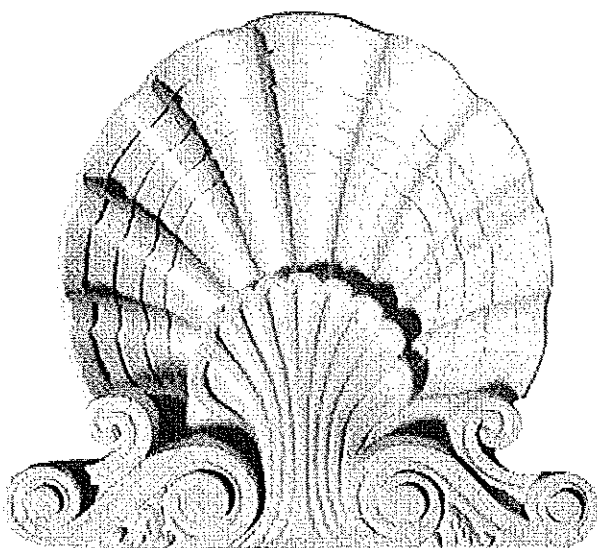


BK-102
H x W x P
8 3/4" x 9 3/4" x 2 1/2"

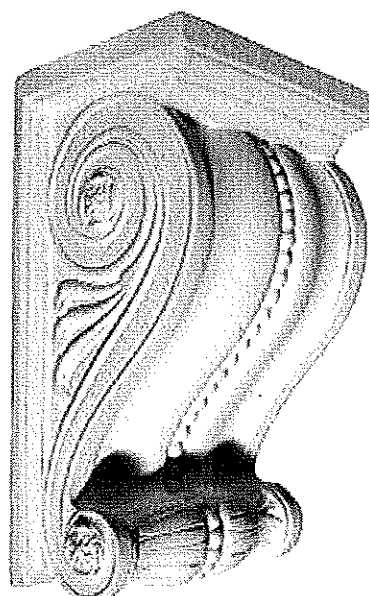

BK-105
H x W x P
14 3/8" x 9" x 6 3/8"




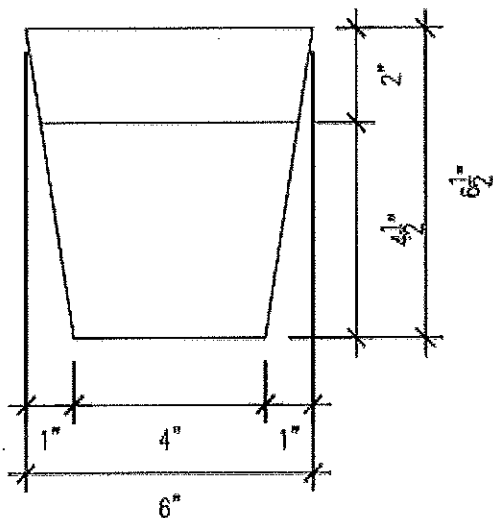

**BK-103
FRONT VIEW**

A


SCALE: 3" = 1'-0"

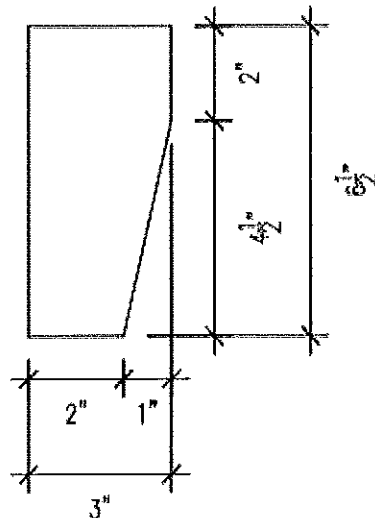

**BK-103
SIDE VIEW**

B

SCALE: 3" = 1'-0"

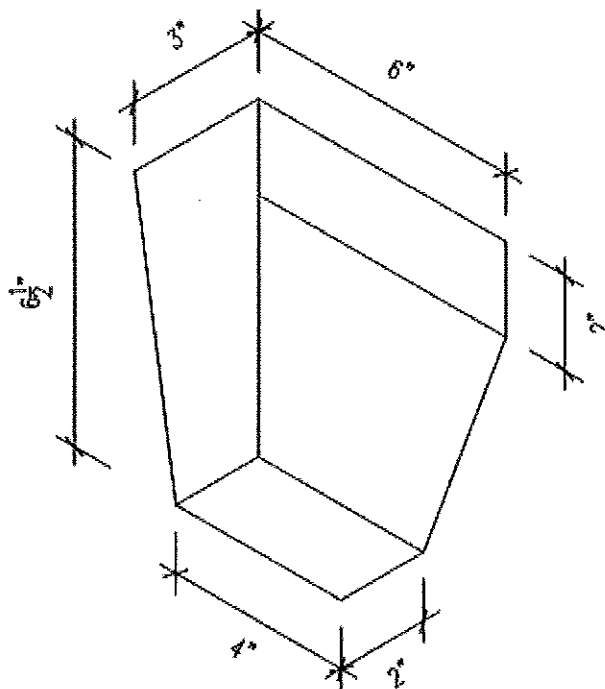

**BK-103
ISOMETRIC VIEW**

C

SCALE: 3" = 1'-0"



**MOONLIGHT
MOLDS, inc.**

13720 S. Western Ave., Unit A · Gardena, CA 90249
Phone: (310) 538-9142 · Fax: (310) 538-9717

Project Name: KEYSTONE (BK-103)


Customer Name:

Date Drawn: 3-26-02

Drawn By: J.G.

Job Number:


Sheet Number: 12-13

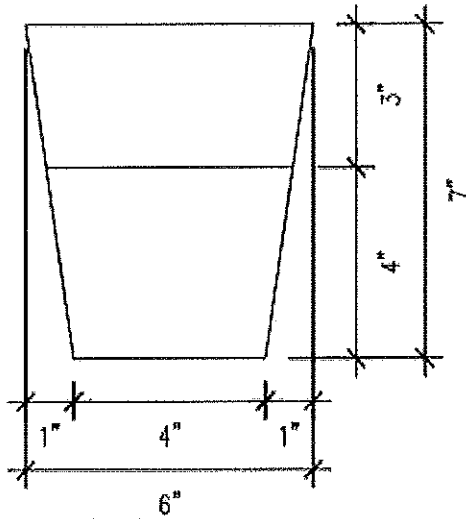

BK-104
FRONT VIEW

A


SCALE: 3" = 1'-0"

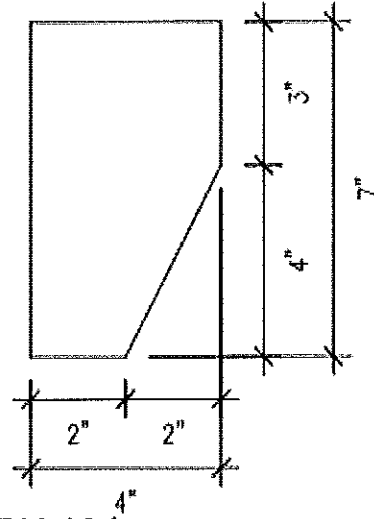

BK-104
SIDE VIEW

B

SCALE: 3" = 1'-0"

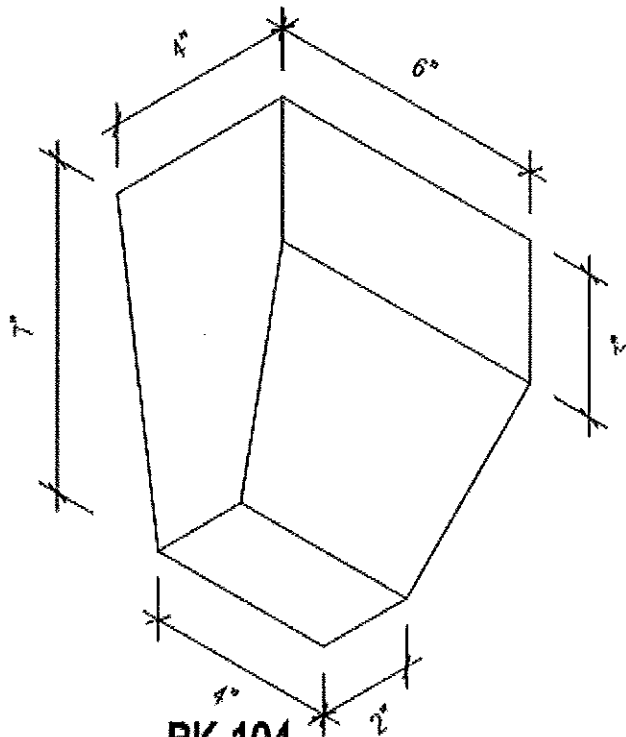

BK-104
ISOMETRIC VIEW

C

SCALE: 3" = 1'-0"



MOONLIGHT
MOLDS, inc.

13720 S. Western Ave., Unit A · Gardena, CA 90249
Phone: (310) 538-0142 · Fax: (310) 538-0717

Project Name: KEYSTONE (BK-104)


Customer Name:

Date Drawn: 3-26-02


Drawn By: JLO

Job Number:

Sheet Number: 12-14

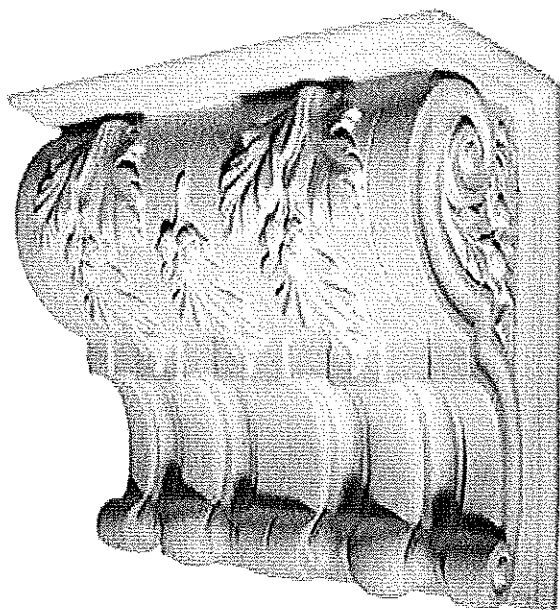

BK-108
H x W x P
18" x 18" x 9"

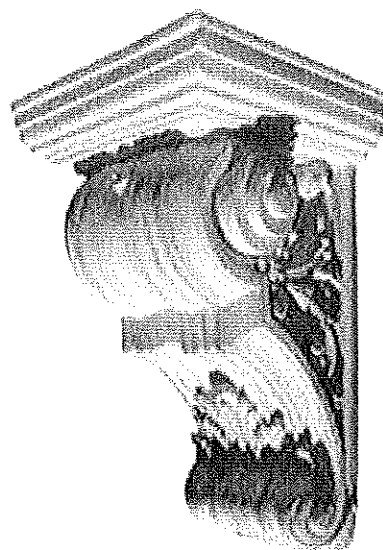


BK-110
H x W x P
20 3/8" x 13" x 12 1/4"



BK-111
H x W x P
18" x 7" x 7"




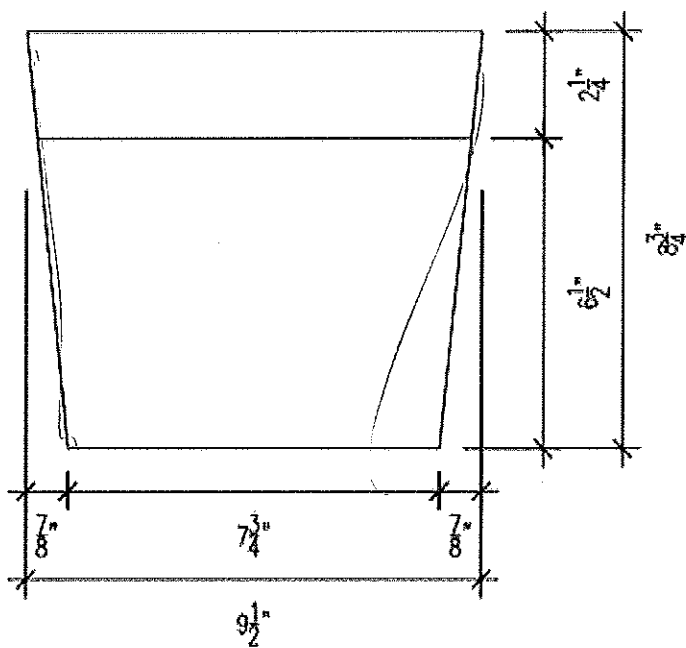

**BK-107
FRONT VIEW**

A


SCALE: 3" = 1'-0"

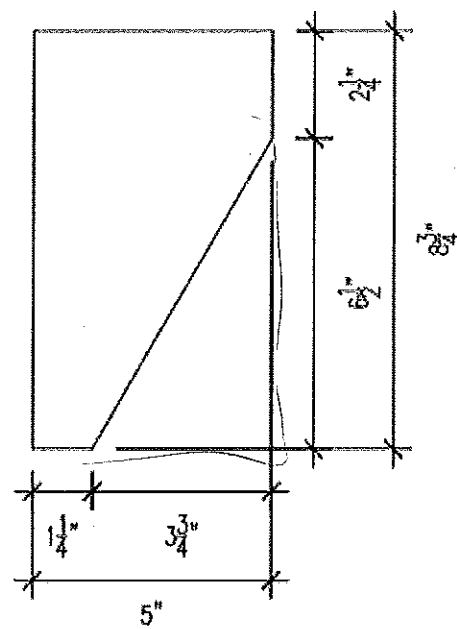

**BK-107
SIDE VIEW**

B

SCALE: 3" = 1'-0"

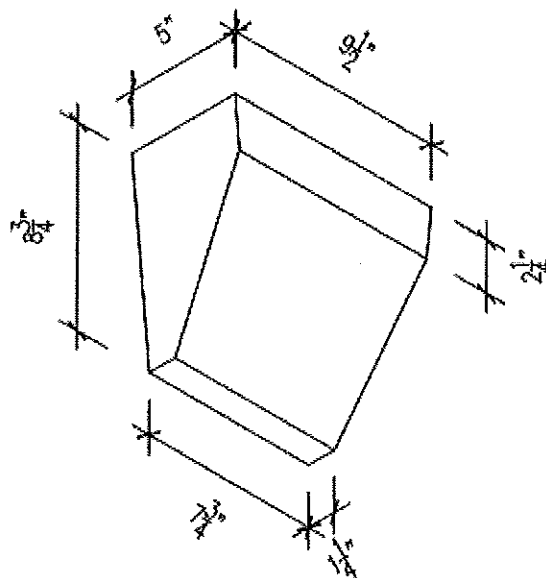

**BK-107
ISOMETRIC VIEW**

C


SCALE: 1 1/2" = 1'-0"



**MOONLIGHT
MOLDS, inc.**


13720 S. Western Ave., Unit A · Gardena, CA 90249
Phone: (310) 538-9142 · Fax: (310) 538-9717

Project Name: KEYSTONE (BK-107)	
Customer Name:	
Date Drawn: 4-12-02	Drawn By: J.G.
Job Number:	Sheet Number: 12-16

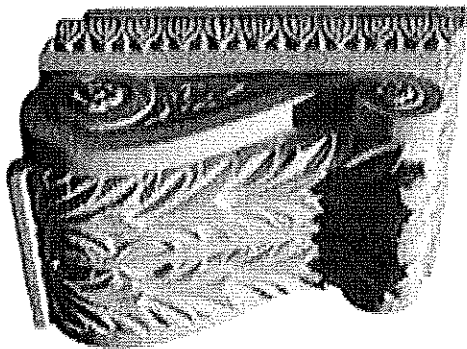


BK-112
H x W x P
6 3/8" x 10" x 13"




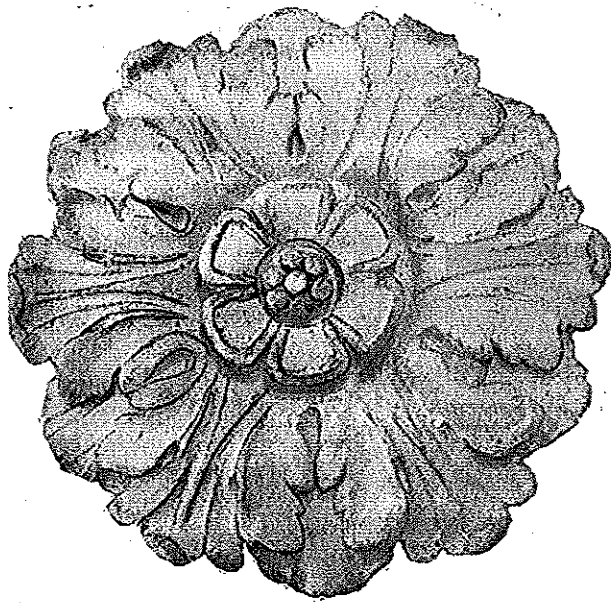


R-1A
10 1/4" DIA.

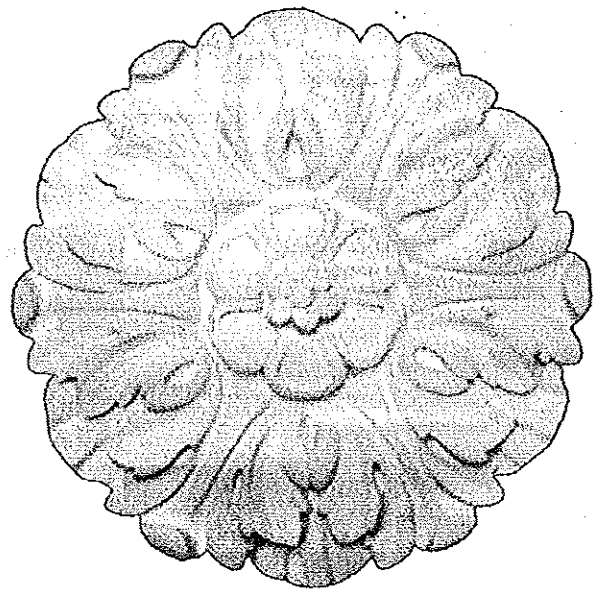

R-1B
8" DIA.

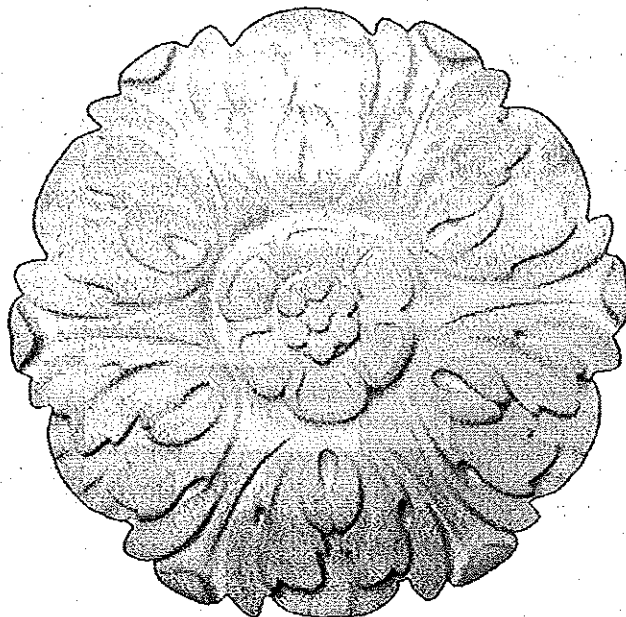


R-1C / R-1D
6" DIA. 4" DIA

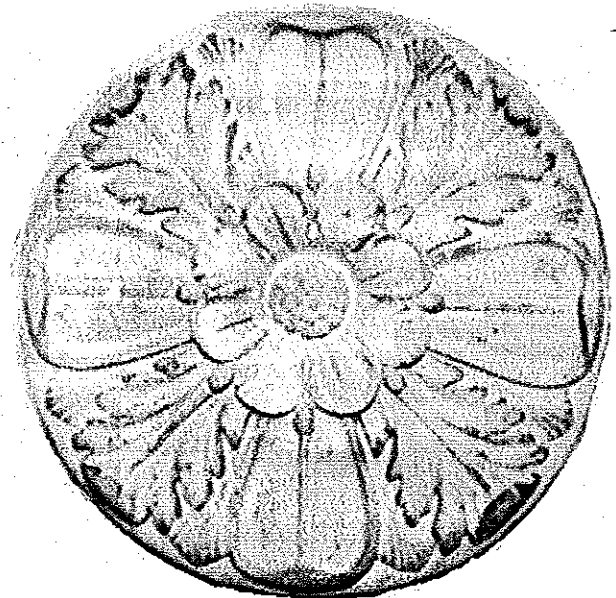


R-2
10 1/4" DIA.




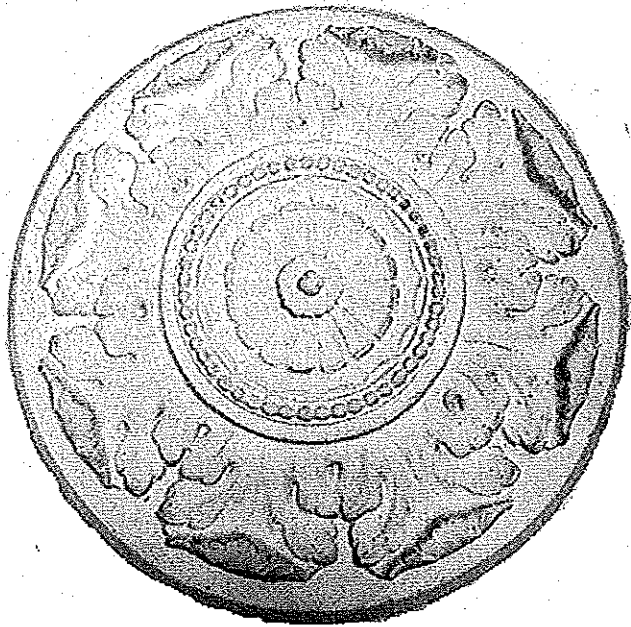


R-3
16" DIA.

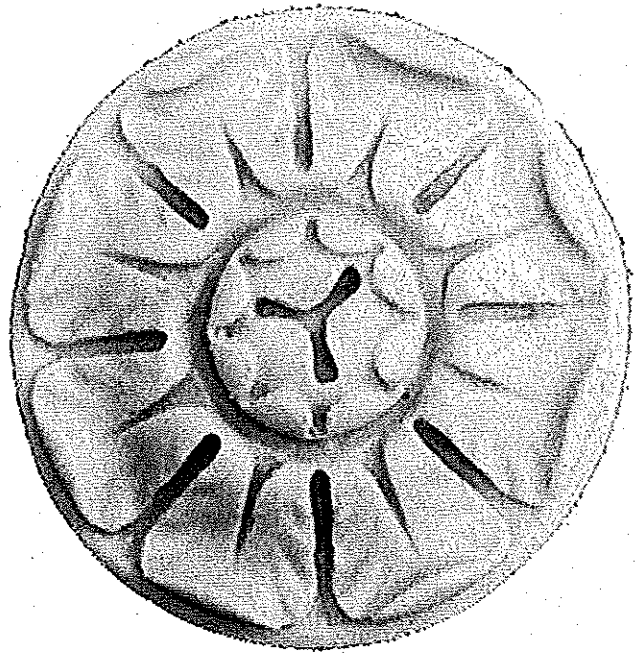

R-4
6 1/2" DIA.

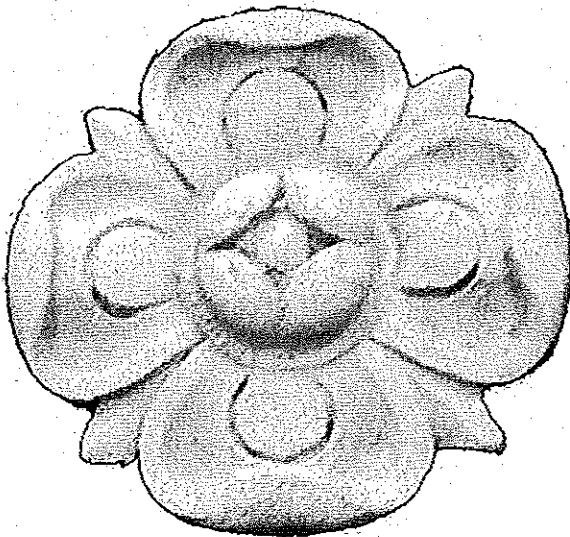

R-5
6" DIA.

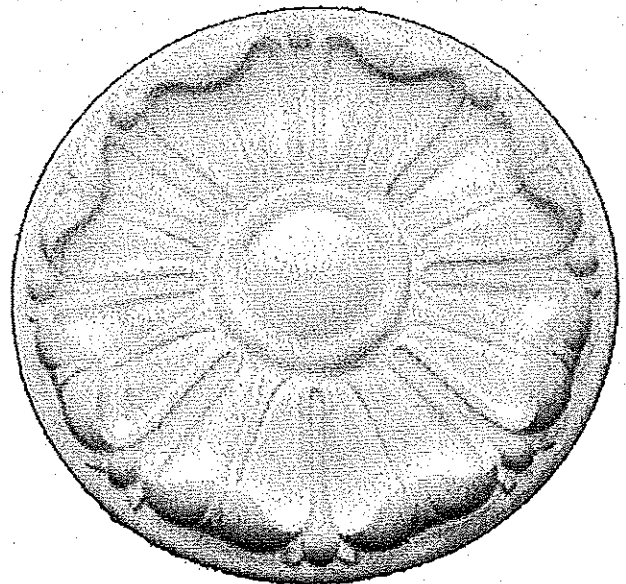


R-6
9 1/2" DIA.






R-7
14 1/2" DIA.

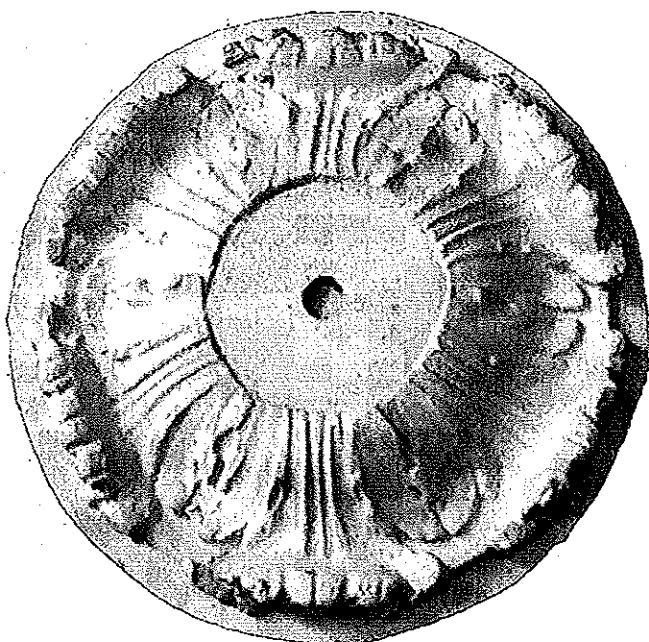


R-9
7" DIA.

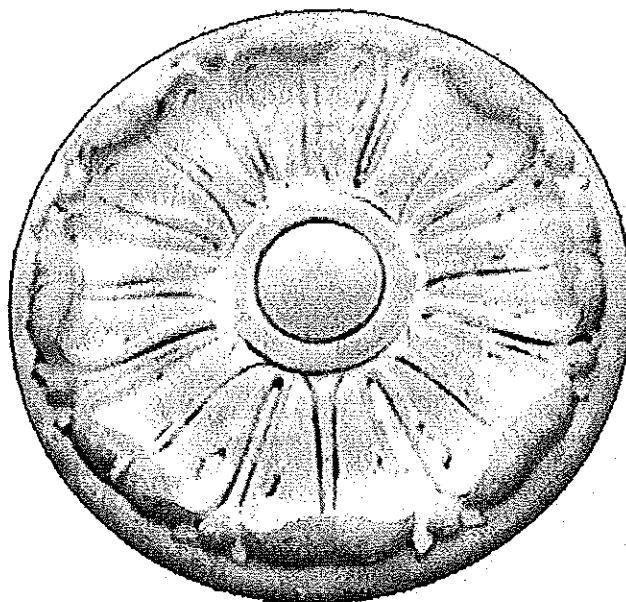


R-10
11 1/2" DIA.




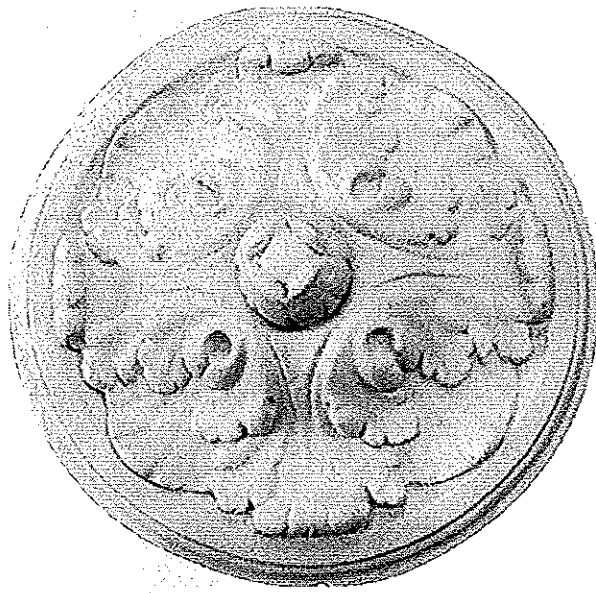


R-11
9 3/4" DIA.

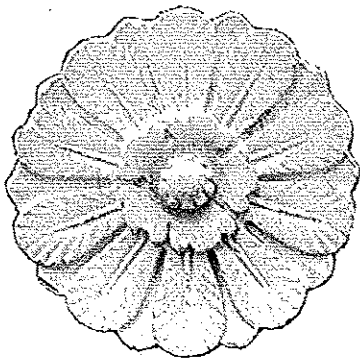


R-12
3 3/8" DIA.

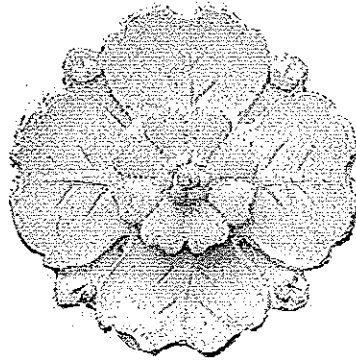


R-13
2 7/8" DIA.

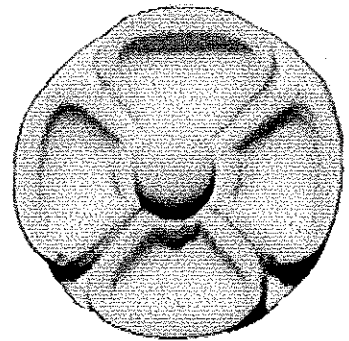


R-14
1 7/8" DIA.

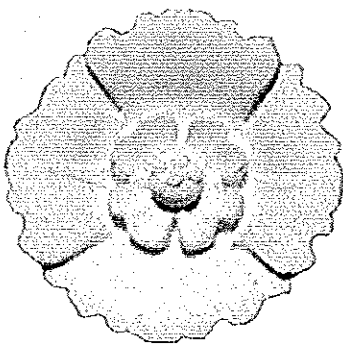

R-15
2 5/8" DIA.

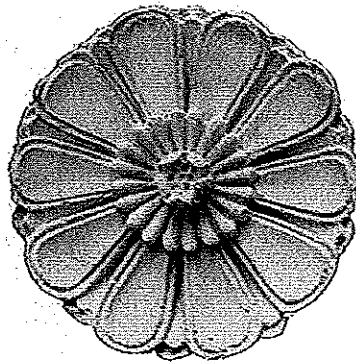


R-16
3 3/8" DIA.

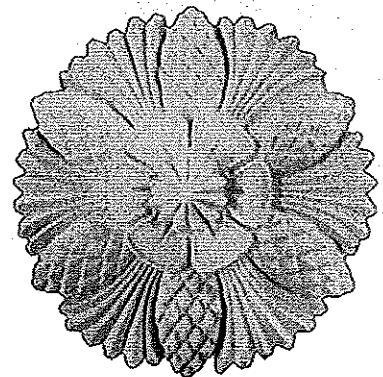


R-17
4 3/8" DIA.




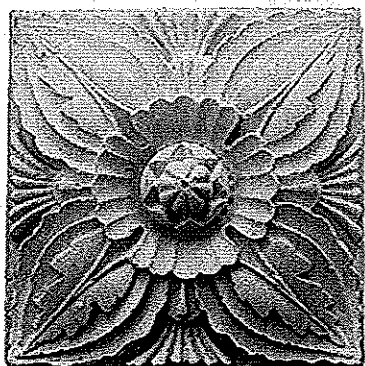

R-18
4 1/4" x 4 1/4"

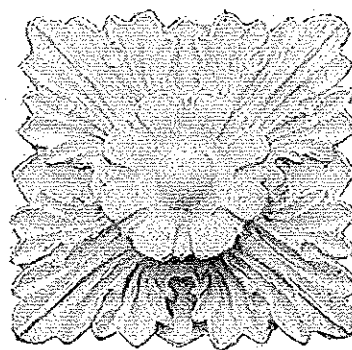

R-19
3 1/2" x 3 1/2"

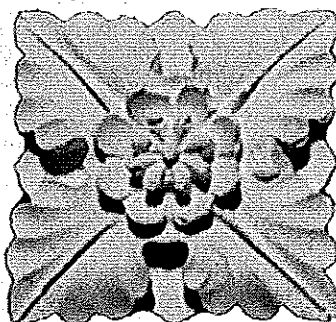

R-20
2 1/2" x 2 1/2"




R-21
4 1/2" DIA.




R-22
4 1/2" DIA.




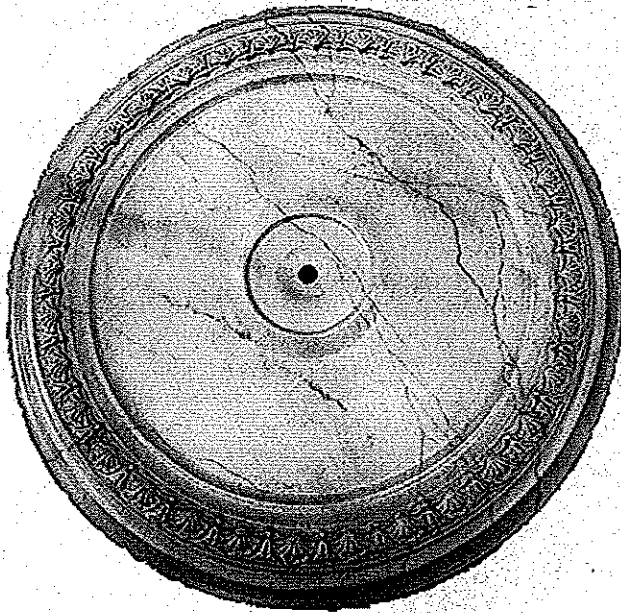


R-23
31" DIA.

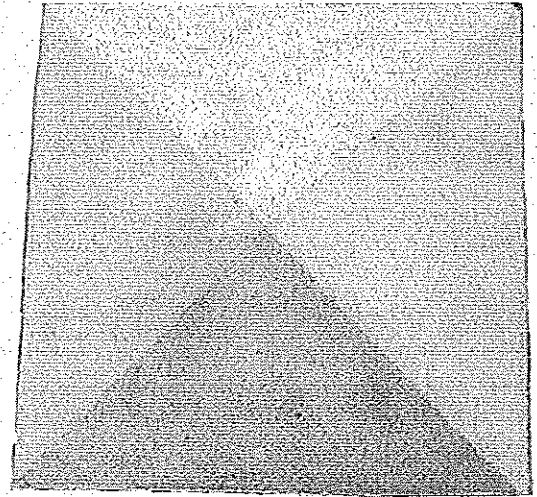

R-24
9" x 9"

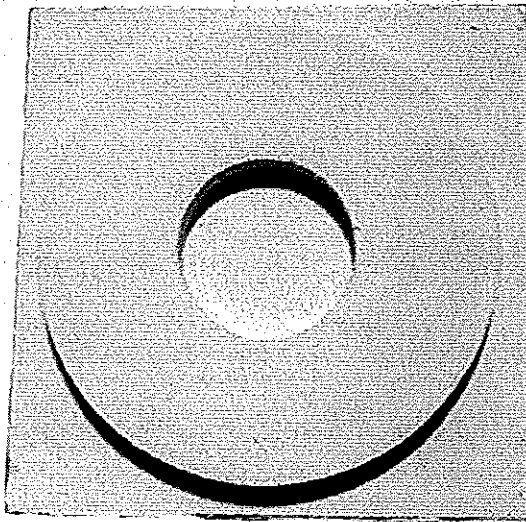


R-25
9" x 9"

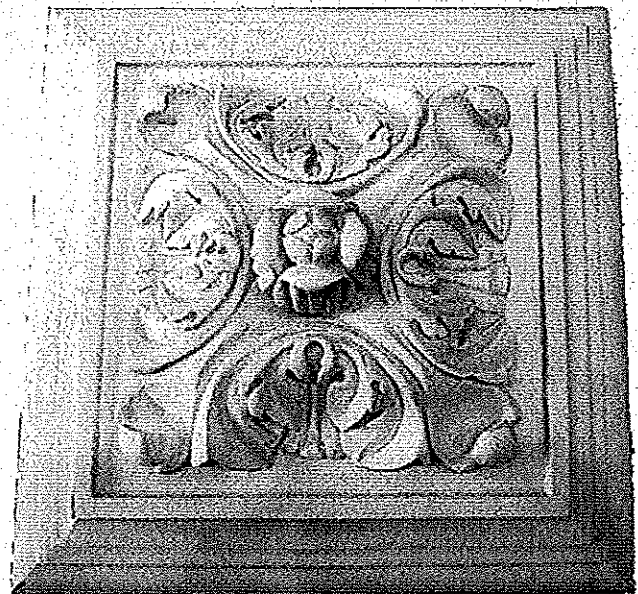


R-26A
19 3/4" x 19 3/4"
R-26B
15 1/4" x 15 1/4"




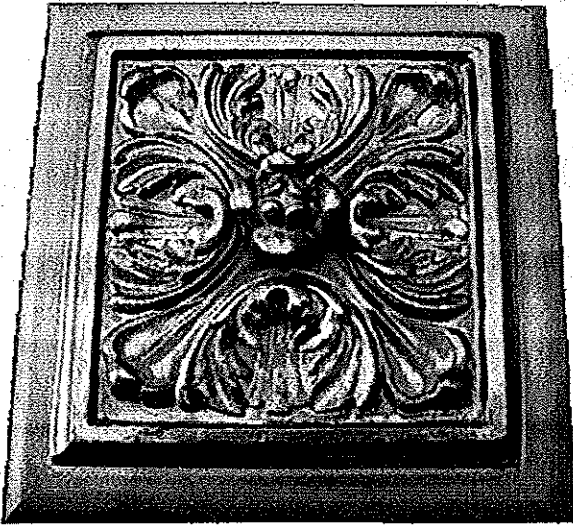

R-26C
7 7/8" x 7 7/8"

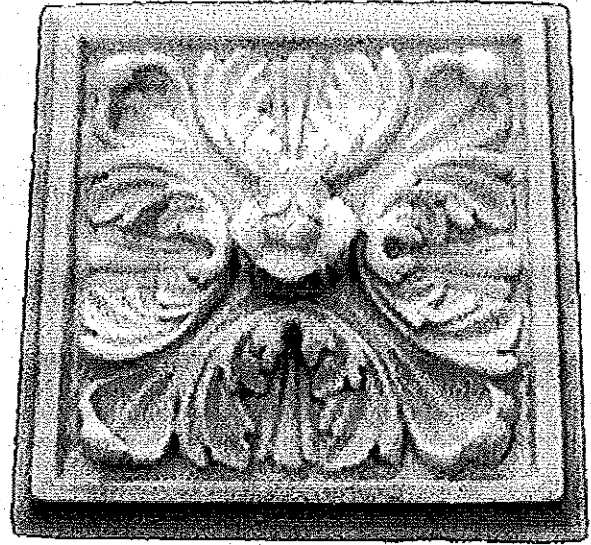


R-26D
6 1/4" x 6 1/4"

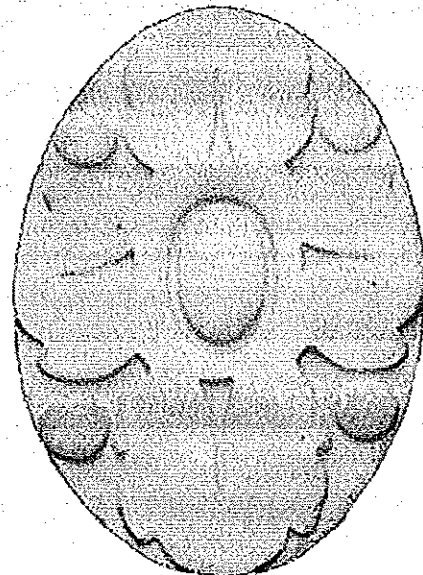


R-28
5 1/2" x 8 1/8"



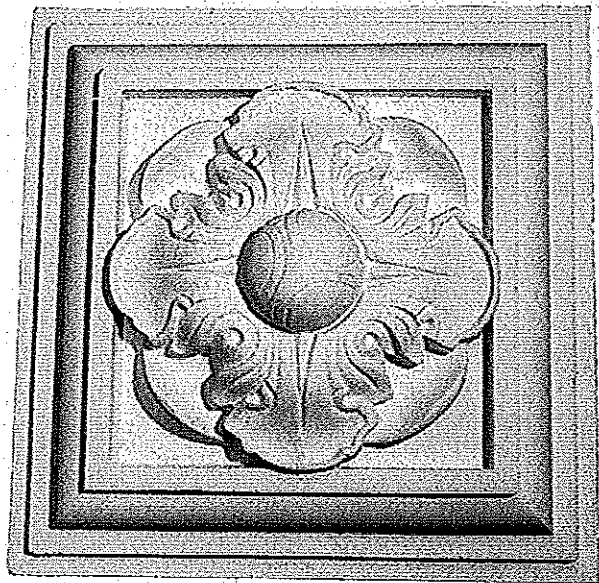


R-29
12" x 12"

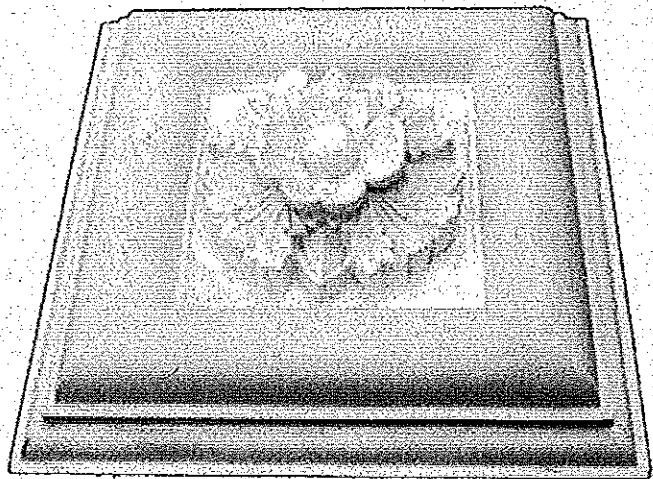

R-30
15 1/8" x 15 1/8"




R-31
10" DIA.

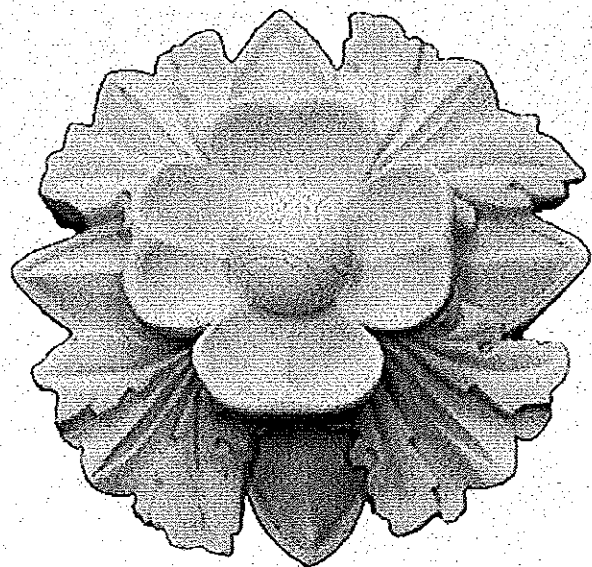


R-32
7 1/2" DIA.




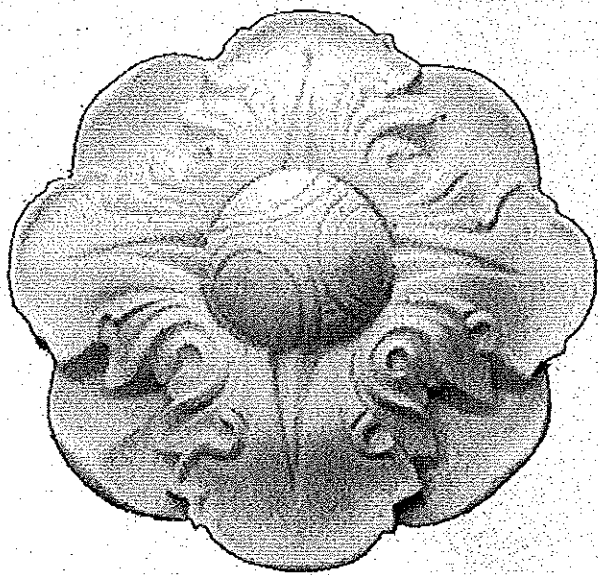


R-33
7" DIA.

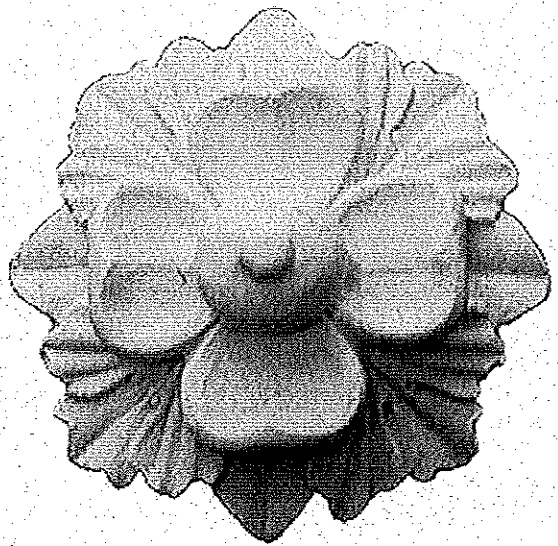

R-34A
2 3/4" DIA.

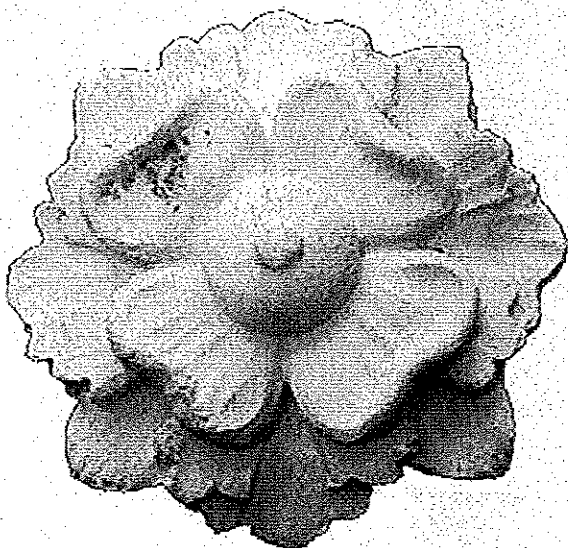


R-34B
3 5/8" DIA.

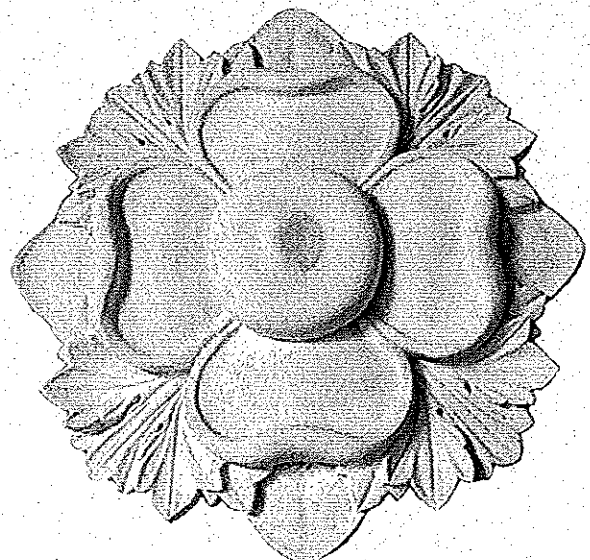


R-34C
18 1/2" DIA.




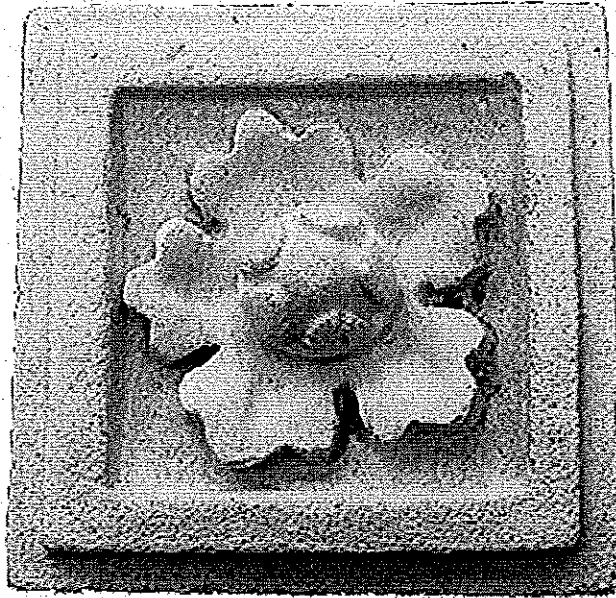


R-35
3 1/8" x 3 1/8"

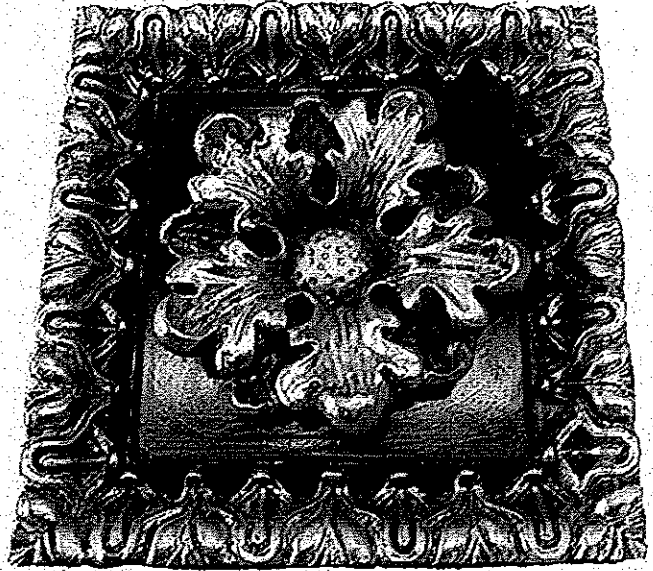

R-36
13 1/2" x 13 1/2"

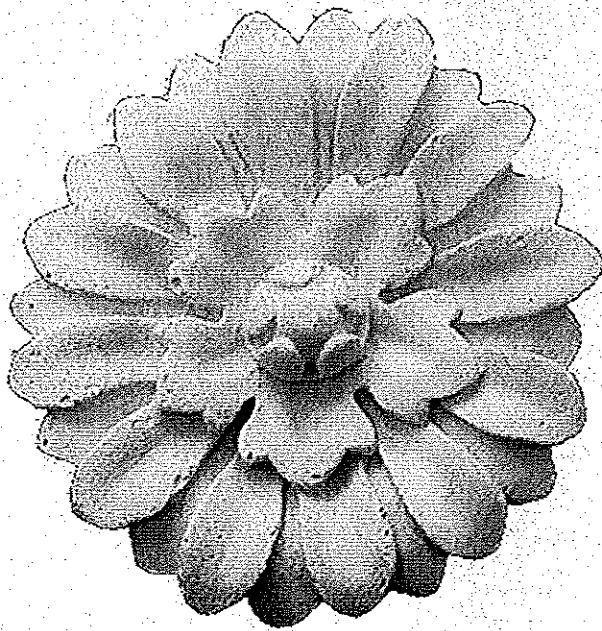


R-37
4" DIA.

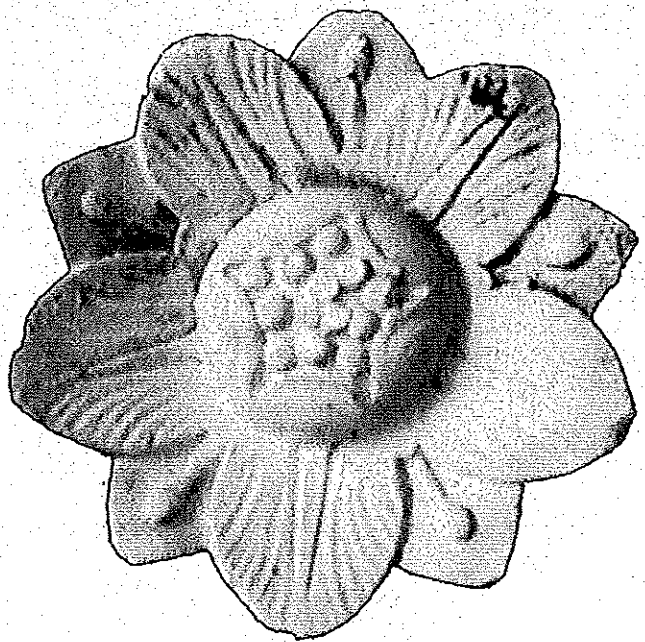


R-38
4 1/2" DIA.




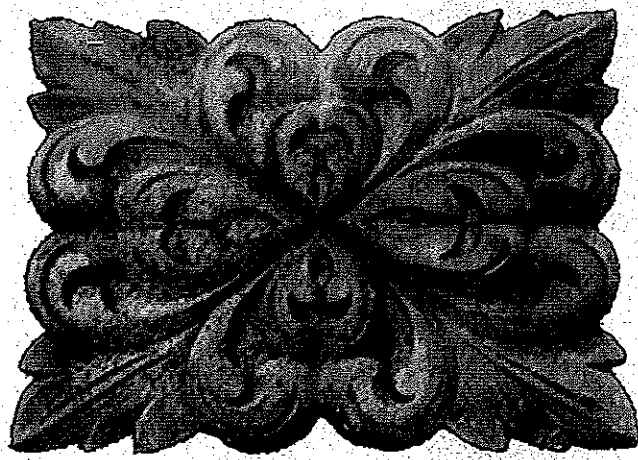


R-39
9 1/2" x 7"

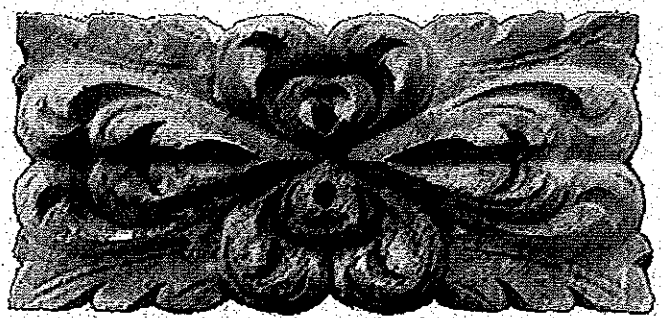

R-40
7" x 3 1/4"

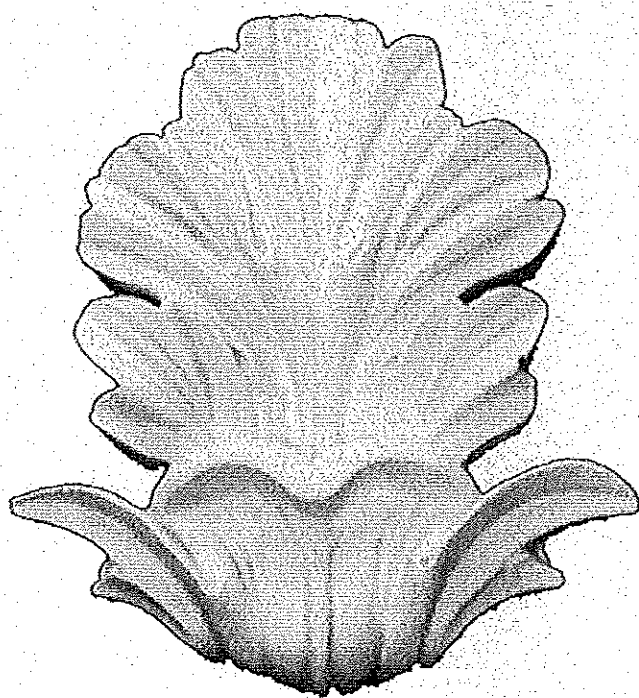


R-41
10 3/4" x 12"

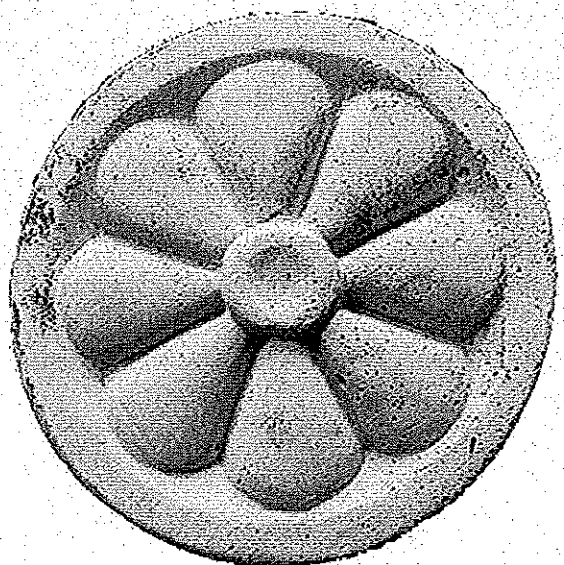


R-42
3 3/8" DIA.




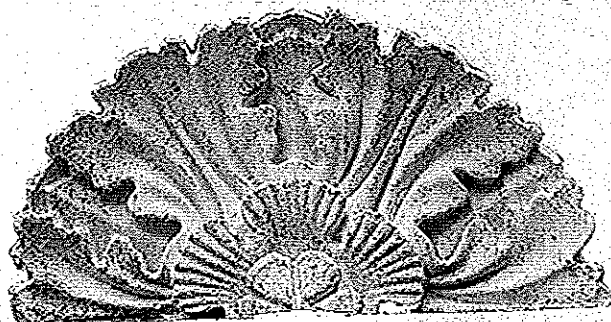


R-43
4 1/8" DIA.

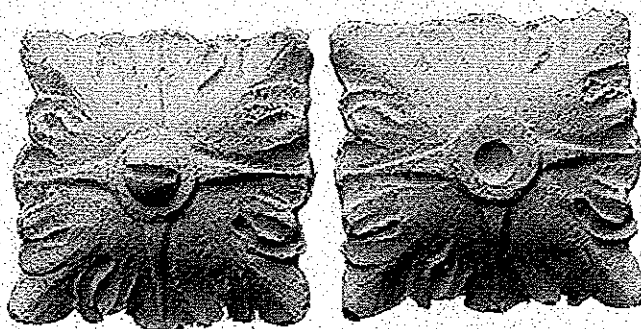

R-44
2 1/8" x 2 1/8"

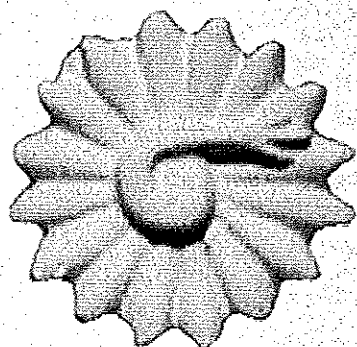


R-45
1 3/4" DIA.

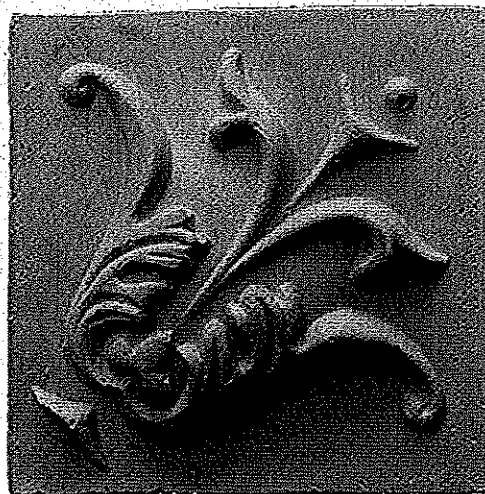

R-46
4" x 4"



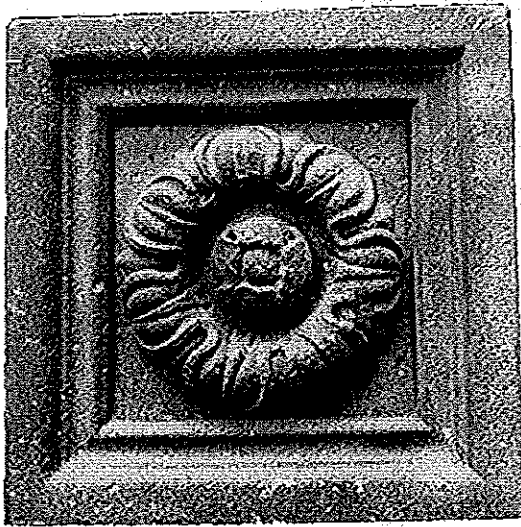


R-47
5" x 5"



R-48
2 1/2" x 3 1/4"



R-49
2 1/2" x 3 1/4"

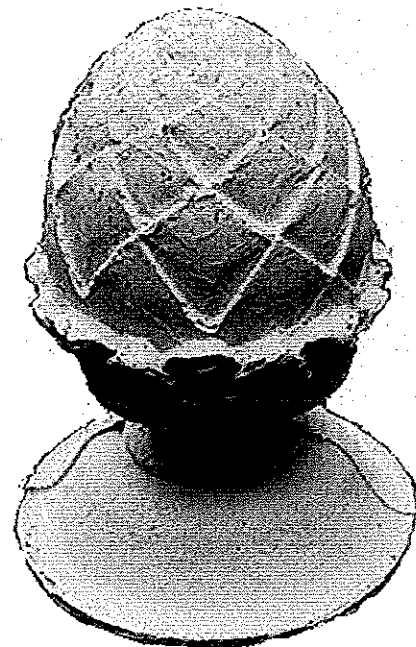

R-50
3 3/4" x 5 1/8"






R-51
64 1/2" x 64 1/2"



R-52
57" DIA.
w/ 3" tape leg



R-53
51" DIA.

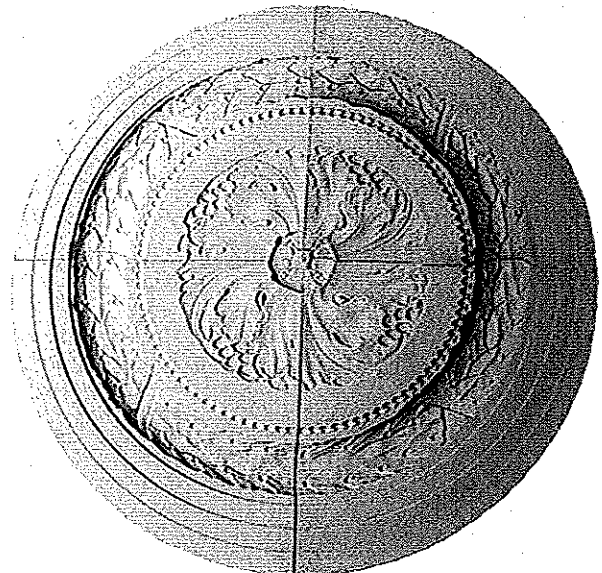


R-54
41 5/8" DIA.
w/3" tape leg







R-55
93" DIA.

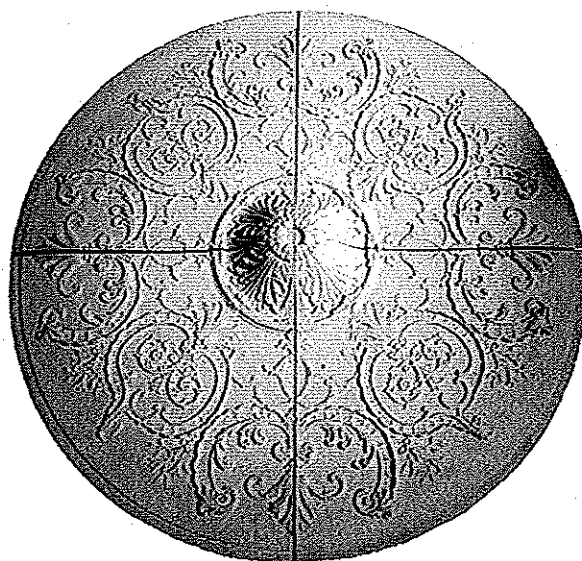

R-56
78 3/4" DIA.
w/tape recess

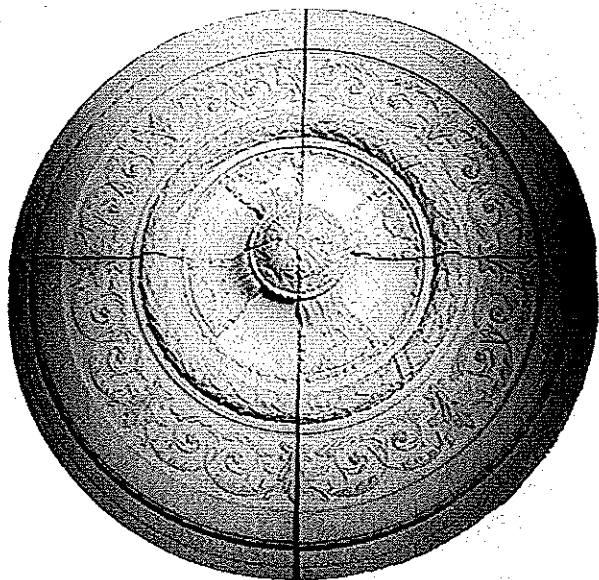


R-57
70 1/4" DIA.
w/3" tape leg

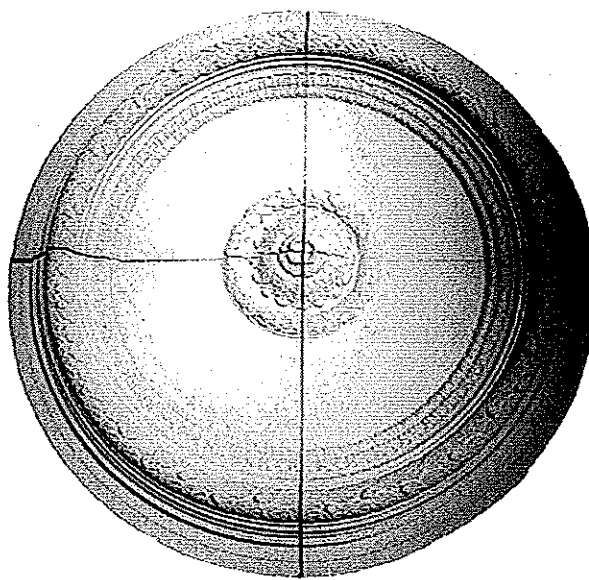


R-58
65 1/4" DIA.
w/3" tape leg




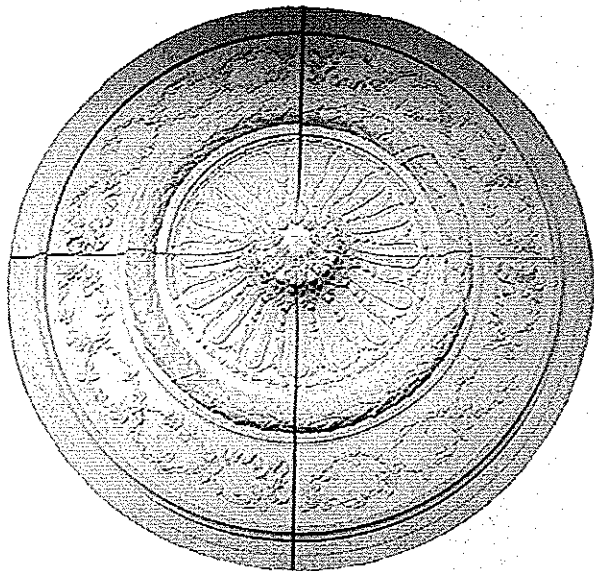


R-59
64 1/2" DIA.
w/3" tape leg

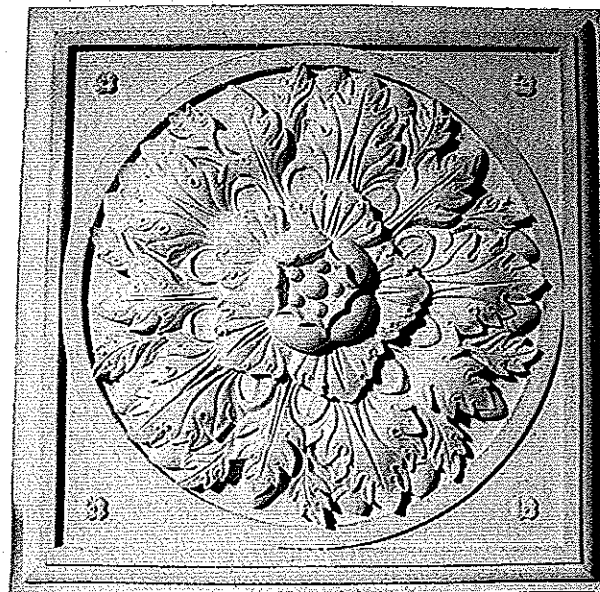

R-60
36" x 36"

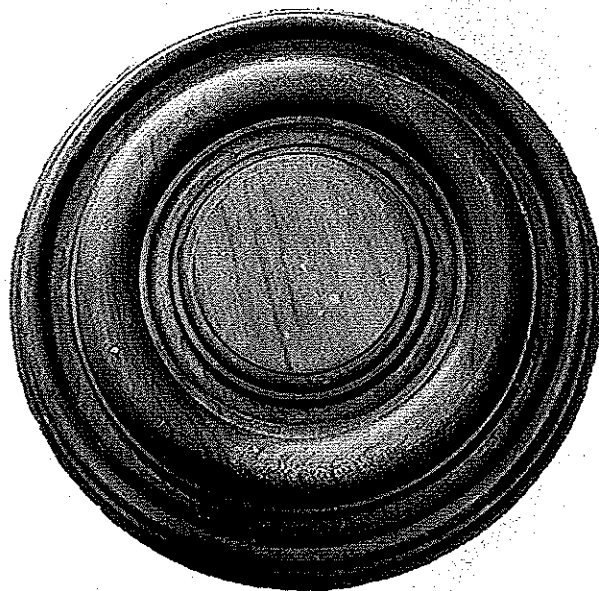


R-61
16" DIA.

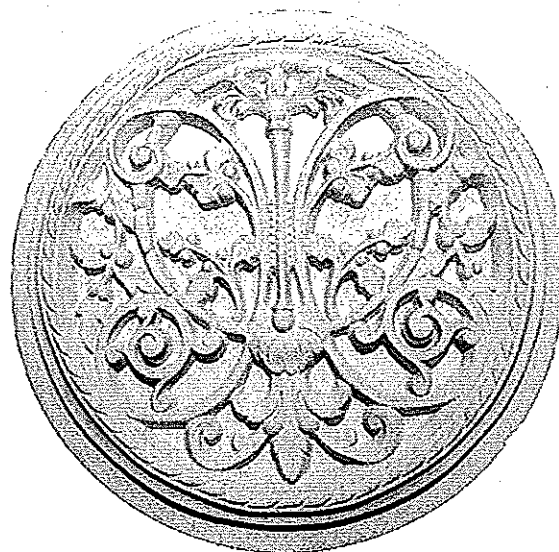


R-62
13 1/2" DIA.




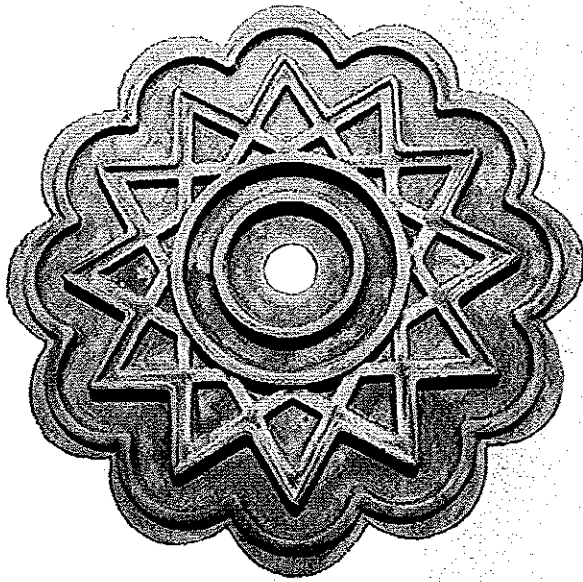

R-63
11 7/8" DIA.

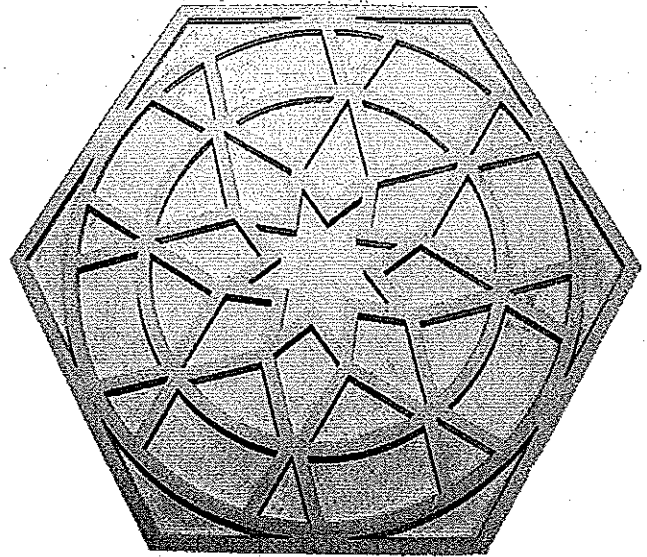

R-64
25 1/4" x 29"

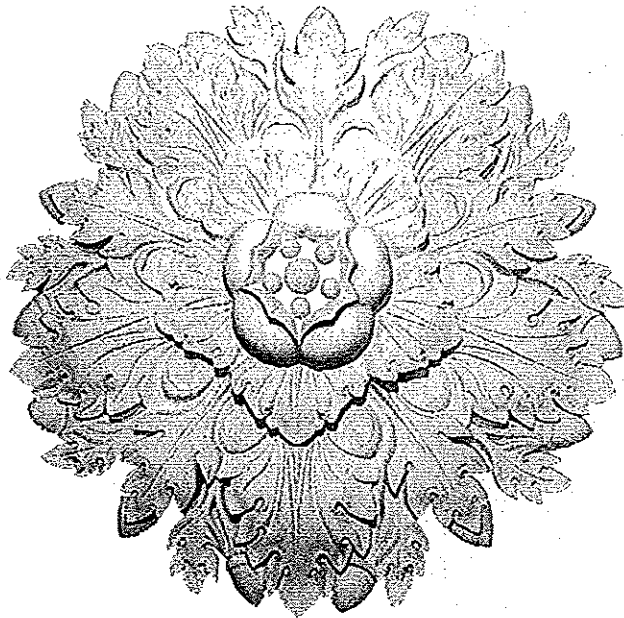


R-65
27" DIA.




R-66
19 3/16" DIA.




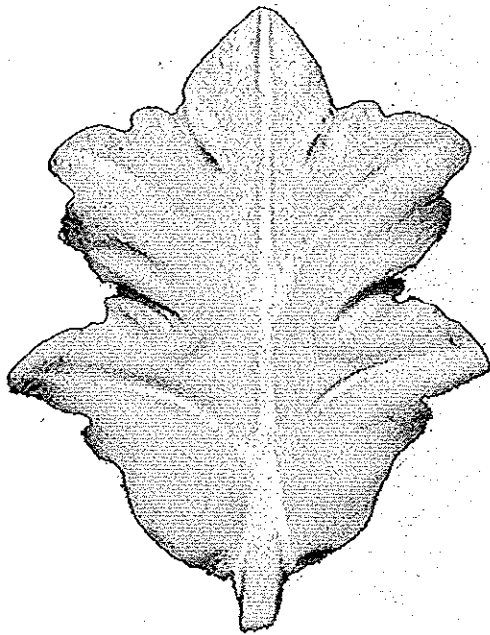


R-67
4 3/4" x 6 1/4"

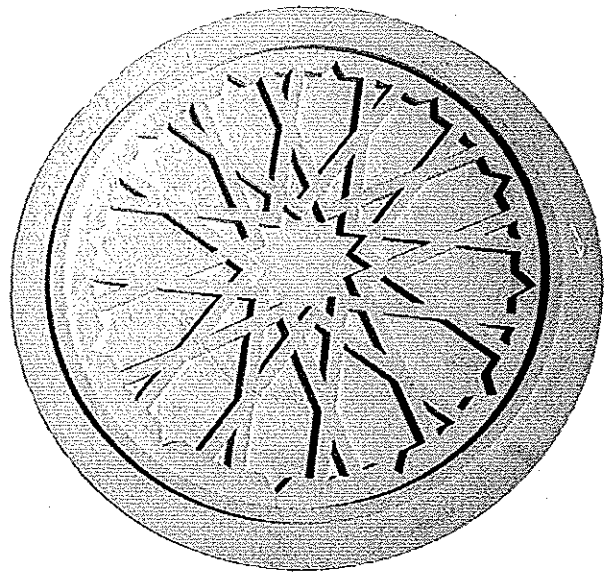

R-68
32" DIA.

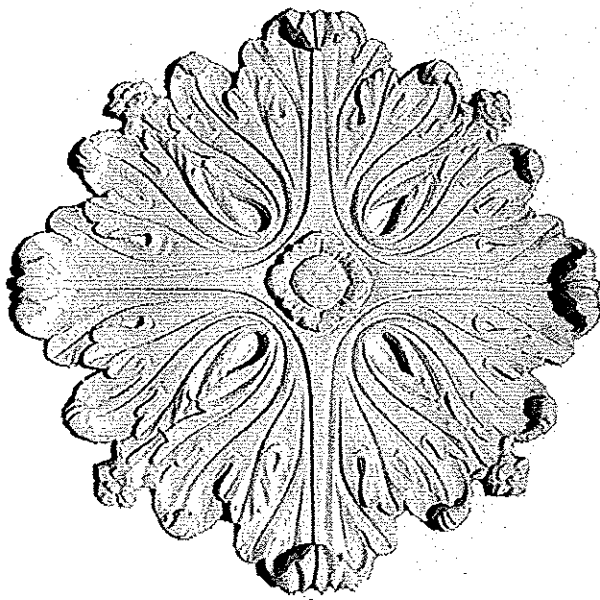


R-69
12" DIA.

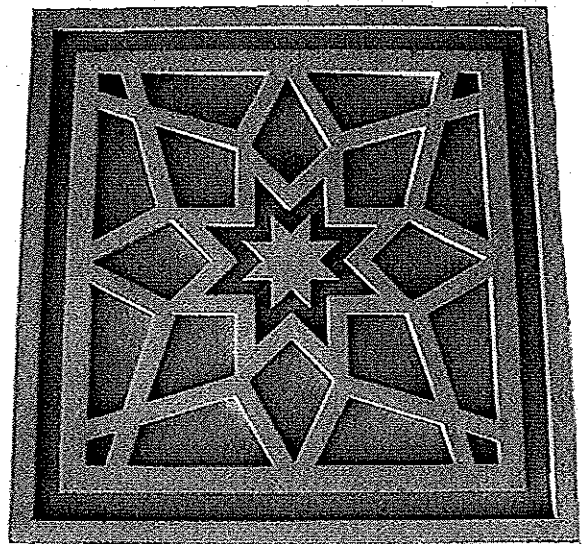


R-70
13 3/8" x 13 3/8"




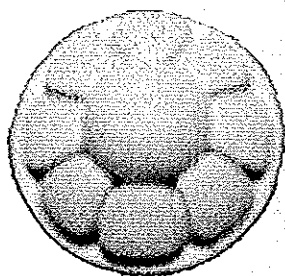


R-71
1 1/4" DIA.

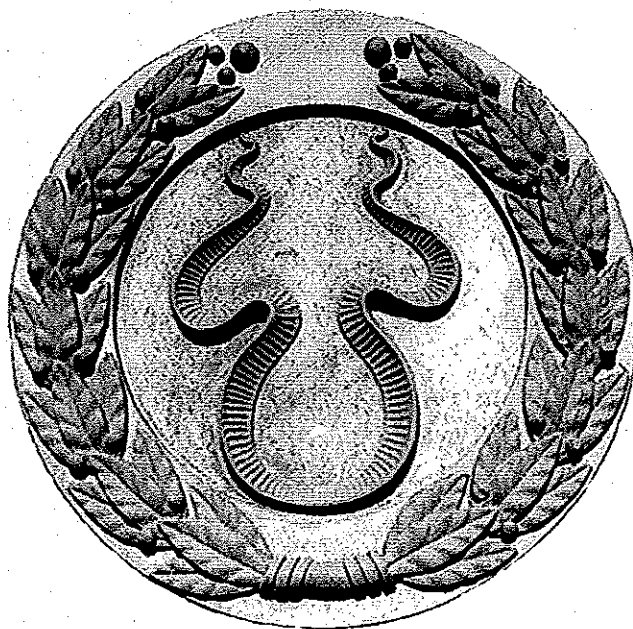

R-72
12" DIA.

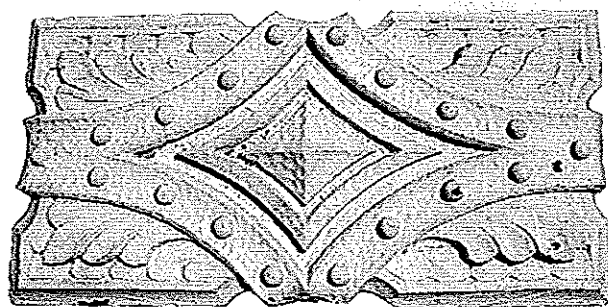


R-73
12 1/4" x 6"

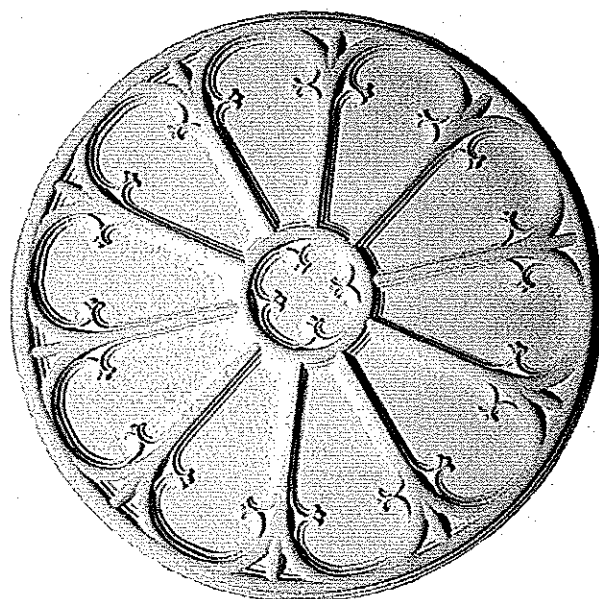


R-74
29 3/4" DIA.




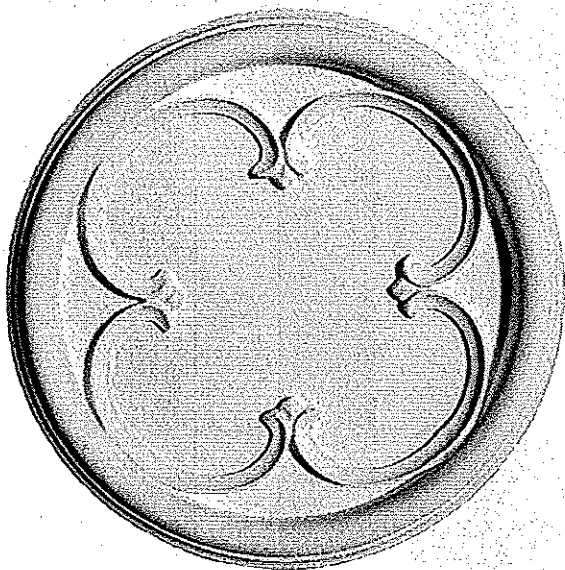

R-75
12" DIA.

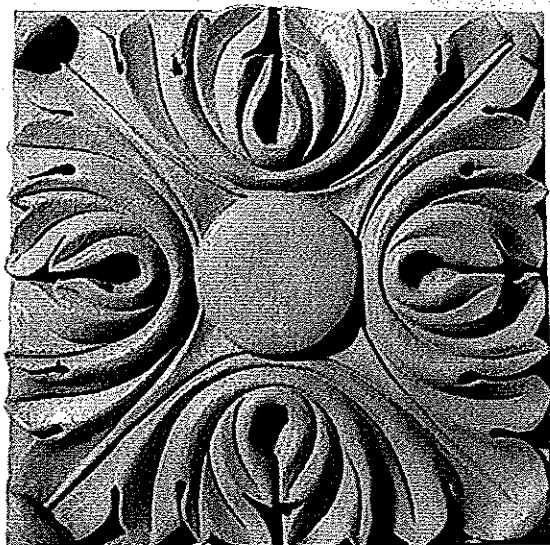


R-77
11 7/8" x 11 7/8"

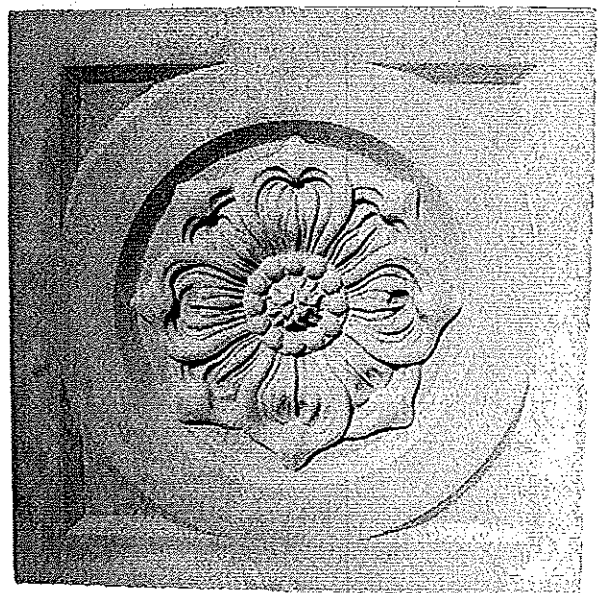


R-78
24" x 24"




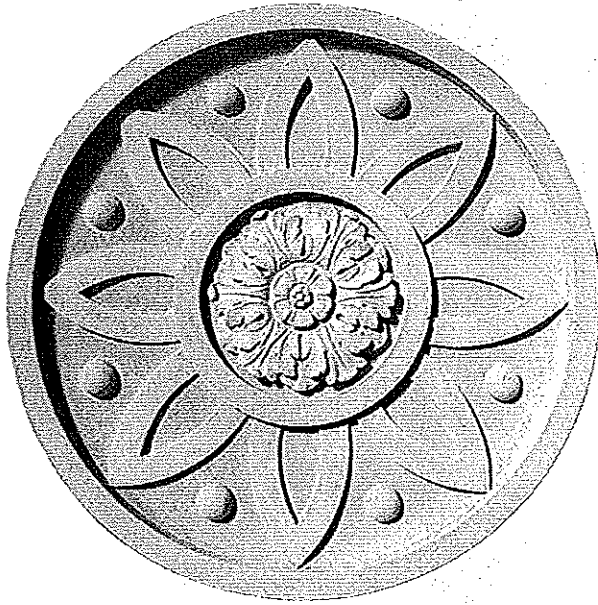


R-79
32" DIA.

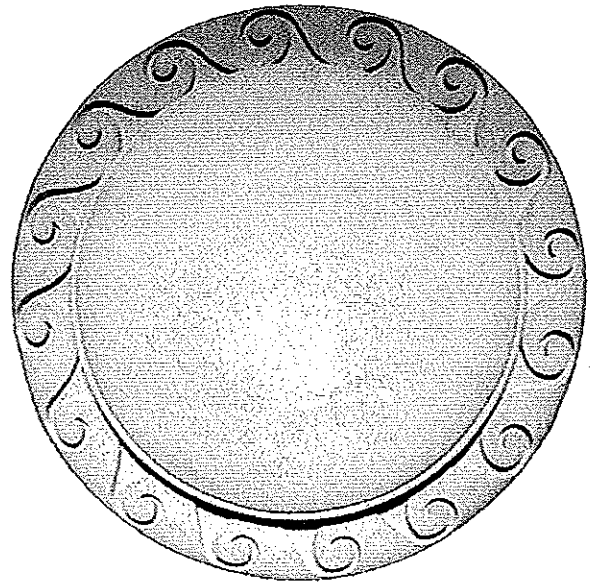

R-80
32 1/8 " DIA.

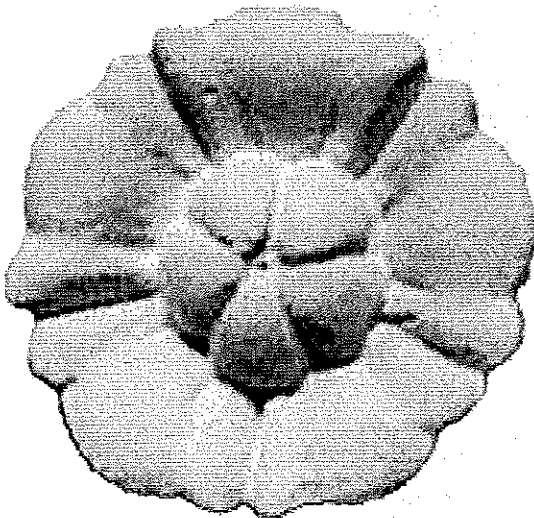


R-81
3 1/4" DIA.

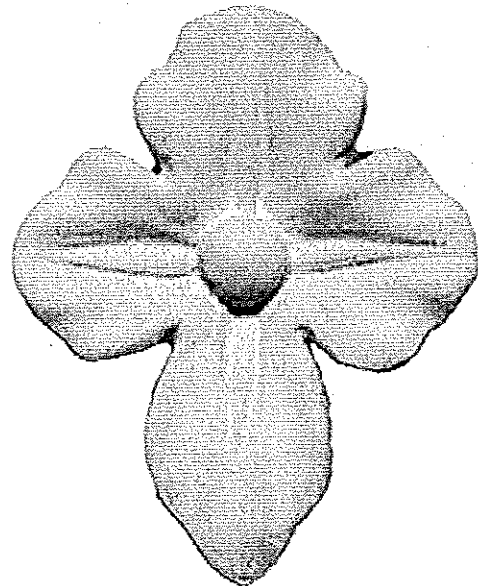


R-82
4 1/2" x 5 1/2"




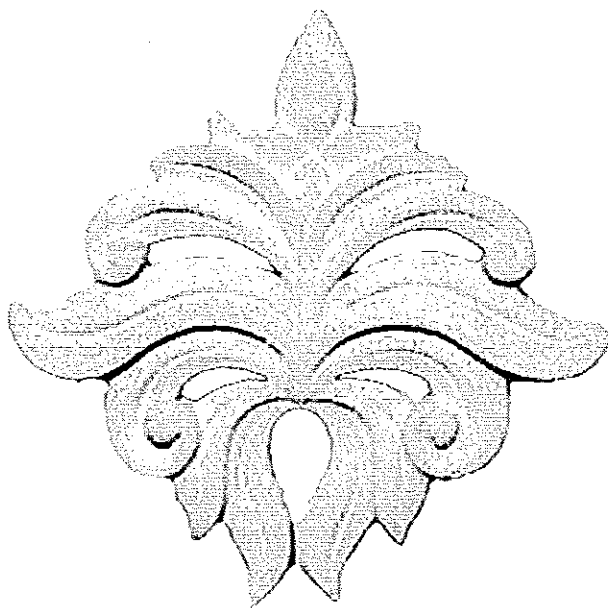


R-83
6" x 6"

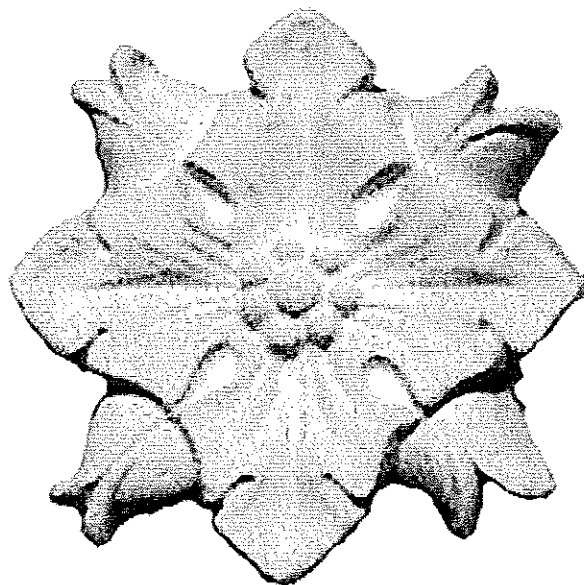

R-84
5 3/4" x 5 3/4"

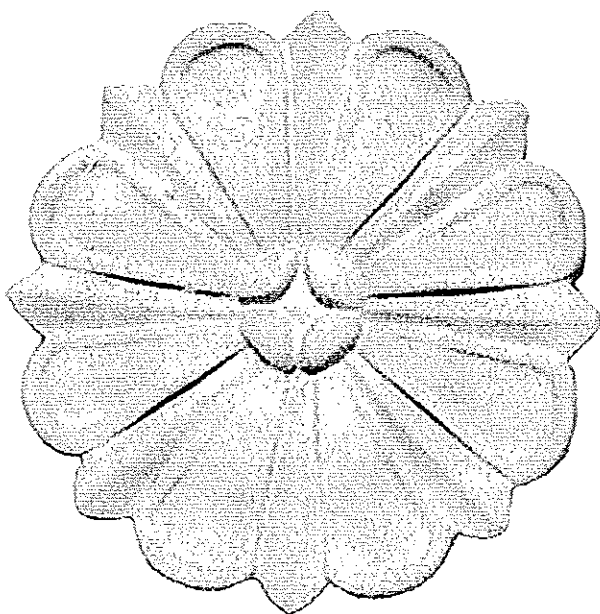


R-85
7 1/2" DIA.

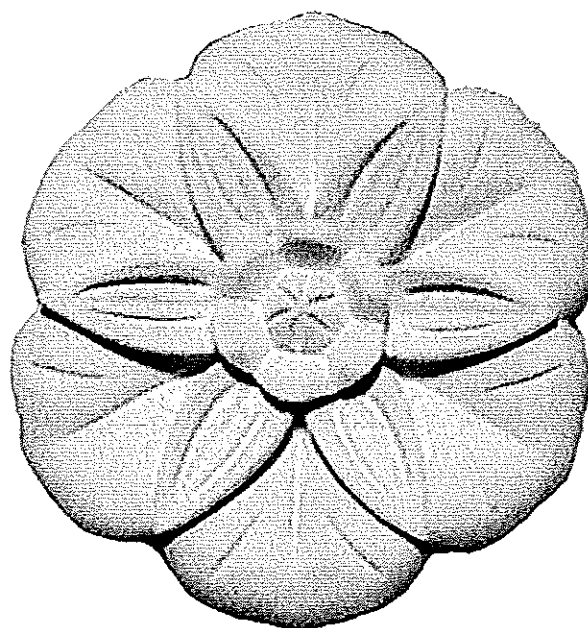


R-86
9" DIA.




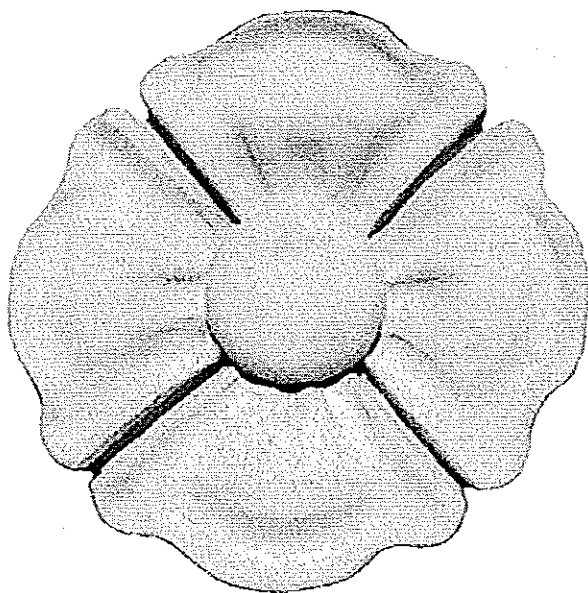


R-87
8" DIA.

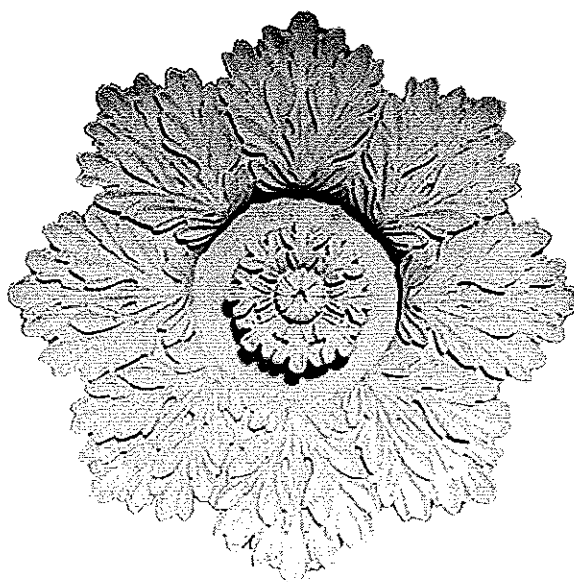

R-88
22 1/4" DIA.

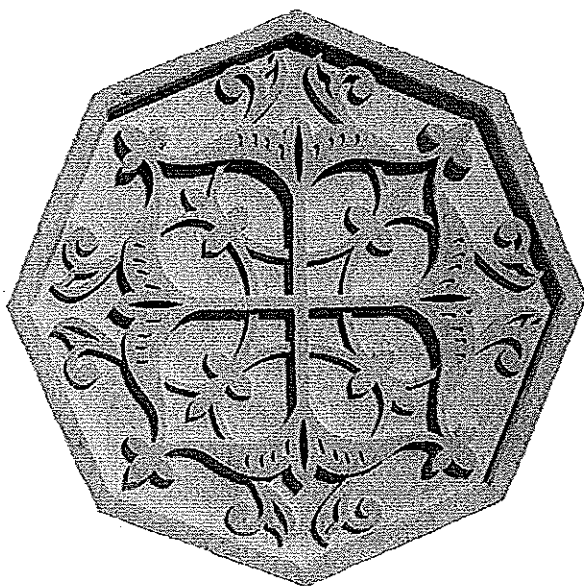


R-89
32" x 32"

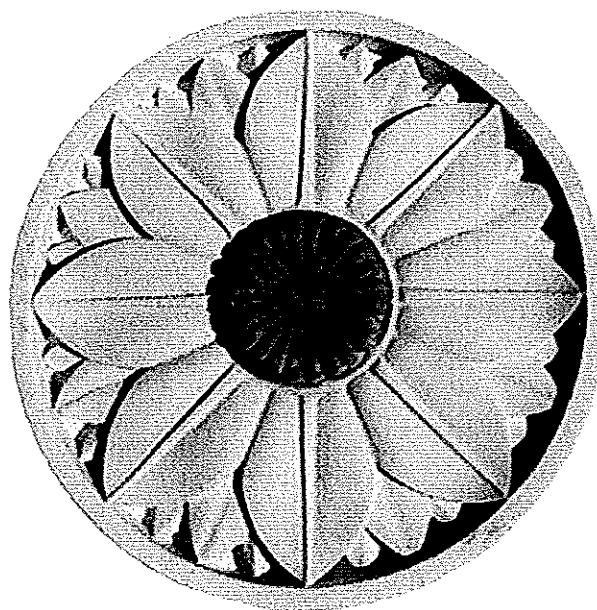


R-90
12" DIA.



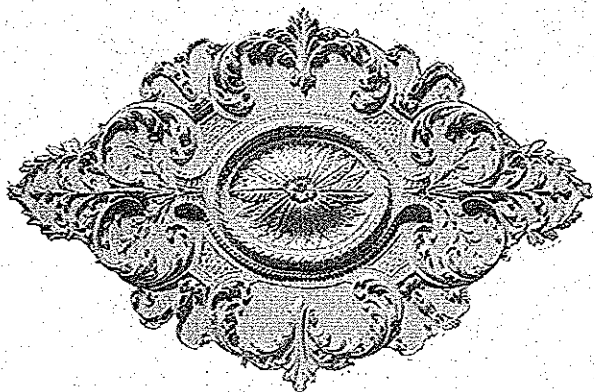


R-91
70 1/2" x 46"

R-92
13 1/4" x 13 1/4"

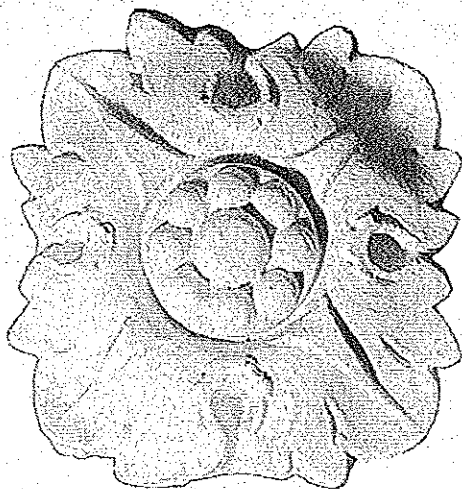


R-93
3 1/2" x 3 1/2"

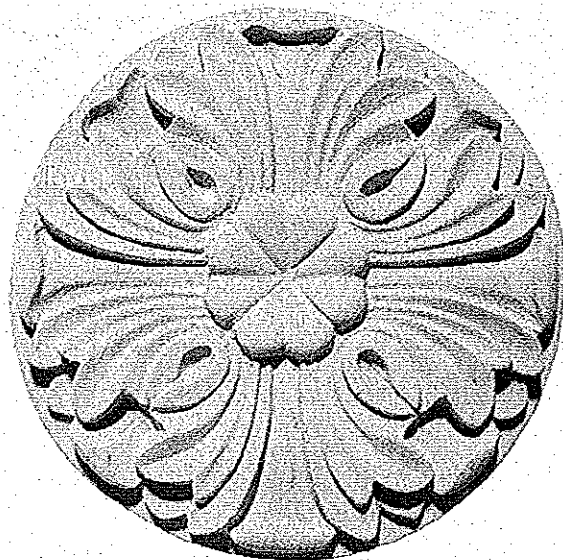

R-94
7" DIA.



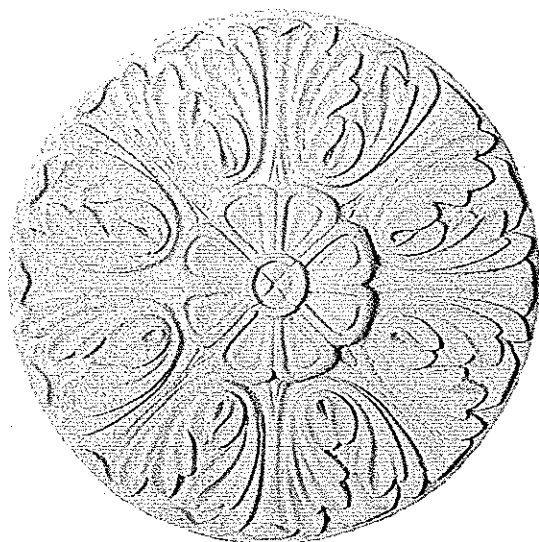

R-95
12" DIA.



R-96
16" DIA.



R-97
24" DIA.




R-98
16" DIA.






R-99
24" DIA.

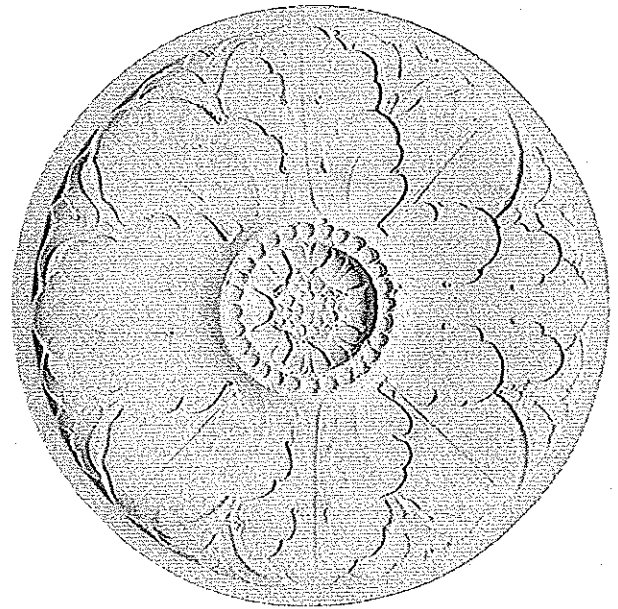

R-100
9 3/8" DIA.

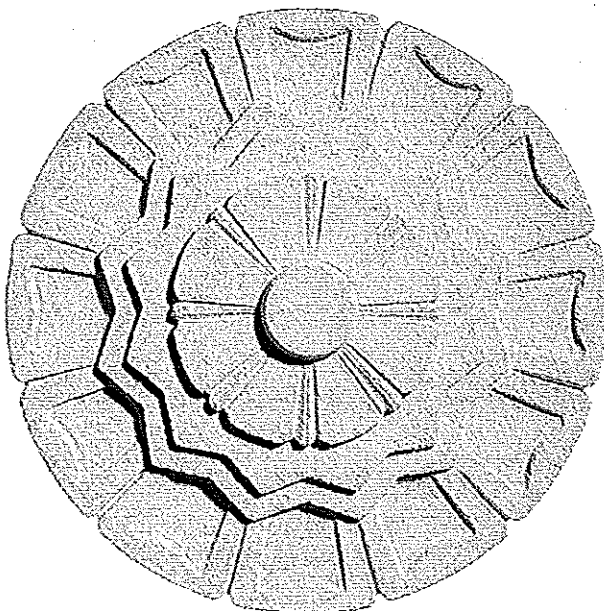

R-101
4 3/4" DIA.




R-102
6 1/2" x 4 1/2"






R-103
2" x 1 3/4"

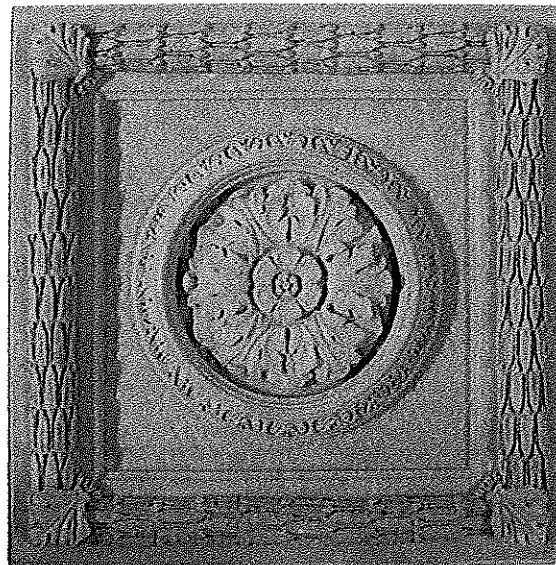

R-104
27 5/8" x 27 5/8"

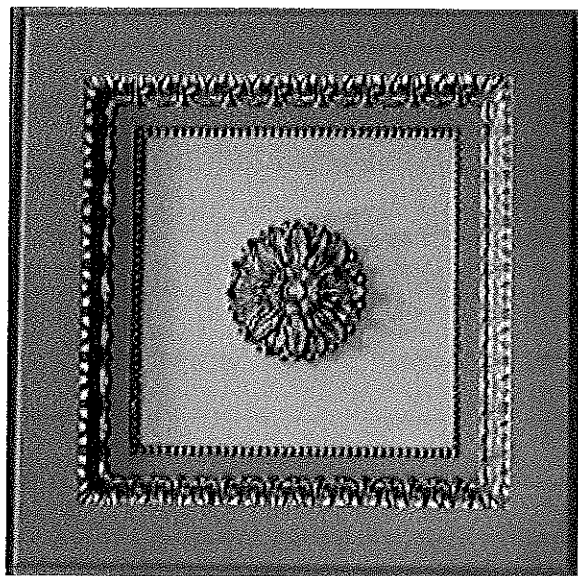


R-105
24" x 24"



36" ϕ w/ Taper Flange

#6006

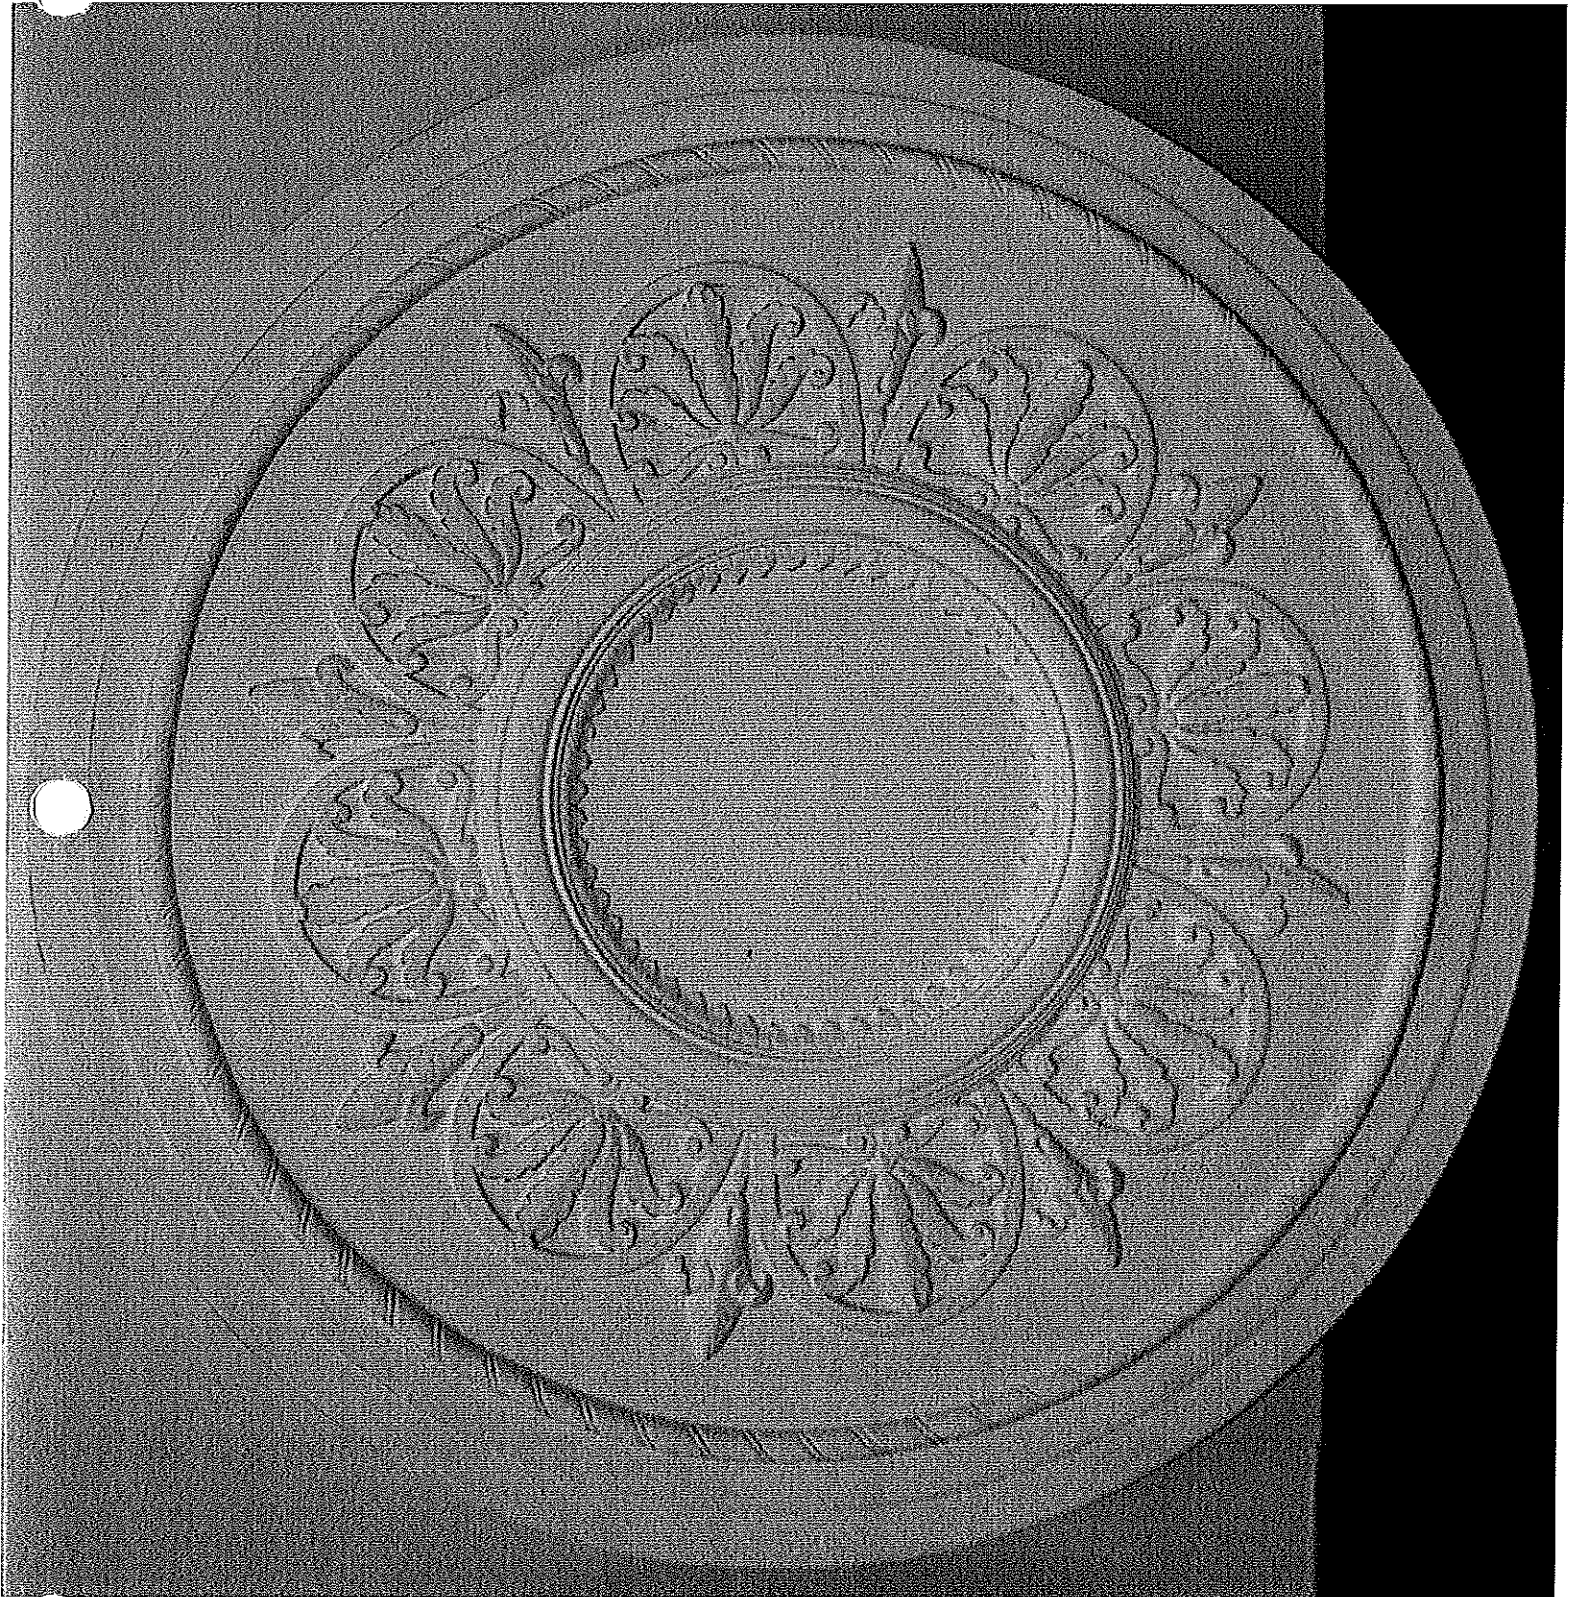


72" ϕ

#6010



36°φ


6011

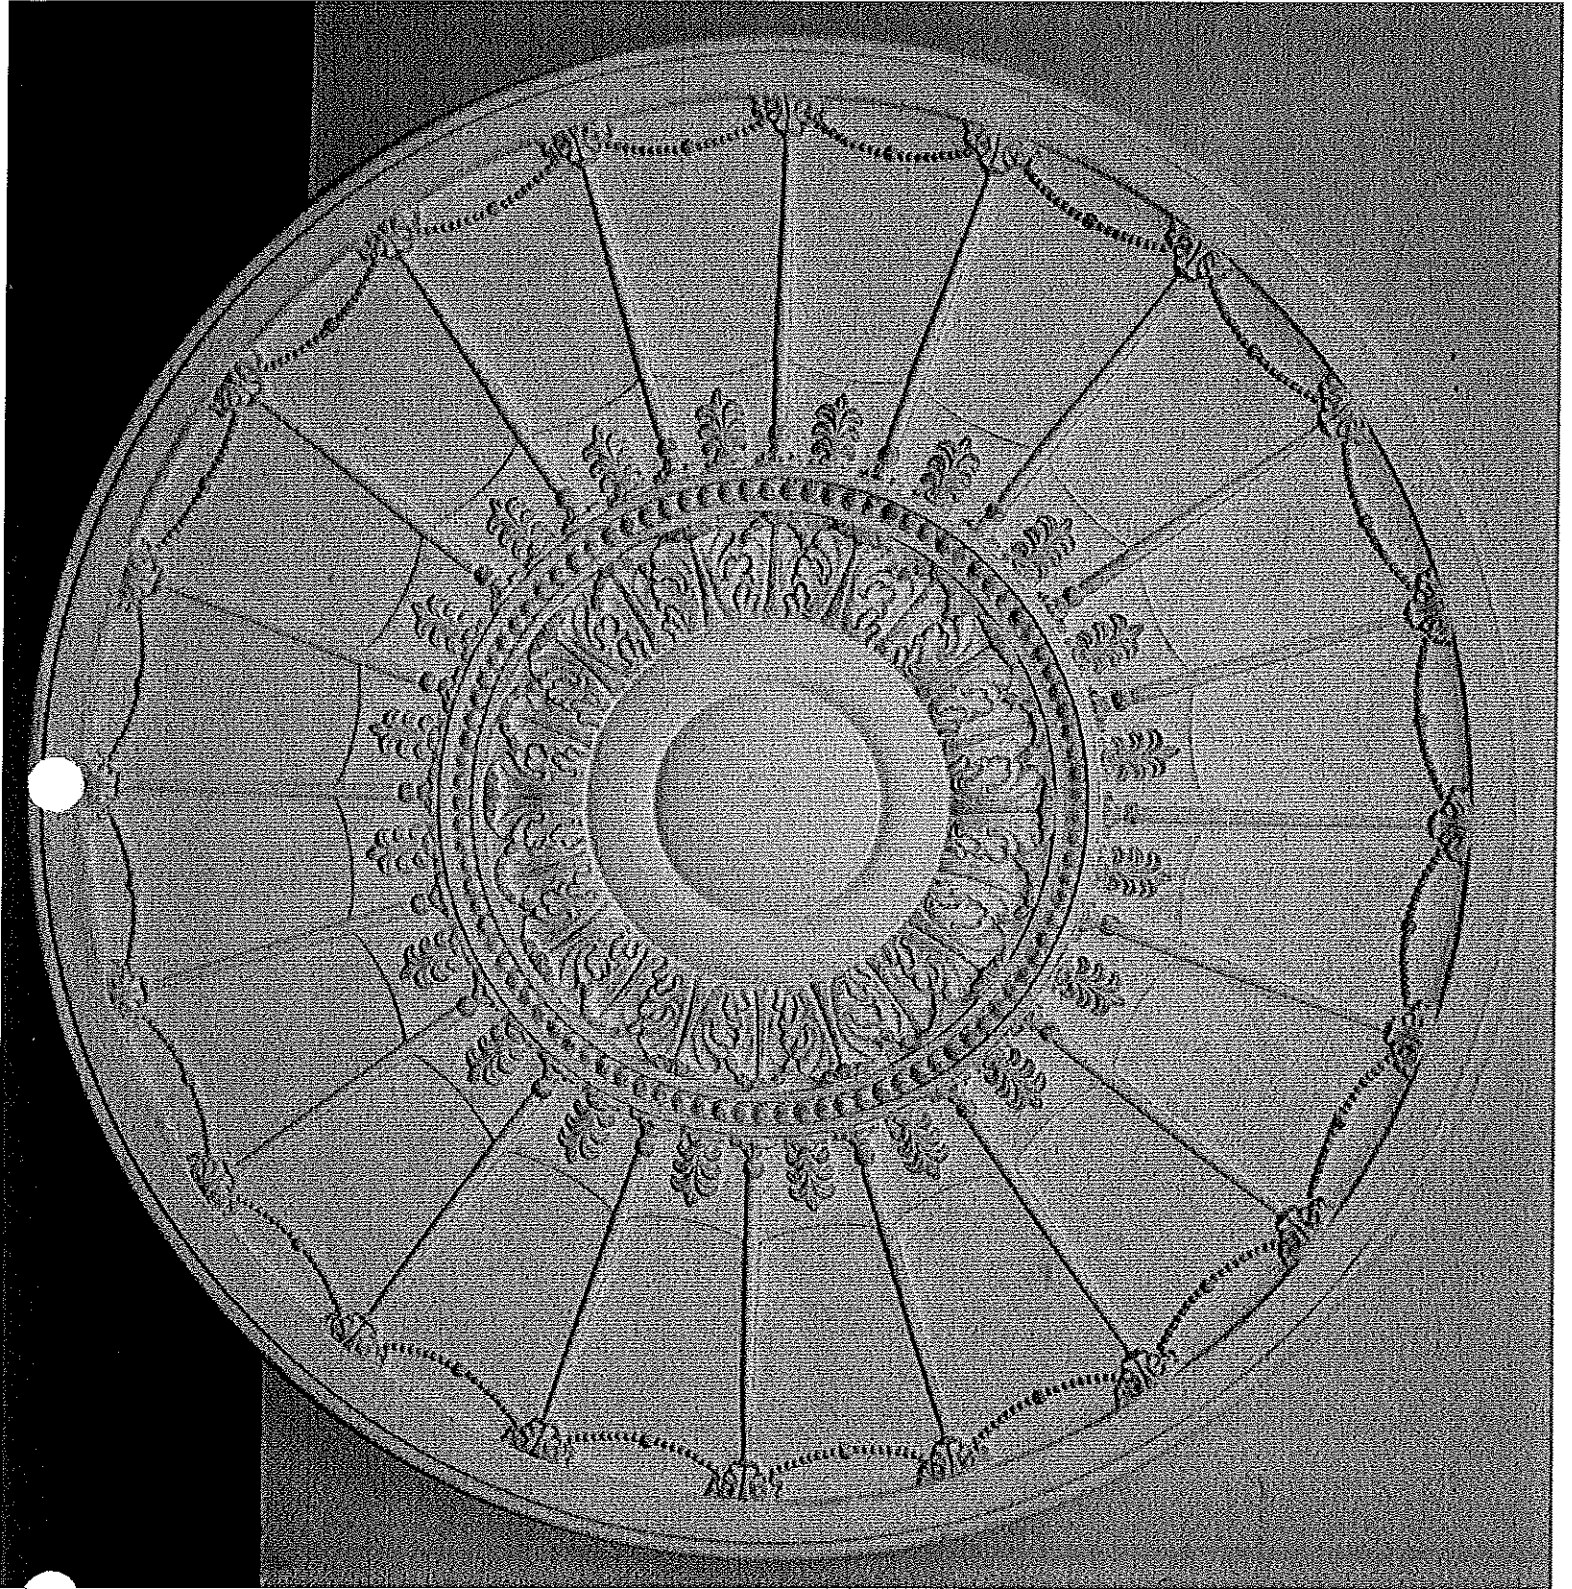

60" ϕ

#6012


2.14.17

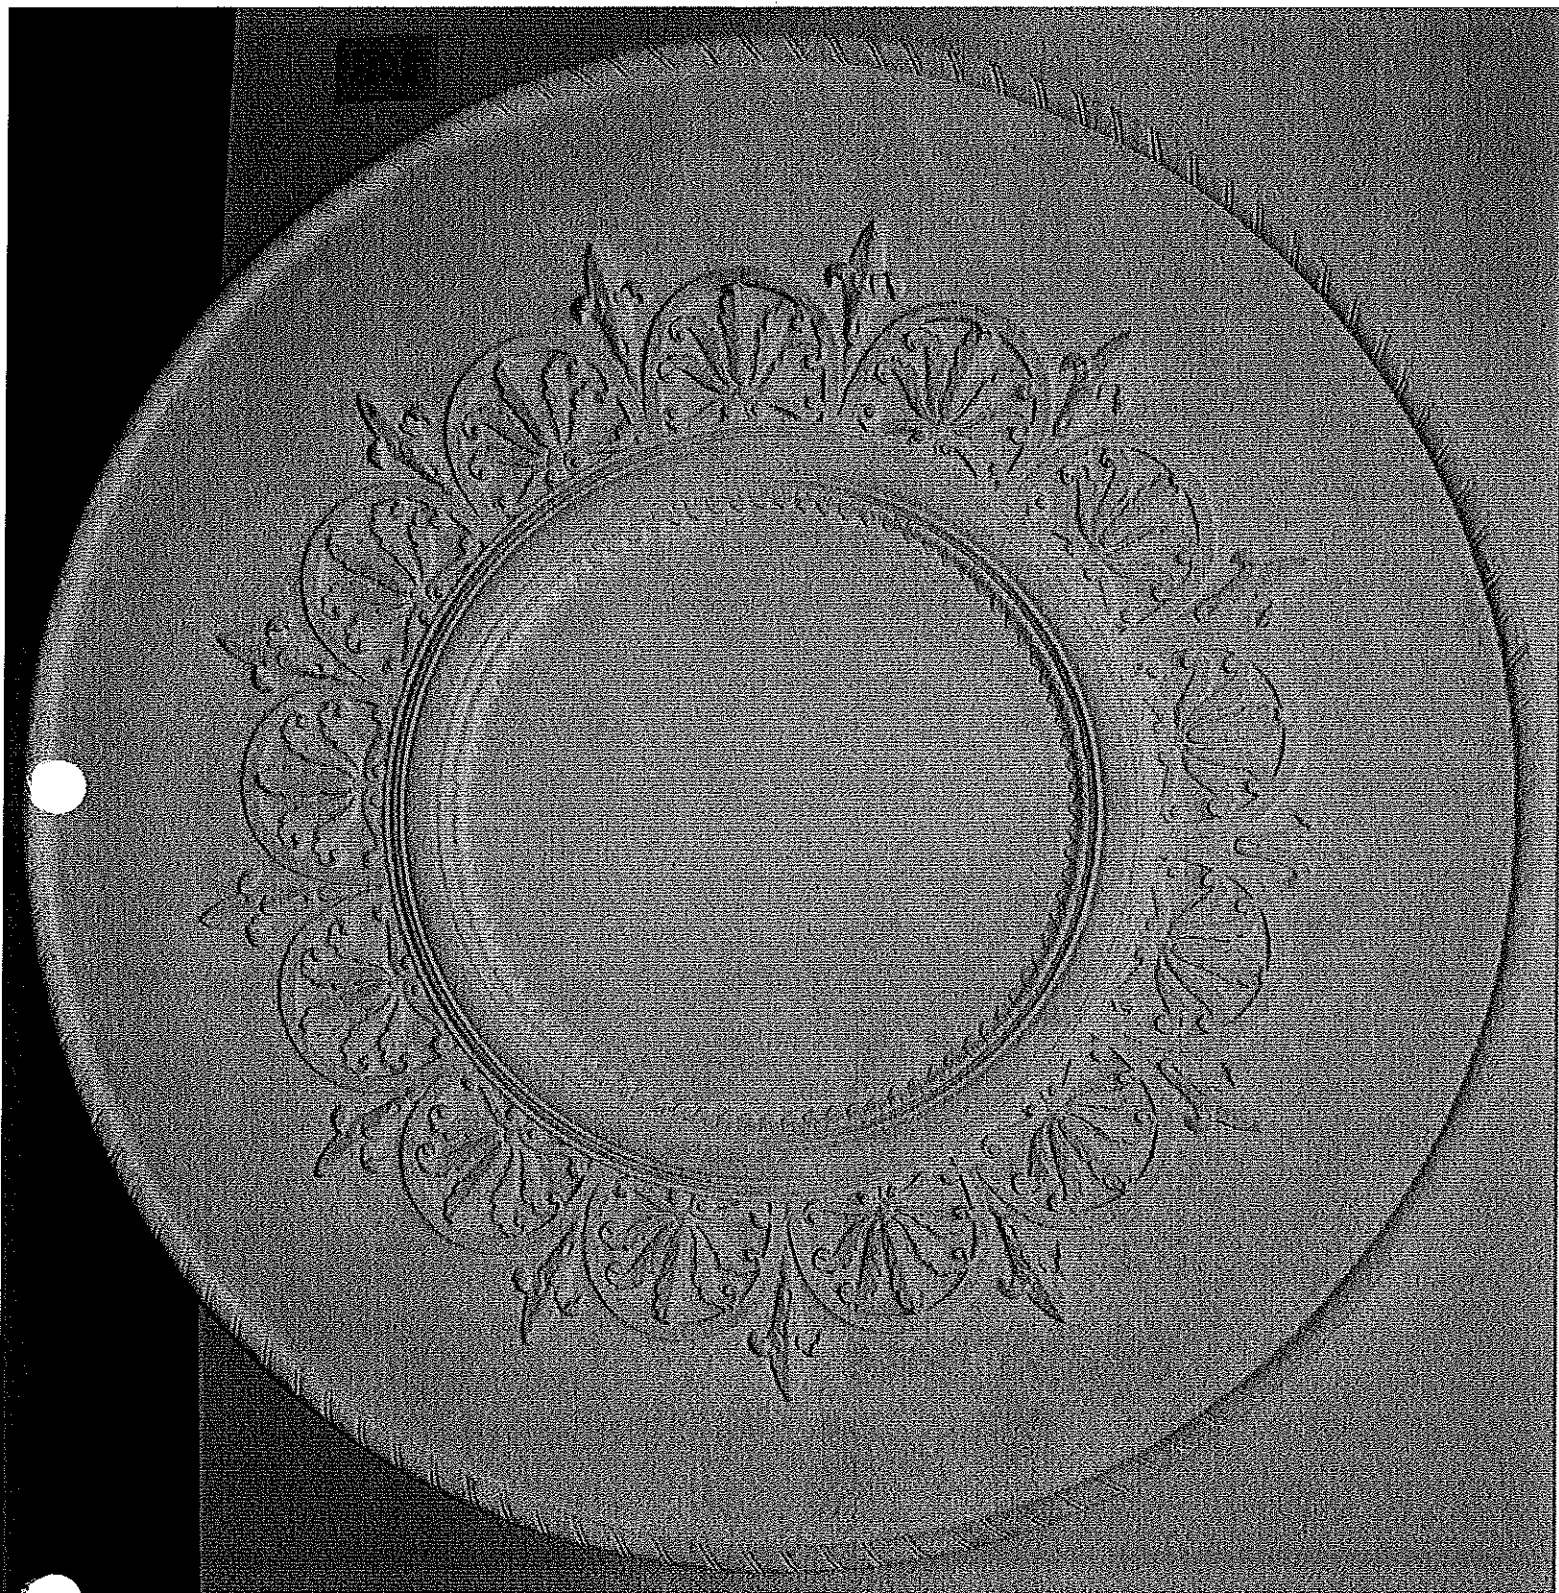


60" ϕ


#6013


455

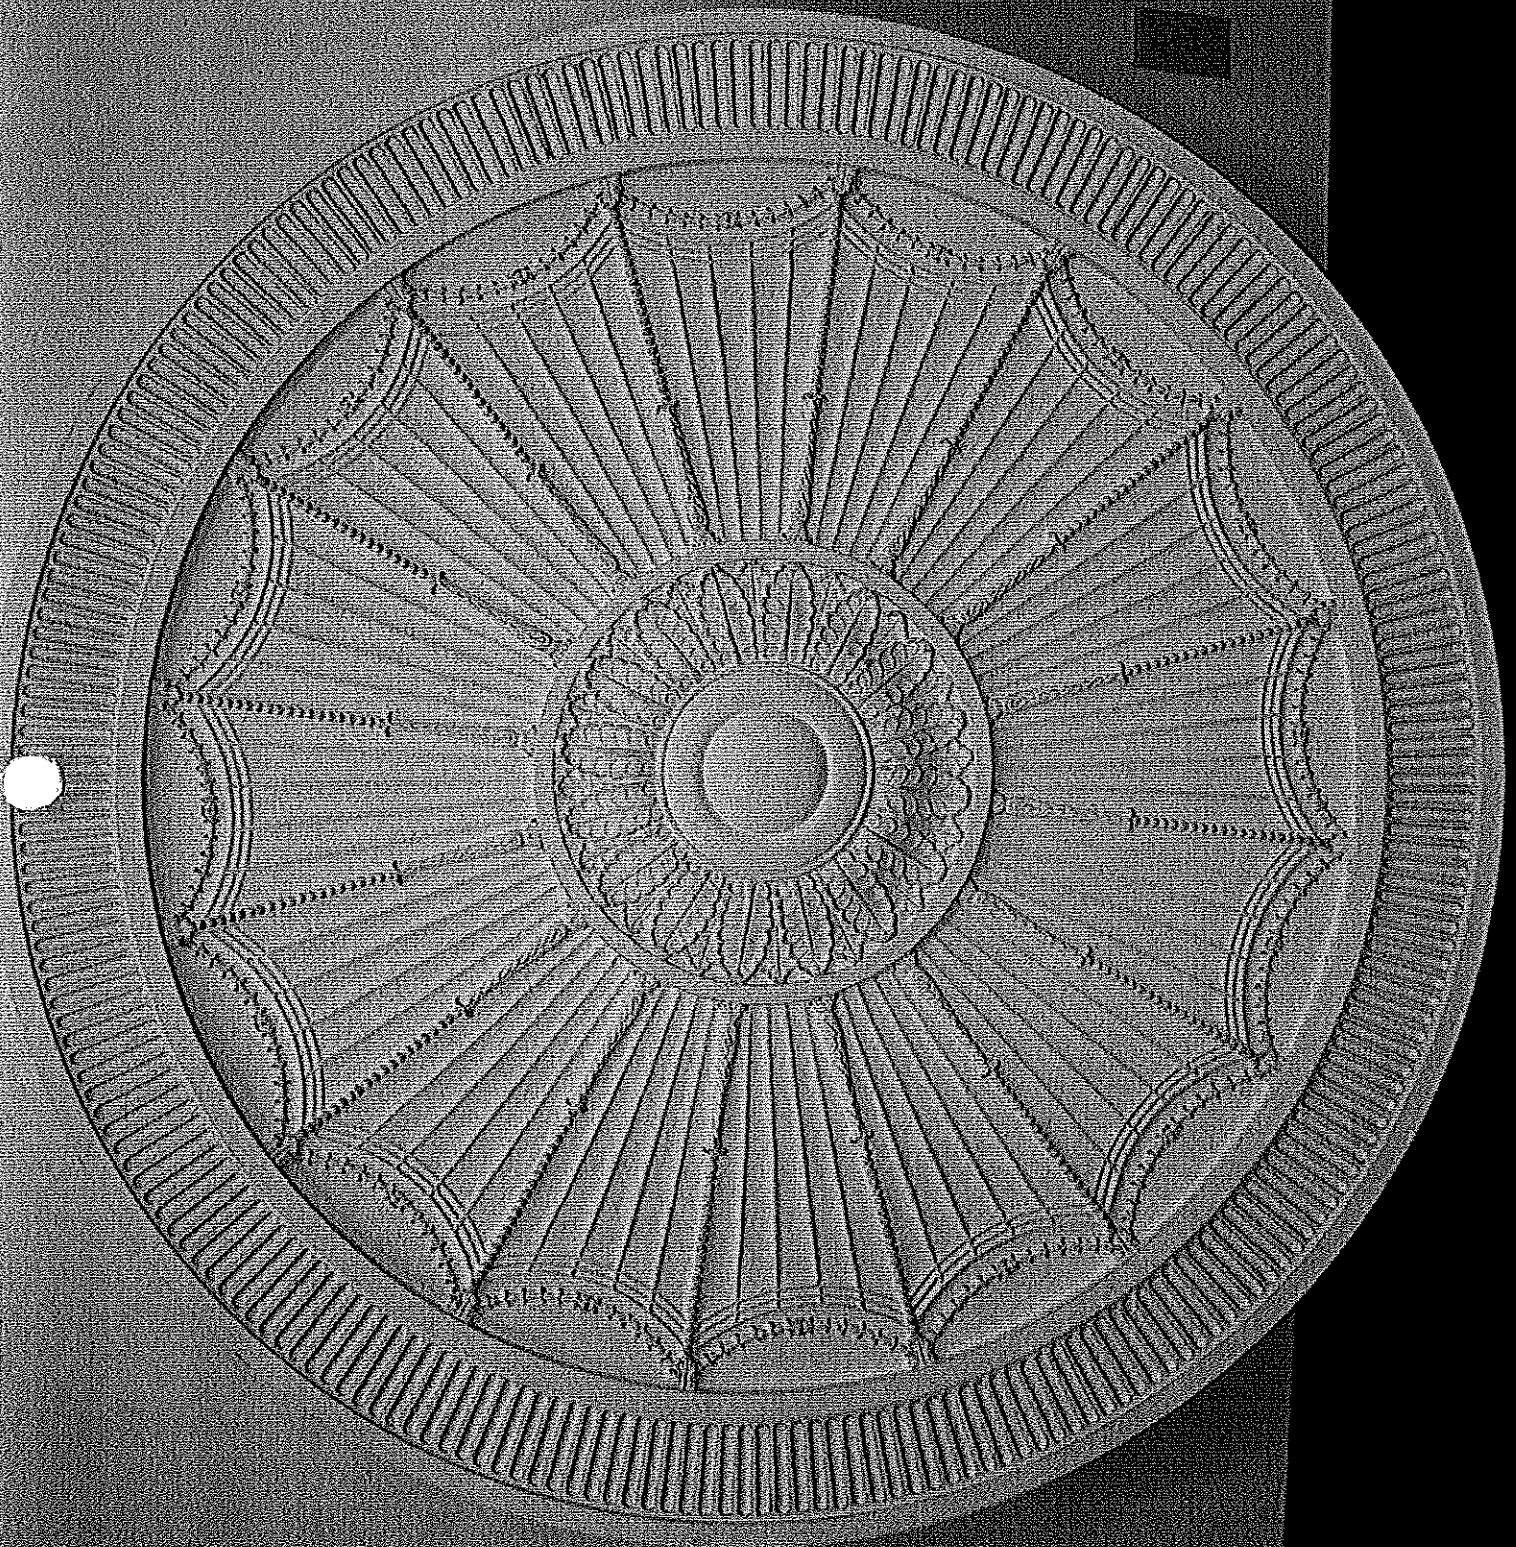

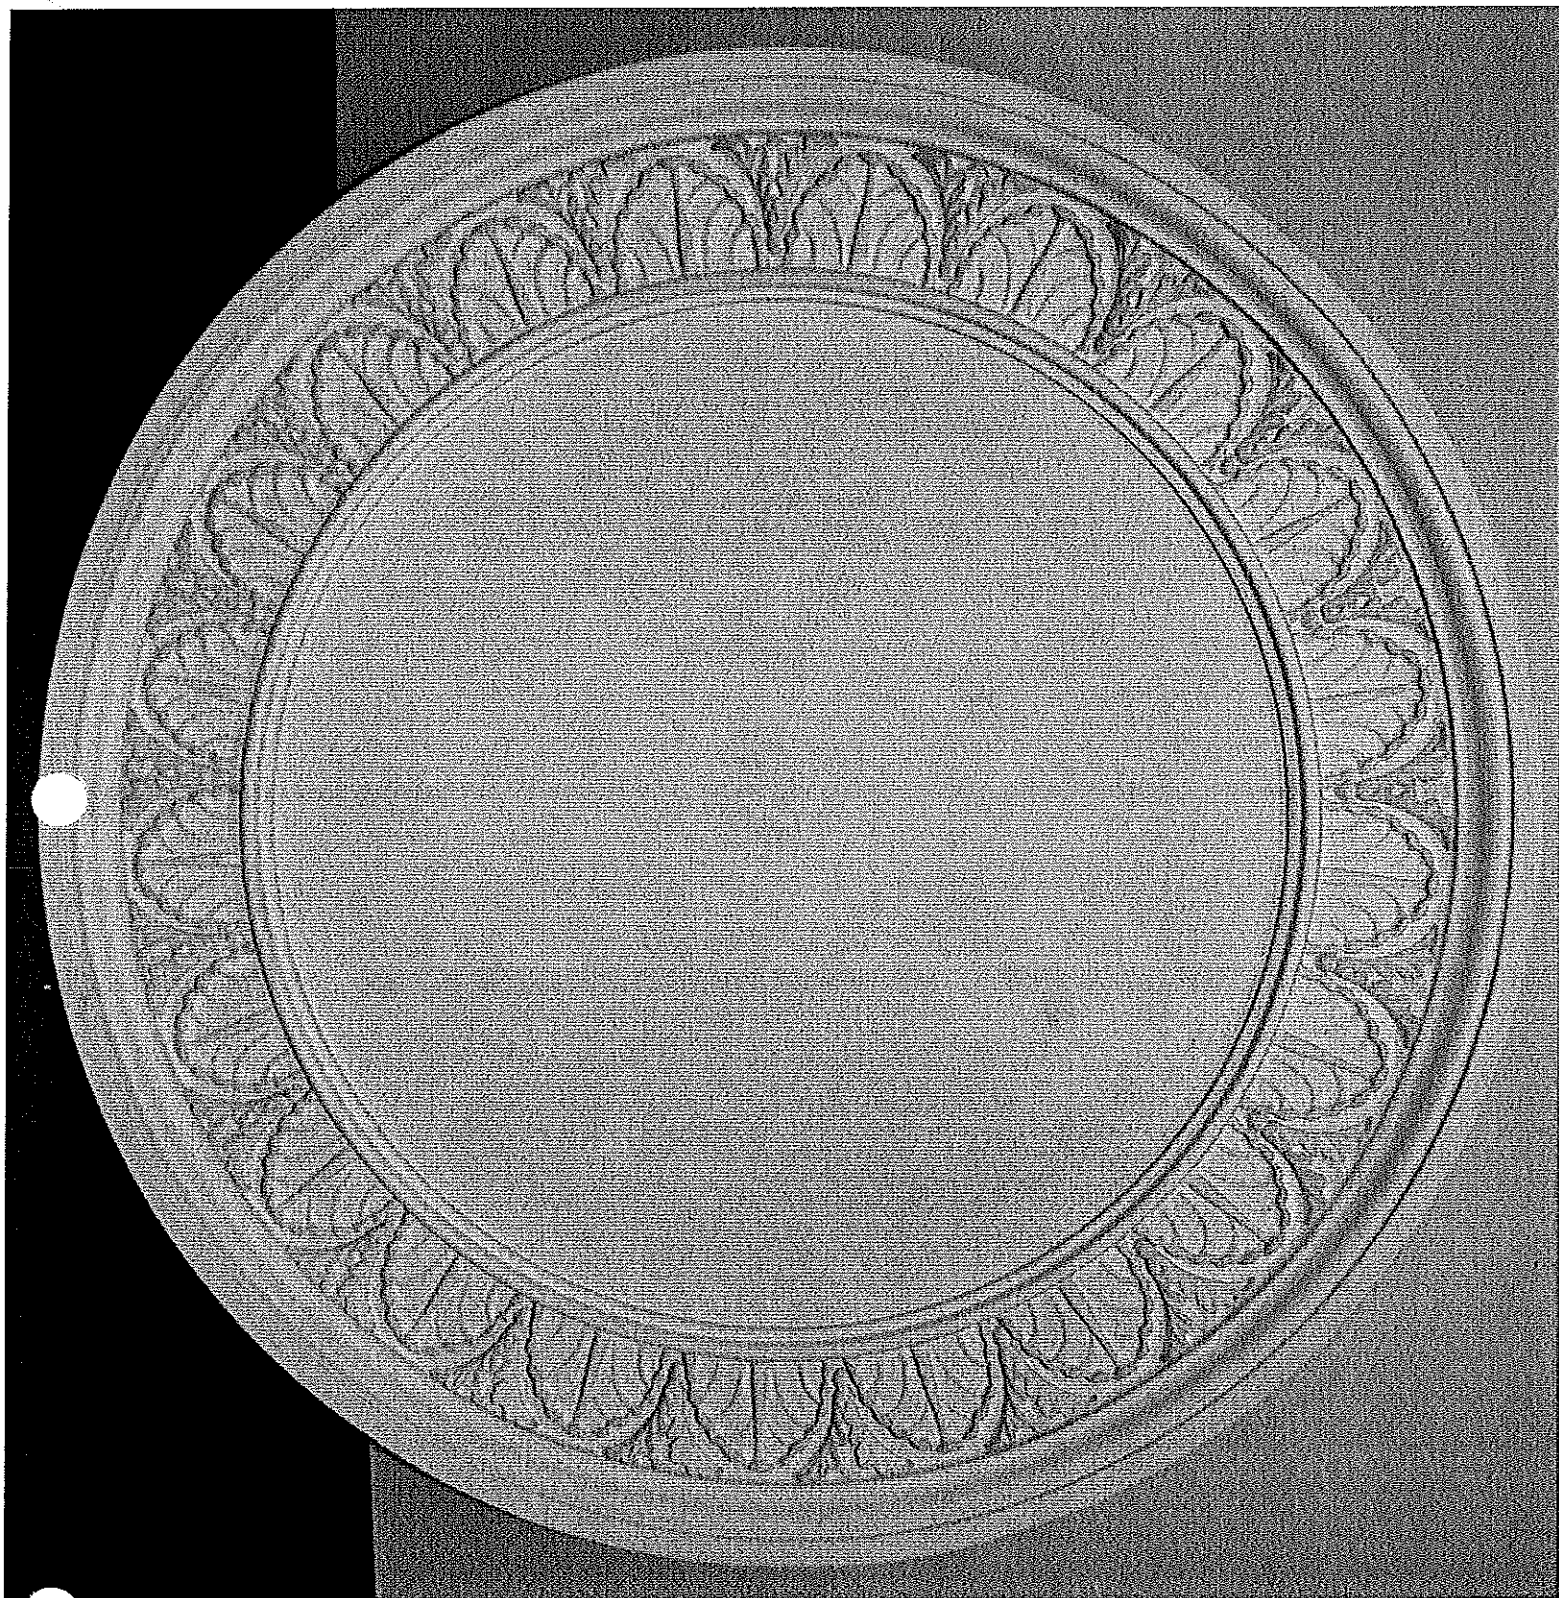




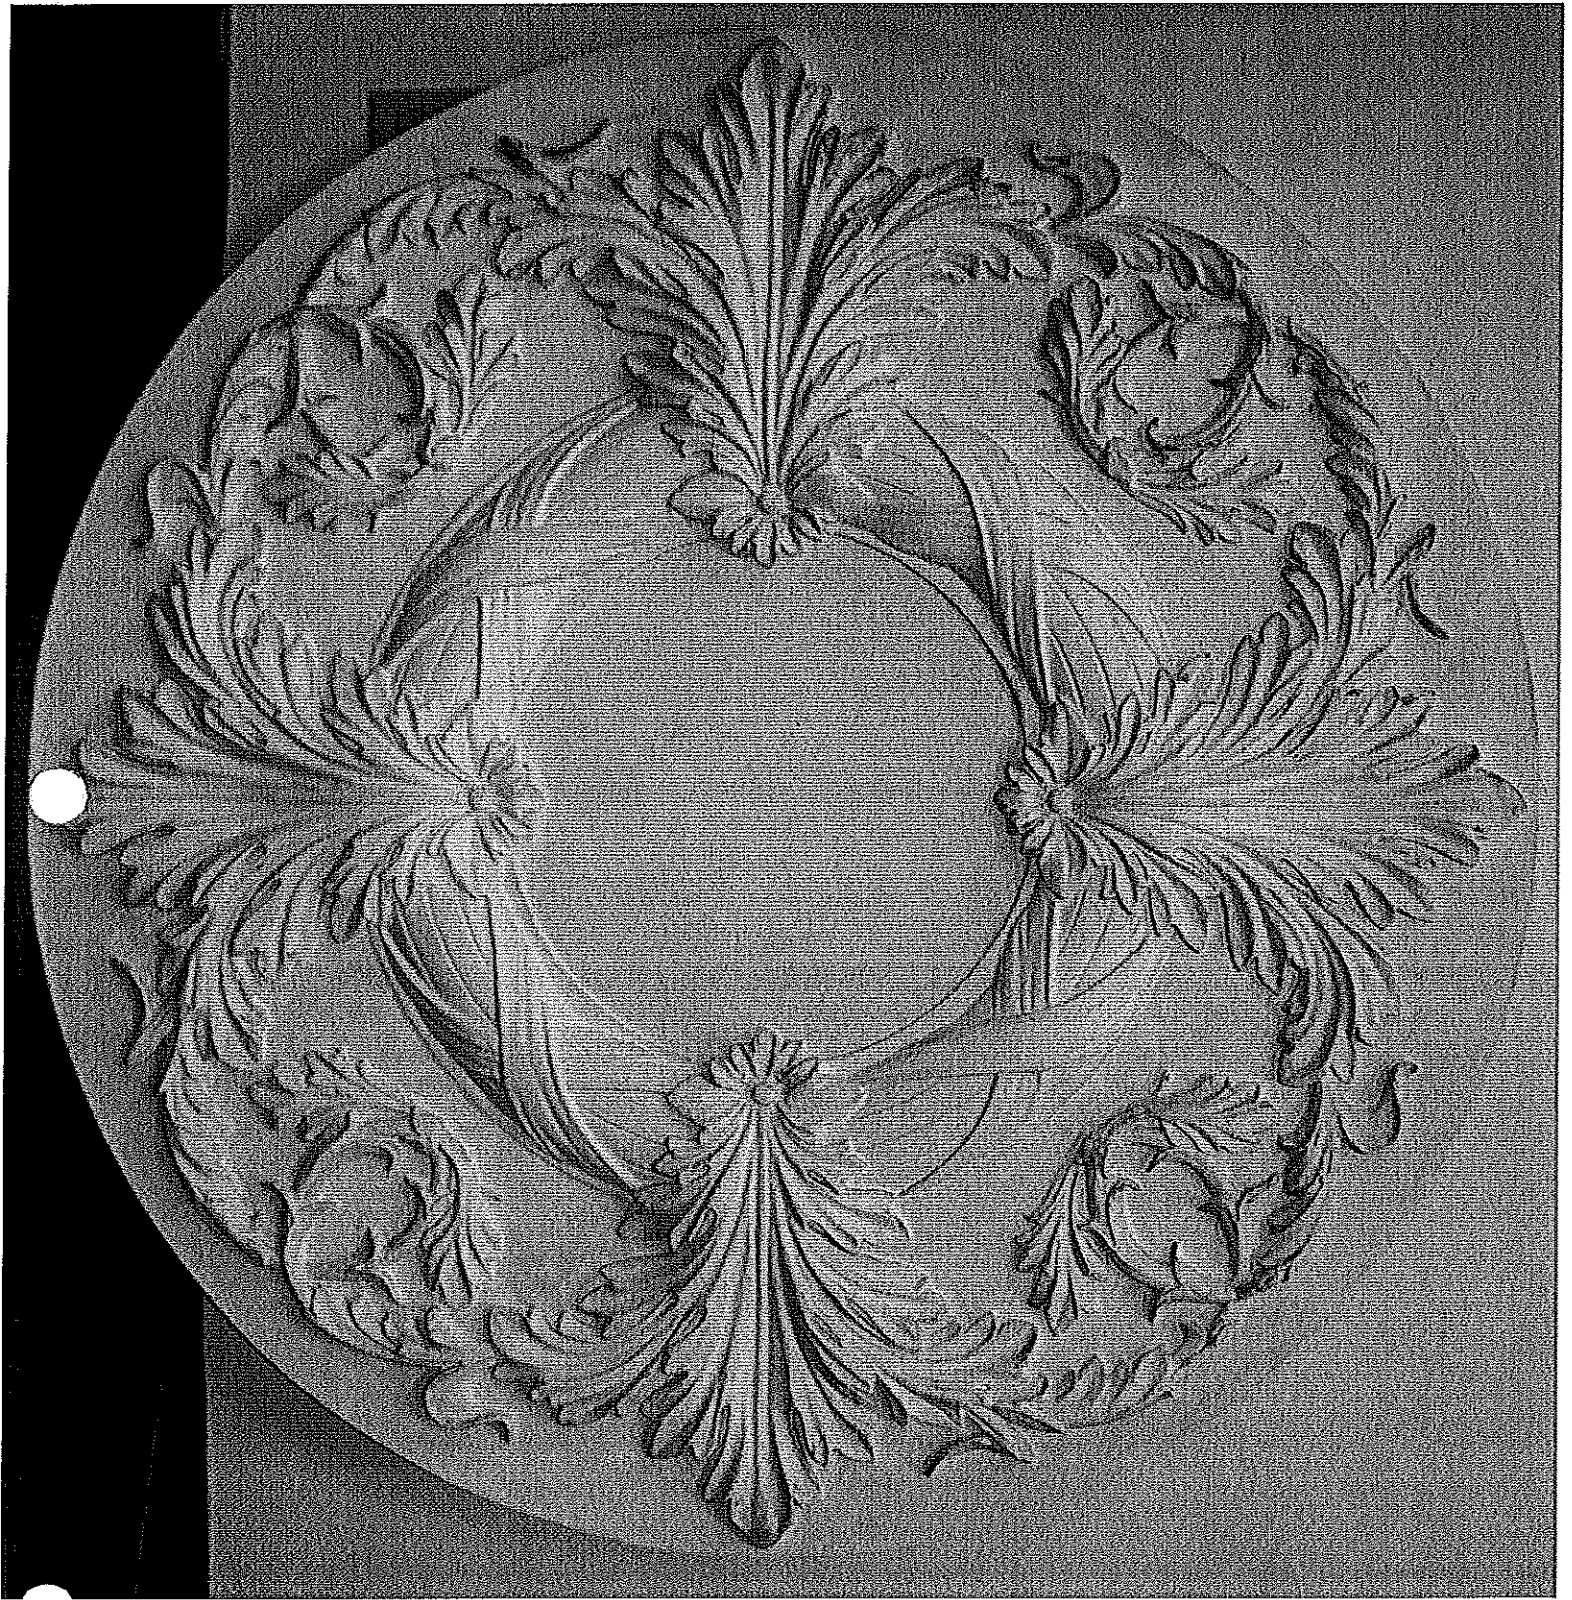

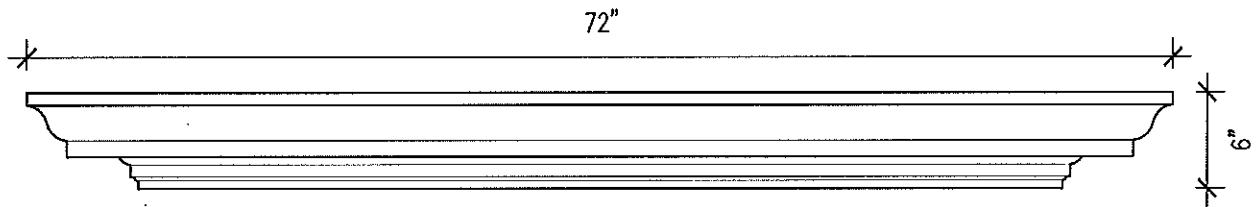

A **ELEVATION**
SCALE: 1 1/2" = 1'-0"

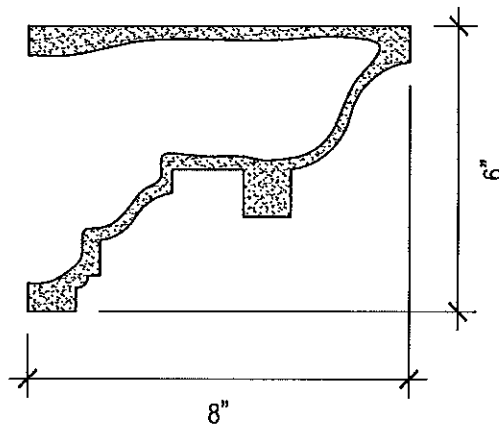


B **SECTION**
SCALE: 3" = 1'-0"



**MOONLIGHT
MOLDS, inc.**

13720 S. Western Ave., Unit A · Gardena, CA 90249
Phone: (310) 538-9142 · Fax: (310) 538-9717

Project Name: PEDIMENT(PM-05)	
Customer Name:	
Date Drawn: 5-5-2000	Drawn By: SZ
Job Number:	Sheet Number: 14-01-01

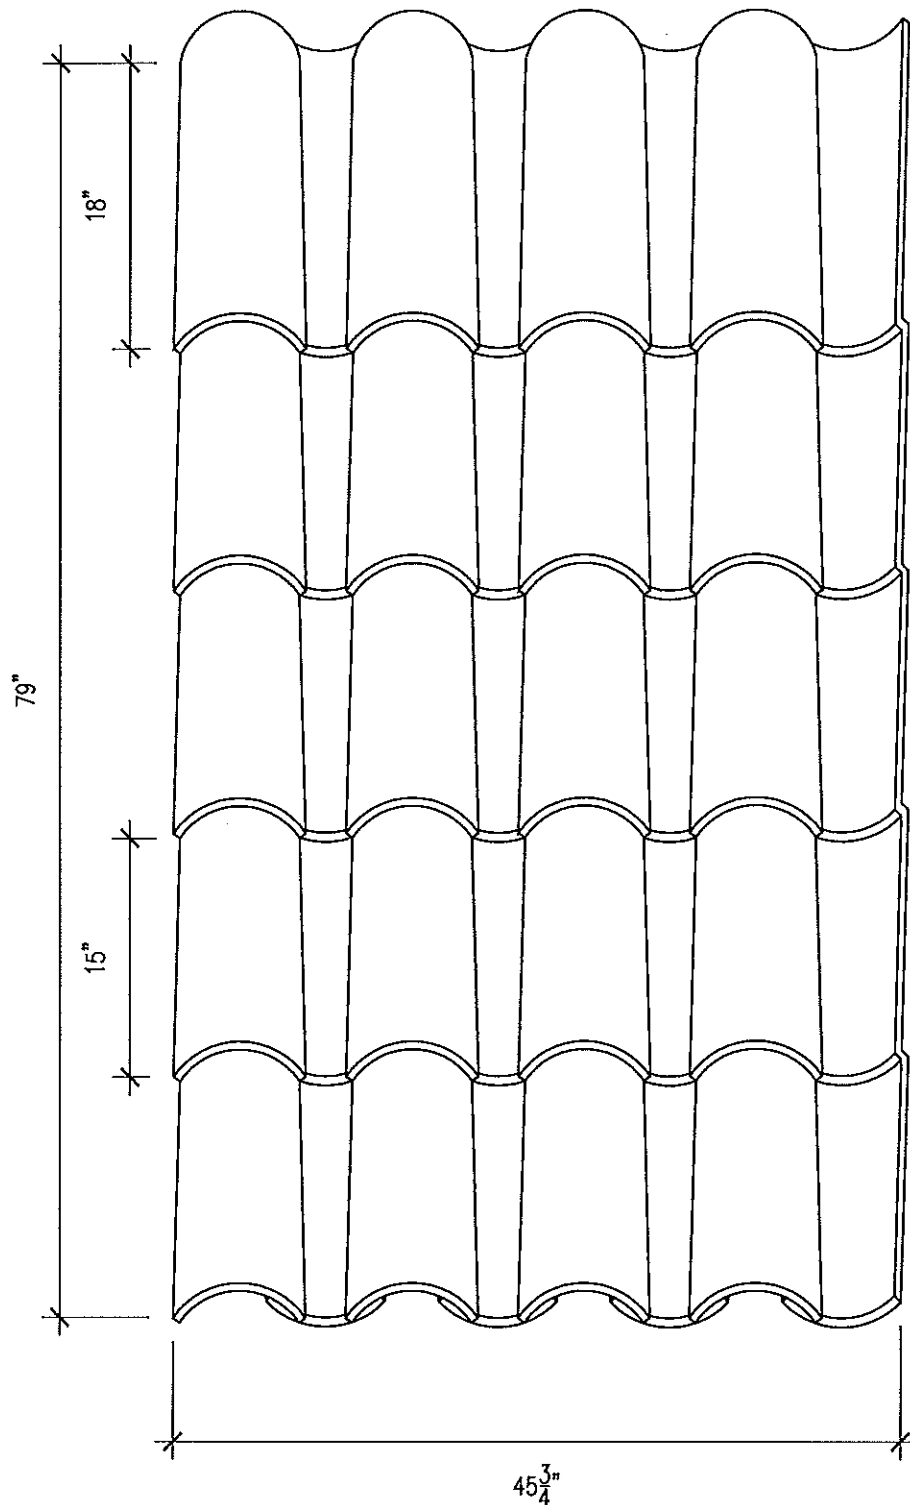

A

ELEVATION


SCALE: 1" = 1'-0"



**MOONLIGHT
MOLDS, inc.**

13720 S. Western Ave., Unit A • Gardena, CA 90249
Phone: (310) 538-9142 • Fax: (310) 538-9717

Project Name: ROOF TILE(T-01)	
Customer Name:	
Date Drawn: 5-5-2000	Drawn By: SZ
Job Number:	Sheet Number: 14-02-01

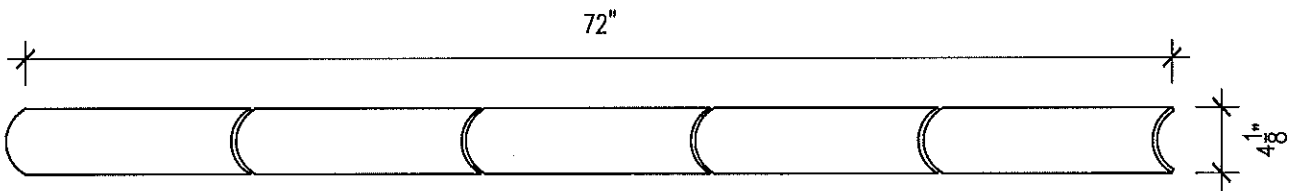

ELEVATION


SCALE: 1" = 1'-0"




**MOONLIGHT
MOLDS, inc.**

13720 S. Western Ave., Unit A • Gardena, CA 90249
Phone: (310) 538-9142 • Fax: (310) 538-9717


Project Name: RIDGE CAP(T-02)	
Customer Name:	
Date Drawn: 5-5-2000	Drawn By: SZ
Job Number:	Sheet Number: 14-02-02

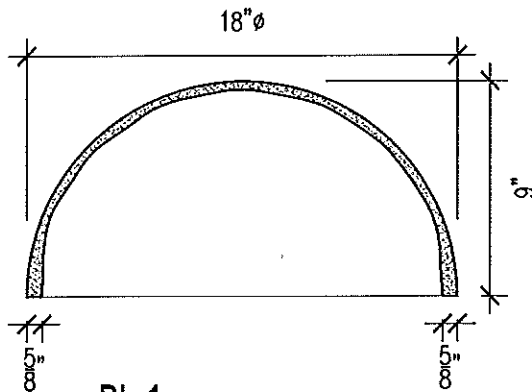


A **BL-1 SECTION**
SCALE: 1 1/2" = 1'-0"

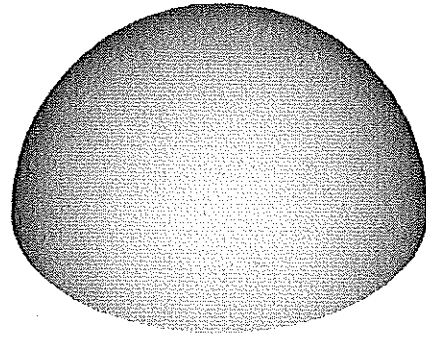


B **BL-1 ISO**
SCALE: NONE

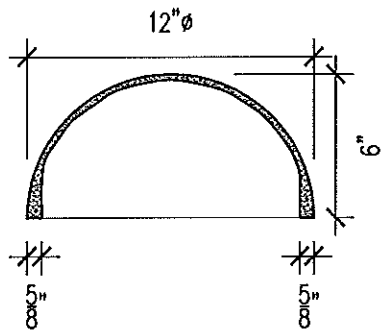


C **BL-2 SECTION**
SCALE: 1 1/2" = 1'-0"

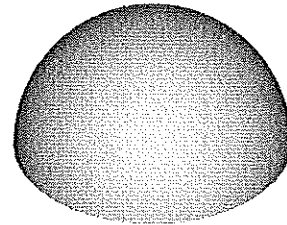

D **BL-2 ISO**
SCALE: NONE

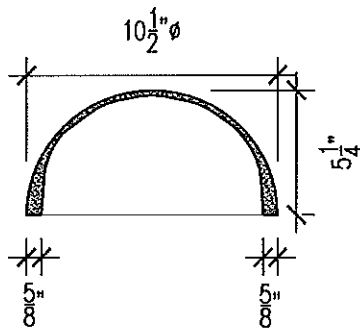

E **BL-3 SECTION**
SCALE: 1 1/2" = 1'-0"

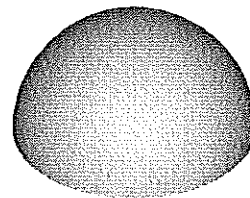

F **BL-3 ISO**
SCALE: NONE

NOTES


1. BALLS ARE SUPPLIED IN FRP, GRG, OR GFRC
2. INSTALLATION HARDWARE, INCLUDING BRACES, STUDS, FASTENERS TAPE AND JOINT COMPOUND TO BE SUPPLIED BY OTHERS
3. BALLS SUPPLIED IN HALVES




**MOONLIGHT
MOLDS, inc.**

13720 S. Western Ave., Unit A • Gardena, CA 90249
Phone: (310) 538-9142 • Fax: (310) 538-9717


Project Name:	BALLS	
Customer Name:		
Date Drawn:	8-15-2000	Drawn By: SZ
Job Number:		Sheet Number: 14-03-01

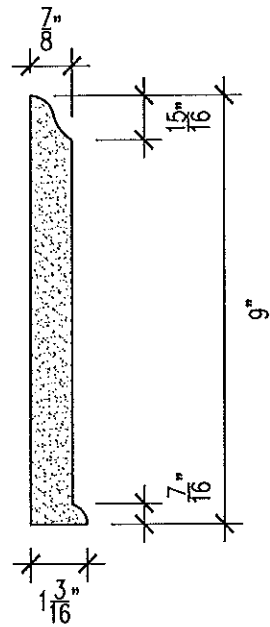


MM-5
SCALE 3"=1'-0"

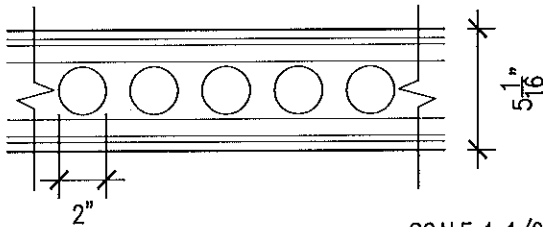

SCALE 1 1/2"=1'-0"

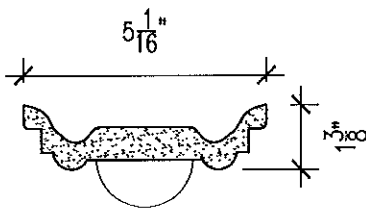

MM-9
SCALE 3"=1'-0"

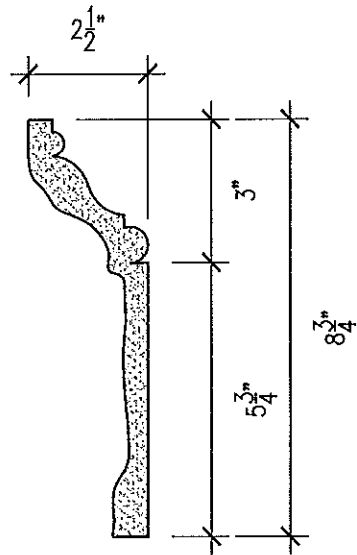

MM-10-83/4
SCALE 3"=1'-0"

NOTE: INSTALLATION HARDWARE, STUDS, FASTENERS, TAPE AND JOINT COMPOUND TO BE SUPPLIED BY OTHERS



**MOONLIGHT
MOLDS, inc.**

13720 S. Western Ave., Unit A · Gardena, CA 90249
Phone: (310) 538-9142 · Fax: (310) 538-9717

Project Name: STANDARD BASE AND CHAIR RAIL


Customer Name:

Date Drawn: 12-8-99


Drawn By: SZ

Job Number:


Sheet Number: 16-01

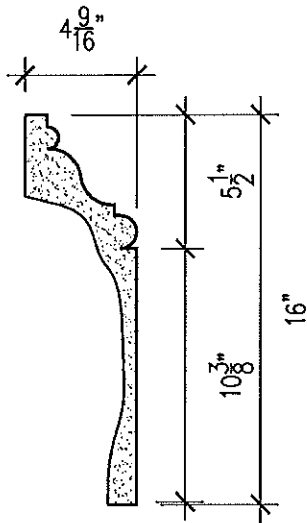


MM-10-16
SCALE 1 1/2"=1'-0"

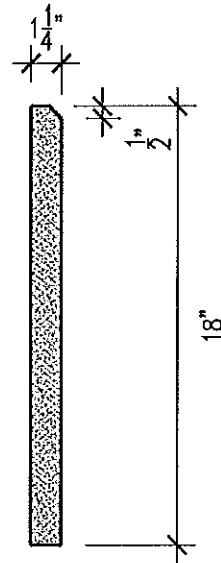

MM-11
SCALE 1 1/2"=1'-0"

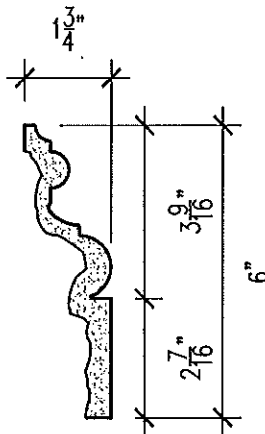

MM-12
SCALE 3"=1'-0"

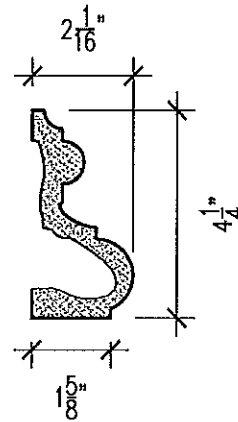

MM-14
SCALE 3"=1'-0"

NOTE: INSTALLATION HARDWARE, STUDS, FASTENERS, TAPE AND JOINT COMPOUND TO BE SUPPLIED BY OTHERS



**MOONLIGHT
MOLDS, inc.**

13720 S. Western Ave., Unit A · Gardena, CA 90249
Phone: (310) 538-9142 · Fax: (310) 538-9717

Project Name: STANDARD BASE AND CHAIR RAIL


Customer Name:

Date Drawn: 12-8-99


Drawn By: SZ

Job Number:


Sheet Number: 16-03

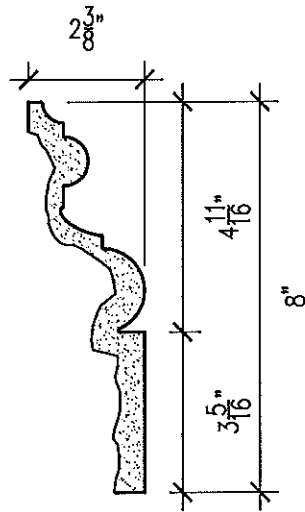


MM-15
SCALE 3"=1'-0"

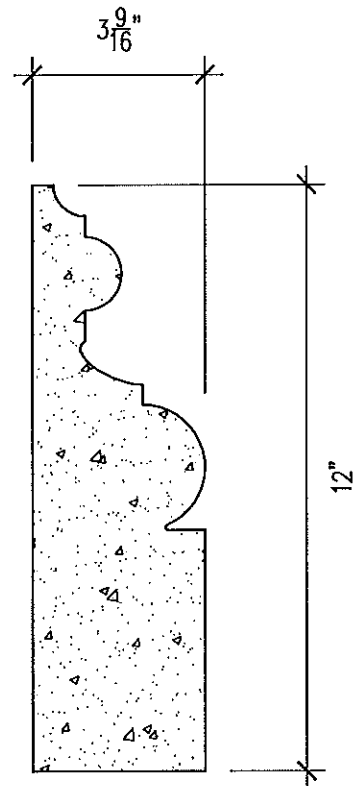

MM-23
SCALE 3"=1'-0"

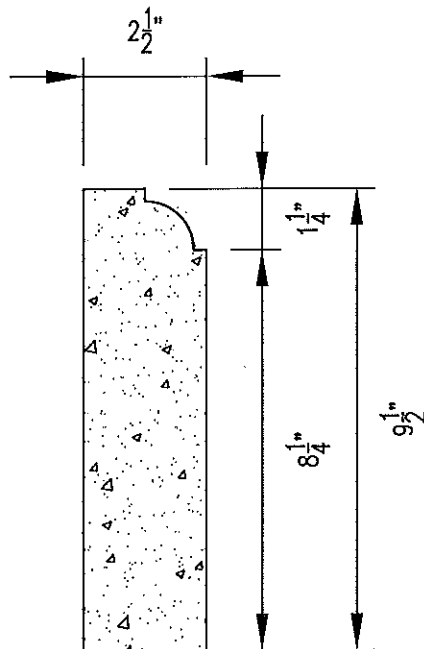

MM-24
SCALE 3"=1'-0"

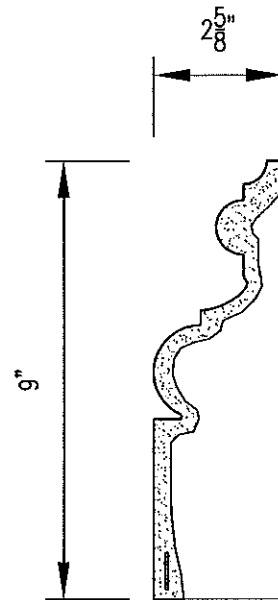

MM-25
SCALE 3"=1'-0"

NOTE: INSTALLATION HARDWARE, STUDS, FASTENERS, TAPE AND JOINT COMPOUND TO BE SUPPLIED BY OTHERS



**MOONLIGHT
MOLDS, inc.**

13720 S. Western Ave., Unit A • Gardena, CA 90249
Phone: (310) 638-9142 • Fax: (310) 638-9717

Project Name: STANDARD BASE AND CHAIR RAIL


Customer Name:

Date Drawn: 12-8-99

Drawn By: SZ

Job Number:

Sheet Number: 16-04

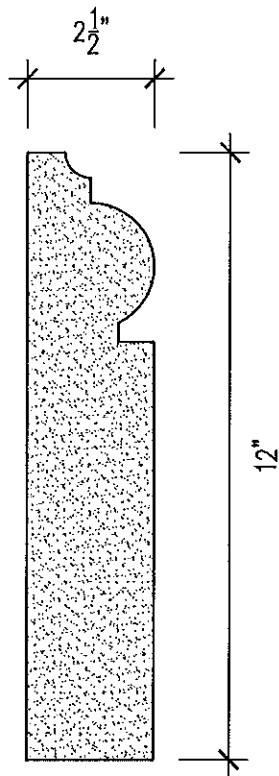

MM-26
SCALE 3"=1'-0"


NOTE: INSTALLATION HARDWARE, STUDS, FASTENERS, TAPE AND JOINT COMPOUND TO BE SUPPLIED BY OTHERS




**MOONLIGHT
MOLDS, inc.**

13720 S. Western Ave., Unit A · Gardena, CA 90249
Phone: (310) 538-9142 · Fax: (310) 538-9717

Project Name: STANDARD BASE AND CHAIR RAIL	
Customer Name:	
Date Drawn: 5-23-2001	Drawn By: JLG
Job Number:	Sheet Number: 16-08

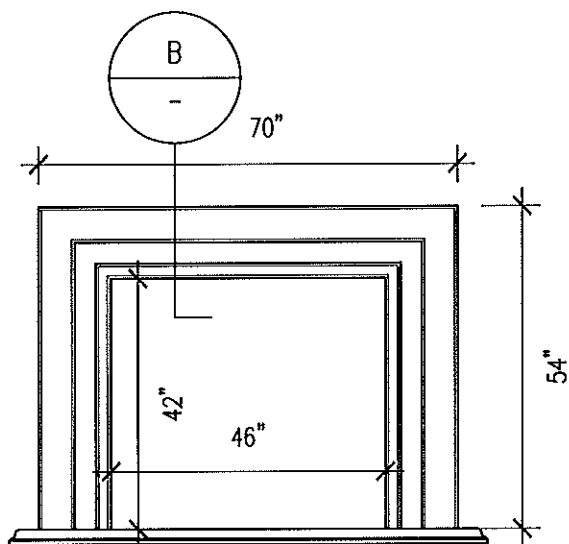


FS-1A

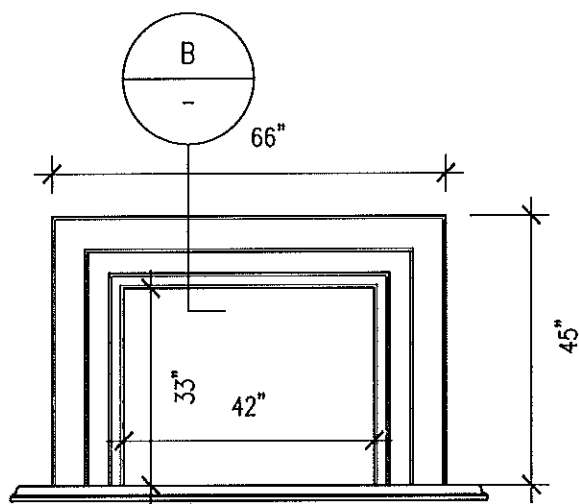

FS-1B


NOTE: HEARTH OPTIONAL

A FS-1
ELEVATION
SCALE: $\frac{3}{8}" = 1'-0"$

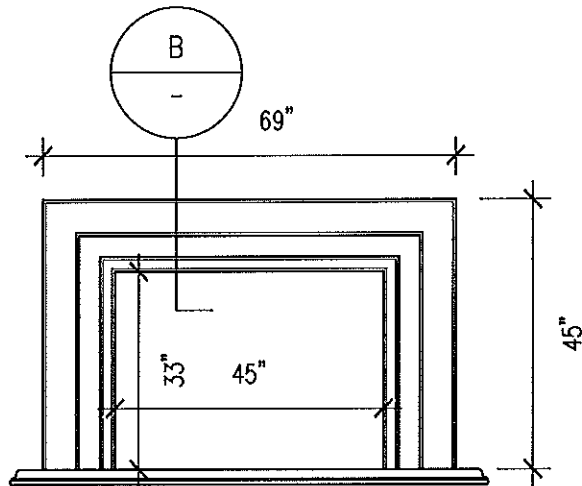

FS-1C

NOTE: HEARTH OPTIONAL

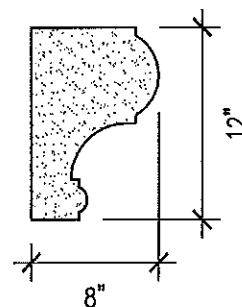

B SECTION
SCALE: 1" = 1'-0"


- NOTES: 1. INSTALLATION HARDWARE, STUDS, FASTENERS, TAPE AND JOINT COMPOUND TO BE SUPPLIED BY OTHERS
2. CAN BE FABRICATED IN GRC, GFRC, OR PRE-CAST CONCRETE, EITHER WHOLE OR IN SECTIONS
3. IF IN SECTIONS, THEN OVERALL DIMENSIONS CAN BE ADJUSTED




**MOONLIGHT
MOLDS, inc.**

13720 S. Western Ave., Unit A • Gardena, CA 90249
Phone: (310) 538-9142 • Fax: (310) 538-9717

Project Name: FIREPLACE SURROUND (FS-1)	
Customer Name:	
Date Drawn: 8-22-2000	Drawn By: SZ
Job Number:	Sheet Number: 17-01-01

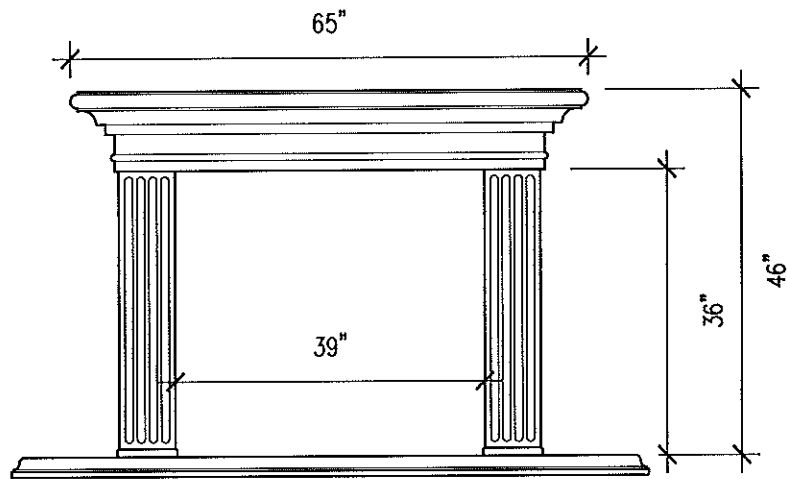

A FM-2 w/PILASTER (FP-01A)
ELEVATION
SCALE: 1/2" = 1'-0"

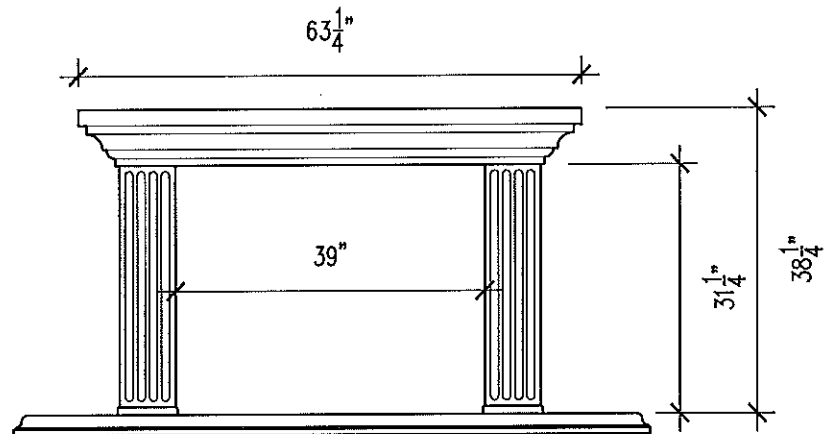

B FM-3 w/PILASTER (FP-01B)
ELEVATION
SCALE: 1/2" = 1'-0"


- NOTES: 1. INSTALLATION HARDWARE, STUDS, FASTENERS, TAPE AND JOINT COMPOUND TO BE SUPPLIED BY OTHERS
2. CAN BE FABRICATED IN GRC, GFRC, OR PRE-CAST CONCRETE, EITHER WHOLE OR IN SECTIONS
3. IF IN SECTIONS, THEN OVERALL DIMENSIONS CAN BE ADJUSTED



**MOONLIGHT
MOLDS, inc.**

13720 S. Western Ave., Unit A • Gardena, CA 90249
Phone: (310) 638-9142 • Fax: (310) 638-9717

Project Name: FIREPLACE SURROUND (FM-2, FM-3)	
Customer Name:	
Date Drawn: 8-22-2000	Drawn By: SZ
Job Number:	Sheet Number: 17-01-05

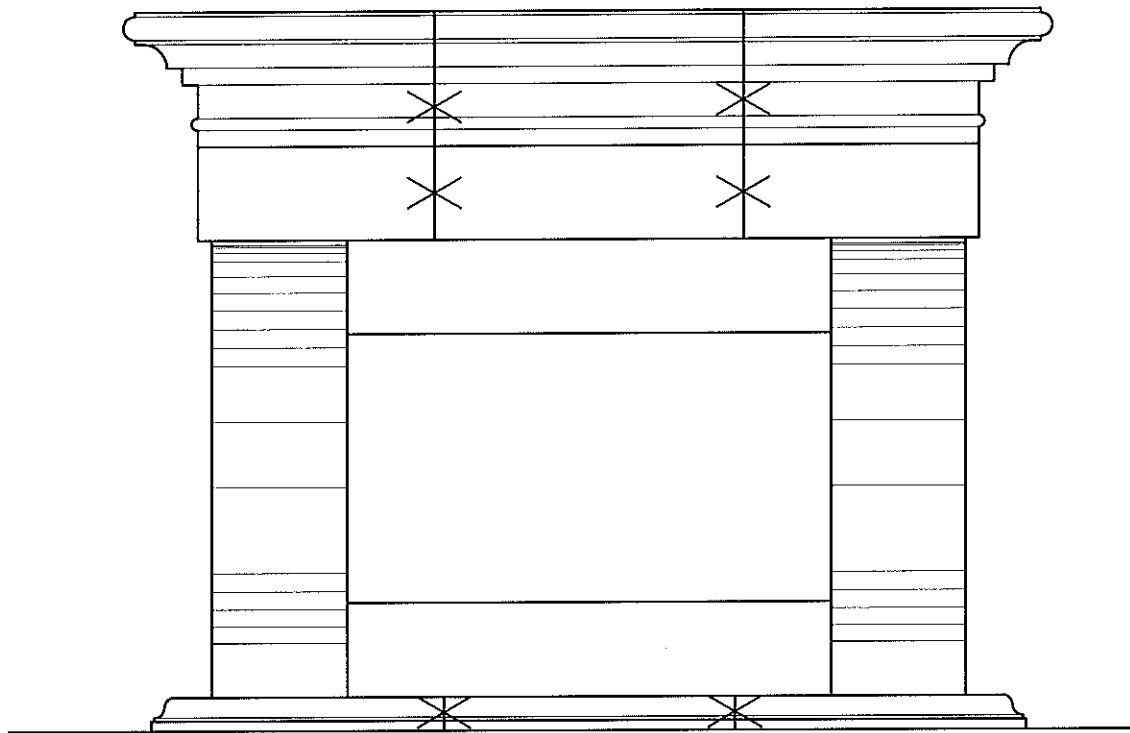

A
**FS-5-A
ELEVATION**
 SCALE: 3/4" = 1'-0"


- NOTES: 1. INSTALLATION HARDWARE, STUDS, FASTENERS, TAPE AND JOINT COMPOUND TO BE SUPPLIED BY OTHERS
 2. CAN BE FABRICATED IN GRG, GFRC, OR PRE-CAST CONCRETE, EITHER WHOLE OR IN SECTIONS
 3. IF IN SECTIONS, THEN OVERALL DIMENSIONS CAN BE ADJUSTED




**MOONLIGHT
MOLDS, inc.**

13720 S. Western Ave., Unit A • Gardena, CA 90249
 Phone: (310) 538-9142 • Fax: (310) 538-9717


Project Name: FIREPLACE SURROUND (FS-5A)	
Customer Name:	
Date Drawn: 12-7-2001	Drawn By: CSK
Job #:	Sheet #: 17-01-06

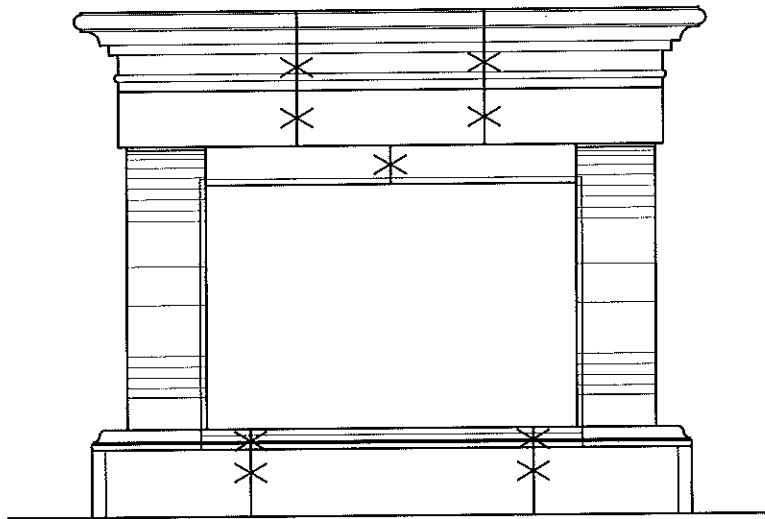

A **FS-5
ELEVATION**
SCALE: 1/2" = 1'-0"

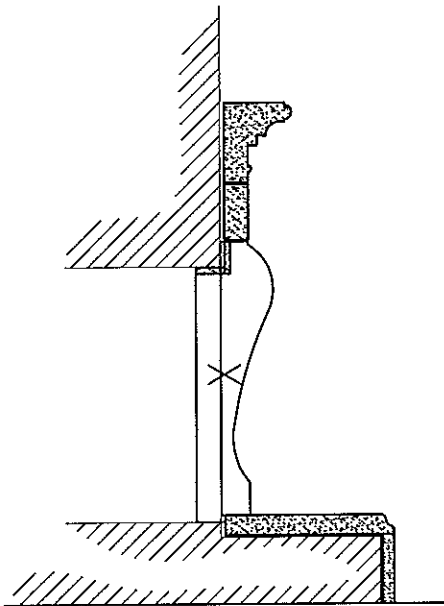

C **SECTION**
SCALE: 1/2" = 1'-0"

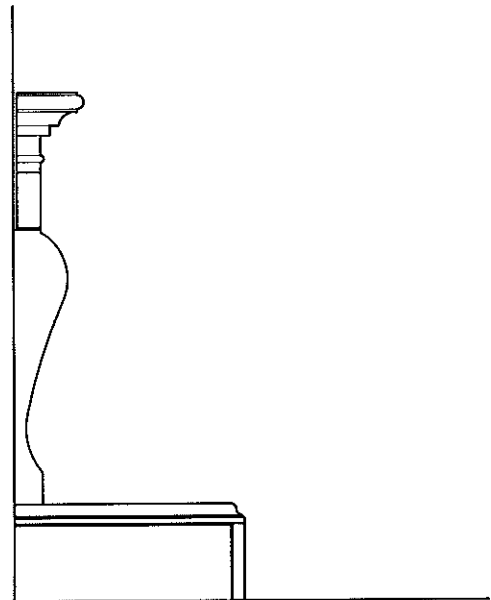

B **SIDE VIEW**
SCALE: 1/2" = 1'-0"


- NOTES: 1. INSTALLATION HARDWARE, STUDS, FASTENERS, TAPE AND JOINT COMPOUND TO BE SUPPLIED BY OTHERS
2. CAN BE FABRICATED IN GRG, GFRC, OR PRE-CAST CONCRETE, EITHER WHOLE OR IN SECTIONS
3. IF IN SECTIONS, THEN OVERALL DIMENSIONS CAN BE ADJUSTED



**MOONLIGHT
MOLDS, inc.**

13720 S. Western Ave., Unit A • Gardena, CA 90249
Phone: (310) 538-9142 • Fax: (310) 538-9717

Project Name: FIREPLACE SURROUND (FS-5)	
Customer Name:	
Date Drawn: 8-22-2000	Drawn By: SZ
Job Number:	Sheet Number: 17-01-06-A

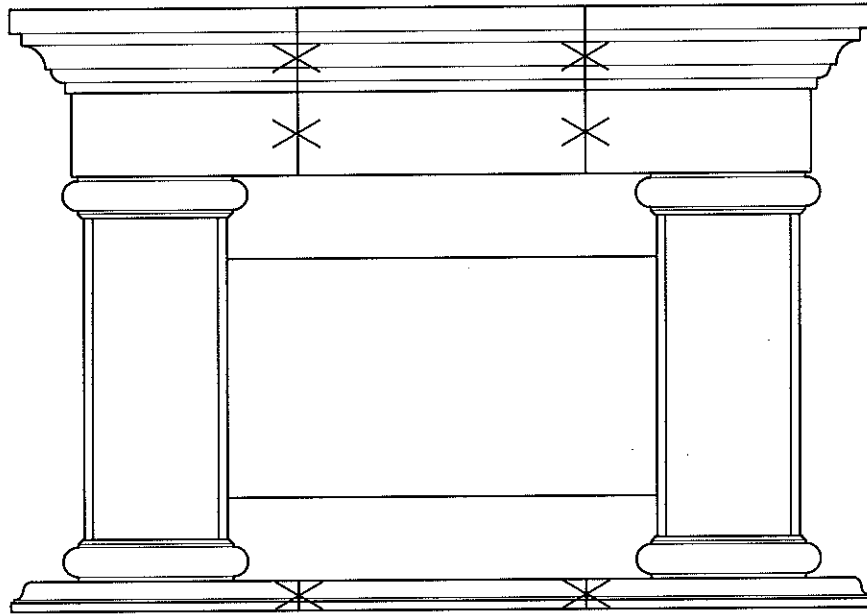

A
**FS-6-A
ELEVATION**
 SCALE: 3/4" = 1'-0"


- NOTES: 1. INSTALLATION HARDWARE, STUDS, FASTENERS, TAPE AND JOINT COMPOUND TO BE SUPPLIED BY OTHERS
 2. CAN BE FABRICATED IN GRC, GFRC, OR PRE-CAST CONCRETE, EITHER WHOLE OR IN SECTIONS
 3. IF IN SECTIONS, THEN OVERALL DIMENSIONS CAN BE ADJUSTED




**MOONLIGHT
MOLDS, inc.**

13720 S. Western Ave., Unit A • Gardena, CA 90249
 Phone: (310) 538-9142 • Fax: (310) 538-9717


Project Name: FIREPLACE SURROUND	
Customer Name:	
Date Drawn: 12-7-2001	Drawn By: CSK
Job #:	Sheet #: 17-01-07

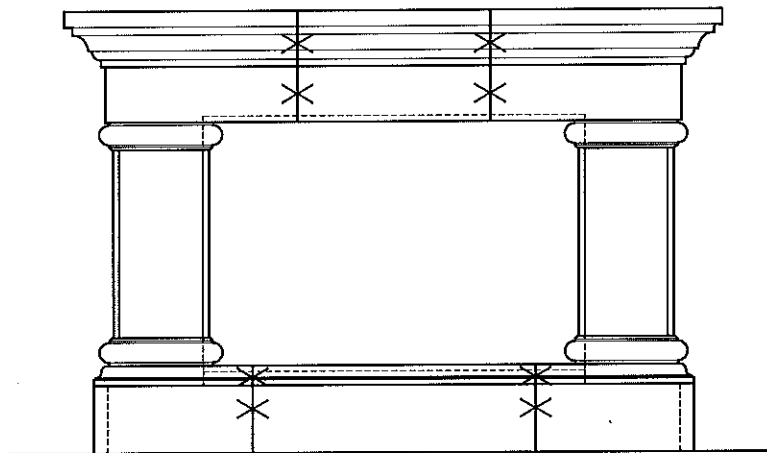

**FS-6
ELEVATION**
A
SCALE: 1/2" = 1'-0"

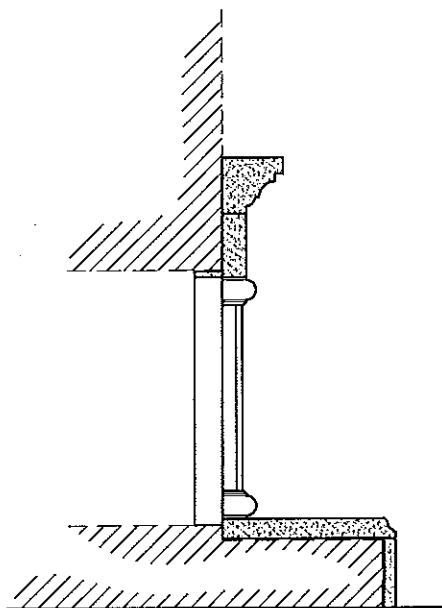

SECTION
C
SCALE: 1/2" = 1'-0"

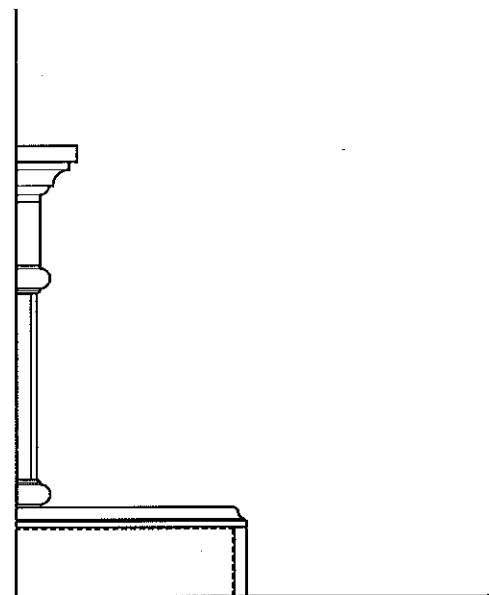

SIDE VIEW
B
SCALE: 1/2" = 1'-0"


- NOTES: 1. INSTALLATION HARDWARE, STUDS, FASTENERS, TAPE AND JOINT COMPOUND TO BE SUPPLIED BY OTHERS
2. CAN BE FABRICATED IN GRC, GFRC, OR PRE-CAST CONCRETE, EITHER WHOLE OR IN SECTIONS
3. IF IN SECTIONS, THEN OVERALL DIMENSIONS CAN BE ADJUSTED



**MOONLIGHT
MOLDS, inc.**

13720 S. Western Ave., Unit A · Gardena, CA 90249
Phone: (310) 538-9142 · Fax: (310) 538-9717

Project Name: FIREPLACE SURROUND (FS-6)	
Customer Name:	
Date Drawn: 8-22-2000	Drawn By: SZ
Job Number:	Sheet Number: 17-01-07-A

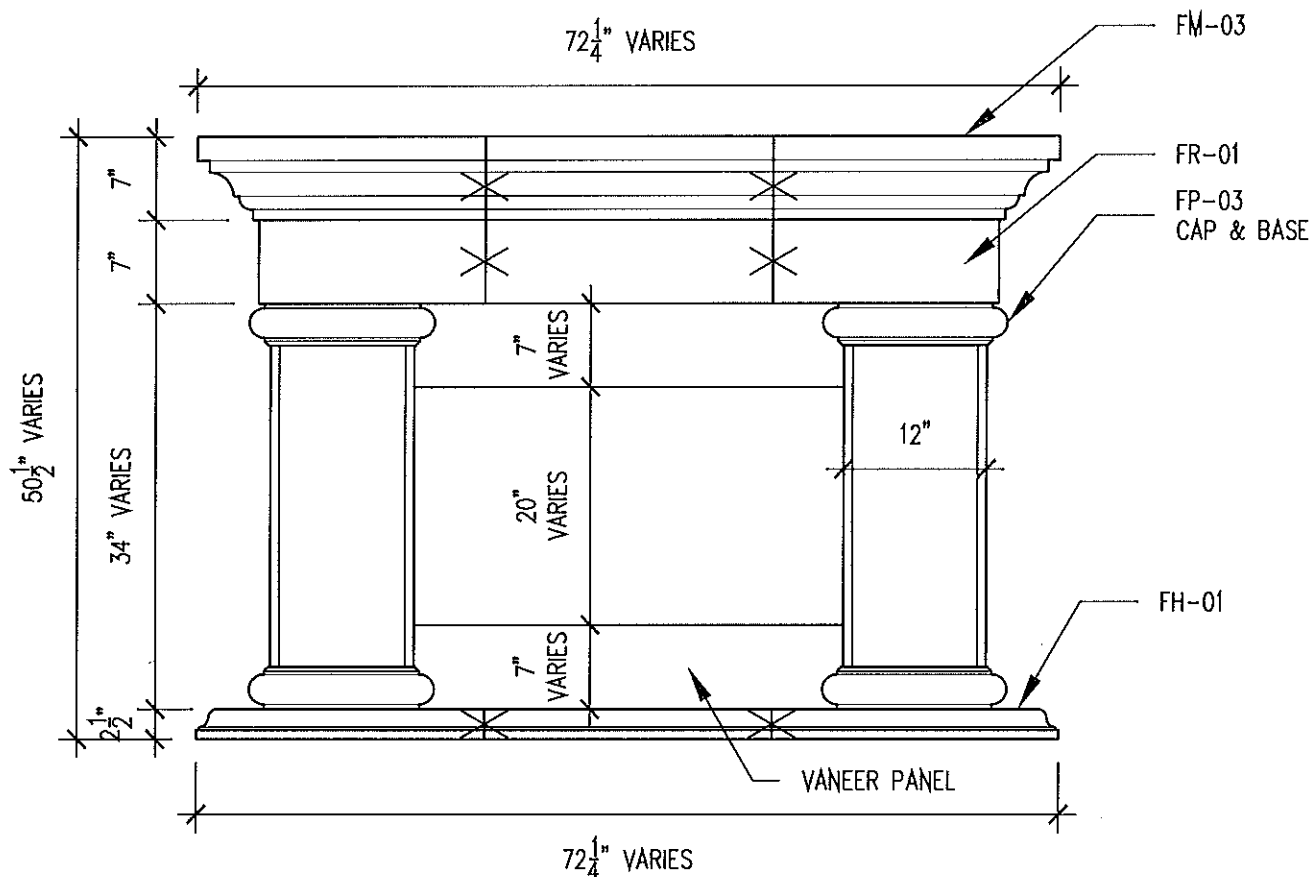

FS-6-A
ELEVATION
A

SCALE: 3/4" = 1'-0"


- NOTES: 1. INSTALLATION HARDWARE, STUDS, FASTENERS, TAPE AND JOINT COMPOUND TO BE SUPPLIED BY OTHERS
 2. CAN BE FABRICATED IN GRG, GFRC, OR PRE-CAST CONCRETE, EITHER WHOLE OR IN SECTIONS
 3. IF IN SECTIONS, THEN OVERALL DIMENSIONS CAN BE ADJUSTED



MOONLIGHT
MOLDS, inc.

13720 S. Western Ave., Unit A • Gardena, CA 90249
 Phone: (310) 538-9142 • Fax: (310) 538-9717


Project Name: FIREPLACE SURROUND	
Customer Name:	
Date Drawn: 12-7-2001	Drawn By: CSK
Job #:	Sheet #: SK-01

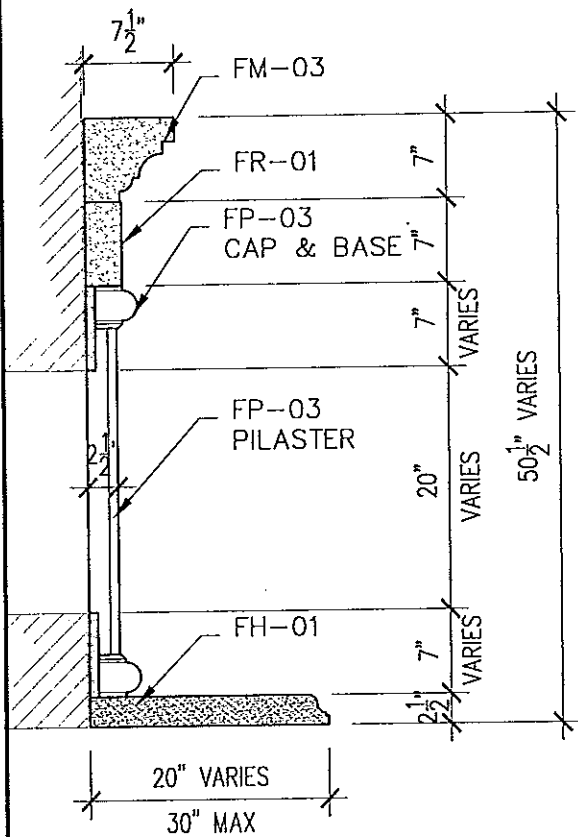

FS-6-A
SECTION DETAIL

B

SCALE: 3/4" = 1'-0"

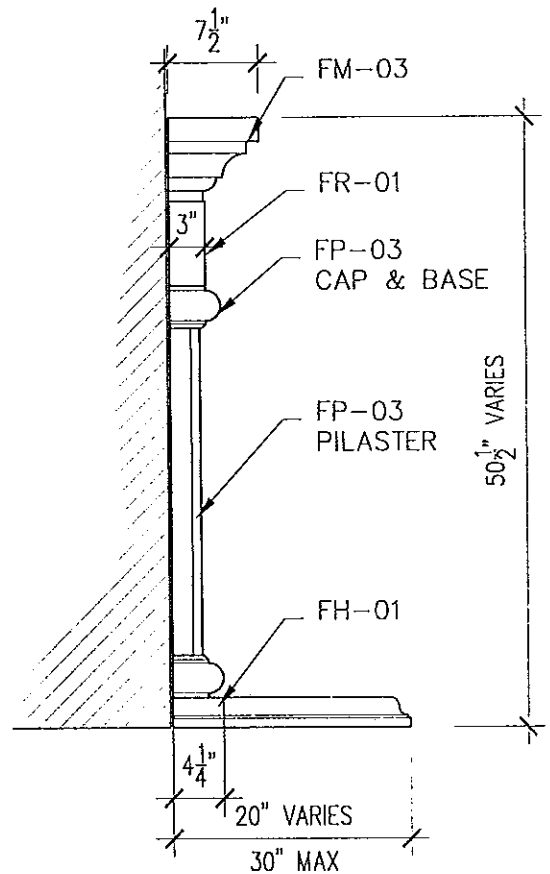

FS-6-A
SIDE VIEW

A

SCALE: 3/4" = 1'-0"


- NOTES: 1. INSTALLATION HARDWARE, STUDS, FASTENERS, TAPE AND JOINT COMPOUND TO BE SUPPLIED BY OTHERS
2. CAN BE FABRICATED IN GRC, GFRC, OR PRE-CAST CONCRETE, EITHER WHOLE OR IN SECTIONS
3. IF IN SECTIONS, THEN OVERALL DIMENSIONS CAN BE ADJUSTED



**MOONLIGHT
MOLDS Inc.**

17110 S. Main Street · Gardena · CA-90248
Tel: (310) 538-9142 · Fax: (310) 538-9717


Project Name:	FIREPLACE SURROUND		
Customer Name:			
Date Drawn:	06-19-02	Drawn By:	A.R.
Job #:		Sheet #:	SK-02

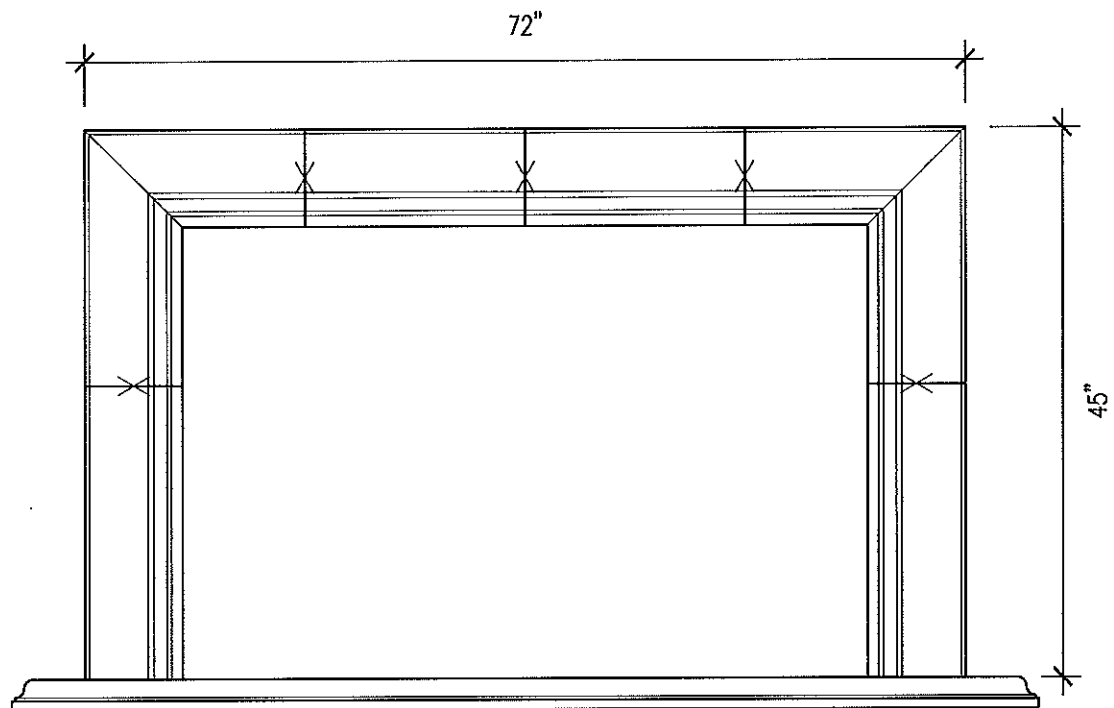

**FS-7
ELEVATION**

A

SCALE: $\frac{3}{4}" = 1'-0"$

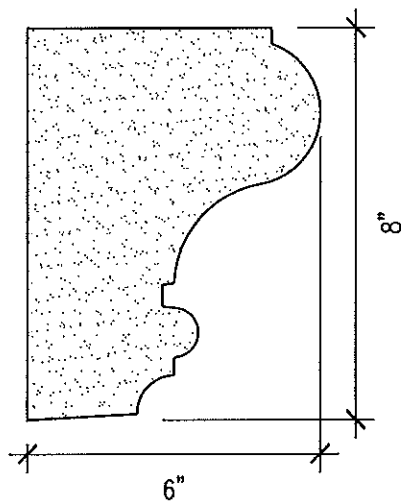

**FS-7
SECTION**

B


SCALE: $3" = 1'-0"$



**MOONLIGHT
MOLDS, inc.**

13720 S. Western Ave., Unit A • Gardena, CA 90249
Phone: (310) 538-9142 • Fax: (310) 538-9717

Project Name: FIREPLACE SURROUND (FS-7)	
Customer Name:	
Date Drawn: 8-22-2000	Drawn By: SZ
Job Number:	Sheet Number: 17-01-08

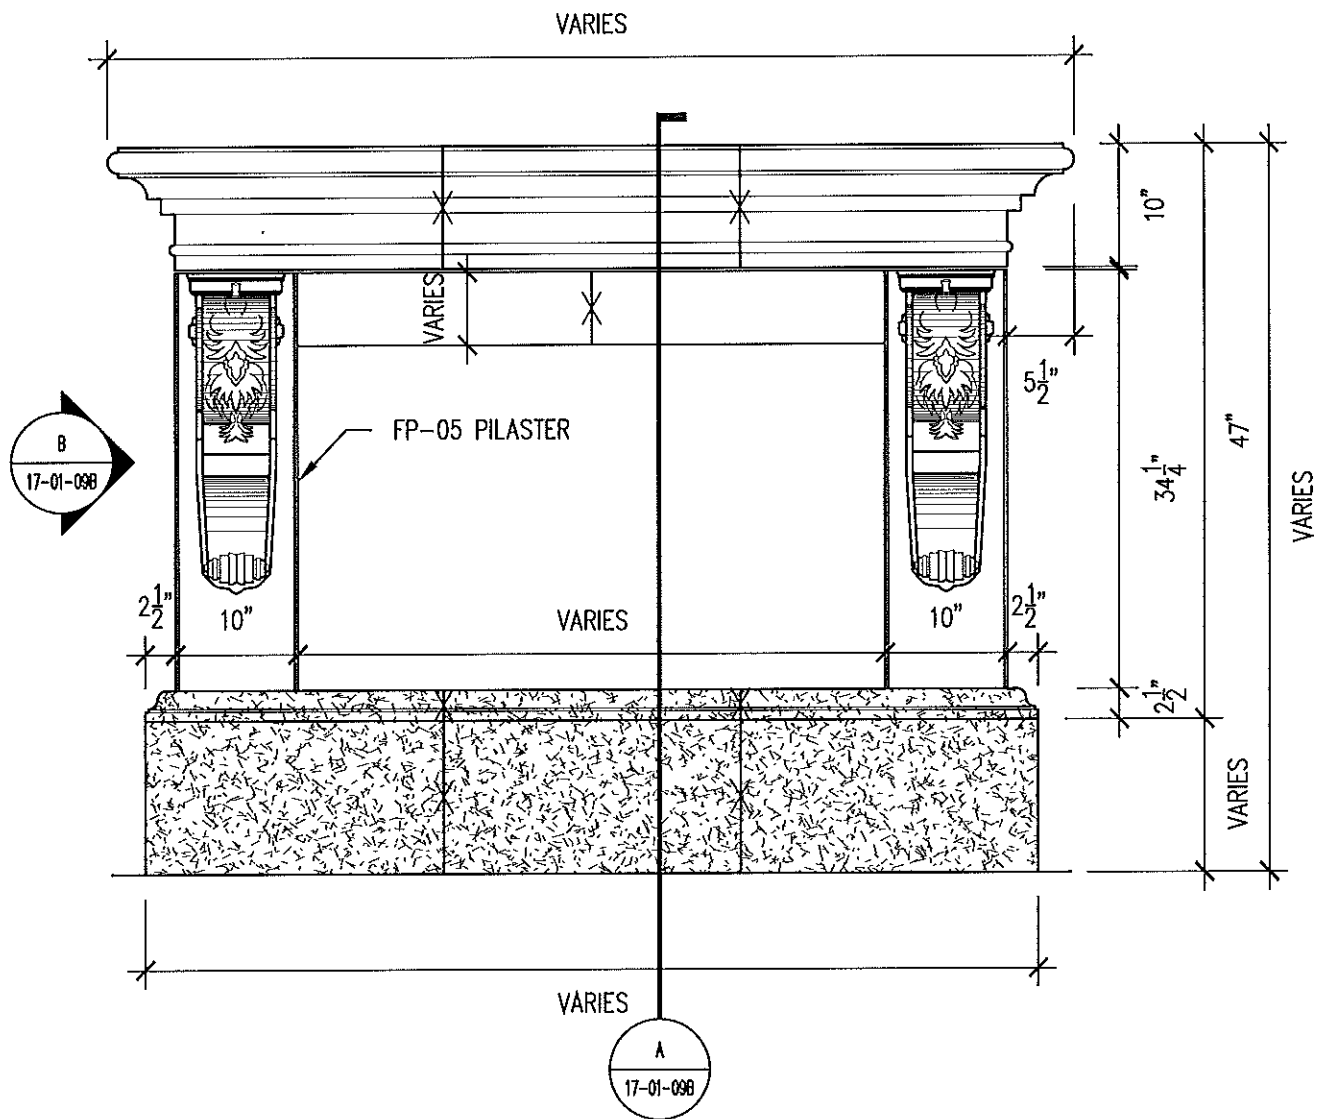

**FS-8
ELEVATION**
 A

SCALE: 3/4" = 1'-0"



**MOONLIGHT
MOLDS, inc.**

13720 S. Western Ave., Unit A • Gardena, CA 90249
Phone: (310) 538-9142 • Fax: (310) 538-9717

Project Name: FIREPLACE SURROUND (FS-8)


Customer Name:

Date Drawn: 3-18-2002


Drawn By: JLG

Job #:

Sheet #: 17-01-09A

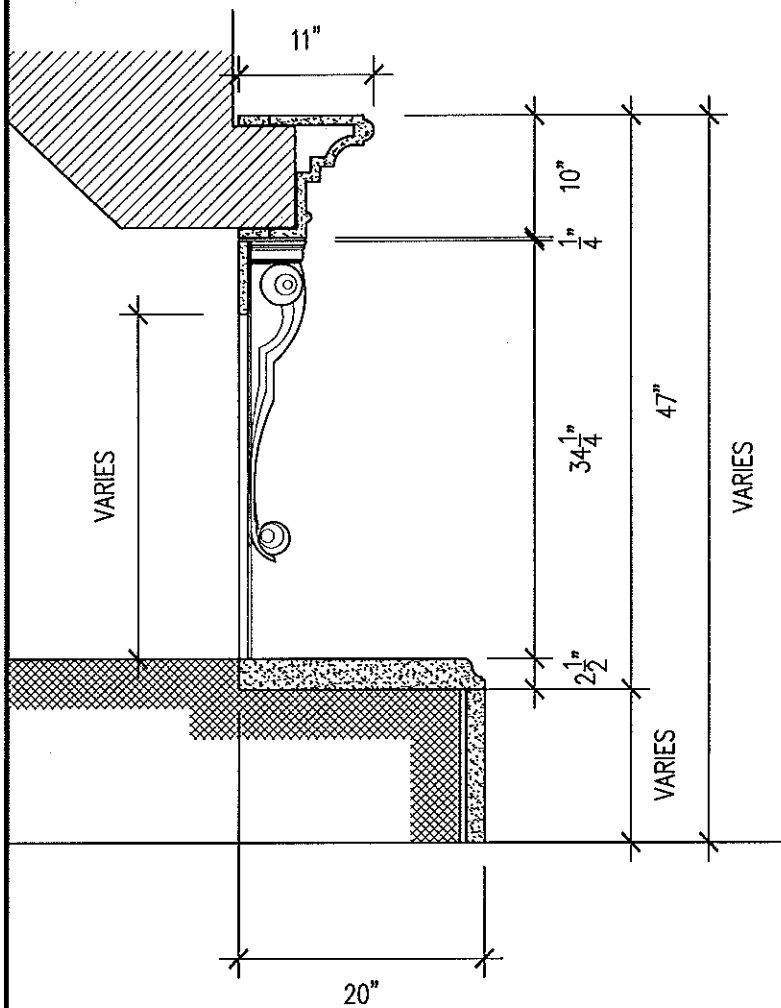

A FS-8
SECTION
SCALE: 3/4" = 1'-0"

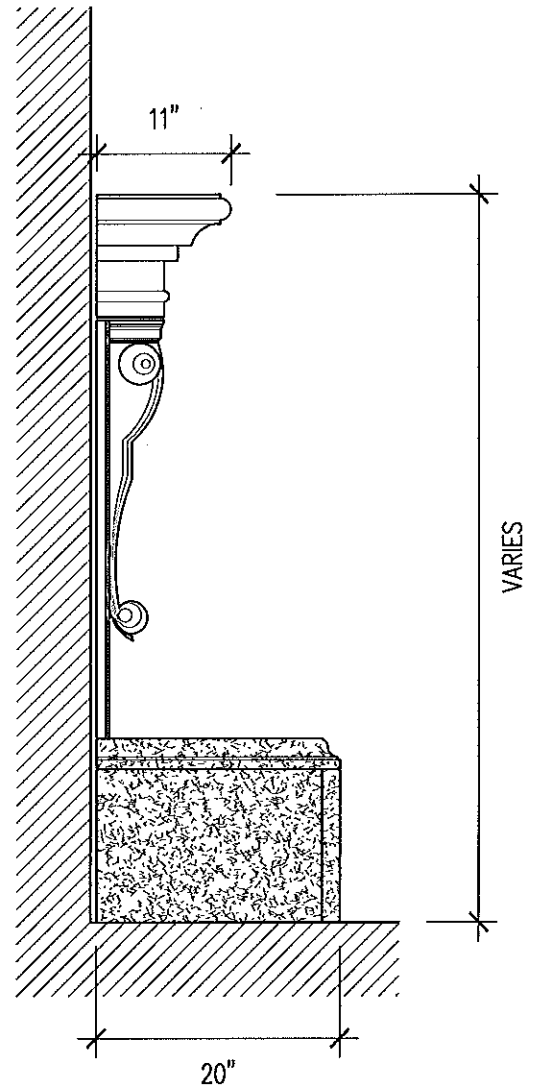

B FS-8
END VIEW
SCALE: 3/4" = 1'-0"



**MOONLIGHT
MOLDS, inc.**

13720 S. Western Ave., Unit A • Gardena, CA 90249
Phone: (310) 538-9142 • Fax: (310) 538-9717

Project Name: FIREPLACE SURROUND (FS-8)


Customer Name:

Date Drawn: 3-18-2002

Drawn By: JLG

Job #:

Sheet #: 17-01-09B

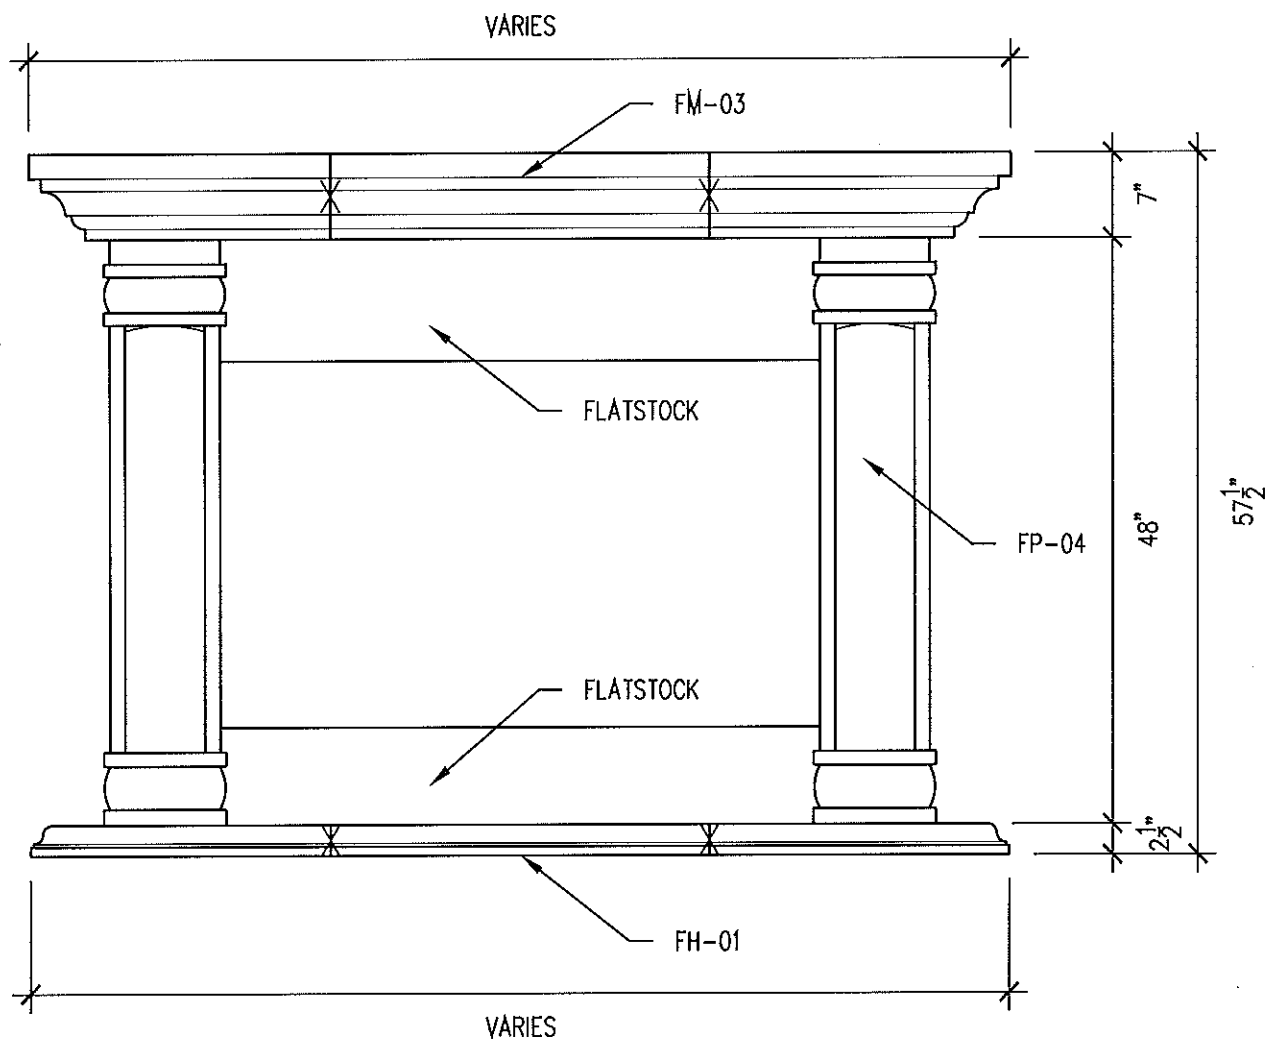

A
**FS-9
ELEVATION**
 SCALE: 3/4" = 1'-0"



**MOONLIGHT
MOLDS, inc.**

13720 S. Western Ave., Unit A • Gardena, CA 90249
Phone: (310) 538-9142 • Fax: (310) 538-9717

Project Name: FIREPLACE SURROUND (FS-9)


Customer Name:

Date Drawn: 3-18-2002

Drawn By: JLG

Job #:

Sheet #: 17-01-10

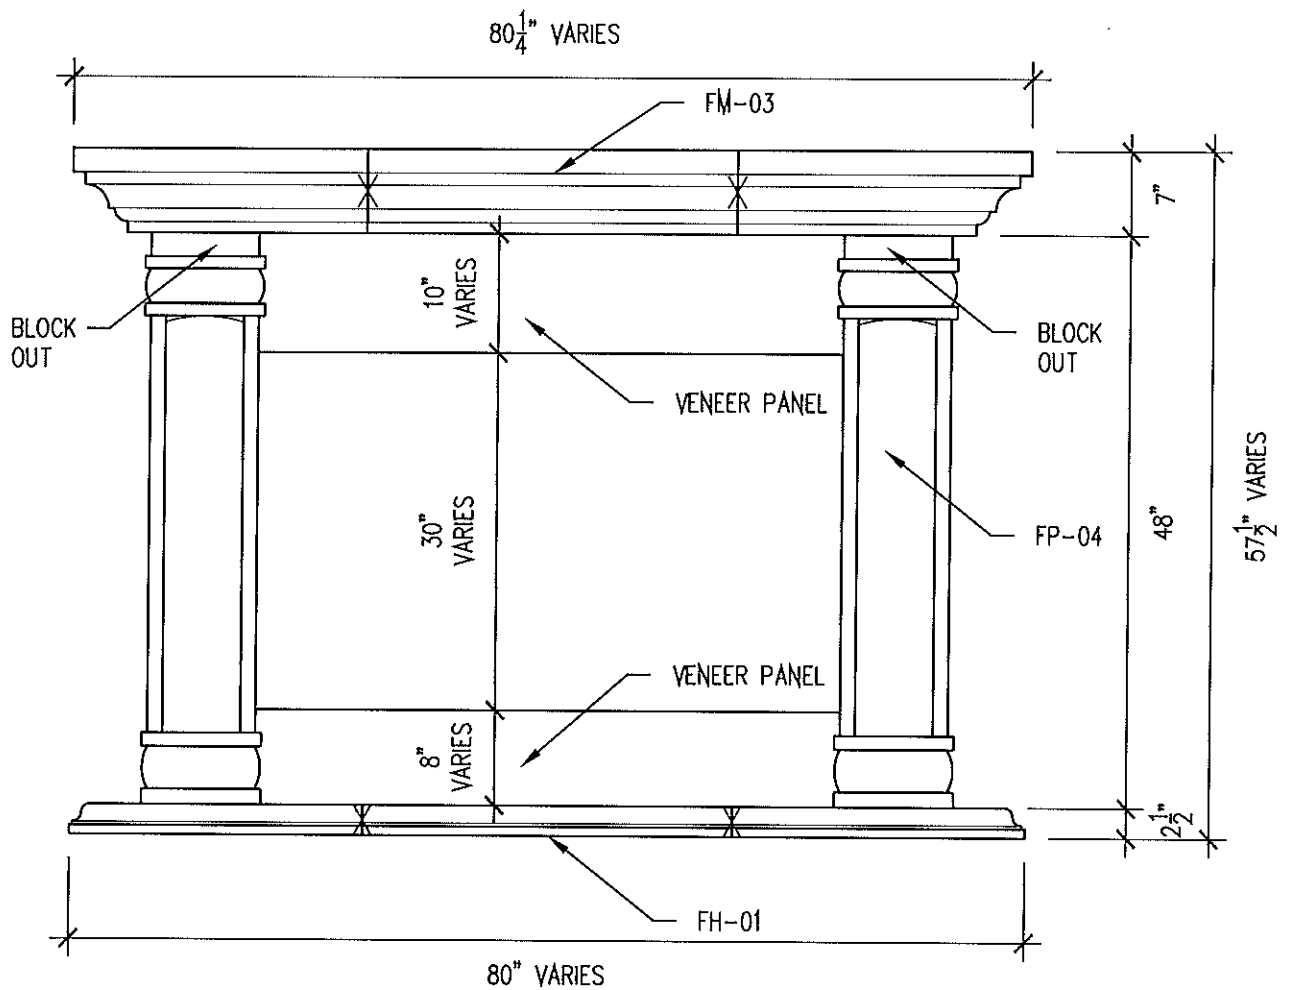

FS-9
ELEVATION
A


SCALE: $\frac{3}{4}" = 1'-0"$




**MOONLIGHT
MOLDS, inc.**

13720 S. Western Ave., Unit A • Gardena, CA 90249
Phone: (310) 638-9142 • Fax: (310) 638-9717

Project Name:	FIREPLACE SURROUND (FS-9)		
Customer Name:			
Date Drawn:	3-18-2002	Drawn By:	JLG
Job #:		Sheet #:	SK-05

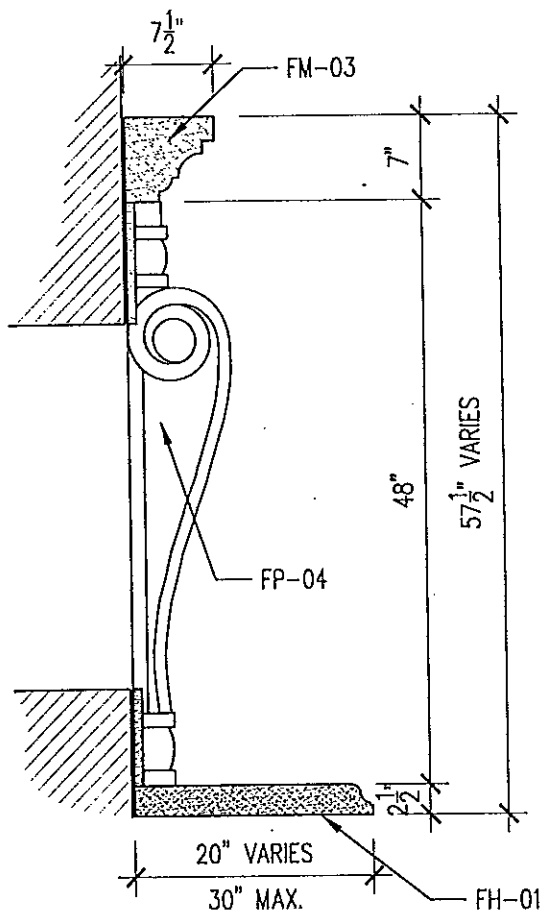

FS-9
SECTION
A
SCALE: 3/4" = 1'-0"

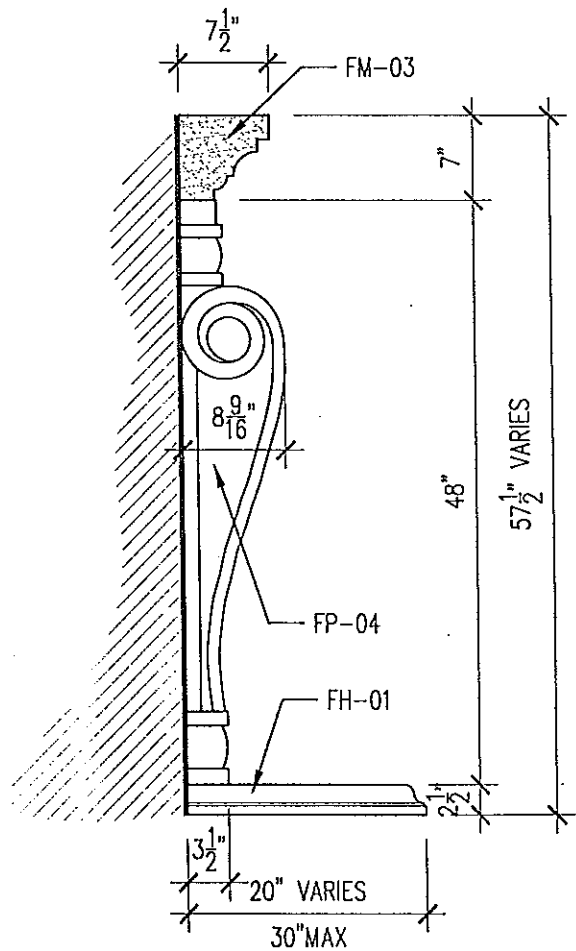

FS-9
SIDE VIEW
A
SCALE: 3/4" = 1'-0"



**MOONLIGHT
MOLDS Inc.**

17110 S. Main Street • Gardena • CA-90248
Tel: (310) 538-9142 • Fax: (310) 538-9717

Project Name: FIREPLACE SURROUND (FS-9)


Customer Name:

Date Drawn: 6-19-02


Drawn By: A.R.

Job #:

Sheet #: SK-06

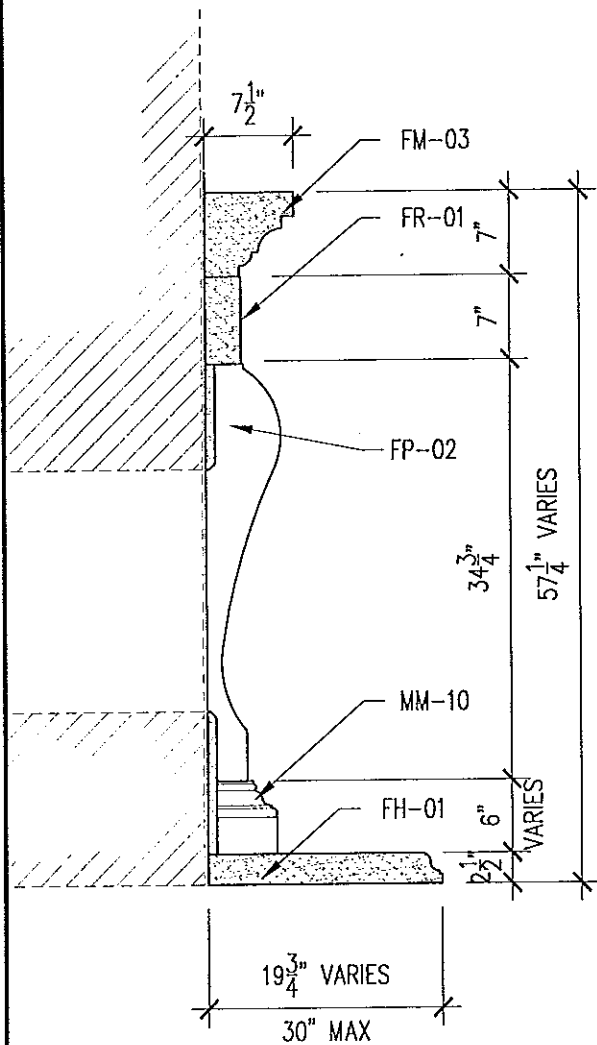

B FS-10
SECTION
SCALE: 3/4" = 1'-0"

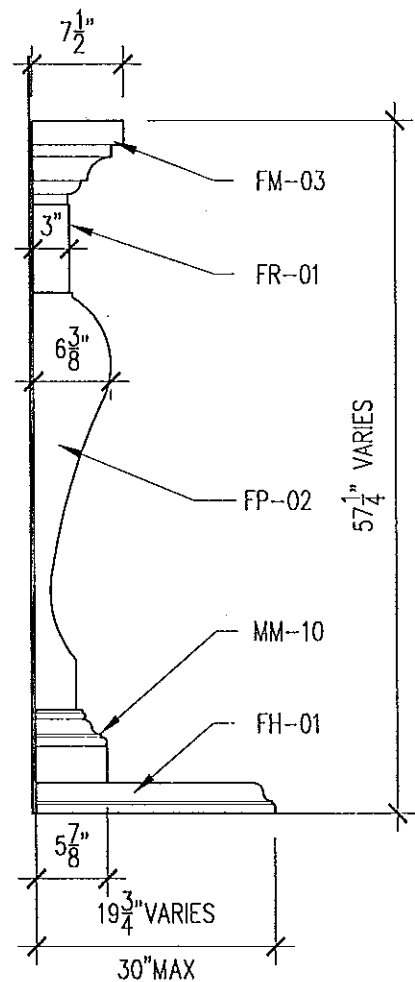

A FS-10
SIDE VIEW
SCALE: 3/4" = 1'-0"

- NOTES: 1. INSTALLATION HARDWARE, STUDS, FASTENERS, TAPE AND JOINT COMPOUND TO BE SUPPLIED BY OTHERS
 2. CAN BE FABRICATED IN GRC, GFRG, OR PRE-CAST CONCRETE, EITHER WHOLE OR IN SECTIONS
 3. IF IN SECTIONS, THEN OVERALL DIMENSIONS CAN BE ADJUSTED



**MOONLIGHT
MOLDS Inc.**

17110 S. Main Street • Gardena • CA-90248
 Tel: (310) 538-9142 • Fax: (310) 538-9717

Project Name: FIREPLACE SURROUND (FS-10)


Customer Name:

Date Drawn: 06-19-02

Drawn By: A.R.

Job #:

Sheet #: SK-04

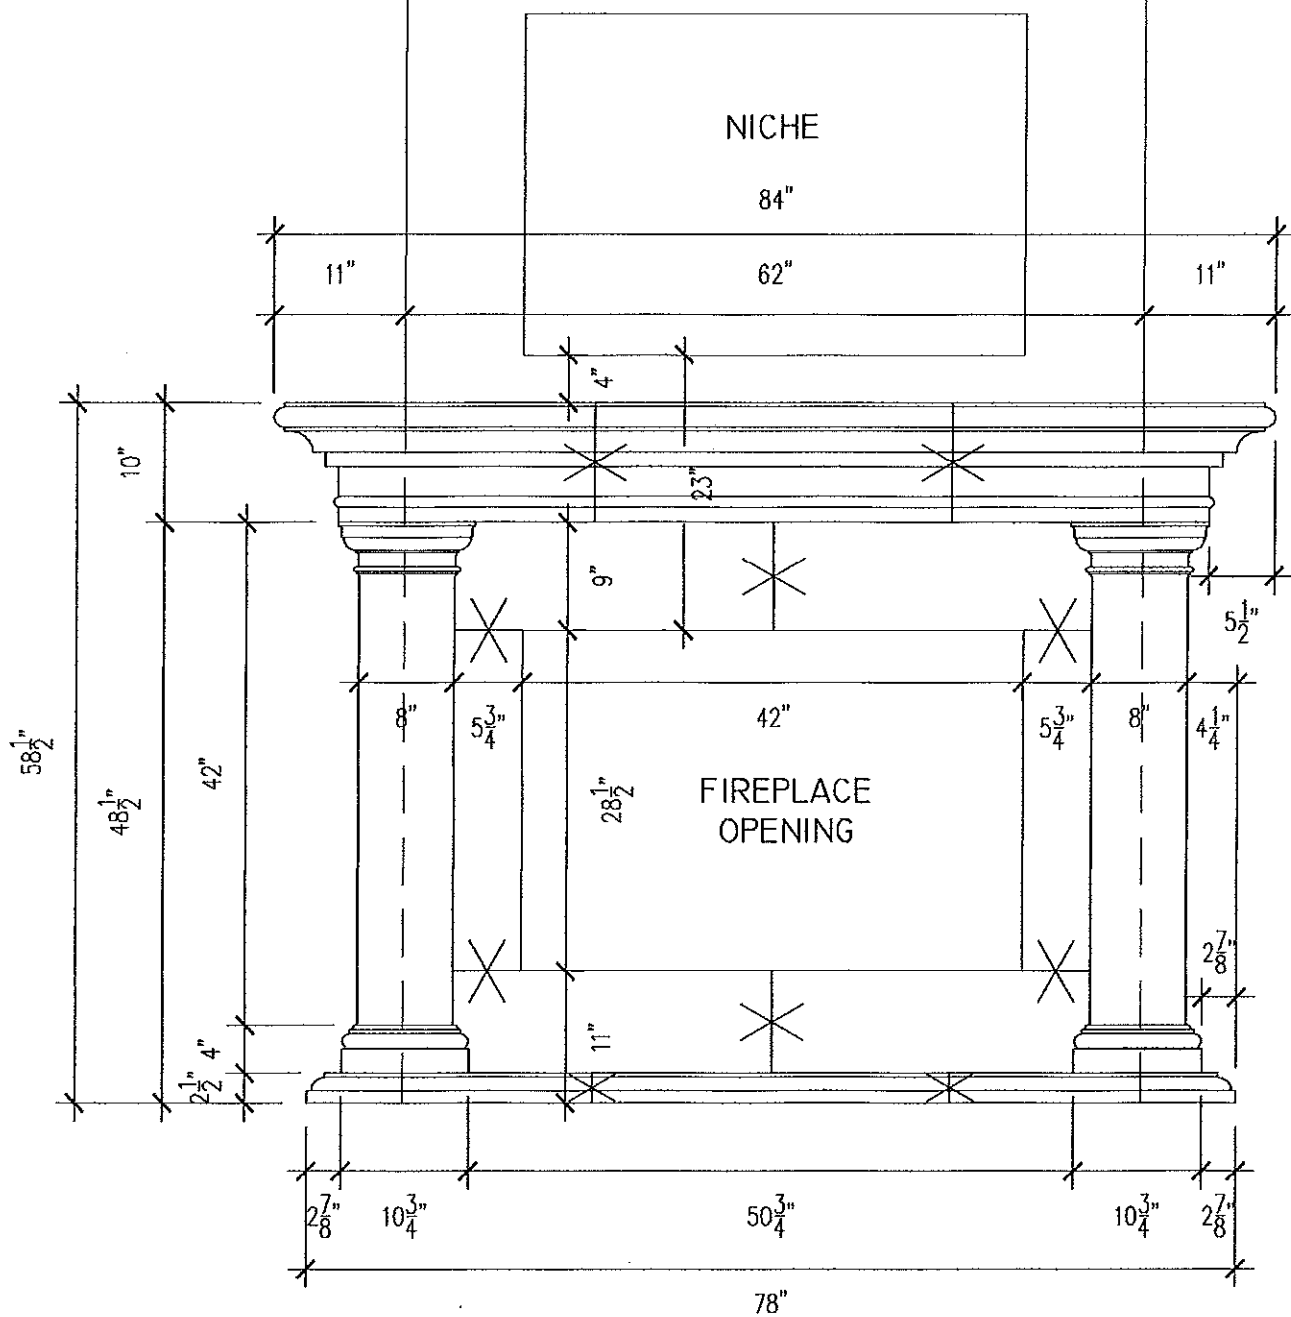

FIREPLACE - FRONT ELEVATION


SCALE: 3/4" = 1'-0"



**MOONLIGHT
MOLDS Inc.**

17110 S. Main Street • Gardena • CA-90248
Tel: (310) 538-9142 • Fax: (310) 538-9717

Project Name: 649 11TH ST.	
Customer Name:	
Date Drawn: 06-01-04	Drawn By: SHANON W.
Job #:	Sheet #: SD-01

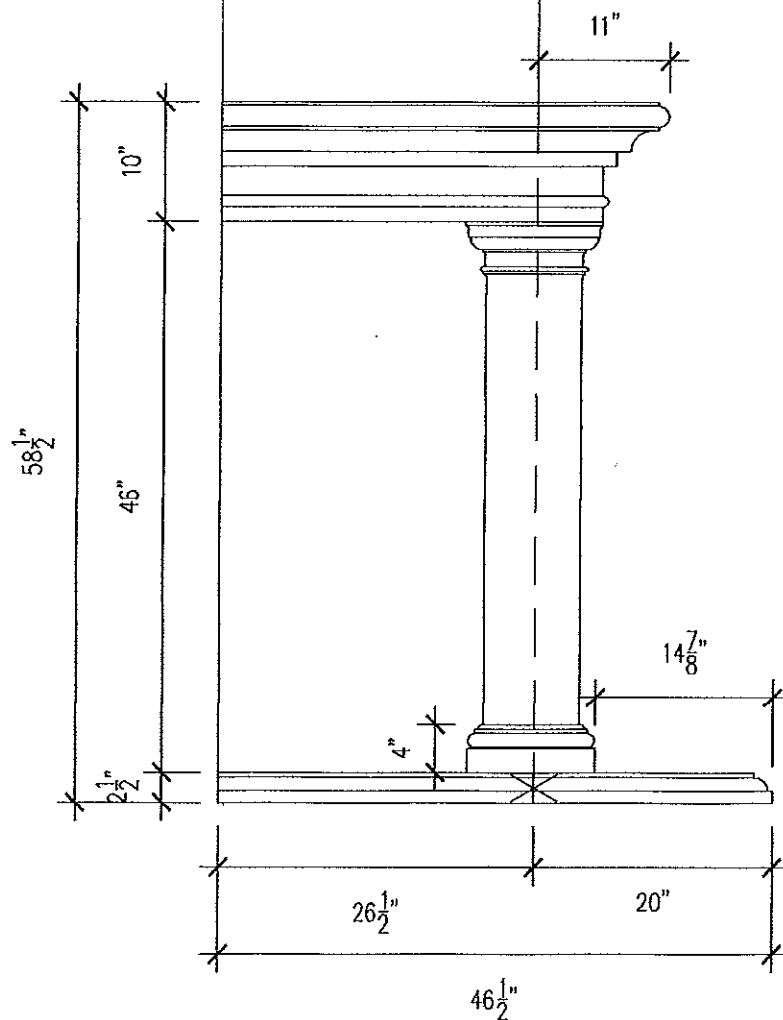

FIREPLACE - SIDE ELEVATION


SCALE: 3/4" = 1'-0"




**MOONLIGHT
MOLDS Inc.**

17110 S. Main Street • Gardena • CA-90248
Tel: (310) 538-9142 • Fax: (310) 538-9717

Project Name: 649 11TH ST.	
Customer Name:	
Date Drawn: 06-01-04	Drawn By: SHANON W.
Job #:	Sheet #: SD-02

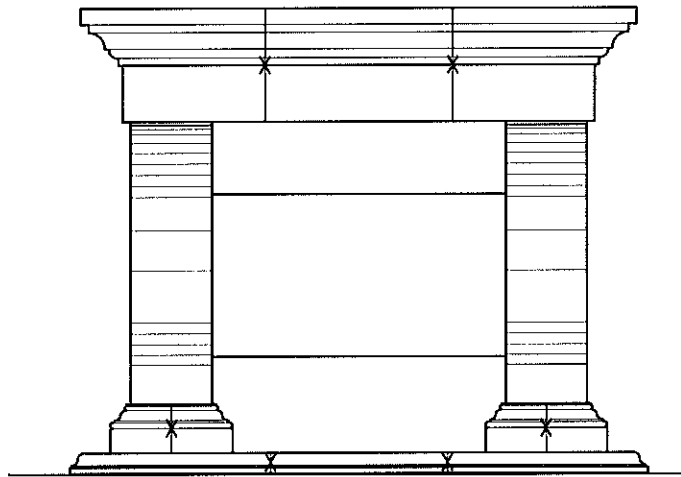


**FS-10
ELEVATION**
A
SCALE: 1/2" = 1'-0"

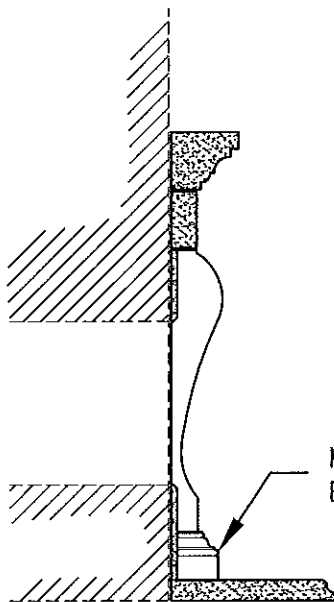

**FS-10
SECTION**
C
SCALE: 1/2" = 1'-0"

MM-10-8 3/4 BASE MOULDING
BLOCKED TO 6" HIGH - TYP

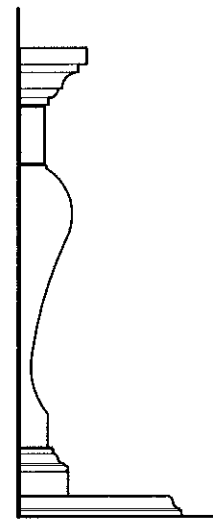

**FS-10
SIDE VIEW**
B
SCALE: 1/2" = 1'-0"

- NOTES: 1. INSTALLATION HARDWARE, STUDS, FASTENERS, TAPE AND JOINT COMPOUND TO BE SUPPLIED BY OTHERS
2. CAN BE FABRICATED IN GRC, GFRC, OR PRE-CAST CONCRETE, EITHER WHOLE OR IN SECTIONS
3. IF IN SECTIONS, THEN OVERALL DIMENSIONS CAN BE ADJUSTED



**MOONLIGHT
MOLDS, inc.**

13720 S. Western Ave., Unit A • Gardena, CA 90249
Phone: (310) 538-9142 • Fax: (310) 538-9717

Project Name: FIREPLACE SURROUND (FS-10)


Customer Name:

Date Drawn: 3-25-2002


Drawn By: JLG

Job #:

Sheet #: 17-01-11

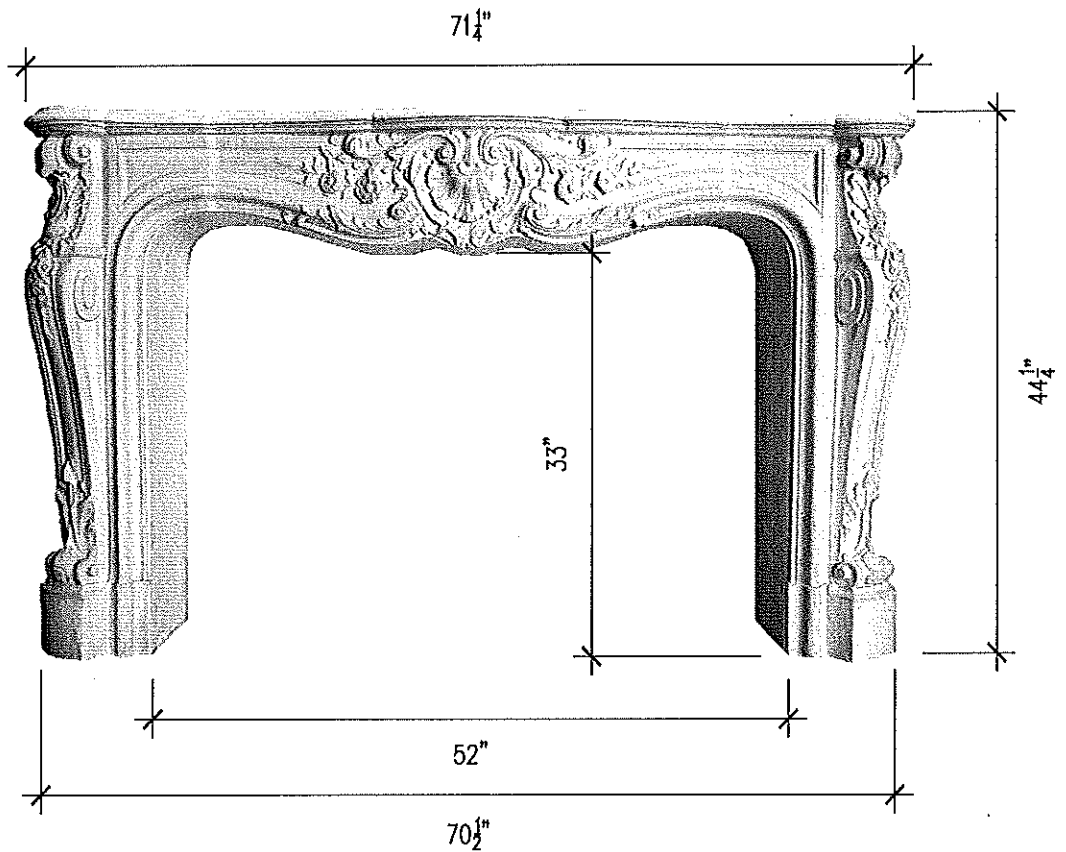

A FS-11
ELEVATION
SCALE: 3/4" = 1'-0"

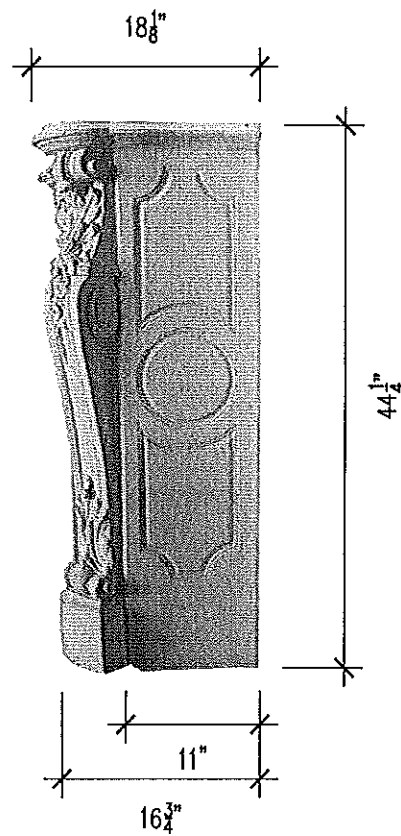

B FS-11
SIDE VIEW
SCALE: 3/4" = 1'-0"



**MOONLIGHT
MOLDS, inc.**

13720 S. Western Ave., Unit A • Gardena, CA 90249
Phone: (310) 538-9142 • Fax: (310) 538-9717

Project Name: FIREPLACE SURROUND (FS-11)


Customer Name:

Date Drawn: 4-16-2002


Drawn By: JLG

Job #:


Sheet #: 17-01-12

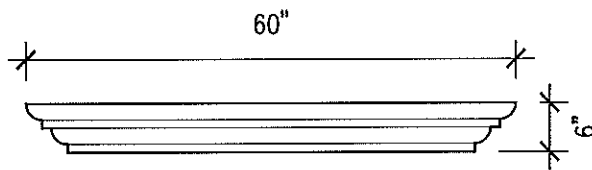


**(A) FM-1
ELEVATION**
SCALE: $1/2" = 1'-0"$

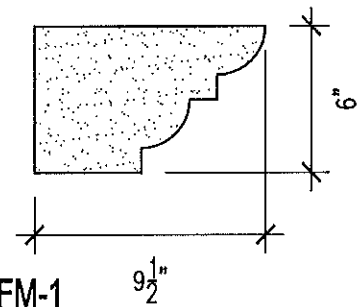


**(B) FM-1
SECTION**
SCALE: $1/2" = 1'-0"$

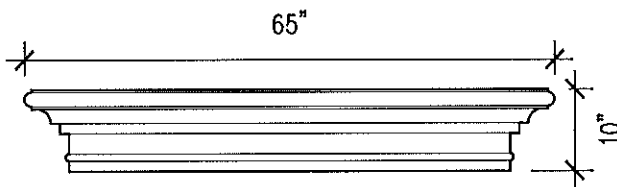


**(C) FM-2
ELEVATION**
SCALE: $1/2" = 1'-0"$

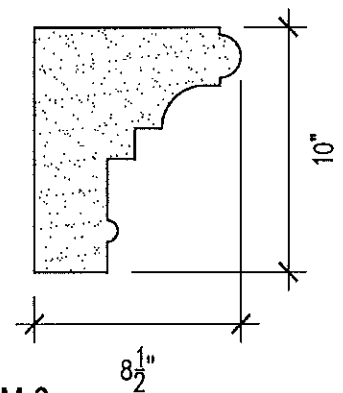

**(D) FM-2
SECTION**
SCALE: $1/2" = 1'-0"$

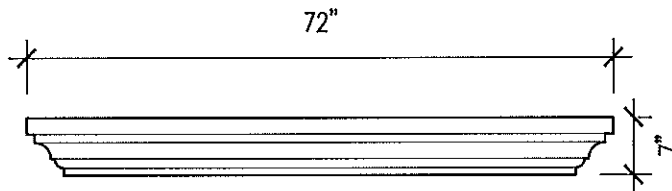

**(E) FM-3
ELEVATION**
SCALE: $1/2" = 1'-0"$

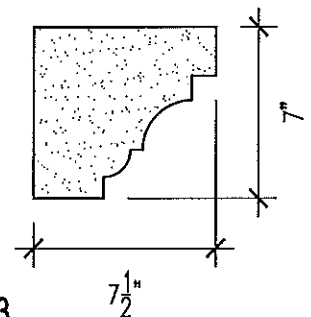

**(F) FM-3
SECTION**
SCALE: $1/2" = 1'-0"$


NOTES: 1. INSTALLATION HARDWARE, STUDS, FASTENERS, TAPE AND JOINT COMPOUND TO BE SUPPLIED BY OTHERS
2. CAN BE FABRICATED IN GRC, GFRC, OR PRE-CAST CONCRETE, EITHER WHOLE OR IN SECTIONS
3. IF IN SECTIONS, THEN OVERALL DIMENSIONS CAN BE ADJUSTED



**MOONLIGHT
MOLDS, inc.**

13720 S. Western Ave., Unit A • Gardena, CA 90249
Phone: (310) 538-9142 • Fax: (310) 538-9717


Project Name: FIREPLACE MANTLES	
Customer Name:	
Date Drawn: 8-22-2000	Drawn By: SZ
Job Number:	Sheet Number: 17-02-01

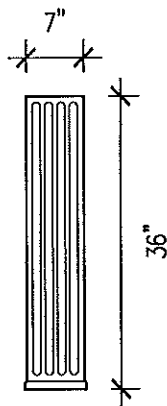


FP-01A

**FP-PILASTER-01
ELEVATION**

A SCALE: 1/2" = 1'-0"

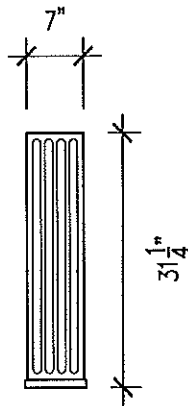


FP-01B

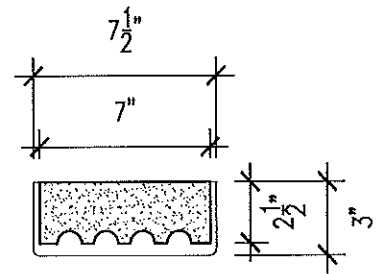


**FP-PILASTER-01
SECTION**

B SCALE: 1 1/2" = 1'-0"

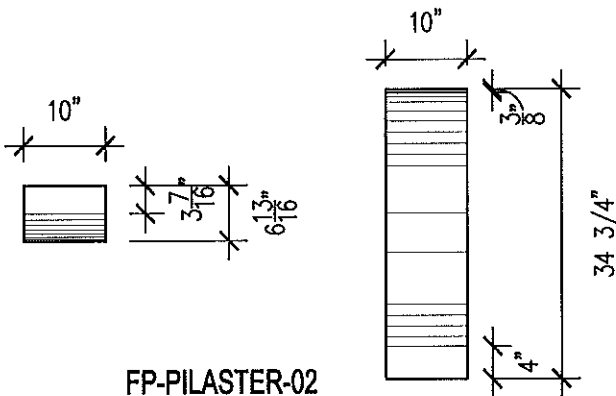


**FP-PILASTER-02
ELEVATION**

A SCALE: 1/2" = 1'-0"

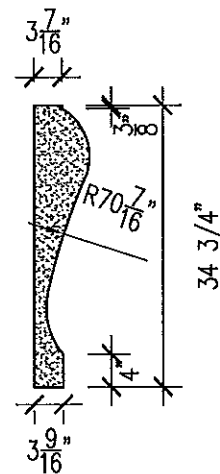


**FP-PILASTER-02
SECTION**

B SCALE: 1/2" = 1'-0"

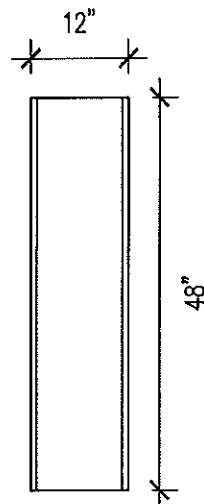

**FP-PILASTER-03
ELEVATION**

A SCALE: 1/2" = 1'-0"

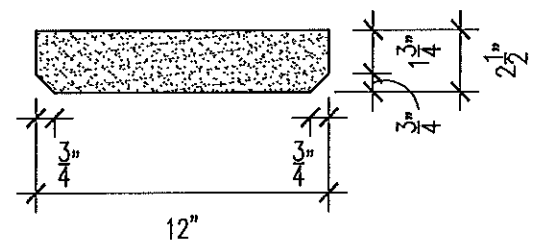

**FP-PILASTER-03
SECTION**

B SCALE: 1 1/2" = 1'-0"


- NOTES: 1. INSTALLATION HARDWARE, STUDS, FASTENERS, TAPE AND JOINT COMPOUND TO BE SUPPLIED BY OTHERS
2. CAN BE FABRICATED IN GRG, GFRC, OR PRE-CAST CONCRETE, EITHER WHOLE OR IN SECTIONS
3. IF IN SECTIONS, THEN OVERALL DIMENSIONS CAN BE ADJUSTED




**MOONLIGHT
MOLDS, inc.**

13720 S. Western Ave., Unit A • Gardena, CA 90249
Phone: (310) 538-9142 • Fax: (310) 538-9717


Project Name: FIREPLACE PILASTERS	
Customer Name:	
Date Drawn: 8-22-2000	Drawn By: SZ
Job Number:	Sheet Number: 17-03-01

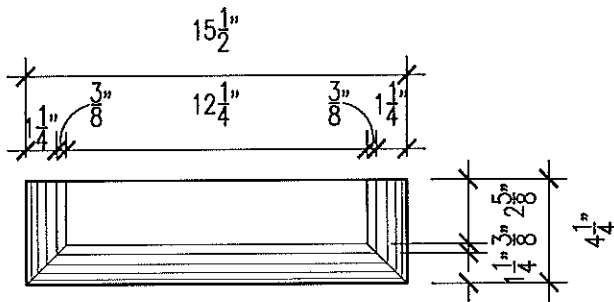

A **PLAN**
FP-03-CAP&BASE
SCALE: 1 1/2" = 1'-0"

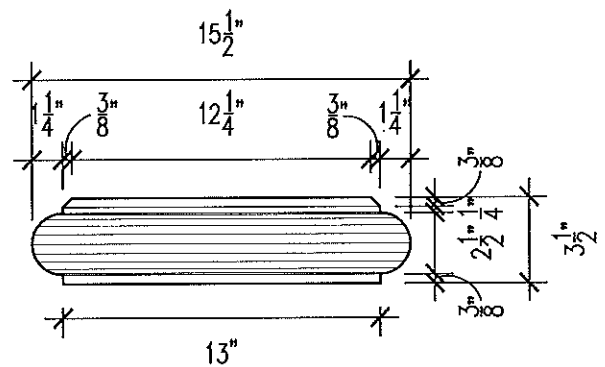

B **ELEVATION**
SCALE: 1 1/2" = 1'-0"

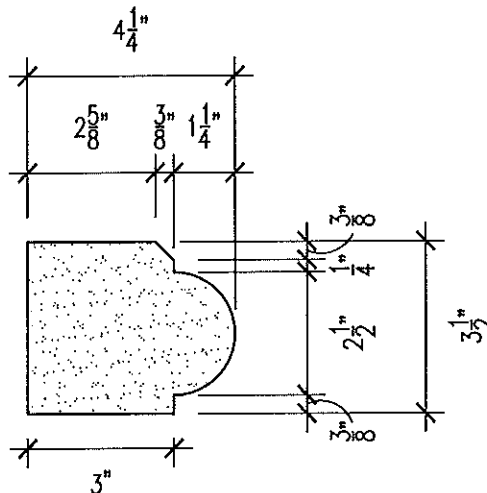

C **SECTION**
SCALE: 3" = 1'-0"

- NOTES: 1. INSTALLATION HARDWARE, STUDS, FASTENERS, TAPE AND JOINT COMPOUND TO BE SUPPLIED BY OTHERS
2. CAN BE FABRICATED IN GRC, GFRG, OR PRE-CAST CONCRETE, EITHER WHOLE OR IN SECTIONS
3. IF IN SECTIONS, THEN OVERALL DIMENSIONS CAN BE ADJUSTED



**MOONLIGHT
MOLDS, inc.**

13720 S. Western Ave., Unit A · Gardena, CA 90249
Phone: (310) 538-9142 · Fax: (310) 538-9717

Project Name: FIREPLACE PILASTER-03 CAP&BASE


Customer Name:

Date Drawn: 8-22-2000

Drawn By: SZ


Job Number:

Sheet Number: 17-03-02

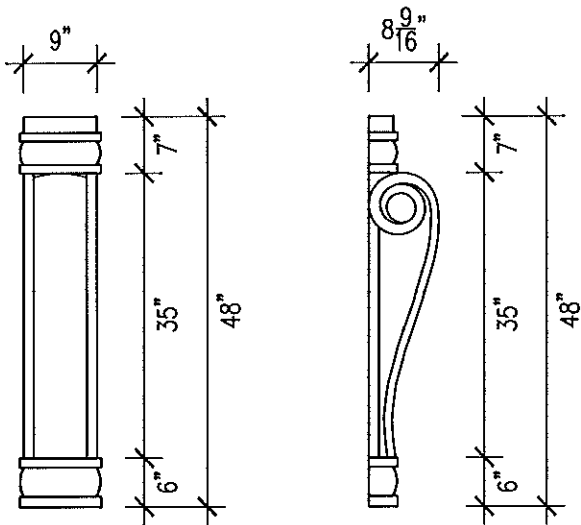


**FP-PILASTER-04
ELEVATIONS**

(A) SCALE: 1/2" = 1'-0"

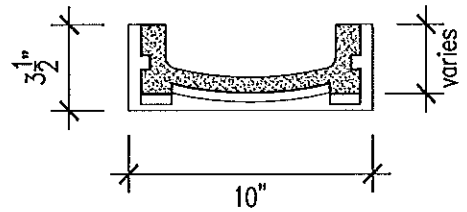


**FP-PILASTER-04
SECTION**

(B) SCALE: 1 1/2" = 1'-0"

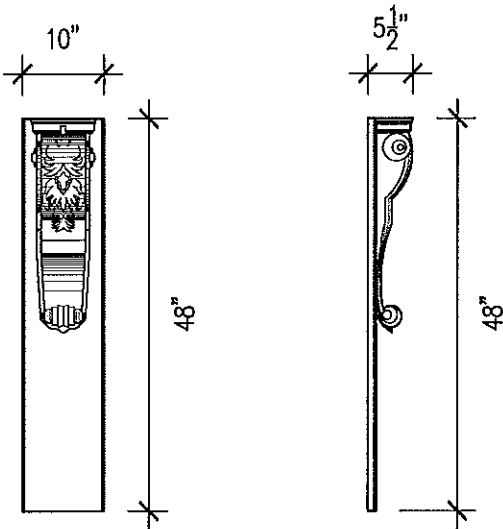


**FP-PILASTER-05
ELEVATIONS**

(C) SCALE: 1/2" = 1'-0"

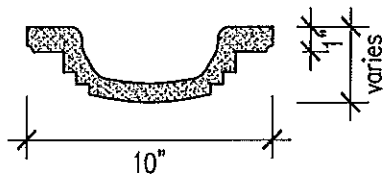

**FP-PILASTER-05
SECTION**

(D) SCALE: 1 1/2" = 1'-0"

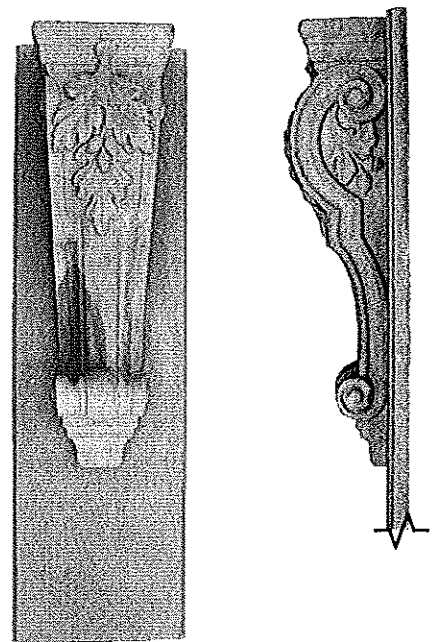

FRONT VIEW

SIDE VIEW

**FP-PILASTER-05
PHOTO REFERENCES**


(E) NTS




**MOONLIGHT
MOLDS, inc.**

13720 S. Western Ave., Unit A • Gardena, CA 90249
Phone: (310) 538-9142 • Fax: (310) 538-9717


Project Name:	FIREPLACE PILASTERS		
Customer Name:			
Date Drawn:	5-17-2001	Drawn By:	JLG
Job Number:		Sheet Number:	17-03-03

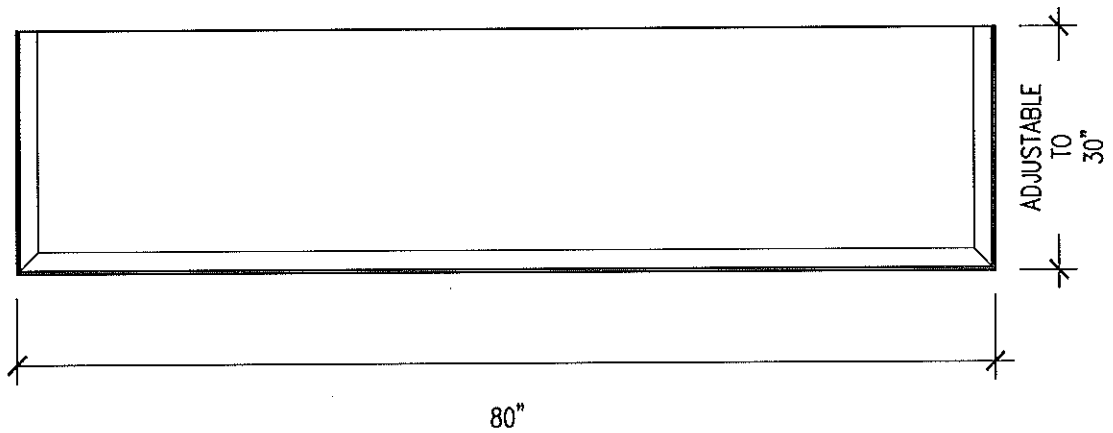

**(A) FH-01
PLAN VIEW**
SCALE: $\frac{3}{4}" = 1'-0"$

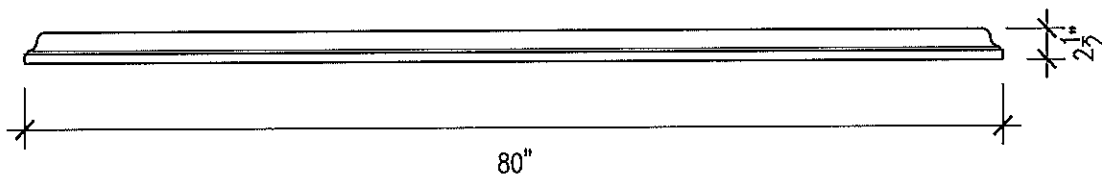

(B) ELEVATION
SCALE: $\frac{3}{4}" = 1'-0"$

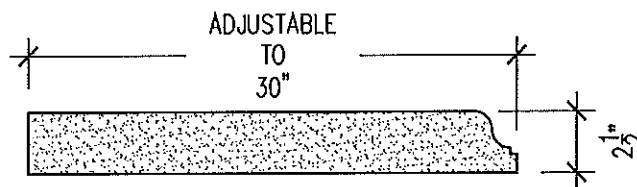

(C) SECTION
SCALE: $1 \frac{1}{2}" = 1'-0"$


- NOTES: 1. INSTALLATION HARDWARE, STUDS, FASTENERS, TAPE AND JOINT COMPOUND TO BE SUPPLIED BY OTHERS
2. CAN BE FABRICATED IN GRG, GFRC, OR PRE-CAST CONCRETE, EITHER WHOLE OR IN SECTIONS
3. IF IN SECTIONS, THEN OVERALL DIMENSIONS CAN BE ADJUSTED



**MOONLIGHT
MOLDS, inc.**

13720 S. Western Ave., Unit A • Gardena, CA 90249
Phone: (310) 538-9142 • Fax: (310) 538-9717

Project Name: FIREPLACE HEARTH (FH-01)	
Customer Name:	
Date Drawn: 8-22-2000	Drawn By: SZ
Job Number:	Sheet Number: 17-04-01

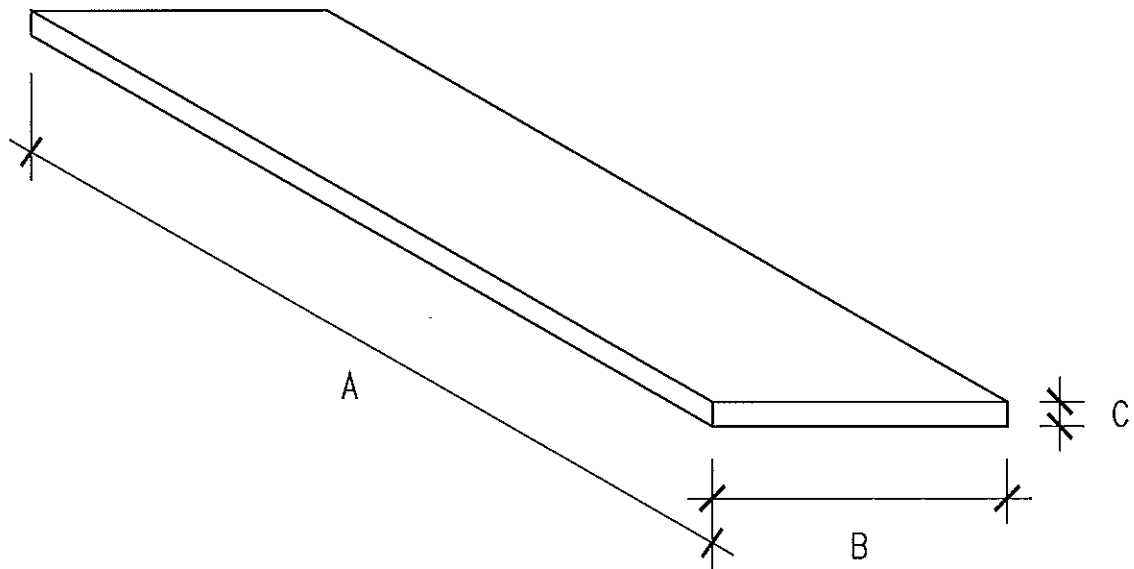

VENEER PANEL
ISO
 A _____ SCALE: NONE

	DIM. A	DIM. B	DIM. C
VP-1	48"	12"	3/4"
VP-2	48"	12"	1 1/2"
VP-3	48"	18"	1 1/2"
VP-4	48"	24"	1 1/2"

VENEER PANEL
CHART
 B _____



**MOONLIGHT
 MOLDS, inc.**

13720 S. Western Ave., Unit A • Gardena, CA 90249
 Phone: (310) 538-9142 • Fax: (310) 538-9717

Project Name: FIREPLACE SURROUND (VENEER PANEL)


Customer Name:

Date Drawn: 8-22-2000

Drawn By: SZ


Job Number:

Sheet Number: 17-05-01

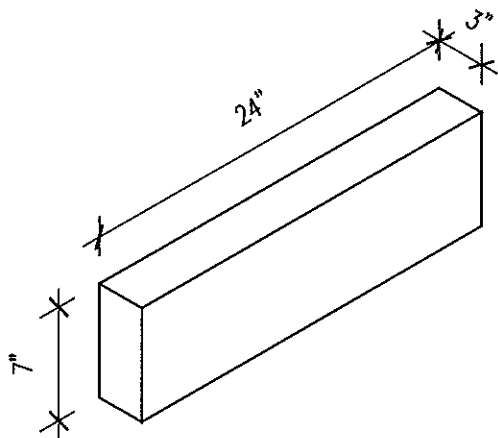

A FR-01
ISOMETRIC

SCALE: 1" = 1'-0"

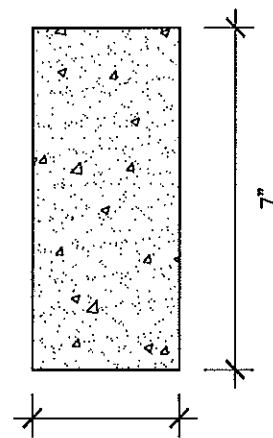

B FR-01
SECTION


SCALE: 3" = 1'-0"



**MOONLIGHT
MOLDS, inc.**


13720 S. Western Ave., Unit A · Gardena, CA 90249
Phone: (310) 538-9142 · Fax: (310) 538-9717

Project Name: FRIEZE	
Customer Name:	
Date Drawn: 3-18-2002	Drawn By: JLG
Job Number:	Sheet Number: 17-06-01

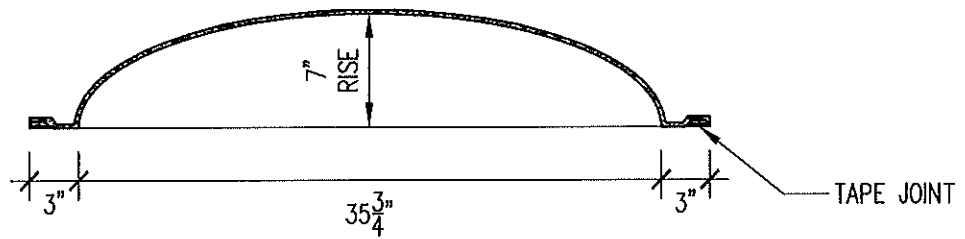

B SECTION

SCALE: 1" = 1'-0"

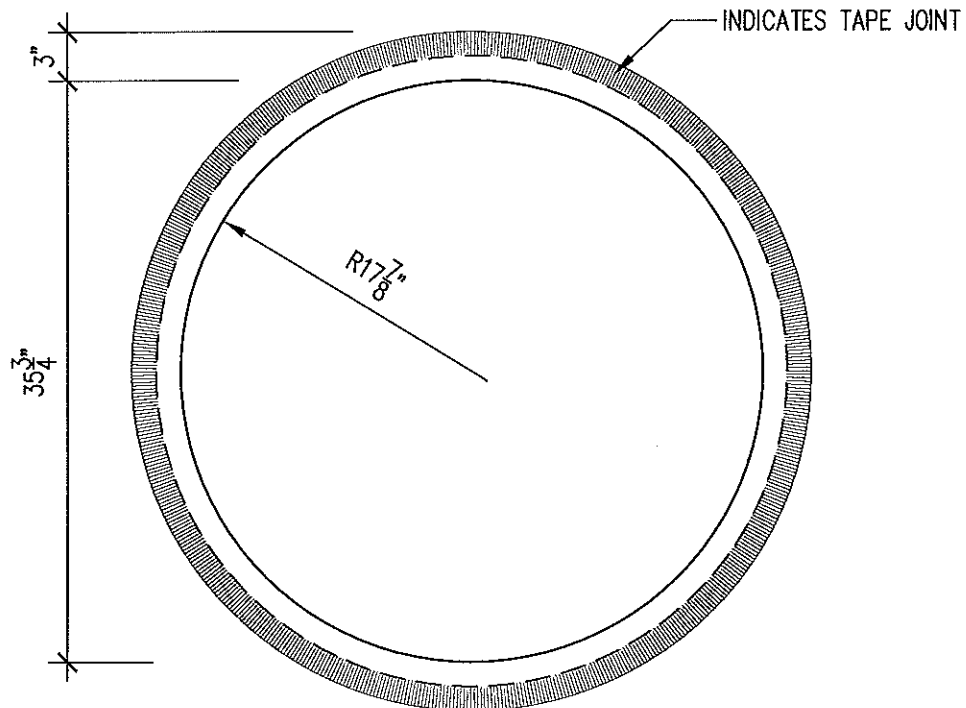

A REFLECTED PLAN
DC-3

SCALE: 1" = 1'-0"



**MOONLIGHT
MOLDS, inc.**

13720 S. Western Ave., Unit A • Gardena, CA 90249
Phone: (310) 538-9142 • Fax: (310) 538-9717

Project Name: STANDARD GYPSUM DOME CEILING(DC-3)


Customer Name:

Date Drawn: 6-29-99


Drawn By: CHEON

Job Number:

Sheet Number: 18-1-01

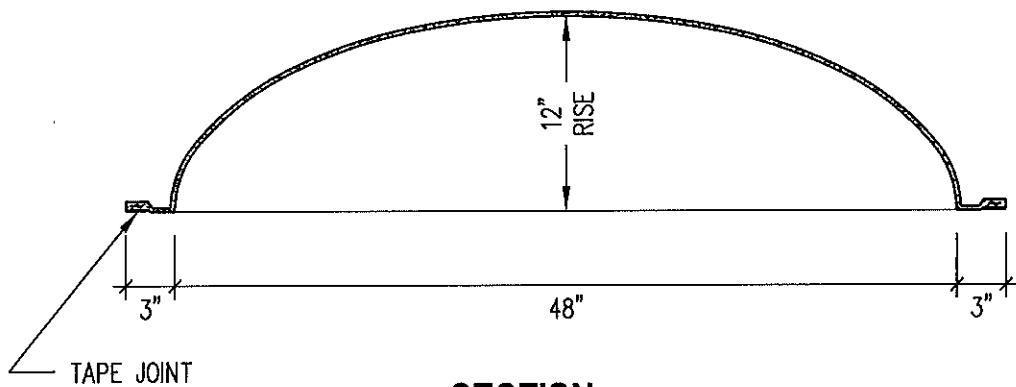

B SECTION
SCALE: 1" = 1'-0"

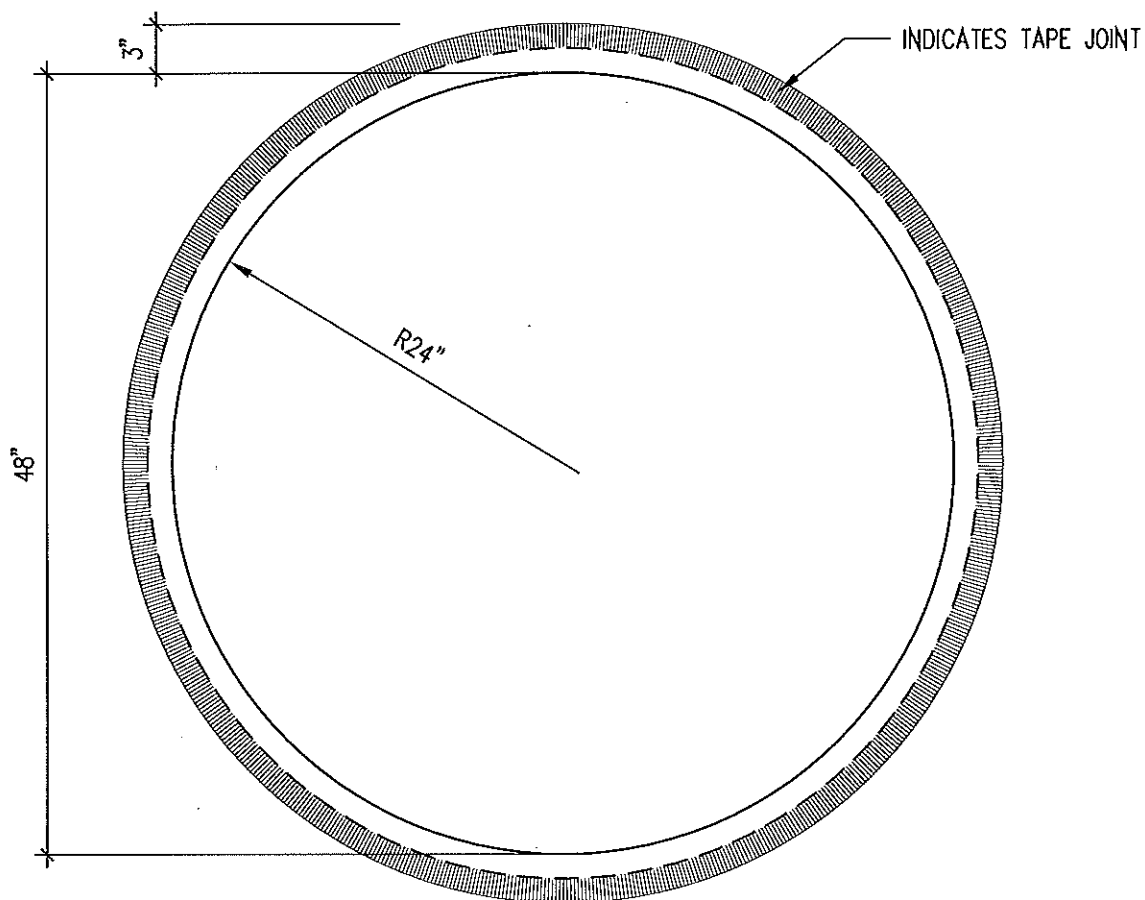

A REFLECTED PLAN
DC-4
SCALE: 1" = 1'-0"



**MOONLIGHT
MOLDS, inc.**

13720 S. Western Ave., Unit A · Gardena, CA 90249
Phone: (310) 538-9142 · Fax: (310) 538-9717

Project Name: STANDARD GYPSUM DOME CEILING(DC-4)


Customer Name:

Date Drawn: 6-30-99


Drawn By: CHEON

Job Number:

Sheet Number: 18-1-02

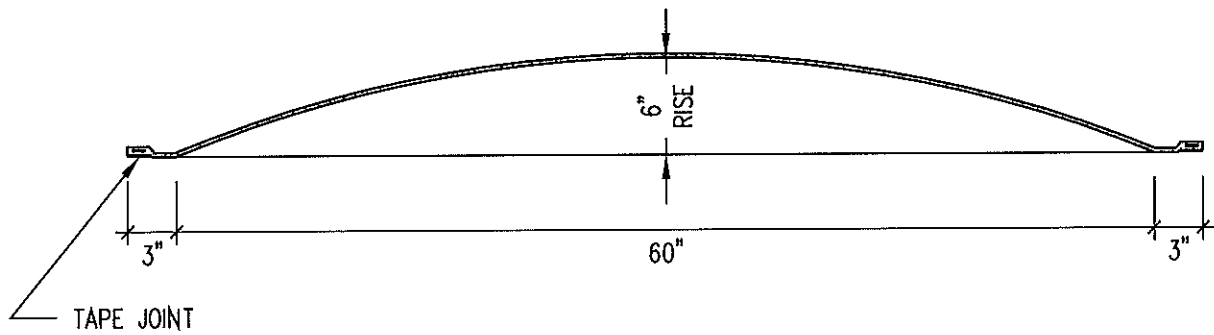

B SECTION
SCALE: 1" = 1'-0"

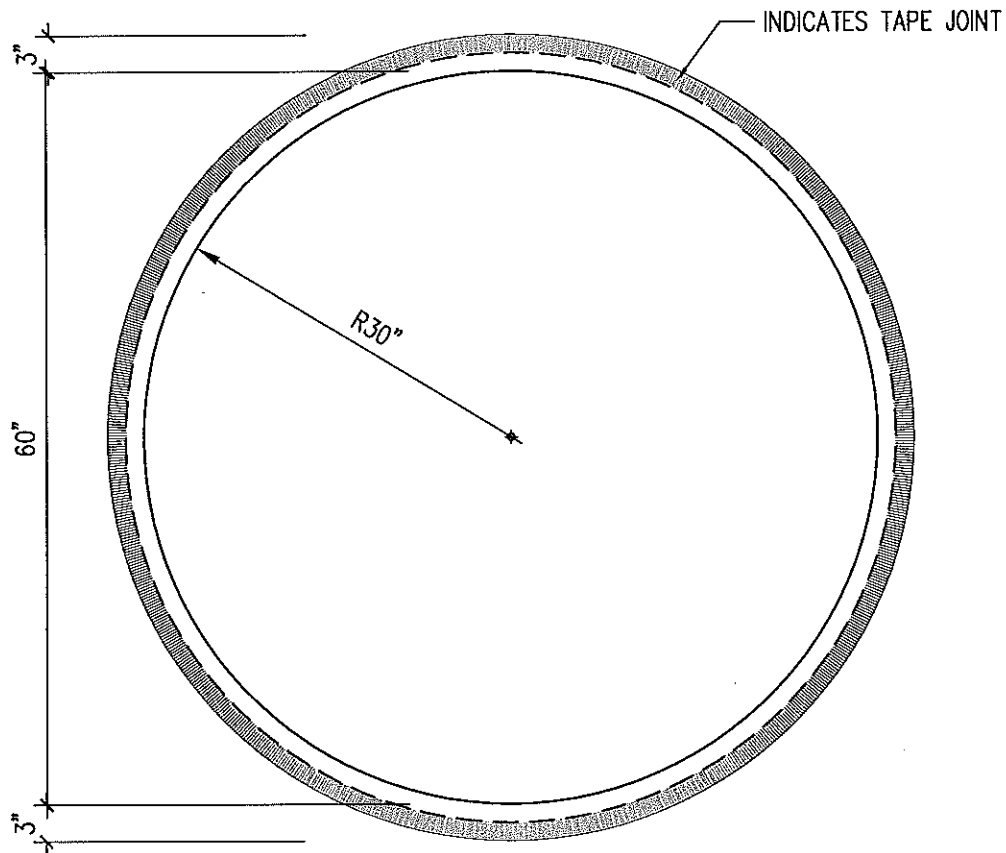

A REFLECTED PLAN
DC-5
SCALE: 3/4" = 1'-0"



**MOONLIGHT
MOLDS, inc.**

13720 S. Western Ave., Unit A • Gardena, CA 90249
Phone: (310) 538-9142 • Fax: (310) 538-9717

Project Name: STANDARD GYPSUM DOME CEILING(DC-5)


Customer Name:

Date Drawn: 6-30-99


Drawn By: CHEON

Job Number:

Sheet Number: 18-1-03

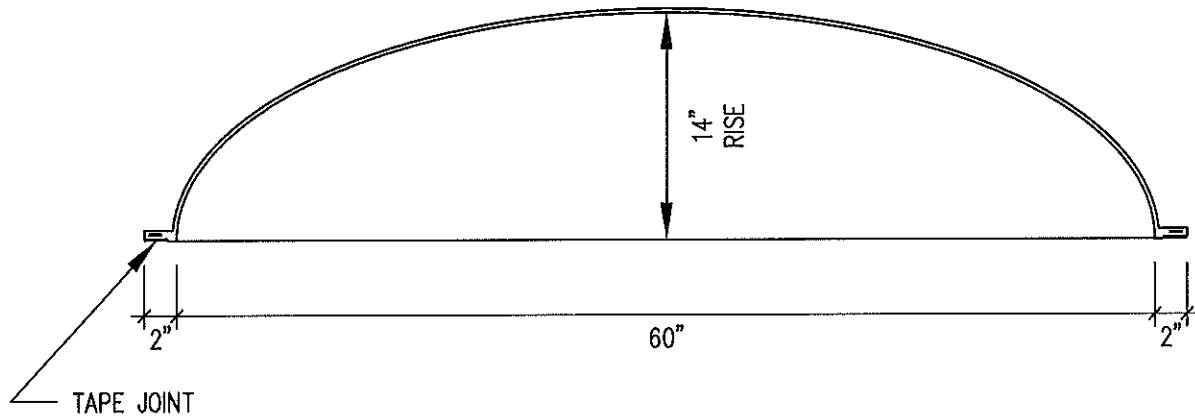

B SECTION
SCALE: 1" = 1'-0"

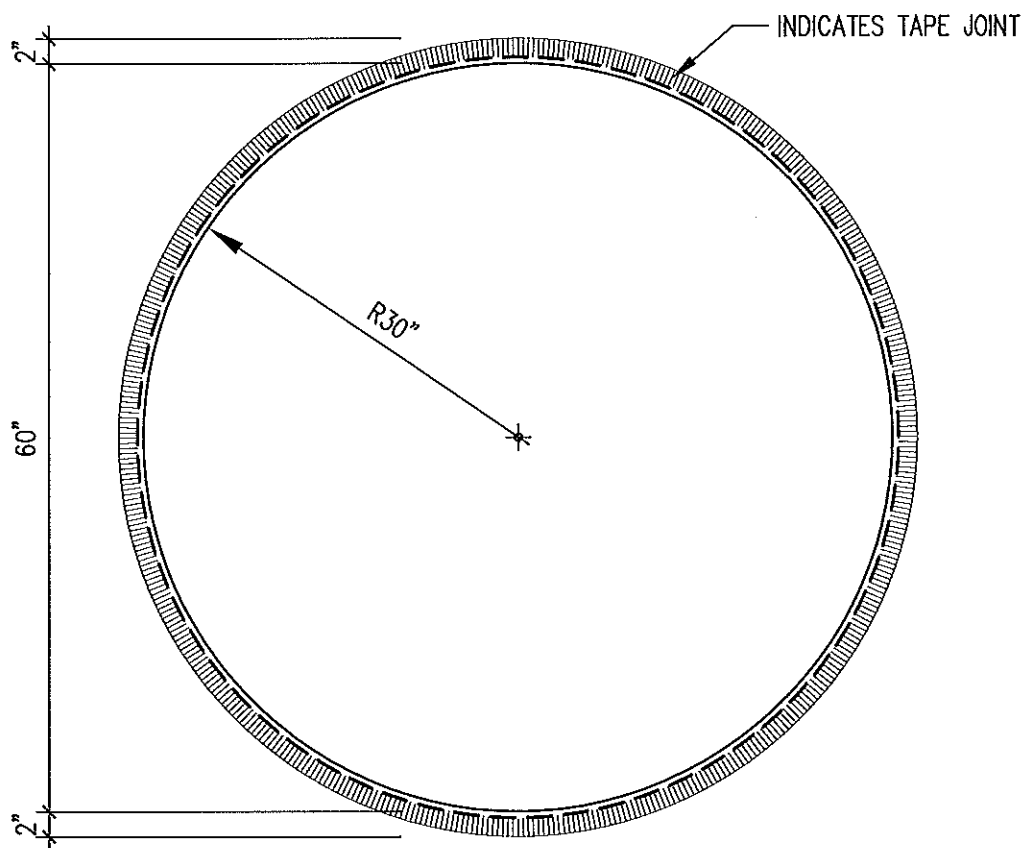

**A REFLECTED PLAN
DC-5A**
SCALE: 3/4" = 1'-0"



**MOONLIGHT
MOLDS, inc.**

13720 S. Western Ave., Unit A · Gardena, CA 90249
Phone: (310) 538-9142 · Fax: (310) 538-9717

Project Name: STANDARD GYPSUM DOME CEILING(DC-5A)


Customer Name:

Date Drawn: 7-1-99


Drawn By: SZ

Job Number:

Sheet Number: 18-1-04

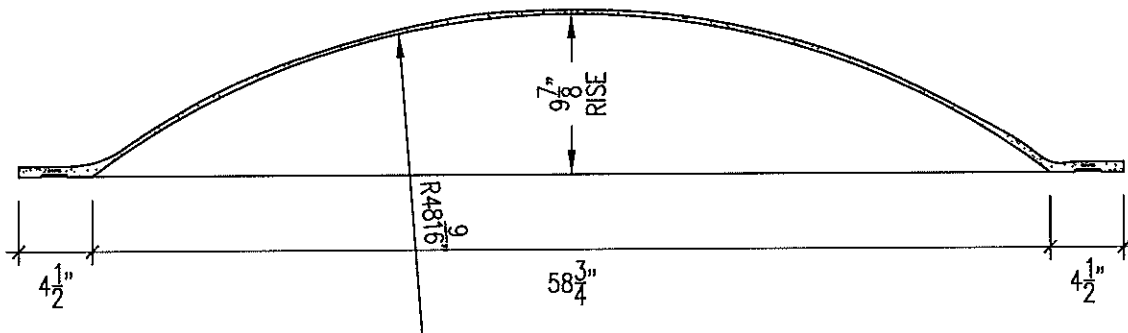

B SECTION
SCALE: 1" = 1'-0"

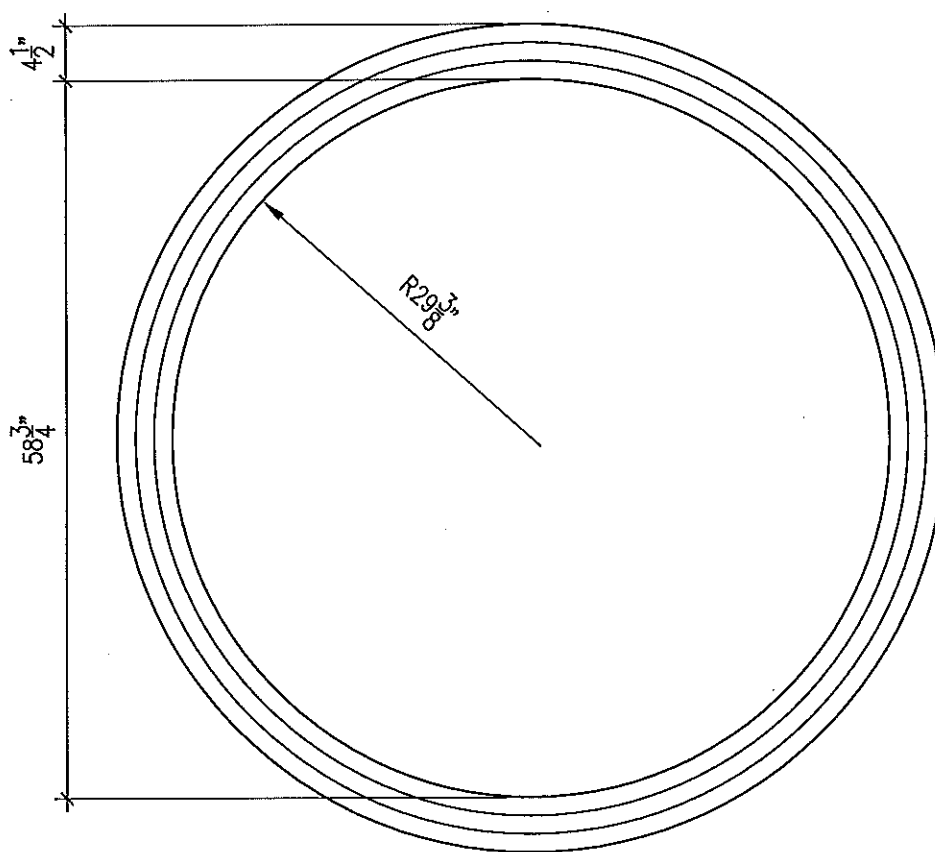

**REFLECTED PLAN
DC-5B**
SCALE: 3/4" = 1'-0"



**MOONLIGHT
MOLDS, inc.**

13720 S. Western Ave., Unit A • Gardena, CA 90249
Phone: (310) 538-9142 • Fax: (310) 538-9717

Project Name: STANDARD GYPSUM DOME CEILING(DC-5B)


Customer Name:

Date Drawn: 6-30-99

Drawn By: CHEON


Job Number:

Sheet Number: 18-1-05

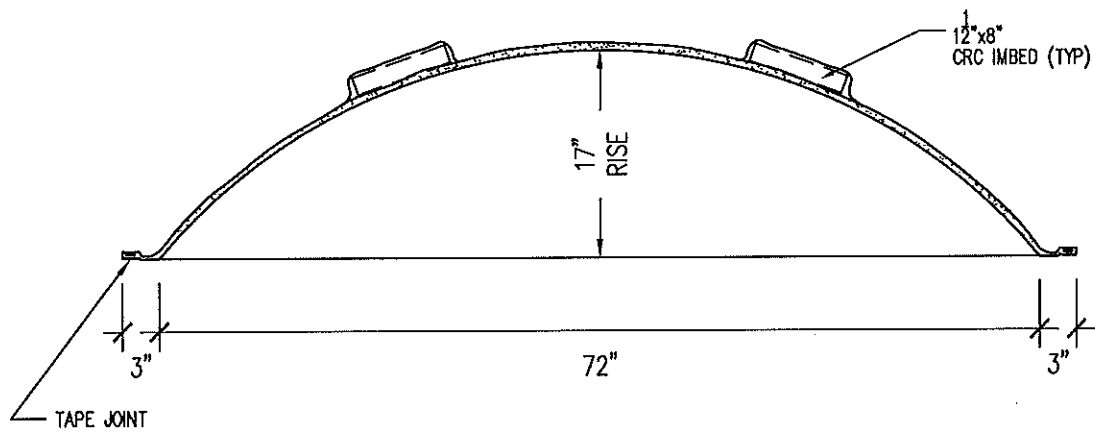

B SECTION

SCALE: 3/4" = 1'-0"

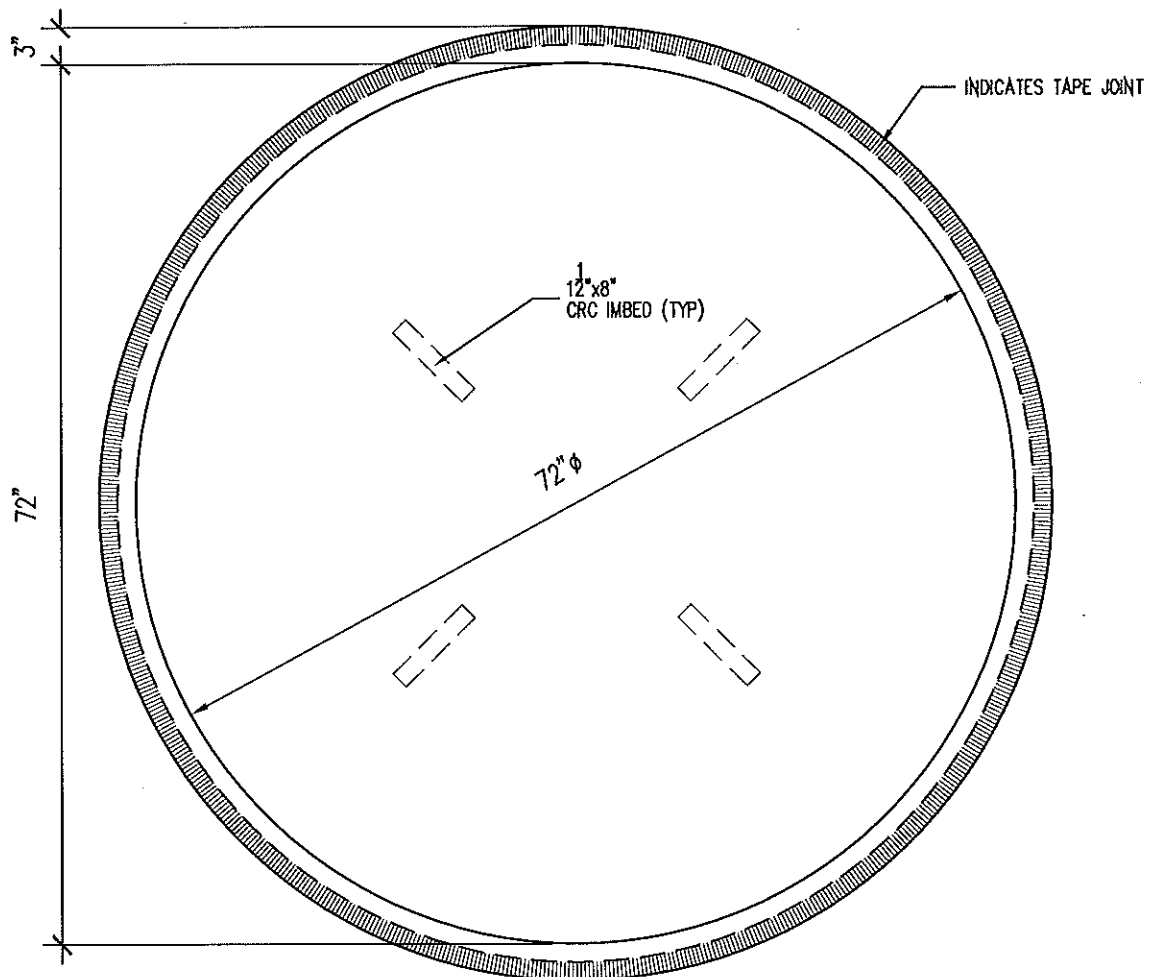

A REFLECTED PLAN
DC-6

SCALE: 3/4" = 1'-0"



**MOONLIGHT
MOLDS, inc.**

13720 S. Western Ave., Unit A • Gardena, CA 90249
Phone: (310) 538-9142 • Fax: (310) 538-9717

Project Name: STANDARD GYPSUM DOME CEILING(DC-6)


Customer Name:

Date Drawn: 7-12-99


Drawn By: SZ

Job Number:

Sheet Number: 18-1-07

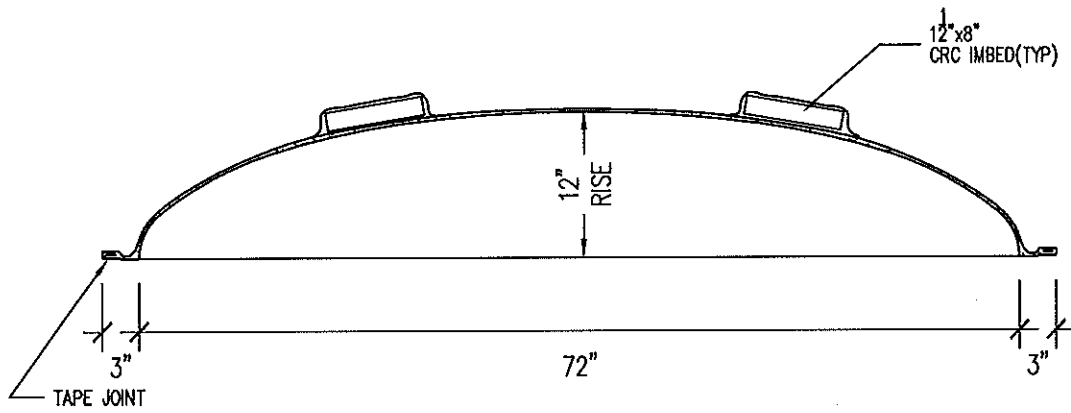

B SECTION
SCALE: 3/4" = 1'-0"

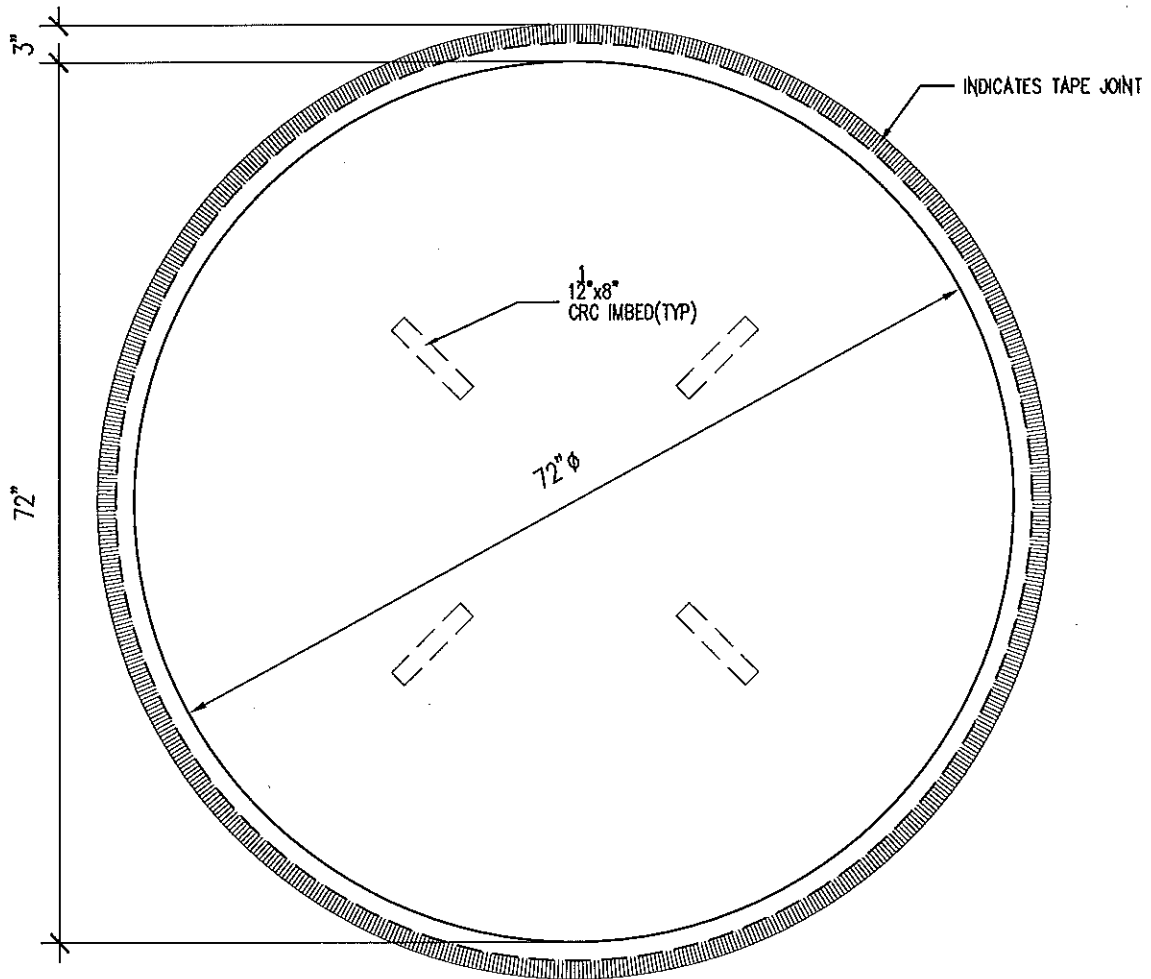

A REFLECTED PLAN DC-6A
SCALE: 3/4" = 1'-0"



**MOONLIGHT
MOLDS, inc.**

13720 S. Western Ave., Unit A • Gardena, CA 90249
Phone: (310) 538-9142 • Fax: (310) 538-9717

Project Name: STANDARD GYPSUM DOME CEILING(DC-6A)


Customer Name:

Date Drawn: 7-12-99

Drawn By: SZ


Job Number:

Sheet Number: 18-1-08

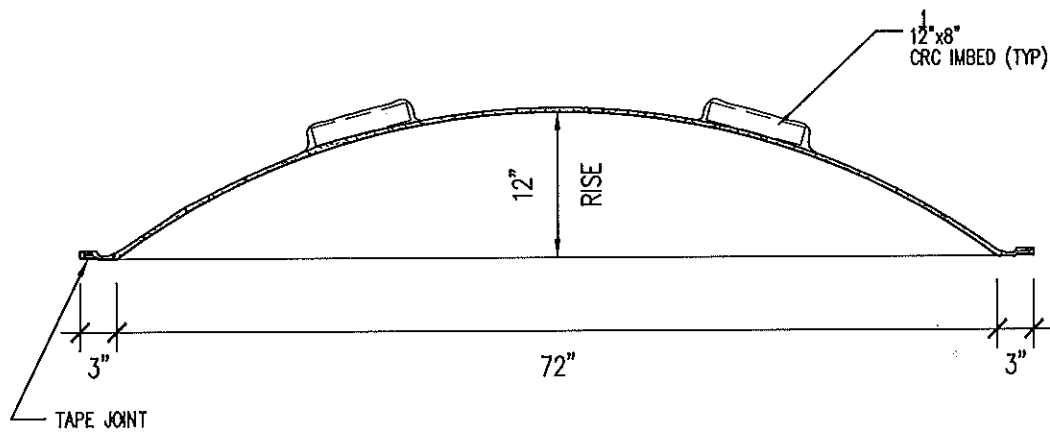

B SECTION

SCALE: 3/4" = 1'-0"

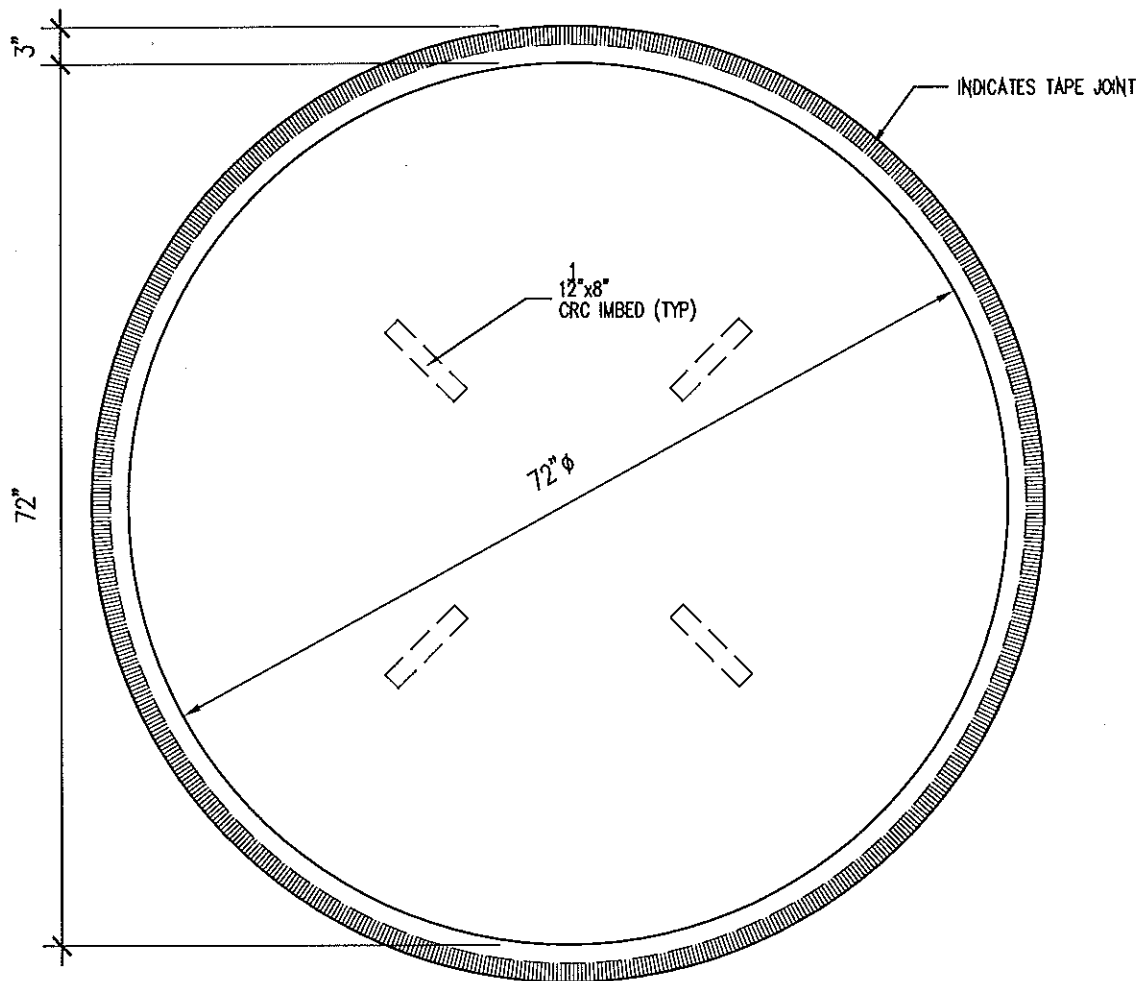

A REFLECTED PLAN
DC-6B


SCALE: 3/4" = 1'-0"




**MOONLIGHT
MOLDS, inc.**

13720 S. Western Ave., Unit A • Gardena, CA 90249
Phone: (310) 538-9142 • Fax: (310) 538-9717

Project Name: STANDARD GYPSUM DOME CEILING (DC-6B)	
Customer Name:	
Date Drawn: 3-26-2002	Drawn By: JLG
Job Number:	Sheet Number: 18-1-08A

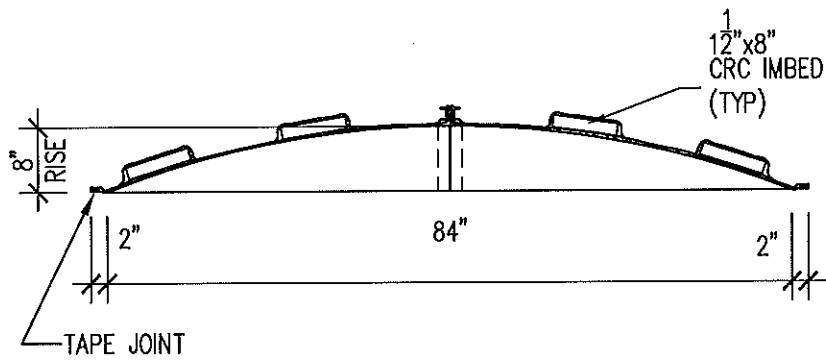

B SECTION
SCALE: 1/2" = 1'-0"

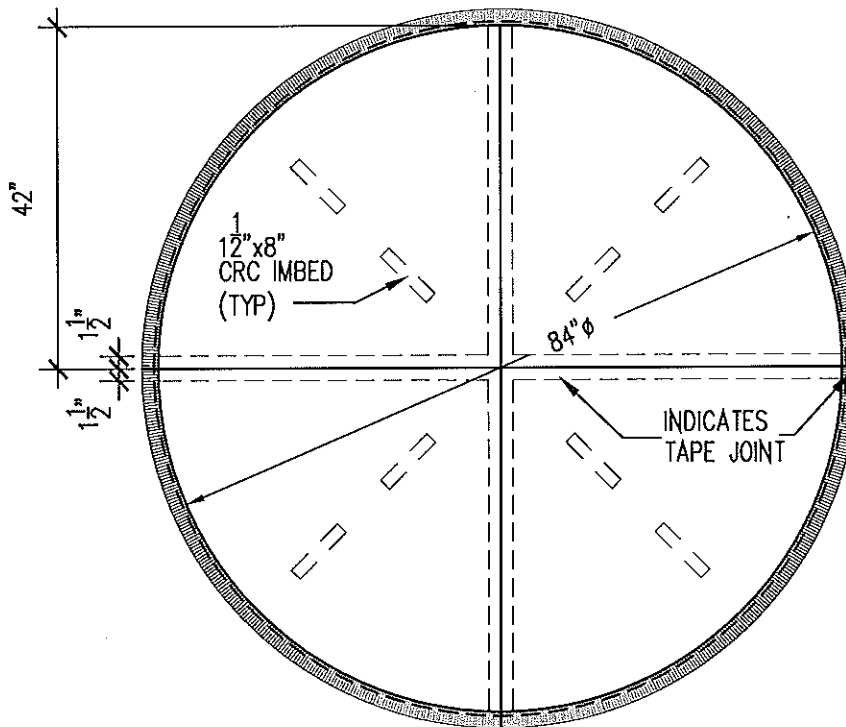

A REFLECTED PLAN
DC-7
SCALE: 1/2" = 1'-0"

NOTE:
DOME IS SUPPLIED IN 4
QUARTER PIE SHAPED PIECES



**MOONLIGHT
MOLDS, inc.**

13720 S. Western Ave., Unit A · Gardena, CA 90249
Phone: (310) 538-9142 · Fax: (310) 538-9717

Project Name: STANDARD GYPSUM DOME CEILING(DC-7)


Customer Name:

Date Drawn: 7-12-99


Drawn By: SZ

Job Number:

Sheet Number: 18-1-09

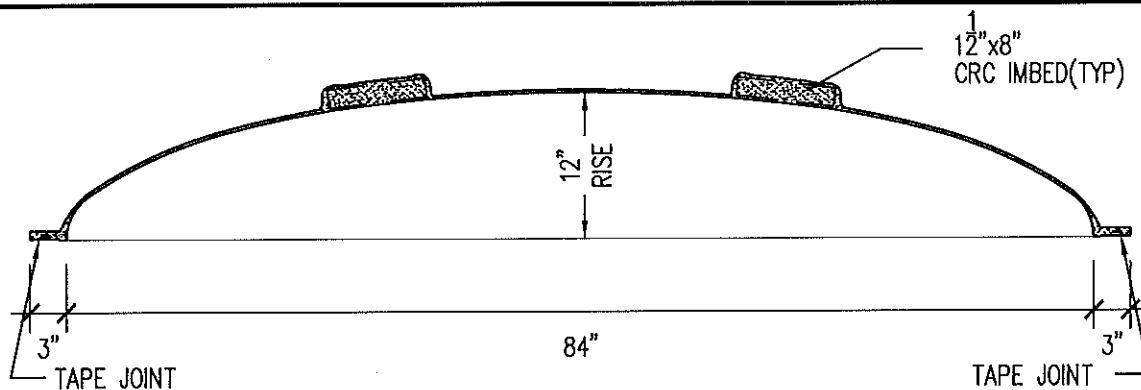

B SECTION (DC-7A)
SCALE: 3/4" = 1'-0"

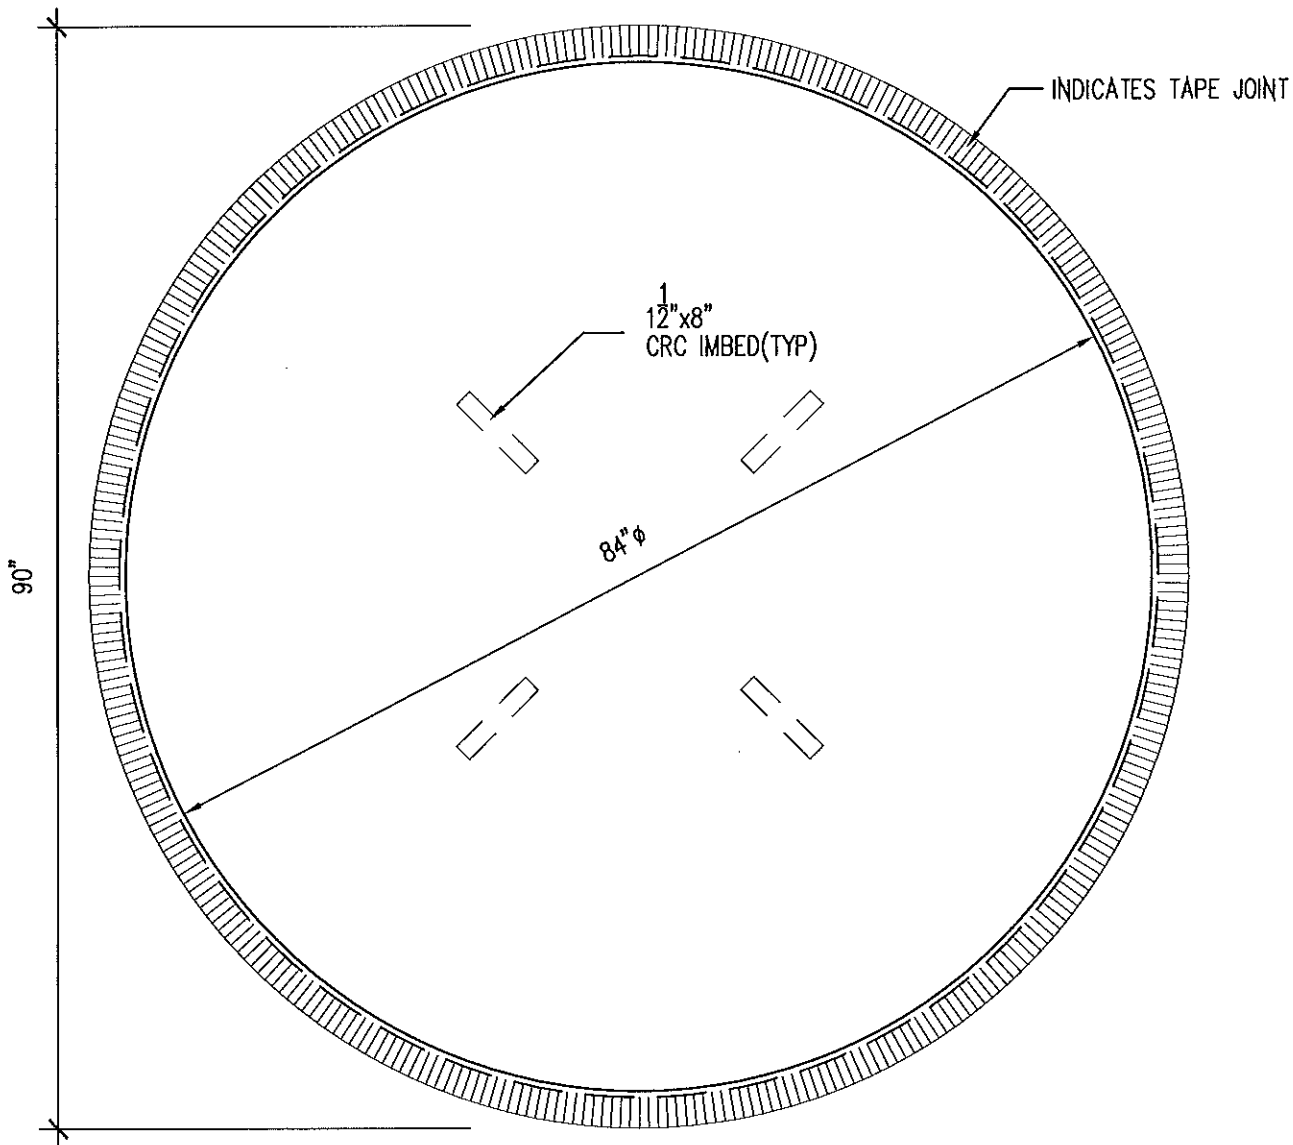

A REFLECTED PLAN DC-7A
SCALE: 3/4" = 1'-0"



**MOONLIGHT
MOLDS, inc.**

13720 S. Western Ave., Unit A · Gardena, CA 90249
Phone: (310) 538-9142 · Fax: (310) 538-9717

Project Name: STANDARD GYPSUM DOME CEILING (DC-7A)


Customer Name:

Date Drawn: 8-22-2000


Drawn By: SZ

Job Number:

Sheet Number: 18-1-10

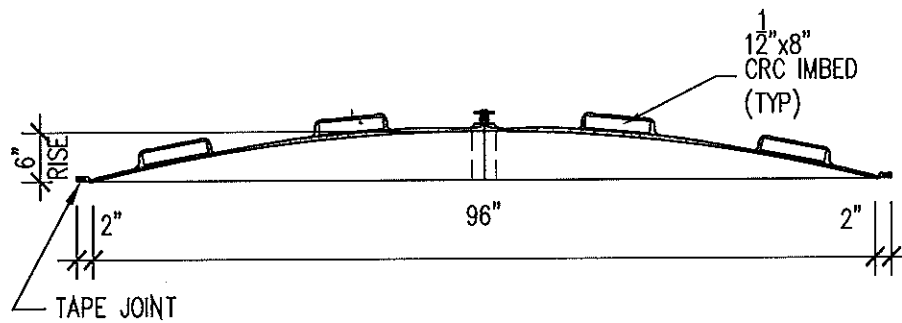

B SECTION
SCALE: 1/2" = 1'-0"

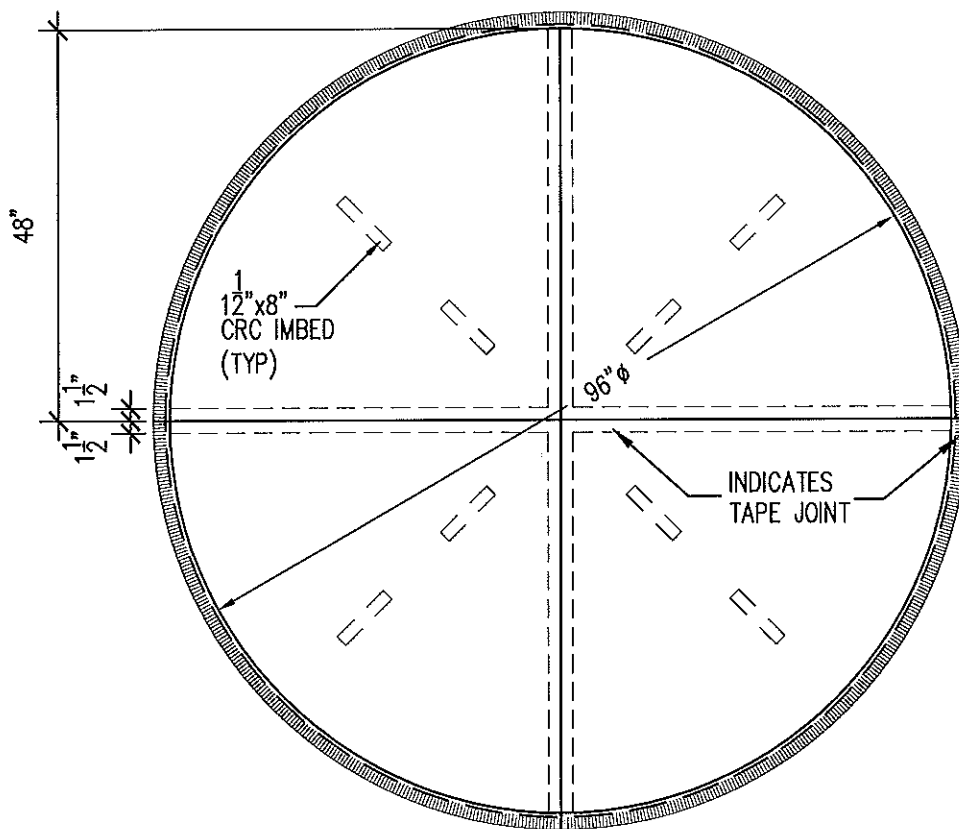


A REFLECTED PLAN
DC-8
SCALE: 1/2" = 1'-0"

NOTE:
DOME IS SUPPLIED IN 4
QUARTER PIE SHAPE PIECES




**MOONLIGHT
MOLDS, inc.**
13720 S. Western Ave., Unit A • Gardena, CA 90249
Phone: (310) 538-9142 • Fax: (310) 538-9717

Project Name: STANDARD GYPSUM DOME CEILING(DC-8)	
Customer Name:	
Date Drawn: 7-12-99	Drawn By: SZ
Job Number:	Sheet Number: 18-1-11

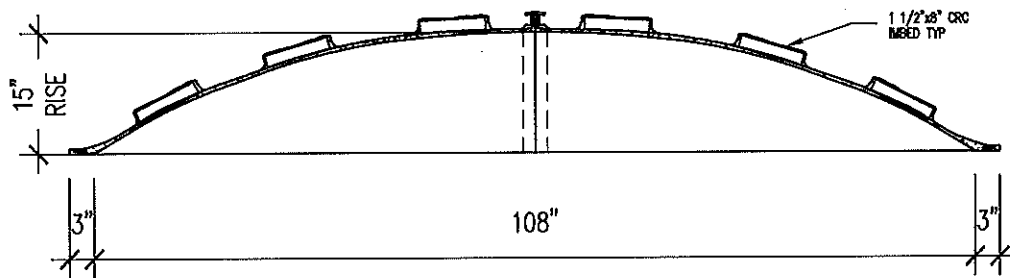

B **SECTION**
SCALE: 1/2" = 1'-0"

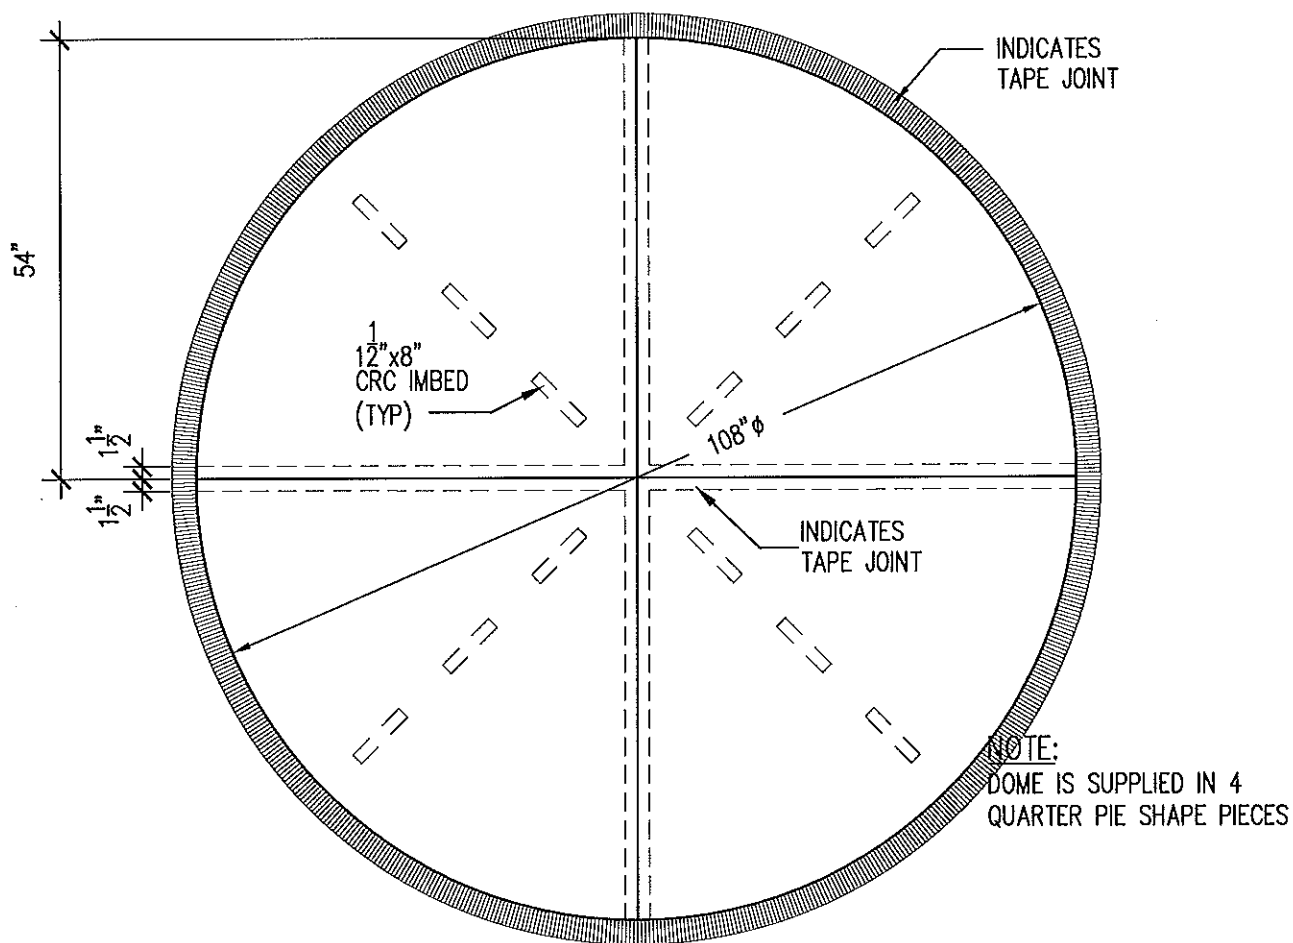

A **REFLECTED PLAN**
DC-9
SCALE: 1/2" = 1'-0"



**MOONLIGHT
MOLDS, inc.**

13720 S. Western Ave., Unit A • Gardena, CA 90249
Phone: (310) 538-9142 • Fax: (310) 538-9717

Project Name: STANDARD GYPSUM DOME CEILING(DC-9)


Customer Name:

Date Drawn: 7-14-99


Drawn By: SZ

Job Number:

Sheet Number: 18-1-13

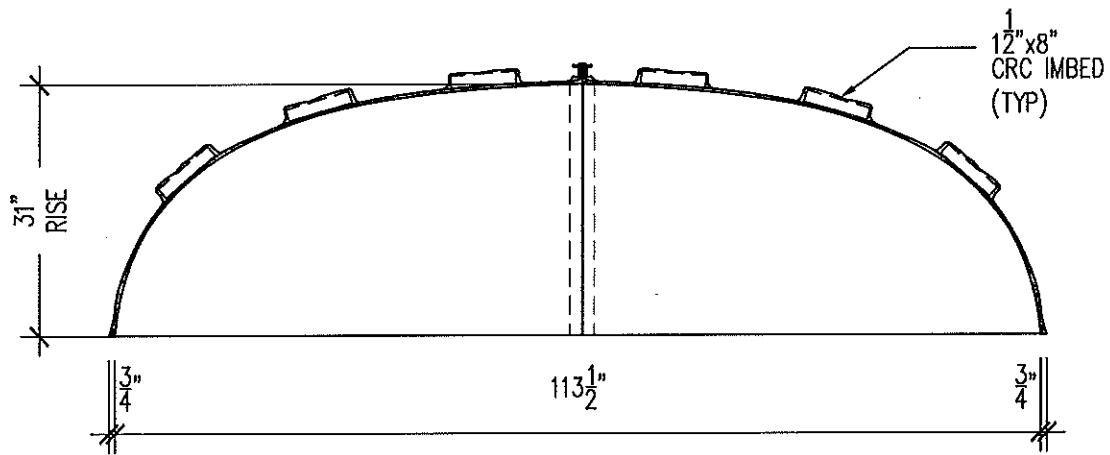

B SECTION
SCALE: 1/2" = 1'-0"

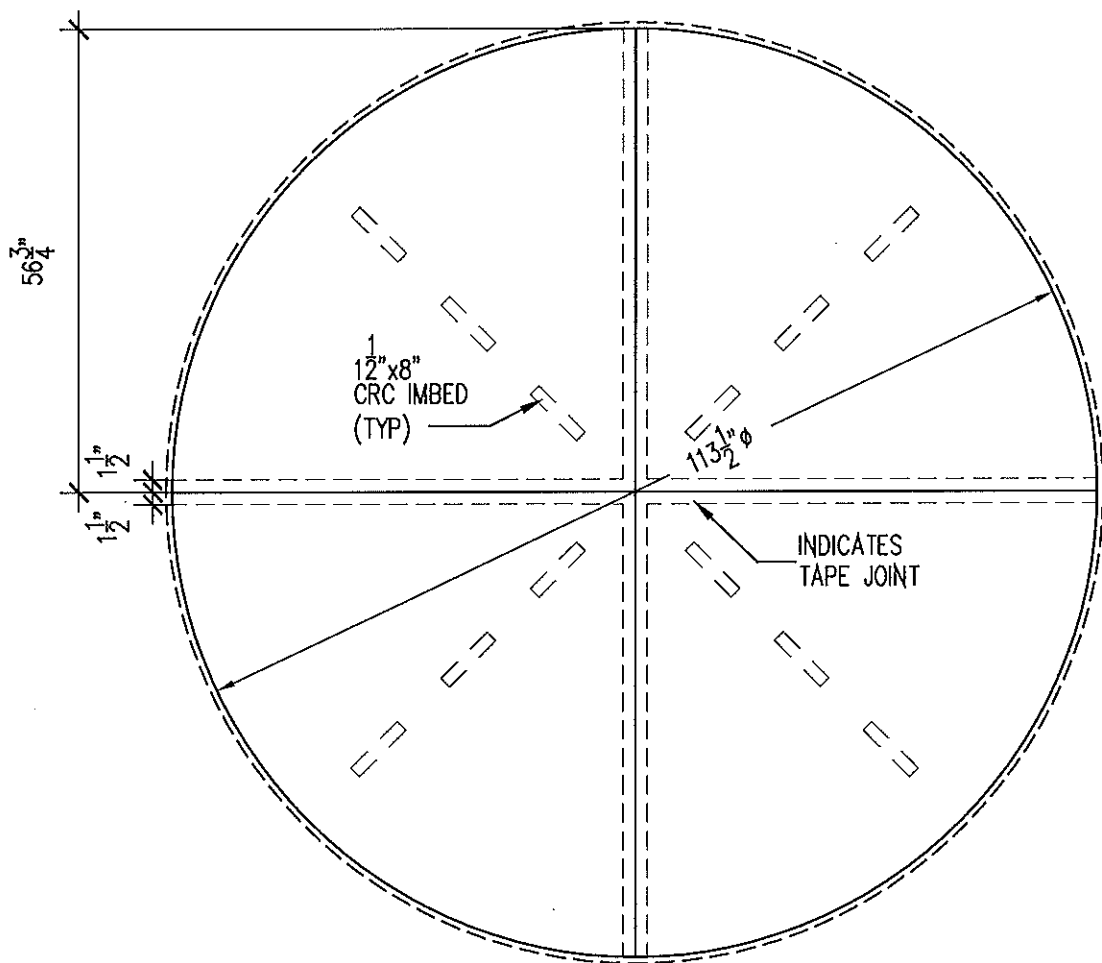


A REFLECTED PLAN
DC-9-5 1/2
SCALE: 1/2" = 1'-0"

NOTE:
DOME IS SUPPLIED IN 4
QUARTER PIE SHAPE PIECES




**MOONLIGHT
MOLDS, inc.**
13720 S. Western Ave., Unit A • Gardena, CA 90249
Phone: (310) 538-9142 • Fax: (310) 538-9717

Project Name: STANDARD GYPSUM DOME CEILING(DC-9-5 1/2)	
Customer Name:	
Date Drawn: 7-14-99	Drawn By: SZ
Job Number:	Sheet Number: 18-1-14

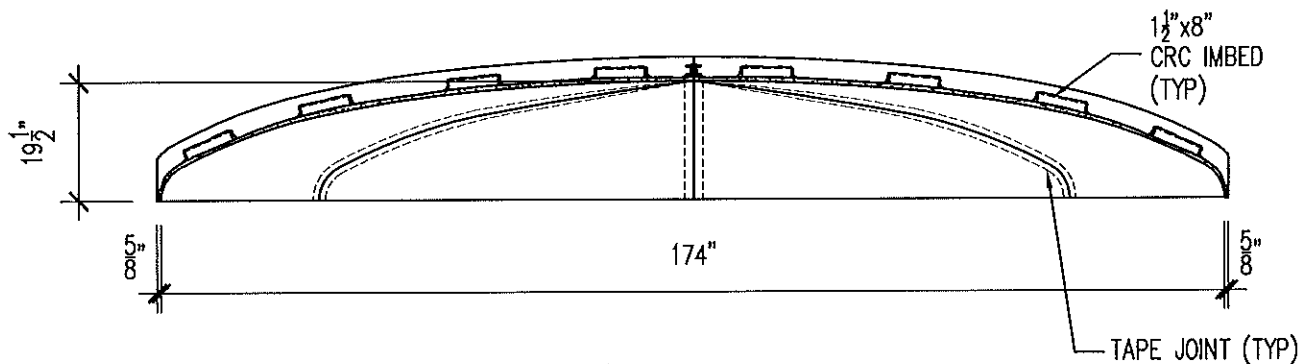

B SECTION
SCALE: 3/8" = 1'-0"

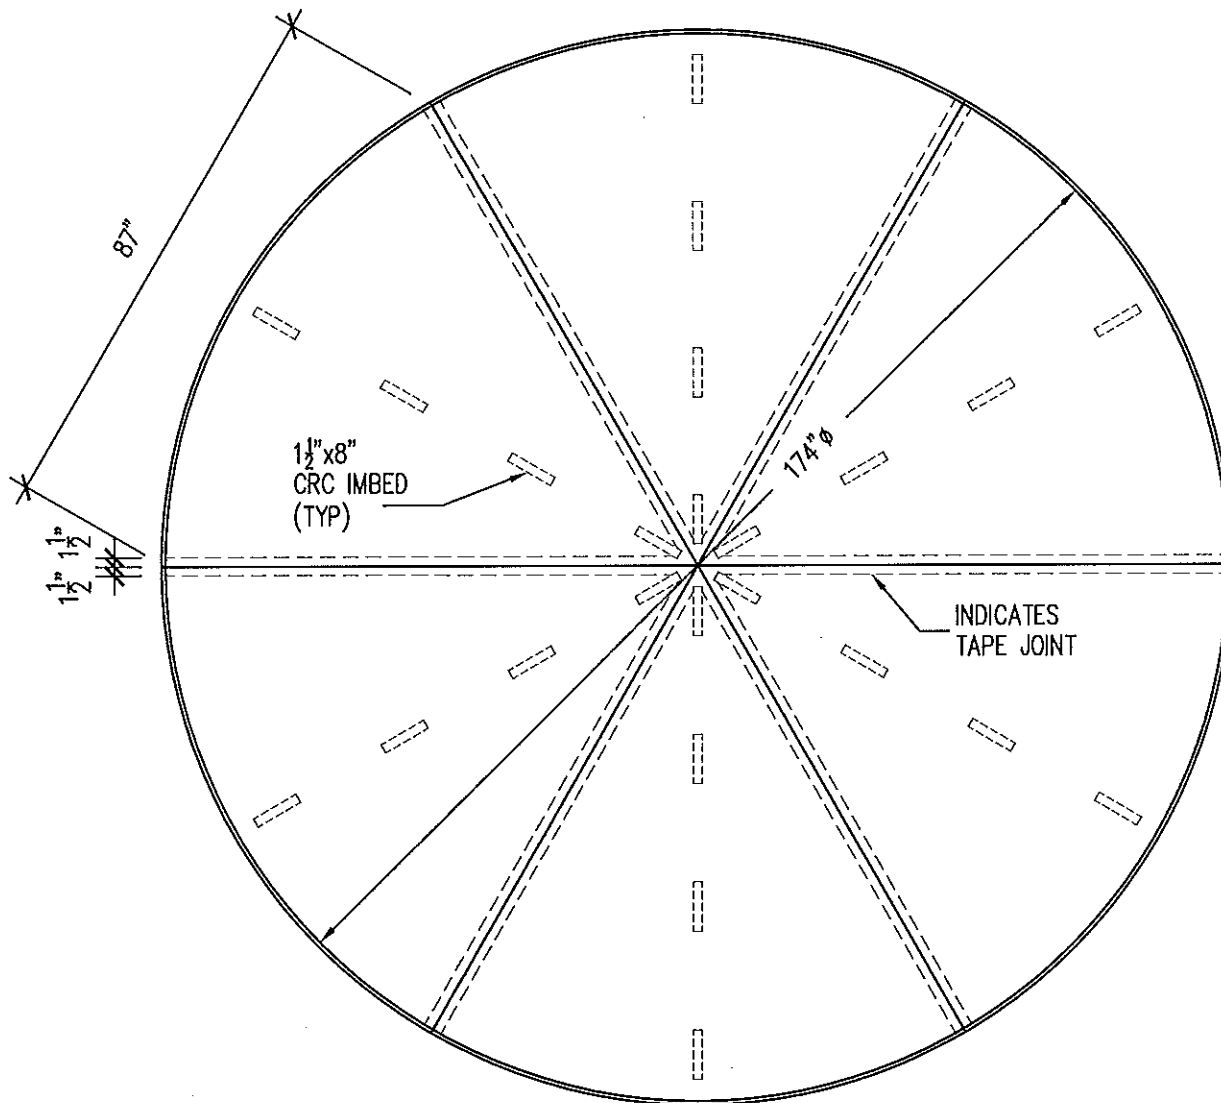

REFLECTED PLAN
DC-14-6
A
SCALE: 3/8" = 1'-0"

NOTE:
DOME IS SUPPLIED IN
6 PIE SHAPE PIECES



**MOONLIGHT
MOLDS, inc.**

13720 S. Western Ave., Unit A • Gardena, CA 90249
Phone: (310) 538-9142 • Fax: (310) 538-9717

Project Name: STANDARD GYPSUM DOME CEILING (DC-14-16)


Customer Name:

Date Drawn: 7-14-99

Drawn By: SZ


Job Number:

Sheet Number: 18-1-16

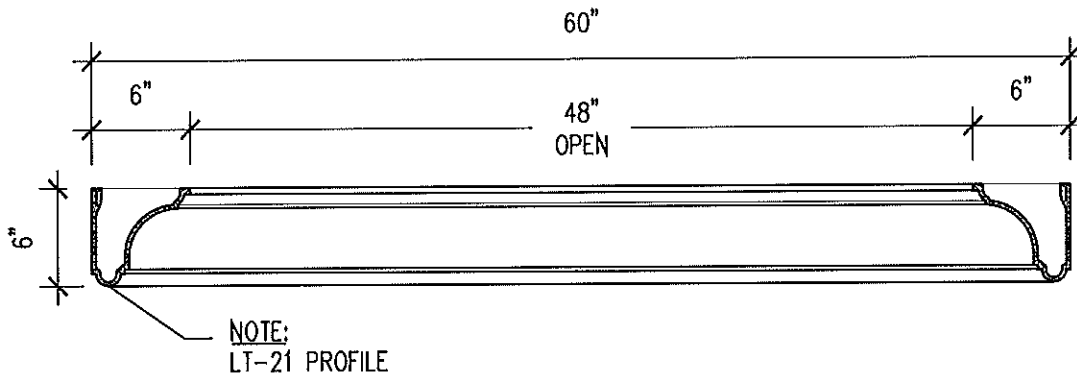

B ELEVATION/SECTION

SCALE: 1" = 1'-0"

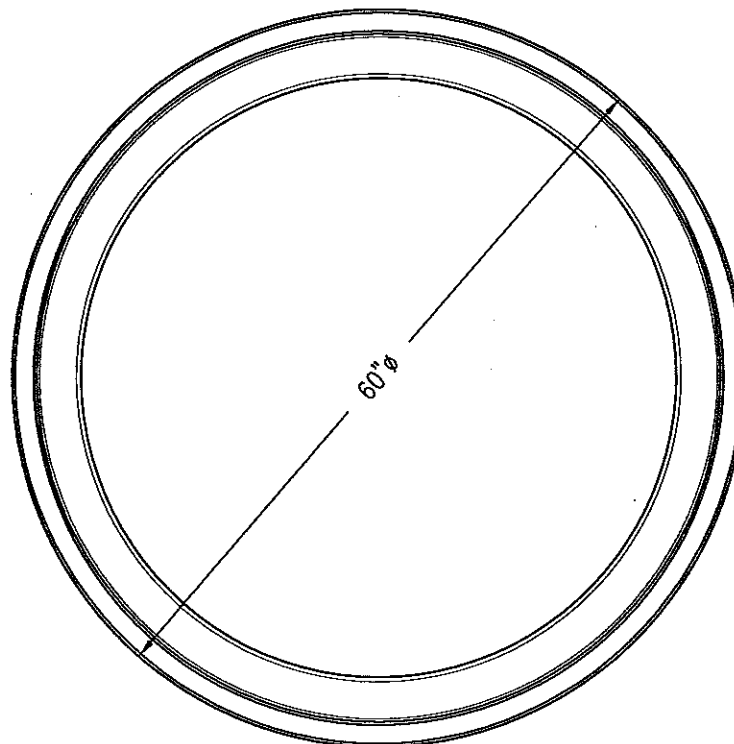

B REFLECTED CEILING PLAN
LTDC-5


SCALE: 3/4" = 1'-0"



**MOONLIGHT
MOLDS, inc.**


13720 S. Western Ave., Unit A • Gardena, CA 90249
Phone: (310) 538-9142 • Fax: (310) 538-9717

Project Name: DOME RING (LTDC-5)	
Customer Name:	
Date Drawn: 7-28-99	Drawn By: SZ
Job Number:	Sheet Number: 18-2-1

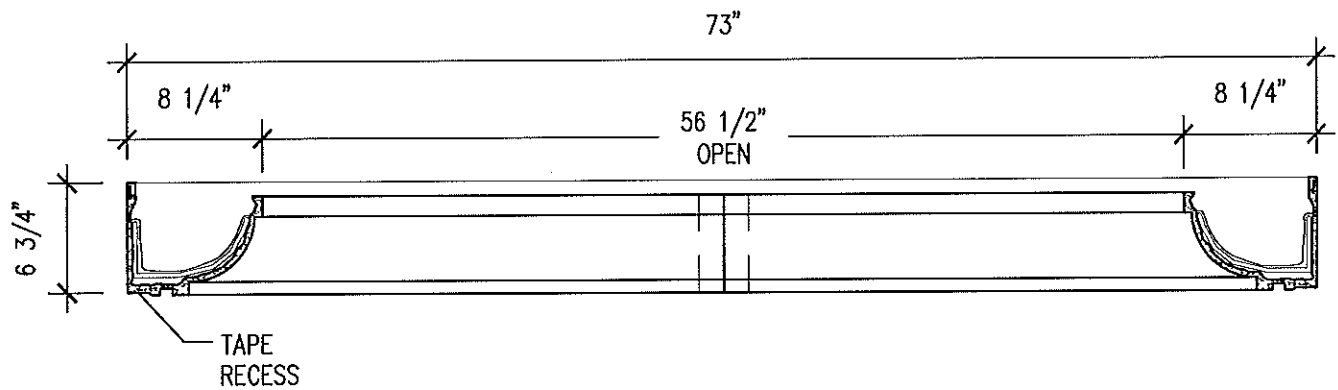

B SECTION

SCALE: 1" = 1'-0"

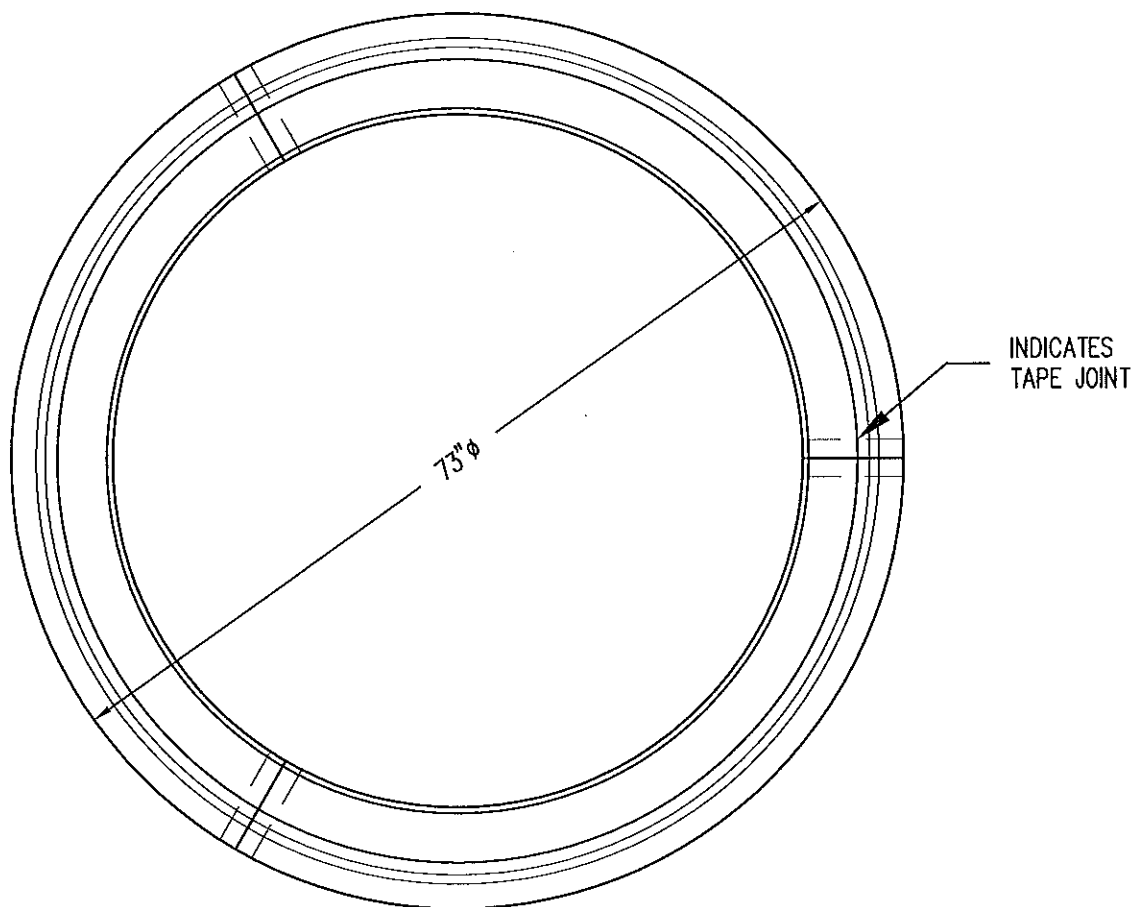

A REFLECTED CEILING PLAN
LTDC-6


SCALE: 1 1/2" = 1'-0"



**MOONLIGHT
MOLDS, inc.**


13720 S. Western Ave., Unit A • Gardena, CA 90249
Phone: (310) 538-9142 • Fax: (310) 538-9717

Project Name: DOME RING (LTDC-6)	
Customer Name:	
Date Drawn: 7-27-99	Drawn By: SZ
Job Number:	Sheet Number: 18-2-2

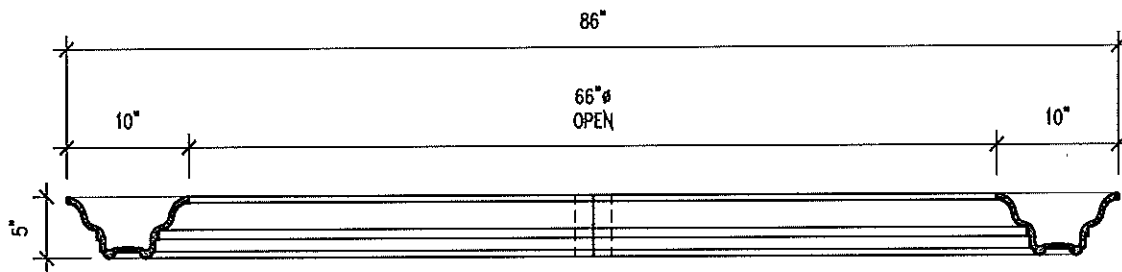

B **ELEVATION/SECTION**

SCALE: 3/4" = 1'-0"

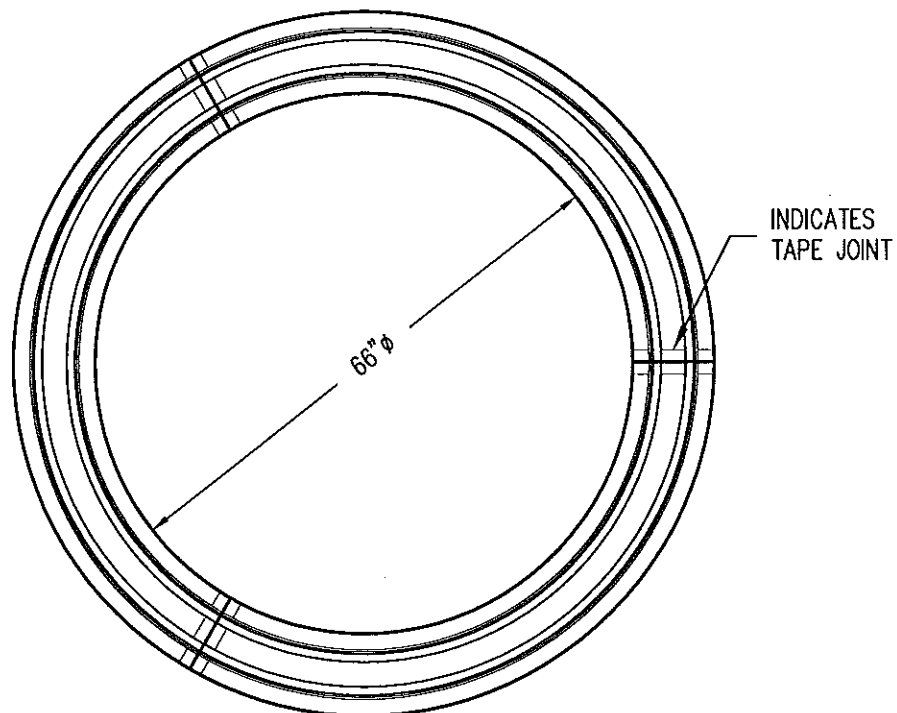

A **REFLECTED CEILING PLAN**
LTDC-6A


SCALE: 1/2" = 1'-0"



**MOONLIGHT
MOLDS, inc.**


13720 S. Western Ave., Unit A · Gardena, CA 90249
Phone: (310) 538-9142 · Fax: (310) 538-9717

Project Name: DOME RING (LTDC-6A)	
Customer Name:	
Date Drawn: 7-28-99	Drawn By: SZ
Job Number:	Sheet Number: 18-2-3

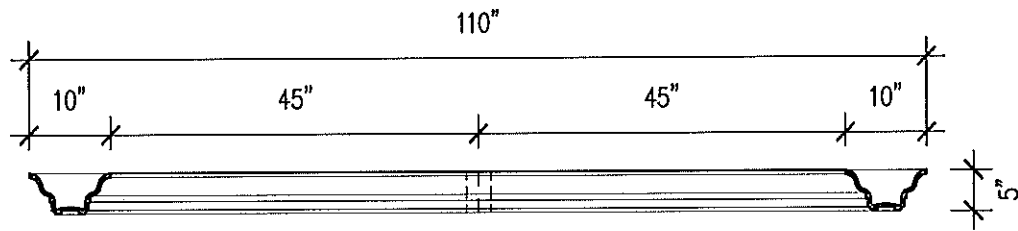

B **ELEVATION/SECTION**

SCALE: $\frac{3}{4}" = 1'-0"$

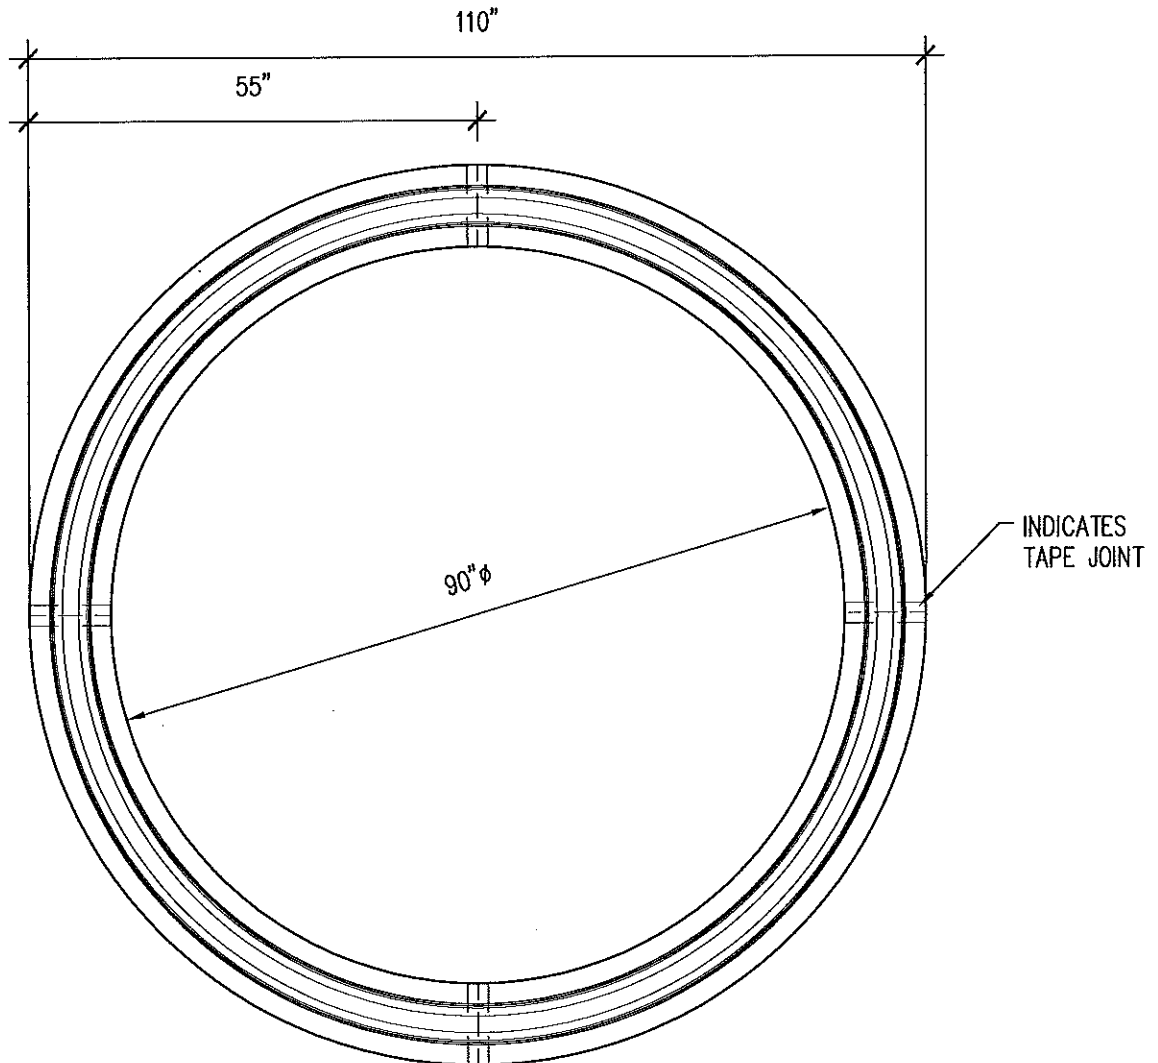

A **REFLECTED CEILING PLAN**
LTDC-8


SCALE: $\frac{1}{2}" = 1'-0"$




**MOONLIGHT
MOLDS, inc.**

13720 S. Western Ave., Unit A • Gardena, CA 90249
Phone: (310) 538-9142 • Fax: (310) 538-9717


Project Name: DOME RING (LTDC-8)	
Customer Name:	
Date Drawn: 7-26-2000	Drawn By: SZ
Job Number:	Sheet Number: 18-2-4

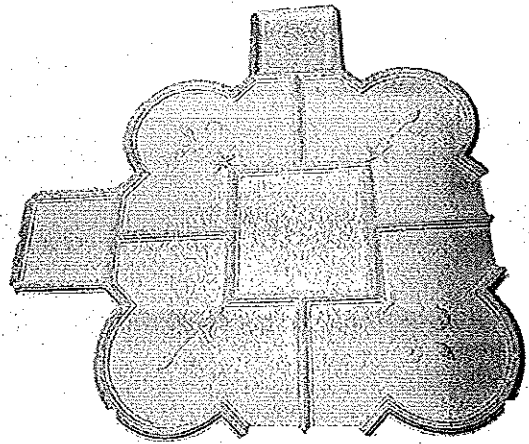

CFC-02
51 1/2" x 51 1/2"

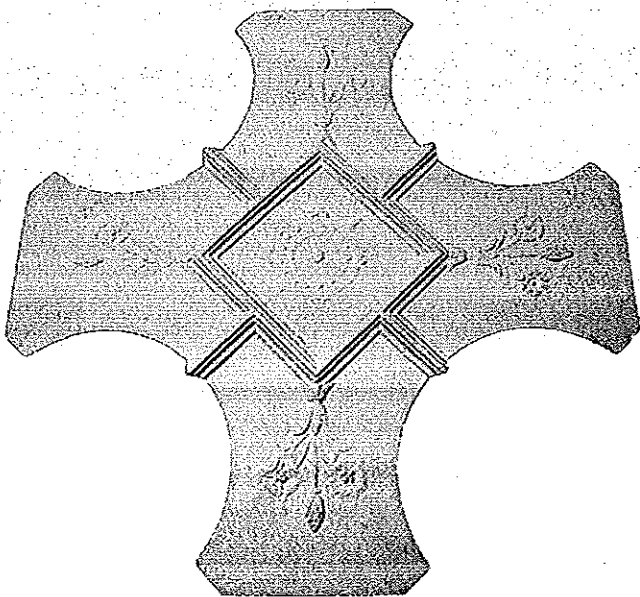


CFC-03
39 1/4" x 39 1/4"

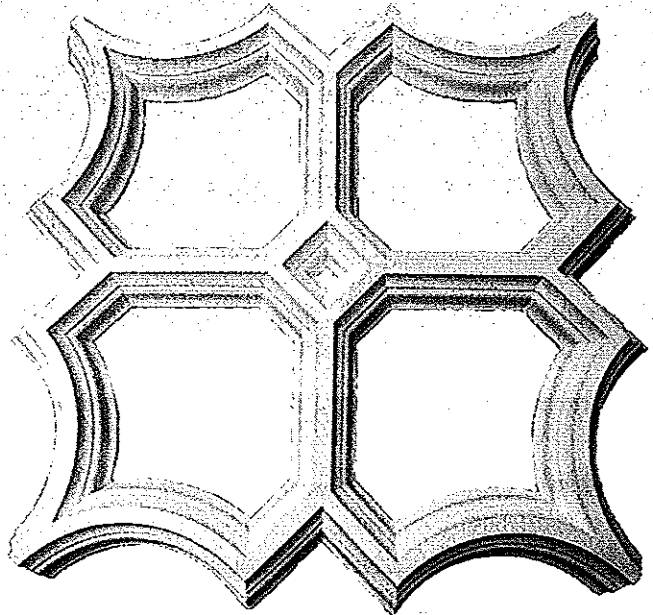


CFC-04
24" x 24"




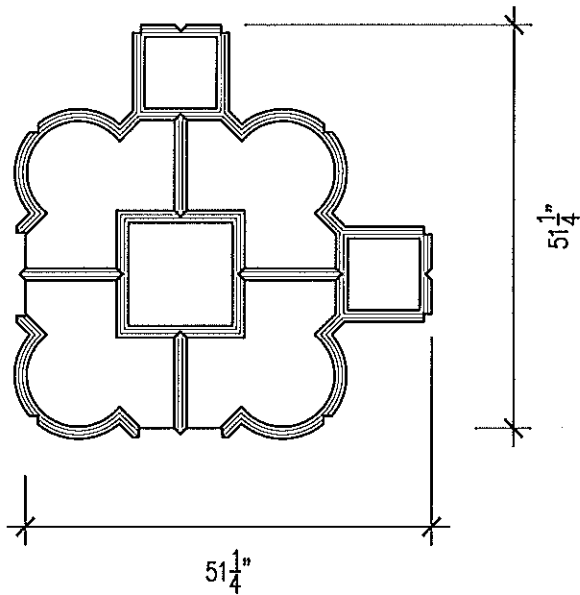

A CFC-02 PLAN
SCALE: 1/2" = 1'-0"

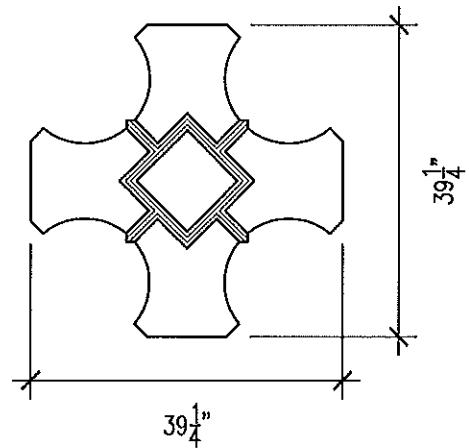

B CFC-03 PLAN
SCALE: 1/2" = 1'-0"

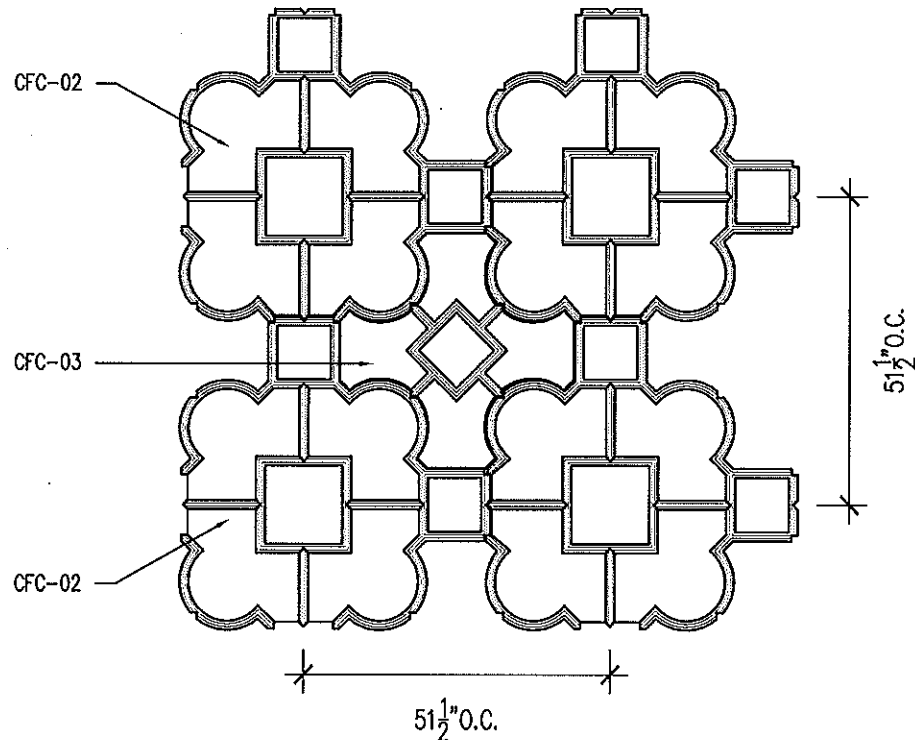

C CFC-02 & 03 REFLECTED CEILING PLAN
SCALE: 3/8" = 1'-0"

NOTES:


1. INSTALLATION HARDWARE, INCLUDING BRACES, STUDS, FASTENERS, TAPE AND JOINT COMPOUND TO BE SUPPLIED BY OTHERS.




**MOONLIGHT
MOLDS, inc.**

13720 S. Western Ave., Unit A · Gardena, CA 90249
Phone: (310) 538-9142 · Fax: (310) 538-9717


Project Name: COFFERED CEILING	
Customer Name:	
Date Drawn: 12-21-99	Drawn By: SZ
Job Number:	Sheet Number: 18-4-2

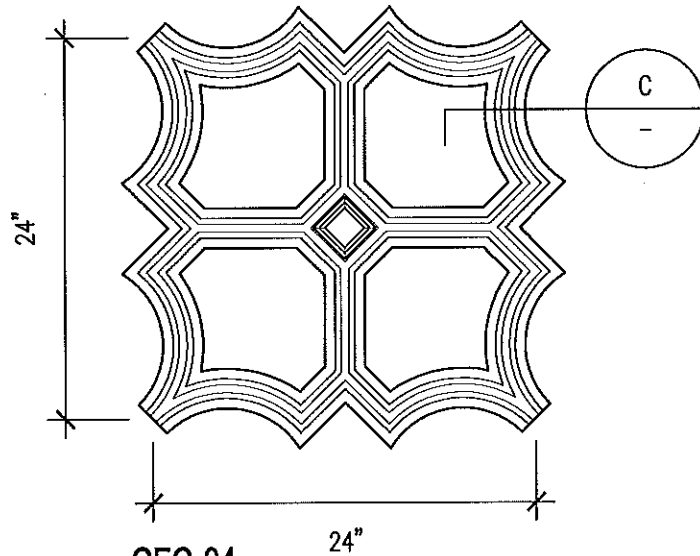


A CFC-04
REFLECTED CEILING PLAN
SCALE: 1" = 1'-0"

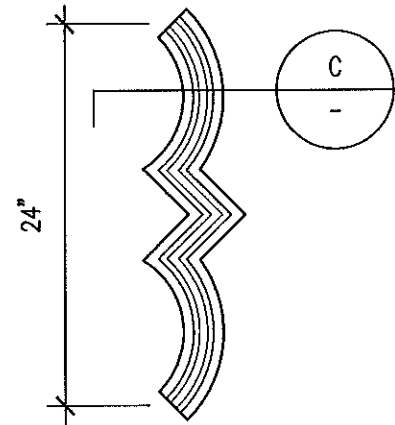

B CFC-04A
REFLECTED CEILING PLAN
SCALE: 1" = 1'-0"

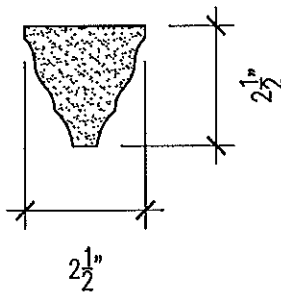

C SECTION
SCALE: 3" = 1'-0"

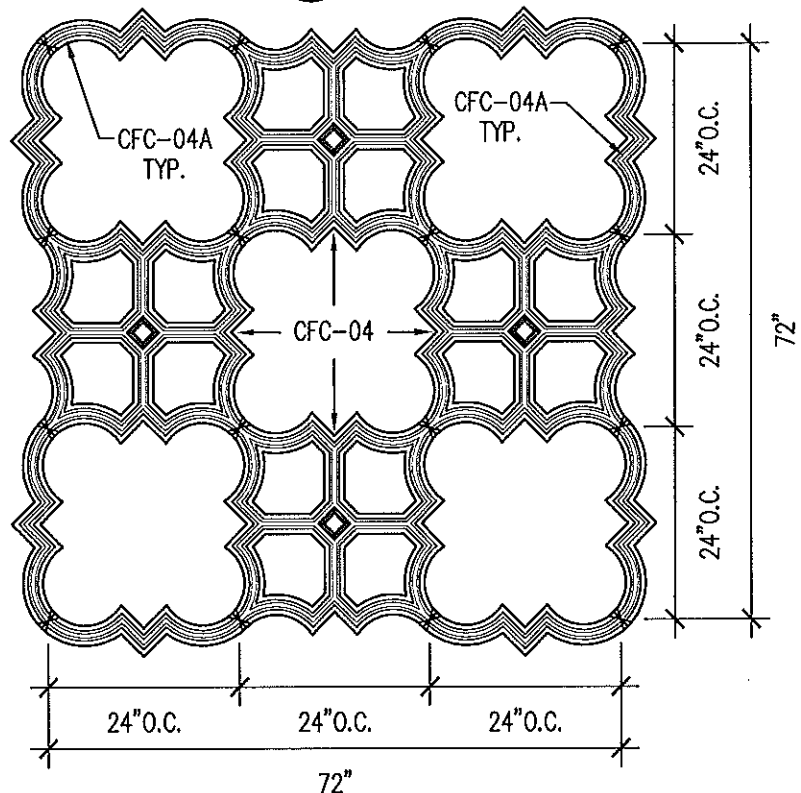

D CFC-04 & 04A
REFLECTED CEILING PLAN
SCALE: 3/4" = 1'-0"

NOTES:


1. INSTALLATION HARDWARE, INCLUDING BRACES, STUDS, FASTENERS, TAPE AND JOINT COMPOUND TO BE SUPPLIED BY OTHERS.




**MOONLIGHT
MOLDS, inc.**

13720 S. Western Ave., Unit A • Gardena, CA 90249
Phone: (310) 538-9142 • Fax: (310) 538-9717

Project Name: COFFERED CEILING	
Customer Name:	
Date Drawn: 12-21-99	Drawn By: SZ
Job Number:	Sheet Number: 18-4-3

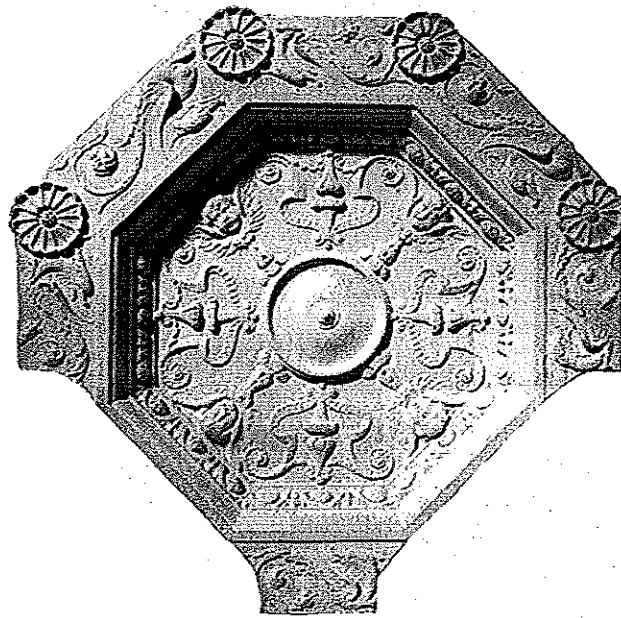


CFC-05A

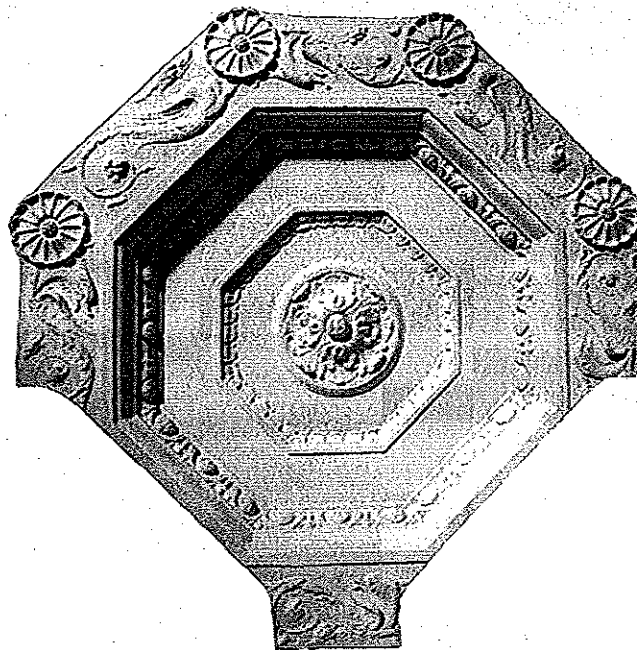


CFC-05B




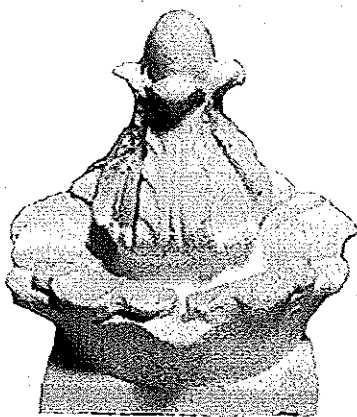


CFC-05C

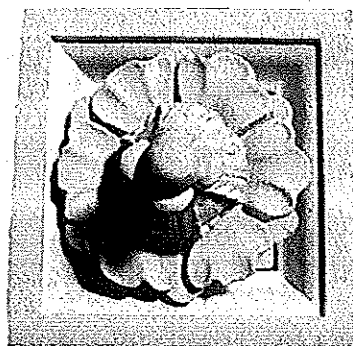


CFC-05C & H

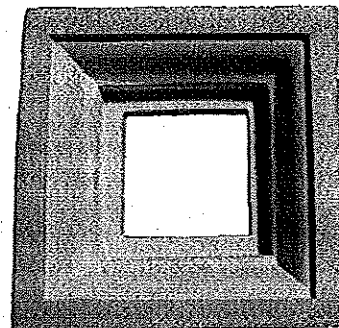

CFC-05H

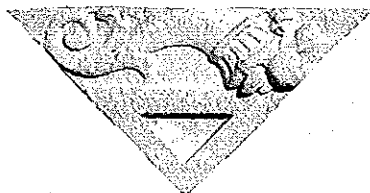

CFC-05D

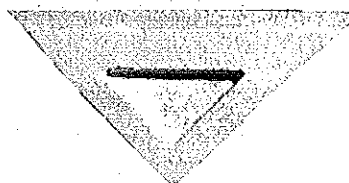

CFC-05E




CFC-05F




CFC-05G



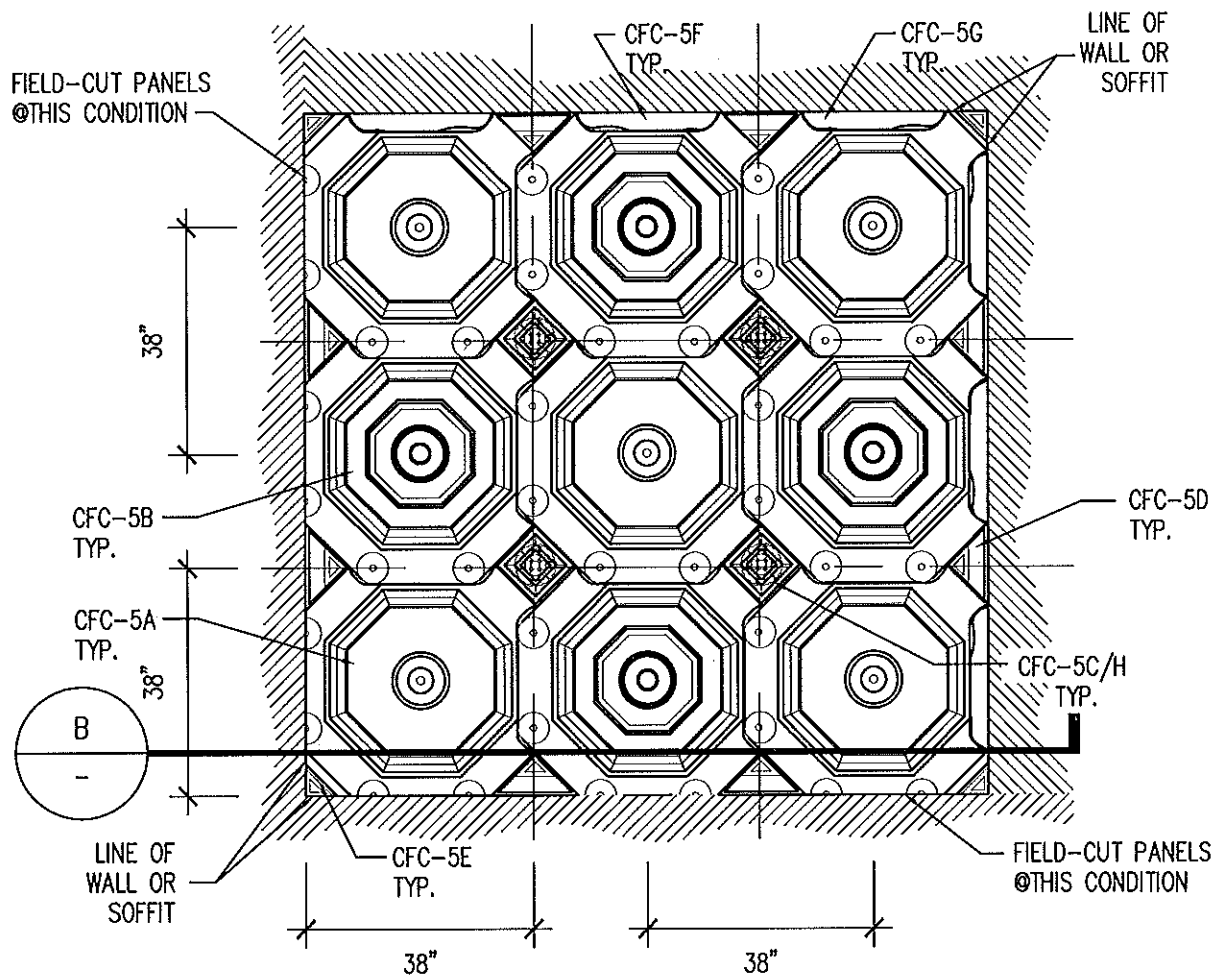

A CFC-5A/5B
REFLECTED CEILING PLAN
SCALE: $\frac{3}{8}" = 1'-0"$

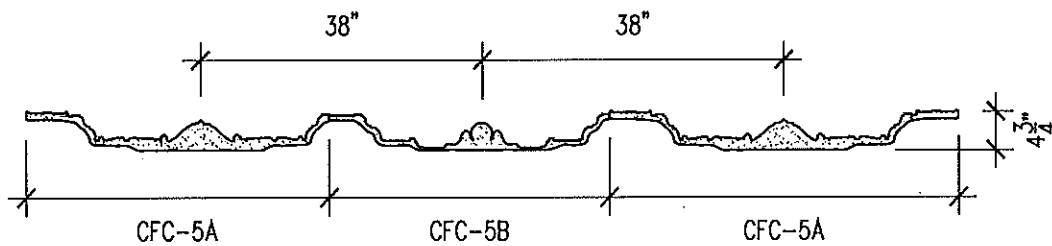

B CFC-5A/5B
SECTION
SCALE: $\frac{1}{2}" = 1'-0"$

NOTES


1. INSTALLATION HARDWARE, INCLUDING BRACES, STUDS, FASTENERS, TAPE AND JOINT COMPOUND TO BE SUPPLIED BY OTHERS




**MOONLIGHT
MOLDS, inc.**

13720 S. Western Ave., Unit A • Gardena, CA 90249
Phone: (310) 538-9142 • Fax: (310) 538-9717


Project Name: COFFERED CEILING	
Customer Name:	
Date Drawn: 1-4-2000	Drawn By: SZ
Job Number:	Sheet Number: 18-4-6

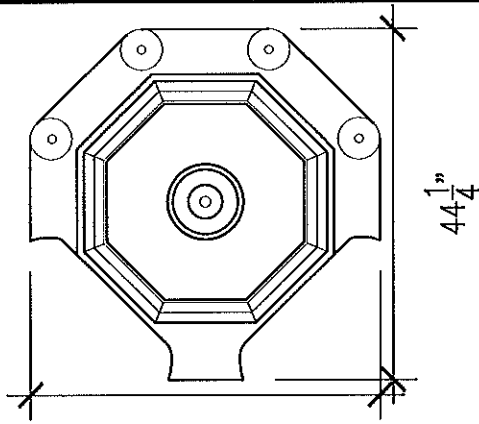


A **CFC-5A**
REFLECTED PLAN
SCALE: 1/2" = 1'-0"

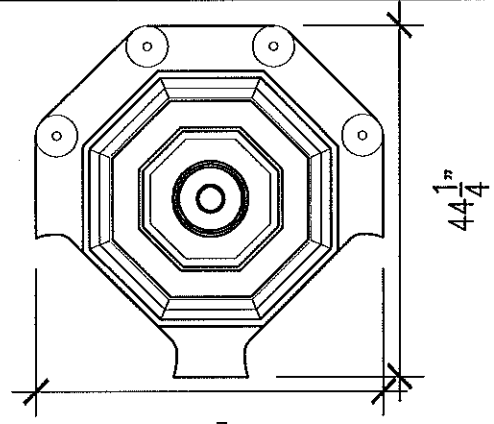


B **CFC-5B**
REFLECTED PLAN
SCALE: 1/2" = 1'-0"

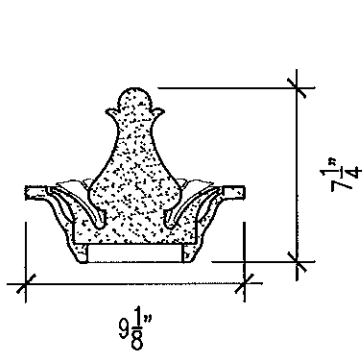


C **CFC-5C/H**
SECTION
SCALE: 1 1/2" = 1'-0"

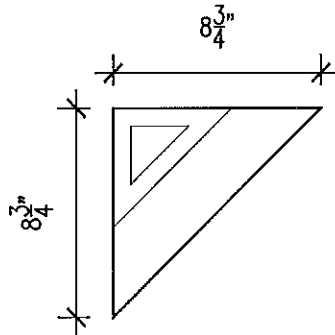


D **CFC-5D**
REFLECTED PLAN
SCALE: 1 1/2" = 1'-0"

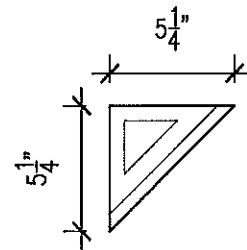

E **CFC-5E**
REFLECTED PLAN
SCALE: 1 1/2" = 1'-0"

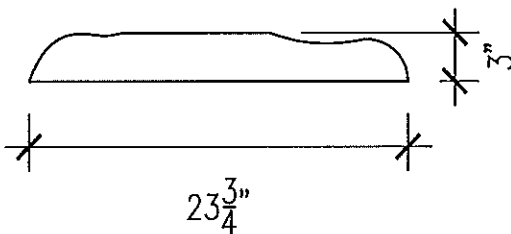

F **CFC-5F**
REFLECTED PLAN
SCALE: 1 1/2" = 1'-0"

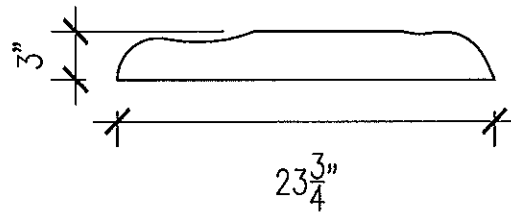

G **CFC-5G**
REFLECTED PLAN
SCALE: 1 1/2" = 1'-0"

1. INSTALLATION HARDWARE, INCLUDING BRACES, STUDS, FASTENERS, TAPE AND JOINT COMPOUND TO BE SUPPLIED BY OTHERS.



**MOONLIGHT
MOLDS, inc.**


13720 S. Western Ave., Unit A · Gardena, CA 90249
Phone: (310) 538-9142 · Fax: (310) 538-9717

Project Name: COFFERED CEILING PARTS	
Customer Name:	
Date Drawn: 1-4-2000	Drawn By: SZ
Job Number:	Sheet Number: 18-4-7



CFC- 09
52" x 52"
3 3/4" Relief



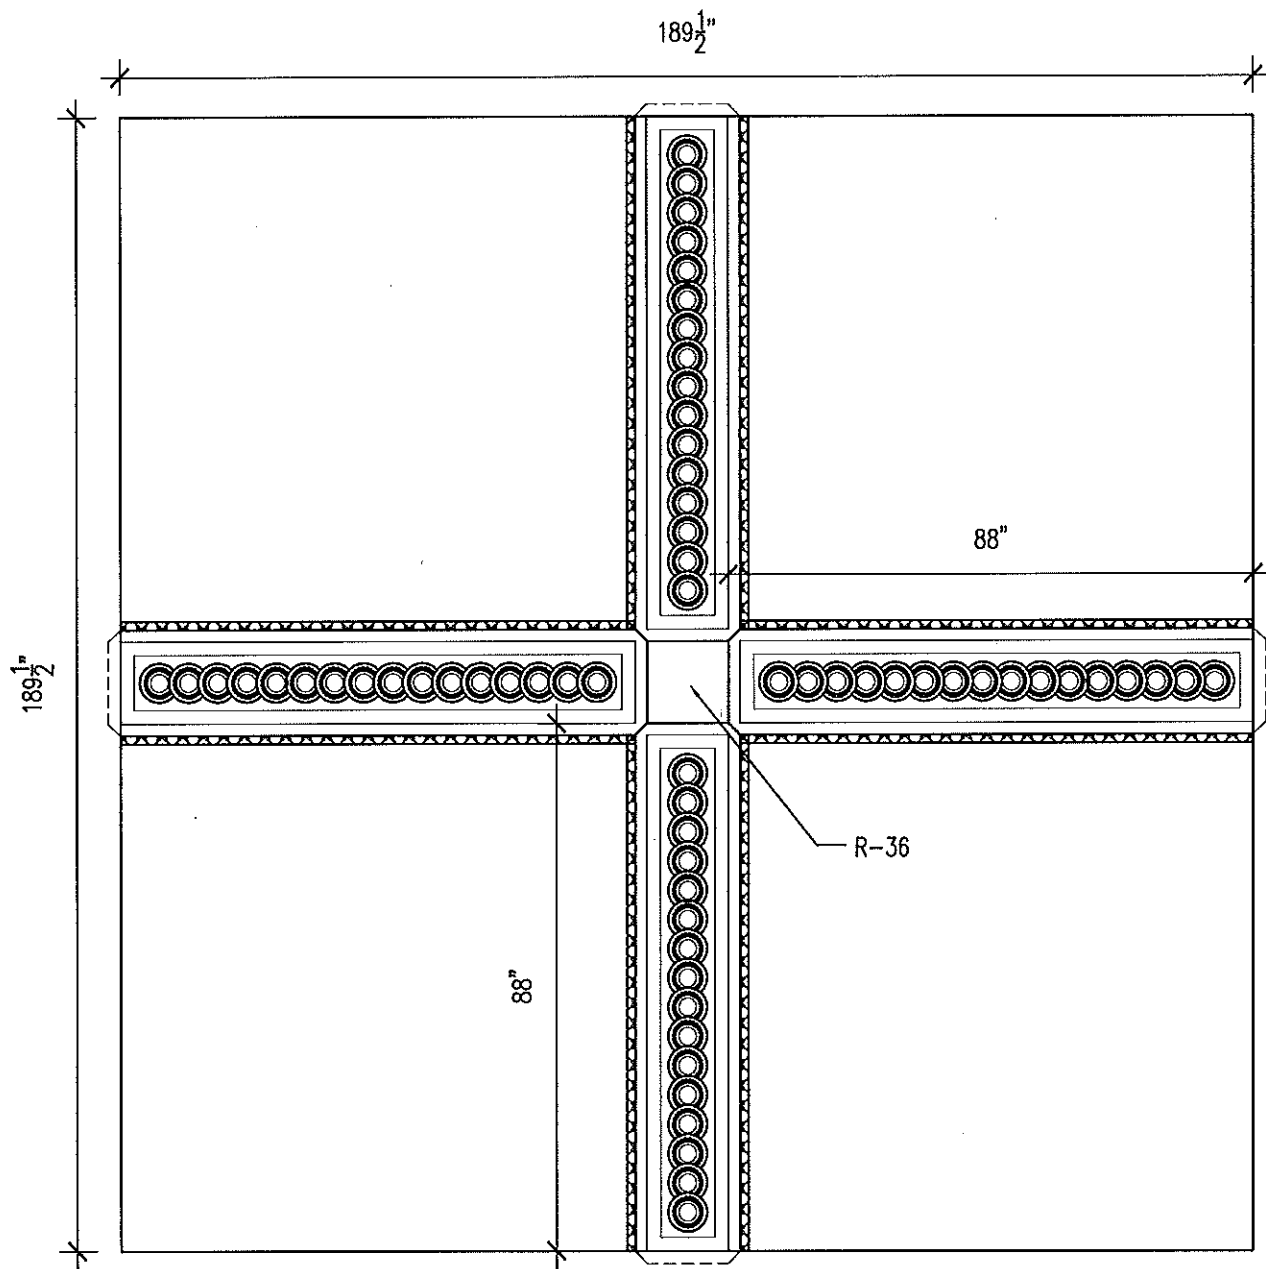


A **CEILING LAY-OUT**
SCALE: 3/8" = 1'-0"



**MOONLIGHT
MOLDS, inc.**

13720 S. Western Ave., Unit A · Gardena, CA 90249
Phone: (310) 538-9142 · Fax: (310) 538-9717


Project Name: COFFERED CEILING(CFC-11)	
Customer Name:	
Date Drawn: 3-8-2000	Drawn By: SZ
Job Number:	Sheet Number: 1R-4-12

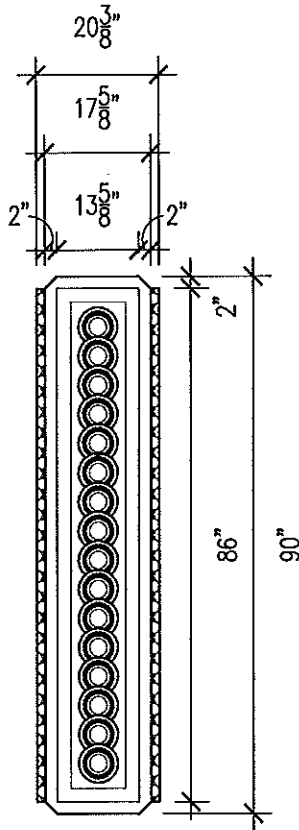

CM-167
PLAN VIEW

A


SCALE: 3/8" = 1'-0"

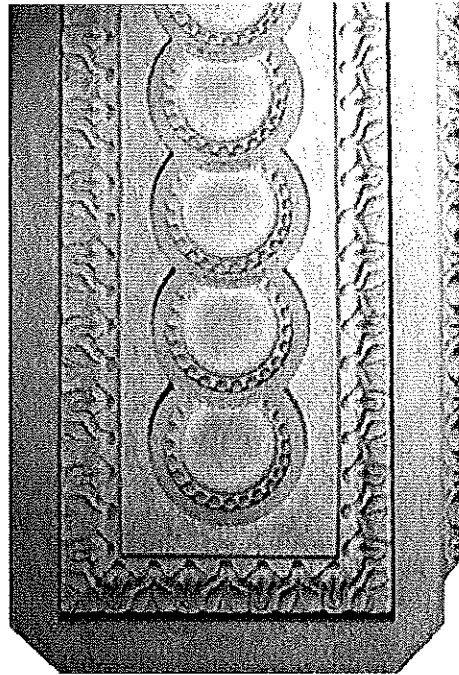

CM-167
PHOTO REFERENCE

B

SCALE: NONE

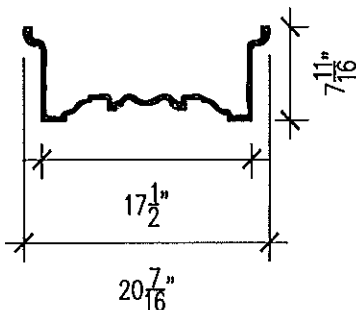

SECTION

C

SCALE: 3/4" = 1'-0"

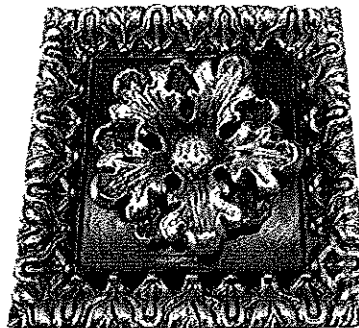


PHOTO REFERENCE(R-36)

D

SCALE: NONE

NOTES:


1. INSTALLATION HARDWARE, INCLUDING BRACES, STUDS, FASTENERS, TAPE AND JOINT COMPOUND TO BE SUPPLIED BY OTHERS.



**MOONLIGHT
MOLDS, inc.**

13720 S. Western Ave., Unit A · Gardena, CA 90249
Phone: (310) 538-9142 · Fax: (310) 538-9717

Project Name:	COFFERED CEILING(CFC-11)		
Customer Name:			
Date Drawn:	3-8-2000	Drawn By:	SZ
Job Number:		Sheet Number:	18-4-13

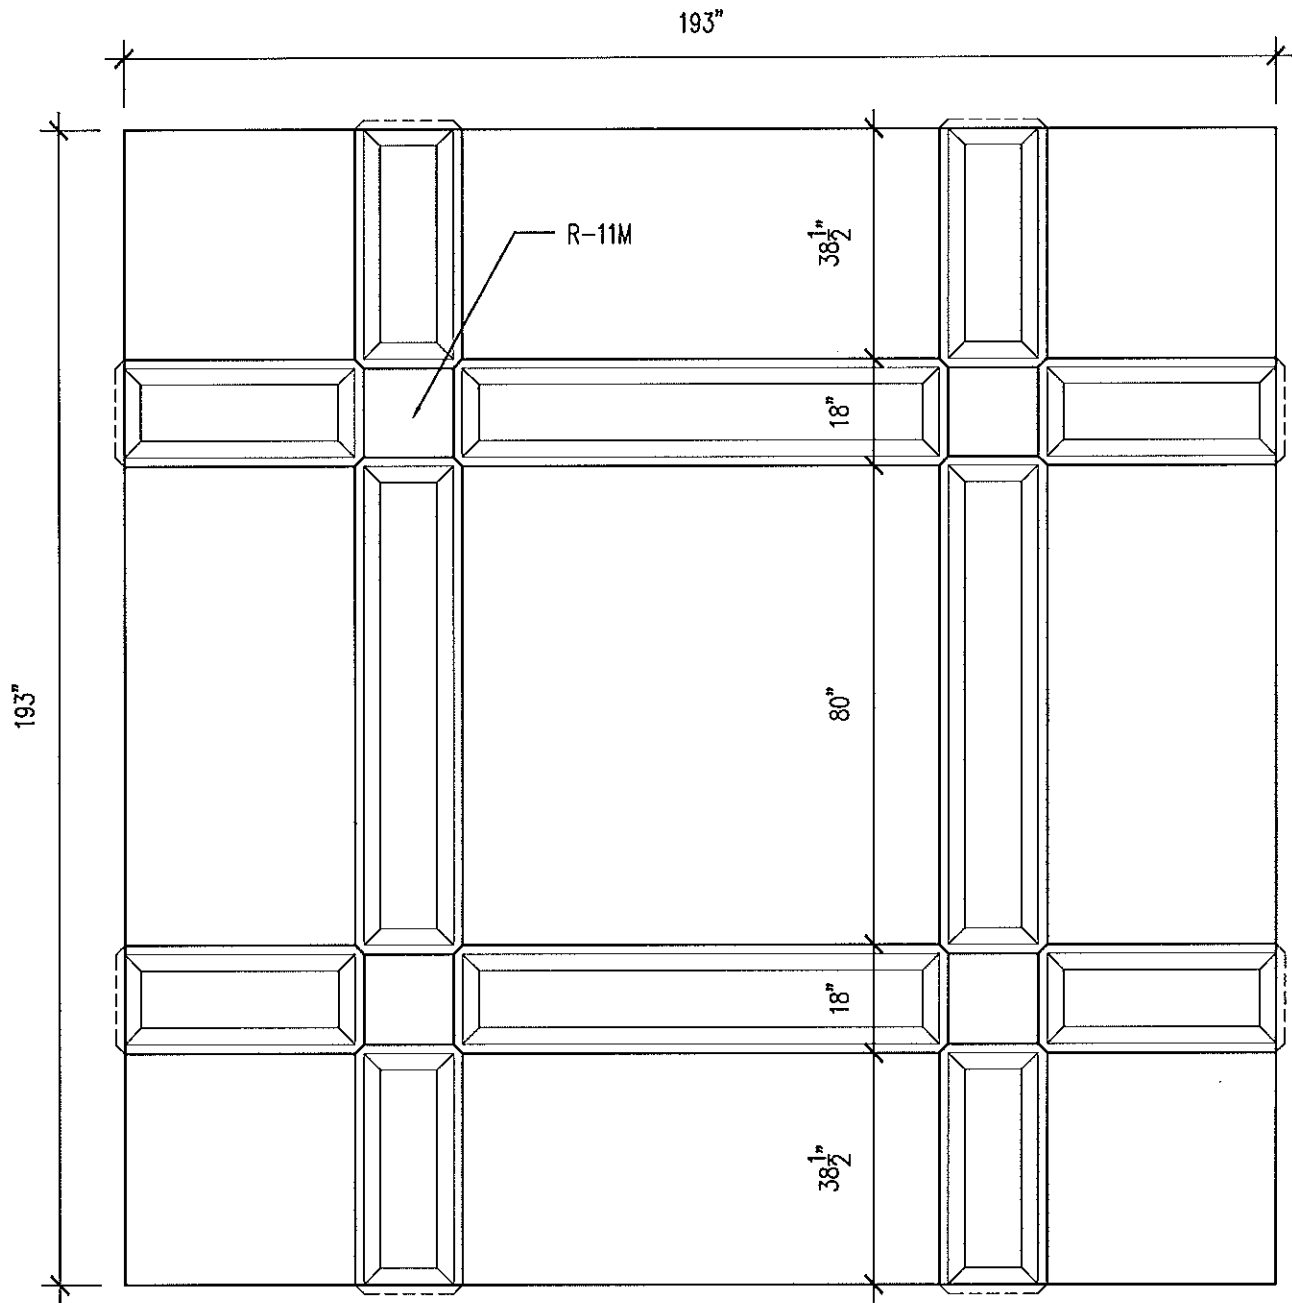

**CFC-12
CEILING LAY-OUT**

A


SCALE: 3/8" = 1'-0"




**MOONLIGHT
MOLDS, inc.**

13720 S. Western Ave., Unit A · Gardena, CA 90249
Phone: (310) 538-9142 · Fax: (310) 538-9717


Project Name: COFFERED CEILING (CFC-12)	
Customer Name:	
Date Drawn: 3-9-2000	Drawn By: SZ
Job Number:	Sheet Number: 18-4-14

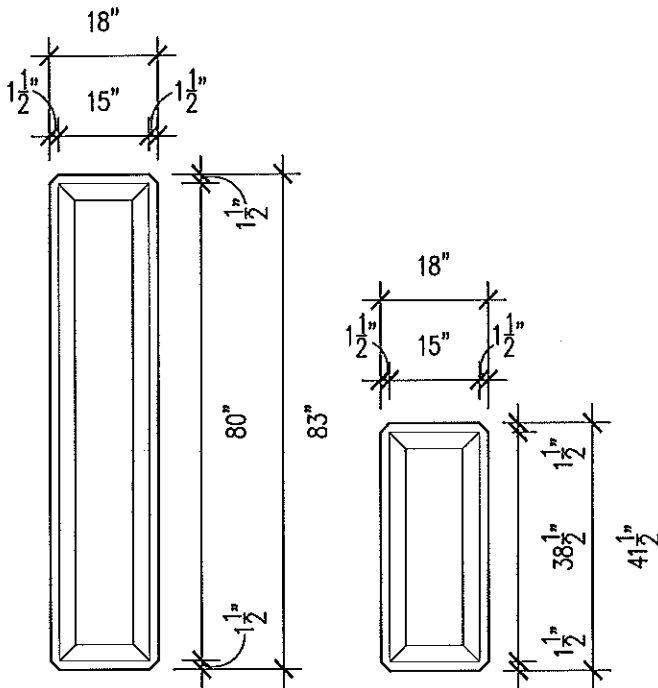


**CM-79
PLAN VIEW**
SCALE: $\frac{3}{8}" = 1'-0"$

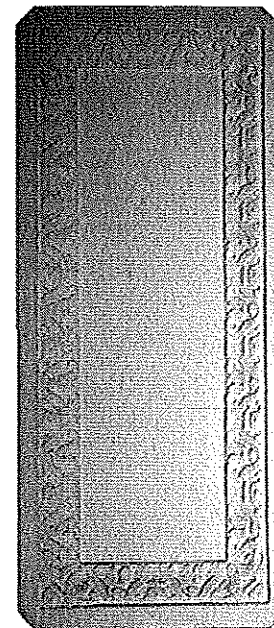

**CM-79
PHOTO REFERENCE**
SCALE: NONE

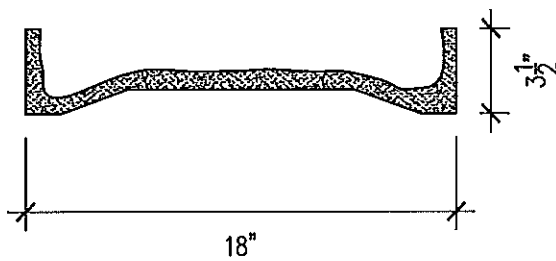

B SECTION
SCALE: $1" = 1'-0"$

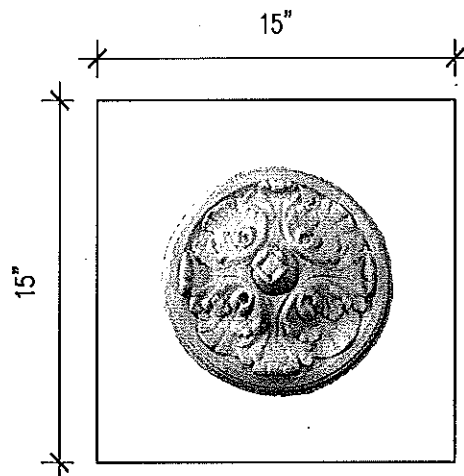

**R-11
PHOTO REFERENCE**
SCALE: NONE

NOTES:


1. INSTALLATION HARDWARE, INCLUDING BRACES, STUDS, FASTENERS, TAPE AND JOINT COMPOUND TO BE SUPPLIED BY OTHERS.




**MOONLIGHT
MOLDS, inc.**

13720 S. Western Ave., Unit A · Gardena, CA 90249
Phone: (310) 538-9142 · Fax: (310) 538-9717


Project Name: COFFERED CEILING(CFC-12)	
Customer Name:	
Date Drawn: 3-8-2000	Drawn By: SZ
Job Number:	Sheet Number: 18-4-15

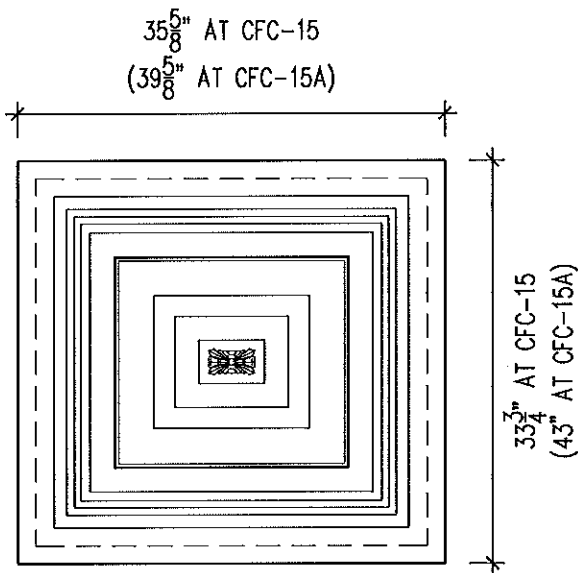

A **CFC-15/15A**
REFLECTED PLAN
 SCALE: $\frac{3}{4}" = 1'-0"$

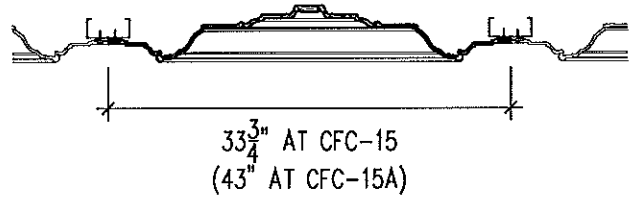

B **CFC-15/15A**
SECTION
 SCALE: $\frac{3}{4}" = 1'-0"$

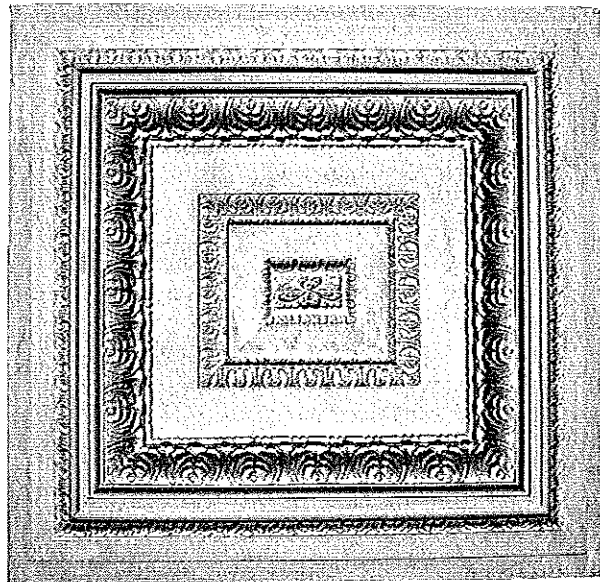


C **CFC-15/15A**
PHOTO REFERENCE
 NTS




MOONLIGHT
MOLDS, inc.

13720 S. Western Ave., Unit A • Gardena, CA 90249
 Phone: (310) 538-9142 • Fax: (310) 538-9717


Project Name: COFFERED CEILING (CFC-15/15A)	
Customer Name:	
Date Drawn: 5-10-2001	Drawn By: JLG
Job Number:	Sheet Number: 18-4-19

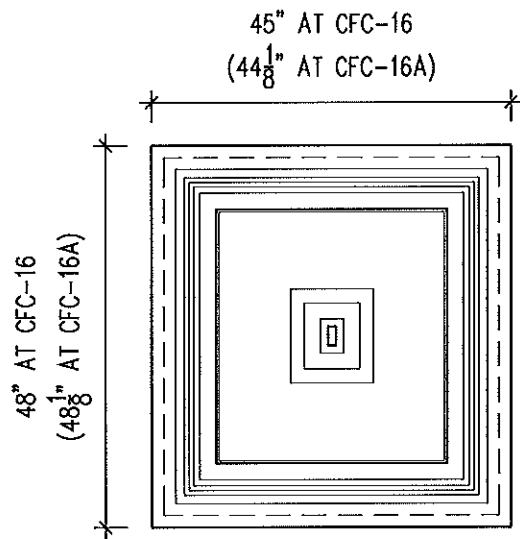

A **CFC-16/16A
REFLECTED PLAN**
SCALE: 1/2" = 1'-0"

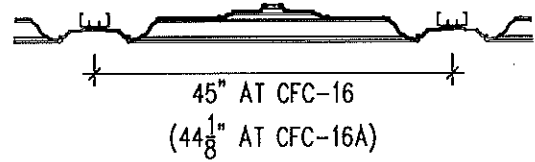

B **CFC-16/16A
SECTION**
SCALE: 1/2" = 1'-0"

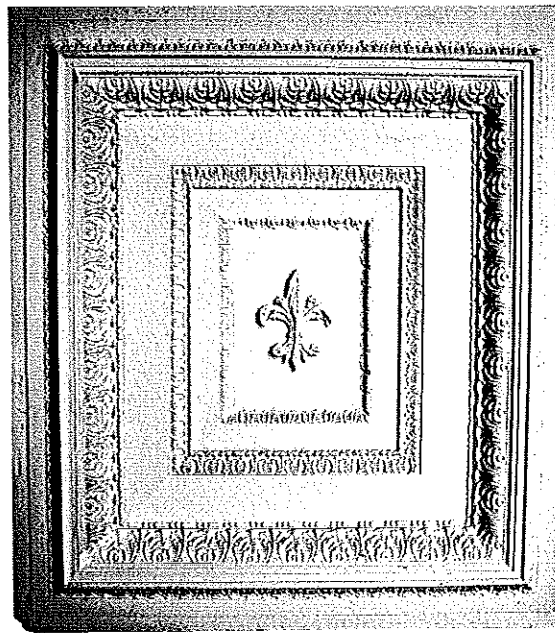




C **CFC-16/16A
PHOTO REFERENCE**
NTS



**MOONLIGHT
MOLDS, inc.**

13720 S. Western Ave., Unit A • Gardena, CA 90249
Phone: (310) 538-9142 • Fax: (310) 538-9717

Project Name: COFFERED CEILING (CFC-16/16A)	
Customer Name:	
Date Drawn: 5-11-2001	Drawn By: JLG
Job Number:	Sheet Number: 18-4-20

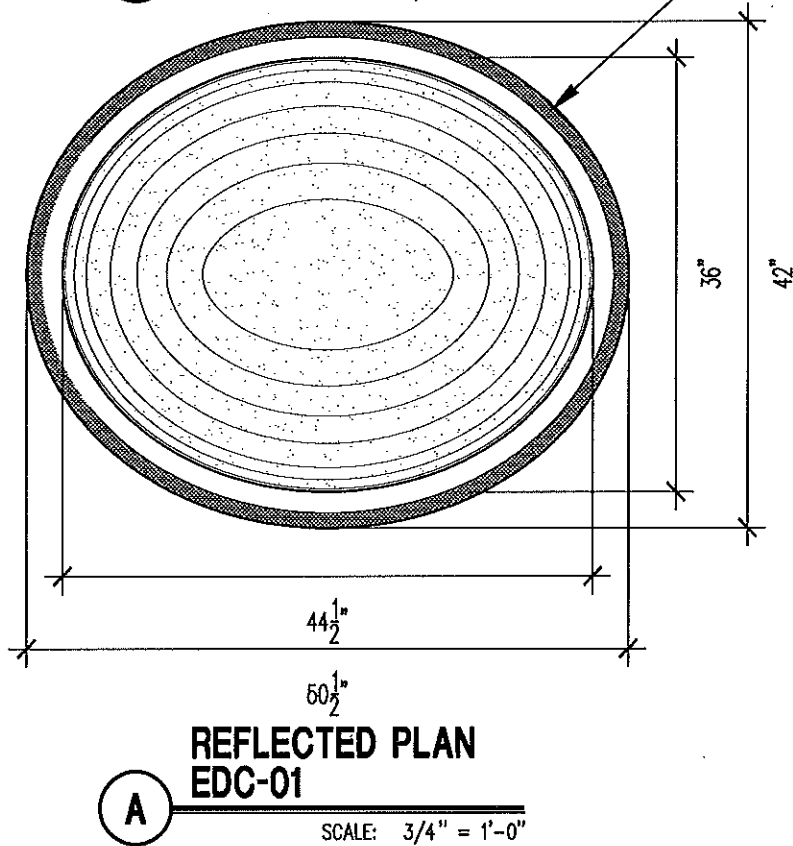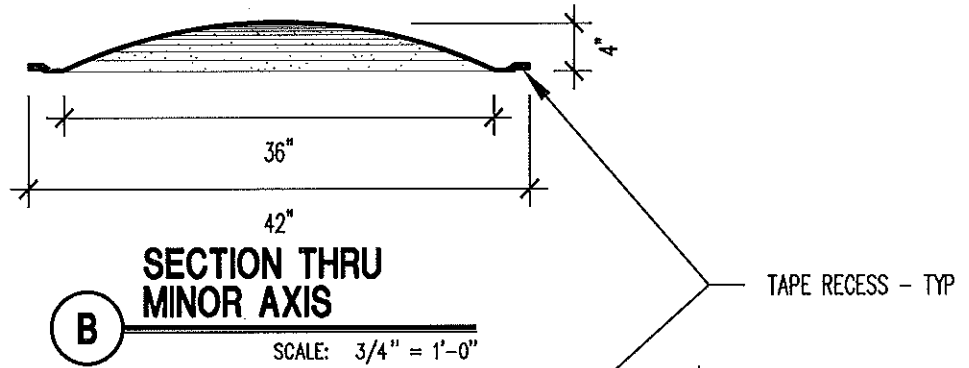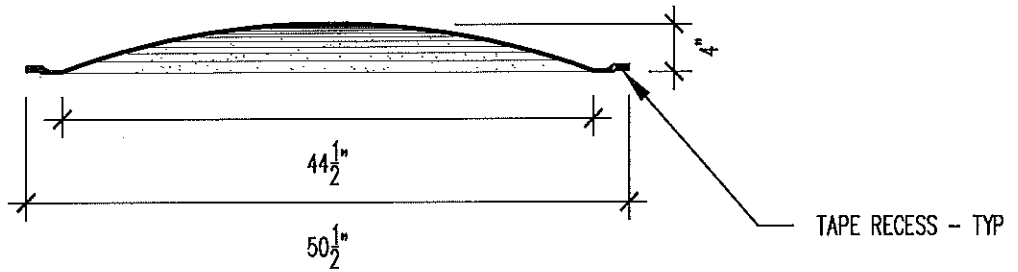


Revised: Oct 10, 2006 - 9:09am




**MOONLIGHT
MOLDS Inc.**

14920 S. San Pedro St. • Gardena • CA-90248
Tel: (310) 538-9142 • Fax: (310) 538-9717

Project Name: ELLIPTICAL DOME CEILING (EDC-01)	
Customer Name:	
Date Drawn: 9-29-2006	Drawn By: JLG
Job Number:	Sheet Number: 18-5-01

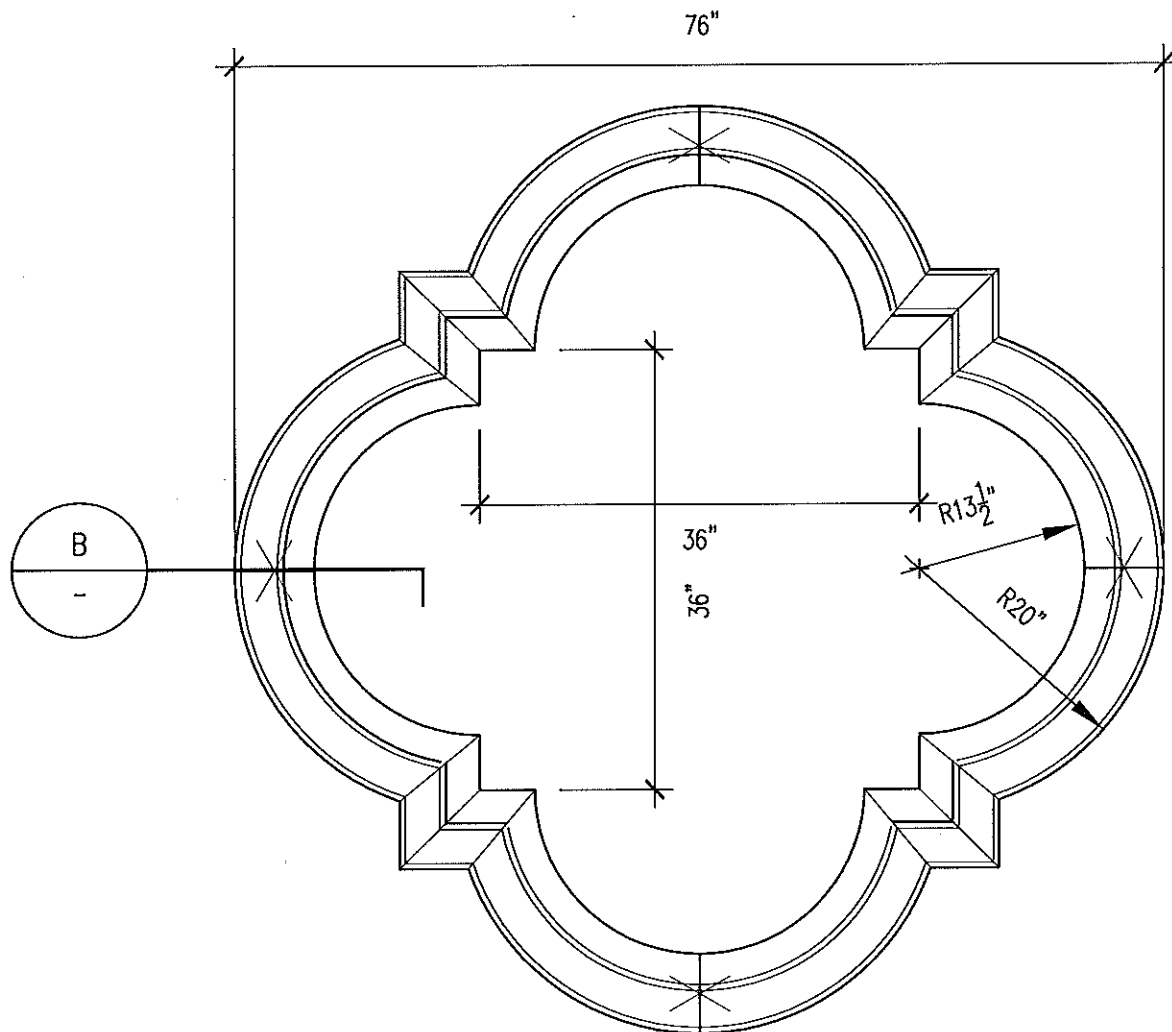

A **PLAN VIEW-Q2**
SCALE: $3/4" = 1'-0"$

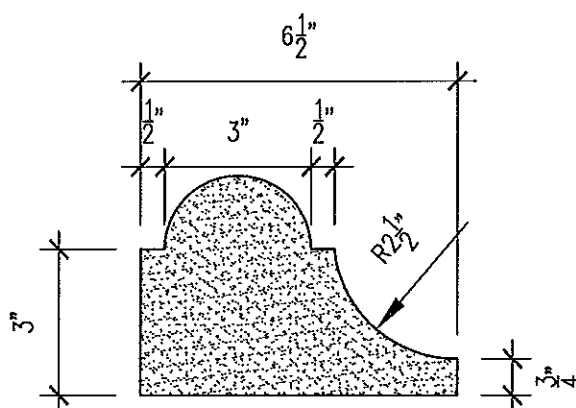


B **SECTION**
SCALE: $3" = 1'-0"$




**MOONLIGHT
MOLDS, inc.**

13720 S. Western Ave., Unit A · Gardena, CA 90249
Phone: (310) 538-9142 · Fax: (310) 538-9717

Project Name: QUATREFOIL (Q-2)	
Customer Name:	
Date Drawn: 1-7-2000	Drawn By: SZ
Job Number:	Sheet Number: 20-02

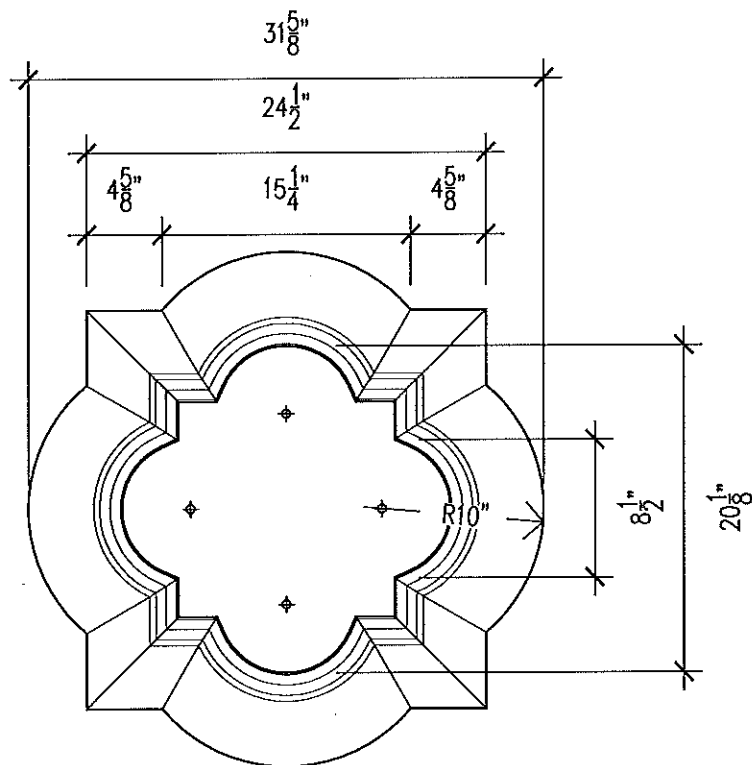

A **PLAN VIEW - Q3**
SCALE: 1" = 1'-0"

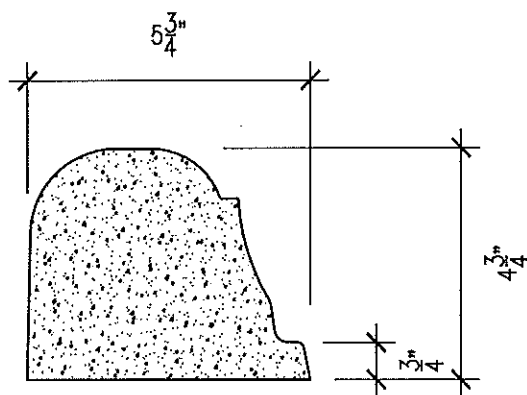


B **SECTION**
SCALE: 3" = 1'-0"




**MOONLIGHT
MOLDS, inc.**

13720 S. Western Ave., Unit A • Gardena, CA 90249
Phone: (310) 538-9142 • Fax: (310) 538-9717

Project Name:	QUATREFOIL (Q-3)	
Customer Name:		
Date Drawn:	3-15-2002	Drawn By: JLG
Job Number:		Sheet Number: 20-03

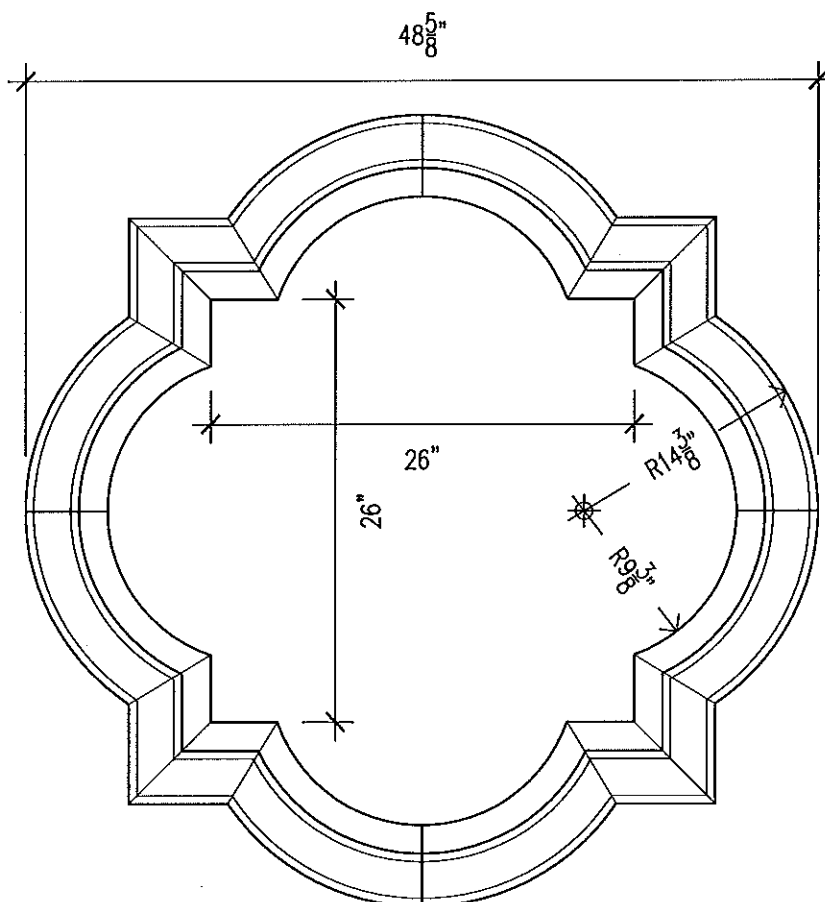

A **PLAN VIEW - Q4**
SCALE: 1" = 1'-0"

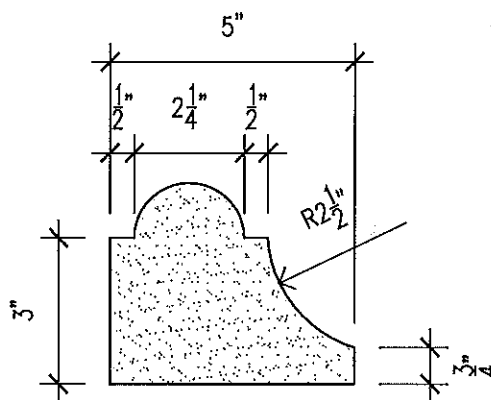


B **SECTION - Q4**
SCALE: 3" = 1'-0"




**MOONLIGHT
MOLDS, inc.**

13720 S. Western Ave., Unit A • Gardena, CA 90249
Phone: (310) 538-9142 • Fax: (310) 538-9717


Project Name: QUATREFOIL (Q-4)	
Customer Name:	
Date Drawn: 6-11-2008	Drawn By: JLG
Job Number:	Sheet Number: 20-04

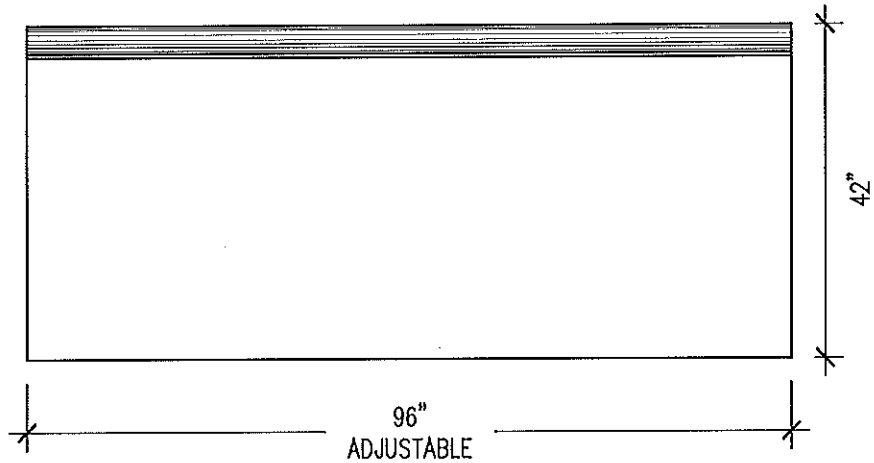

**WT-1
ELEVATION**
A
SCALE: 1/2" = 1'-0"

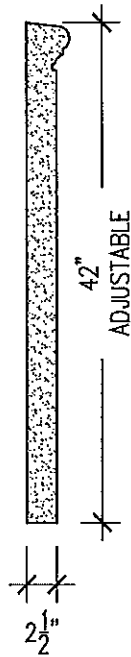

**WT-1
SECTION**
C
SCALE: 3/4" = 1'-0"

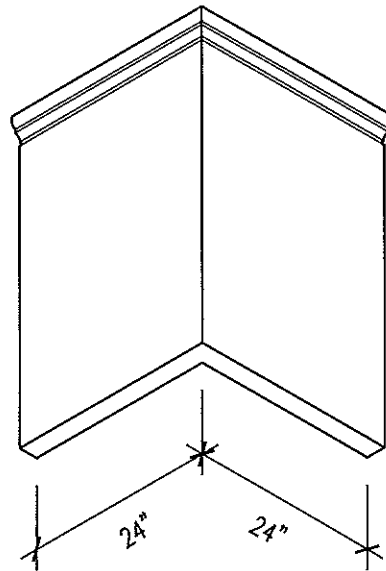


**WT-1
CORNER (O-90)**
B
SCALE: 1/2" = 1'-0"




**MOONLIGHT
MOLDS inc.**

14920 S. San Pedro St. • Gardena • CA-90248
Tel: (310) 538-9142 • Fax: (310) 538-9717


Project Name: WAINSCOT (WT-1)	
Customer Name:	
Date Drawn: 6-13-2002	Drawn By: JLG
Job Number:	Sheet Number: 21-1-01

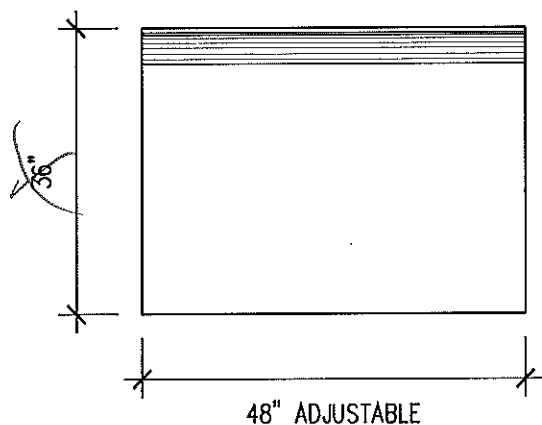

(A) WT-2 ELEVATION
SCALE: 1/2" = 1'-0"

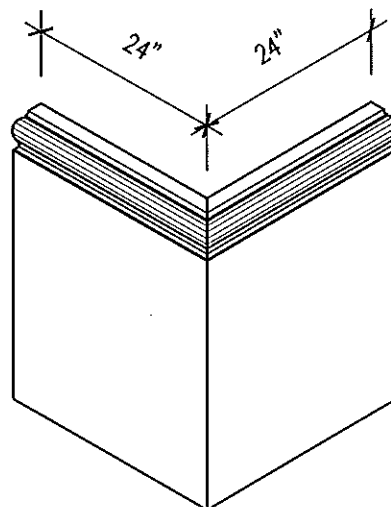

(B) WT-2 CORNER (0-90)
SCALE: 1/2" = 1'-0"

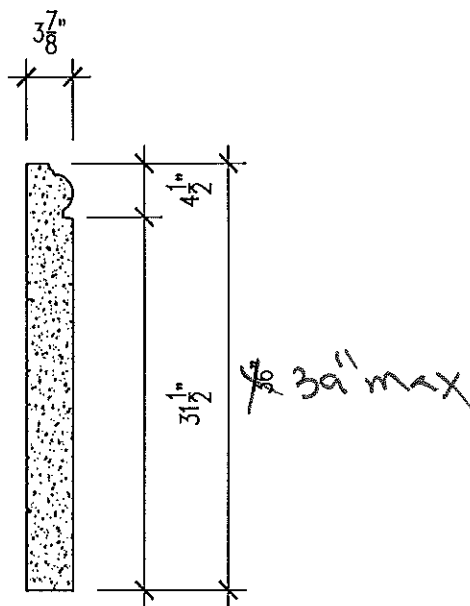

(C) WT-2 SECTION
SCALE: 3/4" = 1'-0"


Revised: Oct 10, 2006 - 9:09am



**MOONLIGHT
MOLDS inc.**

14920 S. San Pedro St. • Gardena • CA-90248
Tel: (310) 538-9142 • Fax: (310) 538-9717


Project Name:	WAINSCOT (WT-2)		
Customer Name:			
Date Drawn:	10-11-2004	Drawn By:	SKW
Job Number:		Sheet Number:	21-1-02

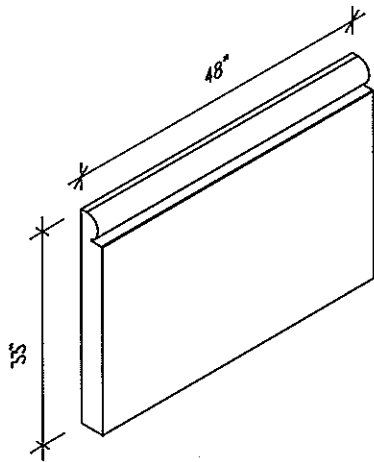

**WT-3-33
ISOMETRIC VIEW**

A


SCALE: 1/2" = 1'-0"

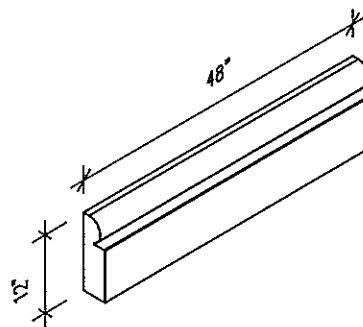

**WT-3-12
ISOMETRIC VIEW**

B


SCALE: 1/2" = 1'-0"

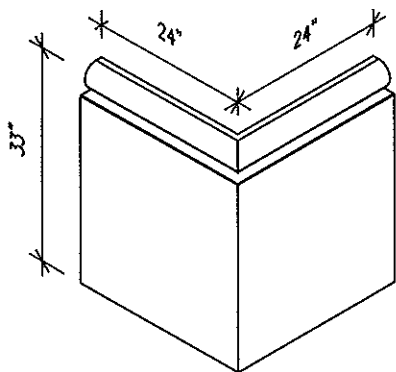

**WT-3-33 (O-90°)
ISOMETRIC VIEW**

C


SCALE: 1/2" = 1'-0"

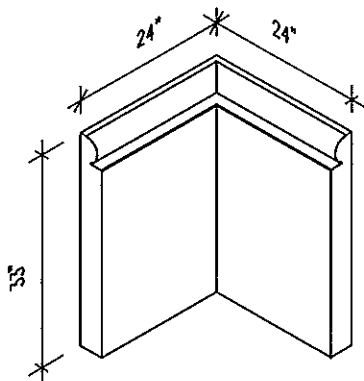

**WT-3-33 (I-90°)
ISOMETRIC VIEW**

D

SCALE: 1/2" = 1'-0"

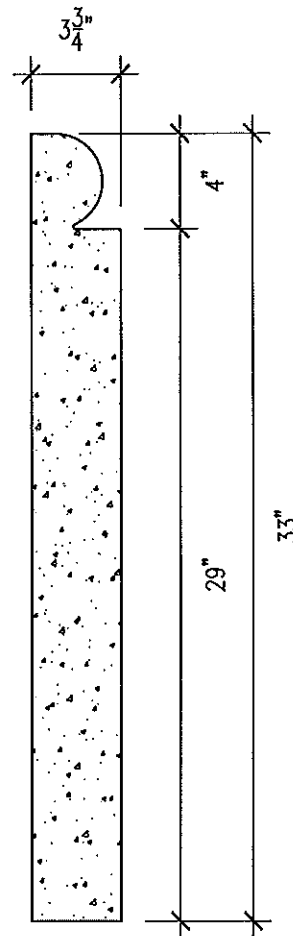

**WT-3-33
SECTION**

E


(WT-3-12 SIM.) SCALE: 1 1/2" = 1'-0"




**MOONLIGHT
MOLDS Inc.**

14920 S. San Pedro St. • Gardena • CA-90248
Tel: (310) 638-9142 • Fax: (310) 638-9717


Project Name: WAINSCOT (WT-3)	
Customer Name:	
Date Drawn: 10-20-2008	Drawn By: JLG
Job Number:	Sheet Number: 21-1-03

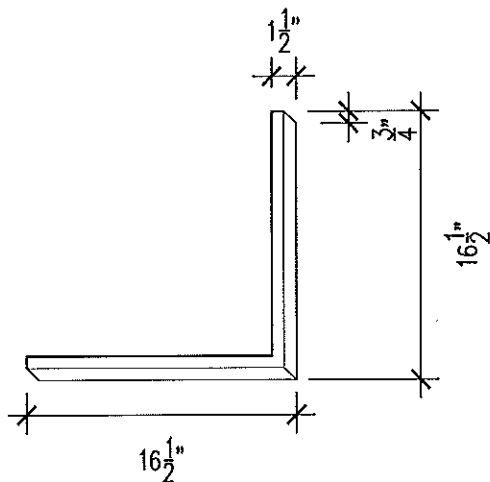

**(A) QN-1
PLAN VIEW**
SCALE: 1" = 1'-0"

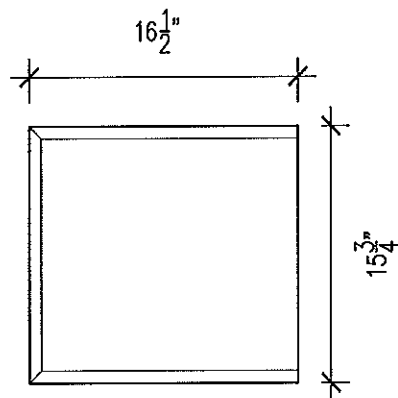

(B) ELEVATION
SCALE: 1" = 1'-0"

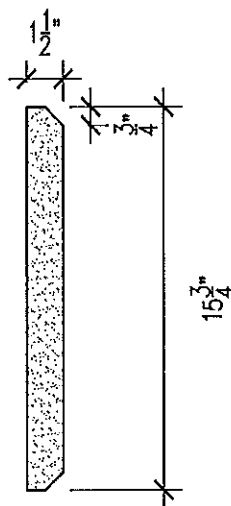


(C) SECTION
SCALE: 3" = 1'-0"




**MOONLIGHT
MOLDS, inc.**

13720 S. Western Ave., Unit A • Gardena, CA 90249
Phone: (310) 538-9142 • Fax: (310) 538-9717


Project Name:	QUOINS (QN-01)		
Customer Name:			
Date Drawn:	7-17-2000	Drawn By:	SZ
Job Number:		Sheet Number:	21-02-1

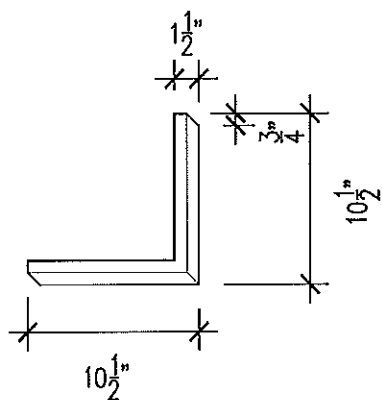

A QN-2
PLAN VIEW
SCALE: 1" = 1'-0"

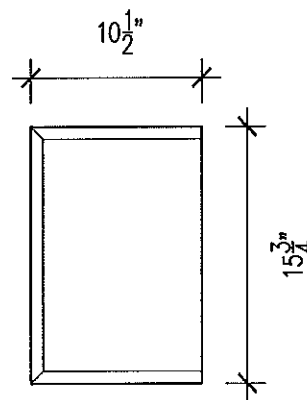

B ELEVATION
SCALE: 1" = 1'-0"

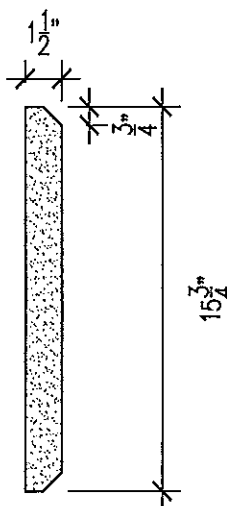


C SECTION
SCALE: 3" = 1'-0"




**MOONLIGHT
MOLDS, inc.**

13720 S. Western Ave., Unit A • Gardena, CA 90249
Phone: (310) 538-9142 • Fax: (310) 538-9717


Project Name:	QUOINS (QN-02)		
Customer Name:			
Date Drawn:	7-17-2000	Drawn By:	SZ
Job Number:		Sheet Number:	21-2-02

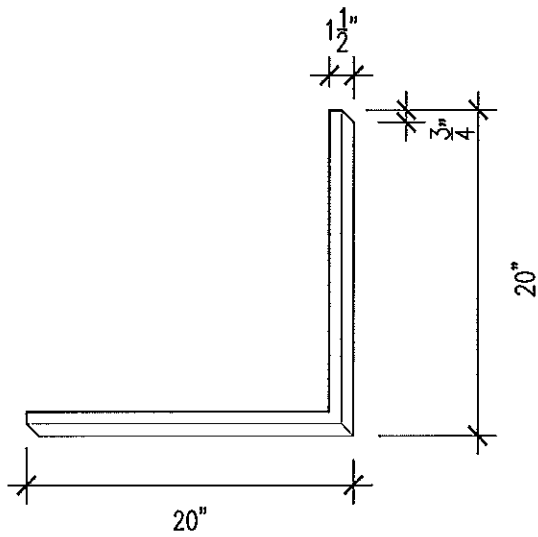

**QN-3
PLAN VIEW**
A SCALE: 1" = 1'-0"

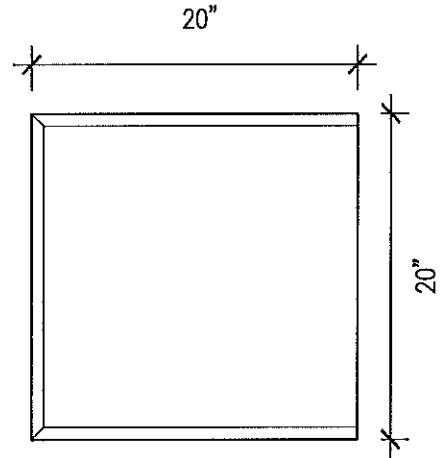

ELEVATION
B SCALE: 1" = 1'-0"

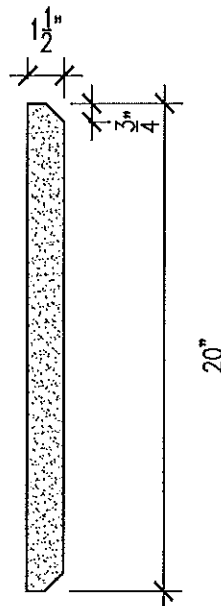


SECTION
C SCALE: 3" = 1'-0"




**MOONLIGHT
MOLDS, inc.**

13720 S. Western Ave., Unit A • Gardena, CA 90249
Phone: (310) 538-9142 • Fax: (310) 538-9717


Project Name: QUOINS (QN-03)	
Customer Name:	
Date Drawn: 7-17-2000	Drawn By: SZ
Job Number:	Sheet Number: 21-2-03

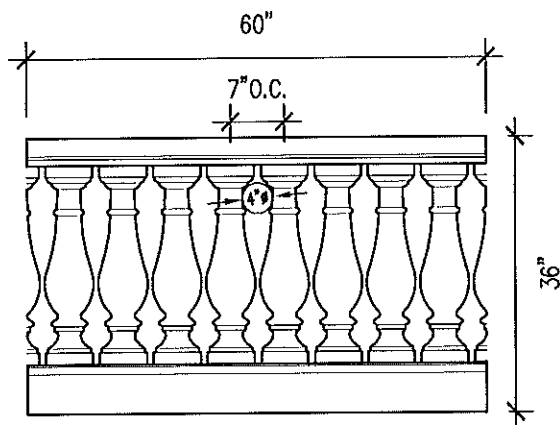

A ELEVATION - TYP
SCALE: 1/2" = 1'-0"

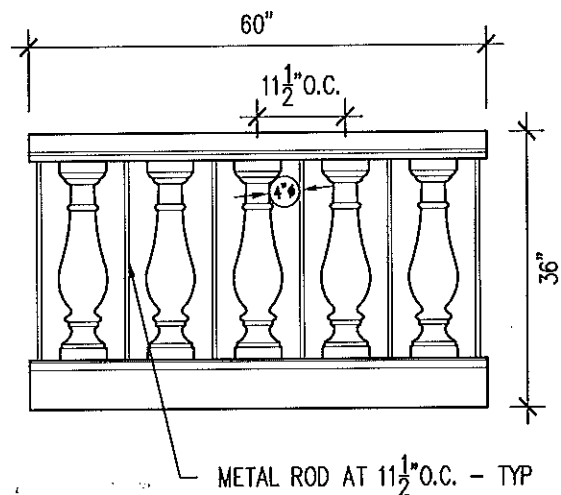

B ELEVATION - ALT
SCALE: 1/2" = 1'-0"

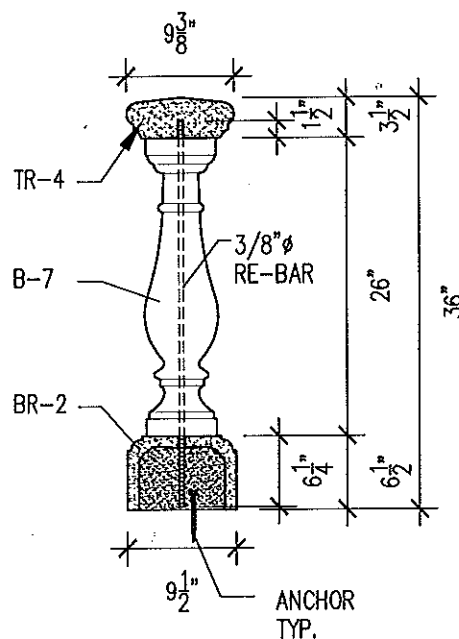

C SECTION
SCALE: 3/4" = 1'-0"

NOTE


FASTENING METHODS, BRACING AND SUPPORTS SHOWN ARE OFFERED AS GUIDES ONLY.
LOCAL CODE REQUIREMENTS AND JOB CONDITIONS MUST BE VERIFIED.




**MOONLIGHT
MOLDS, inc.**

13720 S. Western Ave., Unit A · Gardena, CA 90249
Phone: (310) 538-9142 · Fax: (310) 538-9717

Project Name:	TYPICAL BALUSTRADE ASSEMBLY		
Customer Name:			
Date Drawn:	7-19-2000	Drawn By:	SZ
Job Number:		Sheet Number:	22-1A

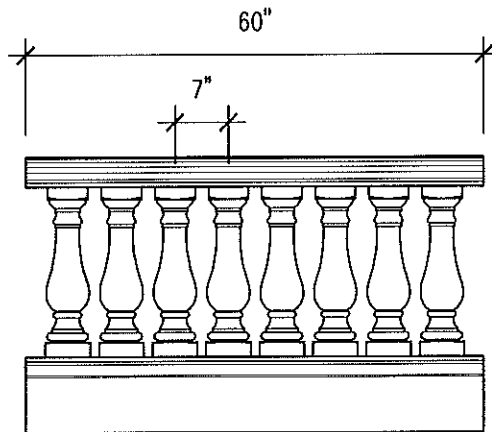

(A) ELEVATION - TYP
SCALE: 1/2" = 1'-0"

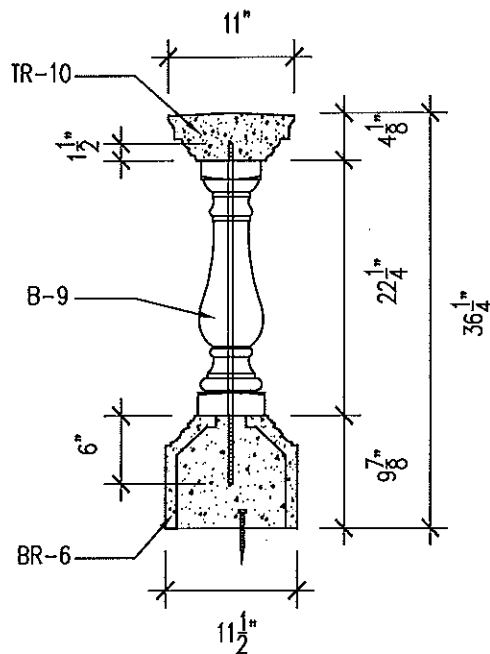

(B) SECTION
SCALE: 3/4" = 1'-0"

NOTE


FASTENING METHODS, BRACING AND SUPPORTS SHOWN ARE OFFERED AS GUIDES ONLY.
LOCAL CODE REQUIREMENTS AND JOB CONDITIONS MUST BE VERIFIED.




**MOONLIGHT
MOLDS, inc.**

13720 S. Western Ave., Unit A · Gardena, CA 90249
Phone: (310) 538-9142 · Fax: (310) 538-9717

Project Name: TYPICAL BALUSTRADE ASSEMBLY	
Customer Name:	
Date Drawn: 9-18-2000	Drawn By: JLG
Job Number:	Sheet Number: 22-1B

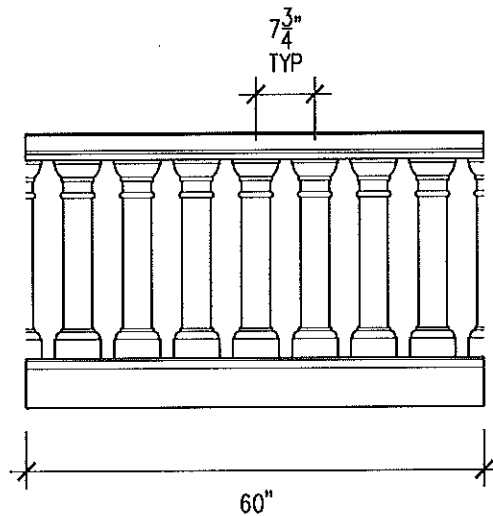

(A) ELEVATION - TYP
SCALE: 1/2" = 1'-0"

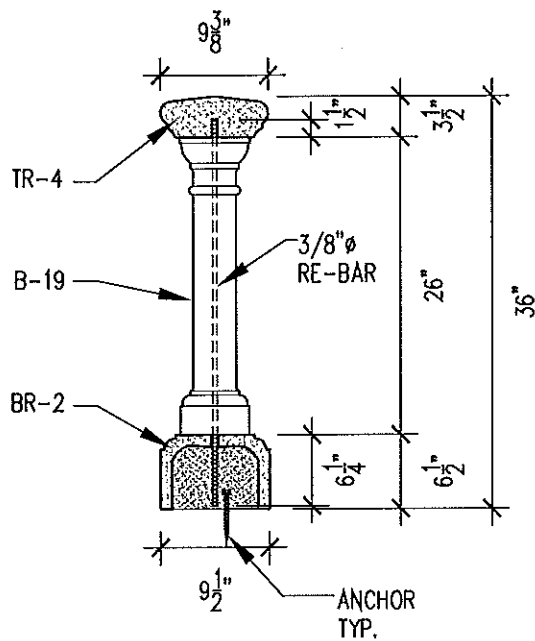

(B) SECTION
SCALE: 3/4" = 1'-0"

NOTE

FASTENING METHODS, BRACING AND SUPPORTS SHOWN ARE OFFERED AS GUIDES ONLY.
LOCAL CODE REQUIREMENTS AND JOB CONDITIONS MUST BE VERIFIED.



**MOONLIGHT
MOLDS, inc.**

13720 S. Western Ave., Unit A · Gardena, CA 90249
Phone: (310) 538-9142 · Fax: (310) 538-9717

Project Name: TYPICAL BALUSTRADE ASSEMBLY


Customer Name:

Date Drawn: 5-09-2001


Drawn By: JLG

Job Number:


Sheet Number: 22-1C

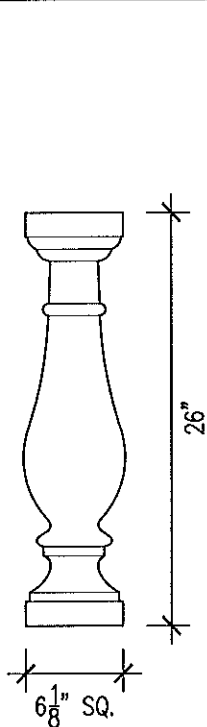


A B-7
SCALE: 1" = 1'-0"

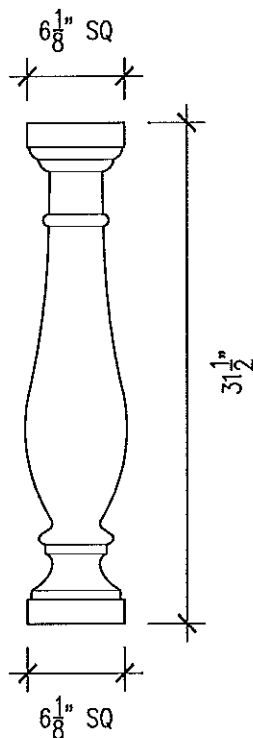


B B-7A
SCALE: 1" = 1'-0"

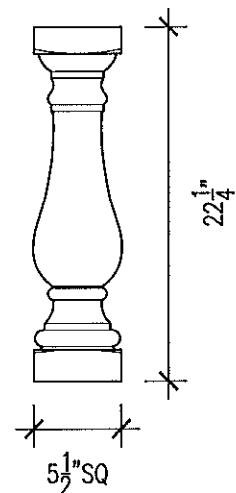


C B-9
SCALE: 1" = 1'-0"

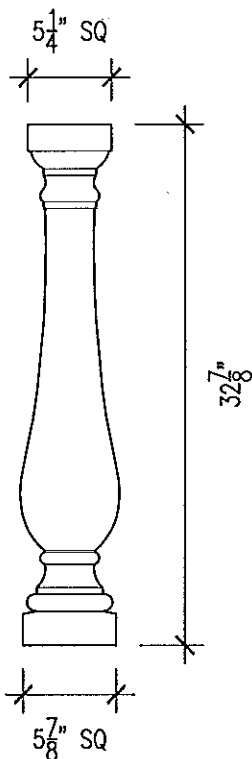

D B-9A
SCALE: 1" = 1'-0"

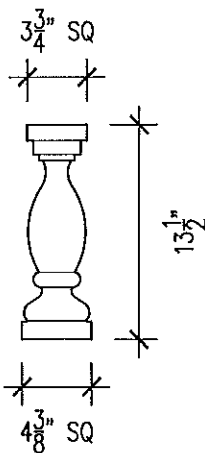

E B-10
SCALE: 1" = 1'-0"

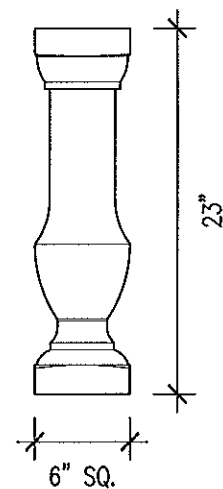

F B-11
SCALE: 1" = 1'-0"



**MOONLIGHT
MOLDS, inc.**

13720 S. Western Ave., Unit A • Gardena, CA 90249
Phone: (310) 538-9142 • Fax: (310) 538-9717

Project Name: BALUSTERS (B-7 thru B-10)


Customer Name:

Date Drawn: 5-23-2001


Drawn By: JG

Job Number:


Sheet Number: 22-1-01

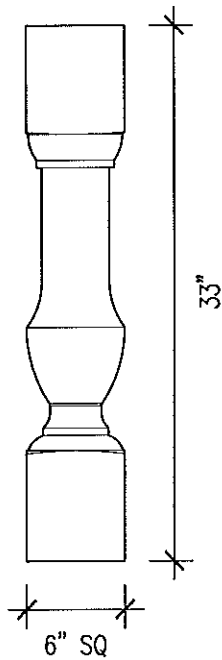

G **B-12**
SCALE: 1" = 1'-0"

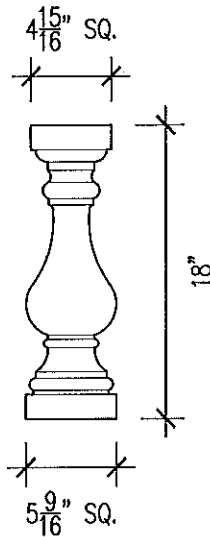

H **B-17**
SCALE: 1" = 1'-0"

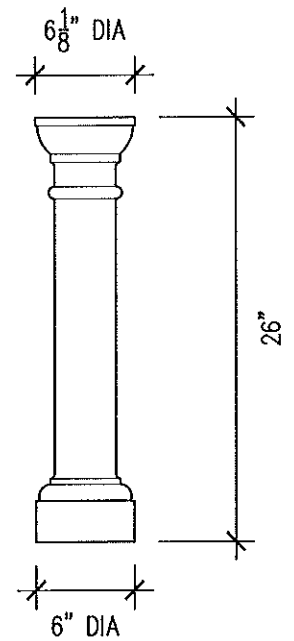

I **B-19**
SCALE: 1" = 1'-0"



**MOONLIGHT
MOLDS, inc.**

13720 S. Western Ave., Unit A • Gardena, CA 90249
Phone: (310) 538-9142 • Fax: (310) 538-9717

Project Name: BALUSTERS (B-11 thru B-16)


Customer Name:

Date Drawn: 5-23-2001


Drawn By: JG

Job Number:


Sheet Number: 22-1-02

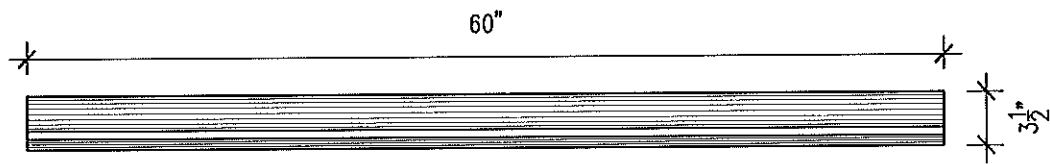


**TR-4
ELEVATION**
A
SCALE: 1" = 1'-0"

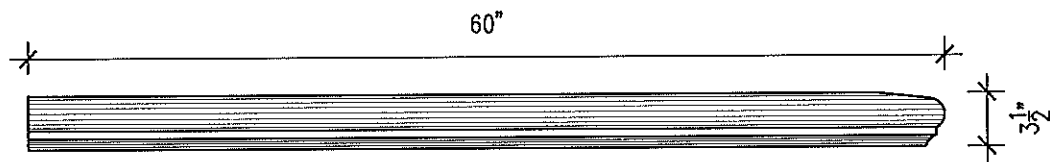

**TR-4 END RETURN
ELEVATION**
B
SCALE: 1" = 1'-0"

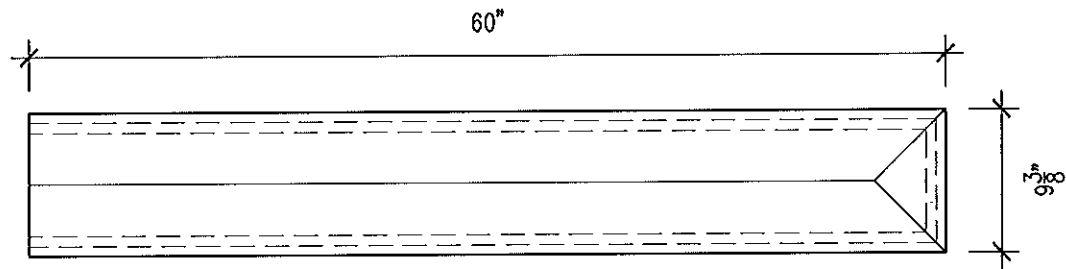

**TR-4 END RETURN
PLAN**
C
SCALE: 1" = 1'-0"

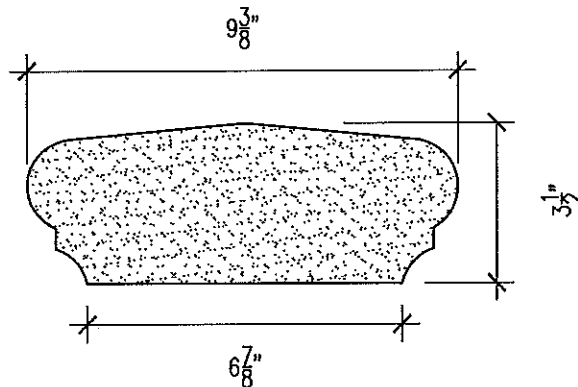


SECTION
D
SCALE: 3" = 1'-0"




**MOONLIGHT
MOLDS, inc.**

13720 S. Western Ave., Unit A · Gardena, CA 90249
Phone: (310) 538-9142 · Fax: (310) 538-9717


Project Name: TOP RAIL (TR-04)	
Customer Name:	
Date Drawn: 7-25-2002	Drawn By: JLG
Job Number:	Sheet Number: 22-2-04

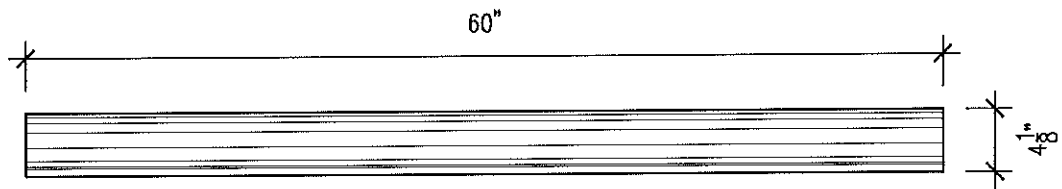


A TR-10
ELEVATION
SCALE: 1" = 1'-0"

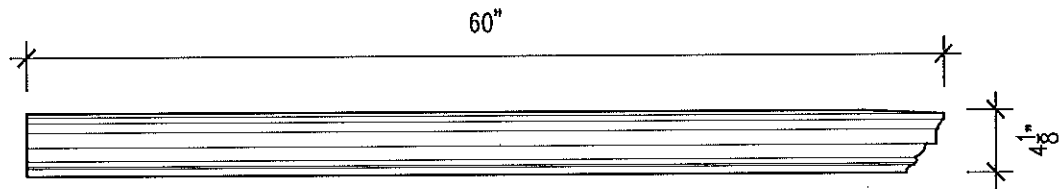

B TR-10 END RETURN
ELEVATION
SCALE: 1" = 1'-0"

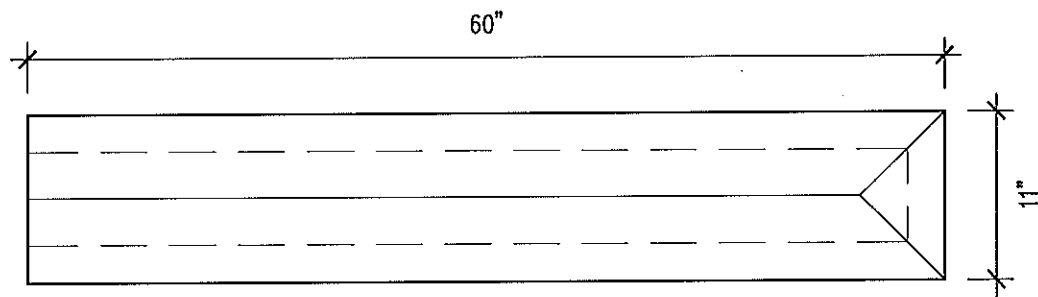

C TR-10 END RETURN
PLAN
SCALE: 1" = 1'-0"

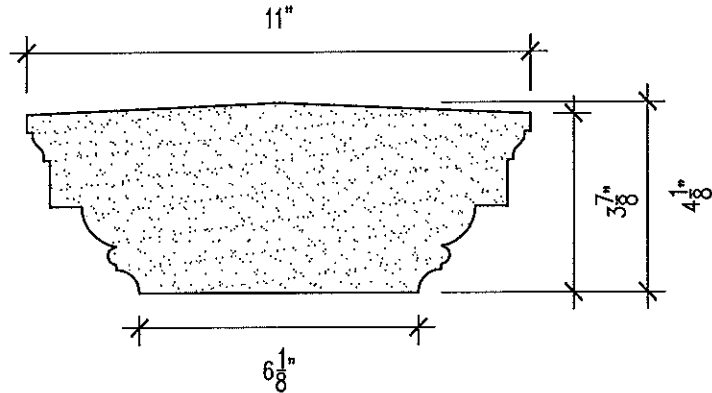


D SECTION
SCALE: 3" = 1'-0"




**MOONLIGHT
MOLDS, inc.**

13720 S. Western Ave., Unit A · Gardena, CA 90249
Phone: (310) 538-9142 · Fax: (310) 538-9717


Project Name: TOP RAIL (TR-10)	
Customer Name:	
Date Drawn: 7-26-2002	Drawn By: JLG
Job Number:	Sheet Number: 22-2-10

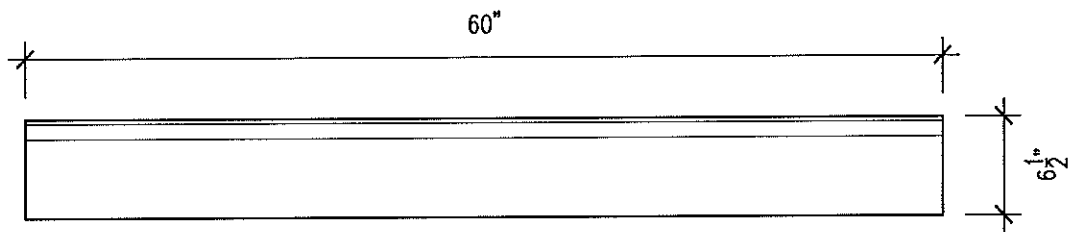


(A) BR-2 ELEVATION
SCALE: 1" = 1'-0"
72"

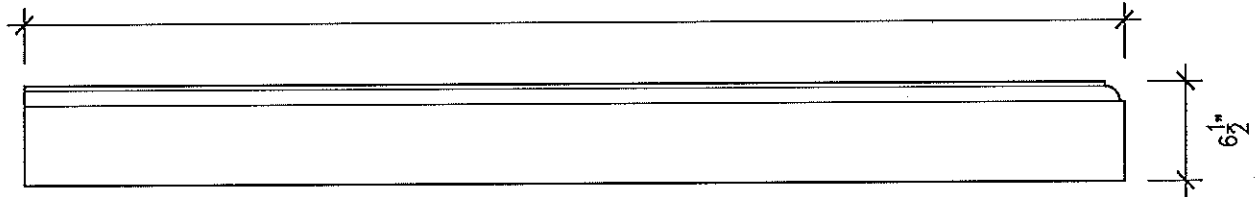

(B) BR-2 END RETURN ELEVATION
SCALE: 1" = 1'-0"
72"

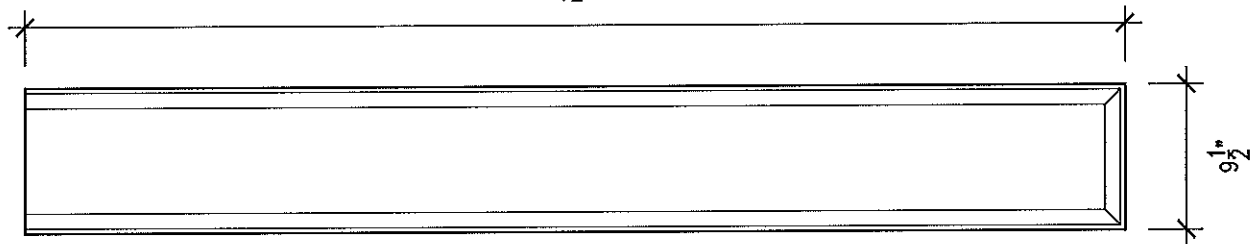

(C) BR-2 END RETURN PLAN
SCALE: 1" = 1'-0"

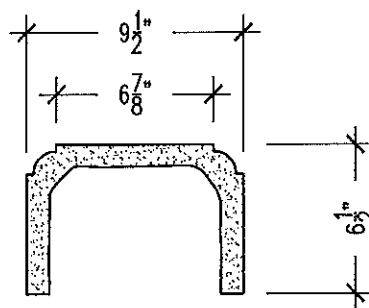


(B) SECTION
SCALE: 3" = 1'-0"




**MOONLIGHT
MOLDS, inc.**

13720 S. Western Ave., Unit A · Gardena, CA 90249
Phone: (310) 538-8142 · Fax: (310) 538-9717

Project Name:	BOTTOM RAIL (BR-02)		
Customer Name:			
Date Drawn:	7-25-2002	Drawn By:	JLG
Job Number:		Sheet Number:	22-3-02

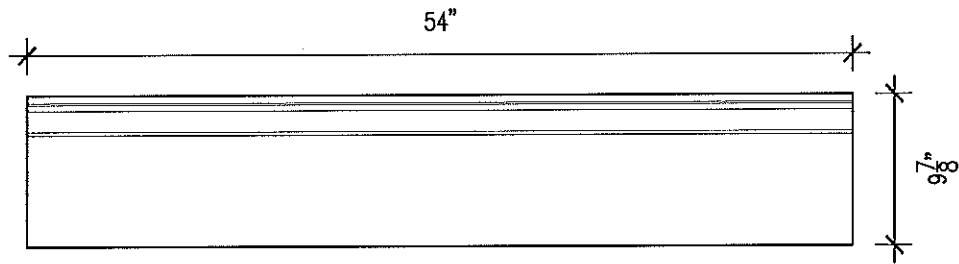

**BR-6
ELEVATION**
A
SCALE: 1" = 1'-0"

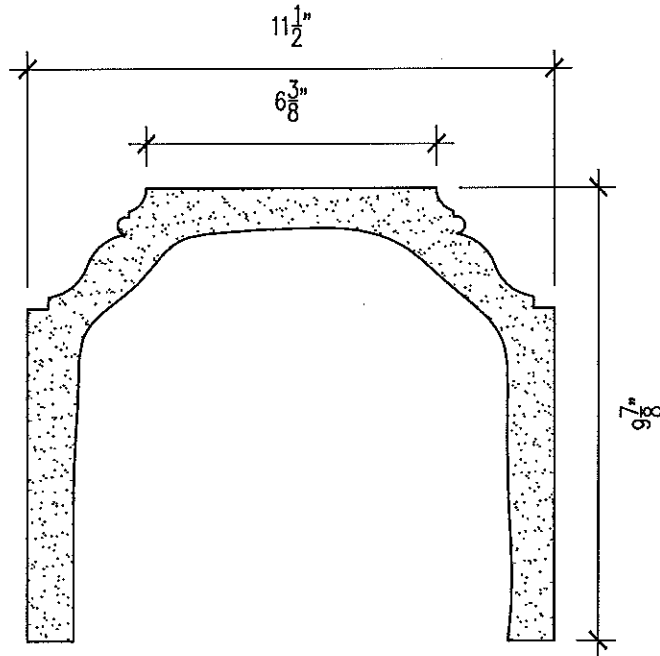


SECTION
B
SCALE: 3" = 1'-0"




**MOONLIGHT
MOLDS, inc.**

13720 S. Western Ave., Unit A · Gardena, CA 90249
Phone: (310) 538-9142 · Fax: (310) 538-9717


Project Name: BOTTOM RAIL (BR-06)	
Customer Name:	
Date Drawn: 7-26-2000	Drawn By: SZ
Job Number:	Sheet Number: 22-3-06

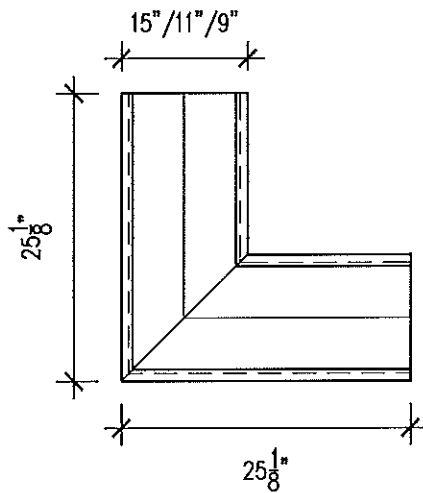


A WC-2 - PLAN VIEW
CORNER CAP
SCALE: 3/4" = 1'-0"

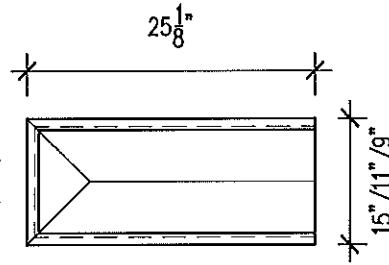


B WC-2 - PLAN VIEW
END CAP
SCALE: 3/4" = 1'-0"

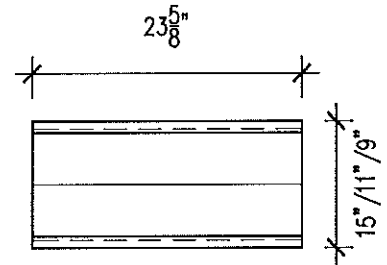

C WC-2 - PLAN VIEW
STRAIGHT CAP
SCALE: 3/4" = 1'-0"

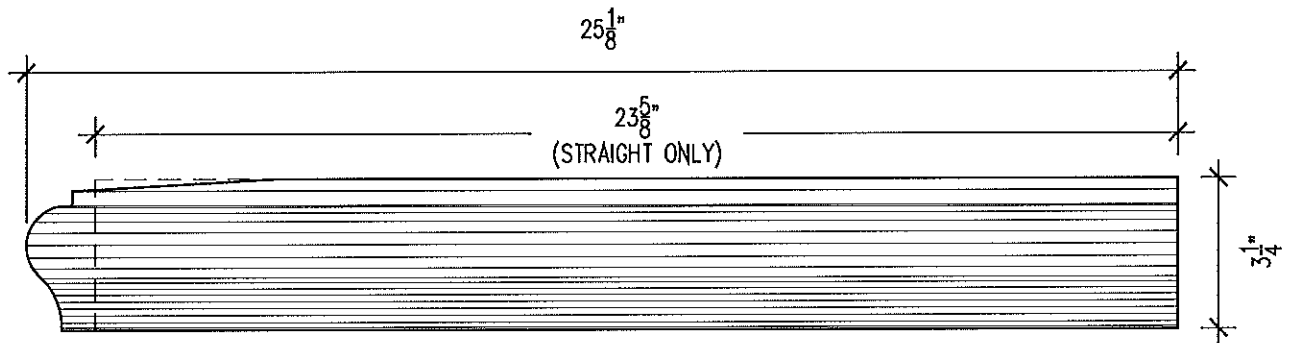

D ELEVATION
SCALE: 3" = 1'-0"

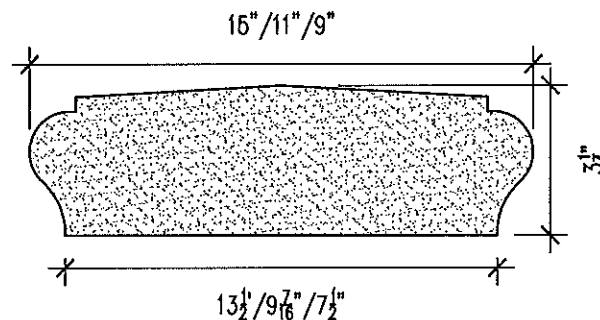


E SECTION
SCALE: 3" = 1'-0"




**MOONLIGHT
MOLDS, inc.**

13720 S. Western Ave., Unit A • Gardena, CA 90249
Phone: (310) 538-9142 • Fax: (310) 538-9717


Project Name: WALL CAP (WC-02)	
Customer Name:	
Date Drawn: 3-26-2002	Drawn By: JLG
Job Number:	Sheet Number: 22-4-02

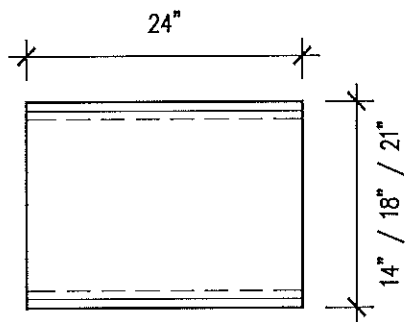


A WC-3
PLAN VIEW
SCALE: $3/4" = 1'-0"$

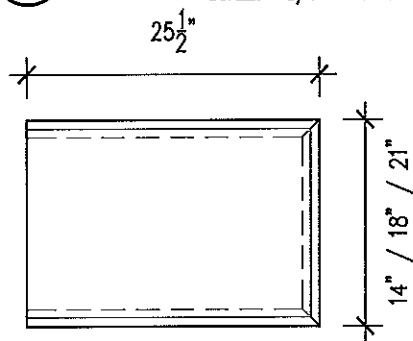

B WC-3 END RETURN
PLAN VIEW
SCALE: $3/4" = 1'-0"$

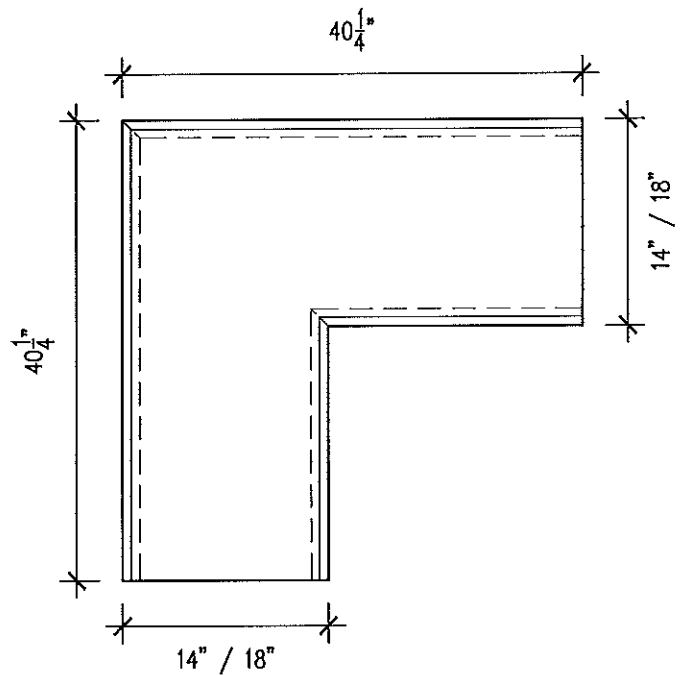

C WC-3 CORNER
PLAN VIEW
SCALE: $3/4" = 1'-0"$

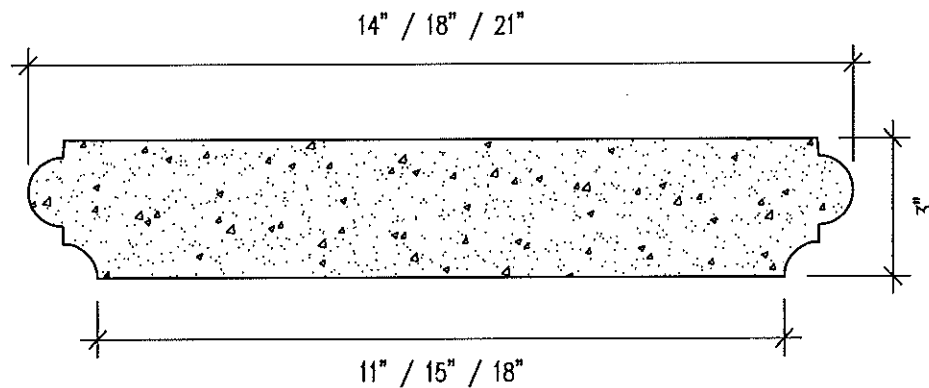


D SECTION
SCALE: $3" = 1'-0"$




**MOONLIGHT
MOLDS, inc.**

13720 S. Western Ave., Unit A • Gardena, CA 90249
Phone: (310) 538-9142 • Fax: (310) 538-9717


Project Name:	WALL CAP (WC-03)		
Customer Name:			
Date Drawn:	7-25-2002	Drawn By:	JLG
Job Number:		Sheet Number:	22-4-03

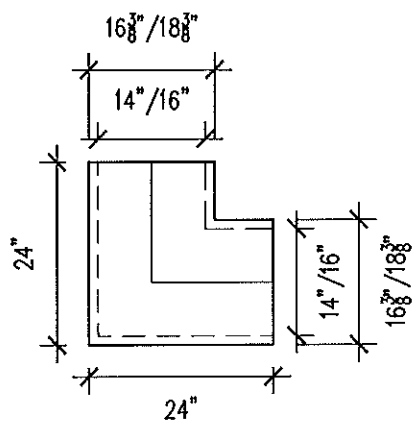


A WC-4 - PLAN VIEW
CORNER CAP
SCALE: 1/2" = 1'-0"

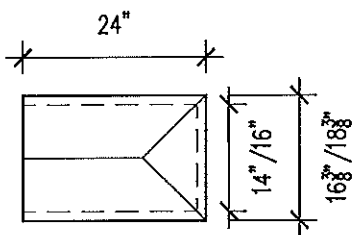


B WC-4 - PLAN VIEW
END CAP
SCALE: 1/2" = 1'-0"

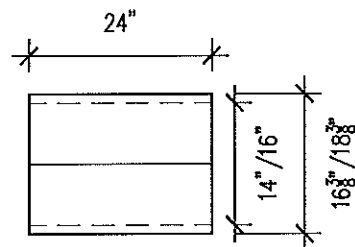

C WC-4 - PLAN VIEW
STRAIGHT CAP
SCALE: 1/2" = 1'-0"

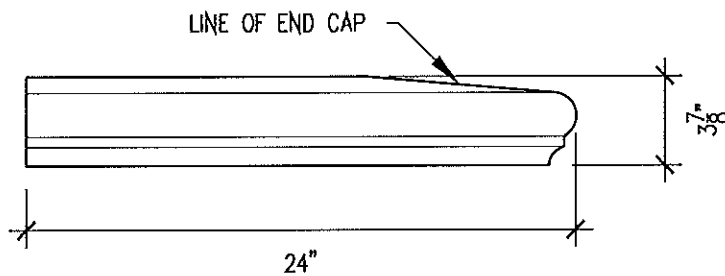

D ELEVATION
SCALE: 1 1/2" = 1'-0"

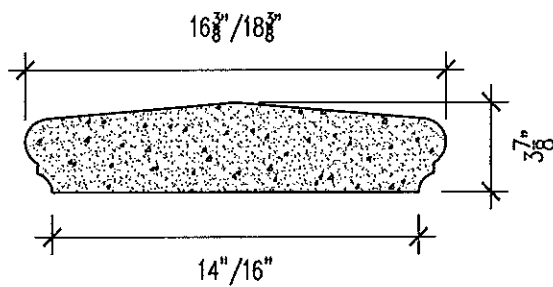

E SECTION
SCALE: 1 1/2" = 1'-0"



**MOONLIGHT
MOLDS, inc.**

13720 S. Western Ave., Unit A • Gardena, CA 90249
Phone: (310) 538-9142 • Fax: (310) 538-9717

Project Name: WALL CAP (WC-04)


Customer Name:

Date Drawn: 10-11-2004

Drawn By: SKW

Job Number:


Sheet Number: 22-4-04

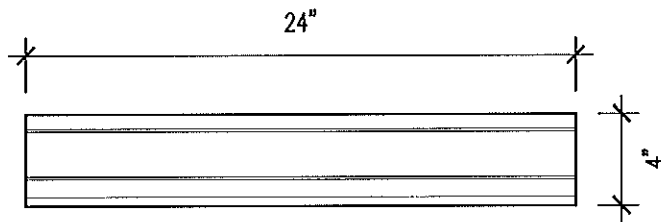

**WC-5
ELEVATION**

A

SCALE: 1 1/2" = 1'-0"

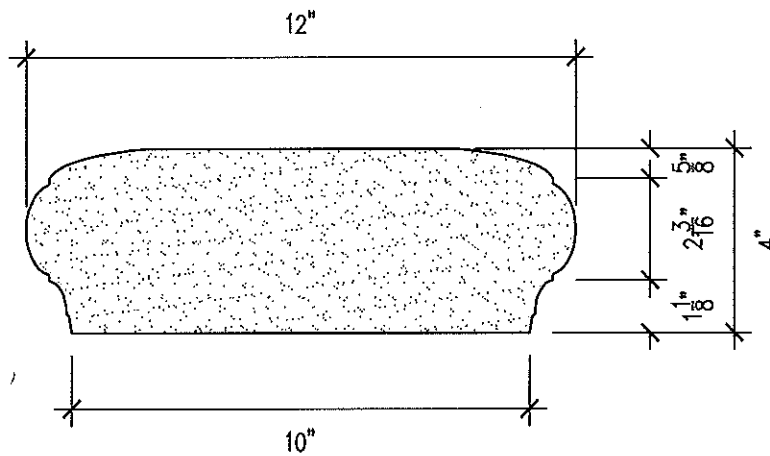

SECTION

B


SCALE: 3" = 1'-0"




**MOONLIGHT
MOLDS, inc.**

13720 S. Western Ave., Unit A • Gardena, CA 90249
Phone: (310) 538-9142 • Fax: (310) 538-9717


Project Name: WALL CAP (WC-05)	
Customer Name:	
Date Drawn: 6-30-2000	Drawn By: SZ
Job Number:	Sheet Number: 22-4-05

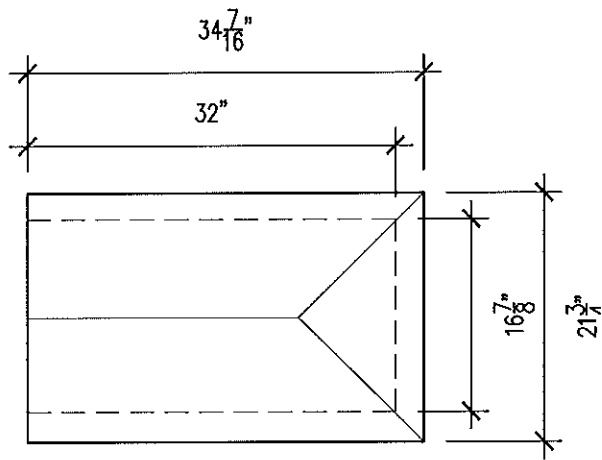


A WC-6-PLAN VIEW
END CAP
SCALE: 3/4" = 1'-0"

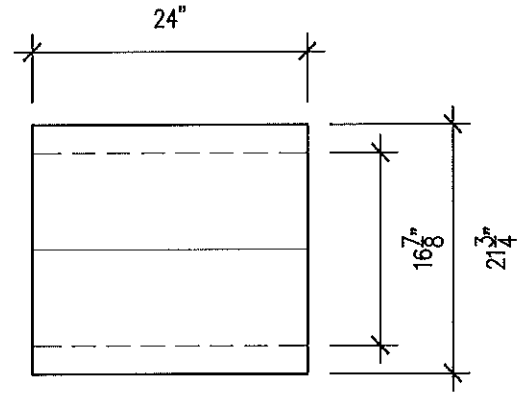


B WC-6-PLAN VIEW
STRAIGHT CAP
SCALE: 3/4" = 1'-0"

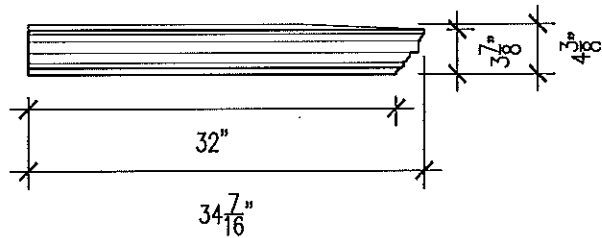

C WC-6-ELEVATION
END CAP
SCALE: 3/4" = 1'-0"

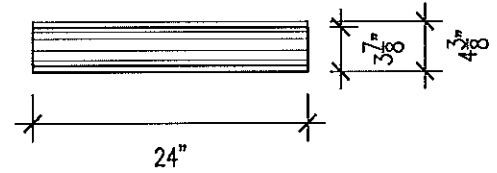

D WC-6-ELEVATION
STRAIGHT CAP
SCALE: 3/4" = 1'-0"

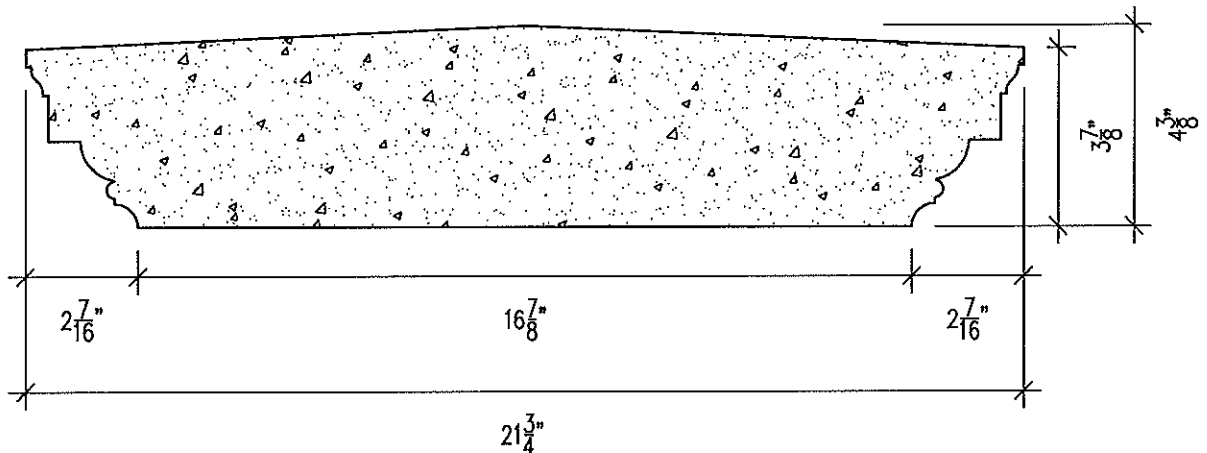


E SECTION
SCALE: 3" = 1'-0"




**MOONLIGHT
MOLDS, inc.**

13720 S. Western Ave., Unit A · Gardena, CA 90249
Phone: (310) 538-9142 · Fax: (310) 538-9717


Project Name: WALL CAP (WC-06)	
Customer Name:	
Date Drawn: 7-31-2000	Drawn By: SZ
Job Number:	Sheet Number: 22-4-06

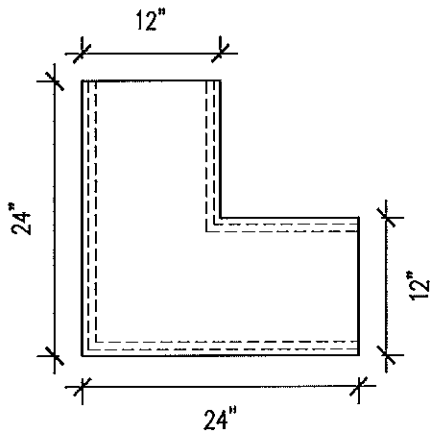

**(A) WC-8 - PLAN VIEW
CORNER CAP**
SCALE: $\frac{3}{4}" = 1'-0"$

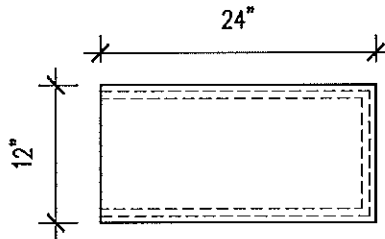

**(B) WC-8 - PLAN VIEW
END CAP**
SCALE: $\frac{3}{4}" = 1'-0"$

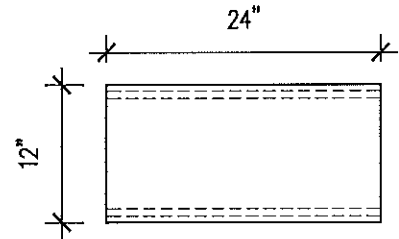


**(C) WC-8 - PLAN VIEW
STRAIGHT CAP**
SCALE: $\frac{3}{4}" = 1'-0"$

1 ea. 16 1/2" wide FRP
W/ER X 72"

1 ea. 12" wide FRP
X 24"

1 ea. 12" wide W/ER
X 65" FRP

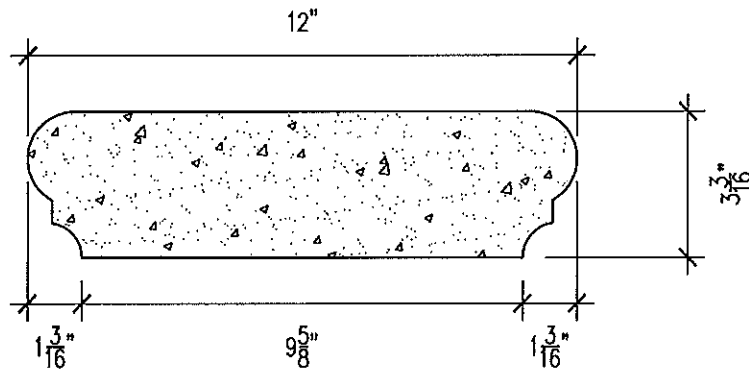

(D) SECTION
SCALE: $1 \frac{1}{2}" = 1'-0"$




**MOONLIGHT
MOLDS, inc.**


13720 S. Western Ave., Unit A - Gardena, CA 90249
Phone: (310) 538-9142 - Fax: (310) 538-9717

Project Name: WC-08	
Customer Name:	
Date Drawn: 10-11-2004	Drawn By: SKW
Job Number:	Sheet Number: 22-4-08

0203

3020338
X42"

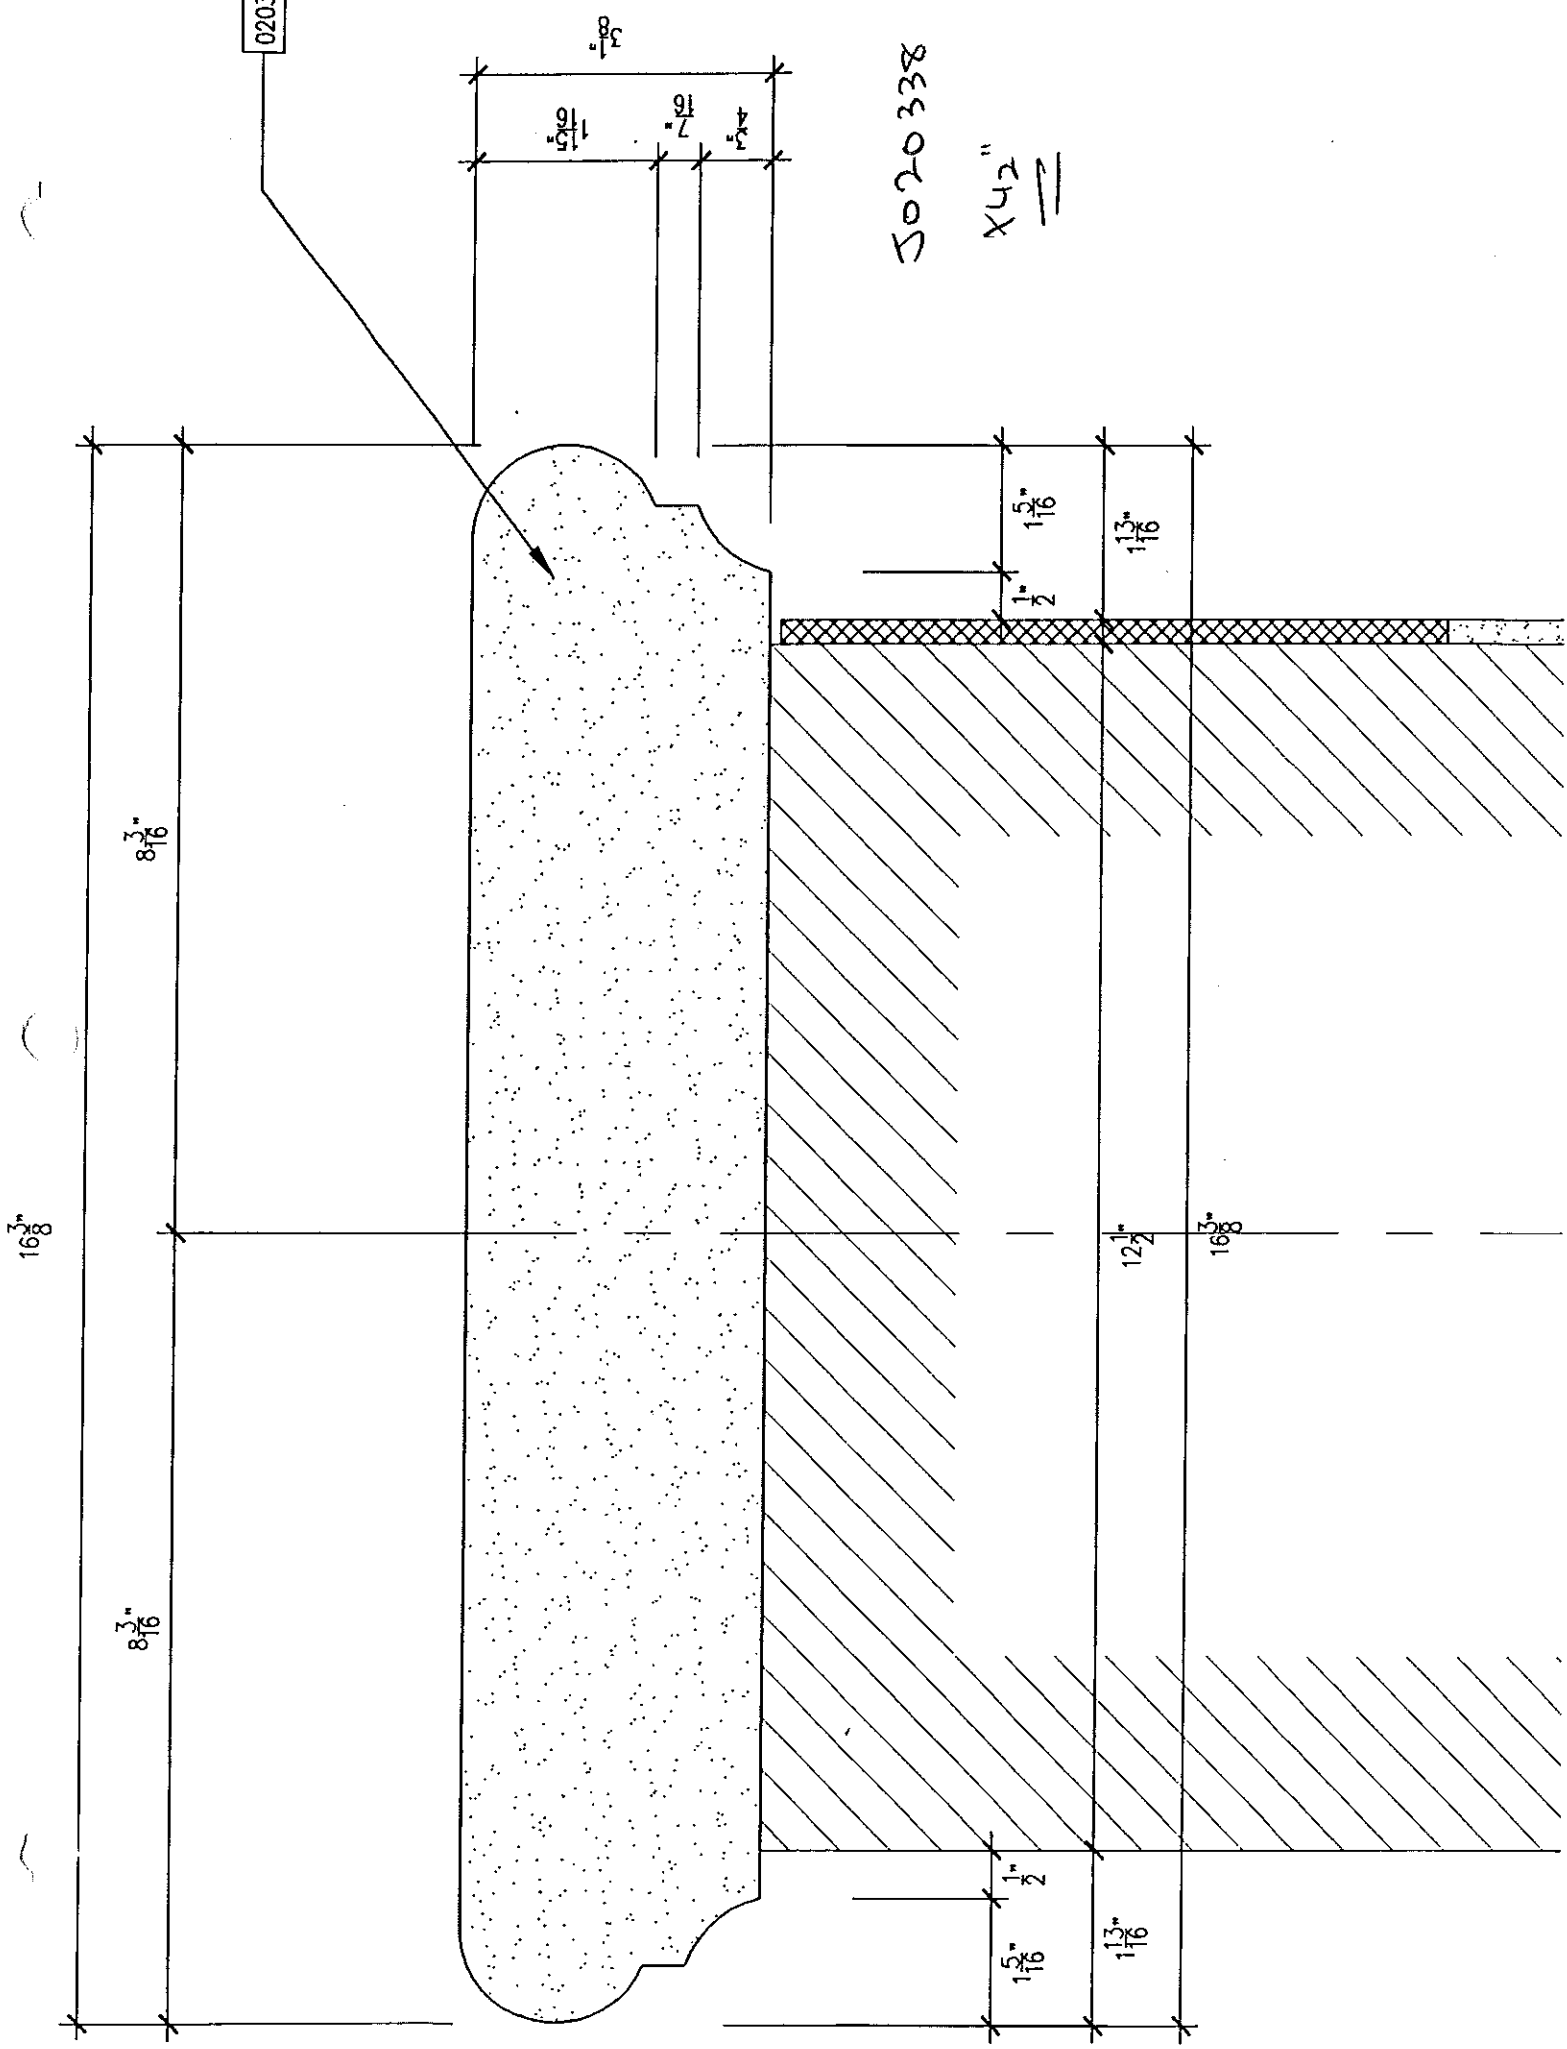

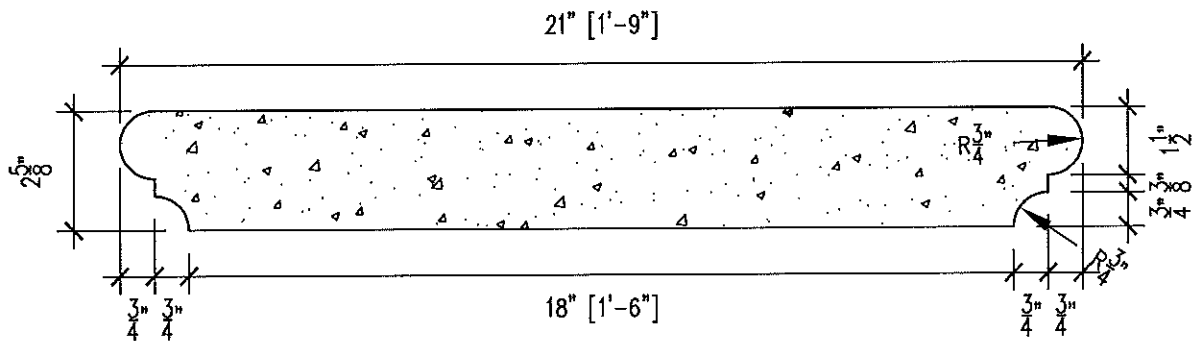

WC-9
 4pc FRP Molds
 W/ER
 X60"

21" WALL CAP SECTION

A



REF: 7/A517 SCALE: 3" = 1'-0"



**MOONLIGHT
 MOLDS, inc.**

13720 S. Western Ave., Unit A • Gardena, CA 90249
 Phone: (310) 538-9142 • Fax: (310) 538-9717

Project Name: USC School of Cinematic Arts - Exterior	
Customer Name: Berger Bros., Inc.	
Date Drawn: 09-24-07	Drawn By: CRG
Job #: J070523	Sheet #: SD-10.26Ax

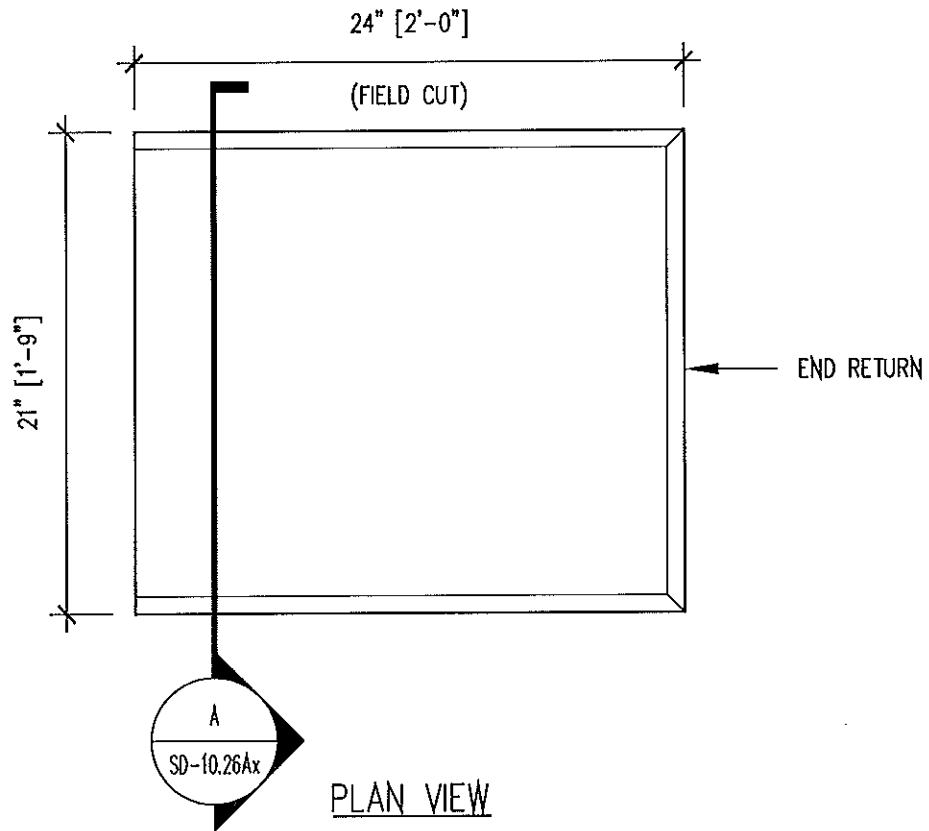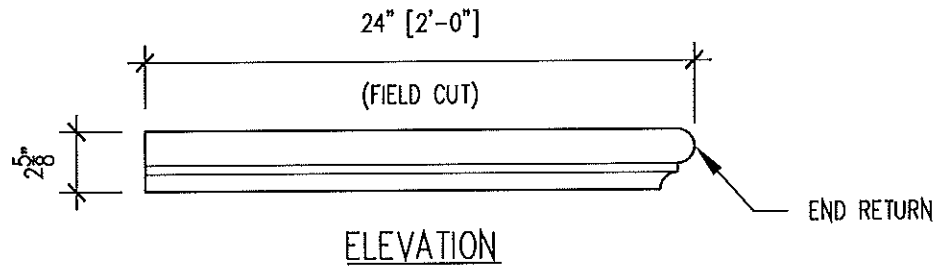

21" WALL CAP W/END RETURN STRAIGHT LENGTH

A

REF: SD-7.32x SCALE: 1 1/2" = 1'-0"


PART NUMBER	070523-7-2
QUANTITY	68
MATERIAL	GFRC




**MOONLIGHT
MOLDS, inc.**

13720 S. Western Ave., Unit A · Gardena, CA 90249
Phone: (310) 638-9142 · Fax: (310) 638-9717

Project Name:	USC School of Cinematic Arts - Exterior	
Customer Name:	Berger Bros., Inc.	
Date Drawn:	09-24-07	Drawn By: CRG
Job #:	J070523	Sheet #: SD-10.27x

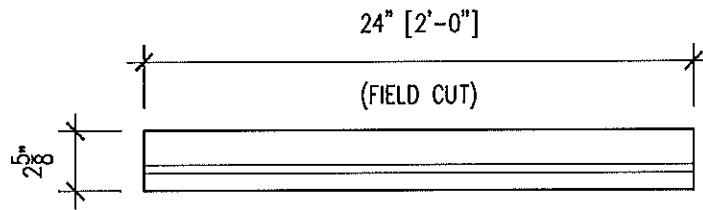

ELEVATION

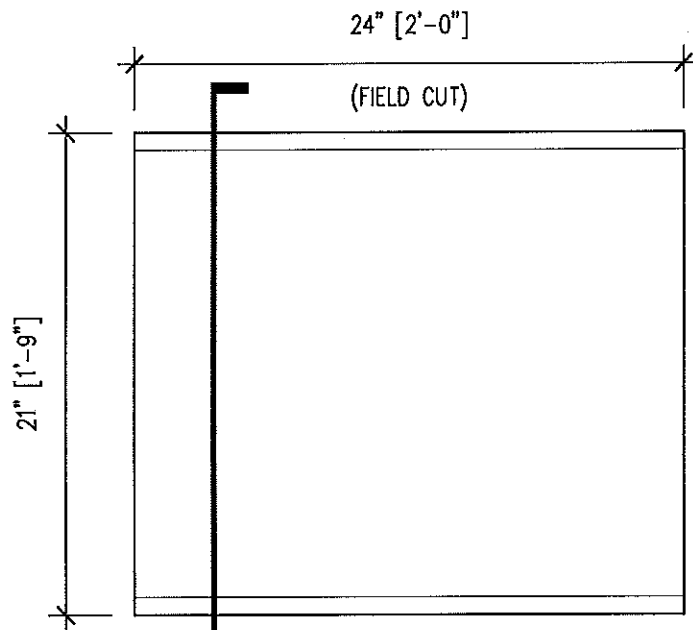

PLAN VIEW

**21" WALL CAP
STRAIGHT LENGTH**

A REF: SD-7.32x SCALE: 1 1/2" = 1'-0"


PART NUMBER	070523-7-1
QUANTITY	86
MATERIAL	GFRC




**MOONLIGHT
MOLDS, inc.**

13720 S. Western Ave., Unit A · Gardena, CA 90249
Phone: (310) 538-9142 · Fax: (310) 538-9717

Project Name:	USC School of Cinematic Arts - Exterior	
Customer Name:	Berger Bros., Inc.	
Date Drawn:	09-24-07	Drawn By: CRG
Job #:	J070523	Sheet #: SD-10.26x

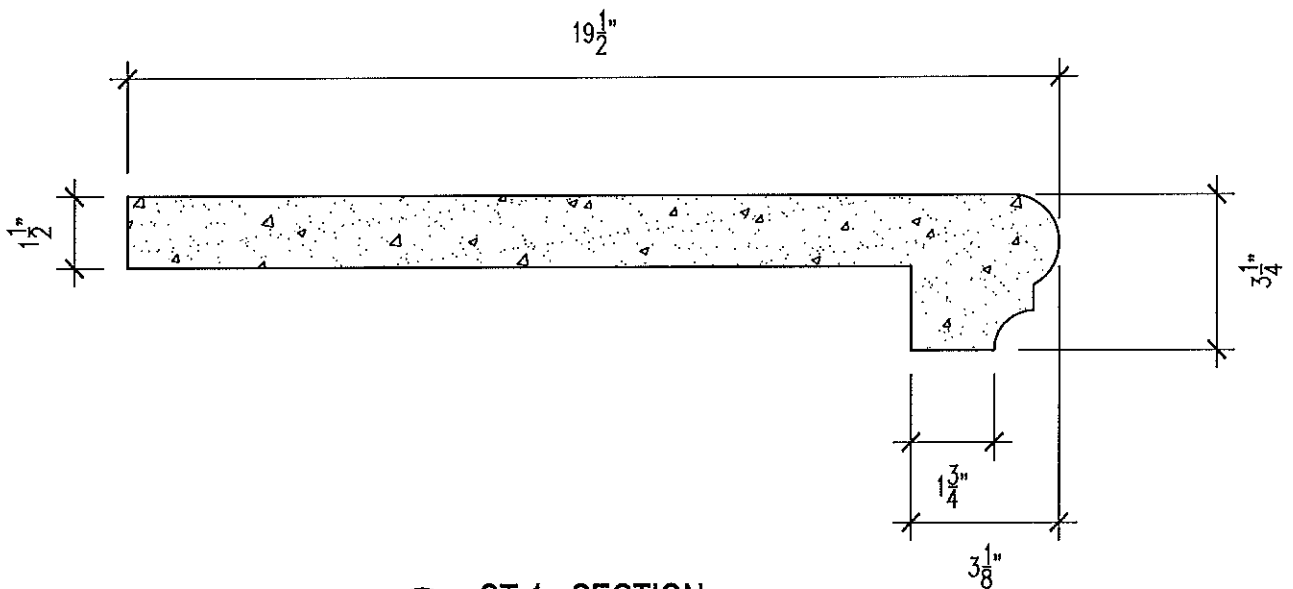

A ST-1 - SECTION
SCALE: 6" = 1'-0"

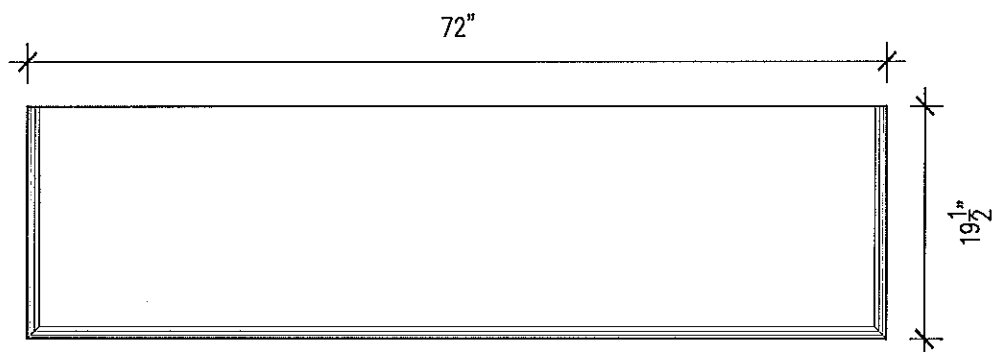


B ST-1 - PLAN VIEW
SCALE: 3/4" = 1'-0"




**MOONLIGHT
MOLDS, inc.**

13720 S. Western Ave., Unit A • Gardena, CA 90249
Phone: (310) 538-9142 • Fax: (310) 538-9717


Project Name: ST-1	
Customer Name:	
Date Drawn: 10-11-2004	Drawn By: SKW
Job Number:	Sheet Number: 22-5-01

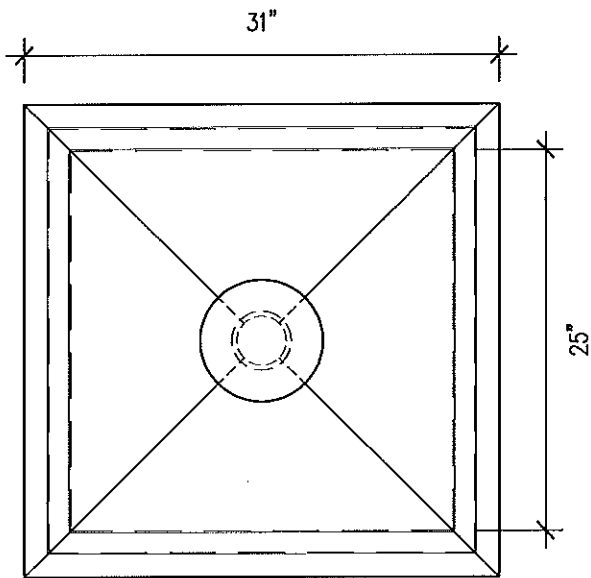

A PC-2
PLAN VIEW
SCALE: 1" = 1'-0"

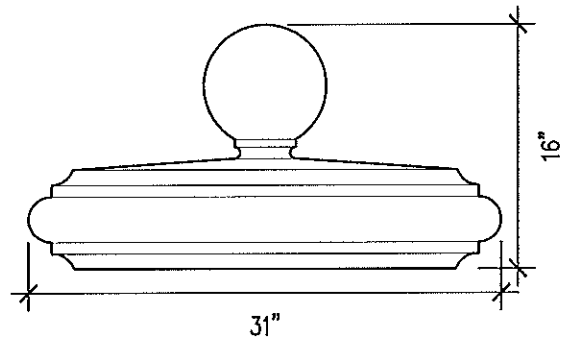

B ELEVATION
SCALE: 1" = 1'-0"

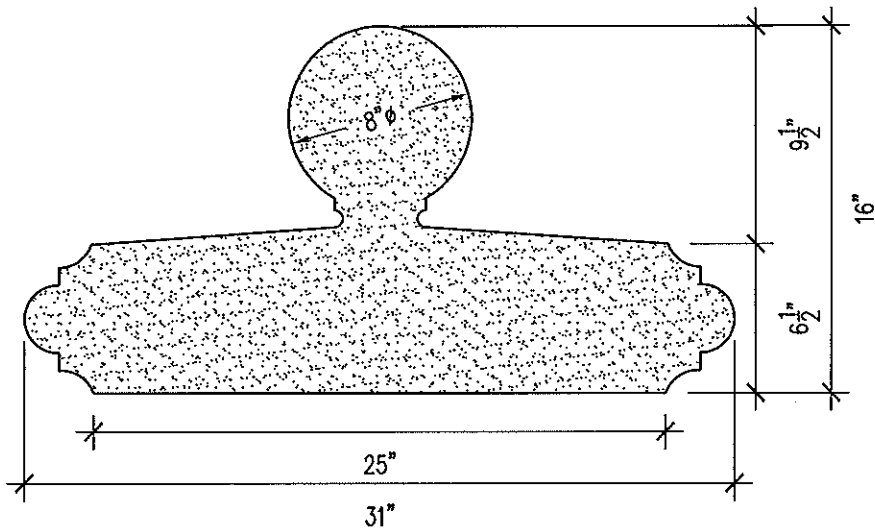


C SECTION
SCALE: 1 1/2" = 1'-0"




**MOONLIGHT
MOLDS, inc.**

13720 S. Western Ave., Unit A · Gardena, CA 90249
Phone: (310) 538-9142 · Fax: (310) 538-9717


Project Name: POST CAP (PC-2)	
Customer Name:	
Date Drawn: 7-5-2000	Drawn By: SZ
Job Number:	Sheet Number: 23-1-02

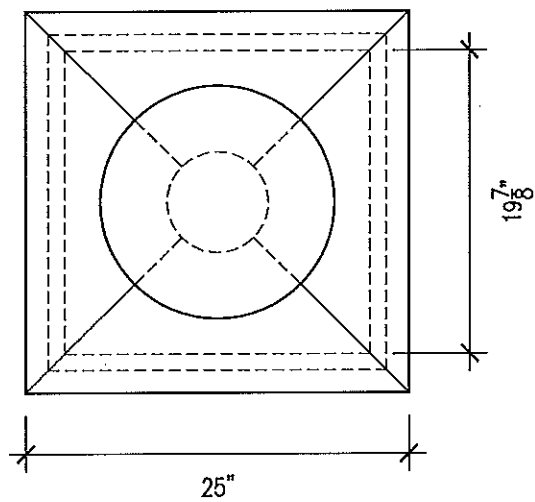

A PC-03 - PLAN VIEW
SCALE: 1" = 1'-0"

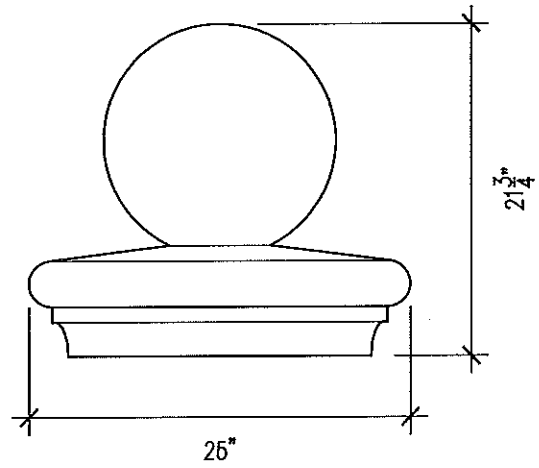

B PC-03 - ELEVATION
SCALE: 1" = 1'-0"

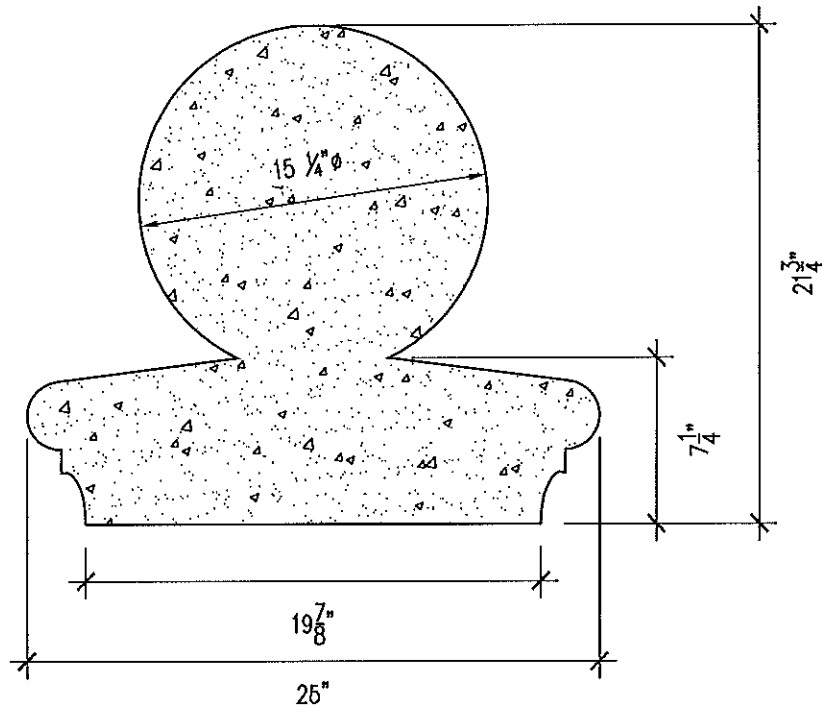


C PC-03 - SECTION
SCALE: 1 1/2" = 1'-0"




**MOONLIGHT
MOLDS, inc.**

13720 S. Western Ave., Unit A · Gardena, CA 90249
Phone: (310) 538-9142 · Fax: (310) 538-9717


Project Name:	POST CAP (PC-03)	
Customer Name:		
Date Drawn:	12-24-2003	Drawn By: CRG
Job Number:		Sheet Number: 23-1-03

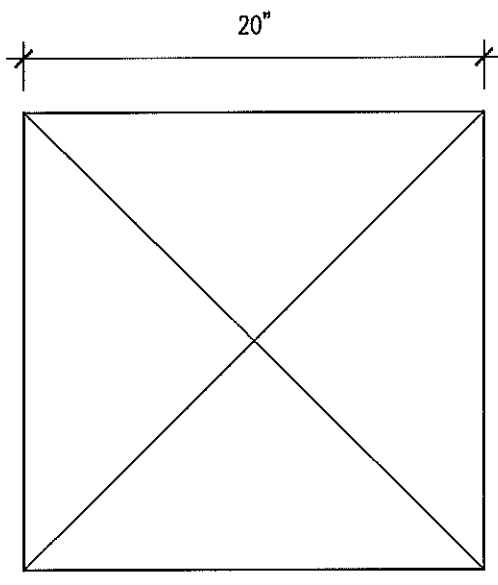

A **PC-4
PLAN VIEW**
SCALE: 1 1/2" = 1'-0"

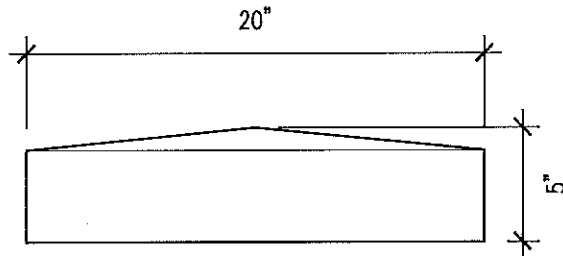

B **ELEVATION**
SCALE: 1 1/2" = 1'-0"

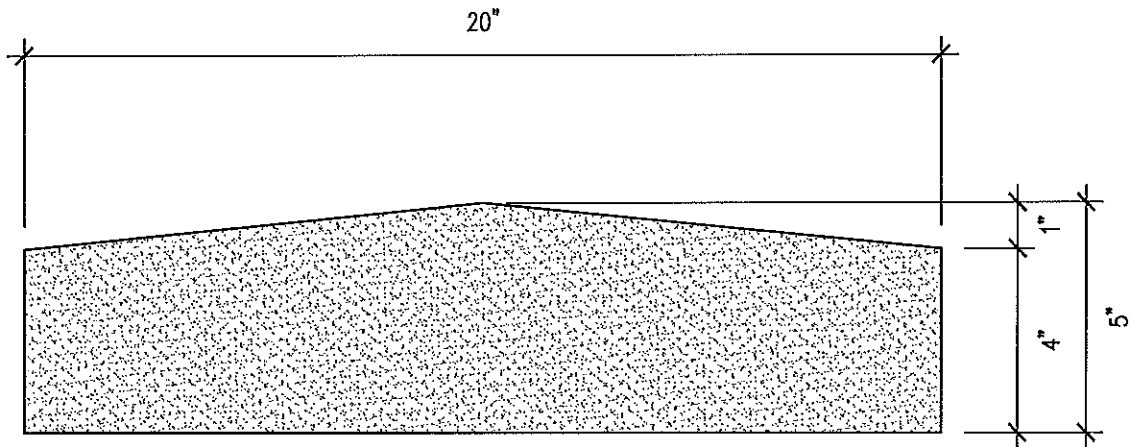


C **SECTION**
SCALE: 3" = 1'-0"




**MOONLIGHT
MOLDS, inc.**

13720 S. Western Ave., Unit A · Gardena, CA 90249
Phone: (310) 538-9142 · Fax: (310) 538-9717


Project Name: POST CAP (PC-4)	
Customer Name:	
Date Drawn: 6-28-2000	Drawn By: SZ
Job Number:	Sheet Number: 23-1-04

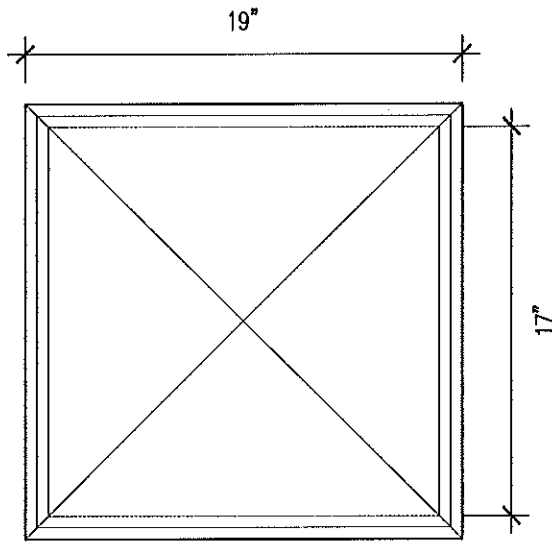

A **PC-5
PLAN VIEW**
SCALE: 1 1/2" = 1'-0"

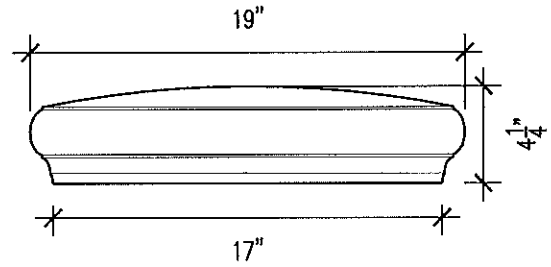

B **ELEVATION**
SCALE: 1 1/2" = 1'-0"

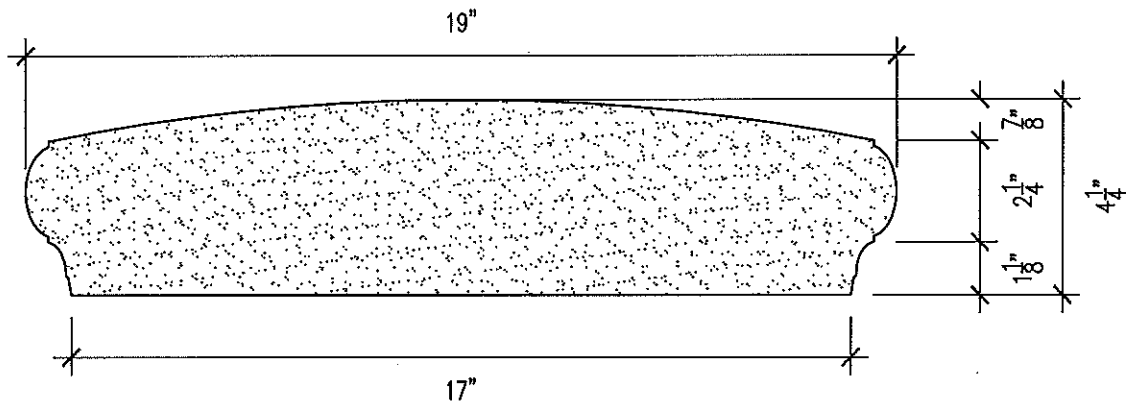


C **SECTION**
SCALE: 3" = 1'-0"




**MOONLIGHT
MOLDS, inc.**

13720 S. Western Ave., Unit A · Gardena, CA 90249
Phone: (310) 538-9142 · Fax: (310) 538-9717


Project Name: POST CAP (PC-5)	
Customer Name:	
Date Drawn: 6-30-2000	Drawn By: SZ
Job Number:	Sheet Number: 23-1-05

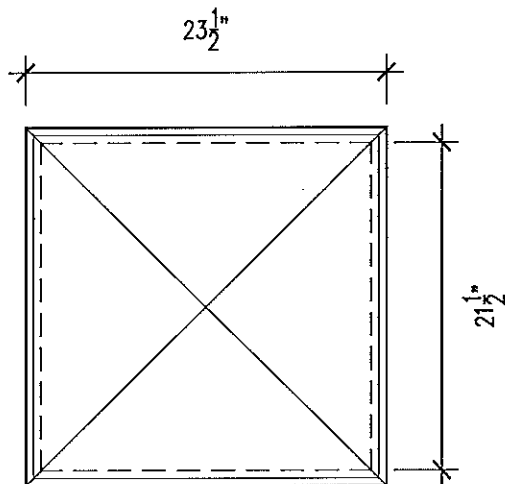

A PC-5-21 1/2
PLAN VIEW
SCALE: 1" = 1'-0"

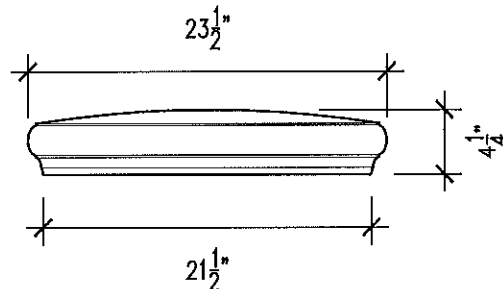

B ELEVATION
SCALE: 1" = 1'-0"

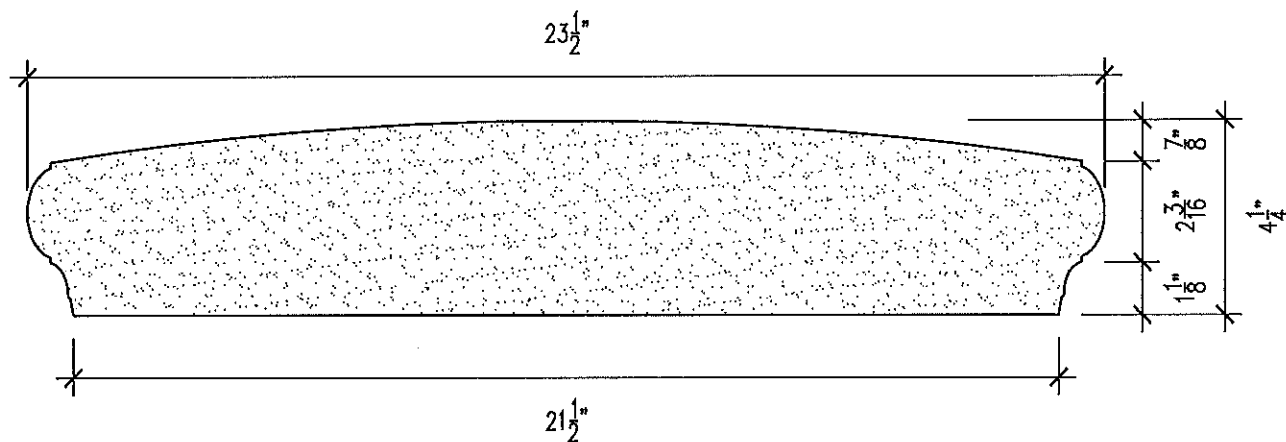


C SECTION
SCALE: 3" = 1'-0"




**MOONLIGHT
MOLDS, inc.**

13720 S. Western Ave., Unit A • Gardena, CA 90249
Phone: (310) 538-9142 • Fax: (310) 538-9717


Project Name: POST CAP (PC-5-21 1/2)	
Customer Name:	
Date Drawn: 7-24-2002	Drawn By: JLG
Job Number:	Sheet Number: 23-1-05A

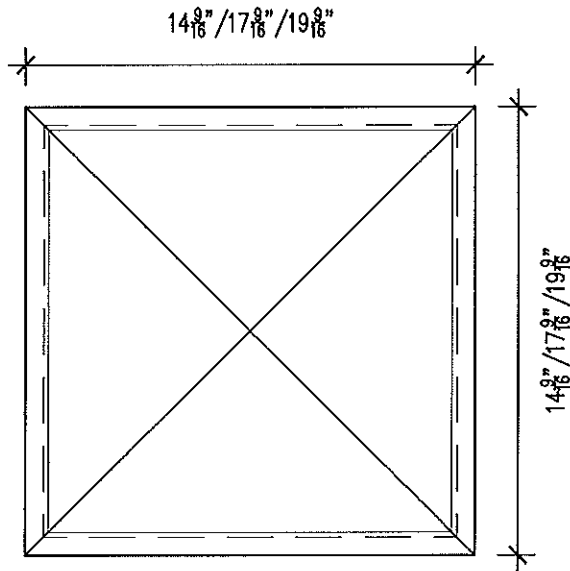

A PC-6
PLAN VIEW
SCALE: $1\frac{1}{2}'' = 1'-0''$

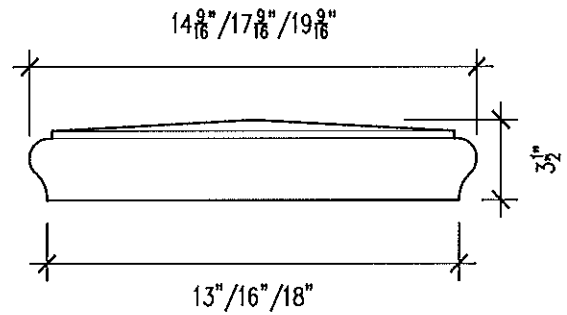

B ELEVATION
SCALE: $1\frac{1}{2}'' = 1'-0''$

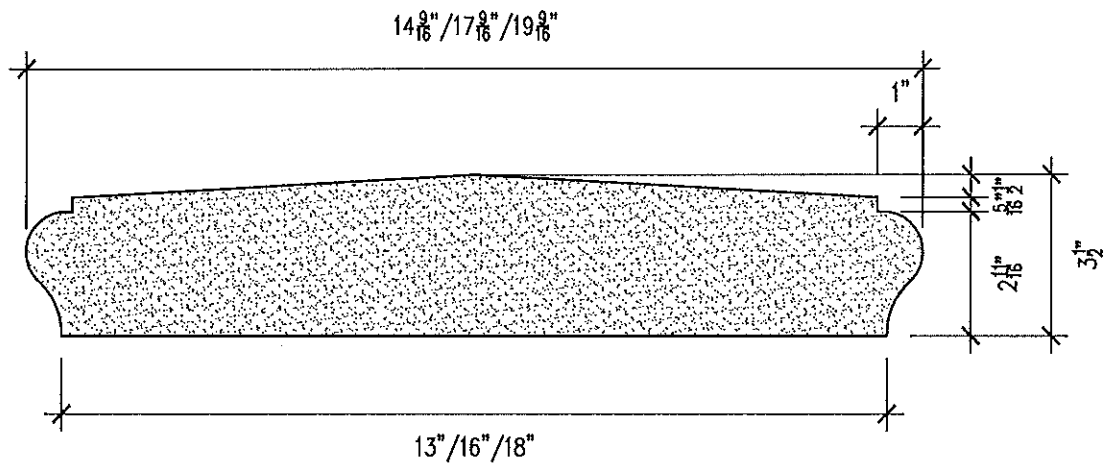


C SECTION
SCALE: $3'' = 1'-0''$




**MOONLIGHT
MOLDS, inc.**

13720 S. Western Ave., Unit A • Gardena, CA 90249
Phone: (310) 538-9142 • Fax: (310) 538-9717


Project Name:	POST CAP (PC-6)		
Customer Name:			
Date Drawn:	6-28-2000	Drawn By:	SZ
Job Number:		Sheet Number:	23-1-06

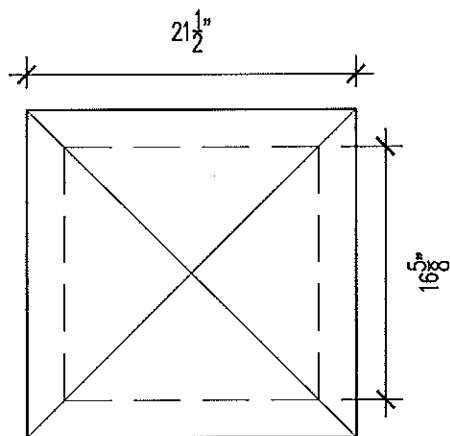

A PC-11
PLAN VIEW
SCALE: 1" = 1'-0"

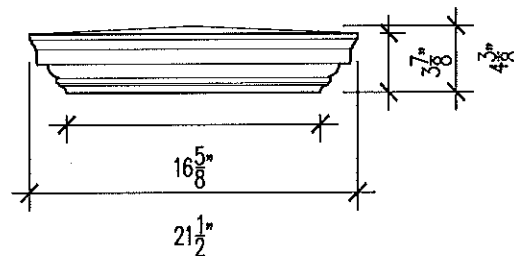

B ELEVATION
SCALE: 1" = 1'-0"

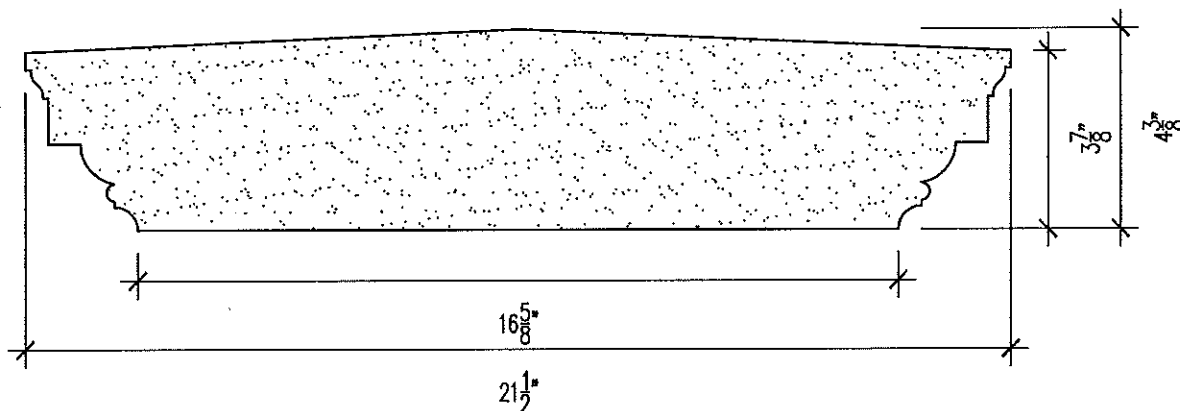


C SECTION
SCALE: 3" = 1'-0"



**MOONLIGHT
MOLDS, inc.**

13720 S. Western Ave., Unit A · Gardena, CA 90249
Phone: (310) 538-9142 · Fax: (310) 538-9717


Project Name:	POST CAP (PC-11)	
Customer Name:		
Date Drawn:	7-31-2000	Drawn By: SZ
Job Number:		Sheet Number: 23-1-11

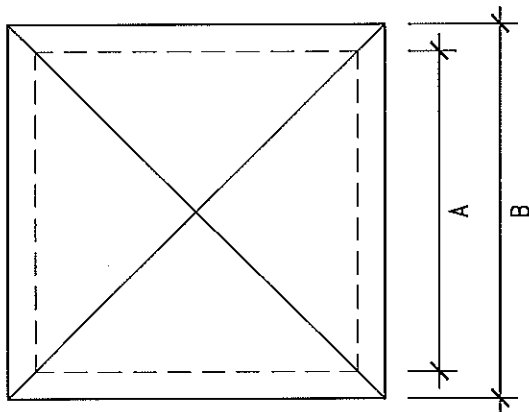

**PC-12
PLAN VIEW**

A


SCALE: 1 1/2" = 1'-0"

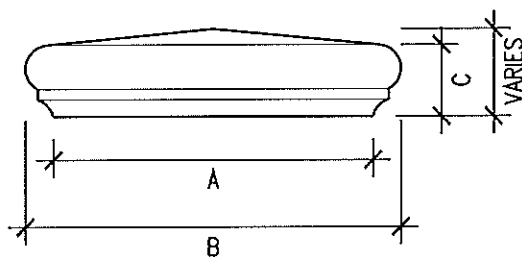

**PC-12
ELEVATION**

B

SCALE: 1 1/2" = 1'-0"

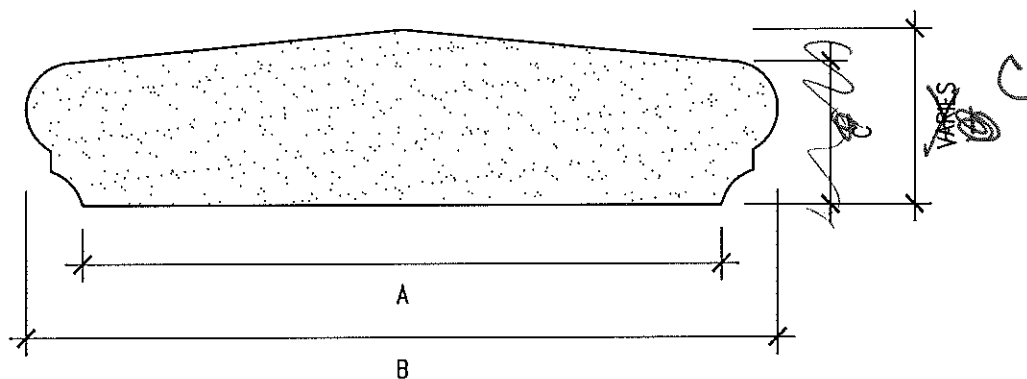

**PC-12
SECTION**

C

SCALE: 3" = 1'-0"

PART#	DIM. A	DIM. B	DIM. C
PC-12-14	14"	16 3/8"	3 1/8"
PC-12-16	16"	18 3/8"	3 1/8"
PC-12-17	17"	19 3/8"	3 1/8"
PC-12-19	19"	21 1/2"	3 1/8"
PC-12-21 1/2	21 1/2"	24"	3 1/8"
PC-12-24 1/2	24 1/2"	27"	3 1/8"



**MOONLIGHT
MOLDS, inc.**

13720 S. Western Ave., Unit A • Gardena, CA 90249
Phone: (310) 538-9142 • Fax: (310) 538-9717

Project Name: POST CAP (PC-12)



Customer Name:

Date Drawn: 5-10-2001

Drawn By: JLG

Job Number:

Sheet Number: 23-1-12

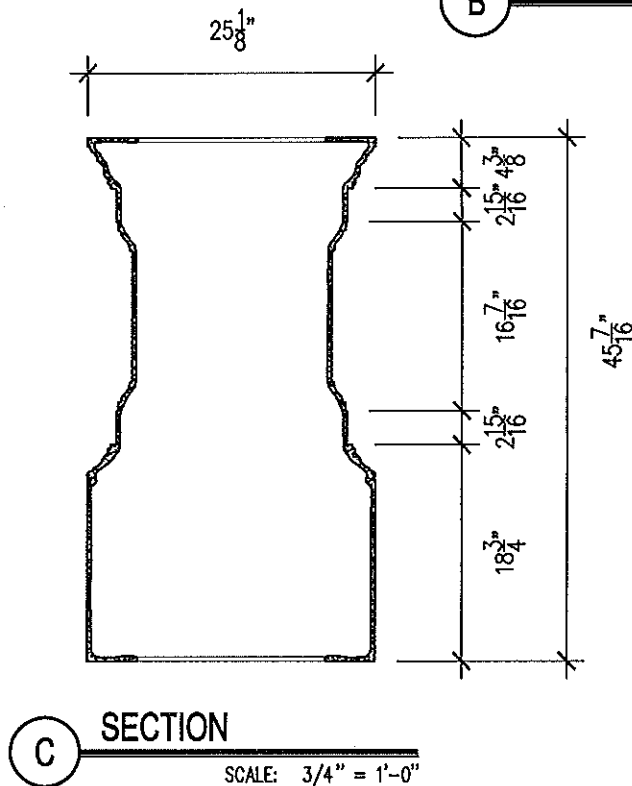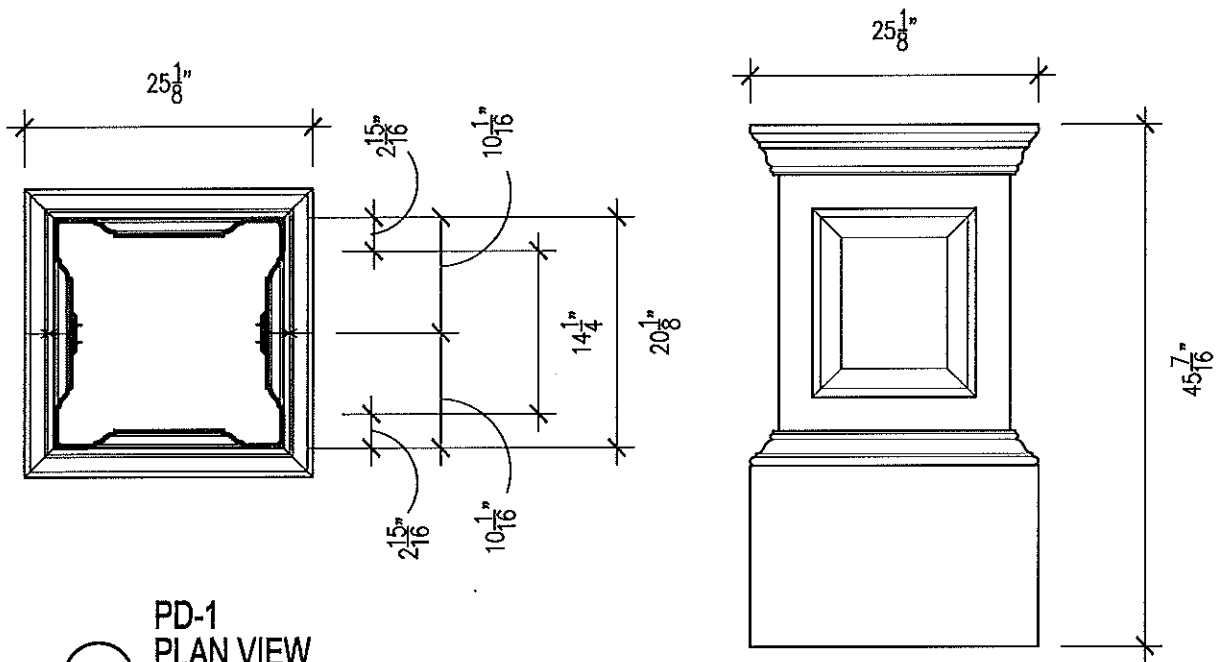

NOTES


1. PEDESTALS SUPPLIED IN GRG, GFRC OR FRP
2. INSTALLATION MATERIAL, INCLUDING FASTENERS, AND APPROVED ADHESIVE TO BE SUPPLIED BY OTHERS
3. PEDESTALS CAN BE SUPPLIED WHOLE OR IN HALVES



**MOONLIGHT
MOLDS, inc.**


13720 S. Western Ave., Unit A · Gardena, CA 90249
 Phone: (310) 538-9142 · Fax: (310) 538-9717

Project Name: PEDESTAL (PD-01)	
Customer Name:	
Date Drawn: 7-18-2000	Drawn By: SZ
Job Number:	Sheet Number: 23-3-01

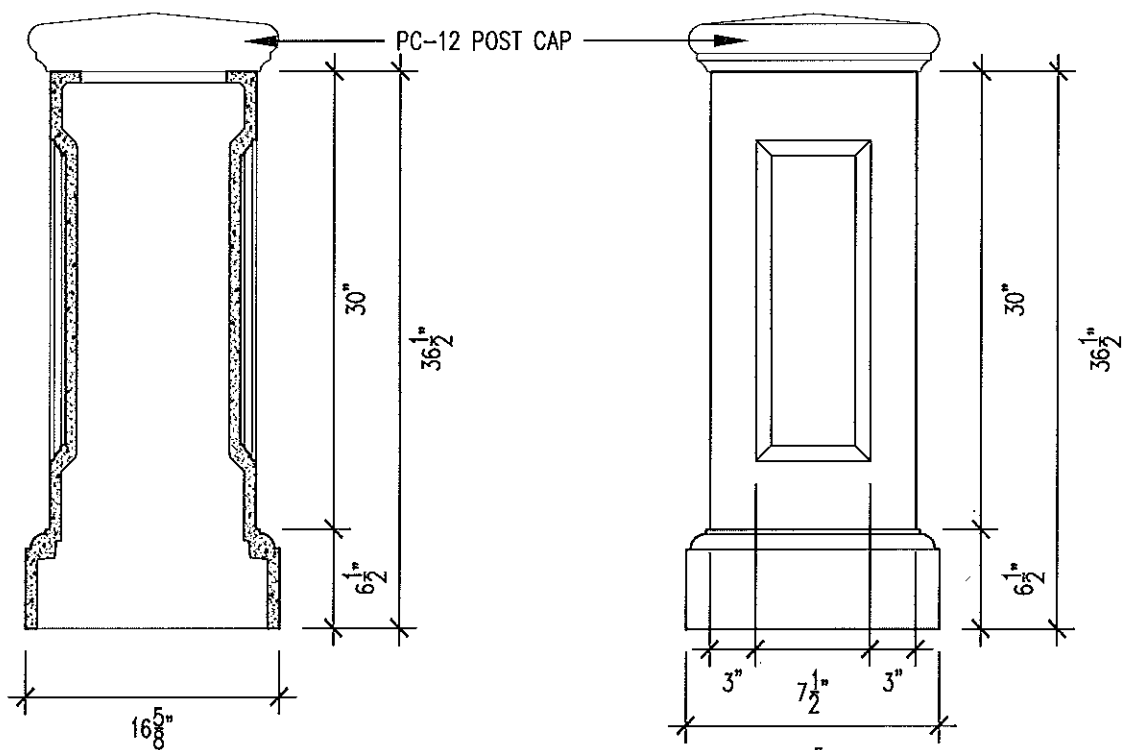

C PD-2
SECTION
SCALE: 1" = 1'-0"

B PD-2
ELEVATION
SCALE: 1" = 1'-0"

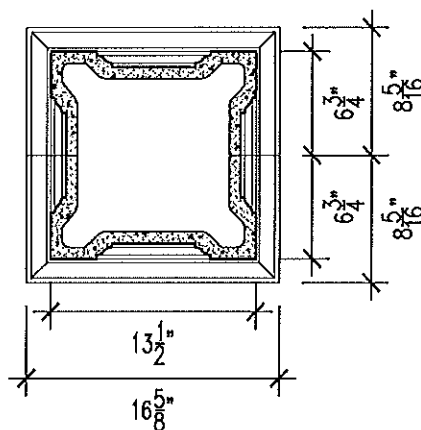

A PD-2
PLAN VIEW
SCALE: 1" = 1'-0"

NOTES


1. PEDESTALS SUPPLIED IN GRG, GFRC OR FRP
2. INSTALLATION MATERIAL, INCLUDING FASTENERS, AND APPROVED ADHESIVE TO BE SUPPLIED BY OTHERS
3. PEDESTALS CAN BE SUPPLIED WHOLE OR IN HALVES




**MOONLIGHT
MOLDS, inc.**

13720 S. Western Ave., Unit A • Gardena, CA 90249
Phone: (310) 538-9142 • Fax: (310) 538-9717


Project Name: PEDESTAL (PD-02)	
Customer Name:	
Date Drawn: 5-10-2001	Drawn By: JLG
Job Number:	Sheet Number: 23-3-02

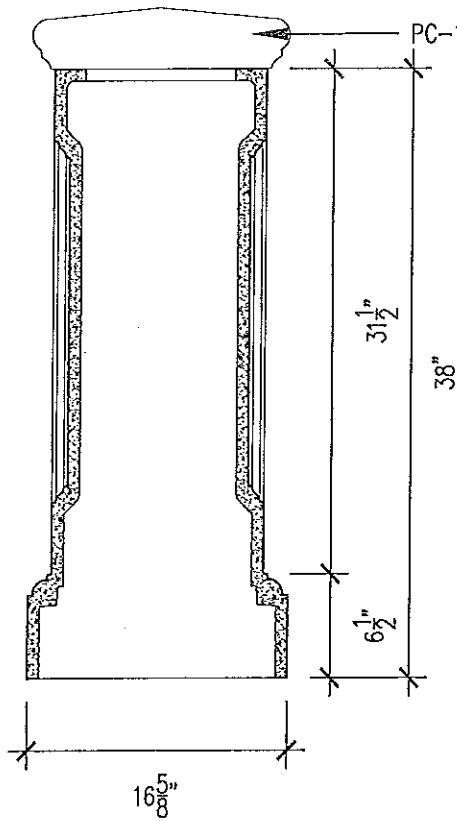

C PD-2
SECTION
SCALE: 1" = 1'-0"

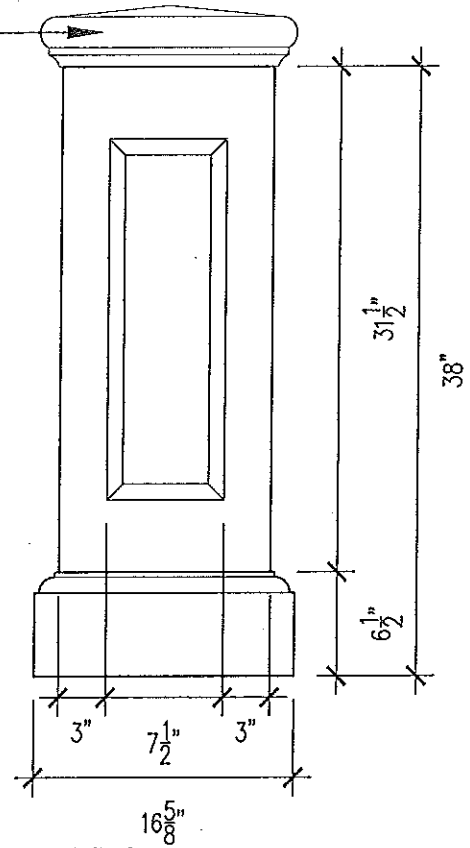

B PD-2
ELEVATION
SCALE: 1" = 1'-0"

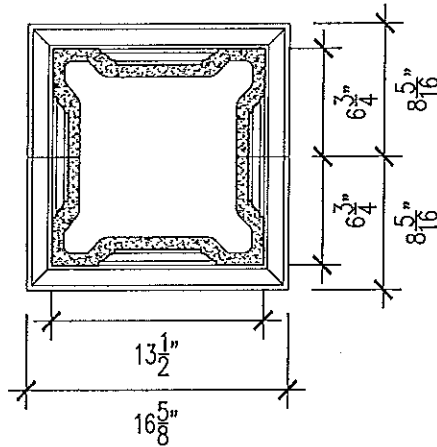


A PD-2
PLAN VIEW
SCALE: 1" = 1'-0"



**MOONLIGHT
MOLDS, inc.**

13720 S. Western Ave., Unit A • Gardena, CA 90249
Phone: (310) 538-9142 • Fax: (310) 538-9717

Project Name: Pedestal (PD-02M)	
Customer Name:	
Date Drawn: 05-11-15	Drawn By: CRG
Job #:	Sheet #: SD-1.00

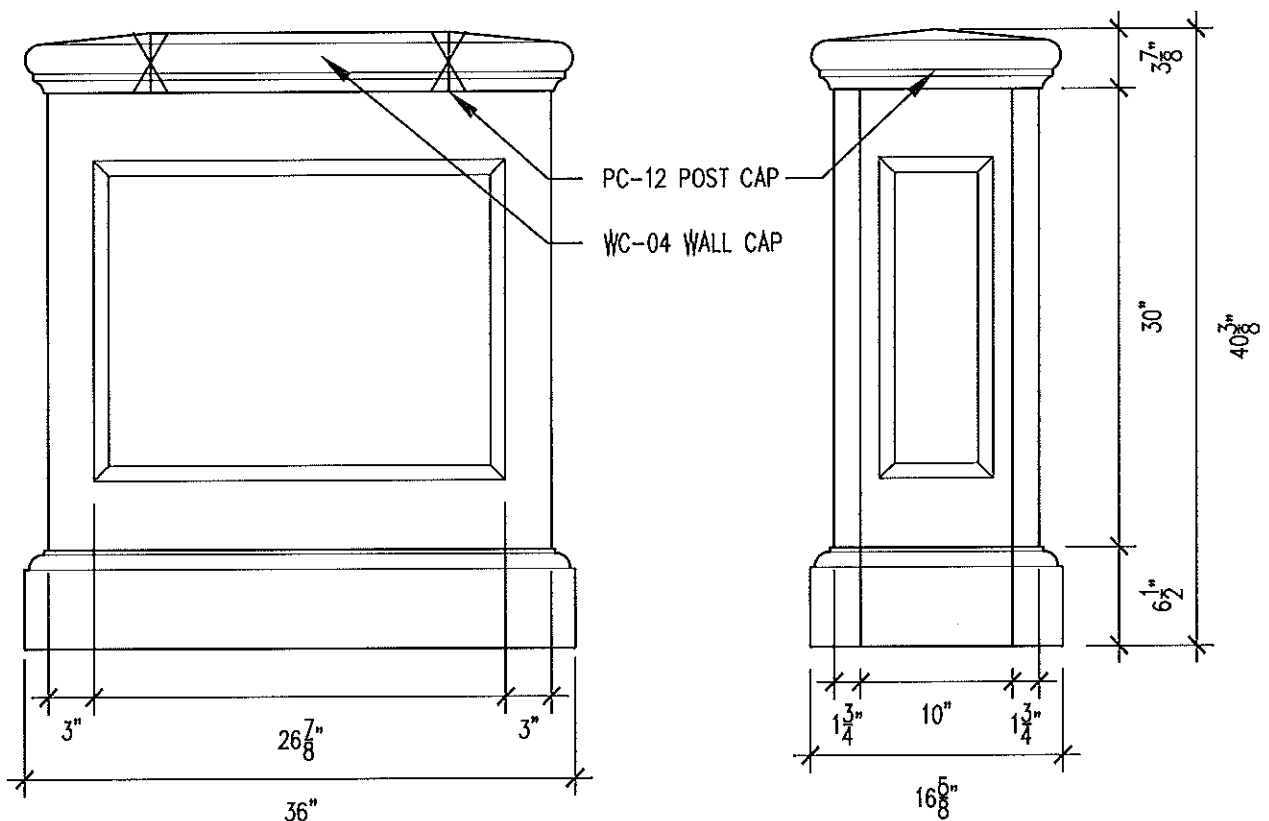

**PD-2 (EXTENDED)
FRONT ELEVATION**


C

SCALE: 1" = 1'-0"

**PD-2 (EXTENDED)
SIDE ELEVATION**

B

SCALE: 1" = 1'-0"

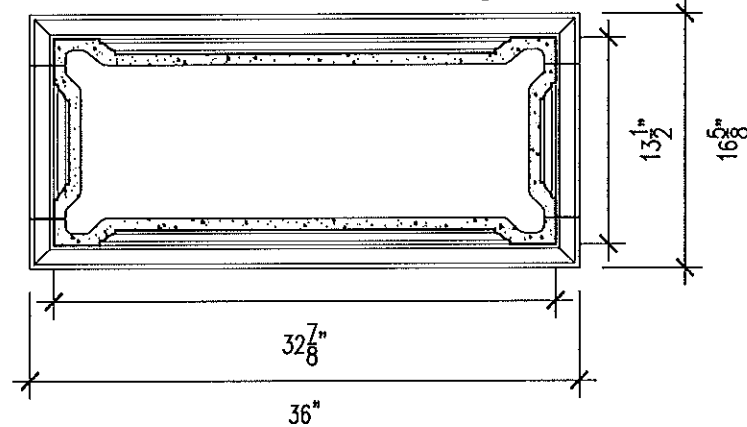

**PD-2 (EXTENDED)
PLAN VIEW**

A

SCALE: 1" = 1'-0"

NOTES


1. PEDESTALS SUPPLIED IN GRC, GFRC OR FRP
2. INSTALLATION MATERIAL, INCLUDING FASTENERS, AND APPROVED ADHESIVE TO BE SUPPLIED BY OTHERS
3. PEDESTALS CAN BE SUPPLIED WHOLE OR IN HALVES



**MOONLIGHT
MOLDS, inc.**


13720 S. Western Ave., Unit A - Gardena, CA 90249
Phone: (310) 538-9142 • Fax: (310) 538-9717

Project Name: PEDESTAL (PD-02)	
Customer Name:	
Date Drawn: 4-18-2002	Drawn By: JLG
Job Number:	Sheet Number: 23-3-03

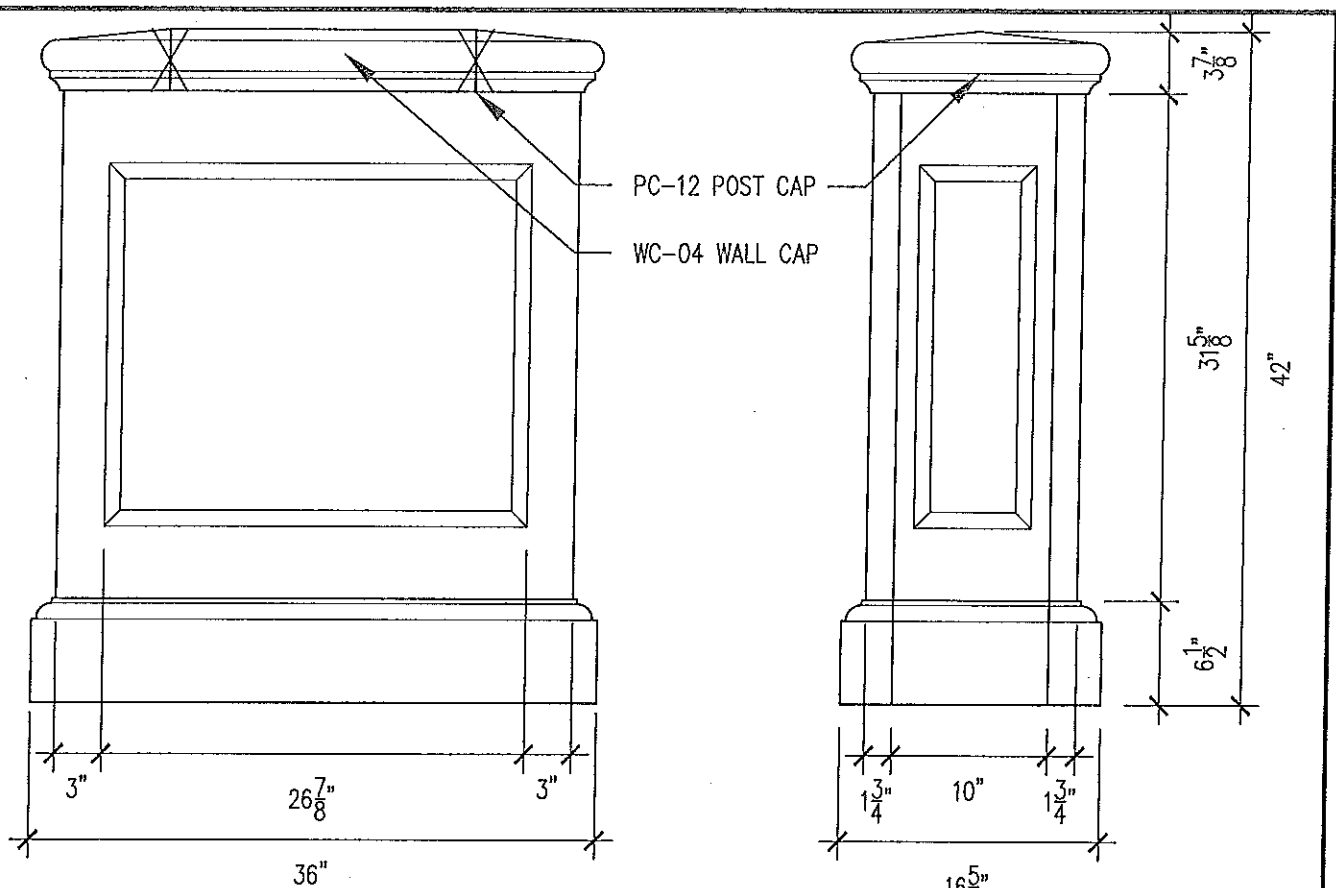

C PD-2 (EXTENDED)
FRONT ELEVATION
SCALE: 1" = 1'-0"

B PD-2 (EXTENDED)
SIDE ELEVATION
SCALE: 1" = 1'-0"

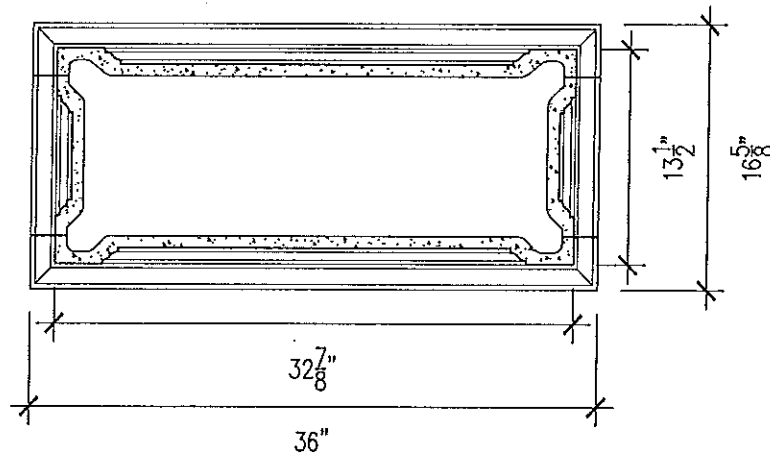


A PD-2 (EXTENDED)
PLAN VIEW
SCALE: 1" = 1'-0"




**MOONLIGHT
MOLDS, inc.**

13720 S. Western Ave., Unit A • Gardena, CA 90249
Phone: (310) 538-9142 • Fax: (310) 538-9717


Project Name:	Pedestal (PD-02M)		
Customer Name:			
Date Drawn:	05-11-15	Drawn By:	CRG
Job #:		Sheet #:	SD-1.01

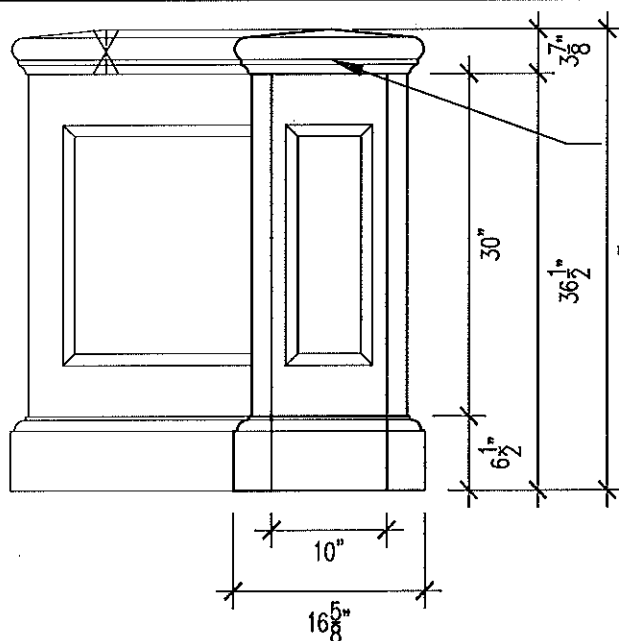

C PD-2 (CORNER)
FRONT ELEVATION
SCALE: 3/4" = 1'-0"

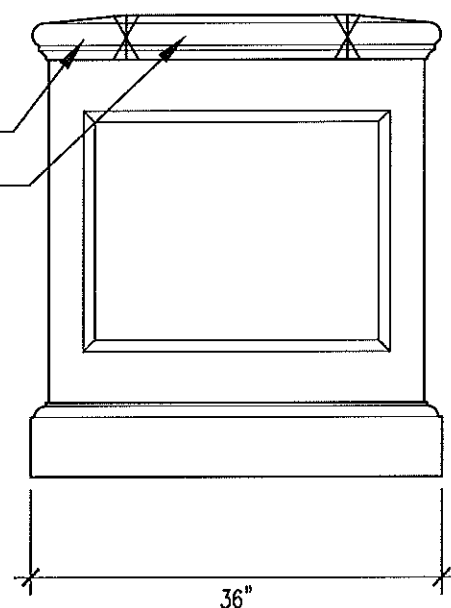

B PD-2 (CORNER)
SIDE ELEVATION
SCALE: 3/4" = 1'-0"

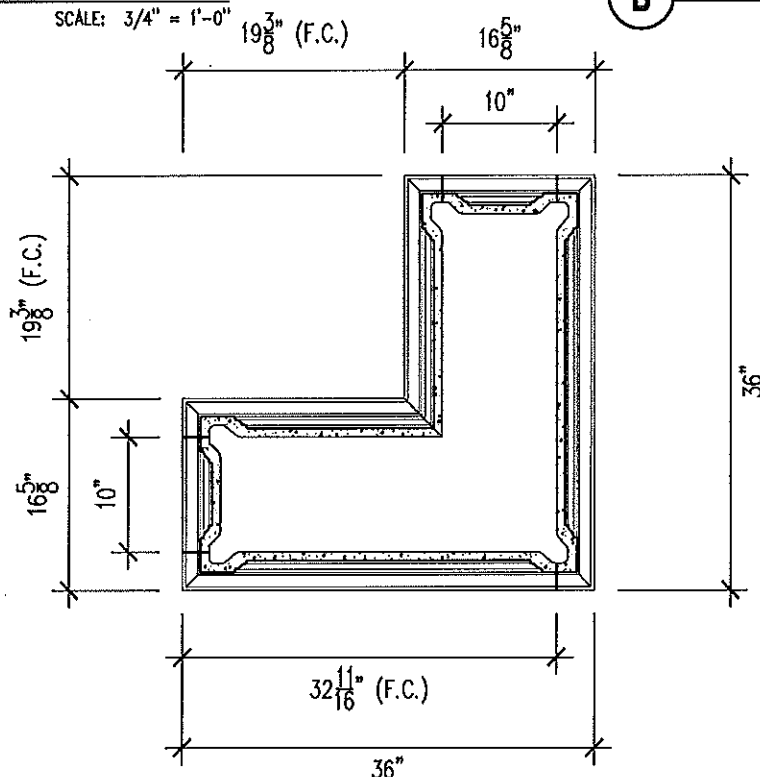


A PD-2 (CORNER)
PLAN VIEW
SCALE: 3/4" = 1'-0"



**MOONLIGHT
MOLDS, inc.**

13720 S. Western Ave., Unit A · Gardena, CA 90249
Phone: (310) 538-9142 · Fax: (310) 538-9717


Project Name: PEDESTAL (PD-02)	
Customer Name:	
Date Drawn: 4-18-2002	Drawn By: JLG
Job Number:	Sheet Number: 23-3-04

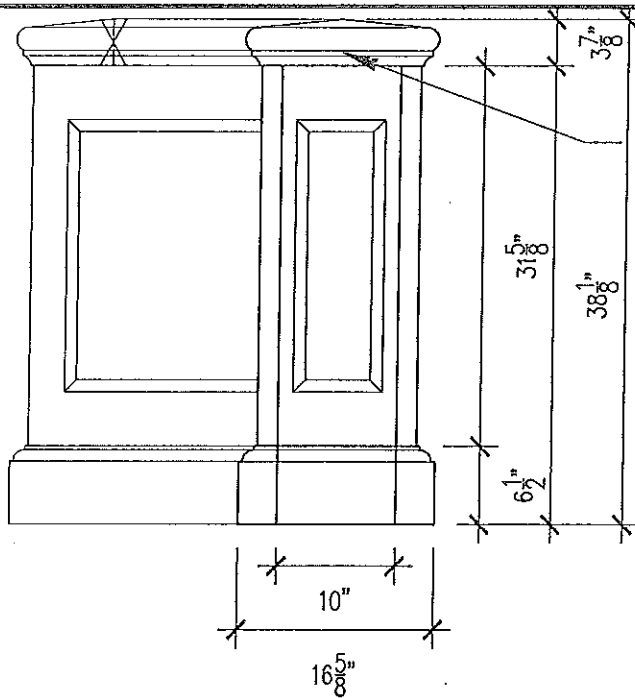

**PD-2 (CORNER)
FRONT ELEVATION**

C


SCALE: 3/4" = 1'-0"

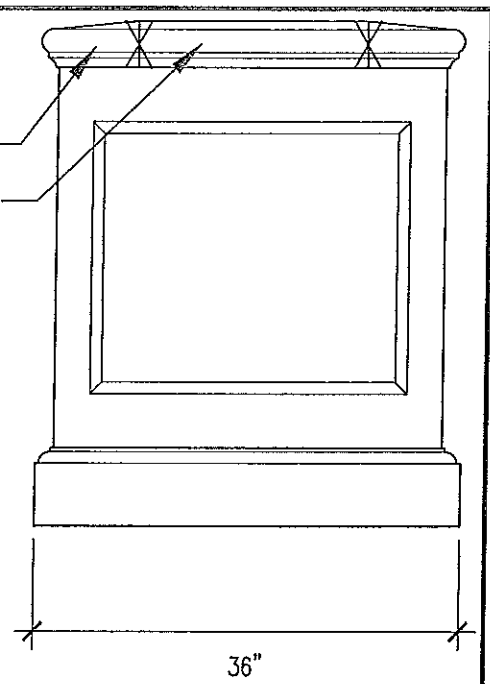

**PD-2 (CORNER)
SIDE ELEVATION**

B

SCALE: 3/4" = 1'-0"

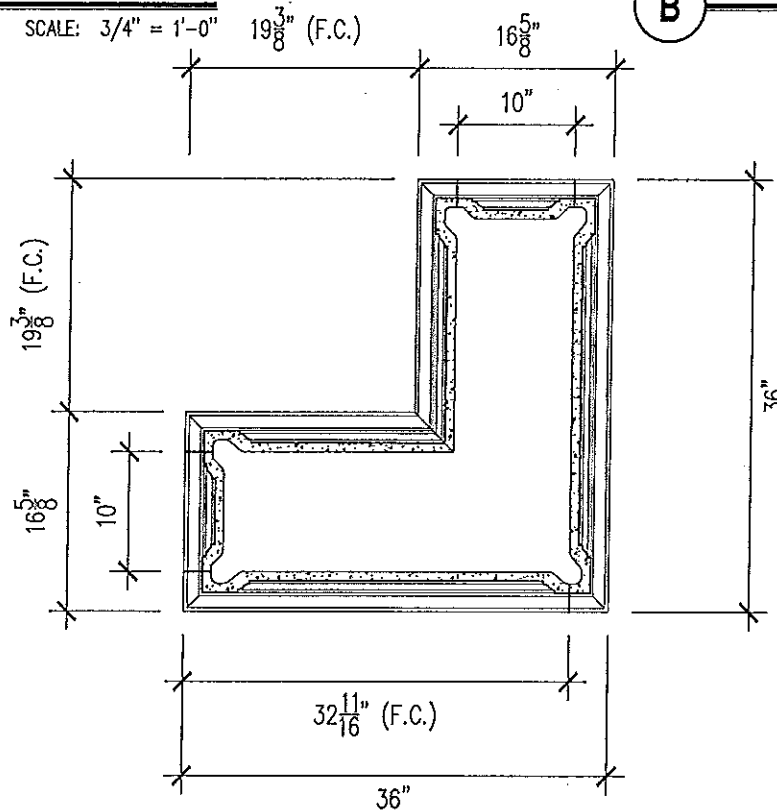

**PD-2 (CORNER)
PLAN VIEW**

A




SCALE: 3/4" = 1'-0"



**MOONLIGHT
MOLDS, inc.**

13720 S. Western Ave., Unit A · Gardena, CA 90249
Phone: (310) 538-9142 · Fax: (310) 538-9717


Project Name: Pedestal (PD-02M)	
Customer Name:	
Date Drawn: 05-11-15	Drawn By: CRG
Job #:	Sheet #: SD-1.02

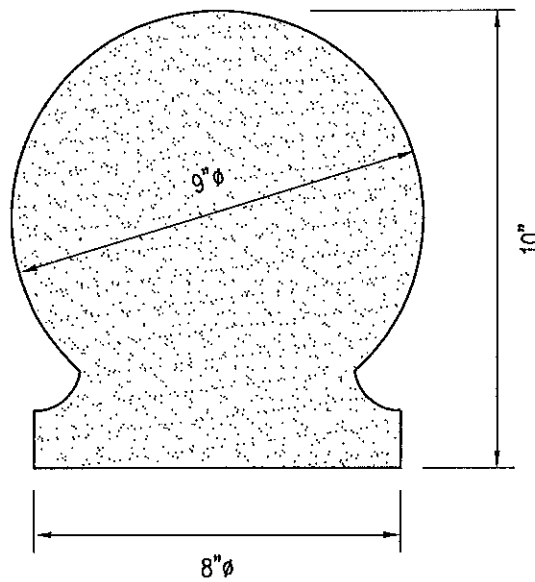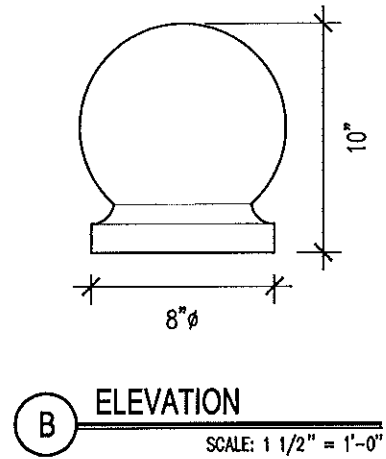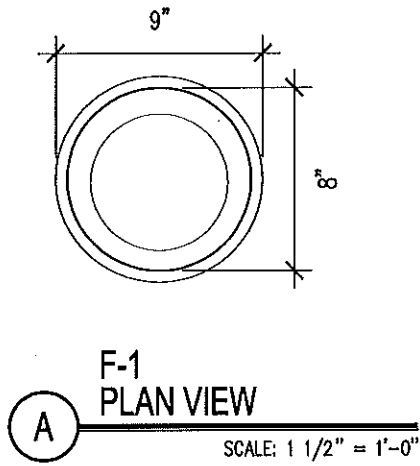

**MOONLIGHT
MOLDS, inc.**

13720 S. Western Ave., Unit A · Gardena, CA 90249
Phone: (310) 538-9142 · Fax: (310) 538-9717

Project Name: FINIAL (F-01)	
Customer Name:	
Date Drawn: 8-1-2000	Drawn By: SZ
Job Number:	Sheet Number: 24-01

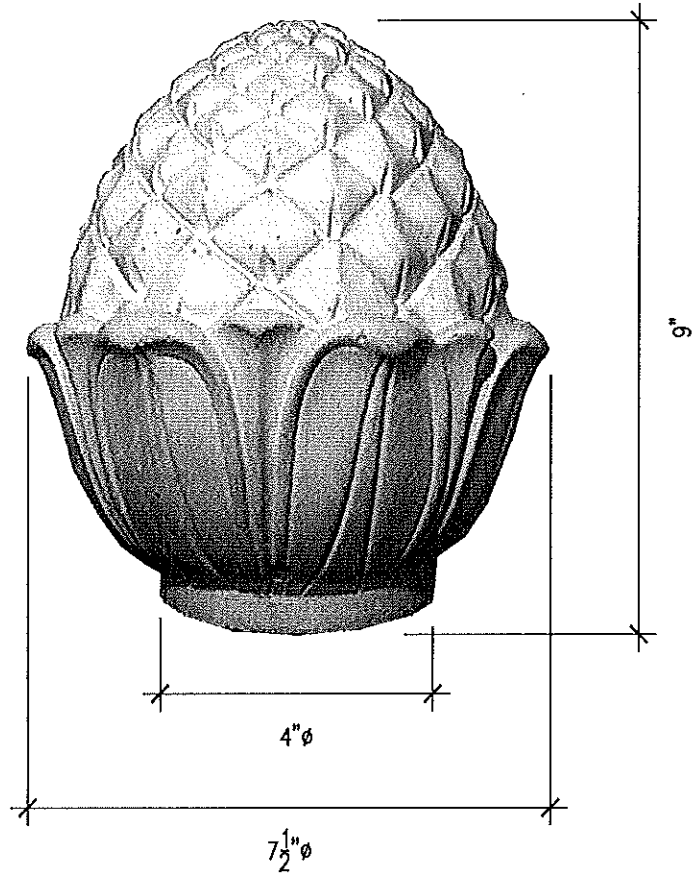


F-2
ELEVATION
A
SCALE: NONE




**MOONLIGHT
MOLDS, inc.**

13720 S. Western Ave., Unit A · Gardena, CA 90249
Phone: (310) 538-9142 · Fax: (310) 538-9717


Project Name: FINIAL (F-02)	
Customer Name:	
Date Drawn: 8-1-2000	Drawn By: SZ
Job Number:	Sheet Number: 24-02

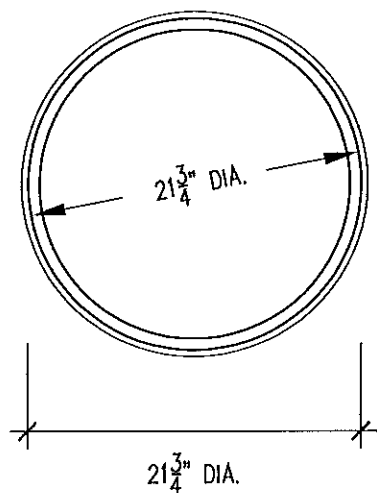

A PL-01
PLAN
SCALE: 1" = 1'-0"

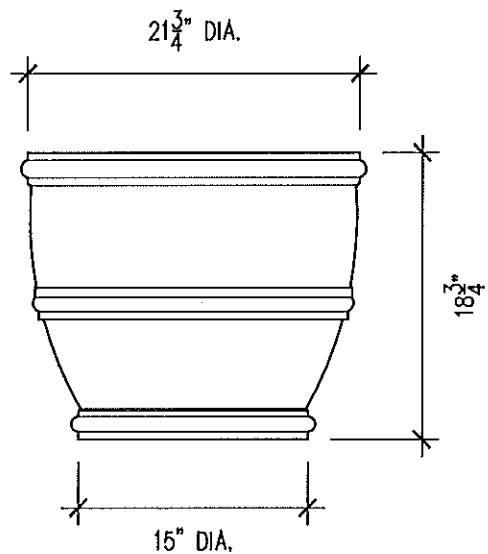

B ELEVATION
SCALE: 1" = 1'-0"

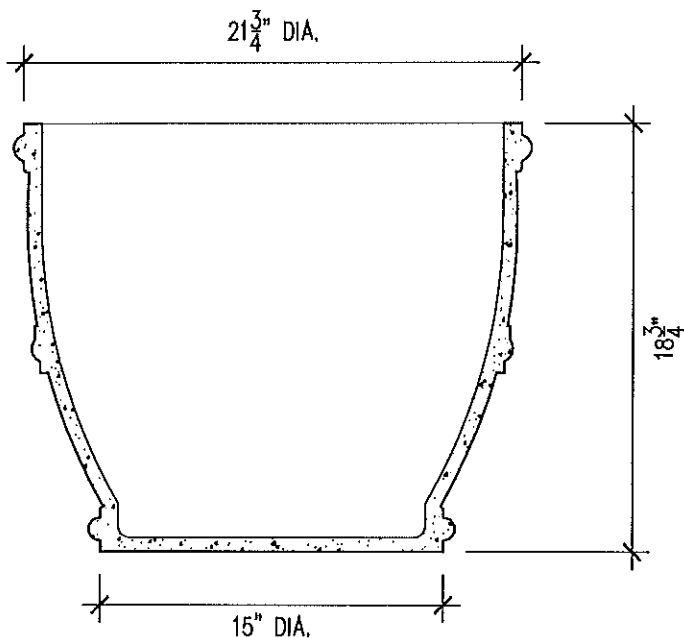

C SECTION
SCALE: 1 1/2" = 1'-0"



**MOONLIGHT
MOLDS, inc.**

13720 S. Western Ave., Unit A • Gardena, CA 90249
Phone: (310) 538-9142 • Fax: (310) 538-9717

Project Name: PLANTER (PL-01)



Customer Name:

Date Drawn: 10-28-2000

Drawn By: JLG

Job Number:


Sheet Number: 26-01

 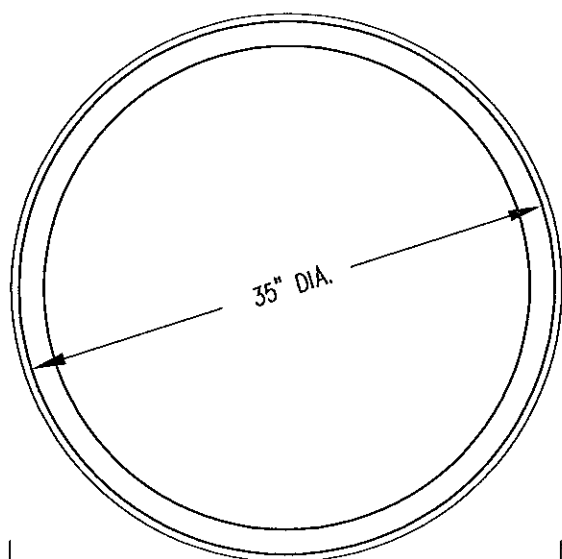

B

**PL-02
PLAN**


SCALE: 1" = 1'-0"

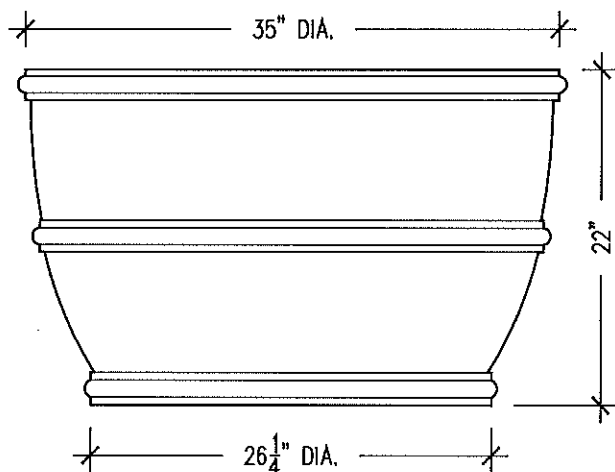

A

ELEVATION

SCALE: 1" = 1'-0"

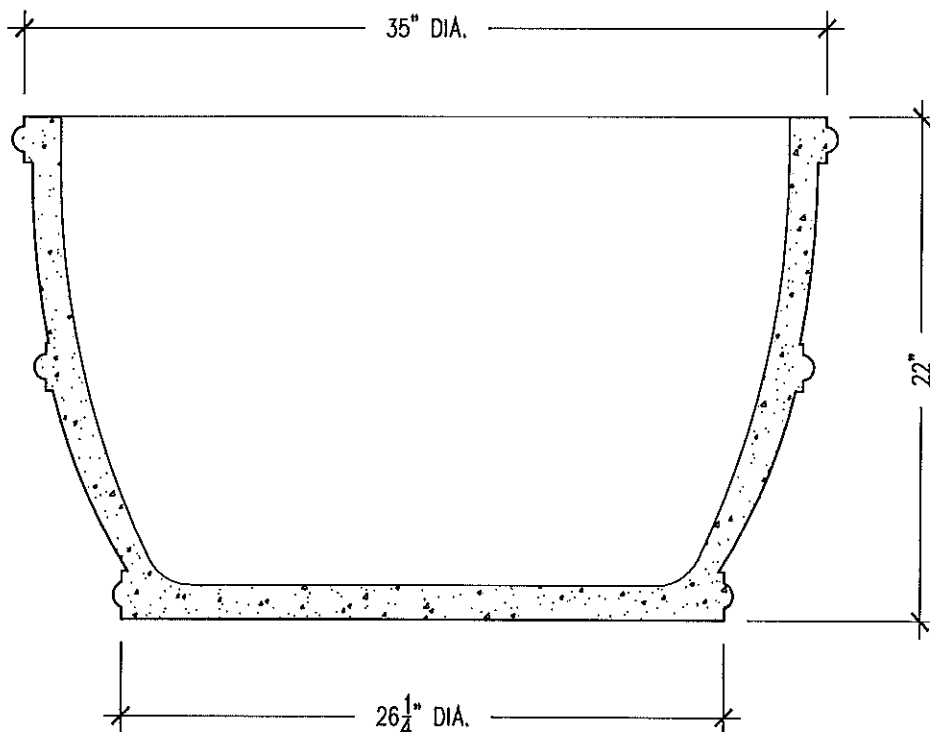

C

SECTION

SCALE: 1 1/2" = 1'-0"



**MOONLIGHT
MOLDS, inc.**

13720 S. Western Ave., Unit A • Gardena, CA 90249
Phone: (310)538-9142 • Fax: (310)538-9717

Project Name: **PLANTER (PL-02)**


Customer Name:

Date Drawn: **11-06-2000**

Drawn By: **JLG**


Job Number:

Sheet Number: **26-02**

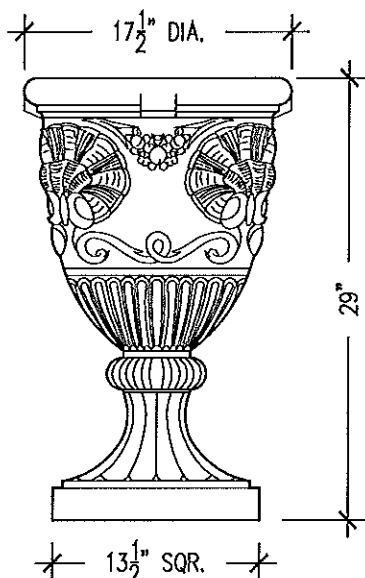


PL-03
ELEVATION

A SCALE: 1" = 1'-0"

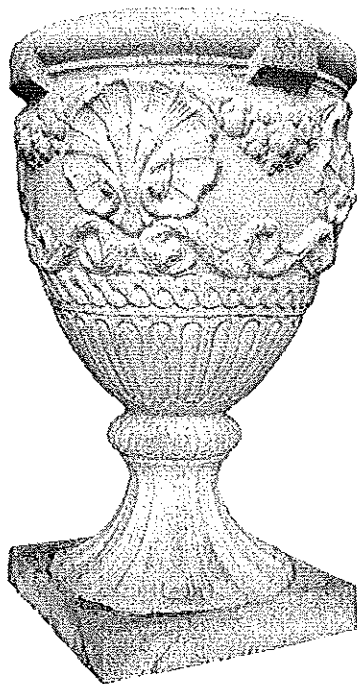


PL-03
PHOTO REFERENCE

D NTS

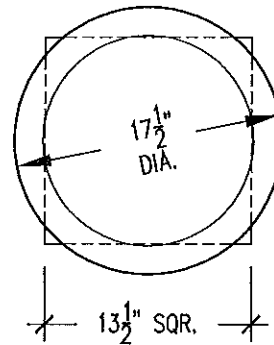

PL-03
PLAN

B SCALE: 1" = 1'-0"

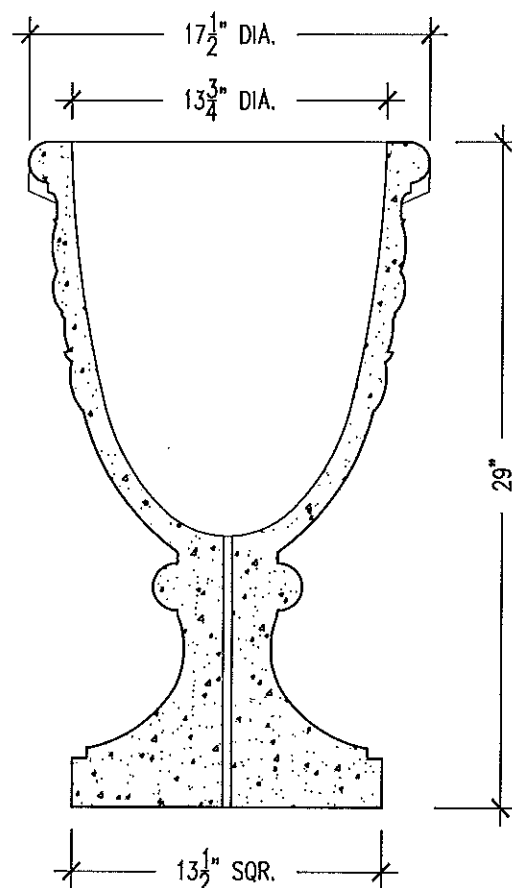

PL-03
SECTION


C SCALE: 1 1/2" = 1'-0"




**MOONLIGHT
MOLDS, inc.**

13720 S. Western Ave., Unit A • Gardena, CA 90249
Phone: (310) 638-9142 • Fax: (310) 638-9717


Project Name:	PLANTER (PL-03)		
Customer Name:			
Date Drawn:	5-10-2001	Drawn By:	JLG
Job Number:		Sheet Number:	26-03

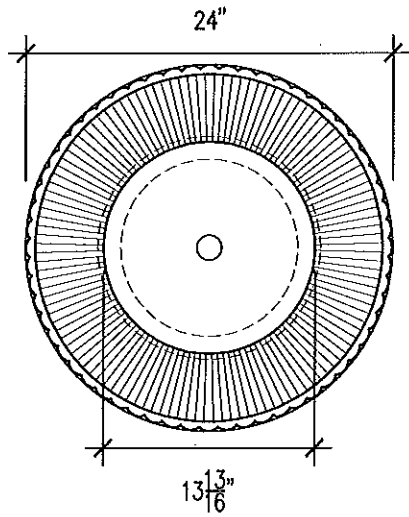

B PL-09
PLAN
SCALE: 1" = 1'-0"

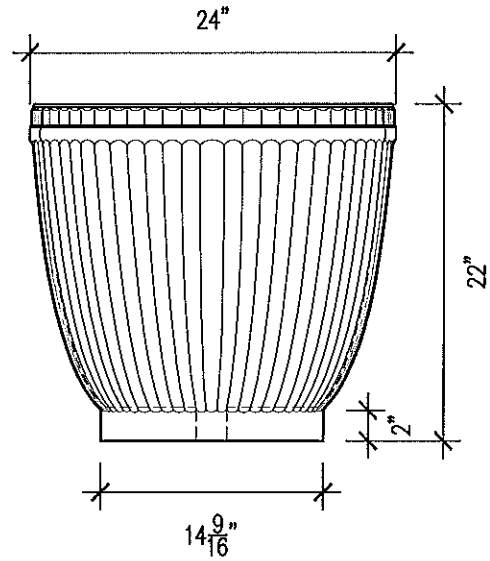

A ELEVATION
SCALE: 1" = 1'-0"

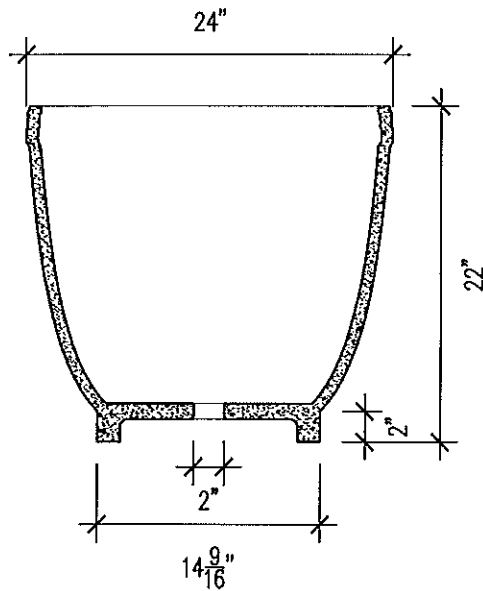


C SECTION
SCALE: 1" = 1'-0"




**MOONLIGHT
MOLDS, inc.**

13720 S. Western Ave., Unit A · Gardena, CA 90249
Phone: (310) 538-9142 · Fax: (310) 538-9717


Project Name:	PLANTER (PL-09)		
Customer Name:			
Date Drawn:	3-22-2002	Drawn By:	JLG
Job Number:		Sheet Number:	26-09

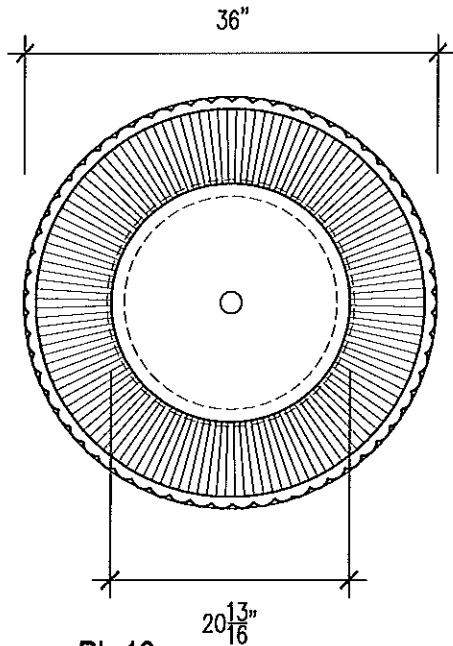

B PL-10
PLAN
SCALE: 3/4" = 1'-0"

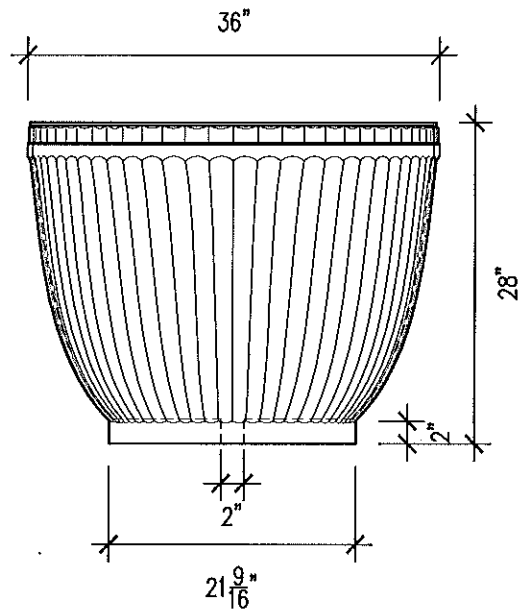

A ELEVATION
SCALE: 3/4" = 1'-0"

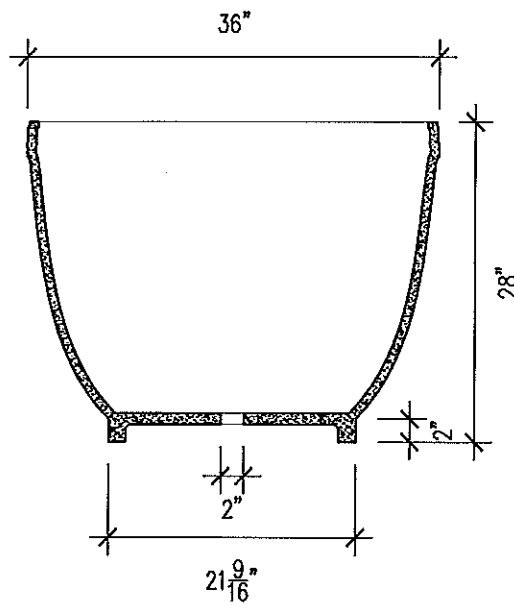


C SECTION
SCALE: 3/4" = 1'-0"




**MOONLIGHT
MOLDS, inc.**

13720 S. Western Ave., Unit A · Gardena, CA 90249
Phone: (310) 538-9142 · Fax: (310) 538-9717


Project Name:	PLANTER (PL-10)	
Customer Name:		
Date Drawn:	3-22-2002	Drawn By: JLG
Job Number:		Sheet Number: 26-10

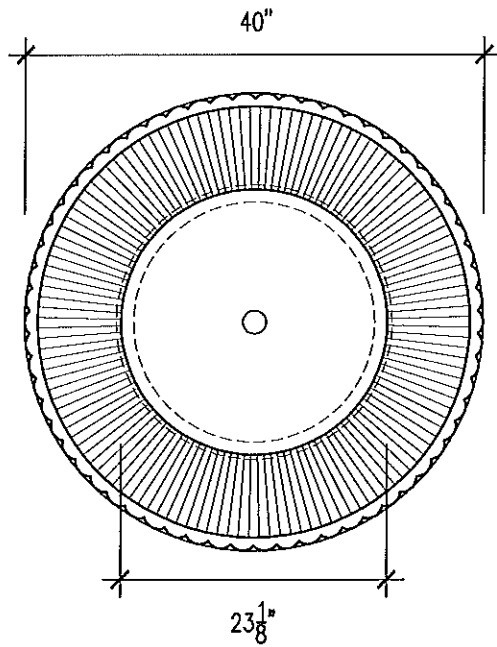

B PL-11
PLAN
SCALE: 3/4" = 1'-0"

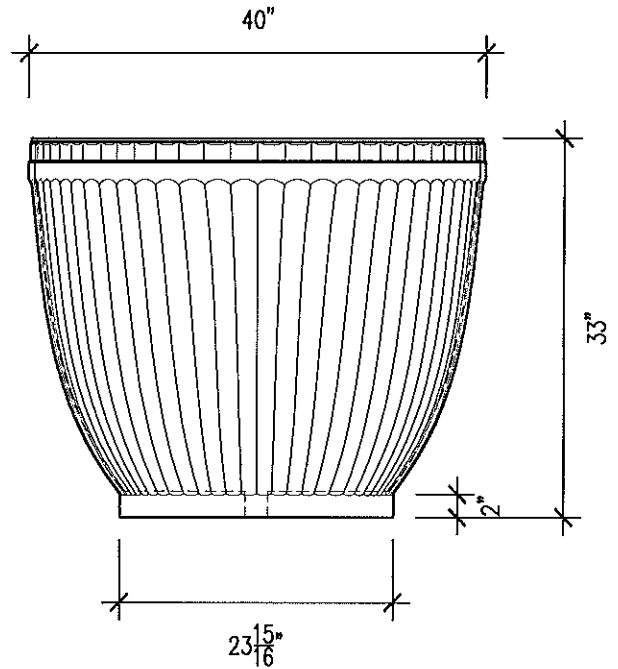

A ELEVATION
SCALE: 3/4" = 1'-0"

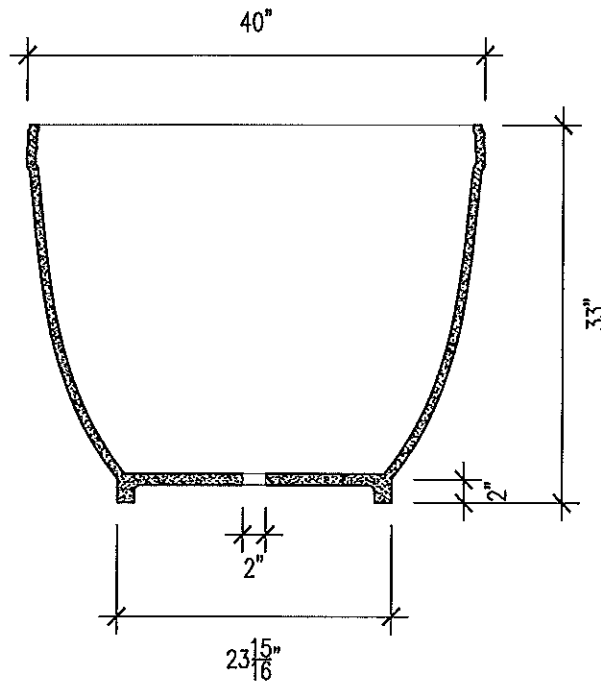

C SECTION
SCALE: 3/4" = 1'-0"



**MOONLIGHT
MOLDS, inc.**

13720 S. Western Ave., Unit A · Gardena, CA 90249
Phone: (310) 538-9142 · Fax: (310) 538-9717

Project Name:	PLANTER (PL-11)	
Customer Name:		
Date Drawn:	3-22-2002	Drawn By: JLG
Job Number:		Sheet Number: 26-11