

GOLDEN ELEMENTARY SCHOOL

RESTROOM ADDITIONS

740 GOLDEN AVE, PLACENTIA, CA 92870
PLACENTIA-YORBA LINDA UNIFIED SCHOOL DISTRICT

DSA File No. 30-30
App. No. 04-125322
PTN. 66647-309

DSA REQUIREMENTS

- ALL WORK SHALL CONFORM TO THE 2022 EDITION OF THE TITLE 24, CALIFORNIA CODE OF REGULATIONS (CCR).
- AS A FACILITY WHICH COMES UNDER THE APPROVAL AND AUTHORITY OF THE DIVISION OF THE STATE ARCHITECT (DSA), THIS PROJECT IS SUBJECT TO DRAWING AND JOB SITE REVIEW BY A REPRESENTATIVE OF DSA.
- CHANGES TO THE APPROVED DRAWINGS AND SPECIFICATIONS AFFECTING FLS, SSS, AND/OR ACS SHALL BE MADE BY ADDENDUM OR A CHANGE ORDER APPROVED BY THE DIVISION OF THE STATE ARCHITECT, AS REQUIRED BY SECTION 4-338, PART 1, TITLE 24, CCR AND DSA IR A-6.
- A DSA CERTIFIED PROJECT INSPECTOR EMPLOYED BY THE DISTRICT (OWNER) AND APPROVED BY THE DIVISION OF THE STATE ARCHITECT SHALL PROVIDE CONTINUOUS INSPECTION OF THE WORK. THE DUTIES OF THE INSPECTOR ARE DEFINED IN SECTION 4-342, PART 1, TITLE 24, CCR.
- GRADING PLANS, DRAINAGE IMPROVEMENTS, ROAD AND ACCESS REQUIREMENTS AND ENVIRONMENTAL HEALTH CONSIDERATIONS SHALL COMPLY WITH ALL LOCAL ORDINANCES.
- A COPY OF PART 1 TO PART 5 OF TITLE 24 SHALL BE KEPT AND BE AVAILABLE IN THE FIELD DURING CONSTRUCTION.
- DSA SHALL BE NOTIFIED OF THE START OF CONSTRUCTION AND PRIOR TO THE PLACEMENT OF CONCRETE PER SECTION 4-331, PART 1, TITLE 24, CCR.
- THE DIVISION OF THE STATE ARCHITECT IS EXEMPT FROM ARBITRATION OR MEDIATION PROCEDURES.
- SUPERVISION BY THE DIVISION OF THE STATE ARCHITECT IS PER SECTION 4-334, PART 1, TITLE 24, CCR.
- ADMINISTRATION OF CONSTRUCTION PER PART 1, TITLE 24, CCR:
 - VERIFIED REPORTS PER SECT 4-336, PART 1, TITLE 24 CCR
 - DUTIES OF ARCHITECT PER SECT 4-331, 4-341; PART 1, TITLE 24 CCR
 - DUTIES OF CONTRACTOR PER SECT. 4-343; PART 1, TITLE 24
- TESTING AND INSPECTION:
 - INSPECTOR APPROVED BY DSA AS PER SECT. 4-333(D); PART 1, TITLE 24, CCR
 - TESTS AND TESTING LABORATORIES PER SECT 4-335
 - SPECIAL INSPECTION PER SECT 4-333(C)
 - REFERENCE DSA 103 FOR TESTING AND INSPECTIONS
- CHANGES IN LEVEL FOR FLOOR FINISHES SHALL CONFORM WITH CBC SECTION 11B - 302 & 11B - 303
- ALL TESTS TO CONFORM TO REQUIREMENTS OF SECTION 4-335; PART 1, TITLE 24, CCR
- TESTS OF MATERIALS AND TESTING LABORATORY SHALL BE IN ACCORDANCE WITH SECTION 4-335; PART 1, TITLE 24, CCR AND THE DISTRICT SHALL EMPLOY AND PAY THE DSA ACCEPTED LABORATORY. COSTS OF RE-TEST MAY BE BACK CHARGED TO THE CONTRACTOR.
- INSPECTOR SHALL BE APPROVED BY DSA. INSPECTION SHALL BE IN ACCORDANCE WITH SECTION 4-333(B).
- THE INTENT OF THESE DRAWINGS AND SPECIFICATIONS IS THAT THE WORK OF THE ALTERATION, REHABILITATION OR RECONSTRUCTION IS TO BE IN ACCORDANCE WITH TITLE 24, CCR. SHOULD ANY EXISTING CONDITIONS SUCH AS DETERIORATION OR NON-COMPLYING CONSTRUCTION BE DISCOVERED WHICH IS NOT COVERED BY THE CONTRACT DOCUMENTS WHEREIN THE FINISHED WORK WILL NOT COMPLY WITH TITLE 24, CCR, A CONSTRUCTION CHANGE DOCUMENT (CCD), OR A SEPARATE SET OF PLANS AND SPECIFICATIONS, DETAILING AND SPECIFYING THE REQUIRED WORK SHALL BE SUBMITTED TO AND APPROVED BY DSA BEFORE PROCEEDING WITH THE WORK. (SECTION 4-317(C), PART 1, TITLE 24, CCR)
- INSPECTOR OF RECORD REQUIREMENTS:
 - ONE OR MORE INSPECTORS EMPLOYED BY THE OWNER IN ACCORDANCE WITH THE REQUIREMENTS OF TITLE 24 OF THE CALIFORNIA CODE OF REGULATIONS WILL BE ASSIGNED TO THE WORK. THE INSPECTOR'S DUTIES ARE SPECIFICALLY DEFINED IN SECTION 4-342 OF SAID TITLE 24; PART 1 AND IN ADDITION, SHALL BE STIPULATED IN INTERPRETATION OF REGULATION DOCUMENT IR A-8.
 - INSPECTOR SHALL BE CERTIFIED AS A CLASS 2 INSPECTOR THROUGH THE DIVISION OF THE STATE ARCHITECT INSPECTOR EXAMINATION PROGRAM. INSPECTOR SHALL ALSO BE SPECIFICALLY APPROVED BY THE DIVISION OF THE STATE ARCHITECT FOR THIS PROJECT AT LEAST 10 DAYS PRIOR TO THE START OF ANY WORK FOR THIS PROJECT.
- SUBSTITUTIONS AFFECTING DSA REGULATED ITEMS SHALL BE CONSIDERED AS A CONSTRUCTION CHANGE DOCUMENT OR ADDENDUM, AND SHALL BE APPROVED BY DSA PRIOR TO FABRICATION AND INSTALLATION PER DSA IR 1-6 AND SECTION 338(C) PART 1, TITLE 24 CCR.

DEFERRED APPROVALS

- NONE

ADD ALTERNATES

- NONE

CODES AND REGULATIONS

- APPLICABLE STATE CODES AND REGULATIONS WITH LATEST AMENDMENTS AND SUPPLEMENTS:
- 2025 CALIFORNIA ADMINISTRATIVE CODE (CAC), PART 1, TITLE 24 CCR
 - 2025 CALIFORNIA BUILDING CODE (CBC), PART 2, TITLE 24 CCR
 - 2025 CALIFORNIA ELECTRICAL CODE (CEC), PART 3, TITLE 24 CCR
 - 2025 CALIFORNIA MECHANICAL CODE (CMC), PART 4, TITLE 24 CCR
 - 2025 CALIFORNIA PLUMBING CODE (CPC), PART 5, TITLE 24 CCR
 - 2025 CALIFORNIA ENERGY CODE, PART 6, TITLE 24 CCR
 - 2025 CALIFORNIA HISTORICAL BUILDING CODE, PART 8, TITLE 24 CCR
 - 2025 CALIFORNIA FIRE CODE, PART 9, TITLE 24 CCR
 - 2025 CALIFORNIA EXISTING BUILDING CODE (CEBC), PART 10, TITLE 24 CCR
 - 2025 CALIFORNIA GREEN BUILDING STANDARDS CODE (CALGREEN) PART 11, TITLE 24 CCR
 - 2025 CALIFORNIA REFERENCED STANDARDS, PART 12, TITLE 24 CCR
 - TITLE 19 CCR, PUBLIC SAFETY, STATE FIRE MARSHAL REGULATIONS
- APPLICABLE FEDERAL CODES AND STANDARDS:
- FOR A LIST OF APPLICABLE STANDARDS, INCLUDING CALIFORNIA AMENDMENTS TO THE NFPA STANDARDS, REFER TO CBC CHAPTER 35 AND CFC CHAPTER 80
 - AMERICANS WITH DISABILITIES ACT (ADA), TITLE 11
 - UNIFORM FEDERAL ACCESSIBILITY STANDARDS (UFAS) or ADA STANDARDS FOR ACCESSIBLE DESIGN (APPENDIX A OF 28 CFR PART 36)

- APPLICABLE REFERENCED STANDARDS:
- NFPA 13, STANDARD FOR THE INSTALLATION OF SPRINKLER SYSTEMS (CA AMENDED), 2025 EDITION
 - NFPA 24, PRIVATE FIRE MAINS (CA AMENDED), 2025 EDITION
 - NFPA 72, NATIONAL FIRE ALARM CODE (CA AMENDED), 2025 EDITION
 - NFPA 80, FIRE DOOR AND OTHER OPENING PROTECTIVES, 2025 EDITION
 - NFPA 2001, CLEAN AGENT FIRE EXTINGUISHING SYSTEMS, 2025 EDITION

DRAWING INDEX

SHT. NO.

DESCRIPTION

- | | |
|------|---|
| A0.1 | COVER SHEET |
| A0.2 | GENERAL NOTES |
| A0.3 | ARCHITECTURAL SYMBOLS AND ABBREVIATIONS |
| A0.4 | CODE ANALYSIS SITE PLAN |
- GENERAL: 4
- | | |
|-------|-------------------------------------|
| C0.01 | TITLE SHEET |
| C1.10 | EROSION CONTROL AND DEMOLITION PLAN |
| C1.30 | GRADING PLAN |
| C1.40 | PAVING AND UTILITY PLAN |
| C5.0 | DETAILS |
- CIVIL: 5

- | | |
|----------|--|
| A2.0 | RESTROOM ADDITION PLANS BUILDING G |
| A2.1 | DEMO REFLECTED CEILING PLAN - BUILDING G |
| A2.1A | REFLECTED CEILING PLAN - BUILDING G |
| A2.2 | DEMO ROOF PLAN - BUILDING G |
| A7.0 | REMODEL SECTIONS & ELEVATIONS - BLDG G |
| A7.1 | ENLARGED STAFF RESTROOM |
| A9.1 | SCHEDULES |
| A10.2.1 | SITE DETAILS |
| A10.7 | SEISMIC SEPARATION JOINT DETAILS |
| A10.8 | DOOR DETAILS |
| A10.10.1 | SPECIALTIES |
| A10.10.2 | SPECIALTIES |
| A10.10.3 | SPECIALTIES |
- ARCHITECTURAL: 13

- | | |
|------|--|
| S0.1 | GENERAL NOTES |
| S1.0 | FOUNDATION PLAN - BUILDING G |
| S3.0 | ROOF & CEILING FRAMING PLAN - BUILDING G |
| S5.0 | FOUNDATION DETAILS |
| S7.0 | ROOF FRAMING & SHEAR WALL DETAILS |
- STRUCTURAL: 5

- | | |
|-------|---|
| M0.1 | MECHANICAL LEGEND AND GENERAL NOTES |
| M0.2 | MECHANICAL SCHEDULES |
| M0.3 | TITLE 24 |
| M2.01 | MECHANICAL DEMOLITION FLOOR PLAN |
| M2.02 | MECHANICAL DEMOLITION ROOF PLAN |
| M2.1 | MECHANICAL ENLARGED DEMO FLOOR PLANS BLDG 1 |
| M2.2 | MECHANICAL ENLARGED DEMO FLOOR PLAN BLDG 9 |
| M5.1 | MECHANICAL DETAILS |
- MECHANICAL: 8

- | | |
|------|--|
| P0.1 | PLUMBING LEGEND AND GENERAL NOTES |
| P0.2 | PLUMBING SCHEDULES |
| P1.1 | PLUMBING SITE PLAN |
| P2.1 | PLUMBING ENLARGED FLOOR PLANS |
| P3.1 | PLUMBING ENLARGED FLOOR PLANS BLDG'S 4 & 6 |
- PLUMBING: 5

- | | |
|------|--|
| E0.1 | ELECTRICAL LEGEND AND GENERAL NOTES |
| E0.2 | LIGHTING FIXTURE SCHEDULE |
| E0.3 | TITLE 24 |
| E1.1 | ELECTRICAL SITE PLAN |
| E2.1 | ELECTRICAL FLOOR PLAN |
| E2.2 | SIGNAL FLOOR PLAN |
| E3.1 | ELECTRICAL ENLARGED FLOOR PLANS |
| E3.2 | ELECTRICAL ENLARGED FLOOR PLANS BLDG 1 |
| E3.3 | FIRE ALARM RISER DIAGRAM |
| E3.4 | FIRE ALARM CALCS |
| E4.1 | ELECTRICAL BLDG 7 FIRE ALARM CALCS |
| E4.2 | PANEL SCHEDULE |
| E5.1 | ELECTRICAL DETAILS |
- ELECTRICAL: 13

TOTAL SHEET COUNT: 53

PROJECT DESCRIPTION

APR. 04-125322

THIS PROJECT INCLUDES TK-PK RESTROOM ADDITIONS, STAFF RESTROOM UPGRADES, PATH OF TRAVEL IMPROVEMENT AND ACCESSIBLE PARKING UPGRADES

BUILDING A ADMINISTRATION;
STAFF RESTROOM UPGRADES

BUILDING G;
RESTROOM ADDITION

STATEMENT OF GENERAL CONFORMANCE

FOR ARCHITECTS/ENGINEERS WHO UTILIZE PLANS, INCLUDING BUT NOT LIMITED TO SHOP DRAWINGS, PREPARED BY OTHER LICENSED DESIGN PROFESSIONALS AND/OR CONSULTANTS

Application No. 04-125322

File No. 30-30

The drawings identified as follows:

[] All drawing sheets included in this set not bearing my stamp and signature.

[X] Drawing sheets denoted in the sheet index as follows:
(A, S, M, P, E)

[] Drawing sheets included under the following PC approval(s):
Have been prepared by other design professionals or consultants who are licensed and authorized to prepare such drawings (plans) in this state. They have been examined by me for:

- Design intent and appear to meet the appropriate requirements of Title 24, California Code of Regulations and the project specifications prepared by me, and
- Coordination with my drawings (plans) and specifications and are acceptable for incorporation into the construction of this project.

Per Title 24, Part 1, Section 4-316(b), This Statement of General Conformance shall not be construed as relieving me of my rights, duties, and responsibilities under Sections 17302 and 81138 of the Education Code and Sections 4-336, 4-341 and 4-344 of Title 24, Part 1.


Signature

02/10/2026
Date

Architect or Engineer designated to be in general responsible charge.

Brian P. Whitmore
Print Name

C 30345
License Number

09-30-2025
Expiration Date

STATEMENT OF GENERAL CONFORMANCE AND SIGNATURE BLOCK PER IR A-18

PROJECT DIRECTORY

CLIENT

Placentia Yorba Linda Unified School Distric

RALPH FIGUEROA, DIRECTOR, MAINTENANCE AND FACILITIES
1301 E. ORANGETHORPE AVE.
PLACENTIA, CA 92870
[T] (714) 985-8751
rfigueroa@pyluds.org

MAX VAN DE MORTEL, CONSTRUCTION, ADMINISTRATOR
1301 E. ORANGETHORPE AVE.
PLACENTIA, CA 92870
[T] (714) 985-8760
mvandemortel@pyluds.org

ARCHITECT

STUDIO W ARCHITECTS

BRIAN WHITMORE, PRINCIPAL
1930 H STREET
SACRAMENTO, CA 95811
[T] (916) 254-5600
BrianW@StudioW-Architects.com

MICHAEL HENNING, ASSOCIATE PRINCIPAL
424 32ND STREET, SUITE D/E
NEWPORT BEACH, CA 92663
[C] (949) 774-2903
[C] (949) 293-2524
MichaelH@studow-architects.com

CIVIL ENGINEER

KPPF

JESUS PEREZ, PE, ENV SP, ASSOCIATE
1200 NEWPORT CENTER DR, SUITE 250
NEWPORT BEACH, CA 92660
[T] (949) 478-4807
Jesus.Perez@kppf.com

STRUCTURAL ENGINEER

UNIVERSAL STRUCTURAL ENGINEER

KEVIN O'KEEFE, S.E.
1690 S AMPHLETT BLVD #335
SAN MATEO, CA 94402
[T] (650) 655-2133
KTOkeefe@UniversalStructuralEngineers.com

ELECTRICAL, MECHANICAL & PLUMBING ENGINEER

SALAS O'BRIEN

ED DAVID, SVP, SR ELECTRICAL ENGINEER
3220 EXECUTIVE RIDGE, SUITE 210
VISTA, CA 92081
[T] (760) 316-5627
Ed.David@salasobrien.com

NARM PHOMPHAKDY
3220 EXECUTIVE RIDGE, SUITE 210
VISTA, CA 92081
[T] (760) 316-5627
Narm.Phomphakdy@salasobrien.com

MISTY DUPRE
3220 EXECUTIVE RIDGE, SUITE 210
VISTA, CA 92081
[C] (760) 317-4882
misty.dupre@salasobrien.com


POLINA PORTER
3220 EXECUTIVE RIDGE, SUITE 210
VISTA, CA 92081
[D] (760) 330-5915
polina.porter@salasobrien.com

SPECIFICATION WRITER

BYUN PARTNERS

DAVID BYUN
1205 HAZEL PLACE
COSTA MESA, CA 92626
[T] (310) 800-0353
David@ByunPartners.com


VICINITY MAP

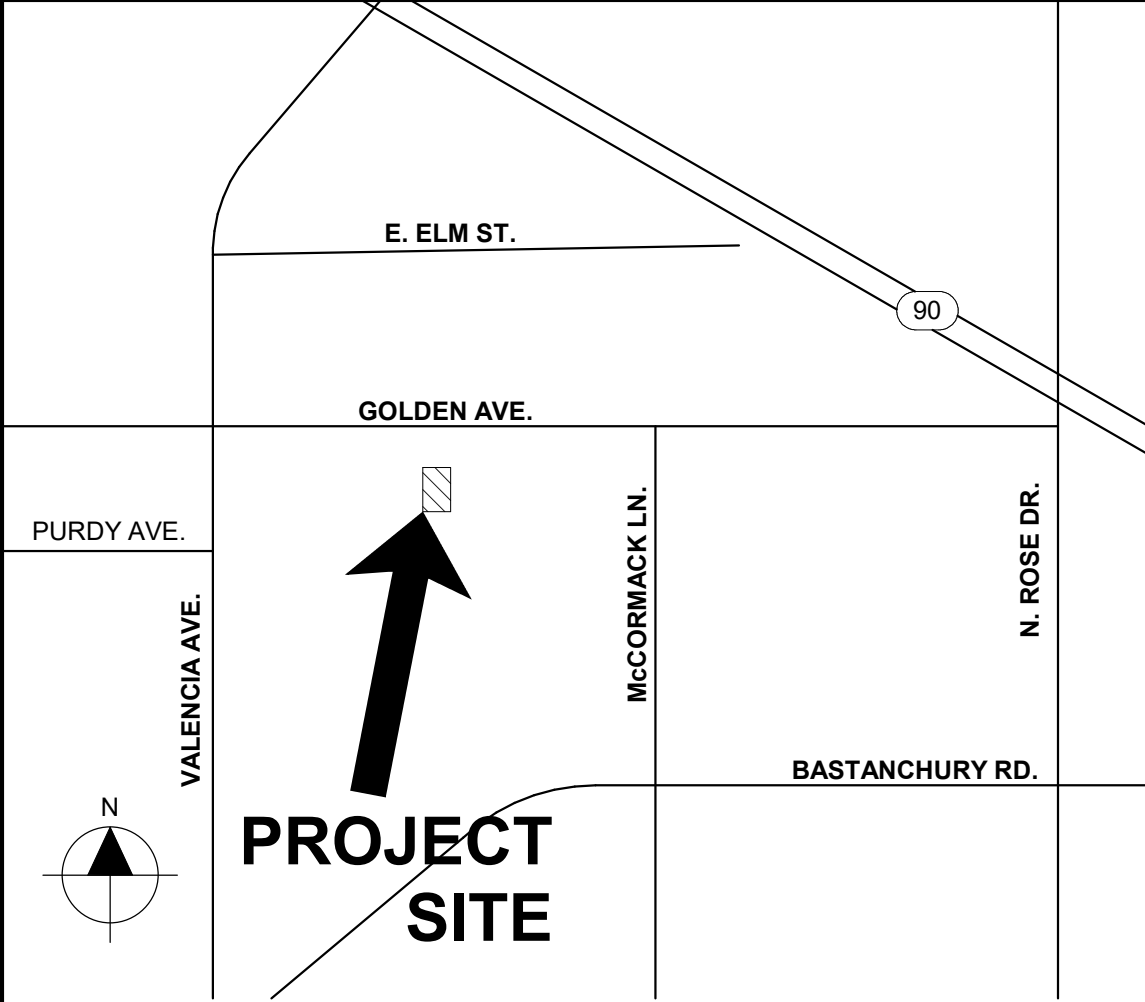

DSA STAMP




Studio W Architects
424 32nd St Suite D/E,
Newport Beach, CA 92663
[T] 949.774.2920
www.StudioW-Architects.com

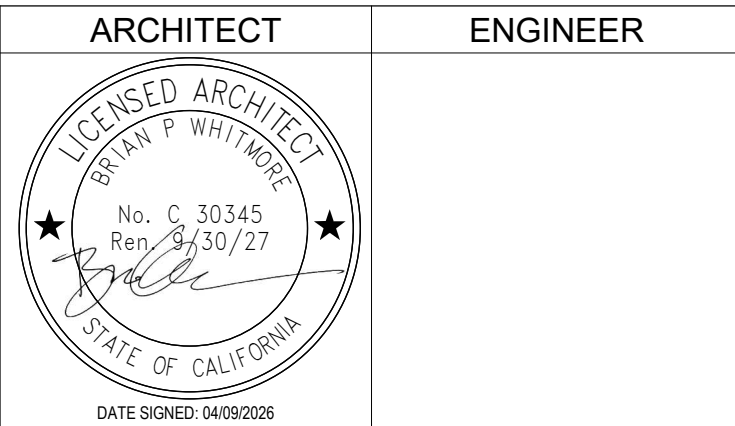

- GENERAL NOTES
- This sheet is part of a set and is not to be used alone.
 - This sheet is not to be used for construction unless the architect's stamp and signature appear on the drawings and the status box indicated drawings have been released for construction.
 - These plans and prints thereof, as instruments of service, are owned by the architect and are for use on the project only. Reproduction and/or distribution without the prior written consent of the architect is forbidden.
 - Copyright Studio W Associates, Inc. 2024.

NO.	REMARKS	DATE

DRAWING STATUS	☒ DSA PLAN CHECK	DATE
	☐ DSA BACK CHECK	04/09/2026
	☐ BIDDING	
	☐ CONSTRUCTION	

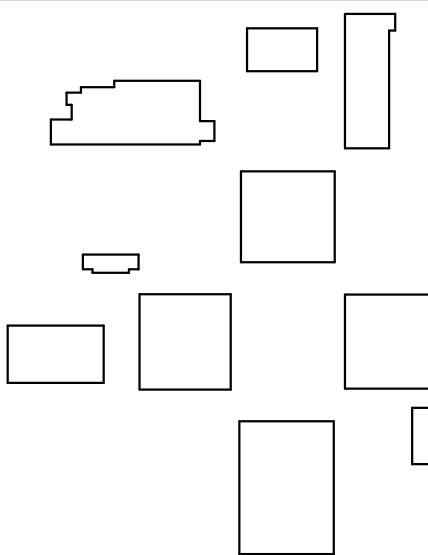

PLACENTIA-YORBA LINDA
UNIFIED SCHOOL
DISTRICT
1301 E ORANGETHORPE AVE
PLACENTIA, CA 92870

DSA SUBMITTAL

GOLDEN ELEMENTARY
SCHOOL
RESTROOM ADDITIONS
740 GOLDEN AVE, PLACENTIA, CA
92870

COVER SHEET

Date

04/09/2026

Application Number

04-125322

Drawn

HF/KM

Checked

THH

Project Number

25060

Drawing Number

A0.1

ARCHITECTURAL DRAWING ABBREVIATIONS

#	POUND OR NUMBER
&	AND
*	ITEMS IDENTIFIED AS "NIC" ARE NOT PART OF THIS DSA APPROVAL
2X	NOMINAL LUMBER SIZE (4X, 6X, 8X, ETC.)
@	AT
⊥	PERPENDICULAR
A	
A AC	AIR CONDITIONING
A AE	ARCHITECT/ENGINEER
A AB	ANCHOR BOLT
A ABAN	ABANDON
A ABC	AGGREGATE BASE COURSE
A ABV	ABOVE
A AC	ASPHALTIC CONCRETE
A ACC	ACCESS(IBLE)
A ACP	ALUMINUM COMPOSITE PANEL
A ACST	ACOUSTICAL
A ACT	ACOUSTICAL CEILING TILE
A AD	AREA DRAIN
A ADDM	ADDENDUM
A ADH	ADHESIVE
A ADJ	ADJUSTABLE
A ADJC	ADJACENT
A AFF	ABOVE FINISH FLOOR
A AFG	ABOVE FINISHED GRADE
A AGGR	AGGREGATE
A AHU	AIR HANDLING UNIT
A ALS	ASSISTED LISTENING SYSTEM
A ALT	ALTERNATE
A ALUM./AL	ALUMINUM
A ANC	ANCHOR, ANCHORAGE
A APD	APPLIED
A APPRX	APPROXIMATELY
A ARCH	ARCHITECT(URAL)
A ASC	ABOVE SUSPENDED CEILING
A ASF	ABOVE STAGE FINISH
A ASFH	ASPHALT
A ASSY	ASSEMBLY
A ASYM	ASYMMETRICAL
A AUTO	AUTOMATIC
A AV	AUDIO VISUAL
A AWG	AMERICAN WIRE GAUGE
B	
B B	BOLT
B BC	BACK OF CURB
B BD	BOARD
B BITUM	BITUMINOUS
B BLDG	BUILDING
B BLK	BLOCK
B BLOC	BLOCKING
B BLW	BELOW
B BLW CLG	BELOW CEILING
B BLW FFLR	BELOW FINISH FLOOR
B BM	BENCH MARK
B BN	BOUNDARY NAILING
B BO	BOTTOM OF
B BOT	BOTTOM
B BRCC	BRACING
B BRDG	BRIDGING
B BRG	BEARING
B BRK	BRICK
B BRKT	BRACKET
B BRS	BRASS
B BRZ	BRONZE
B BS	BOTH SIDES
B BSMT	BASEMENT
B BTWN	BETWEEN
B BUR	BUILT UP ROOFING
B BW	BOTH WAYS
C	
C C&G	CURB AND GUTTER
C CAB	CABINET
C CAD	CADMIUM
C CB	CATCH BASIN
C CBB	CEMENTITIOUS BACKER BOARD
C CBC	CALIFORNIA BUILDING CODE
C CEM	CEMENT
C CER	CERAMIC
C CFCl	CONTRACTOR FURNISHED CONTRACTOR INSTALLED
C CFLG	COUNTERFLASHING
C CFOI	CONTRACTOR FURNISHED OWNER INSTALLED
C CG	CORNER GUARD
C CHBD	CHALKBOARD
C CHFR	CHAMFER
C CI	CAST IRON
C CIP	CAST IN PLACE
C CIR	CIRCLE
C CIRC	CIRCULAR, CIRCUMFERENCE
C CJ	CONSTRUCTION JOINT
C CL	CHAIN LINK OR CENTER LINE
C CLG	CEILING
C CLJ	CONTROL JOINT
C CLKG	CAULKING
C CLL	CONTRACT LIMIT LINE
C CLOS	CLOSURE
C CLR	CLEAR(ANCE)
C CLRM	CLASSROOM
C CMP	CORRUGATED METAL PANEL
C CMPST	COMPOSITION
C CMU	CONCRETE MASONRY UNIT
C CNCL	CONCEALED
C CNR	CORNER
C CNTR	COUNTER
C COL	COLUMN
C COM	COMMON
C COBM	COMBINATION
C COMP	COMPOSITE
C COMPT	COMPARTMENT
C CONC	CONCRETE
C CONF	CONFERENCE
C CONN	CONNECTION
C CONSTR	CONSTRUCTION
C CONT	CONTINUOUS, CONTINUATION
C CONTR	CONTRACT(OR)
C COORD	COORDINATE
C CORR	CORRIDOR
C CPR	COPPER
C CPRS	COMPRESS(ED), (ION), (IBLE)
C CPT	CARPET
C CRS	COLD ROLLED STEEL
CS	CAST STONE
C CSG	CASING
C CSK	COUNTERSUNK
C CSMT	CASEMENT
C CSWK	CASEWORK
CT	CERAMIC TILE
C CTB	CERAMIC TILE BASE
C CTF	CERAMIC TILE FLOOR
C CTG	COATING
C CTR	CENTER
C CUFT	CUBIC FOOT
C CUIN	CUBIC INCH
C CUST	CUSTODIAN
C CUVD	CUBIC YARD
C CW	CURTAIN WALL
D	
D D	DRAIN
D d	PENNYWEIGHT (NAILS)
D DA	DOUBLE ACTING
D DBL	DOUBLE
D DEG	DEGREES
D DEMO	DEMOLISH, DEMOLITION
D DEP	DEPRESSED
D DEPT	DEPARTMENT
D DET	DETAIL
D DF	DRINKING FOUNTAIN
D DM	

D	DG	DECOMPOSED GRANITE
D	DH	DOUBLE HUNG
D	DIA	DIAMETER
D	DIAG	DIAGONAL
D	DIF	DIFFUSER
D	DIM	DIMENSION
D	DISP	DISPENSER
D	DIV	DIVISION
D	DMPF	DAMPENING
D	DMT	DEMOUNTABLE
D	DN	DOWN
D	DR	DOOR
D	DRB	DRAINBOARD
D	DRLV	DOOR LOUVER
D	DS	DOWNSPOUT
D	DSP	DRY STANDPIPE
D	DT	DRAIN TILE
D	DVTL	DOVETAIL
D	DW	DISHWASHER
D	DWG	DRAWING
D	DWL	DOWEL
D	DWR	DRAWER
E		
E	(E)	EXISTING
E	E	EAST
E	EA	EACH
E	EAR	EXHAUST AIR REGISTER
E	EB	EXPANSION BOLT
E	EE	EACH END
E	EF	EACH FACE
E	EFS	EXTERIOR FINISH SYSTEM
E	EHD	ELECTRIC HAND DRYER
E	EIFS	EXTERIOR INSULATION AND FINISH SYSTEM
E	EJ	EXPANSION JOINT
E	EL	ELEVATION
E	ELAST	ELASTOMERIC
E	ELEC	ELECTRICAL
E	ELEV	ELEVATOR
E	EM	EXPANDED METAL
E	EMER	EMERGENCY
E	EN	EDGE NAILING
E	ENCL	ENCLOSURE
E	ENGR	ENGINEER
E	ENTR	ENTRANCE
E	EP	ELECTRICAL PANELBOARD
E	EQ	EQUAL
E	EQUIP	EQUIPMENT
E	ESC	ESCUTCHEON
E	ESCL	ESCALATOR
E	ESMT	EASEMENT
E	EW	EACH WAY
E	EWC	ELECTRIC WATER COOLER
E	EWH	ELECTRIC WATER HEATER
E	EWS	EYE WASH STATION
E	EXC	EXCAVATE
E	EXH	EXHAUST
E	EXP	EXPOSED
E	EXPN	EXPANSION
E	EXS	EXTRA STRONG
E	EXT	EXTERIOR
F		
F	(F)	FUTURE
F	F/F	FACE TO FACE
F	FA	FIRE ALARM
F	FAB	FABRIC
F	FBD	FIBERBOARD
F	FBRK	FIRE BRICK
F	FCBRK	FACE BRICK
F	FD	FLOOR DRAIN
F	FDN	FOUNDATION
F	FE	FIRE EXTINGUISHER
F	FEC	FIRE EXTINGUISHER CABINET
F	FF	FINISH FLOOR
F	FFA	FROM FLOOR ABOVE
F	FFB	FROM FLOOR BELOW
F	FFEL	FINISHED FLOOR ELEVATION
F	FFL	FINISHED FLOOR LINE
F	FGL	FIBERGLASS
F	FHC	FIRE HOUSE CABINET
F	FHMB	FLAT HEAD MACHINE BOLT
F	FHMS	FLAT HEAD MACHINE SCREW
F	FHWS	FLATHEAD WOOD SCREW
F	FIN	FINISHED
F	FJT	FLUSH JOINT
F	FLASH	FLASHING
F	FLDG	FOLDING
F	FLG	FLOORING
F	FLR	FLOOR
F	FLUOR	FLUORESCENT
F	FN	FIELD NAILING
F	FOB	FACE OF BLOCK
F	FOC	FACE OF CONCRETE/CURB
F	FOF	FACE OF FINISH
F	FOG	FACE OF GRID
F	FOM	FACE OF MASONRY
F	FOS	FACE OF STUD
F	FPL	FIREPLACE
F	FRF	FIREPROOF(ING)
F	FR	FRAME(D), (ING)
F	FRG	FIBERGLASS REINFORCED GYPSUM
F	FRP	FIBERGLASS REINFORCED PLASTIC
F	FRTW	FIRE RETARDANT TREATED WOOD
F	FRZ	FREEZER
F	FS	FIRE SPRINKLER
F	FS	FAR SIDE
F	FSTN	FASTEN, FASTENER
F	FT	FOOT/FEET
F	FTG	FOOTING
F	FURG	FURRED, (ING)
F	FWC	FABRIC WALL COVERING
G		
G	GA	GAUGE
G	GAL	GALLON
G	GALV	GALVANIZED
G	GB	GRAB BAR
G	GFRC	GLASS FIBER REINFORCED CONCRETE
G	GI	GALVANIZED IRON
G	GL	GLASS
G	GLULAM	GLUE LAMINATED
G	GLZ	GLAZING
G	GLZCMU	GLAZED CONCRETE MASONRY UNIT
G	GND	GROUND
G	GPC	GYPSUM PLASTER CEILING
G	GR	GRADE
G	GRBM	GRADE BEAM
G	GRN	GRADE LINE
G	GSB	GYPSUM SHEATHING BOARD
G	GSM	GALVANIZED SHEET METAL
G	GSS	GALVANIZED STEEL SHEET
G	GST	GLAZED STRUCTURAL TILE
G	GT	GROUT
G	GVL	GRAVEL
G	GYP	GYPSUM
G	GYP BD	GYPSUM BOARD
H		
H	HB	HOSE BIB
H	HC	HOLLOW CORE
H	HD	HEAVY DUTY
H	HDAS	HEADED ANCHOR STUD
H	HDJT	HEAD JOINT
H	HDR	HEADER
H	HDW	HARDWARE
H	HDWD	HARDWOOD
H	HEX	HEXAGONAL
H	HGR	HANGER
H	HLDN	HOLD DOWN
H	HM	HOLLOW METAL
H	HMD	HOLLOW METAL DOOR
H	HMF	HOLLOW METAL DOOR AND FRAME
H	HMDF	HOLLOW METAL FRAME
H	HDIAR	HANDRAIL
H	HORIZ	HORIZONTAL
H	HPT	HIGH POINT
H	HR	HOOR
H	HT	HEIGHT
H	HTG	HEATING
H	HVAC	HEATING, VENTILATING, AIR CONDITIONING
H	HWH	HOT WATER HEATER
I		
I	ID	INSIDE DIAMETER
I	IN	INCH
I	INCL	INCLUDE(D), (ING)
I	INFO	INFORMATION
I	INSTL	INSTALL
I	INSUL	INSULATE(D), (ION)
I	INT	INTERIOR
I	INV	INVERT
I	IPS	IRON PIPE SIZE
I	ISA	INTERNATIONAL SYMBOL OF ACCESSIBILITY
J		
J	JAN	JANITOR
J	JST	JOIST
J	JT	JOINT
K		
K	KIT	KITCHEN
K	KO	KNOCKOUT
K	KPL	KICKPLATE
L		
L	LAB	LABORATORY
L	LAD	LADDER
L	LAM	LAMINATE
L	LAV	LAVATORY
L	LB(S)	POUND(S)
L	LBL	LABEL
L	LBR	LUMBER
L	LDR	LEADER
L	LF	LINEAL FOOT
L	LG	LENGTH, LONG
L	LH	LEFT HAND
L	LHR	LEFT HAND REVERSE
L	LKNT	LOCKNUT
L	LKR	LOCKER
L	LKWASH	LOCKWASHER
L	LLH	LONG LEG HORIZONTAL
L	LLV	LONG LEG VERTICAL
L	LMST	LIMSTONE
L	LNSCP	LANDSCAPE(D)
L	LNTL	LINTEL
L	LP	LIGHTPROOF
L	LPT	LOW POINT
L	LT	LIGHT
L	LTWT	LIGHTWEIGHT
L	LV	LOUVER VENT
L	LVL	LEVEL(ER)
L	LWC	LIGHTWEIGHT CONCRETE
L	LWIC	LIGHTWEIGHT INSULATING CONCRETE
M		
M	MAINT	MAINTENANCE
M	MAS	MASONRY
M	MATL	MATERIAL
M	MAX	MAXIMUM
M	MB	MACHINE BOLT
M	MBR	MEMBRANE
M	MC	MEDICINE CABINET
M	MCB	METAL CORNER BEAD
M	MDO	MEDIUM DENSITY OVERLAD
M	MECH	MECHANICAL
M	MED	MEDIUM
M	MEMB	MEMBRANE
M	MEZZ	MEZZANINE
M	MFD	METAL FLOOR DECKING
M	MFR	MANUFACTUR(ER)
M	RH	RIGHT HAND
M	MIN	MINIMUM
M	MIRR	MIRROR
M	MISC	MISCELLANEOUS
M	ML	METAL LATH
M	MLDG	MOLDING
M	MLWK	MILLWORK
M	MO	MASONRY OPENING
M	MOD	MODULE(AR)
M	MR	MOISTURE RESISTANT
M	MRB	MARBLE
M	MRD	METAL ROOF DECKING
M	MTS	MACHINE SCREW
M	MTD	MOUNTED
M	MTL	METAL
M	MTR	MORTAR
M	MULL	MULLION
N		
N	(N)	NEW
N	N	NORTH
N	NAT	NATURAL
N	NCOMBL	NONCOMBUSTIBLE
N	NE	NOT EXCEEDING
N	NF	NEAR FACE
N	NIC	NOT IN CONTRACT
N	NLB	NON-LOAD BEARING
N	NM	NONMETALLIC
N	NO	NUMBER
N	NOM	NOMINAL
N	NR	NOISE REDUCTION
N	NRC	NOISE REDUCTION COEFFICIENT
N	NRCA	NATIONAL ROOFING CONTRACTOR'S ASSOCIATION
N	NS	NEAR SIDE
N	NTS	NOT TO SCALE
O		
O	O.D.	OFFSET DRAIN
O	OI	OVER
O	O/O	OUT TO OUT
O	OA	OVERALL
O	OBS	OBSCURE
O	OC	ON CENTER
O	OCC	OCCUPANTS OR OCCUPANCY
O	OD	OUTSIDE DIAMETER
O	OFCI	OWNER FURNISHED CONTRACTOR INSTALLED
O	OFF	OFFICE
O	OFOI	OWNER FURNISHED OWNER INSTALLED
O	OPS	OUTSIDE FACE OF STUD
O	OHMS	OVALHEAD MACHINE SCREW
O	OHWS	OVALHEAD WOOD SCREW
O	OI	OWNER INSTALLED
O	OPH	OPPOSITE HAND
O	OPNG	OPENING
O	OPP	OPPOSITE
O	OPQ	OPAQUE
O	OPR	OPERABLE
O	ORD	OVERFLOW ROOF DRAIN
O	OSB	ORIENTED STRAND BOARD
O	OVFL	OVERFLOW
O	OVHD	OVERHEAD
P		
P	P	PAINT
P	PA	PUBLIC ADDRESS
P	PAR	PARALLEL
P	PAT	PATTERN
P	PB	PANIC BAR
P	PBD	PARTICLE BOARD
P	PC	PORTLAND CEMENT
P	PCC	PRECAST CONCRETE
P	PCP	PORTLAND CEMENT PLASTER
P	PED	PEDESTAL
P	PERF	PERFORATED
P	PERIM	PERIMETER
P	PERP	PERPENDICULAR
P	PGBD	PEGBOARD
P	PH	PHASE
P	PHS	PHILLIPS HEAD SCREW
P	PI	POINT OF INTERSECTION
P	PIV	POST INDICATOR VALVE
P	PL	PLATE, PROPERTY LINE
P	PLAM	PLASTIC LAMINATE
P	PLAS	PLASTER
P	PLYWD	PLYWOOD
P	PM	PRESSED METAL
P	PMF	PRESSED METAL FRAME
P	PNEU	PNEUMATIC
P	PNL	PANEL
P	PNT	PAINT(ED)
P	POL	POLISHED
P	POLY	POLYETHYLENE
P	PORC	PORCELAIN
P	PORT	PORTABLE
P	PAIR	PAIR
P	PRCAST	PRECAST
P	PREFAB	PREFABRICATED
P	PREFIN	PREFINISHED
P	PREFMD	PREFORMED
P	PRKG	PARKING
P	PRML	PREMOLDED
P	PROJ	PROJECT
P	PROP	PROPERTY
P	PSCONC	PRESTRESSED CONCRETE
P	PT	POINT
P	PTD	PAPER TOWEL DISPENSER
P	PTDf	PRESSURE TREATED DOUGLAS FIR
P	PTN	PARTITION
P	PTR	PAPER TOWEL RECEPTACLE
P	PVC	POLYVINYL CHLORIDE
P	PVG	PAVE(D), (ING)
P	PVMT	PAVEMENT
Q		
Q	QT	QUARRY TILE
Q	QTB	QUARRY TILE BASE
Q	QTF	QUARRY TILE FLOOR
Q	QTR	QUARTER
Q	QTY	QUANTITY
R		
R	R	RISER
R	RA	RETURN AIR
R	RAB	RABBIT
R	RAD	RADIUS
R	RB	RESILIENT BASE
R	RBR	RUBBER
R	RCP	REINFORCED CONCRETE PIPE
R	RCVR	RECEIVER
R	RD	ROOF DRAIN
R	RDWY	ROADWAY
R	REBAR	REINFORCING STEEL BARS
R	REC	RECESSED
R	RECT	RECTANGULAR
R	RECYL	RECYCLING
R	REF	REFERENCE
R	REFL	REFLECT(ED), (IVE), (OR)
R	REFR	REFRIGERATOR
R	REG	REGISTER
R	REINF	REINFORCED
R	REM	REMOVE(ABLE)
R	REP	REPAIR
R	REPL	REPLACE
R	REQD	REQUIRED
R	RESIL	RESILIENT
R	RET	RETURN
R	REV	REVISION(S), REVISED
R	V	VARIABLE
R	V VAR	VARIABLES
R	V B	VINYL BASE
R	VCT	VINYL COMPOSITION TILE
R	VER	VERIFY
R	RFG	ROOFING
R	RFH	ROOF HATCH
R	RGDINS	RIGID INSULATION
R	RH	RIGHT HAND
R	RHMS	ROUND HEAD MACHINE SCREW
R	RHR	RIGHT HAND REVERSE
R	RHWS	ROUND HEAD WOOD SCREW
R	RL	ROOF LEADER
R	RLG	RAILING
R	RM	ROOM
R	RND	ROUND
R	RO	ROUGH OPENING
R	ROW	RIGHT OF WAY
R	RR	RESTROOM
R	RS	ROUGH SAWN
R	RTF	RUBBER TILE FLOORING
R	RTU	ROOF TOP UNIT
R	RV	ROOF VENT
R	RVL	REVEAL
R	RVS	REVERSE (SIDE)
R	RVT	RIVET(ED)
R	RWD	REDWOOD
R	RWL	RAIN WATER LEADER
S		
S	S	SOUTH
S	S2S	SURFACED TWO SIDES
S	S4S	SEALANT
S	S.C.D.	SEE CIVIL DRAWINGS
S	SA	SUPPLY AIR
S	SALV	SALVAGE
S	SAM	SELF-ADHERED MEMBRANE
S	SAT	SUSPENDED ACOUSTICAL TILE
S	SB	SPLASH BLOCK
S	SBSTR	SUBSTRATE
S	SC	SOLID CORE
S	S.C.D.	SEE CIVIL DRAWINGS
S	SCHED	SCHEDULE
S	SCP	SCUPPER
S	SCRN	SCREEN
S	SD	STORM DRAIN
S	SDBL	SANDBLAST
S	SEC	SECONDS
S	SECT	SECTION
S	SEP	SEPERATE OR SEPERATION
S	SF	SQUARE FEET, STOREFRONT
S	SGL	SINGLE
S	SHR	SHOWER
S	SHT	SHEET(ING)
S	SHTG	SHEATHING
S	SHV	SHELVES(ING)
S	SIM	SIMILAR
S	SK	SINK
S	SKLT	SKYLIGHT
S	SLD	SEALED
S	SLDG	SOLDER(ING)
S	SLDR	SOLDER
S	SLNT	SEALANT
S	SLV	SLEEVE
S	SM	SHEET METAL
S	SMACNA	SHEET METAL AND AIR CONDITIONING CONTRACTOR'S NATIONAL ASSOCIATION
S	SMLS	SEAMLESS
S	SMS	SHEET METAL SCREW
S	SND	SANITARY NAPKIN DISPENSER
S	SNDINS	SOUND INSULATION
S	SNDU	SANITARY NAPKIN DISPOSAL UNIT
S	SNT	SEALANT
S	SP	SPACES
S	SPC	SUSPENDED PLASTER CEILING
S	SPD	SOAP DISPENSER
S	SPEC	SPECIFICATION(S)
S	SPRT	SUPPORT
S	SQ	SQUARE
S	SS	STAINLESS STEEL
S	SSK	SERVICE SINK
S	ST	STREET
S	STA	STATION
S	STAG	STAGGERED
S	STC	SOUND TRANSMISSION CLASS
S	STD	STANDARD
S	STG	SEATING
S	STIF	STIFFENER
S	STR	STIRRUP
S	STL	STEEL
S	STOR	STORAGE
S	STR	STRAIGHT
S	STRUC	STRUCTURAL
S	STU	STRUCT
S	SUSP	SUSPENDED
S	SV	SHEET VINYL
S	SYMM	SYMMETRICAL
S	SYNTH	SYNTHETIC
S	SYS	SYSTEM
T		
T	T	TEMPERED, TOILET, TREAD
T	T24	TITLE 24
T	T&B	TOP AND BOTTOM
T	T&G	TONGUE & GROOVE
T	TB	THRU BOLT
T	TBE	THREADED BOTH ENDS
T	TD	TOWEL DISPENSER
T	TDR	TOWEL DISPENSER/RECEPTACLE
T	TEL	TELEPHONE
T	TEMP	TEMPORARY
T	TERRAZO	TERRAZZO
T	TFA	TO FLOOR ABOVE
T	TFB	TO FLOOR BELOW
T	THD	THREAD(ED)
T	THERM	THERMAL
T	THK	THICK
T	THRES	THRESHOLD
T	THRU	THROUGH
T	TKBD	TACKBOARD
T	TMPD	TEMPERED
T	TO	TOP OF
T	TOB	TOP OF BEAM
T	TOC	TOP OF CURB OR TOP OF CONCRETE
T	TOF	TOP OF FOOTING
T	TOFF	TOP OF FINISH FLOOR
T	TOJ	TOP OF JOIST
T	TOL	TOLERANCE
T	TOM	TOP OF MASONRY
T	TOP	TOP OF PARAPET
T	TOPT	TOP OF TIE
T	TP	TYPICAL
T	TR	TRIM
T	TRC	TRIM CARTRIDGE
T	TRF	TRIM FINISH
T	TRG	TRIM GRADING
T	TRH	TRIM HANGING
T	TRM	TRIM
T	TRN	TRIM NAILING
T	TRP	TRIM PLASTER
T	TRR	TRIM RAILING
T	TRT	TRIM TIE
T	TRV	TRIM VENT
T	TRW	TRIM WOOD
T	TRX	TRIM X
T	TRZ	TRIM Z
T	TRZ	TRIM Z
T	TRZ	

GENERAL NOTES:

- WORK SHOWN HEREON SHALL BE DONE IN ACCORDANCE WITH THE "STANDARD SPECIFICATIONS FOR PUBLIC WORKS CONSTRUCTION", LATEST EDITION AND SUPPLEMENTS, THE 2025 CALIFORNIA BUILDING CODE, AND CITY OF PLACENTIA LOCAL ORDINANCES AS APPLICABLE.
- EXISTING TOPOGRAPHY SHOWN HEREON WAS TAKEN FROM A SURVEY DATED FEBRUARY 27, 2026 BY HAHN AND ASSOCIATES, INC.
- THE CONTRACTOR SHALL ASSUME SOLE AND COMPLETE RESPONSIBILITY FOR THE JOB SITE CONDITIONS, INCLUDING SAFETY OF ALL PERSONS AND PROPERTY, DURING THE COURSE OF CONSTRUCTION OF THIS PROJECT. THIS REQUIREMENT SHALL APPLY CONTINUOUSLY, AND SHALL NOT BE LIMITED TO NORMAL WORKING HOURS.
- INVERT ELEVATIONS OF EXISTING PIPES AND UTILITIES SHOWN ON THE PLANS AT THE JOIN WITH NEW CONSTRUCTION WERE OBTAINED FROM VARIOUS SOURCES MADE AVAILABLE TO KPFF BUT, UNLESS ACCESSIBLE, HAVE NOT BEEN FIELD VERIFIED. THE CONTRACTOR SHALL HIRE A SURVEYOR, LICENSED IN THE STATE WHERE THE WORK IS TO BE PERFORMED, TO PERFORM CONSTRUCTION STAKING AND TO VERIFY THAT THE ASSUMED SURFACE ELEVATIONS, PIPE AND UTILITY INVERT ELEVATION SHOWN ON THE PLANS AT THE JOIN TO THE EXISTING IMPROVEMENTS AND AT UTILITY CROSSINGS MATCH EXISTING ELEVATIONS IN THE FIELD. THE CONTRACTOR SHALL POTHOLE EXISTING UTILITIES IF NECESSARY TO CONFIRM THIS INFORMATION. THE CONTRACTOR SHALL IMMEDIATELY NOTIFY THE ENGINEER OF ANY DISCREPANCIES. THE CONTRACTOR SHALL COORDINATE THE TIMING OF THIS WORK TO ALLOW FOR NECESSARY ADJUSTMENTS TO THE CONSTRUCTION DOCUMENTS WITHOUT CONSTRUCTION RE-WORK OR CONSTRUCTION SCHEDULE IMPACTS.
- CONSTRUCTION STAKING SHALL BE DERIVED FROM THE BENCHMARK AND MONUMENT INFORMATION PROVIDED ON THE PLANS. CONTROL POINTS SHOWN ON THE PLANS OR IN COMPUTER MODELS THAT MAY BE SHARED WITH THE CONTRACTOR ARE FOR REFERENCE ONLY AND SHALL NOT BE USED FOR CONSTRUCTION STAKING. DISCREPANCIES OR INCONSISTENCIES SHALL BE BROUGHT TO THE IMMEDIATE ATTENTION OF THE ENGINEER.
- ALL DRAWINGS ARE CONSIDERED TO BE A PART OF THE CONTRACT DOCUMENTS. THE CONTRACTOR SHALL BE RESPONSIBLE FOR THE REVIEW AND COORDINATION OF ALL DRAWINGS AND SPECIFICATIONS PRIOR TO THE START OF CONSTRUCTION. ANY DISCREPANCIES THAT OCCUR SHALL BE BROUGHT TO THE ATTENTION OF THE ARCHITECT PRIOR TO THE START OF CONSTRUCTION SO THAT A CLARIFICATION CAN BE ISSUED. ANY WORK PERFORMED IN CONFLICT WITH THE CONTRACT DOCUMENTS OR ANY CODE REQUIREMENTS SHALL BE CORRECTED BY THE CONTRACTOR AT THEIR OWN EXPENSE AND AT NO EXPENSE TO THE OWNER OR ARCHITECT.
- THE ENGINEER PREPARING THESE PLANS WILL NOT BE RESPONSIBLE FOR, OR LIABLE FOR, UNAUTHORIZED CHANGES TO OR USES OF THESE PLANS. ALL CHANGES TO THE PLANS MUST BE IN WRITING AND MUST BE APPROVED BY THE PREPARER OF THESE PLANS.
- NOTES AND DETAILS ON DRAWINGS SHALL TAKE PRECEDENCE OVER GENERAL NOTES AND TYPICAL DETAILS, WHERE NO DETAILS ARE GIVEN, CONSTRUCTION SHALL BE AS SHOWN FOR SIMILAR WORK.
- THE EXISTENCE, LOCATION AND CHARACTERISTICS OF UNDERGROUND UTILITY INFORMATION SHOWN ON THESE PLANS HAVE BEEN OBTAINED FROM A REVIEW OF AVAILABLE RECORD DATA. NO REPRESENTATION IS MADE AS TO THE ACCURACY OR COMPLETENESS OF SAID UTILITY INFORMATION. THE CONTRACTOR SHALL TAKE PRECAUTIONARY MEASURES TO PROTECT THE UTILITY LINES SHOWN AND ANY OTHER LINES NOT OF RECORD OR NOT SHOWN ON THESE PLANS.
- IF AT ANY TIME DURING GRADING OPERATIONS, ANY UNFAVORABLE GEOLOGICAL CONDITIONS ARE ENCOUNTERED, GRADING IN THAT AREA WILL STOP UNTIL APPROVED CORRECTIVE MEASURES ARE OBTAINED.
- THE PROPOSED GRADE IS THE FINAL GRADE AND NOT THE ROUGH GRADE. THE CONTRACTOR SHALL SUBTRACT THE THICKNESS OF THE PAVED SECTION AND/OR LANDSCAPE TOPSOIL SECTION TO ARRIVE AT THE ROUGH GRADE ELEVATION.
- STRAIGHT GRADE SHALL BE MAINTAINED BETWEEN CONTOUR LINES AND SPOT ELEVATIONS UNLESS OTHERWISE SHOWN ON THE PLANS.
- ALL DEBRIS AND FOREIGN MATERIAL SHALL BE REMOVED FROM THE SITE AND DISPOSED OF AT APPROVED DISPOSAL SITES. THE CONTRACTOR SHALL OBTAIN NECESSARY PERMITS FOR THE TRANSPORTATION OF MATERIAL TO AND FROM THE SITE.
- ALL FILL SOILS OR SOILS DISTURBED OR OVEREXCAVATED DURING CONSTRUCTION SHALL BE COMPACTED PER THE REQUIREMENTS OF THE SOILS REPORT BUT NOT LESS THAN 90% MAXIMUM DENSITY AS DETERMINED BY A.S.T.M. SOIL COMPACTION TEST D-1557.
- THE CONTRACTOR SHALL OBTAIN AN O.S.H.A. PERMIT FROM THE CALIFORNIA DIVISION OF INDUSTRIAL SAFETY PRIOR TO THE CONSTRUCTION OF TRENCHES OR EXCAVATIONS WHICH ARE FIVE FEET OR DEEPER.
- DIMENSIONS TO PIPELINES ARE TO CENTERLINE UNLESS OTHERWISE NOTED.
- ALL WATER LINES SHALL BE INSTALLED WITH 36" MINIMUM COVER FROM TOP OF PIPE TO FINISHED GRADE, UNLESS OTHERWISE NOTED.
- THRUST BLOCKS SHALL BE INSTALLED AT WATERLINE HORIZONTAL AND VERTICAL BENDS, TEES, CAPPED ENDS AND REDUCERS ACCORDING TO THE DETAILS PROVIDED ON THESE PLANS.
- THE CONTRACTOR SHALL REPLACE ALL EXISTING IMPROVEMENTS DAMAGED DURING CONSTRUCTION TO MATCH EXISTING, INCLUDING PERMANENT TRENCH RESURFACING.
- CONTRACTOR TO CONTACT UNDERGROUND SERVICE ALERT PRIOR TO EXCAVATION.
SOUTHERN CALIFORNIA: DIGALERT.ORG
PHONE: 811
NORTHERN CALIFORNIA: USANORTH811.ORG
PHONE: 1-800-642-2444
- ALL DIMENSIONS ARE IN FEET OR DECIMALS THEREOF.
- ALL CURB DIMENSIONS AND RADII ARE TO PAVEMENT FACE OF CURB.
- CONTRACTOR TO BE AWARE OF ALL OVERHEAD LINES AT ALL TIMES, SO AS NOT TO DISTURB THEM.
- WATER SHALL BE PROVIDED ONSITE AND USED TO CONTROL DUST DURING CONSTRUCTION OPERATIONS.
- STORM DRAINAGE SYSTEMS SHOWN ON THESE PLANS HAVE BEEN DESIGNED FOR THE FINAL SITE CONDITION AT COMPLETION OF THE PROJECT. THE CONTRACTOR IS RESPONSIBLE FOR MAINTAINING ADEQUATE DRAINAGE OF THE SITE, DURING INTERIM CONDITIONS OF CONSTRUCTION.
- CONTRACTOR SHALL OBTAIN ALL REQUIRED PERMITS, INCLUDING NPDES, FROM THE APPROPRIATE JURISDICTIONAL AGENCIES FOR DISCHARGE OF GROUNDWATER THAT MAY BE NECESSARY TO ACCOMPLISH EXCAVATIONS SHOWN ON THESE PLANS.
- BLANKET PROTECTION SHALL BE PROVIDED FOR ALL UTILITY PIPES AND CONDUITS UNDER DRIVEWAYS, ROADWAYS, PARKING LOTS, AND OTHER VEHICULAR PATH OF TRAVEL PER APWA STANDARD PLAN 225-1 WHERE THE MINIMUM COVER OVER THE PIPES AND CONDUITS IS LESS THAN 36".
- CONTRACTOR SHALL ADJUST ALL EXISTING UTILITIES SUCH AS MANHOLE COVERS, CLEAN OUTLET COVERS, METER BOXES, PULL BOXES, VALVE BOXES, AREA DRAINS, CATCH BASINS, FIRE HYDRANTS AND OTHER SURFACE UTILITIES TO NEW FINISH GRADE. NOT ALL EXISTING SURFACE UTILITIES MAY HAVE BEEN IDENTIFIED ON THESE PLANS THAT MAY REQUIRE ADJUSTMENT TO NEW GRADE. THE CONTRACTOR SHALL BE RESPONSIBLE TO VISIT THE SITE TO FULLY ACKNOWLEDGE, UNDERSTAND AND INCLUDE THE EXTENT OF WORK REQUIRED.

ASPHALT CONCRETE:

COMPLY WITH THE STANDARD SPECIFICATIONS FOR PUBLIC WORKS CONSTRUCTION (SSPWC) AND THE CALIFORNIA DEPARTMENT OF TRANSPORTATION (CALTRANS), LATEST EDITIONS AND SUPPLEMENTS FOR ASPHALT PAVING WORK. THESE SPECIFICATIONS APPLY ONLY TO PERFORMANCE AND MATERIALS AND HOW THEY ARE TO BE INCORPORATED INTO THE WORK. THE LEGAL/CONTRACTUAL RELATIONSHIP SECTIONS AND THE MEASUREMENT AND PAYMENT SECTIONS DO NOT APPLY TO THIS DOCUMENT.

ALL WORK SHALL BE IN CONFORMANCE WITH SSPWC SECTIONS 203-6 AND 302-5.

AGGREGATES:

- COARSE AGGREGATE (TYPE III ASPHALT CONCRETE MIXTURE): CONFORMING TO SSPWC 203-6.2.3.
- FINE AGGREGATE (TYPE III ASPHALT CONCRETE MIXTURE): CONFORMING TO SSPWC 203-6.2.3.
- MINERAL FILLER: CONFORMING TO SSPWC 203-6.2.4.

ASPHALT CONCRETE MIXTURE:

- COMPOSITION AND GRADING: CONFORMING TO SSPWC SECTIONS 203-1 AND 203-6.5.

ASPHALT MATERIALS:

- ASPHALT BINDER:
 - PAVING ASPHALT: PG 64-10 CONFORMING TO SSPWC 203-1 OR LIQUID ASPHALT CONFORMING TO SSPWC 203-2.
 - TACK COAT: PG 64-10 CONFORMING TO SSPWC 302-5.2.3.
 - MIXES: HOT-MIX ASPHALT (HMA):
WEARING COURSE: DENSE, HOT-LAID, HOT-MIX ASPHALT PLANT MIX III-C3, PG 64-10 DESIGNED IN CONFORMANCE WITH SSPWC SECTION 203.
BASE COURSE: DENSE, HOT LAID, HOT-MIX ASPHALT PLANT MIX III-B2, PG 64-10 DESIGNED IN CONFORMANCE WITH SSPWC SECTION 203.

CONCRETE PAVING:

COMPLY WITH THE STANDARD SPECIFICATIONS FOR PUBLIC WORKS CONSTRUCTION (SSPWC), LATEST EDITIONS AND SUPPLEMENTS FOR ASPHALT PAVING WORK. THESE SPECIFICATIONS ONLY TO PERFORMANCE AND MATERIALS AND HOW THEY ARE TO BE INCORPORATED INTO THE WORK. THE LEGAL/CONTRACTUAL RELATIONSHIP SECTIONS AND THE MEASUREMENT AND PAYMENT SECTIONS DO NOT APPLY TO THIS DOCUMENT.

CONCRETE MATERIALS:

- CEMENTITIOUS MATERIAL: USE THE FOLLOWING CEMENTITIOUS MATERIALS, OF THE SAME TYPE, BRAND, AND SOURCE THROUGHOUT THE PROJECT:
 - PORTLAND CEMENT: ASTM C 150, TYPE II, LOW ALKALI. SUPPLEMENT WITH THE FOLLOWING:
 - POZZOLAN: ASTM C618, CLASS F OR N FLY ASH, 100 POUNDS MAXIMUM PER CUBIC YARD, CONTAINING ONE PERCENT OR LESS CARBON. FLY ASH SHALL NOT BE USED IN EXCESS OF 15 PERCENT BY WEIGHT OF TOTAL CEMENT QUANTITY.
 - BLEND HYDRAULIC CEMENT (ALTERNATIVE CEMENT OPTION):
 - LIMESTONE: ASTM C595, TYPE II, MODERATE SULFATE RESISTANT (MS) OR HIGH SULFATE RESISTANT (HS). THE ALKALI CONTENT IN THE CEMENT PORTION OF BLENDED CEMENT SHALL NOT EXCEED 0.60 PERCENT BY MASS OF ALKALIS AS NA2O + 0.658 K2O WHEN DETERMINED IN ACCORDANCE WITH AASHTO T 105.
 - COMBINED AGGREGATES: GRADATION "C" CONFORMING TO SSPWC SECTION 201-1.3.2.
 - WATER: ASTM C 94/C 94M.

EXPANSION AND ISOLATION JOINT FILLER STRIPS: ASTM D 1751, ASPHALT SATURATED CELLULOSIC FIBER.

COLOR PIGMENT: ASTM C 979, SYNTHETIC MINERAL-OXIDE PIGMENTS OR COLORED WATER-REDUCING ADMIXTURES; COLOR STABLE, FREE OF CARBON BLACK, NONFADING, AND RESISTANT TO LIME AND OTHER ALKALIS. ADD COLOR PIGMENT TO CONCRETE MIXTURE ACCORDING TO MANUFACTURER'S WRITTEN INSTRUCTIONS.

SLIP RESISTIVE AGGREGATE FINISH: FACTORY GRADED, PACKAGED, RUSTPROOF, NONGLAZING, ABRASIVE AGGREGATE OF FUSED ALUMINUM OXIDE GRANULES OR CRUSHED EMERY WITH EMERY AGGREGATE CONTAINING NOT LESS THAN 50 PERCENT ALUMINUM OXIDE AND NOT LESS THAN 20 PERCENT FERRIC OXIDE; UNAFFECTED BY FREEZING, MOISTURE, AND CLEANING MATERIALS.

CONCRETE MIXTURES:

- PREPARE DESIGN MIXTURES IN CONFORMANCE WITH SSPWC SECTION 201, WITH THE FOLLOWING PROPERTIES:
 - CONCRETE CLASS: 560-C-3250, MAXIMUM SLUMP: 5 INCHES
 - MAXIMUM WATER-CEMENTITIOUS MATERIALS RATIO AT POINT OF PLACEMENT: 0.45

FLOAT FINISH: BEGIN THE SECOND FLOATING OPERATION WHEN BLEED-WATER SHEEN HAS DISAPPEARED AND CONCRETE SURFACE HAS STIFFENED SUFFICIENTLY TO PERMIT OPERATIONS. FLOAT SURFACE WITH POWER -DRIVEN FLOATS, OR BY HAND FLOATING IF AREA IS SMALL OR INACCESSIBLE TO POWER UNITS. FINISH SURFACES TO TRUE FINISH. CUT DOWN HIGH SPOTS AND FILL LOW SPOTS. REFLOAT SURFACE IMMEDIATELY TO UNIFORM GRANULAR TEXTURE. DO NOT ADD WATER TO CONCRETE SURFACES DURING FINISHING OPERATIONS.

FINISH PER ARCHITECTURAL/LANDSCAPE PLANS.

BURLAP FINISH: DRAG A SEAMLESS STRIP OF DAMP BURLAP ACROSS FLOAT-FINISHED CONCRETE, PERPENDICULAR TO LINE OF TRAFFIC, TO PROVIDE A UNIFORM, GRITTY TEXTURE.

WATER PIPING PRESSURE TESTS AND CLEANING:

- CONDUCT PIPING TESTS BEFORE JOINTS ARE COVERED, AND AFTER THRUST BLOCKS HAVE HARDENED SUFFICIENTLY. THE TRENCH HAS BEEN BACKFILLED BETWEEN THE JOINTS BEFORE TESTING TO PREVENT MOVEMENT OF PIPE. USE ONLY POTABLE WATER.
- HYDROSTATIC TESTS: TEST PROCEDURE SHALL BE IN ACCORDANCE WITH SSPWC SECTION 306-8.9.2.4.
 - DOMESTIC WATER: THE PIPING SHALL BE SUBJECTED FOR A MINIMUM OF 4 HOURS TO A PRESSURE OF 50 PSI IN EXCESS OF THE WORKING PRESSURE SHOWN ON THE PLANS FOR THE CLASS OF PIPE CONSTRUCTED, BUT IN NO CASE LESS THAN 150 PSI. EXAMINE ALL EXPOSED PIPES, JOINTS, FITTINGS AND ACCESSORIES DURING THE TEST PERIOD. REPLACE OR REPAIR DEFECTIVE PORTIONS OF THE SYSTEM AND REPEAT TESTS UNTIL RESULTS ARE SATISFACTORY. THE ALLOWABLE LEAKAGE FOR PVC OR DUCTILE IRON PIPE SHALL BE IN ACCORDANCE WITH SSPWC TABLE 306-8.9.2.3. FOR WELDED STEEL PIPE AND HOPE NO LEAKAGE WILL BE PERMITTED.
 - FIRE WATER: ALL PIPING AND ATTACHED APPURTENANCES SUBJECTED TO SYSTEM WORKING PRESSURE SHALL BE HYDROSTATICALLY TESTED AT 200 PSI OR 50 PSI IN EXCESS OF THE SYSTEM WORKING PRESSURE, WHICHEVER IS GREATER, AND SHALL MAINTAIN THAT PRESSURE AT ±5 PSI FOR 4 HOURS. SUCCESSFUL TEST RESULTS SHALL BE DETERMINED BY INDICATION OF PRESSURE LOST LESS THAN GAUGE PRESSURE OF 5 PSI AND BY NO VISUAL LEAKAGE. EXAMINE ALL EXPOSED PIPE, JOINTS, FITTINGS AND ACCESSORIES DURING THE TEST PERIOD. REPLACE OR REPAIR DEFECTIVE PORTIONS OF THE SYSTEM, AND REPEAT TESTS UNTIL RESULTS ARE SATISFACTORY. THE TEST PRESSURE SHALL BE READ FROM ONE OF THE FOLLOWING, LOCATED AT THE LOWEST ELEVATION OF THE SYSTEM OR THE PORTION OF THE SYSTEM BEING TESTED: (1) A GAUGE LOCATED AT ONE OF THE HYDRANT OUTLETS, (2) A GAUGE LOCATED AT THE LOWEST POINT WHERE NO HYDRANTS ARE PROVIDED.
- OTHER MEANS OF HYDROSTATIC TESTS: HYDROSTATIC TESTS SHALL BE IN ACCORDANCE WITH THE GUIDELINES PROVIDED IN AWWA C600 (DUCTILE-IRON WATER MAINS), AWWA M9 (CONCRETE PRESSURE PIPE), OR AWWA M23 (PVC), OR AWWA M55 (PE), AS LONG AS TEST DURATION REQUIREMENT OF 4 HOURS IS EMPLOYED.
- PREPARE REPORTS ON TESTING ACTIVITIES.
- CLEAN AND DISINFECT WATER-DISTRIBUTION PIPING AS FOLLOWS:
 - PURGE NEW WATER-DISTRIBUTION PIPING SYSTEMS AND PARTS OF EXISTING SYSTEMS THAT HAVE BEEN ALTERED, EXTENDED, OR REPAIRED BEFORE USE.
 - USE PURGING AND DISINFECTING PROCEDURE PRESCRIBED BY AUTHORITIES HAVING JURISDICTION OR, IF METHOD IS NOT PRESCRIBED BY AUTHORITIES HAVING JURISDICTION, USE PROCEDURE DESCRIBED IN AWWA C651 OR AS DESCRIBED BELOW:
 - AFTER FLUSHING, PIPING FOR POTABLE WATER SERVICE SHALL BE DISINFECTED WITH A CHLORINE COMPOUND SOLUTION MADE WITH LIQUID CHLORINE, CALCIUM HYPOCHLORITE IN SOLUTION, OR A SODIUM HYPOCHLORITE SOLUTION WHICH SHALL BE WATER MIXED AND INTRODUCED INTO THE MAINS TO PRODUCE A DOSEAGE OF NOT LESS THAN 50 MG/L NOR MORE THAN 100 MG/L IN ALL SECTIONS OF THE PIPE AND APPURTENANCES.
 - TREATED WATER SHALL BE RETAINED WITH THE SYSTEM FOR AT LEAST 24 HOURS AND SHALL, AT THE END OF THE RETENTION PERIOD, PRODUCE A CHLORINE RESIDUAL OF NOT LESS THAN 25 MG/L.
 - DURING THE DISINFECTION PROCESS, VALVES, HYDRANTS, AND OTHER ACCESSORIES SHALL BE OPERATED.
 - AFTER CHLORINATION, THE CONTRACTOR SHALL FLUSH WATER FROM PIPE AT ITS EXTREMITIES UNTIL REPLACEMENT WATER IS EQUAL CHEMICALLY AND BACTERIOLOGICALLY TO THOSE OF THE PERMANENT SOURCE OF WATER SUPPLY.
 - SUBMIT WATER ADMIXTURES IN STERILE BOTTLES TO AUTHORITIES HAVING JURISDICTION. REPEAT PROCEDURE IF BIOLOGICAL EXAMINATION SHOWS EVIDENCE OF CONTAMINATION.
 - PLACING OF HTH CAPSULES OR POWDER IN PIPE SECTIONS DURING THE LAYING PROCESS WILL NOT BE CONSIDERED ADEQUATE DISINFECTION.
 - IF TESTS ARE NOT SATISFACTORY, THE CONTRACTOR SHALL PROVIDE ADDITIONAL DISINFECTION AS REQUIRED UNTIL ALL TEST ARE PASSED.
 - AFTER FINAL FLUSHING, THE CONTRACTOR SHALL PLUG FLUSHING FITTINGS WITH DEVICES INTENDED FOR THIS PURPOSE AT THE PRESSURE CLASS OF THE PIPE.
- PREPARE REPORTS ON PURGING AND DISINFECTING ACTIVITIES.

CONTRACTOR'S SUBMITTAL REQUIREMENTS:

THE FOLLOWING LIST IDENTIFIES SUBMITTALS THAT THE CONTRACTOR MUST PROVIDE PROMPTLY TO KPFF FOR REVIEW AND RESPONSE. THE CONTRACTOR IS RESPONSIBLE FOR COMPLYING WITH ALL REQUIREMENTS OUTLINED IN THE CONTRACT DOCUMENTS, REGARDLESS OF WHETHER KPFF SPECIFICALLY REQUESTS REVIEW OF INDIVIDUAL ITEMS LISTED BELOW. WORK RELATED TO THESE SUBMITTALS SHALL NOT BEGIN UNTIL KPFF HAS PROVIDED WRITTEN APPROVAL.

- ASPHALT CONCRETE PAVEMENT MIX DESIGN
- PORTLAND CEMENT CONCRETE MIX DESIGN FOR WALKWAYS, VEHICULAR PAVEMENT, CURBS, GUTTERS, CROSS GUTTERS, AND SWALES
- PAVEMENT AGGREGATE BASE
- SANITARY SEWER PIPES, FITTINGS, CLEANOUTS, MANHOLES, CONCRETE, AND LEAKAGE TEST PROCEDURE AND RESULTS.
- WATER PIPES, FITTINGS, VALVES, BACKFLOW PREVENTER ASSEMBLIES, FIRE DEPARTMENT CONNECTIONS, FIRE HYDRANTS, STANDPIPES, CONCRETE, HYDROSTATIC TEST RESULTS, AND PURGING AND DISINFECTION ACTIVITIES REPORT.

UTILITIES WARNING TAPE:

ACID AND ALKALI RESISTANT POLYETHYLENE FILM WARNING TAPE MANUFACTURED FOR MARKING AND IDENTIFYING UNDERGROUND UTILITIES, 6 INCHES WIDE AND 4 MILS THICK, CONTINUOUSLY INSCRIBED WITH A DESCRIPTION OF THE UTILITY. COLOR CODING SHALL BE ACCORDING TO THE AMERICAN PUBLIC WORKS ASSOCIATION (APWA) STANDARDS:

- BLUE: POTABLE WATER AND FIRE SUPPRESSION LINES
- GREEN: SANITARY SEWER AND STORM DRAIN LINES
- ORANGE: COMMUNICATION, ALARM OR SIGNAL LINES
- PURPLE: RECLAIMED WATER, IRRIGATION, AND SLURRY LINES
- RED: ELECTRICAL POWER LINES, CABLES, CONDUIT AND LIGHTING LINES
- YELLOW: GAS, OIL, STEAM, PETROLEUM, OR GASEOUS MATERIAL LINES

INSTALL WARNING TAPE DIRECTLY ABOVE UTILITIES, MINIMUM 6 INCHES ABOVE TOP OF PIPE, MINIMUM 12 INCHES BELOW FINISHED GRADE, EXCEPT 6 INCHES BELOW SUBGRADE UNDER PAVEMENTS AND SLABS.

LEGEND:

GENERAL

--- CIVIL LIMITS OF WORK
- - - - - SHEET MATCH LINE

ANNOTATION

100.00XX SURFACE ELEVATION/UTILITY ELEVATION
100.00XX EXISTING SURFACE ELEVATION/UTILITY ELEVATION
XX CONSTRUCTION NOTE
2.0% FLOW (DIRECTION AND GRADE)
2:1 SLOPE (DIRECTION AND RUN-RISE)
FF=100.00 PAD/FINISHED FLOOR ELEVATION

SITE

--- CURB/BACK OF CURB/GUTTER
--- RETAINING WALL/SITE WALL
- - - - - PROPERTY LINE/RIGHT OF WAY
--- CENTER LINE
- - - - - FENCE
- + + + + + - - - - - TO BE DEMOLISHED
- - - - - ISOLATION JOINT

EROSION CONTROL

OOO GRAVEL BAG
~~~~~ FIBER ROLL  
- - - - - PROPOSED BUILDING EXCAVATION OUTLINE  
--- SURFACE FLOW DIRECTION

GRADING

100 PROPOSED MAJOR CONTOUR  
102 PROPOSED MINOR CONTOUR  
--->--->---> FLOW LINE  
--- GB GRADE BREAK LINE  
--- R RIDGE LINE  
--->--->---> EARTHEN SWALE  
--- SAWCUT  
--- LIMITS OF GRADING  
--- GRADING BENCH  
--- GRADED SLOPE (HORIZONTAL/VERTICAL)  
--- SOIL BORING TEST LOCATION

UTILITY

SS SANITARY SEWER  
W WATER  
DW DOMESTIC WATER  
FW FIRE WATER  
SD STORM DRAIN  
G GAS  
E ELECTRIC  
T TELEPHONE  
- - - - - PERFORATED PIPE  
--- POINT OF CONNECTION  
--- COORDINATION POINT  
--- CAP OR PLUG  
--- UTILITY MANHOLE  
--- UTILITY CLEANOUT  
--- STORM DRAIN INLET  
--- AREA DRAIN/PLANTER DRAIN  
--- TRENCH DRAIN  
--- FIRE HYDRANT  
--- THRUST BLOCK  
--- FIRE DEPARTMENT CONNECTION (FDC)  
--- POST INDICATOR VALVE (PIV)  
--- WATER VALVE  
--- BACKFLOW ASSEMBLY  
--- UTILITY METER VAULT

ABBREVIATIONS:

|            |                              |         |                            |
|------------|------------------------------|---------|----------------------------|
| AC         | ASPHALTIC CONCRETE           | (N)     | NORTH                      |
| BW         | BACK OF WALK                 | NTS     | NOT TO SCALE               |
| BLDG       | BUILDING                     | PA      | PLANTER AREA               |
| BM         | BENCH MARK                   | POC     | POINT OF CONNECTION        |
| BOS        | BOTTOM OF STAIRS             | PIV     | POST INDICATOR VALVE       |
| BMP        | BEST MANAGEMENT PRACTICES    | PCC     | PORTLAND CEMENT CONCRETE   |
| CB         | CATCH BASIN                  | PRV     | PRESSURE REDUCING VALVE    |
| CI         | CAST IRON                    | PVC     | POLYVINYL CHLORIDE         |
| CL         | CENTER LINE                  | PL      | PROPERTY LINE              |
| CMU        | CONCRETE MASONRY UNIT        | R=      | RADIUS                     |
| CO         | CLEANOUT                     | RCIP    | RECTANGULAR CAST IRON PIPE |
| CONC       | CONCRETE                     | RD      | ROOF DRAIN                 |
| CF         | CURB FACE                    | RW, R/W | RIGHT-OF-WAY               |
| DW         | DOMESTIC WATER               | (S)     | SOUTH                      |
| (E)        | EAST                         | S=      | SLOPE EQUALS               |
| EG         | EDGE OF GUTTER               | SD      | STORM DRAIN                |
| EL, ELEV   | ELEVATION                    | SSMH    | SANITARY SEWER MANHOLE     |
| ELEC       | ELECTRIC, ELECTRICAL         | SS      | SANITARY SEWER             |
| EX, EXIST. | EXISTING                     | STD     | STANDARD                   |
| FDC        | FIRE DEPARTMENT CONNECTION   | SDMH    | STORM DRAIN MANHOLE        |
| FF         | FINISHED GRADE               | TC      | TOP OF CURB                |
| FG         | FINISHED GRADE (LANDSCAPE)   | TEL     | TELEPHONE                  |
| FS         | FINISHED SURFACE (HARDSCAPE) | TG      | TOP OF GRATE               |
| FH         | FIRE HYDRANT                 | TOS     | TOP OF STAIRS              |
| FL         | FLOW LINE                    | TW      | TOP OF WALL                |
| FT         | FOOT OR FEET                 | TS      | TRAFFIC SIGNAL             |
| FU         | FIXTURE UNITS                | TSB     | TRAFFIC SIGNAL BOX         |
| GV         | GATE VALVE                   | Typ     | TYPICAL                    |
| FW         | FIRE WATER                   | TV      | TELEVISION                 |
| GPM        | GALLONS PER MINUTE           | V.I.F.  | VERIFY IN FIELD            |
| HDPE       | HIGH DENSITY POLYETHYLENE    | VL      | VAULT                      |
| HP, (HP)   | HIGH POINT                   | VCP     | VITRIFIED CLAY PIPE        |
| INV.       | INVERT                       | (W)     | WEST                       |
| LP, (LP)   | LOW POINT                    | W       | WATER                      |
| MAX.       | MAXIMUM                      | WM      | WATER METER                |
| MIN.       | MINIMUM                      | WV      | WATER VALVE                |
| MH         | MANHOLE                      |         |                            |

PROJECT DIRECTORY:

**ARCHITECT:**  
STUDIO W ARCHITECTS  
424 32ND STREET, SUITE D/E  
NEWPORT BEACH, CA 92663  
TEL. 949.774.2920  
CONTACT: MICHAEL HENNING

**STRUCTURAL ENGINEER:**  
UNIVERSAL STRUCTURAL ENGINEERS, LLC  
1660 S. AMPHLETT BLVD., SUITE 335  
SAN MATEO, CA 94402  
TEL. 650.312.9233  
CONTACT: KEVIN O'KEEFE

**CIVIL ENGINEER:**  
KPFF CONSULTING ENGINEERS  
1200 NEWPORT CENTER DRIVE, SUITE 250  
NEWPORT BEACH, CA 92660  
TEL: 949.478.8800  
CONTACT: JESUS PEREZ

**MECHANICAL/PLUMBING ENGINEER:**  
SALAS O' BRIEN  
3220 EXECUTIVE RIDGE, SUITE 210  
VISTA, CA 92081  
TEL: 760.560.0100  
CONTACT: MISTY DURRE

**SURVEYOR:**  
HAHN AND ASSOCIATES, INC.  
28368 CONSTELLATION ROAD, SUITE 300  
SANTA CLARITA, CA 91355  
TEL. 661.775.9500  
CONTACT: BRANDON HAHN

| CIVIL SHEET INDEX |                                     |
|-------------------|-------------------------------------|
| SHEET No.         | DESCRIPTION                         |
| C0.01             | TITLE SHEET                         |
| C1.10             | EROSION CONTROL AND DEMOLITION PLAN |
| C1.30             | GRADING PLAN                        |
| C1.40             | PAVING AND UTILITY PLAN             |
| C5.00             | DETAILS                             |

DSA STAMP



Studio W Architects  
424 32nd St Suite D/E,  
Newport Beach, CA 92663  
[ T ] 949.774.2920  
www.StudioW-Architects.com



140 Newport Center Drive,  
Suite 100  
Newport Beach, CA 92660  
O: 949.478.8800  
www.kpff.com


| ARCHITECT | ENGINEER |
|-----------|----------|
|           |          |

**GENERAL NOTES**

- This sheet is part of a set and is not to be used alone.
- This sheet is not to be used for construction unless the architect's stamp and signature appear on the drawings and the status box indicated drawings have been released for construction.
- These plans and prints thereof, as instruments of service, are owned by the architect and are for use on this project only. Reproduction and/or distribution without the prior written consent of the architect is forbidden.
- Copyright Studio W Associates, Inc. 2024.

| NO. | REMARKS | DATE |
|-----|---------|------|
|     |         |      |
|     |         |      |
| DRAWING STATUS                                  | DATE       |
|-------------------------------------------------|------------|
| <input checked="" type="radio"/> DSA PLAN CHECK | 04/09/2026 |
| <input type="radio"/> DSA BACK CHECK            |            |
| <input type="radio"/> BIDDING                   |            |
| <input type="radio"/> CONSTRUCTION              |            |

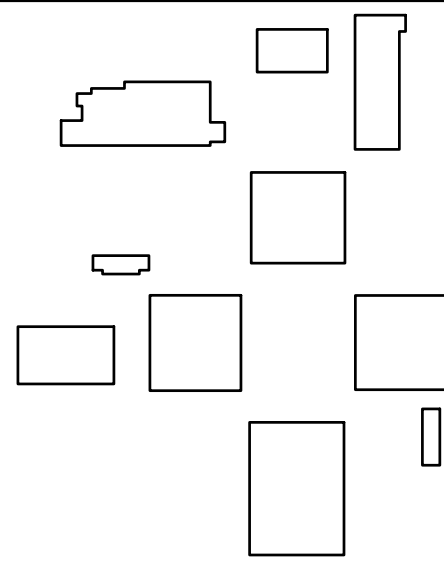


**PLACENTIA-YORBA LINDA UNIFIED SCHOOL DISTRICT**  
1301 E ORANGETHORPE AVE  
PLACENTIA, CA 92870

DSA SUBMITTAL

**GOLDEN ELEMENTARY SCHOOL**  
RESTROOM ADDITIONS  
740 GOLDEN AVE  
PLACENTIA, CA 92870

TITLE SHEET

|                                 |                                |
|---------------------------------|--------------------------------|
| Date<br>04/09/2026              | KPFF Project Number<br>2500242 |
| Application Number<br>04-125322 | Drawing Number<br>C0.01        |
| Drawn<br>CY                     | Checked<br>AK                  |

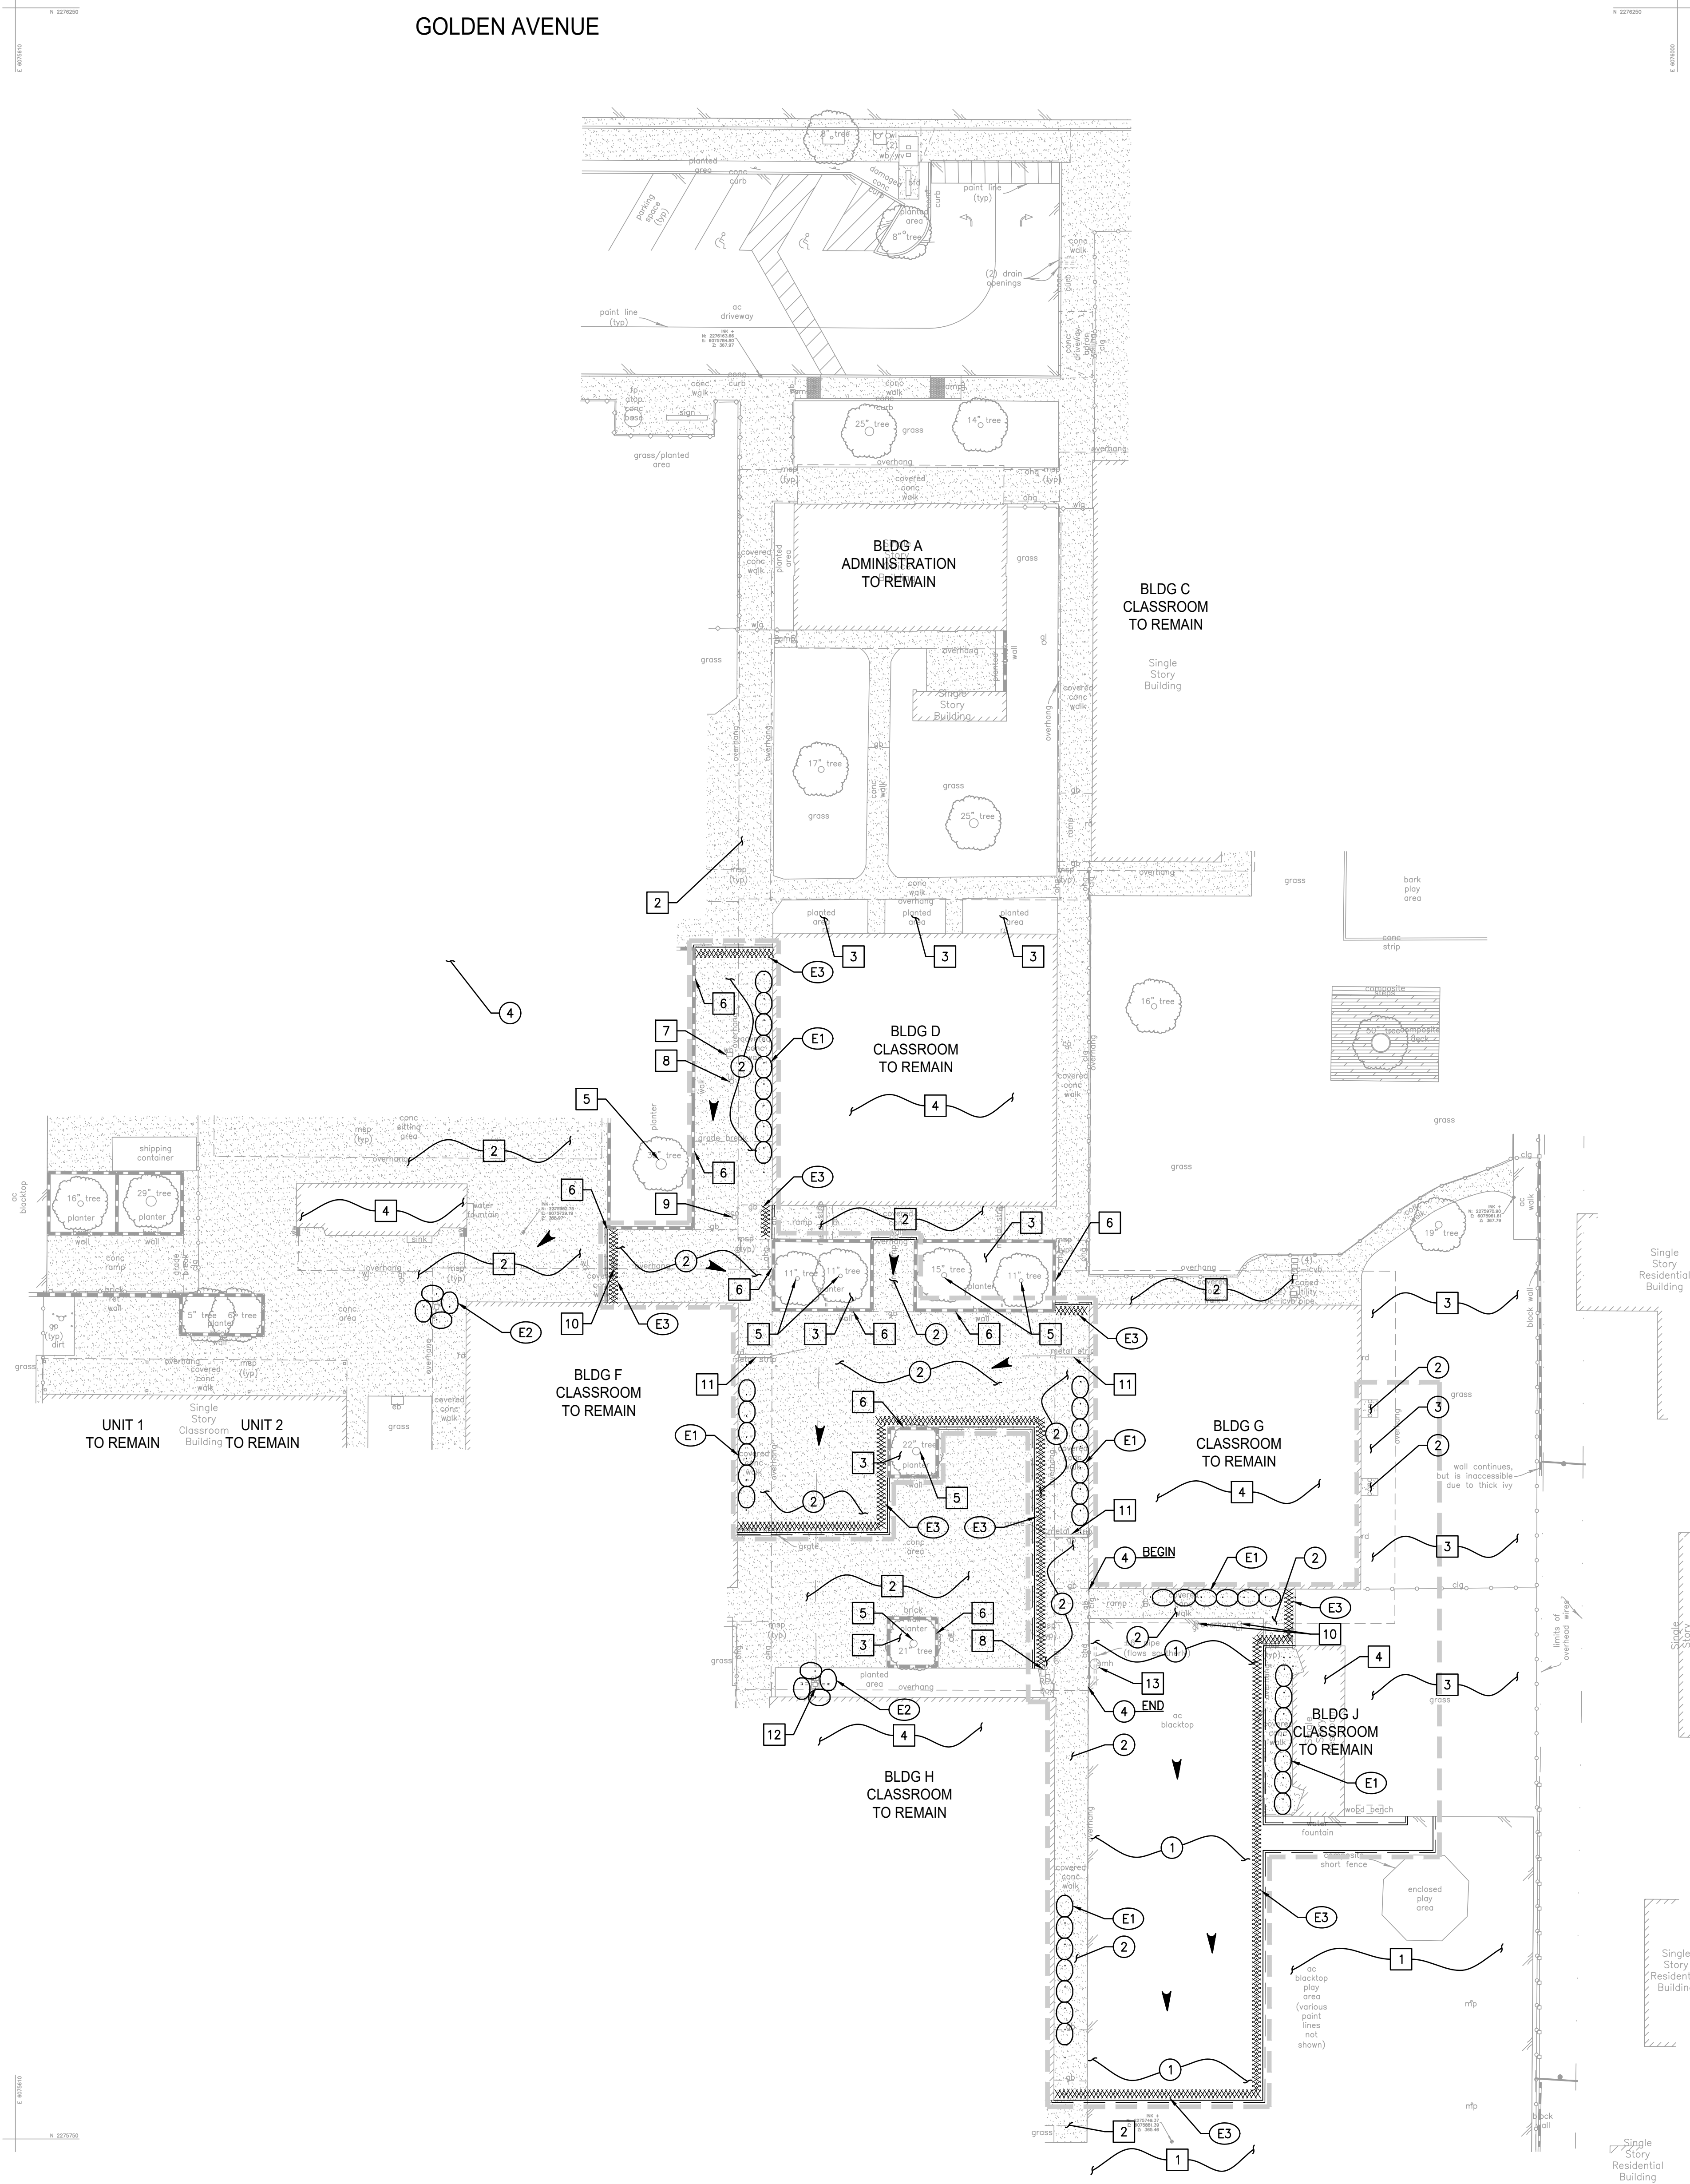

LEGEND:

- LIMIT OF EROSION CONTROL
- GRAVEL BAGS
- FIBER ROLL
- SURFACE FLOW DIRECTION

BMP NOTES:

THE FOLLOWING BMPs AS OUTLINED IN, BUT NOT LIMITED TO, THE BEST MANAGEMENT PRACTICE HANDBOOK, CALIFORNIA STORMWATER QUALITY TASK FORCE, SACRAMENTO, CALIFORNIA 2024, OR THE LATEST REVISED EDITION, MAY APPLY DURING THE CONSTRUCTION OF THIS PROJECT (ADDITIONAL MEASURES MAY BE REQUIRED IF DEEMED APPROPRIATE BY CITY INSPECTORS):

EROSION CONTROL

- EC1-SCHEDULING
- EC2-PRESERVATION OF EXISTING VEGETATION
- EC3-HYDRAULIC MULCH
- EC4-HYDROSEEDING
- EC5-SOIL BINDERS
- EC6-STRAW MULCH
- EC7-GEOTEXTILES
- EC8-WOOD MULCHING
- EC9-EARTH DIKES AND DRAINAGE SWALES
- EC10-VELOCITY DISSIPATION DEVICES
- EC11-SLOPE DRAINS
- EC12-STREAMBANK STABILIZATION
- EC13-POLYCRYLAMIDE

TEMPORARY SEDIMENT CONTROL

- SE1-SILT FENCE
- SE2-SEDIMENT BASIN
- SE3-SEDIMENT TRAP
- SE4-CHECK DAM
- SE5-FIBER ROLLS
- SE6-GRAVEL BAG BERM
- SE7-STREET SWEEPING AND VACUUMING
- SE8-SANDBAG BARRIER
- SE9-STRAW BALE BARRIER
- SE10-STORM DRAIN INLET PROTECTION
- SE11-CHEMICAL TREATMENT

EQUIPMENT TRACKING CONTROL

- TC1-STABILIZED CONSTRUCTION ENTRANCE/EXIT
- TC2-STABILIZED CONSTRUCTION ROADWAY
- TC3-ENTRANCE/OUTLET TIRE WASH

WIND EROSION CONTROL

- WE1-WIND EROSION CONTROL

NON-STORMWATER MANAGEMENT

- NS1-WATER CONSERVATION PRACTICES
- NS2-DEWATERING OPERATIONS
- NS3-PAVING AND GRINDING OPERATIONS
- NS4-TEMPORARY STREAM CROSSING
- NS5-CLEAR WATER DIVERSION
- NS6-ILLICIT CONNECTION/DISCHARGE
- NS7-POTABLE WATER/IRRIGATION
- NS8-VEHICLE AND EQUIPMENT CLEANING
- NS9-VEHICLE AND EQUIPMENT FUELING
- NS10-VEHICLE AND EQUIPMENT MAINTENANCE
- NS11-PILE DRIVING OPERATIONS
- NS12-CONCRETE CURING
- NS13-CONCRETE FINISHING
- NS14-MATERIAL OVER WATER
- NS15-DEMOLITION ADJACENT TO WATER
- NS16-TEMPORARY BATCH PLANTS

WASTE MANAGEMENT & MATERIALS POLLUTION CONTROL

- WM1-MATERIAL DELIVERY AND STORAGE
- WM2-MATERIAL USE
- WM3-STOCKPILE MANAGEMENT
- WM4-SPILL PREVENTION AND CONTROL
- WM5-SOLID WASTE MANAGEMENT
- WM6-HAZARDOUS WASTE MANAGEMENT
- WM7-CONTAMINATED SOIL MANAGEMENT
- WM8-CONCRETE WASTE MANAGEMENT
- WM9-SANITARY/SEPTIC WASTE MANAGEMENT
- WM10-LIQUID WASTE MANAGEMENT

BMP NOTES:

- THE CONTRACTOR SHALL BE RESPONSIBLE FOR CLEANUP OF ALL SILT AND MUD ON ADJACENT STREET(S), DUE TO CONSTRUCTION VEHICLES OR ANY OTHER CONSTRUCTION ACTIVITY, AT THE END OF EACH DAY, OR AFTER A STORM EVENT THAT CAUSES A BREACH IN INSTALLED CONSTRUCTION BMP'S WHICH MAY COMPROMISE STORM WATER QUALITY WITHIN ANY STREET(S).
- ALL STOCKPILES OF SOIL AND/OR BUILDING MATERIALS THAT ARE INTENDED TO BE LEFT FOR A PERIOD GREATER THAN SEVEN CALENDAR DAYS ARE TO BE COVERED. ALL REMOVABLE BMP DEVICES SHALL BE IN PLACE AT THE END EACH WORKING DAY WHEN FIVE DAY RAIN PROBABILITY FORECAST EXCEEDS 40%.
- A CONCRETE WASHOUT SHALL BE PROVIDED ON ALL PROJECTS WHICH PROPOSE THE CONSTRUCTION OF ANY CONCRETE IMPROVEMENTS WHICH ARE TO BE POURED IN PLACE ON SITE.
- THE CONTRACTOR SHALL RESTORE ALL EROSION/SEDIMENT CONTROL DEVICES TO WORKING ORDER AFTER EACH RUN-OFF PRODUCING RAINFALL OR AFTER ANY MATERIAL BREACH IN EFFECTIVENESS.
- ALL SLOPES THAT ARE CREATED OR DISTURBED BY CONSTRUCTION ACTIVITY MUST BE PROTECTED AGAINST EROSION AND SEDIMENT TRANSPORT AT ALL TIMES.
- THE STORAGE OF ALL CONSTRUCTION MATERIALS AND EQUIPMENT MUST BE PROTECTED AGAINST ANY POTENTIAL RELEASE OF POLLUTANTS INTO THE ENVIRONMENT.

EROSION CONTROL NOTES:

- TEMPORARY EROSION CONTROL DEVICES SHOWN ON THE GRADING PLAN WHICH INTERFERE WITH THE WORK SHALL BE RELOCATED OR MODIFIED AS AND WHEN THE INSPECTOR SO DIRECTS AS THE WORK PROGRESSES TO MEET "AS GRADED" CONDITIONS.
- ALL LOOSE SOIL AND DEBRIS SHALL BE REMOVED FROM THE STREET AREAS UPON STARTING OPERATIONS AND PERIODICALLY THEREAFTER AS DIRECTED BY THE INSPECTOR
- WHEN THE INSPECTOR SO DIRECTS, A 12-INCH BERM SHALL BE MAINTAINED ALONG THE TOP OF THE SLOPE OF THOSE FILLS ON WHICH GRADING IS NOT IN PROGRESS.
- STORM AND SEWER DRAIN TRENCHES THAT ARE CUT THROUGH BASIN DIKES OR BASIN INLET DIKES SHALL BE PLUGGED WITH SANDBAGS.
- EXCEPT WHEN THE INSPECTOR DIRECTS OTHERWISE, ALL DEVICES SHOWN SHALL BE IN PLACE AT THE END OF EACH WORKING DAY WHEN RAIN IS FORECAST, AND SHALL BE MAINTAINED DURING THE RAINY SEASON (OCTOBER 15 TO APRIL 15).
- SANDBAGS SHALL BE STOCKPILED ON SITE, READY TO BE PLACED IN POSITION WHEN RAIN IS FORECAST, OR WHEN THE INSPECTOR SO DIRECTS.
- A "STANDBY EMERGENCY CREW" SHALL BE ALERTED BY THE PERMITTEE OR THE CONTRACTOR TO PERFORM EMERGENCY WORK DURING RAINSTORMS. THE PARTY TO BE CONTACTED IS:  
NAME: \_\_\_\_\_ (TO BE FILLED IN BY CONTRACTOR)  
PHONE NUMBER: \_\_\_\_\_

EROSION CONTROL NOTES:

- \* FINAL BMP LOCATION TO BE DETERMINED BY THE CONTRACTOR.
- (E1) PLACE GRAVEL BAG BERM TRIPLE ROW PER CASQA BMP SE-6.
- (E2) PLACE STORM DRAIN INLET PROTECTION PER CASQA BMP SE-10.
- (E3) PLACE FIBER ROLLS PER CASQA BMP SHEET SE-5.

DEMOLITION LEGEND:

- PROPERTY LINE
- LIMIT OF DEMOLITION
- UTILITY DEMOLITION

GENERAL DEMOLITION NOTES:

- CONTRACTOR TO CLEAR PROJECT SITE AREA WITHIN THE CONFINES OF THE DEMOLITION LIMIT LINE. THE CONTRACTOR SHALL DEMOLISH AND REMOVE FROM THE SITE ALL EXISTING UTILITIES, STRUCTURES, PLANTERS, TREES, AND ALL OTHER SITE FEATURES, UNLESS OTHERWISE NOTED ON THE PLAN TO BE PROTECTED, RELOCATED AND/OR SALVAGED.
- REMOVAL OF LANDSCAPING SHALL INCLUDE ROOTS AND ORGANIC MATERIALS.
- THE CONTRACTOR SHALL BE RESPONSIBLE FOR OBTAINING ANY AND ALL PERMITS AND SHALL PAY ALL FEES NECESSARY FOR ENCROACHMENT, GRADING, DEMOLITION AND DISPOSAL OF SAID MATERIALS AS REQUIRED BY PRIVATE, LOCAL AND STATE JURISDICTIONS.
- NOT ALL EXISTING SITE CONDITIONS AND IMPROVEMENTS MAY HAVE BEEN SHOWN ON DEMOLITION PLANS. THE CONTRACTOR SHALL BE RESPONSIBLE TO VISIT THE SITE TO FULLY ACKNOWLEDGE, UNDERSTAND AND INCLUDE THE EXTENT OF DEMOLITION WORK REQUIRED FOR THE IMPROVEMENTS SHOWN ON THE CONTRACT PLANS.
- THE CONTRACTOR SHALL VERIFY AND LOCATE ALL EXISTING ABOVE AND UNDERGROUND UTILITIES. LOCATIONS SHOWN ON THE PLANS ARE APPROXIMATE AND ARE SHOWN FOR GENERAL INFORMATION ONLY.
- DAMAGE TO ANY EXISTING UTILITIES AND SERVICES TO REMAIN SHALL BE THE RESPONSIBILITY OF THE CONTRACTOR. CONTRACTOR SHALL REPAIR AND/OR REPLACE IN KIND.
- EROSION CONTROL MEASURES SHALL BE IMPLEMENTED TO PREVENT DEBRIS AND UNSUITABLE MATERIALS FROM ENTERING STORM DRAINS, SANITARY SEWERS AND STREETS.
- DUST CONTROL SHALL BE IMPLEMENTED DURING DEMOLITION.
- DEMOLITION IS LIMITED TO WITHIN DEMOLITION LIMIT LINE UNLESS NOTED OTHERWISE.
- CONTRACTOR SHALL INCLUDE IN THEIR SCOPE OF WORK DEMOLITION OF ALL EXISTING IMPROVEMENTS REQUIRED FOR THE CONSTRUCTION OF THE NEW IMPROVEMENTS SHOWN ON THE CONTRACT PLANS, REGARDLESS OF IF THE DEMOLITION AND REMOVAL OF THE EXISTING IMPROVEMENTS REQUIRED FOR NEW CONSTRUCTION IS EXPLICITLY SHOWN ON THESE PLANS TO BE DEMOLISHED AND REMOVED.
- DEMOLITION CALLOUTS IN THIS SECTION ARE REPRESENTATIVE OF WHAT IS TO BE DONE, NOT AN ITEMIZED ACCOUNTING FOR EACH PIPE, CATCH BASIN, MANHOLE, VAULT, ETC, THAT IS TO BE DEMOLISHED, REMOVED AND DISPOSED OF.

DEMOLITION NOTES:

PROTECT-IN-PLACE

- ASPHALT CONCRETE PAVEMENT
- CONCRETE WALKWAY
- LANDSCAPE
- BUILDING
- TREE
- PLANTER WALL
- WATER BOX. ADJUST TO GRADE PER SHEET C1.30.
- UTILITY LID/BOX. ADJUST TO GRADE PER SHEET C1.30.
- SEWER CLEANOUT. ADJUST TO GRADE PER SHEET C1.30.
- GAS LID. ADJUST TO GRADE PER SHEET C1.30.
- METAL STRIP. ADJUST TO GRADE PER SHEET C1.30.
- CATCH BASIN
- SEWER MANHOLE

REMOVE & DEMOLISH

- ASPHALT CONCRETE PAVEMENT
- CONCRETE WALKWAY
- LANDSCAPE
- CHAIN LINK GATE

DSA STAMP



Studio W Architects  
424 32nd St Suite D/E,  
Newport Beach, CA 92663  
T 949.774.2920  
www.StudioW-Architects.com




140 Newport Center Drive,  
Suite 100  
Newport Beach, CA 92660  
O: 949.478.8800  
www.kpff.com

| ARCHITECT | ENGINEER |
|-----------|----------|
|           |          |

- GENERAL NOTES
- This sheet is part of a set and is not to be used alone.
  - This sheet is not to be used for construction unless the architect's stamp and signature appear on the drawings and the status box indicated drawings have been released for construction.
  - These plans and prints thereof, as instruments of service, are owned by the architect and are for use on this project only. Reproduction and/or distribution without the prior written consent of the architect is forbidden.
  - Copyright Studio W Associates, Inc. 2024.

| NO. | REMARKS | DATE |
|-----|---------|------|
|     |         |      |
|     |         |      |
| DRAWING STATUS                                  | DATE       |
|-------------------------------------------------|------------|
| <input checked="" type="radio"/> DSA PLAN CHECK | 04/09/2026 |
| <input type="radio"/> DSA BACK CHECK            |            |
| <input type="radio"/> BIDDING                   |            |
| <input type="radio"/> CONSTRUCTION              |            |

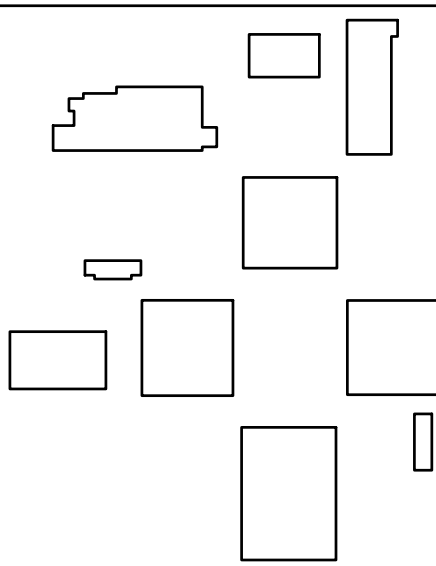


PLACENTIA-YORBA LINDA  
UNIFIED SCHOOL  
DISTRICT  
1301 E ORANGETHORPE AVE  
PLACENTIA, CA 92870

DSA SUBMITTAL

GOLDEN ELEMENTARY  
SCHOOL  
RESTROOM ADDITIONS  
740 GOLDEN AVE  
PLACENTIA, CA 92870

EROSION CONTROL  
AND DEMOLITION  
PLAN

|                                 |                                |
|---------------------------------|--------------------------------|
| Date<br>04/09/2026              | KPFF Project Number<br>2500242 |
| Application Number<br>04-125322 | Drawing Number<br>C1.10        |
| Drawn<br>CY                     | Checked<br>AK                  |

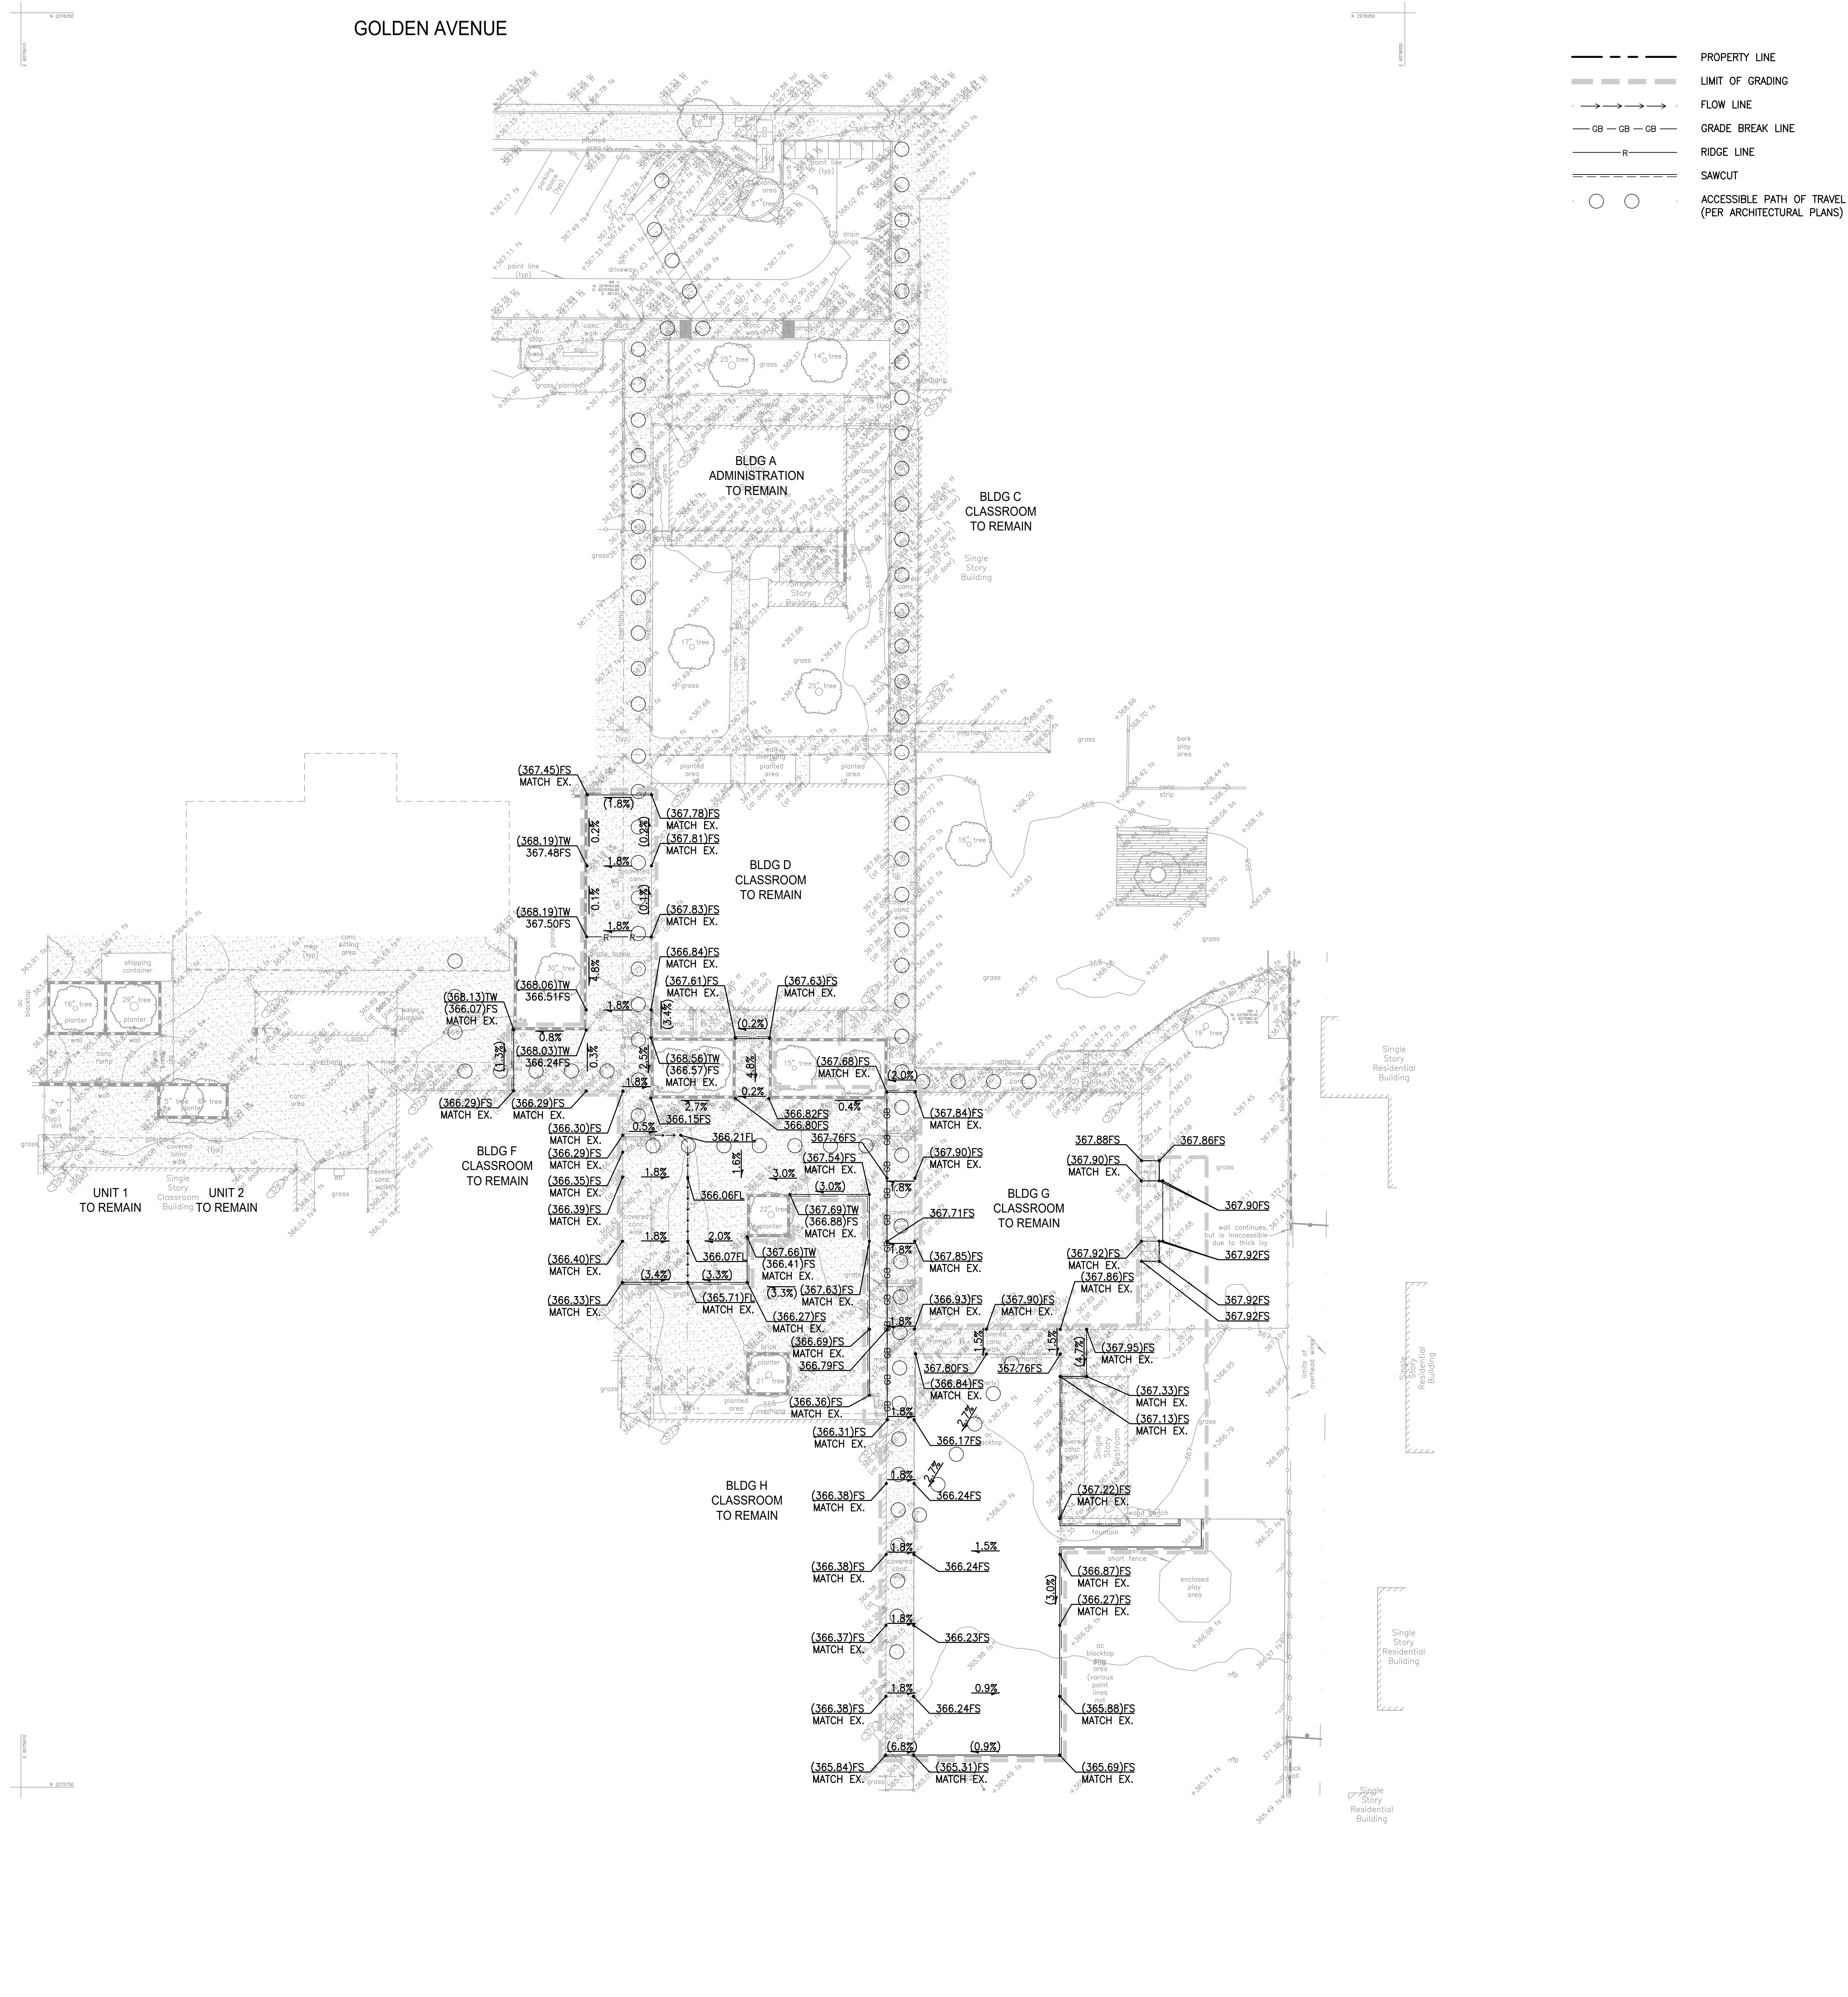

STUDIO W  
ARCHITECTS

Studio W Architects  
424 32nd St Suite D/E,  
Newport Beach, CA 92663  
[ T ] 949.774.2920  
[www.StudioW-Architects.com](http://www.StudioW-Architects.com)

kpff


140 Newport Center Drive,  
Suite 100  
Newport Beach, CA 92660  
O: 949.478.8800  
[www.kpff.com](http://www.kpff.com)

| ARCHITECT | ENGINEER                                                                            |
|-----------|-------------------------------------------------------------------------------------|
|           |  |

- GENERAL NOTES
1. This sheet is part of a set and is not to be used alone.
  2. This sheet is not to be used for construction unless the architect's stamp and signature appear on the drawings and the status box indicated drawings have been released for construction.
  3. These plans and prints thereof, as instruments of service, are owned by the architect and are for use on this project only. Reproduction and/or distribution without the prior written consent of the architect is forbidden.
  4. Copyright Studio W Associates, Inc. 2024.

[illegible]

|                |                                                 | DATE       |
|----------------|-------------------------------------------------|------------|
| DRAWING STATUS | <input checked="" type="radio"/> DSA PLAN CHECK | 04/09/2026 |
|                | <input type="radio"/> DSA BACK CHECK            |            |
|                | <input type="radio"/> BIDDING                   |            |
|                | <input type="radio"/> CONSTRUCTION              |            |

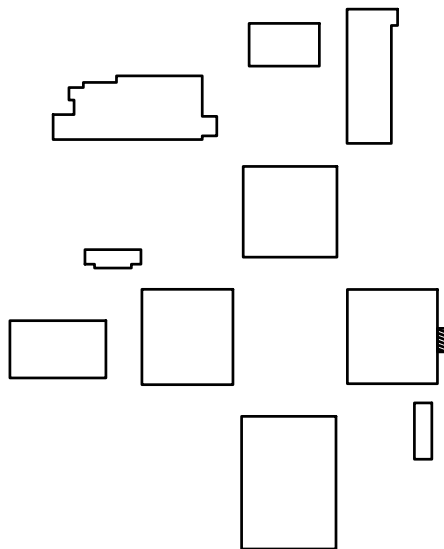

PLACENTIA-YORBA LINDA  
UNIFIED SCHOOL  
DISTRICT  
1301 E ORANGETHORPE AVE  
PLACENTIA, CA 92870

DSA SUBMITTAL


**GOLDEN ELEMENTARY  
SCHOOL**  
RESTROOM ADDITIONS  
740 GOLDEN AVE  
PLACENTIA, CA 92870

## GRADING PLAN

Date  
04/09/2026

Application Number  
04-125322

Drawn      Checked  
CY          AK

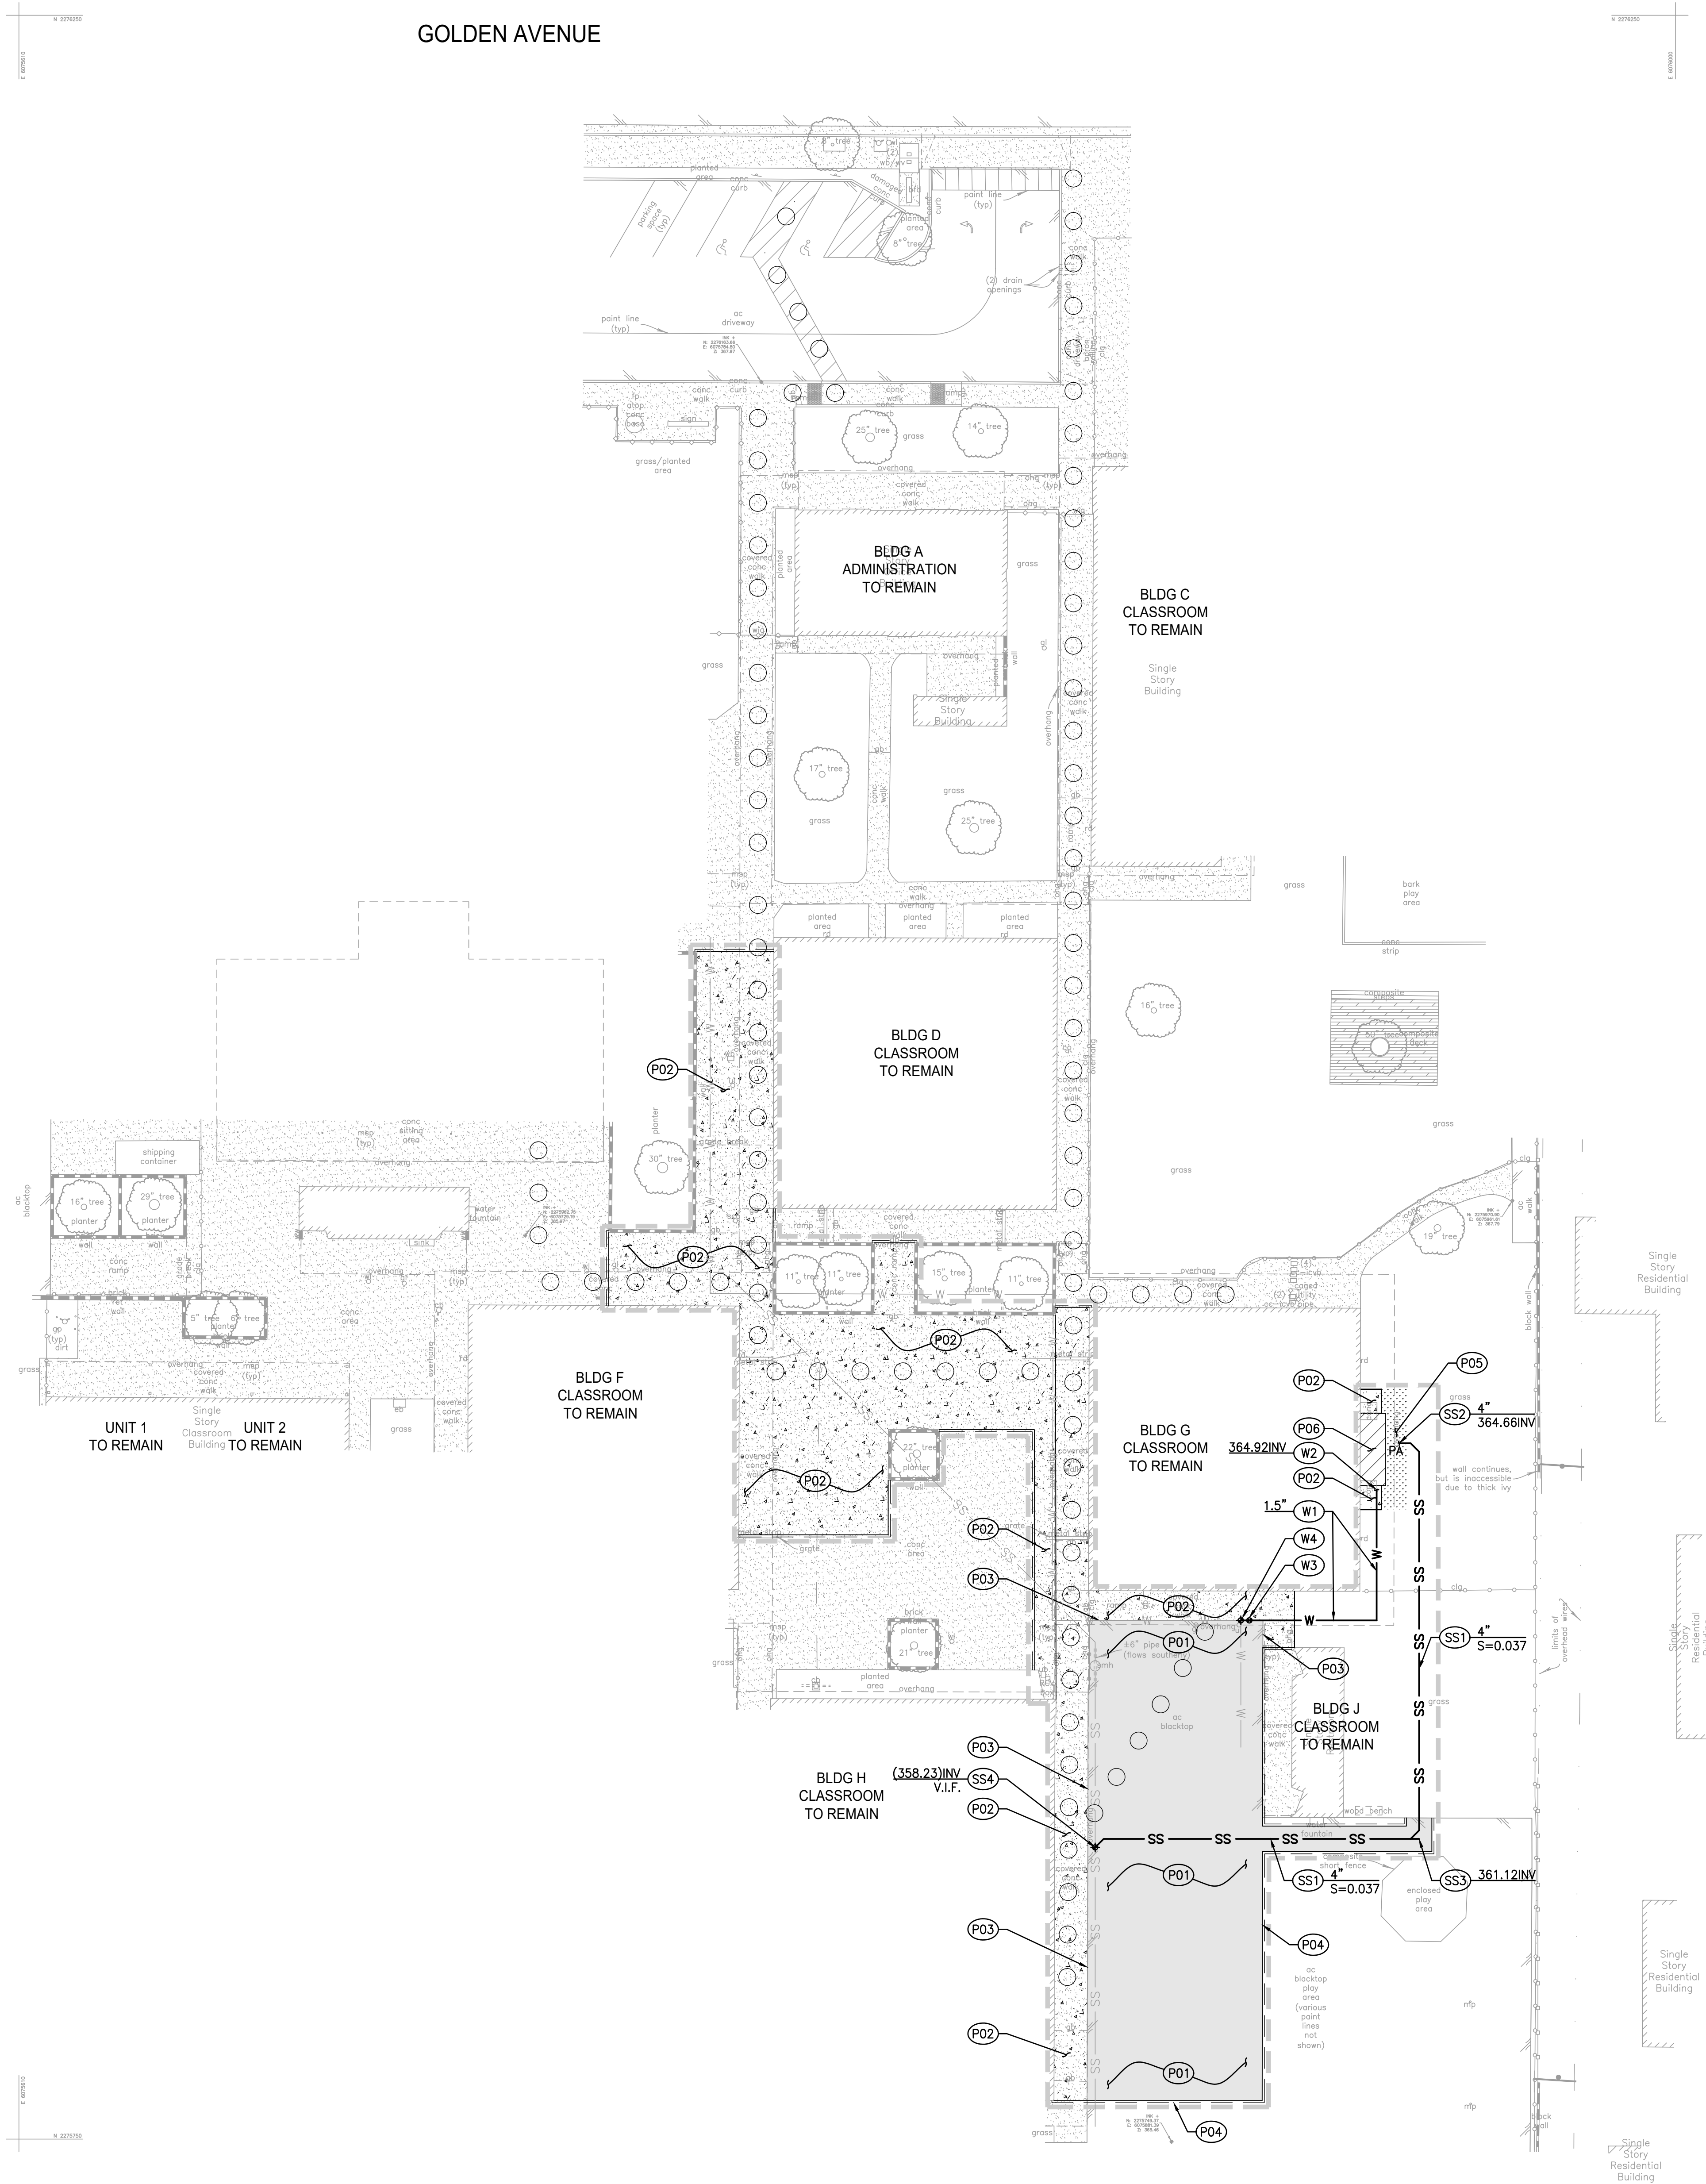

LEGEND:

- PROPERTY LINE
- LIMIT OF PAVING
- ACCESSIBLE PATH OF TRAVEL (PER ARCHITECTURAL PLANS)
- SAWCUT & JOIN LINE
- WATER LINE
- SEWER LINE
- CONCRETE PAVING
- ASPHALT
- PLANTER AREA/LANDSCAPE
- PROPOSED BUILDING

PAVING CONSTRUCTION NOTES:

- P01 ASPHALT CONCRETE PAVEMENT PER DETAIL 1/C5.00.
- P02 CONCRETE PAVEMENT PER DETAIL 2/C5.00.
- P03 TRANSITION ASPHALT CONCRETE TO P.C.C PER DETAIL 3/C5.00.
- P04 ASPHALT PAVEMENT JOIN PER DETAIL 4/C5.00.
- P05 LANDSCAPE PER ARCHITECTURAL PLANS.
- P06 NEW BUILDING PER ARCHITECTURAL PLANS.

UTILITY CONSTRUCTION NOTES:

SANITARY SEWER

- SS1 PVC, SDR-35 SANITARY SEWER PIPE. PIPE BEDDING PER DETAIL 5/C5.00. SIZE AND SLOPE PER PLAN.
- SS2 POINT OF CONNECTION 5 FEET FROM BUILDING FACE. SEE PLUMBING DRAWINGS FOR CONTINUATION.
- SS3 CLEANOUT PER DETAIL 7/C5.00.
- SS4 CONNECT TO EXISTING 6" SEWER PIPE. CONTRACTOR TO V.I.F. SIZE AND INVERT ELEVATION.

DOMESTIC WATER

- W1 PVC, SCHEDULE 80 WATER PIPE. PIPE BEDDING PER DETAIL 5/C5.00. SIZE PER PLAN.
- W2 POINT OF CONNECTION 5 FEET FROM BUILDING FACE. SEE PLUMBING DRAWINGS FOR CONTINUATION.
- W3 WATER VALVE AND VALVE BOX PER DETAIL 6/C5.00.
- W4 CONNECT TO EXISTING 2.5" PIPE. CONTRACTOR TO V.I.F. SIZE AND INVERT ELEVATION.

DSA STAMP



Studio W Architects  
424 32nd St Suite D/E,  
Newport Beach, CA 92660  
[ T ] 949.774.2920  
www.StudioW-Architects.com




140 Newport Center Drive,  
Suite 100  
Newport Beach, CA 92660  
O: 949.478.8800  
www.kpff.com

| ARCHITECT | ENGINEER |
|-----------|----------|
|           |          |

- GENERAL NOTES
- This sheet is part of a set and is not to be used alone.
  - This sheet is not to be used for construction unless the architect's stamp and signature appear on the drawings and the status box indicated drawings have been released for construction.
  - These plans and prints thereof, as instruments of service, are owned by the architect and are for use on this project only. Reproduction and/or distribution without the prior written consent of the architect is forbidden.
  - Copyright Studio W Associates, Inc. 2024.

| NO. | REMARKS | DATE |
|-----|---------|------|
|     |         |      |
|     |         |      |
| DRAWING STATUS                                  | DATE       |
|-------------------------------------------------|------------|
| <input checked="" type="radio"/> DSA PLAN CHECK | 04/09/2026 |
| <input type="radio"/> DSA BACK CHECK            |            |
| <input type="radio"/> BIDDING                   |            |
| <input type="radio"/> CONSTRUCTION              |            |

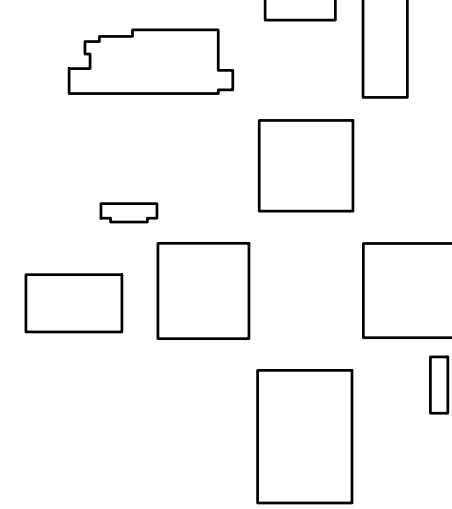


PLACENTIA-YORBA LINDA  
UNIFIED SCHOOL  
DISTRICT  
1301 E ORANGETHORPE AVE  
PLACENTIA, CA 92870







DSA SUBMITTAL

GOLDEN ELEMENTARY  
SCHOOL  
RESTROOM ADDITIONS  
740 GOLDEN AVE  
PLACENTIA, CA 92870

PAVING AND UTILITY  
PLAN

|                                 |                                |
|---------------------------------|--------------------------------|
| Date<br>04/09/2026              | KPFF Project Number<br>2500242 |
| Application Number<br>04-125322 | Drawing Number<br>C1.40        |
| Drawn<br>CY                     | Checked<br>AK                  |

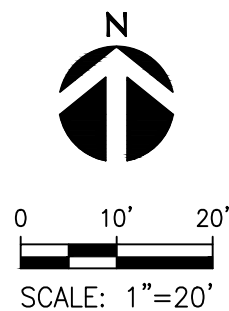

 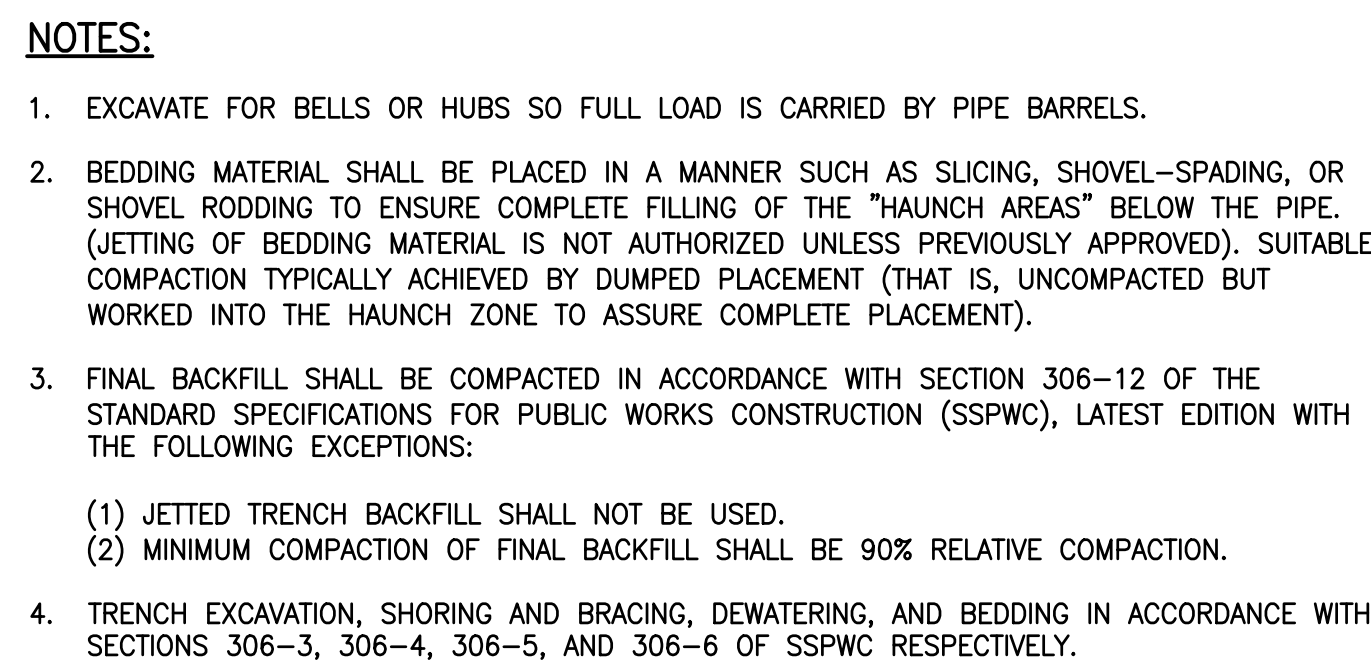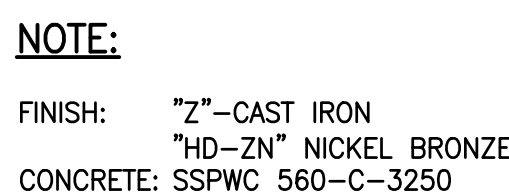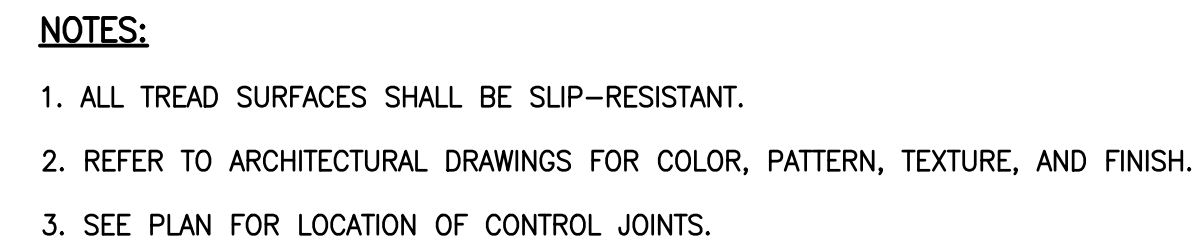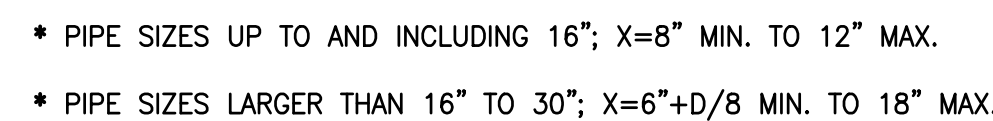 

Studio W Architects  
424 32nd St Suite D/E,  
Newport Beach, CA 92663  
[ T ] 949.774.2920  
[www.StudioW-Architects.com](http://www.StudioW-Architects.com)



140 Newport Center Drive,  
Suite 100  
Newport Beach, CA 92660  
O: 949.478.8800  
[www.kpff.com](http://www.kpff.com)

- |               |    |   |
|---------------|----|---|
| GENERAL NOTES | 1. | This sheet is part of a set and is not to be used alone.   |
|               | 2. | This sheet is not to be used for construction unless the architect's stamp and signature appear on the drawings and the status box indicated drawings have been released for construction.                                    |
|               | 3. | These plans and prints thereof, as instruments of service, are owned by the architect and are for use on this project only. Reproduction and/or distribution without the prior written consent of the architect is forbidden. |
|               | 4. | Copyright Studio W Associates, Inc. 2024.   |

|                |                                                 |                    |
|----------------|-------------------------------------------------|--------------------|
| DRAWING STATUS | <input checked="" type="radio"/> DSA PLAN CHECK | DATE<br>04/09/2026 |
|                | <input type="radio"/> DSA BACK CHECK            |                    |
|                | <input type="radio"/> BIDDING                   |                    |
|                | <input type="radio"/> CONSTRUCTION              |                    |

PLACENTIA-YORBA LINDA  
UNIFIED SCHOOL  
DISTRICT  
1301 E ORANGETHORPE AVE  
PLACENTIA, CA 92870

DSA SUBMITTAL

GOLDEN ELEMENTARY  
SCHOOL  
RESTROOM ADDITIONS  
740 GOLDEN AVE  
PLACENTIA, CA 92870

## DETAILS

Date  
04/09/2026

Application Number  
04-125322

|       |         |
|-------|---------|
| Drawn | Checked |
| CY    | AK      |


KPFF Project Number  
2500242

Drawing Number


Drawn  
CY

Ch  
AK


C5.00

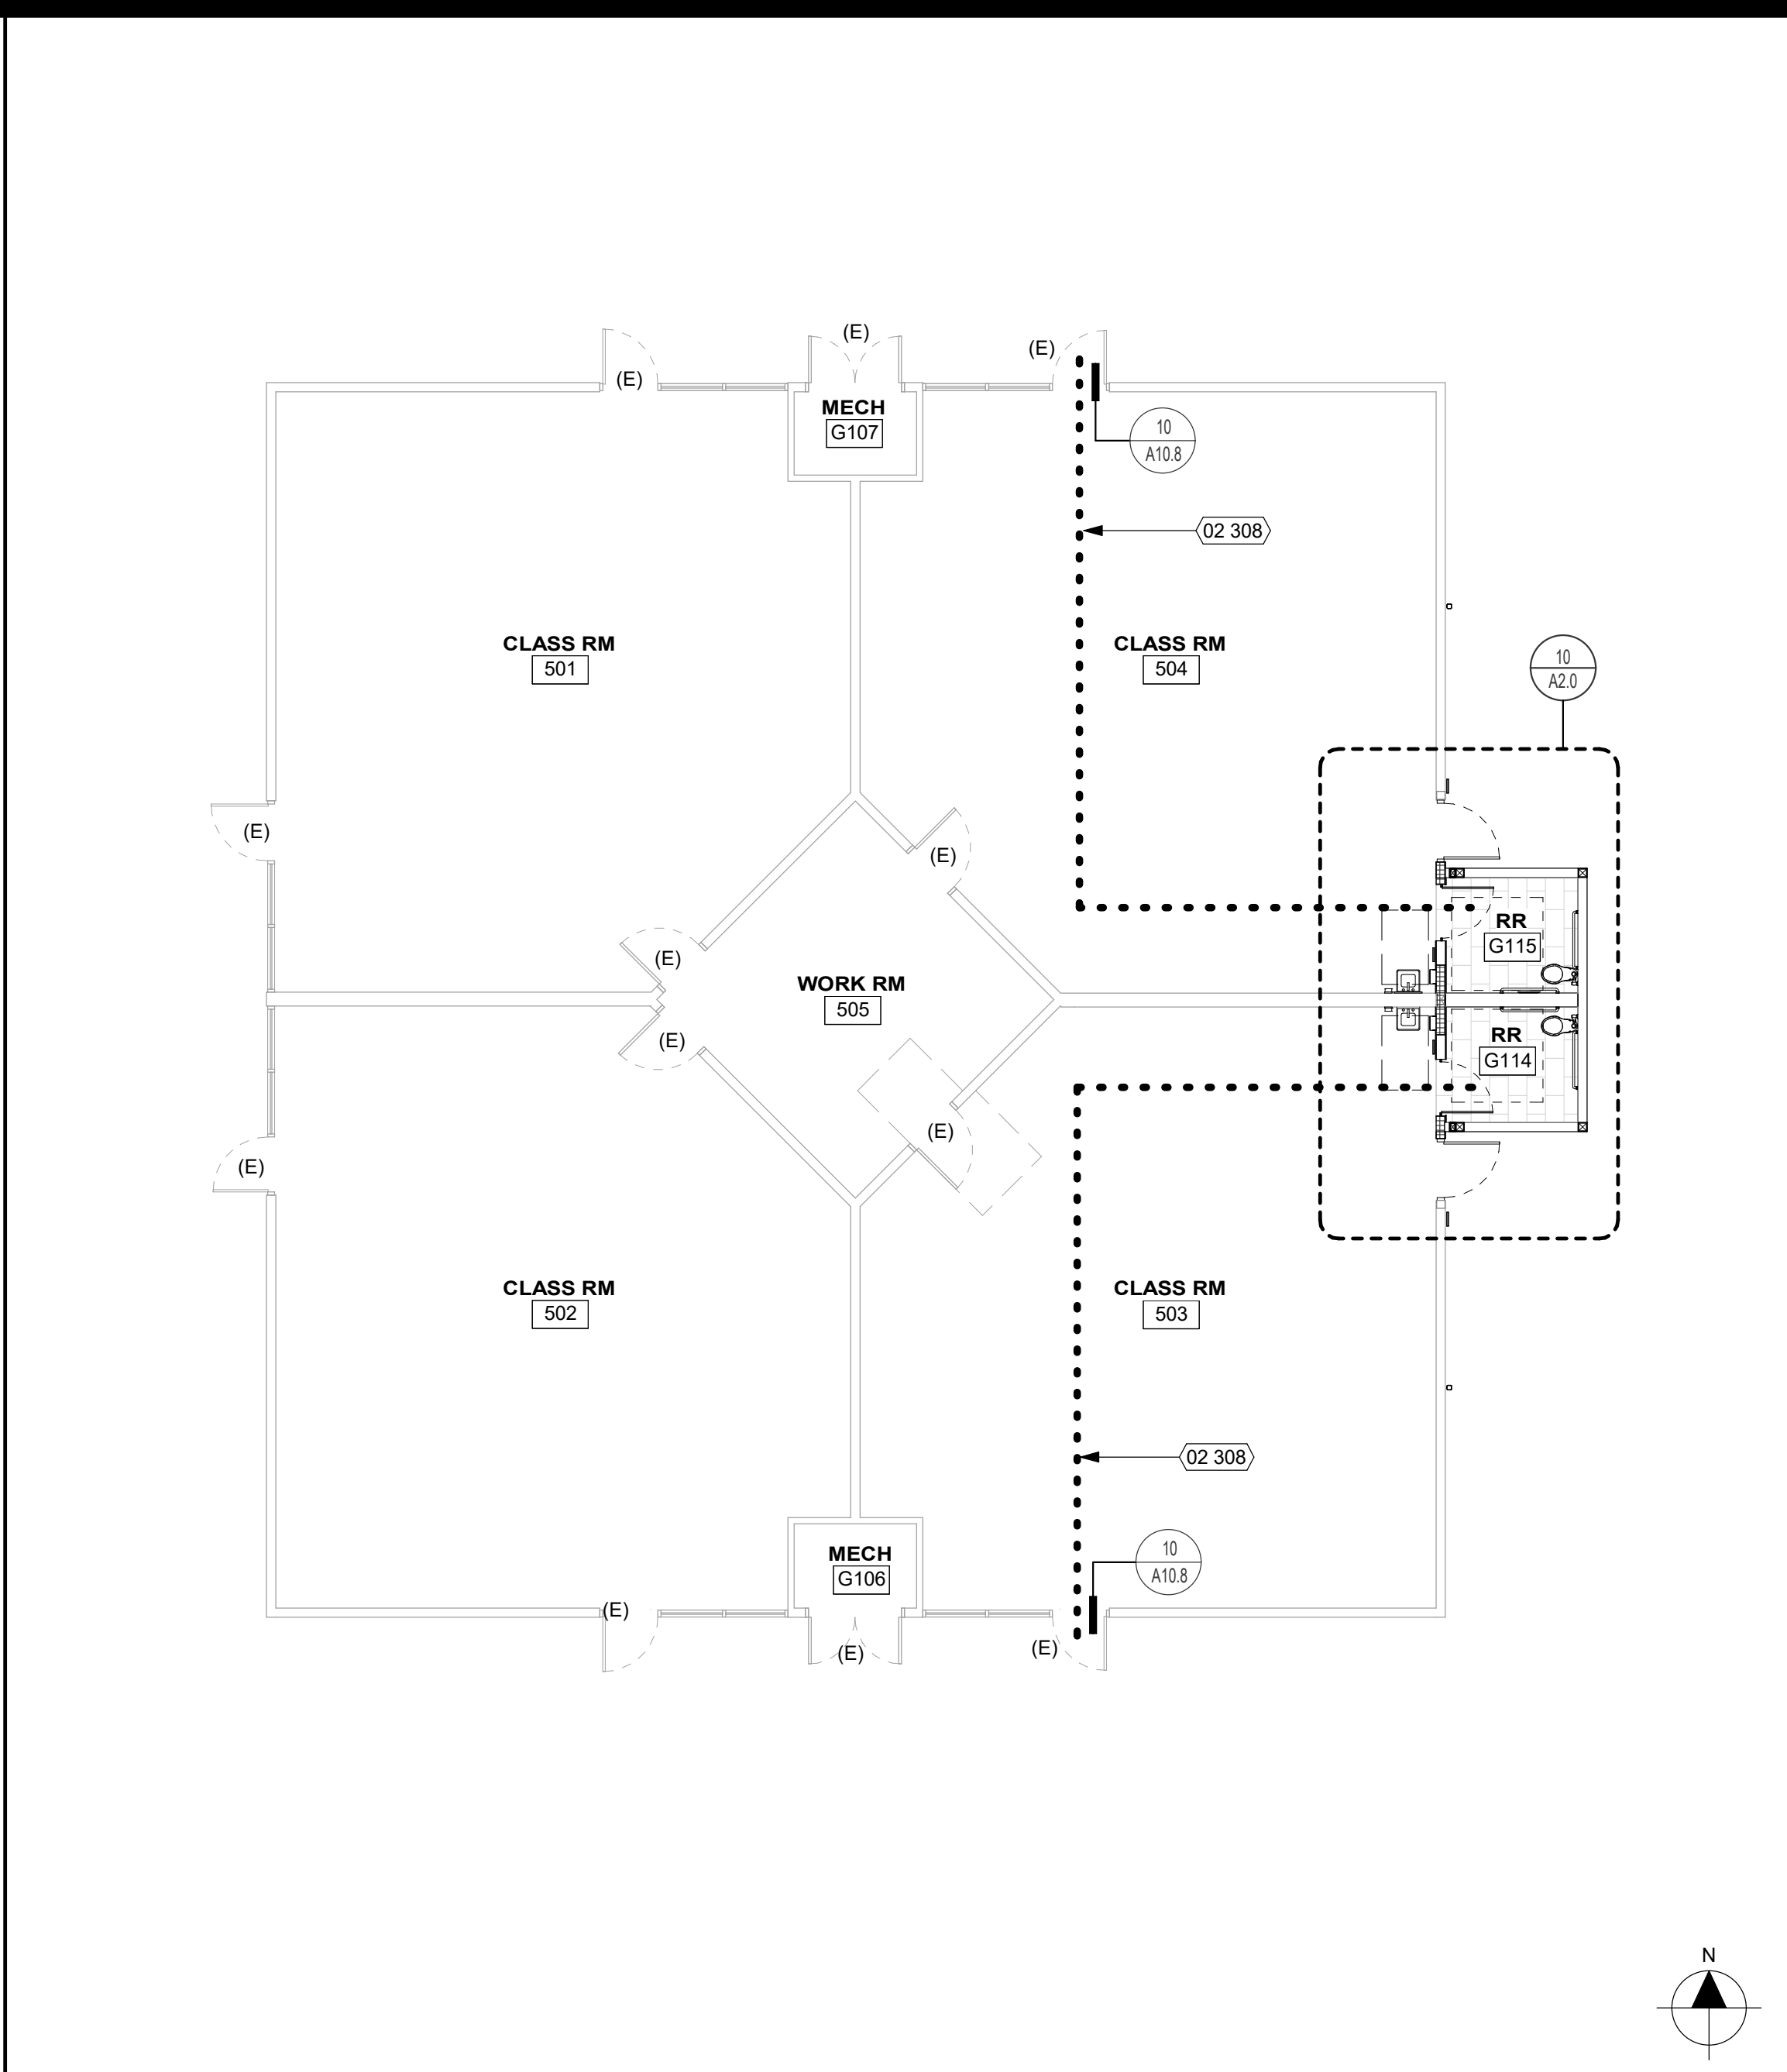


BUILDING G - REMODEL FLOOR PLAN 1/8" = 1'-0" 18

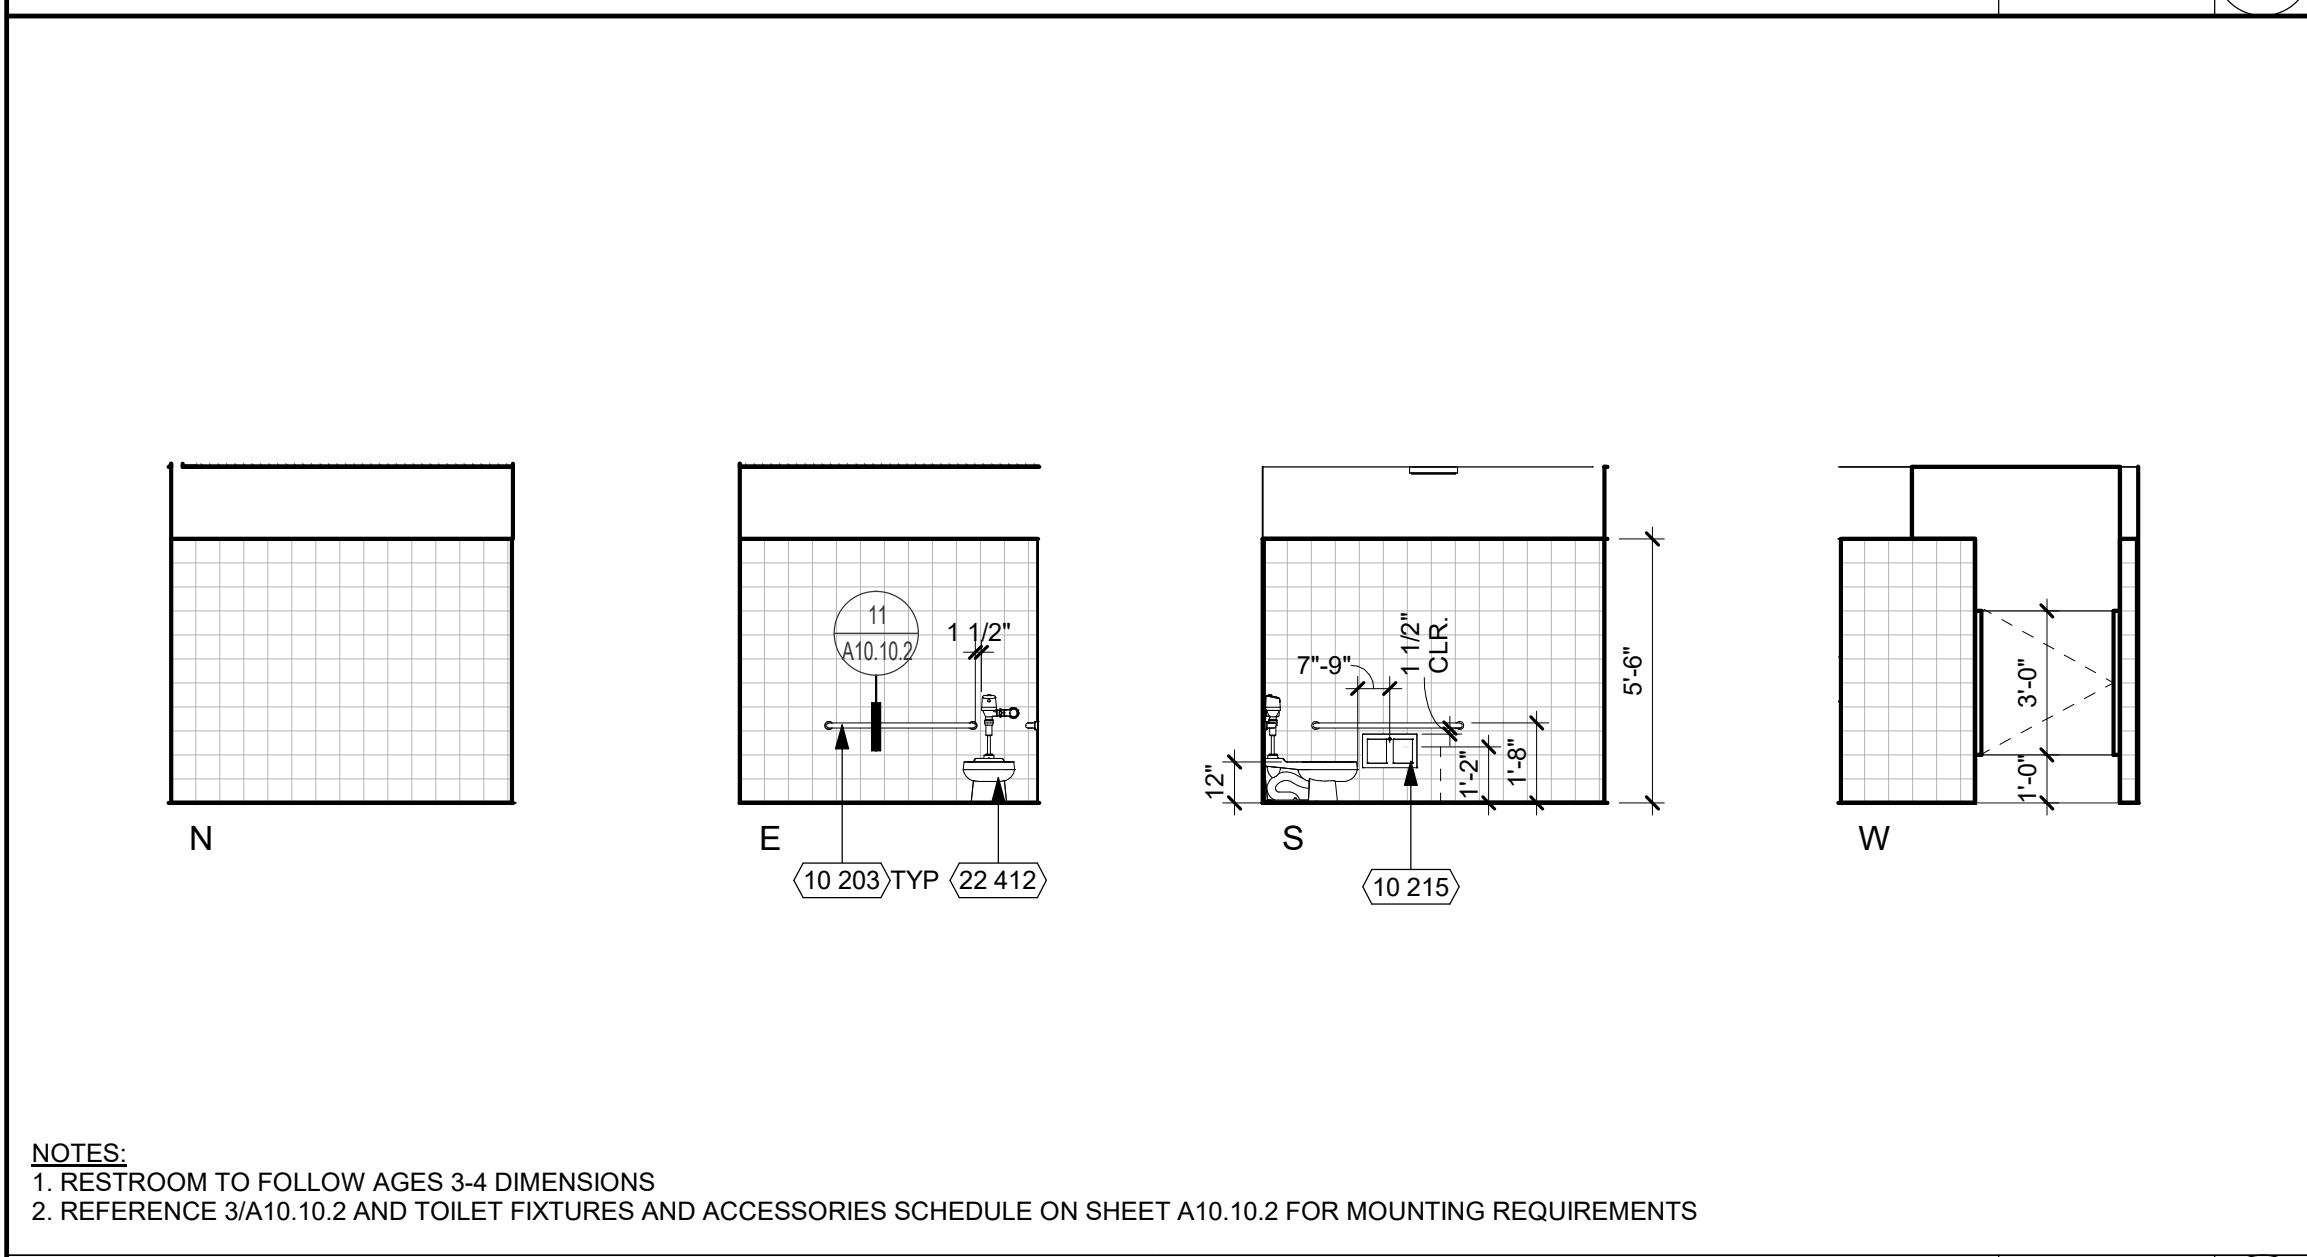


RESTROOM ADDITION - INTERIOR ELEVATIONS - RM G115 1/4" = 1'-0" 19

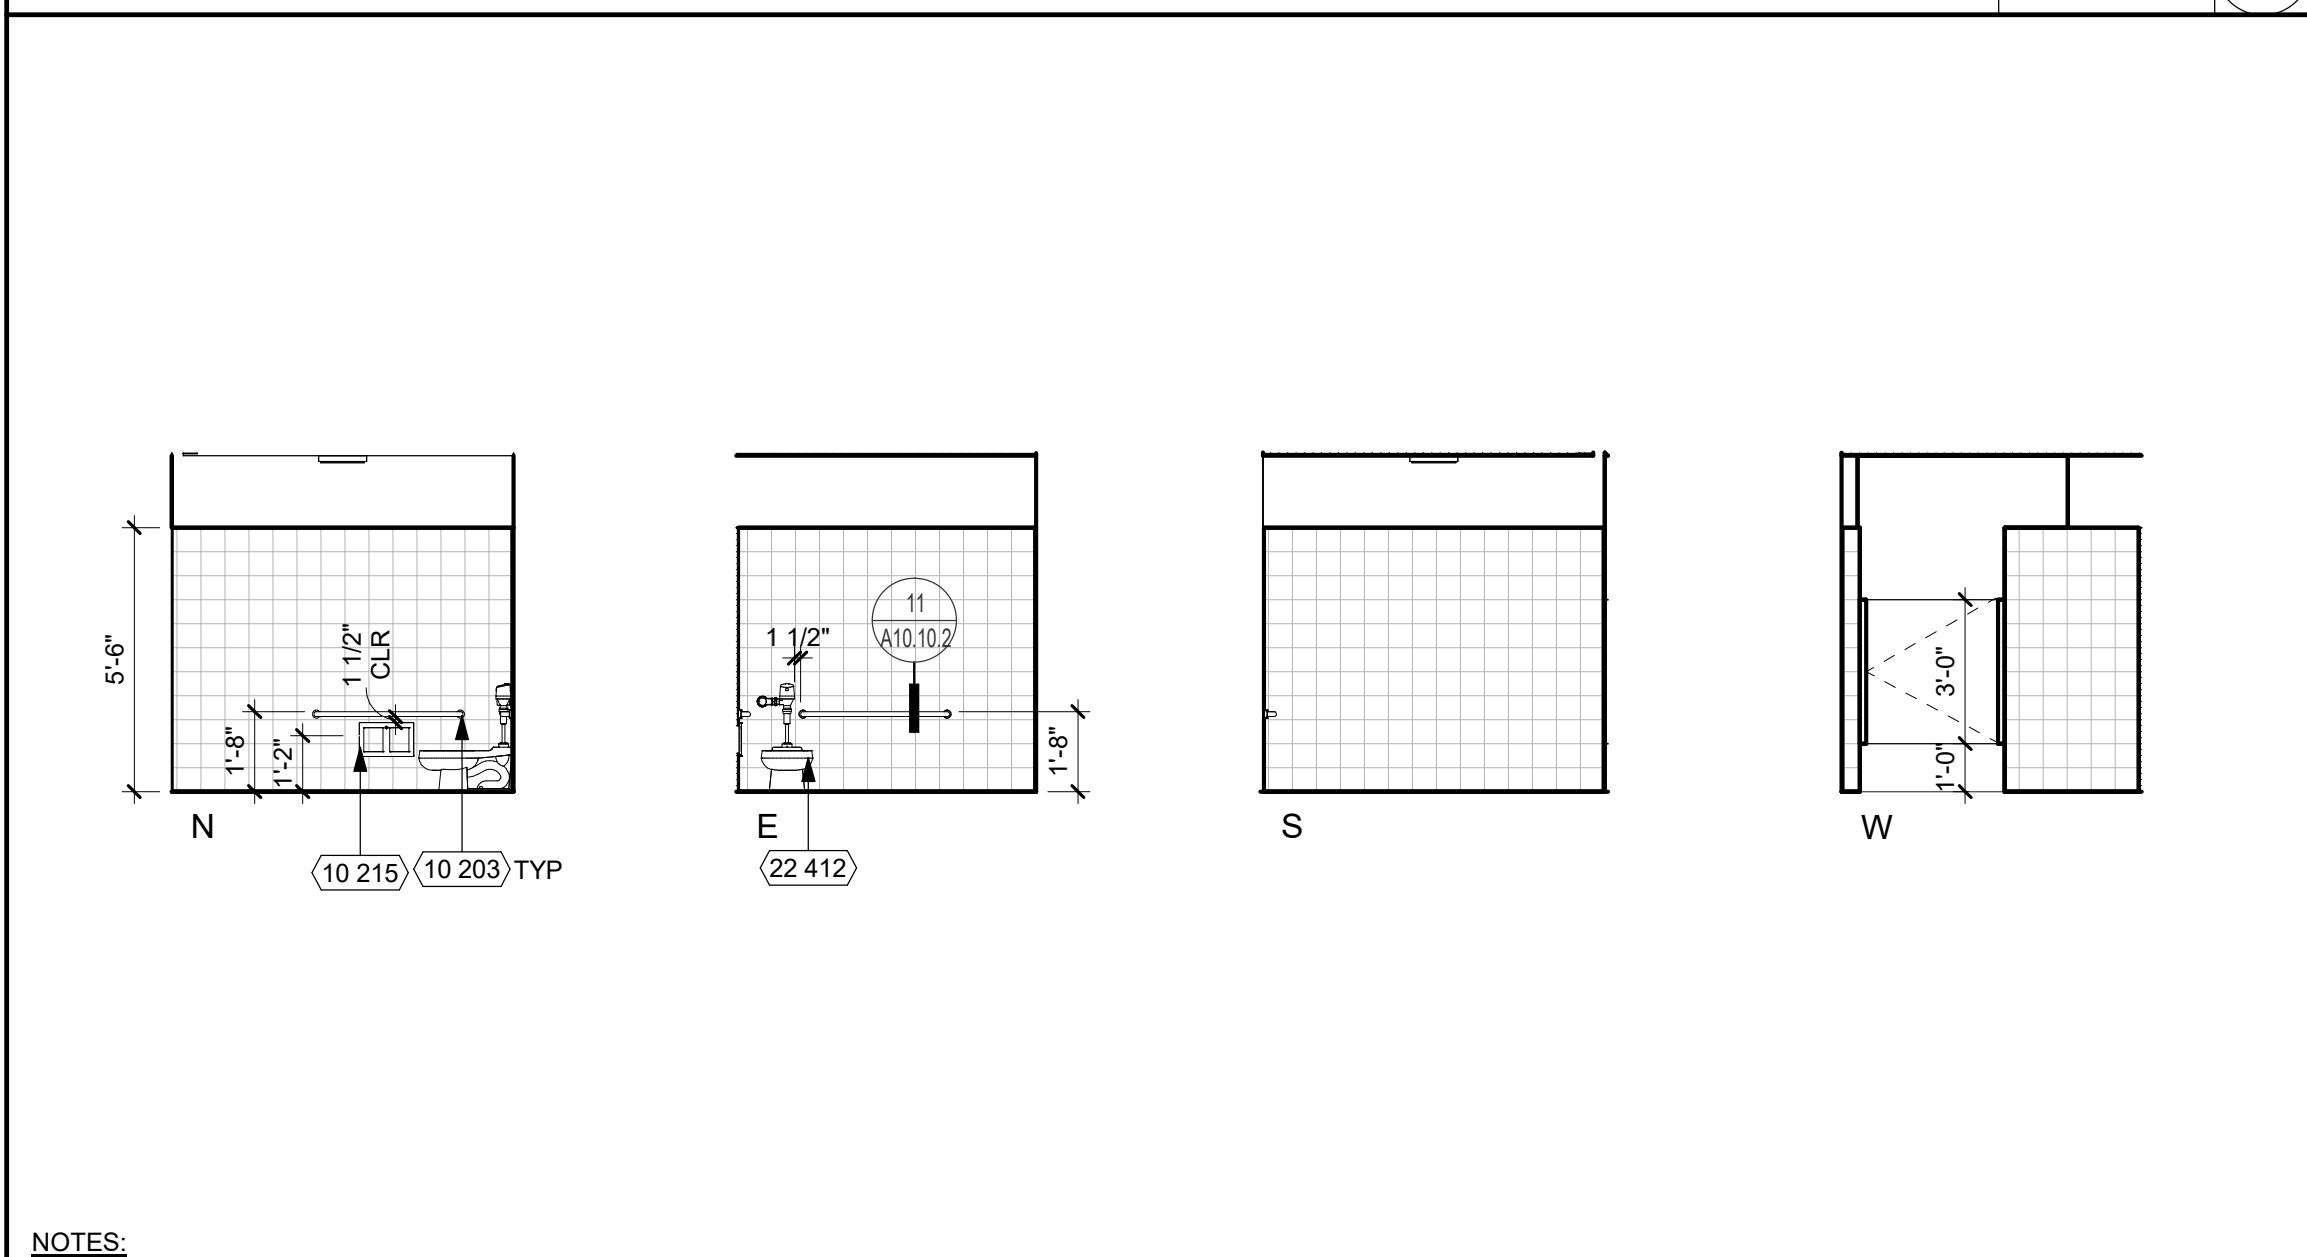

RESTROOM ADDITION - INTERIOR ELEVATIONS - G114 1/4" = 1'-0" 20

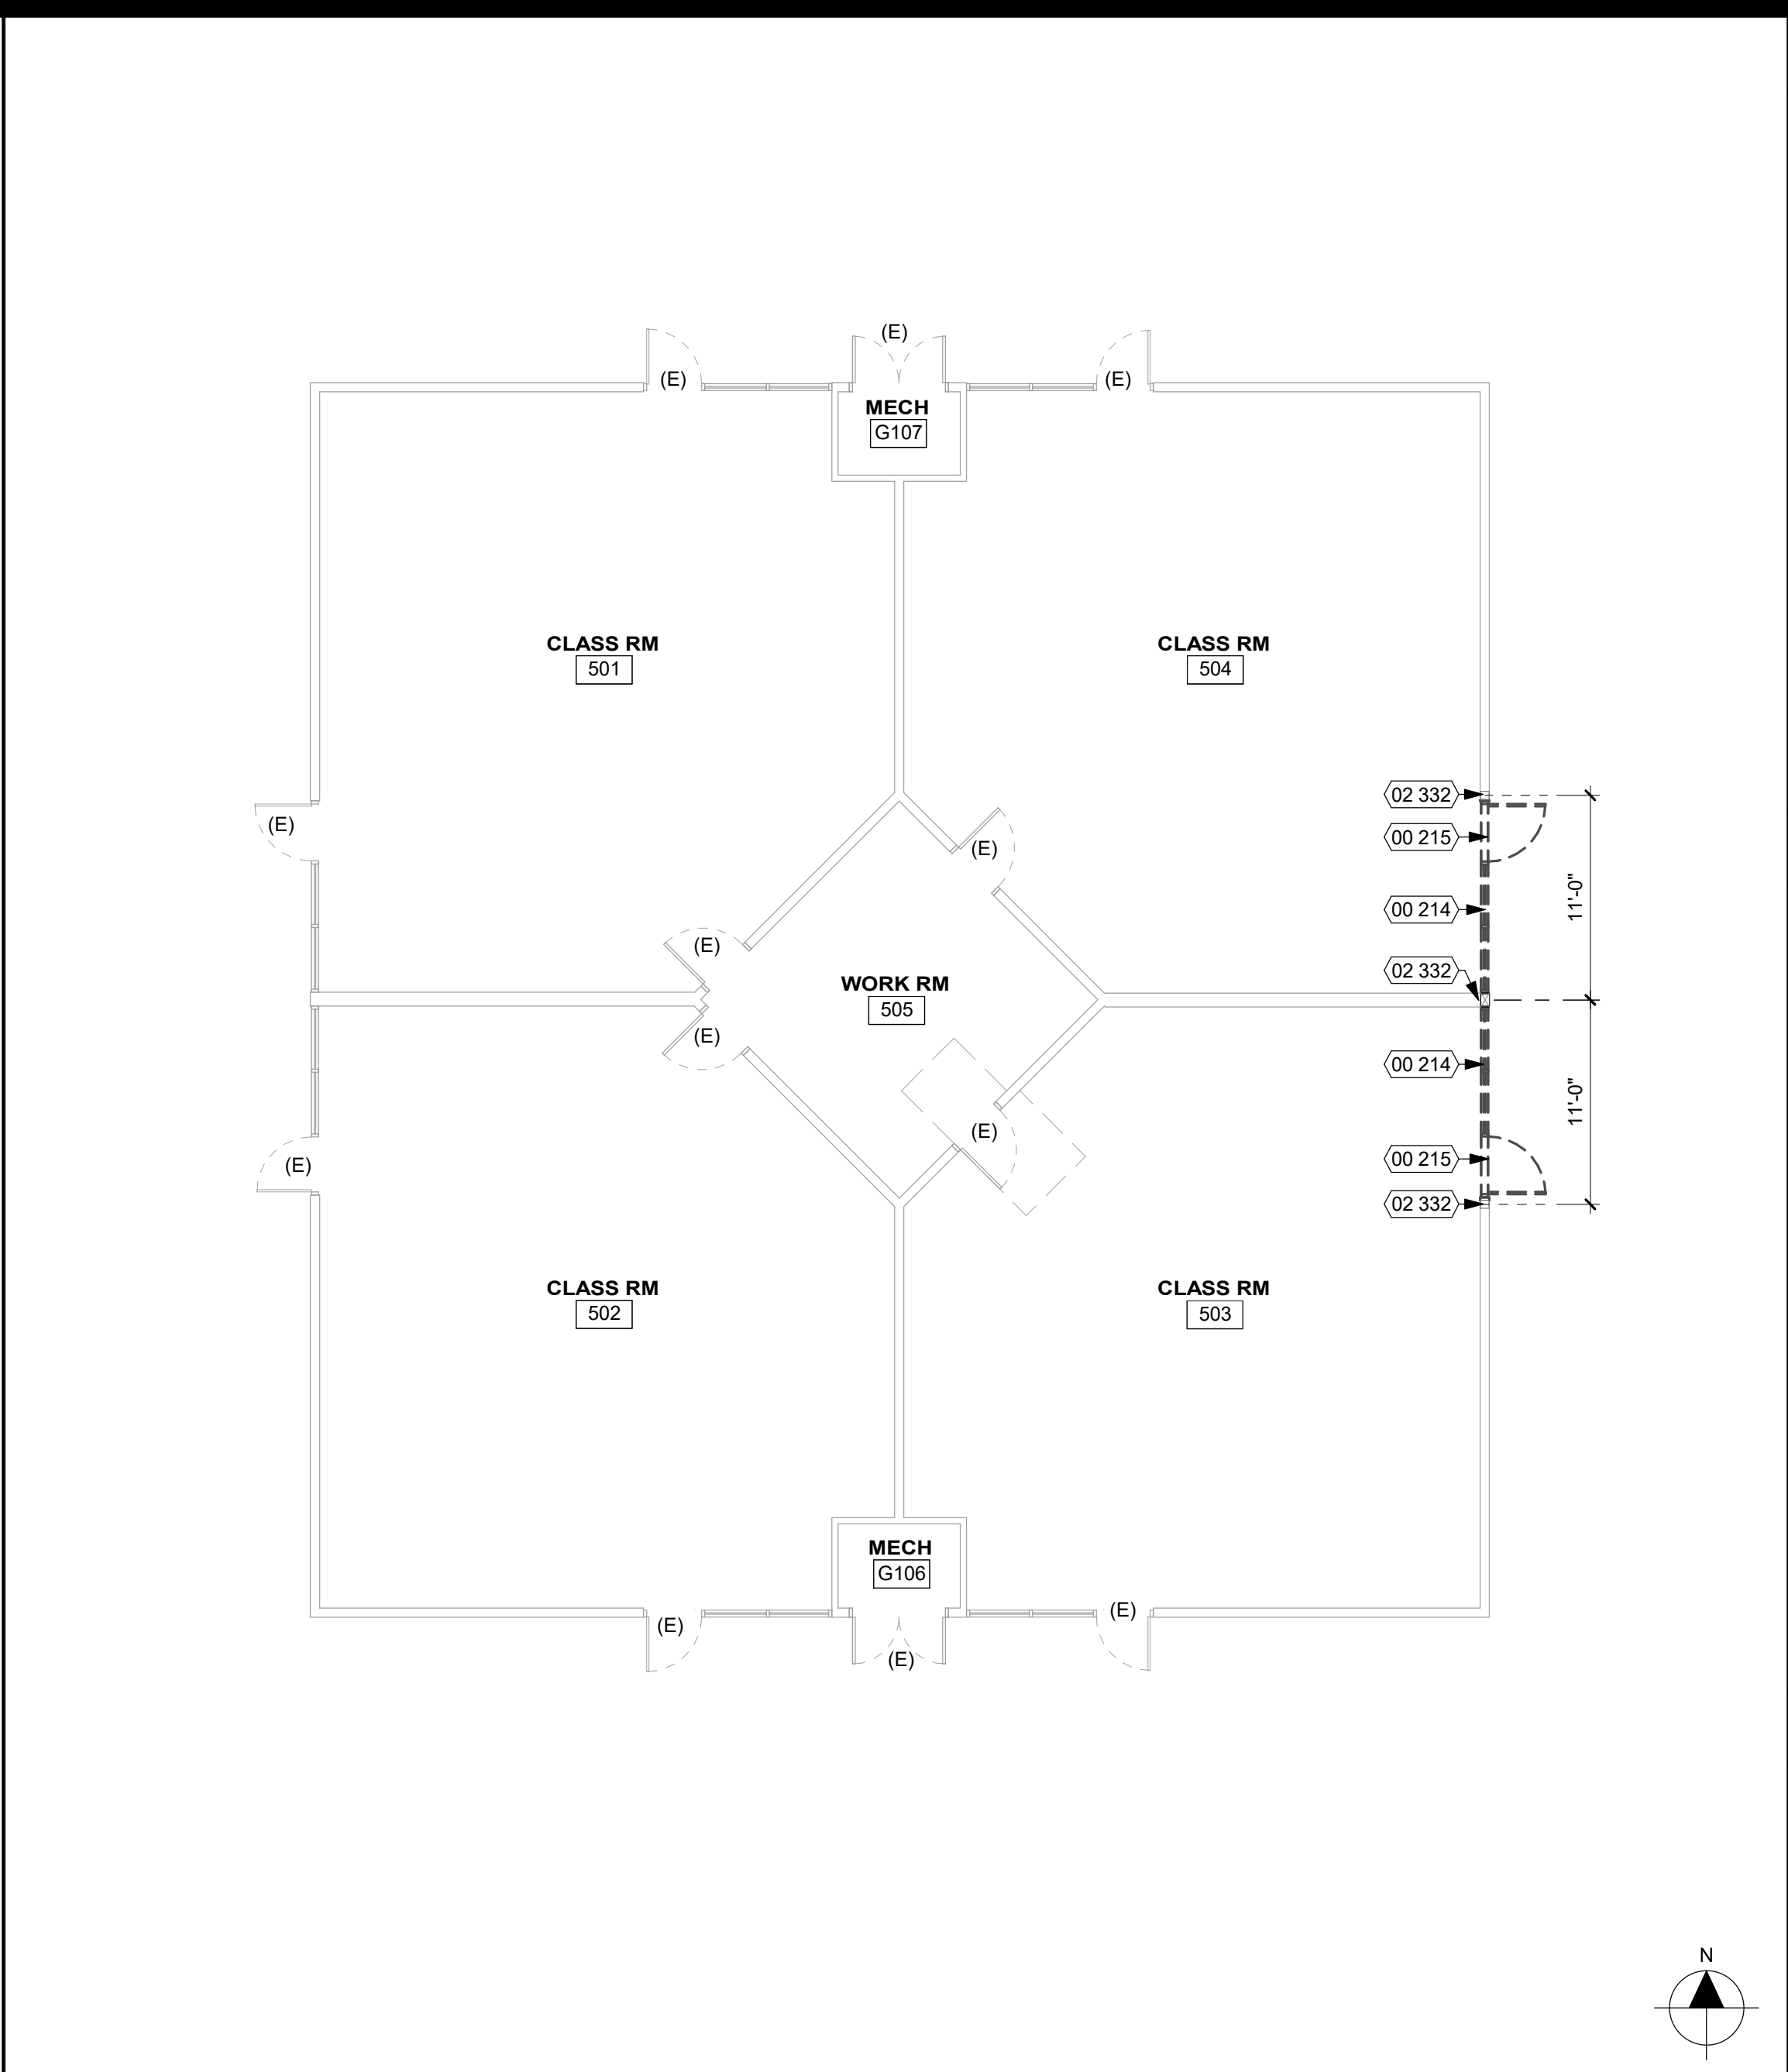

BUILDING G - DEMO FLOOR PLAN 1/8" = 1'-0" 7

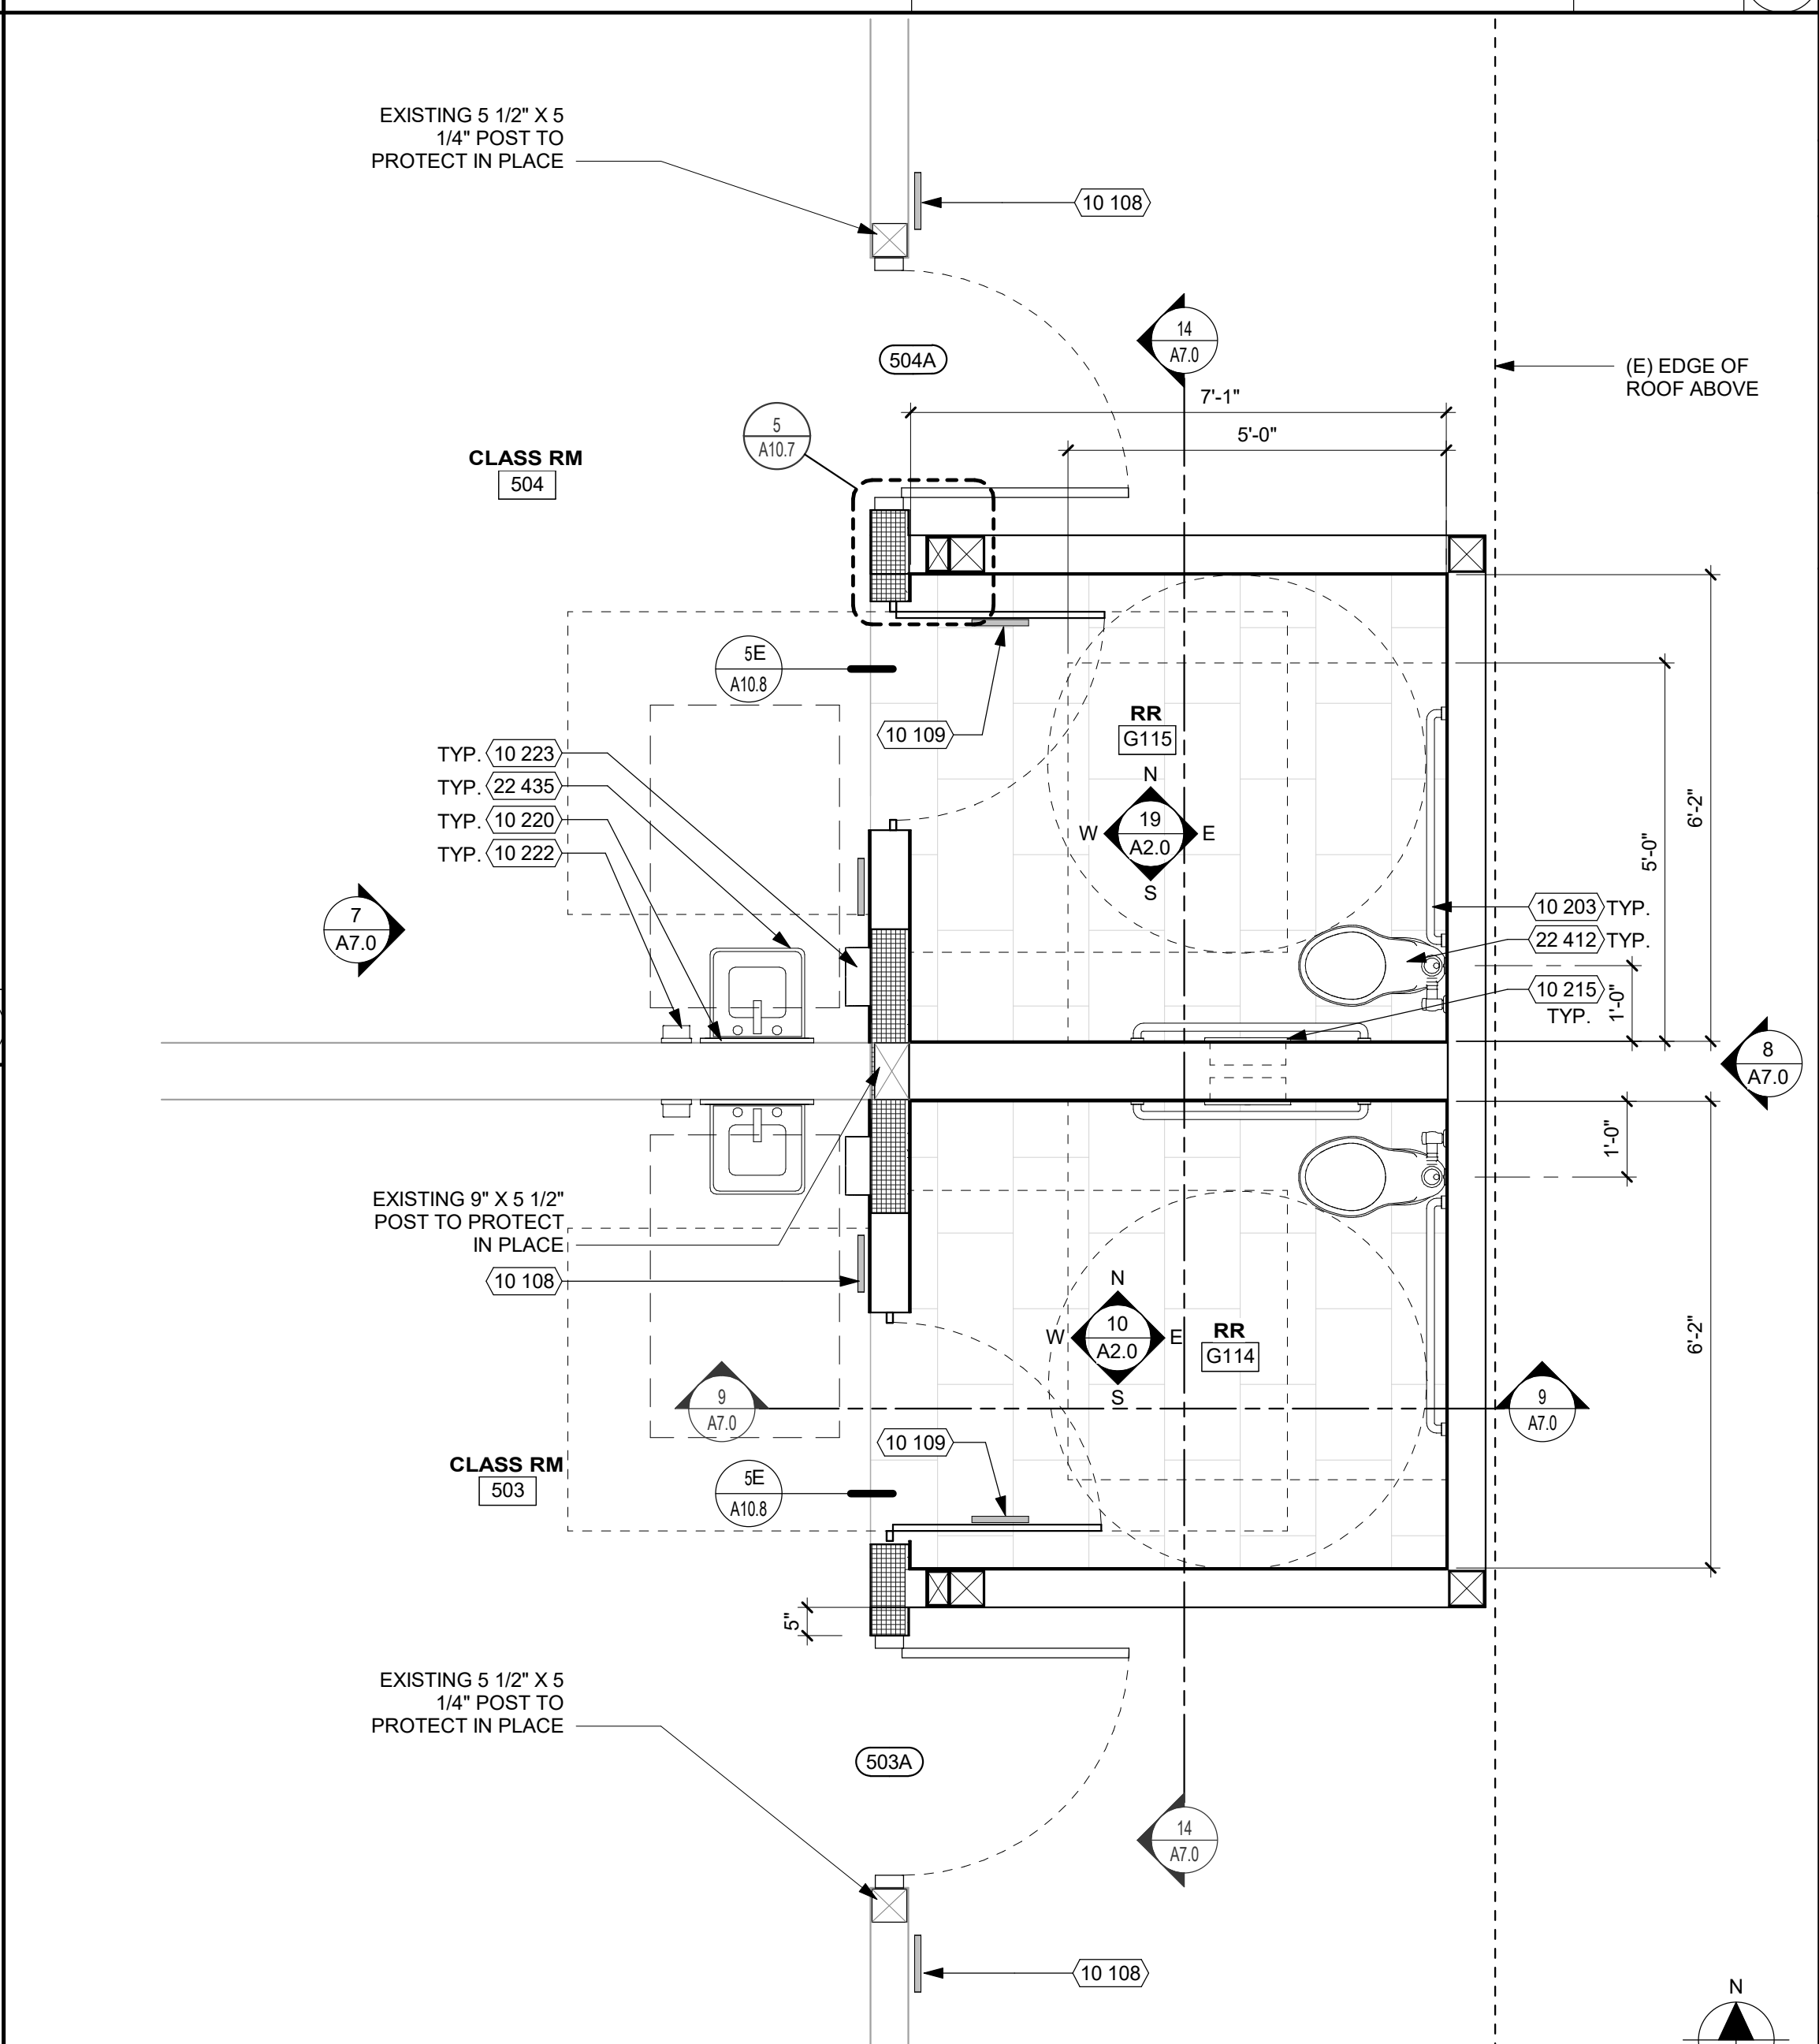

BUILDING G - RESTROOM ADDITIONS PLANS 1/2" = 1'-0" 10

### KEYNOTES

| NUMBER | NOTE                                                                                             |
|--------|--------------------------------------------------------------------------------------------------|
| 00 214 | REMOVE (E) STOREFRONT WINDOWS                                                                    |
| 00 215 | REMOVE (E) STOREFRONT DOOR                                                                       |
| 02 308 | INTERIOR POT TO PRE TK-PK RESTROOM, SEE SHEET A04 FOR CONTINUOUS OF POT FROM ACCESSIBLE PARKING. |
| 02 332 | (E) COLUMN TO REMAIN, PROTECT IN PLACE.                                                          |
| 10 108 | ROOM ID SIGNAGE (SEE 17/A10.10.1)                                                                |
| 10 109 | ALL GENDER RESTROOM DOOR, SIGNAGE (SEE 8/A10.10.1)                                               |
| 10 203 | GRAB BAR (SEE DETAIL 11/A10.10.2)                                                                |
| 10 215 | TOILET PAPER DISPENSER, RECESSED                                                                 |
| 10 220 | 18" x 30" MIRROR (SEE DETAIL 23/A10.10.2)                                                        |
| 10 222 | SOAP DISPENSER                                                                                   |
| 10 223 | ELECTRIC HAND DRYER, SURFACE MOUNTED, 4" MAX PROJECTION                                          |
| 22 412 | FLOOR MOUNTED WATER CLOSET, AGES 3-4, SEE PLUMBING SCHEDULE (SEE DETAIL 24/A10.10.2)             |
| 22 435 |                                                                                                  |

### REMODEL GENERAL NOTES

GENERAL

- DIMENSIONS
  - ALL MINIMUM CLEARANCE DIMENSIONS FOR PLUMBING FIXTURES ARE FROM FACE OF WALL FINISH TO CENTER OF FIXTURE, U.O.N.
  - ALL DIMENSIONS MARKED "MIN. CLR" OR "CLR." ARE TO/ FROM FACE OF WALL FINISH (F.O.F.)
- SEE FINISH PLAN FOR INTERIOR FINISHES.
- PROVIDE GLASSMATE BACKER BOARD AT ALL TILED WALLS AND WALLS WITHIN 48" OF ANY PLUMBING FIXTURE.
- ALL DRINKING FOUNTAIN ALCOVES TO BE FINISHED WITH WATER RESISTANT WALL MATERIAL. SEE FINISH SCHEDULE AND INTERIOR ELEVATIONS.
- ALL FLOOR SLOPES IN RESTROOMS ARE NOT TO EXCEED 1:48 IN ANY DIRECTION.
- FOR FLOOR DRAIN, SEE DETAIL 4 / A10.10.3

ACCESSORIES

- ALL RESTROOM FIXTURES AND ACCESSORIES MOUNTING HEIGHTS TO FOLLOW EACH AGE GROUP AS NOTED. IF NO AGE GROUP IS IDENTIFIED, ALL RESTROOM FIXTURES AND ACCESSORIES TO USE ADULT DIMENSIONS. FOR MOUNTING HEIGHTS SEE SHEET A10.10.2.
- FOR RESTROOM ACCESSORY MOUNTING HEIGHTS, ACCESSIBLE DIMENSIONS, SEE SHEET A10.10.2.
- TOILET ACCESSORIES LOCATED ON OR WITHIN WALLS SHALL BE INSTALLED AND SEALED TO PROTECT STRUCTURAL ELEMENTS FROM MOISTURE (CBC SECTION 1210.2.2)
- PLUMBING FIXTURES TO HAVE SOLID BLOCKING AS REQUIRED BY CODE, SEE DETAIL 21 / A10.10.2

STALLS AND PARTITIONS

- ALL ACCESSIBLE TOILET PARTITION DOOR SIZES ARE INDICATED PER PLAN AND ALL NON-ACCESSIBLE TOILET PARTITION DOORS SHALL NOT BE LESS THAN 2'-0".
- PARTITION STILE WIDTHS SHALL NOT EXCEED 4".
- FOR PARTITION DETAILS, SEE DETAIL 16 / A10.10.2
- INSTALL (1) COAT HOOK CENTERED ON THE BACK OF EVERY STALL DOOR, 40" A.F.F. AT ACCESSIBLE STALLS AND 72" A.F.F. AT NON-ACCESSIBLE STALLS. FLUSH VALVE TO BE LOCATED AT WIDE SIDE OF STALL/ SPACE.
-

### SIGNAGE LEGEND

(S1) GIRLS WALL MOUNTED SIGN  
(S2) GIRLS DOOR SIGN, SEE DETAIL 13 / A10.10.1  
(S3) STAFF RESTROOM WALL MOUNTED SIGN, SEE DETAIL 9 / A10.10.1  
(S4) BOYS DOOR SIGN, SEE DETAIL 14 / A10.10.1  
(S5) ALL GENDER WALL MOUNTED SIGN, SEE DETAIL 10 / A10.10.1  
(S6) ALL GENDER DOOR SIGN, SEE DETAIL 8 / A10.10.1  
(S7) ROOM IDENTIFICATION SIGN, SEE DETAIL 17 / A10.10.1  
(S8) ASSISTIVE LISTENING SYSTEM AVAILABLE SIGN  
(S9) EXIT SIGN, SEE DETAIL 18 / A10.10.1  
(S10) MAXIMUM OCCUPANCY SIGN  
(S11) ACCESSIBLE ENTRANCE SIGN

### WALL TYPE SCHEDULE

(A) TYPE "A" - INTERIOR PARTIAL HEIGHT WALL, SEE DETAIL 20 / A10.10.3  
(B) TYPE "B" - EXTERIOR PLASTER WALL INFILL  
(C) TYPE "C" - INTERIOR ACOUSTIC PARTITION  
(D) TYPE "D" - PLUMBING CHASE - PARTIAL HEIGHT  
(E) TYPE "E" - INTERIOR PARTIAL HEIGHT WALL W/ CURB  
(F) TYPE "F" - EXTERIOR PLASTER WALL, SEE DETAIL 14 / A10.7

### REMODEL LEGEND

| ROOM NAME | ROOM TAG                                                                    |
|-----------|-----------------------------------------------------------------------------|
| (A119)    | (+) 8'-0" = CEILING HEIGHT OF ROOM, U.O.N.                                  |
| (A101A)   | DOOR NUMBER, SEE DOOR SCHEDULE                                              |
|           | (E) WALL TO REMAIN                                                          |
|           | EXTERIOR 6" STUD WALL TO MATCH EXISTING, SEE DETAIL WALL TAG SCHEDULE       |
|           | INTERIOR 6" STUD WALL, SEE WALL TAG SCHEDULE FOR DETAILS                    |
|           | INTERIOR 4" STUD WALL, SEE WALL TAG SCHEDULE FOR DETAILS                    |
|           | GYPSUM WALLBOARD CEILING, PAINT SURFACE PER FINISH SCHEDULE, SEE SHEET A8.1 |
|           | LIGHT FIXTURES, SEE ELECTRICAL DRAWINGS                                     |
|           | MECHANICAL EQUIPMENT, SEE MECHANICAL DRAWINGS                               |
|           | CEILING ACCESS PANEL, SEE DETAIL 6 / A10.7                                  |
|           | TILE FLOORING, T1 PER FINISH SCHEDULE, SEE DETAIL 3 / A10.10.3              |
|           | CARPET FLOORING, PER FINISH SCHEDULE, SEE DETAIL 10 / A10.10.3              |
|           | LVT FLOORING, PER FINISH SCHEDULE, SEE DETAIL 8 / A10.10.3                  |
|           | GYPSUM WALL BOARD, PAINT SURFACE PER FINISH SCHEDULE                        |
|           | WALL TILE, T2 PER FINISH SCHEDULE, SEE DETAIL 2 / A10.10.3                  |

DSA STAMP

**STUDIO W**  
ARCHITECTS

Studio W Architects  
424 32nd St Suite D/E,  
Newport Beach, CA 92663  
(T) 949.774.2920  
www.StudioW-Architects.com

| ARCHITECT | ENGINEER |
|-----------|----------|
|           |          |

GENERAL NOTES

- This sheet is part of a set and is not to be used alone.
- This sheet is not to be used for construction unless the architect's stamp and signature appear on the drawings and the status box indicated drawings have been released for construction.
- These plans and prints thereof, as instruments of service, are owned by the architect and are for use on this project only. Reproduction and/or distribution without the prior written consent of the architect is forbidden.
- Copyright Studio W Associates, Inc. 2024.

REVISION HISTORY

| NO. | REMARKS | DATE |
|-----|---------|------|
|     |         |      |
|     |         |      |
DRAWING STATUS

● DSA PLAN CHECK  
○ DSA BACK CHECK  
○ BIDDING  
○ CONSTRUCTION

DATE: 04/09/2026

**PLACENTIA-YORBA LINDA  
UNIFIED SCHOOL  
DISTRICT**  
1301 E ORANGETHORPE AVE  
PLACENTIA, CA 92870



DSA SUBMITTAL

**GOLDEN ELEMENTARY  
SCHOOL**  
RESTROOM ADDITIONS  
740 GOLDEN AVE, PLACENTIA, CA  
92870

**RESTROOM ADDITION  
PLANS BUILDING G**

|                                 |                         |
|---------------------------------|-------------------------|
| Date<br>04/09/2026              | Project Number<br>25060 |
| Application Number<br>04-125322 | Drawing Number          |
| Drawn<br>KM                     | Checked<br>MH           |

**A2.0**

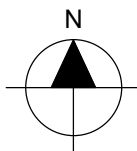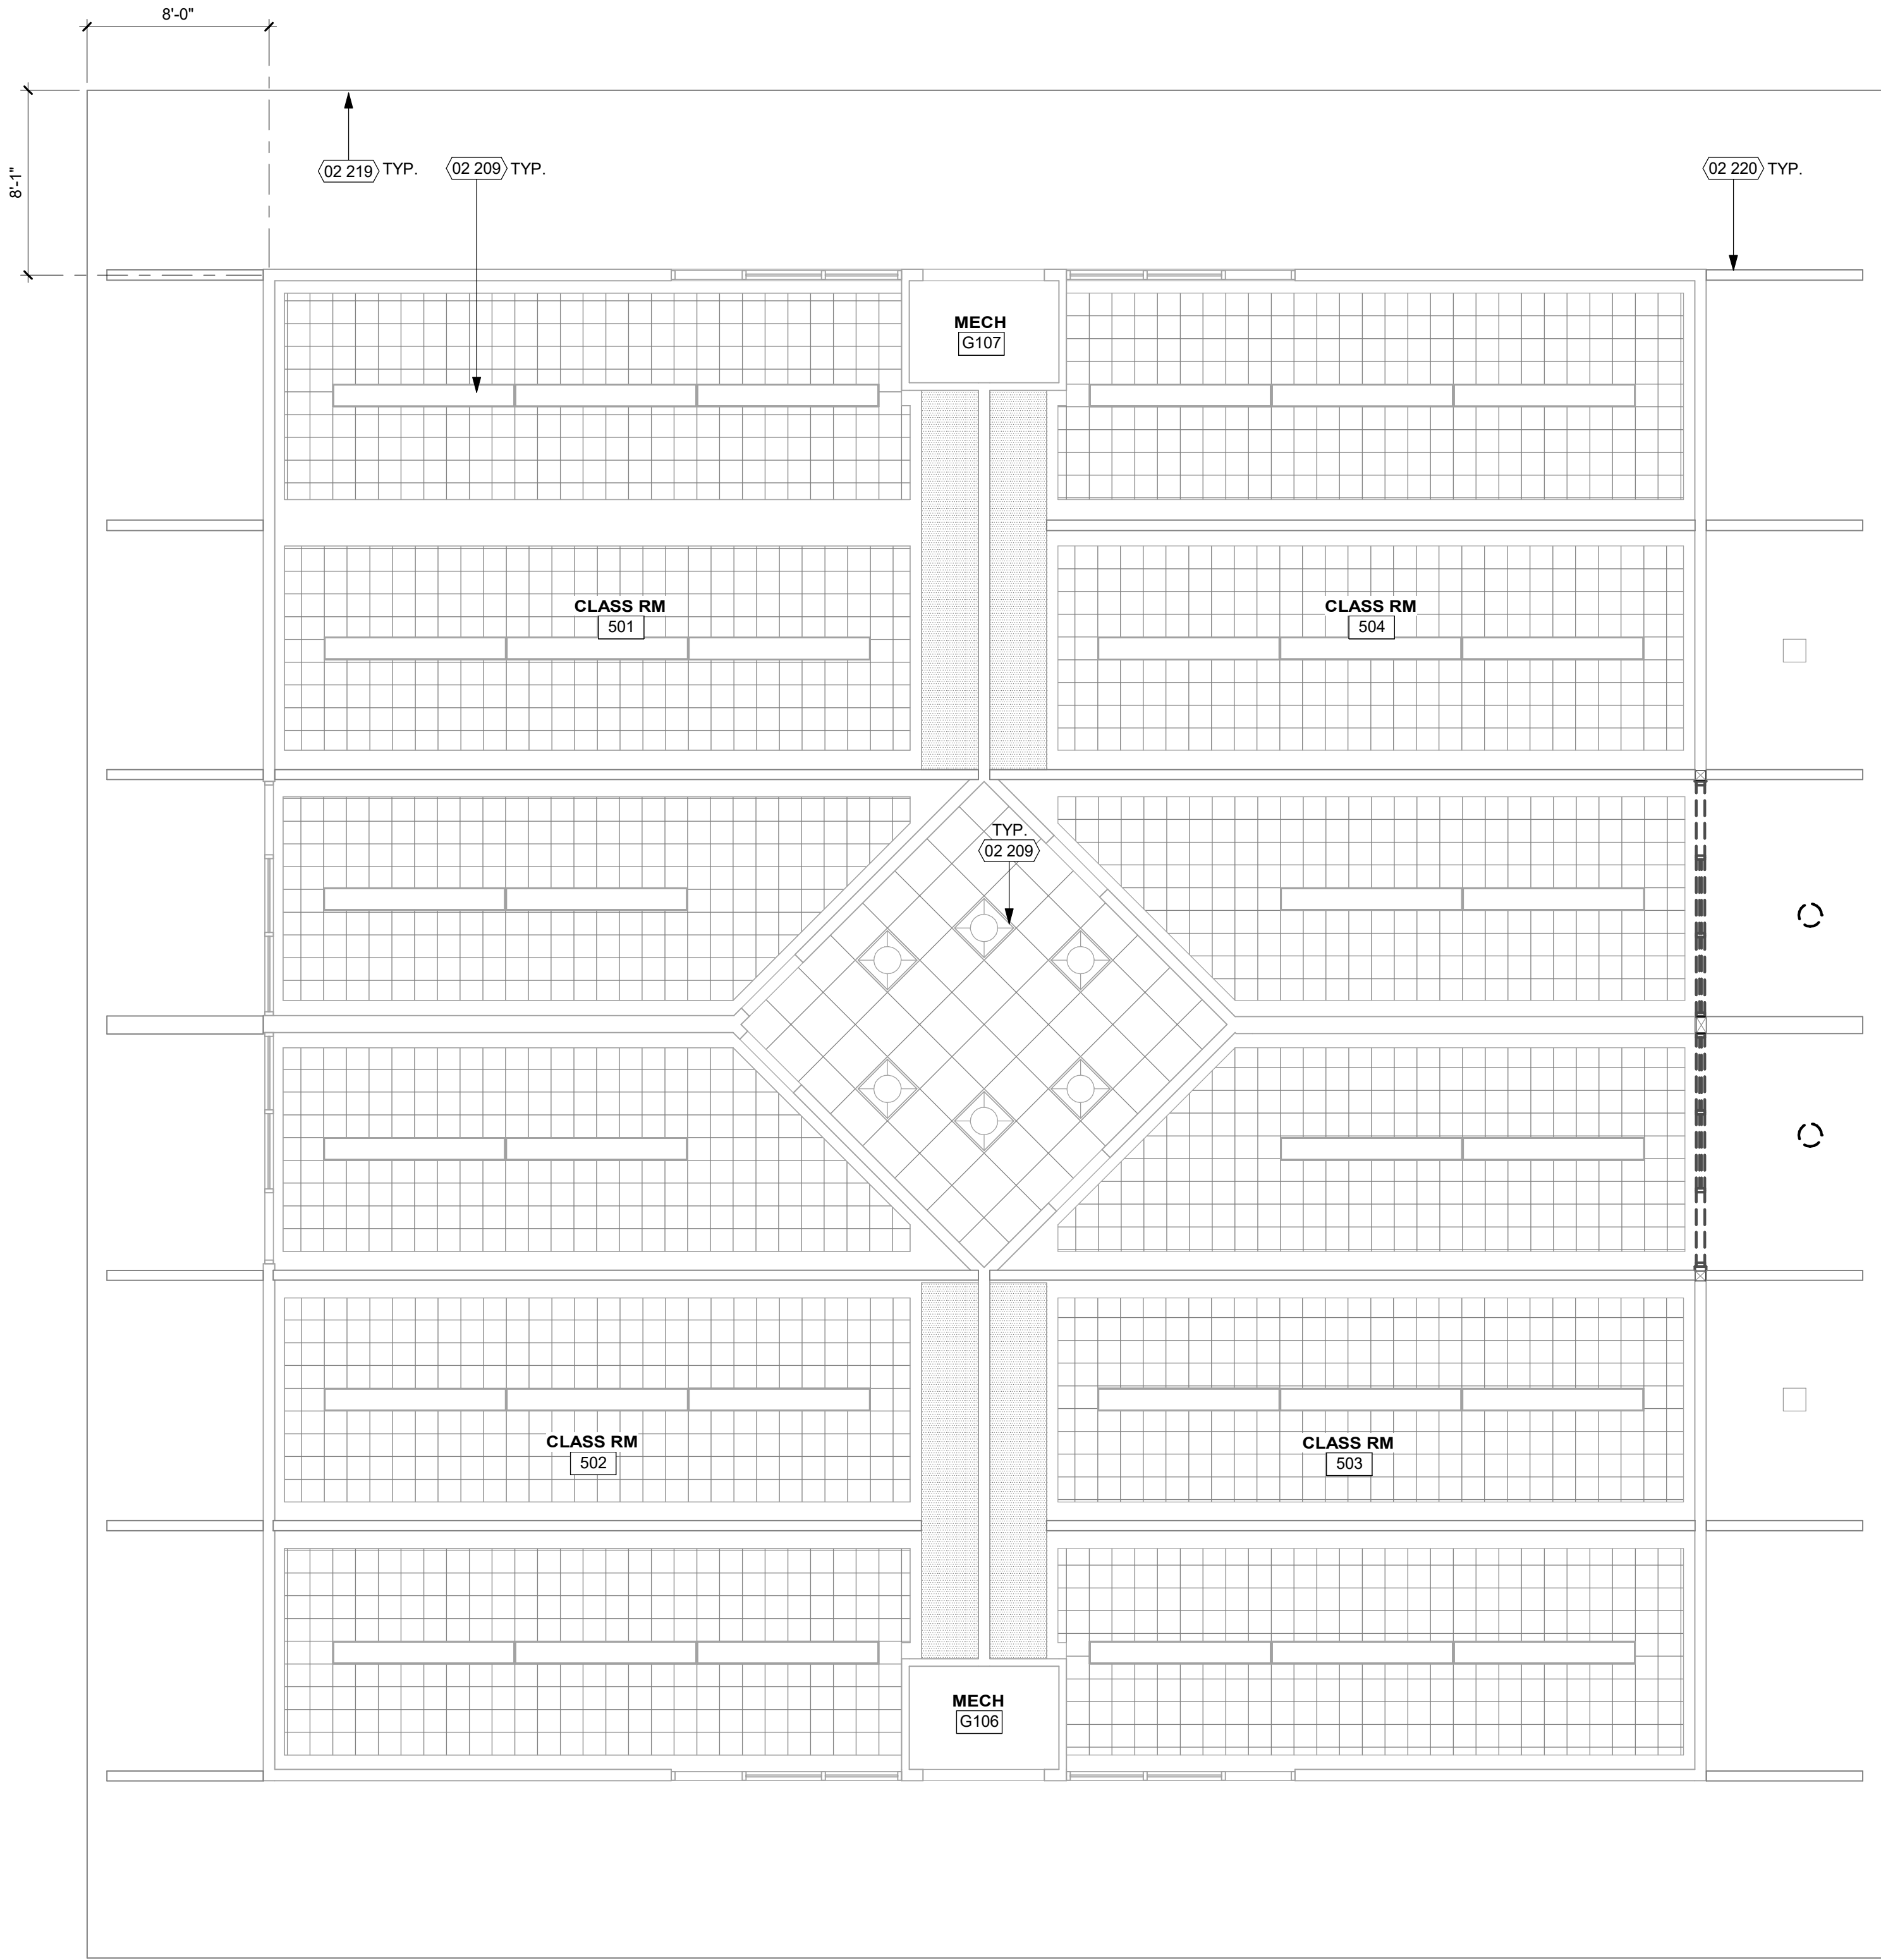

## KEYNOTES

| NUMBER | NOTE                   |
|--------|------------------------|
| 02 209 | (E) LIGHT FIXTURE      |
| 02 219 | (E) LINE OF ROOF ABOVE |
| 02 220 | (E) GLULAM BEAM        |

## DEMO GENERAL NOTES

- GENERAL**
- ALL DEMOLITION WORK SHALL COMPLY WITH CFC CHAPTER 33 OF THE FIRE CODE AND CBC CHAPTER 33 OF THE BUILDING CODE FOR SAFETY DURING CONSTRUCTION AND DEMOLITION AND CALIFORNIA EXISTING BUILDING CODE (PART 10) FOR EXISTING STRUCTURES.
  - THESE DEMOLITION PLANS AND NOTES ARE COMPLEMENTARY TO ALL OTHER PLANS AND DETAILS AND MAY NOT REFLECT THE FULL EXTENT OF ALL DEMOLITION WORK REQUIRED. THE GENERAL CONTRACTOR SHALL BE RESPONSIBLE FOR DETERMINING THE DEMOLITION REQUIRED AND ALL DEMOLITION WORK SHALL BE INCLUDED IN THE BASE BID (UNLESS SPECIFICALLY NOTED OTHERWISE) AS NECESSARY TO CONSTRUCT AND/OR COMPLETE THIS PROJECT.
  - CONTRACTOR SHALL SUPERVISE AND DIRECT THE WORK, USING THE CONTRACTOR'S BEST SKILL AND ATTENTION. THE CONTRACTOR SHALL BE RESPONSIBLE FOR AND HAVE CONTROL OVER CONSTRUCTION MEANS, METHODS, TECHNIQUES, SEQUENCES, (UNLESS A SEQUENCE IS SPECIFIED BY THE OWNER OR CONTRACT DOCUMENTS) AND PROCEDURES, AND FOR COORDINATING ALL PORTIONS OF THE WORK.
  - SEE ENGINEERING DRAWINGS FOR ADDITIONAL DEMOLITION WORK, TYPICAL.
- DEMOLITION**
- NO DEMOLITION SHALL BEGIN UNTIL PLANS INCLUDING THE DEMOLITION WORK HAVE BEEN APPROVED BY DSA.
  - SEE HAZARDOUS MATERIALS REPORT FOR ABATEMENT REQUIREMENTS DURING DEMOLITION.
  - DURING REQUIRED ON-SITE VISIT, CONTRACTOR SHALL INVENTORY AND IDENTIFY ALL GENERAL CONSTRUCTION (CONTRACTOR SALVAGE) TO BE DEMOLISHED AS SHOWN ON THIS PLAN.
  - CONTRACTOR REMOVED ITEMS SHALL BE DISPOSED OF PROPERLY OFF SITE AND IN AN EXPEDITIOUS MANNER.
- EXISTING CONSTRUCTION**
- VERIFICATION OF EXISTING CONDITIONS:
    - IN THE REMODELING OF AN EXISTING BUILDING CERTAIN ASSUMPTIONS HAVE BEEN MADE REGARDING EXISTING CONDITIONS. SOME OF THESE ASSUMPTIONS MAY NOT BE VERIFIABLE WITHOUT EXPENDING ADDITIONAL SUMS OF MONEY, OR DESTROYING OTHERWISE SERVICEABLE PORTIONS OF THE BUILDING. NOTIFY THE ARCHITECT IMMEDIATELY FOR GUIDANCE ON HOW TO PROCEED WHEN CONDITIONS ARE DISCOVERED DURING CONSTRUCTION WHICH DIFFER FROM THOSE INDICATED ON THE DRAWINGS.
  - ALL DIMENSIONS SHOWN ON THIS SHEET ARE EXISTING AND APPROXIMATE. VERIFY IN FIELD.
  - CONTRACTOR SHALL PROTECT ALL EXISTING CONSTRUCTION SHOWN TO REMAIN FROM DAMAGE DURING CONSTRUCTION. FOR THE EXTENT OF THE DEMOLITION AND MODIFICATION.
  - REMOVE ALL EXISTING NON-USED PIPES AND CONDUITS OVERHEAD FOR A CLEAN INSTALLATION OF NEW MECHANICAL, ELECTRICAL, AND CEILINGS - OR RECAP AS DIRECTED BY THE OWNER.
  - CONTRACTOR TO CAP ALL UTILITIES NOT SHOWN TO BE REUSED BELOW FLOORS, INSIDE WALLS OR ABOVE CEILINGS.
  - CONTRACTOR RESPONSIBLE FOR REMOVAL AND DISPOSAL OF OLD HOODS, INCLUDING DISCONNECTION OF ANSUL SYSTEMS. CONTRACTOR RESPONSIBLE FOR REMOVAL AND CLOSE OFF OF OLD HOOD SHAFTS. CONTRACTOR TO PATCH AND PAINT ABANDONED SHAFT OPENING LOCATION TO MATCH EXISTING FINISHES AND PREP FOR NEW WORK.
  - CONTRACTOR TO PROVIDE FLOOR REPAIR AFTER DEMOLITION OF (E) COOLER BOXES. CONTRACTOR TO PROVIDE ELECTRICAL AND PLUMBING SAFE OFF OF COOLER BOX DEMO. CONTRACTOR TO DISPOSE OF DEMOLISHED BOXES.
- PREPARATION FOR NEW WORK**
- CONTRACTOR IS RESPONSIBLE FOR LOWERING ELECTRICAL, CONDUITS, PIPING, CLEANOUTS, ETC. AS NECESSARY FOR NEW FLOOR FINISHES. REFER TO FLOOR FINISH PLAN FOR MORE INFORMATION ON SLAB CLEANING AND PREPARATION.
  - PATCH, CAULK, SET PROTRUDING NAILS AND REPAIR ALL SURFACES AND CRACKS WHERE NECESSARY WITH SUITABLE PATCHING MATERIALS AND SMOOTH OFF TO MATCH ADJACENT SURFACES.
  - REMOVE ALL SIGNAGE, CLEAN AND PAINT SURFACE BEHIND PER SPECIFICATIONS, AND REINSTALL SIGNAGE.


## DEMO LEGEND

| ROOM NAME           | ROOM TAG                                        |
|---------------------|-------------------------------------------------|
| [A119]<br>(+) 8'-0" | (+) 8'-0" = CEILING HEIGHT OF ROOM, U.O.N.      |
| ---                 | (E) TO BE DEMOLISHED, REMOVED, AND/OR RELOCATED |
| ---                 | (E) WALL TO REMAIN                              |
| ---                 | (E) GYPSUM BOARD CEILING TO BE DEMOLISHED       |
| ---                 | (E) LIGHT FIXTURE TO BE REMOVED                 |
| ---                 | (E) MECHANICAL EQUIPMENT TO BE REMOVED          |
| ---                 | (E) CEILING ACCESS TO BE REMOVED                |
| ---                 | (E) GYPSUM BOARD CEILING TO REMAIN              |
| ---                 | (E) LIGHT FIXTURE TO REMAIN                     |
| ---                 | (E) MECHANICAL EQUIPMENT TO REMAIN              |

DSA STAMP




Studio W Architects  
424 32nd St Suite D/E,  
Newport Beach, CA 92663  
[ T ] 949.774.2920  
www.StudioW-Architects.com

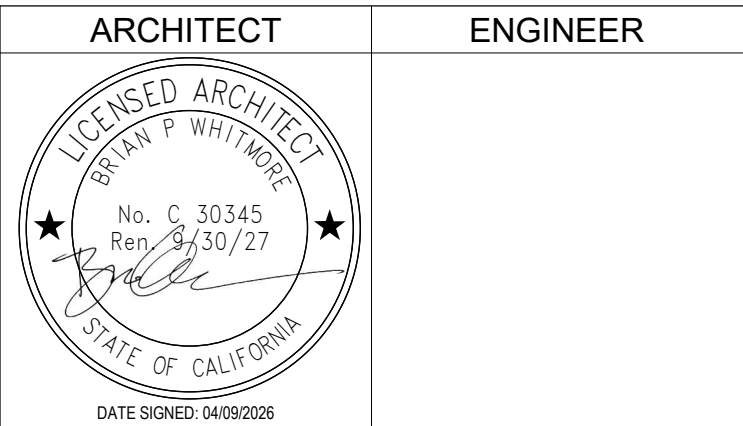

- GENERAL NOTES**
- This sheet is part of a set and is not to be used alone.
  - This sheet is not to be used for construction unless the architect's stamp and signature appear on the drawings and the status box indicated drawings have been released for construction.
  - These plans and prints thereof, as instruments of service, are owned by the architect and are for use on this project only. Reproduction and/or distribution without the prior written consent of the architect is forbidden.
  - Copyright Studio W Associates, Inc. 2024.

| NO. | REMARKS | DATE |
|-----|---------|------|
|     |         |      |
|     |         |      |
| DRAWING STATUS                                  | DATE       |
|-------------------------------------------------|------------|
| <input checked="" type="radio"/> DSA PLAN CHECK | 04/09/2026 |
| <input type="radio"/> DSA BACK CHECK            |            |
| <input type="radio"/> BIDDING                   |            |
| <input type="radio"/> CONSTRUCTION              |            |

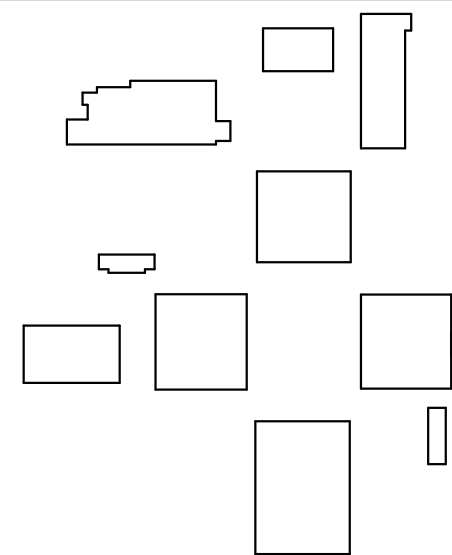

PLACENTIA-YORBA LINDA  
UNIFIED SCHOOL  
DISTRICT  
1301 E ORANGETHORPE AVE  
PLACENTIA, CA 92870

### DSA SUBMITTAL

GOLDEN ELEMENTARY  
SCHOOL  
RESTROOM ADDITIONS  
740 GOLDEN AVE, PLACENTIA, CA  
92870

DEMO REFLECTED  
CEILING PLAN - BUILDING  
G

Date  
04/09/2026

Project Number  
25060


Application Number  
04-125322

Drawing Number

Drawn  
KM

Checked  
MH

A2.1

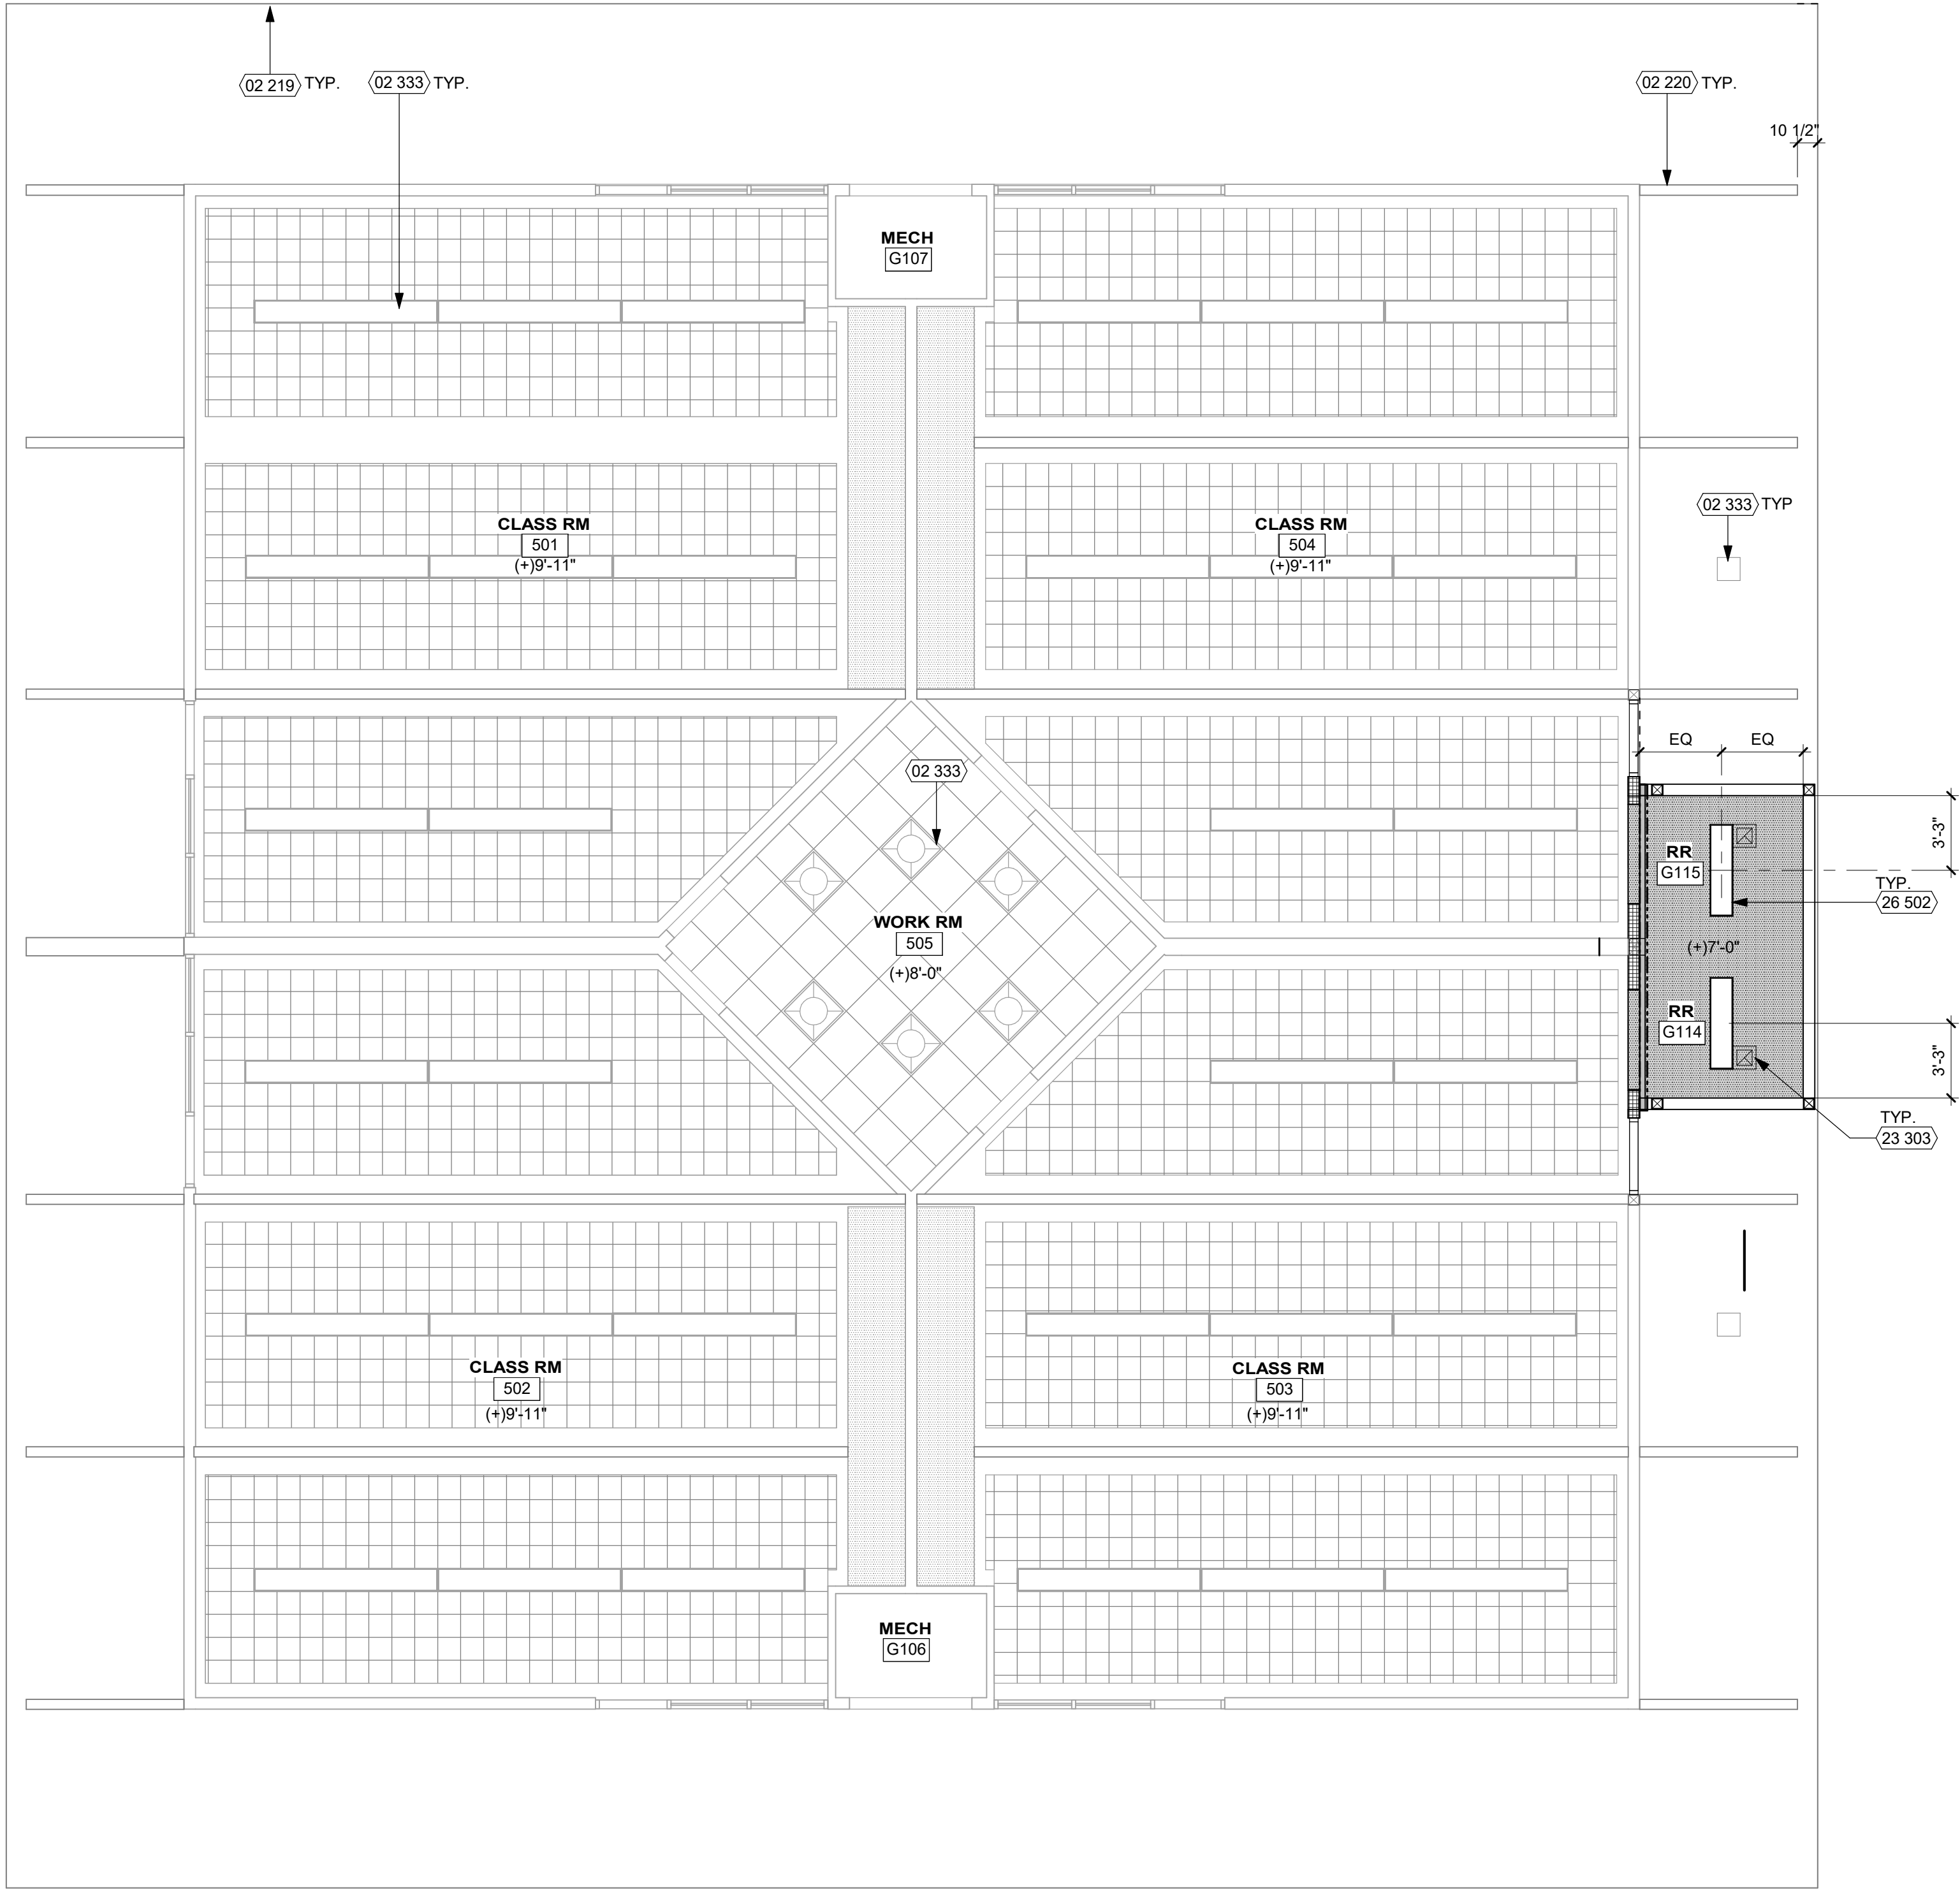


| KEYNOTES |                                                       |
|----------|-------------------------------------------------------|
| NUMBER   | NOTE                                                  |
| 02 210   | (E) LINE OF ROOF ABOVE                                |
| 02 220   | (E) GLULAM BEAM                                       |
| 02 333   | (E) ACCESSIBLE SINK TO COMPLY WITH DETAIL 5/A10.10.2. |
| 23 303   | REGISTER (SEE MECHANICAL DWGS.)                       |
| 26 502   | INTERIOR LIGHT FIXTURE (SEE ELECTRICAL DWGS.)         |

## DEMO GENERAL NOTES

- GENERAL**
- ALL DEMOLITION WORK SHALL COMPLY WITH CFC CHAPTER 33 OF THE FIRE CODE AND CBC CHAPTER 33 OF THE BUILDING CODE FOR SAFETY DURING CONSTRUCTION AND DEMOLITION AND CALIFORNIA EXISTING BUILDING CODE (PART 10) FOR EXISTING STRUCTURES.
  - THESE DEMOLITION PLANS AND NOTES ARE COMPLEMENTARY TO ALL OTHER PLANS AND DETAILS AND MAY NOT REFLECT THE FULL EXTENT OF ALL DEMOLITION WORK REQUIRED. THE GENERAL CONTRACTOR SHALL BE RESPONSIBLE FOR DETERMINING THE DEMOLITION REQUIRED AND ALL DEMOLITION WORK SHALL BE INCLUDED IN THE BASE BID (UNLESS SPECIFICALLY NOTED OTHERWISE) AS NECESSARY TO CONSTRUCT AND/OR COMPLETE THIS PROJECT.
  - CONTRACTOR SHALL SUPERVISE AND DIRECT THE WORK, USING THE CONTRACTOR'S BEST SKILL AND ATTENTION. THE CONTRACTOR SHALL BE RESPONSIBLE FOR AND HAVE CONTROL OVER CONSTRUCTION MEANS, METHODS, TECHNIQUES, SEQUENCES, (UNLESS A SEQUENCE IS SPECIFIED BY THE OWNER OR CONTRACT DOCUMENTS) AND PROCEDURES, AND FOR COORDINATING ALL PORTIONS OF THE WORK.
  - SEE ENGINEERING DRAWINGS FOR ADDITIONAL DEMOLITION WORK, TYPICAL.
- DEMOLITION**
- NO DEMOLITION SHALL BEGIN UNTIL PLANS INCLUDING THE DEMOLITION WORK HAVE BEEN APPROVED BY DSA.
  - SEE HAZARDOUS MATERIALS REPORT FOR ABATEMENT REQUIREMENTS DURING DEMOLITION.
  - DURING REQUIRED ON-SITE VISIT, CONTRACTOR SHALL INVENTORY AND IDENTIFY ALL GENERAL CONSTRUCTION (CONTRACTOR SALVAGE) TO BE DEMOLISHED AS SHOWN ON THIS PLAN.
  - CONTRACTOR REMOVED ITEMS SHALL BE DISPOSED OF PROPERLY OFF SITE AND IN AN EXPEDITIOUS MANNER.
- EXISTING CONSTRUCTION**
- VERIFICATION OF EXISTING CONDITIONS:
    - IN THE REMODELING OF AN EXISTING BUILDING CERTAIN ASSUMPTIONS HAVE BEEN MADE REGARDING EXISTING CONDITIONS. SOME OF THESE ASSUMPTIONS MAY NOT BE VERIFIABLE WITHOUT EXPENDING ADDITIONAL SUMS OF MONEY, OR DESTROYING OTHERWISE SERVICEABLE PORTIONS OF THE BUILDING. NOTIFY THE ARCHITECT IMMEDIATELY FOR GUIDANCE ON HOW TO PROCEED WHEN CONDITIONS ARE DISCOVERED DURING CONSTRUCTION WHICH DIFFER FROM THOSE INDICATED ON THE DRAWINGS.
  - ALL DIMENSIONS SHOWN ON THIS SHEET ARE EXISTING AND APPROXIMATE. VERIFY IN FIELD.
  - CONTRACTOR SHALL PROTECT ALL EXISTING CONSTRUCTION SHOWN TO REMAIN FROM DAMAGE DURING CONSTRUCTION. FOR THE EXTENT OF THE DEMOLITION AND MODIFICATION.
  - REMOVE ALL EXISTING NON-USED PIPES AND CONDUITS OVERHEAD FOR A CLEAN INSTALLATION OF NEW MECHANICAL, ELECTRICAL, AND CEILINGS - OR RECAP AS DIRECTED BY THE OWNER.
  - CONTRACTOR TO CAP ALL UTILITIES NOT SHOWN TO BE REUSED BELOW FLOORS, INSIDE WALLS OR ABOVE CEILINGS.
  - CONTRACTOR RESPONSIBLE FOR REMOVAL AND DISPOSAL OF OLD HOODS, INCLUDING DISCONNECTION OF ANSUL SYSTEMS. CONTRACTOR RESPONSIBLE FOR REMOVAL AND CLOSE OFF OF OLD HOOD SHAFTS. CONTRACTOR TO PATCH AND PAINT ABANDONED SHAFT OPENING LOCATION TO MATCH EXISTING FINISHES AND PREP FOR NEW WORK.
  - CONTRACTOR TO PROVIDE FLOOR REPAIR AFTER DEMOLITION OF (E) COOLER BOXES. CONTRACTOR TO PROVIDE ELECTRICAL AND PLUMBING SAFE OFF OF COOLER BOX DEMO. CONTRACTOR TO DISPOSE OF DEMOLISHED BOXES.
- PREPARATION FOR NEW WORK**
- CONTRACTOR IS RESPONSIBLE FOR LOWERING ELECTRICAL, CONDUITS, PIPING, CLEANOUTS, ETC. AS NECESSARY FOR NEW FLOOR FINISHES. REFER TO FLOOR FINISH PLAN FOR MORE INFORMATION ON SLAB CLEANING AND PREPARATION.
  - PATCH, CAULK, SET PROTRUDING NAILS AND REPAIR ALL SURFACES AND CRACKS WHERE NECESSARY WITH SUITABLE PATCHING MATERIALS AND SMOOTH OFF TO MATCH ADJACENT SURFACES.
  - REMOVE ALL SIGNAGE, CLEAN AND PAINT SURFACE BEHIND PER SPECIFICATIONS, AND REINSTALL SIGNAGE.

## DEMO LEGEND


| ROOM NAME           | ROOM TAG                                        |
|---------------------|-------------------------------------------------|
| [A119]<br>(+) 8'-0" | (+) 8'-0" = CEILING HEIGHT OF ROOM, U.O.N.      |
| ---                 | (E) TO BE DEMOLISHED, REMOVED, AND/OR RELOCATED |
| ---                 | (E) WALL TO REMAIN                              |
| ---                 | (E) GYPSUM BOARD CEILING TO BE DEMOLISHED       |
| ---                 | (E) LIGHT FIXTURE TO BE REMOVED                 |
| ---                 | (E) MECHANICAL EQUIPMENT TO BE REMOVED          |
| ---                 | (E) CEILING ACCESS TO BE REMOVED                |
| ---                 | (E) GYPSUM BOARD CEILING TO REMAIN              |
| ---                 | (E) LIGHT FIXTURE TO REMAIN                     |
| ---                 | (E) MECHANICAL EQUIPMENT TO REMAIN              |

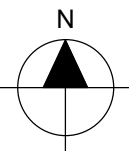

DSA STAMP




Studio W Architects  
424 32nd St Suite D/E,  
Newport Beach, CA 92663  
[ T ] 949.774.2920  
www.StudioW-Architects.com

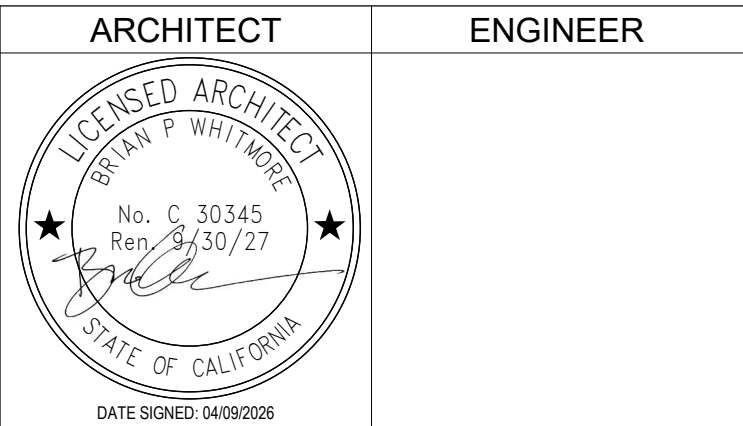

- GENERAL NOTES**
- This sheet is part of a set and is not to be used alone.
  - This sheet is not to be used for construction unless the architect's stamp and signature appear on the drawings and the status box indicated drawings have been released for construction.
  - These plans and prints thereof, as instruments of service, are owned by the architect and are for use on this project only. Reproduction and/or distribution without the prior written consent of the architect is forbidden.
  - Copyright Studio W Associates, Inc. 2024.

| NO. | REMARKS | DATE |
|-----|---------|------|
|     |         |      |
|     |         |      |
| DRAWING STATUS                                  | DATE       |
|-------------------------------------------------|------------|
| <input checked="" type="radio"/> DSA PLAN CHECK | 04/09/2026 |
| <input type="radio"/> DSA BACK CHECK            |            |
| <input type="radio"/> BIDDING                   |            |
| <input type="radio"/> CONSTRUCTION              |            |


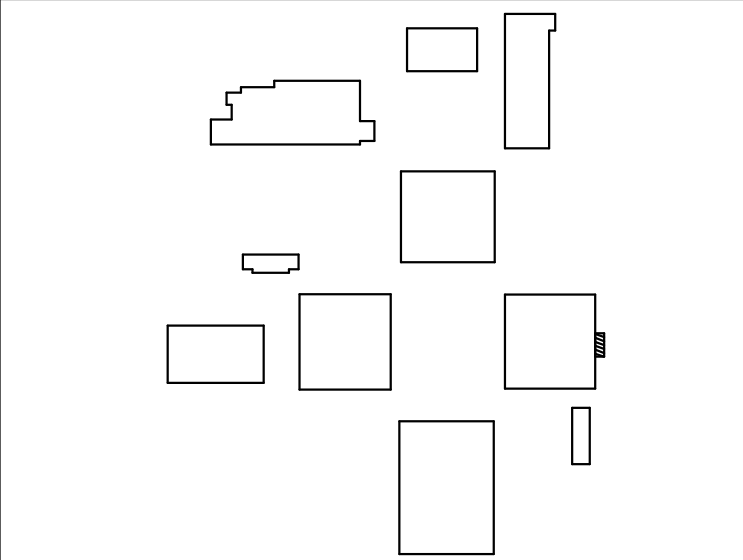


PLACENTIA-YORBA LINDA  
UNIFIED SCHOOL  
DISTRICT  
1301 E ORANGETHORPE AVE  
PLACENTIA, CA 92870

DSA SUBMITTAL  
GOLDEN ELEMENTARY  
SCHOOL  
RESTROOM ADDITIONS  
740 GOLDEN AVE, PLACENTIA, CA  
92870

REFLECTED CEILING  
PLAN - BUILDING G

|                                 |                         |
|---------------------------------|-------------------------|
| Date<br>04/09/2026              | Project Number<br>25060 |
| Application Number<br>04-125322 | Drawing Number<br>A2.1A |
| Drawn<br>KM                     | Checked<br>MH           |

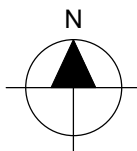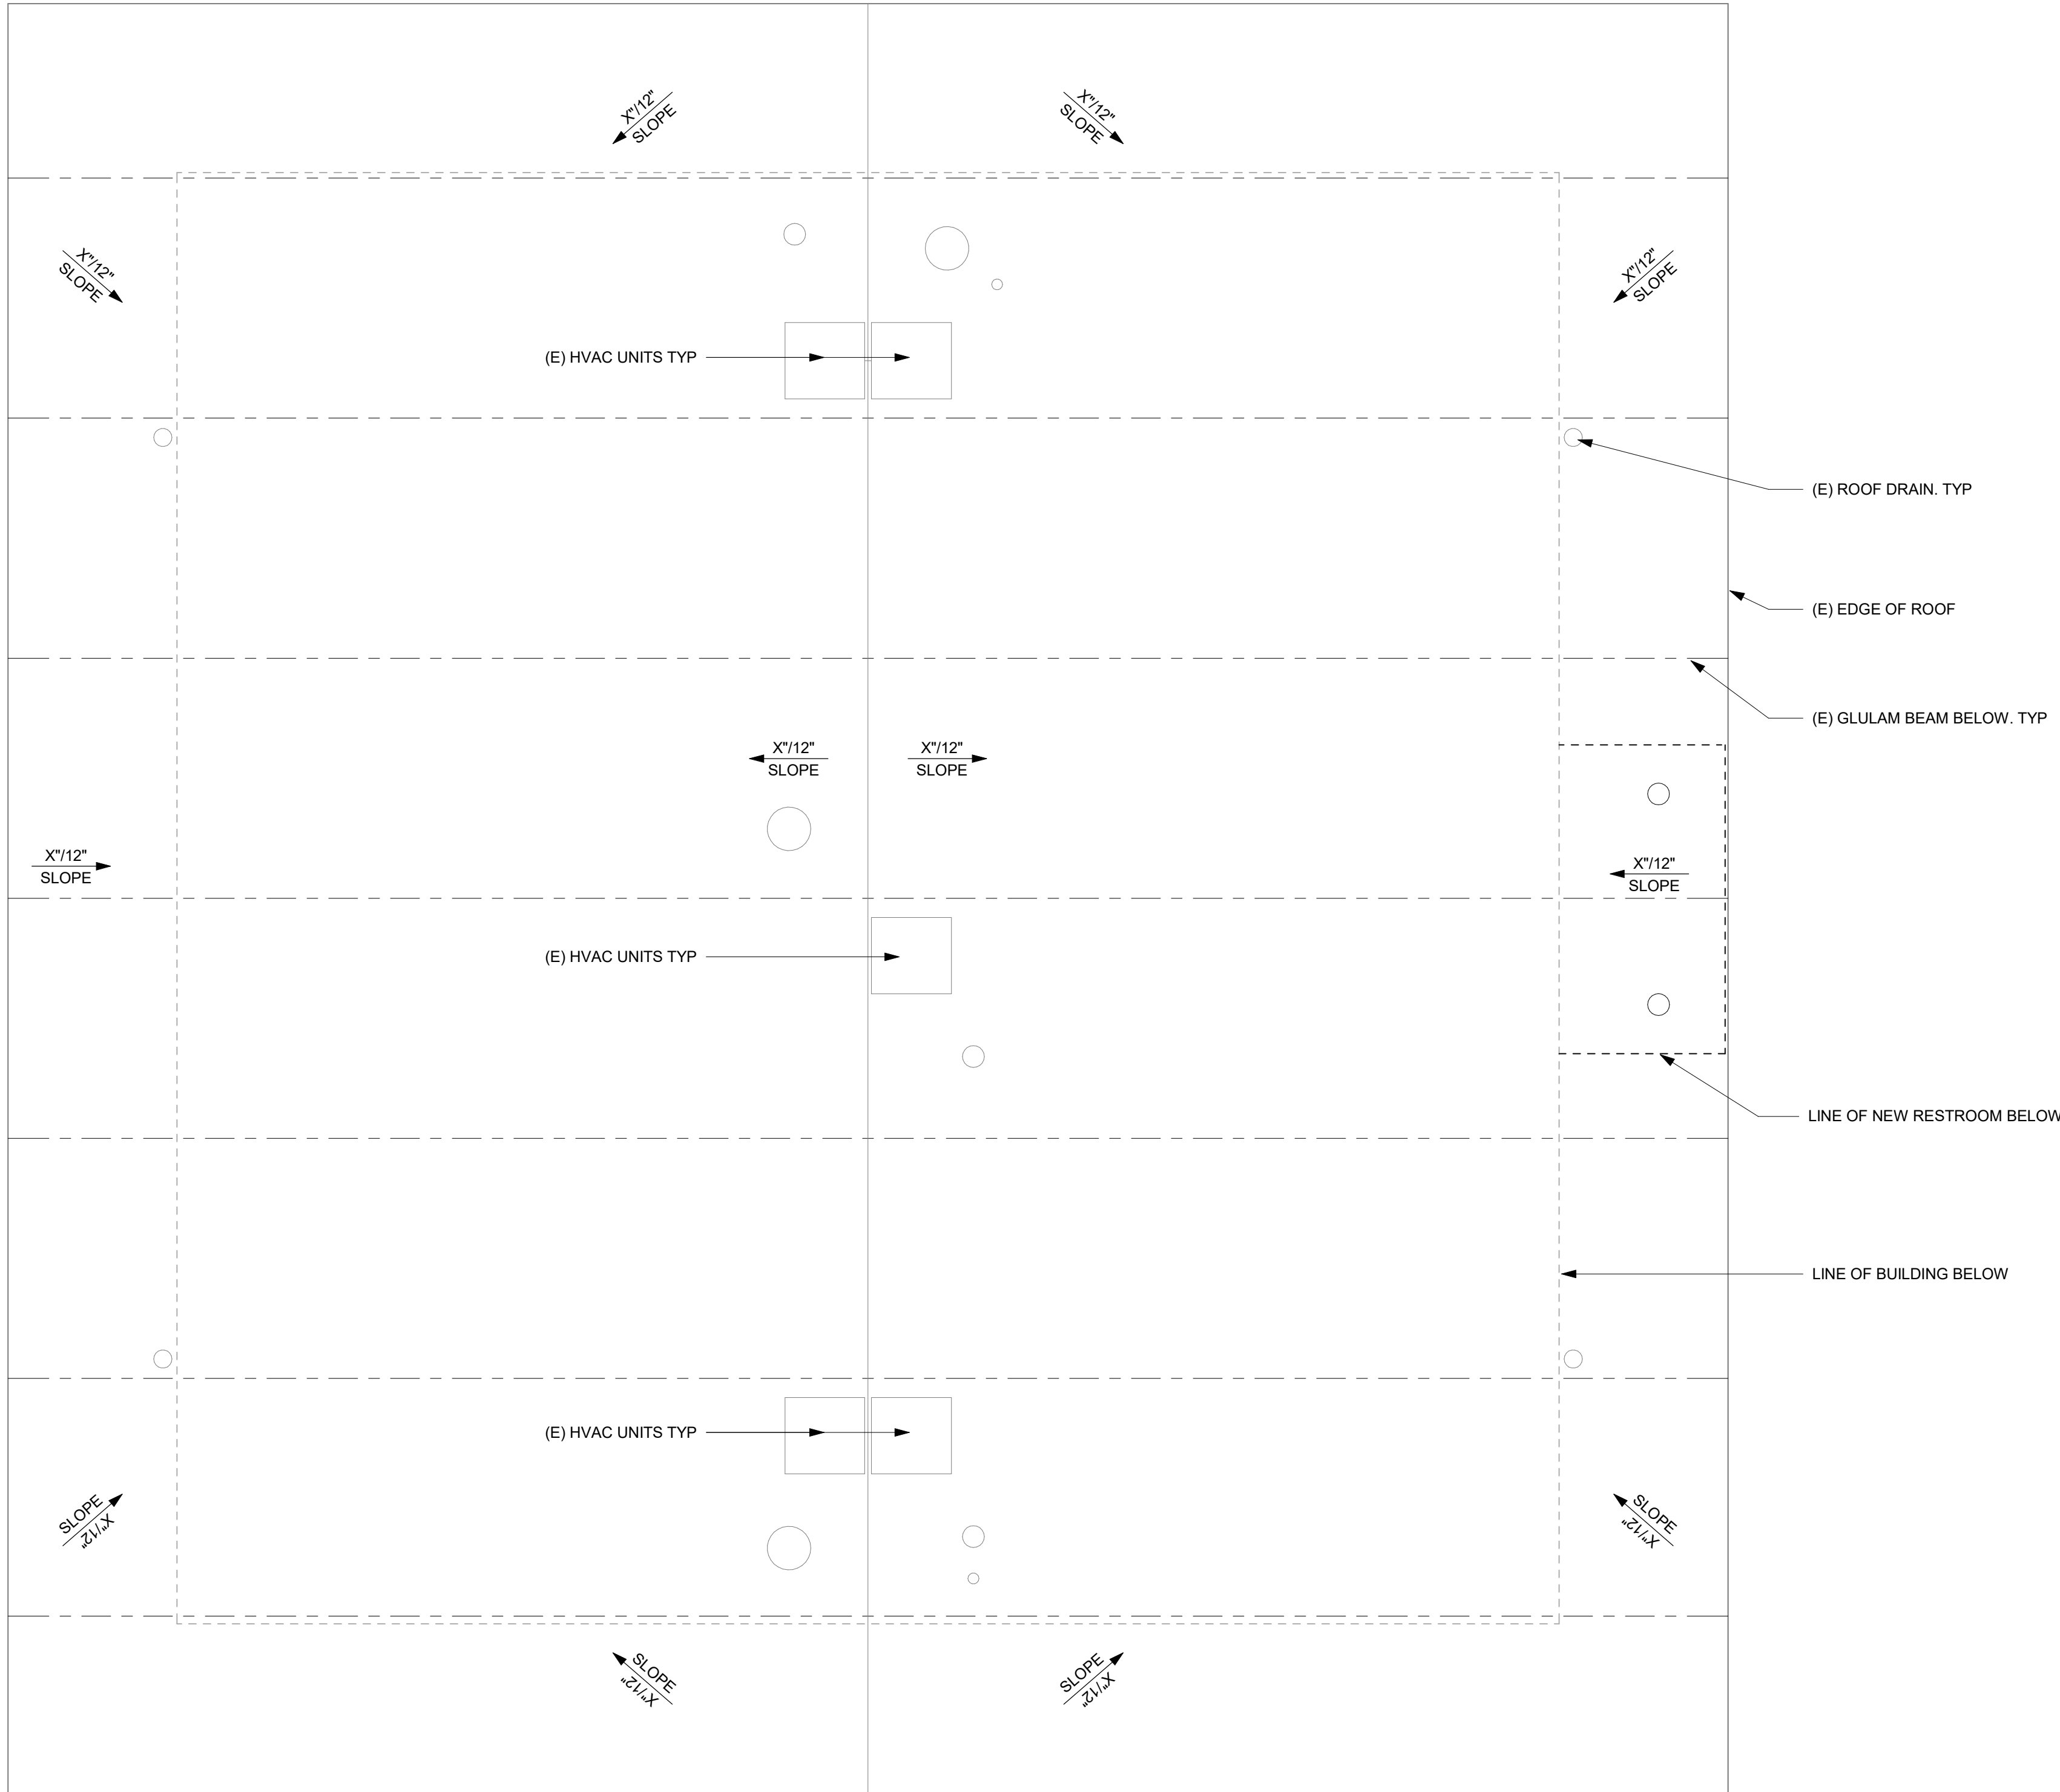


## KEYNOTES

| NUMBER | NOTE |
|--------|------|
|--------|------|

## LEGEND

- |  |                                                                    |  |
|--|--------------------------------------------------------------------|--|
|  | SINGLE PLY ROOFING, SEE DETAIL                                     |  |
|  | ROOF ACCESS HATCH, SEE DETAIL                                      |  |
|  | ROOF DRAIN AND OVERFLOW, SEE DETAIL                                |  |
|  | ROOF WALKWAY PADS                                                  |  |
|  | ROOF CRICKET, TAPERED RIGID INSULATION, SLOPED TO DRAIN PER DETAIL |  |
|  | SOLAR READY ZONE, SEE CALCULATION ABOVE                            |  |


DSA STAMP

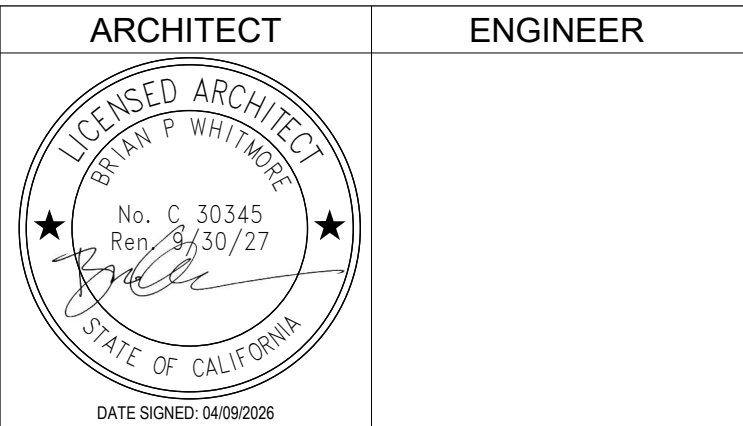

- GENERAL NOTES
- This sheet is part of a set and is not to be used alone.
  - This sheet is not to be used for construction unless the architect's stamp and signature appear on the drawings and the status box indicated drawings have been released for construction.
  - These plans and prints thereof, as instruments of service, are owned by the architect and are for use on this project only. Reproduction and/or distribution without the prior written consent of the architect is forbidden.
  - Copyright Studio W Associates, Inc. 2024.

| NO. | REMARKS | DATE |
|-----|---------|------|
|     |         |      |
|     |         |      |
| DRAWING STATUS                                  | DATE       |
|-------------------------------------------------|------------|
| <input checked="" type="radio"/> DSA PLAN CHECK | 04/09/2026 |
| <input type="radio"/> DSA BACK CHECK            |            |
| <input type="radio"/> BIDDING                   |            |
| <input type="radio"/> CONSTRUCTION              |            |

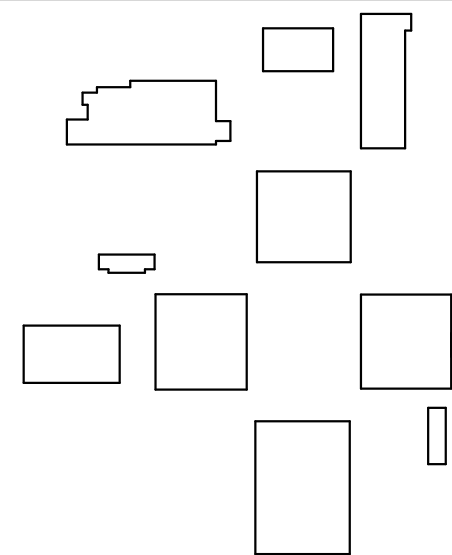

PLACENTIA-YORBA LINDA  
UNIFIED SCHOOL  
DISTRICT  
1301 E ORANGETHORPE AVE  
PLACENTIA, CA 92870

DSA SUBMITTAL

GOLDEN ELEMENTARY  
SCHOOL  
RESTROOM ADDITIONS  
740 GOLDEN AVE, PLACENTIA, CA  
92870

DEMO ROOF PLAN -  
BUILDING G

Date

04/09/2026

Application Number

04-125322

Drawn

KM

Checked


MH

Project Number

25060

Drawing Number


A2.2

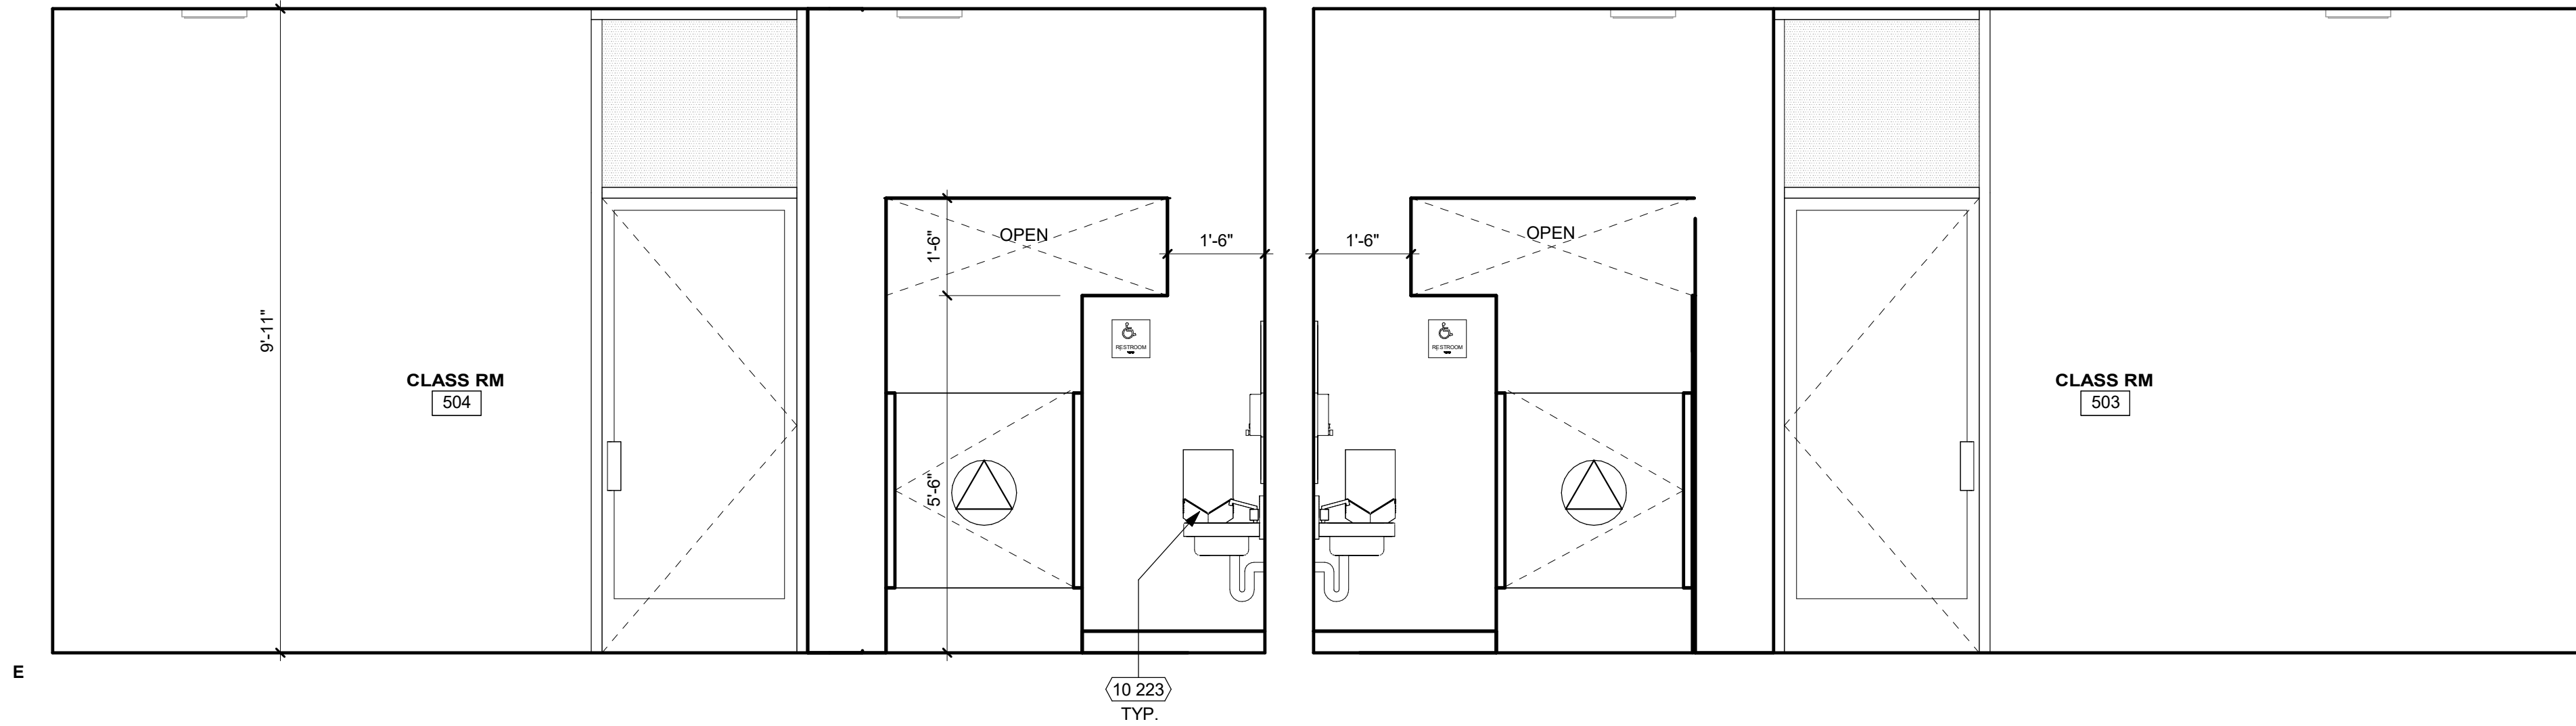

BUILDING G - CLASSROOM 503 & 504 - REMODEL EAST INTERIOR ELEVATION

1/2" = 1'-0"


7

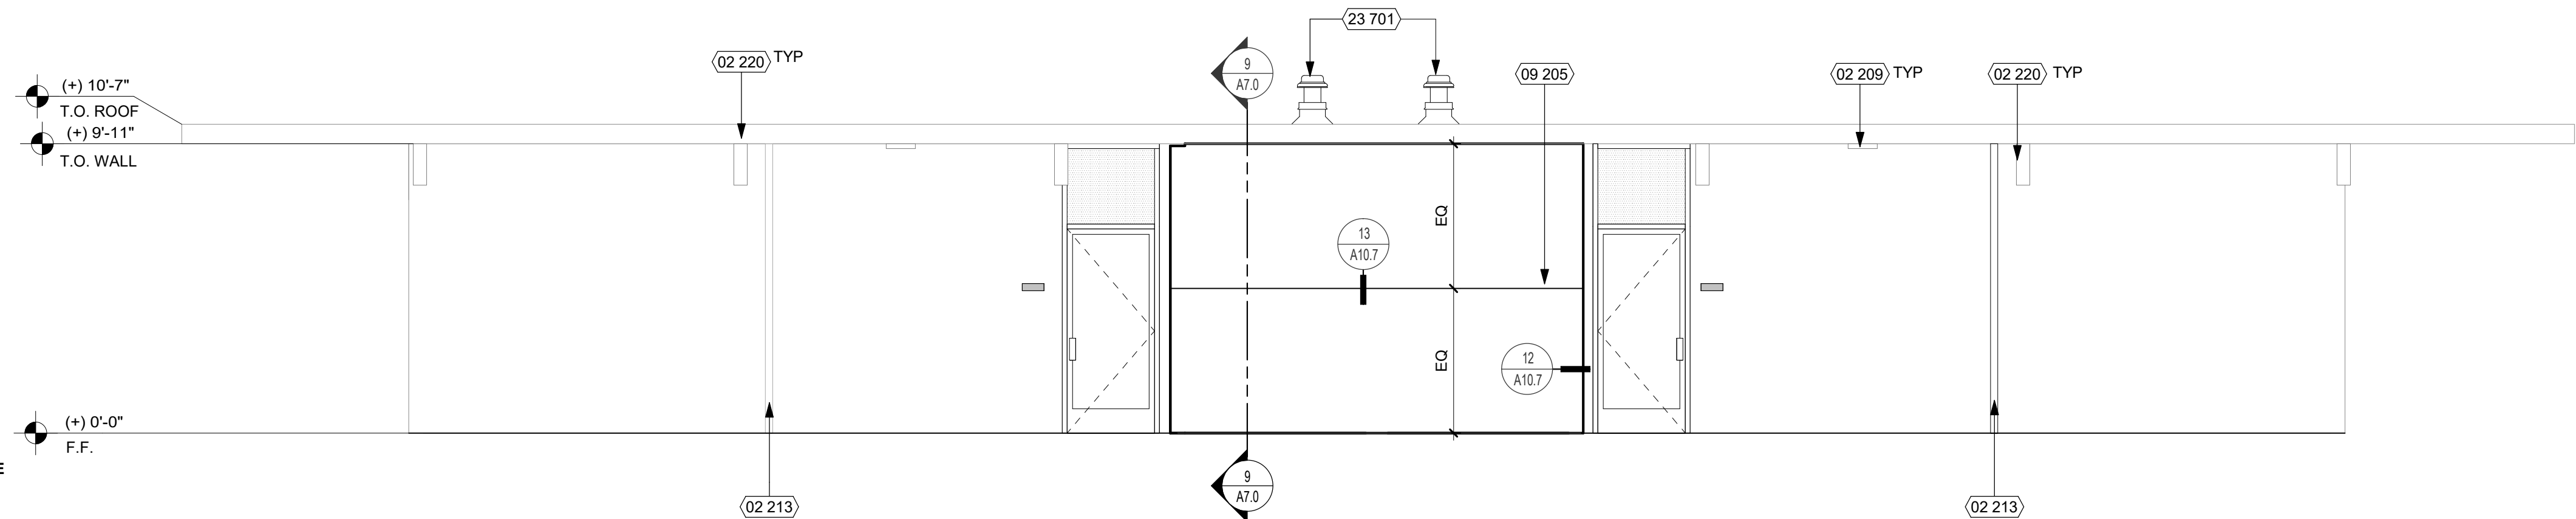

BUILDING G - REMODEL EAST EXTERIOR ELEVATION

1/4" = 1'-0"


8

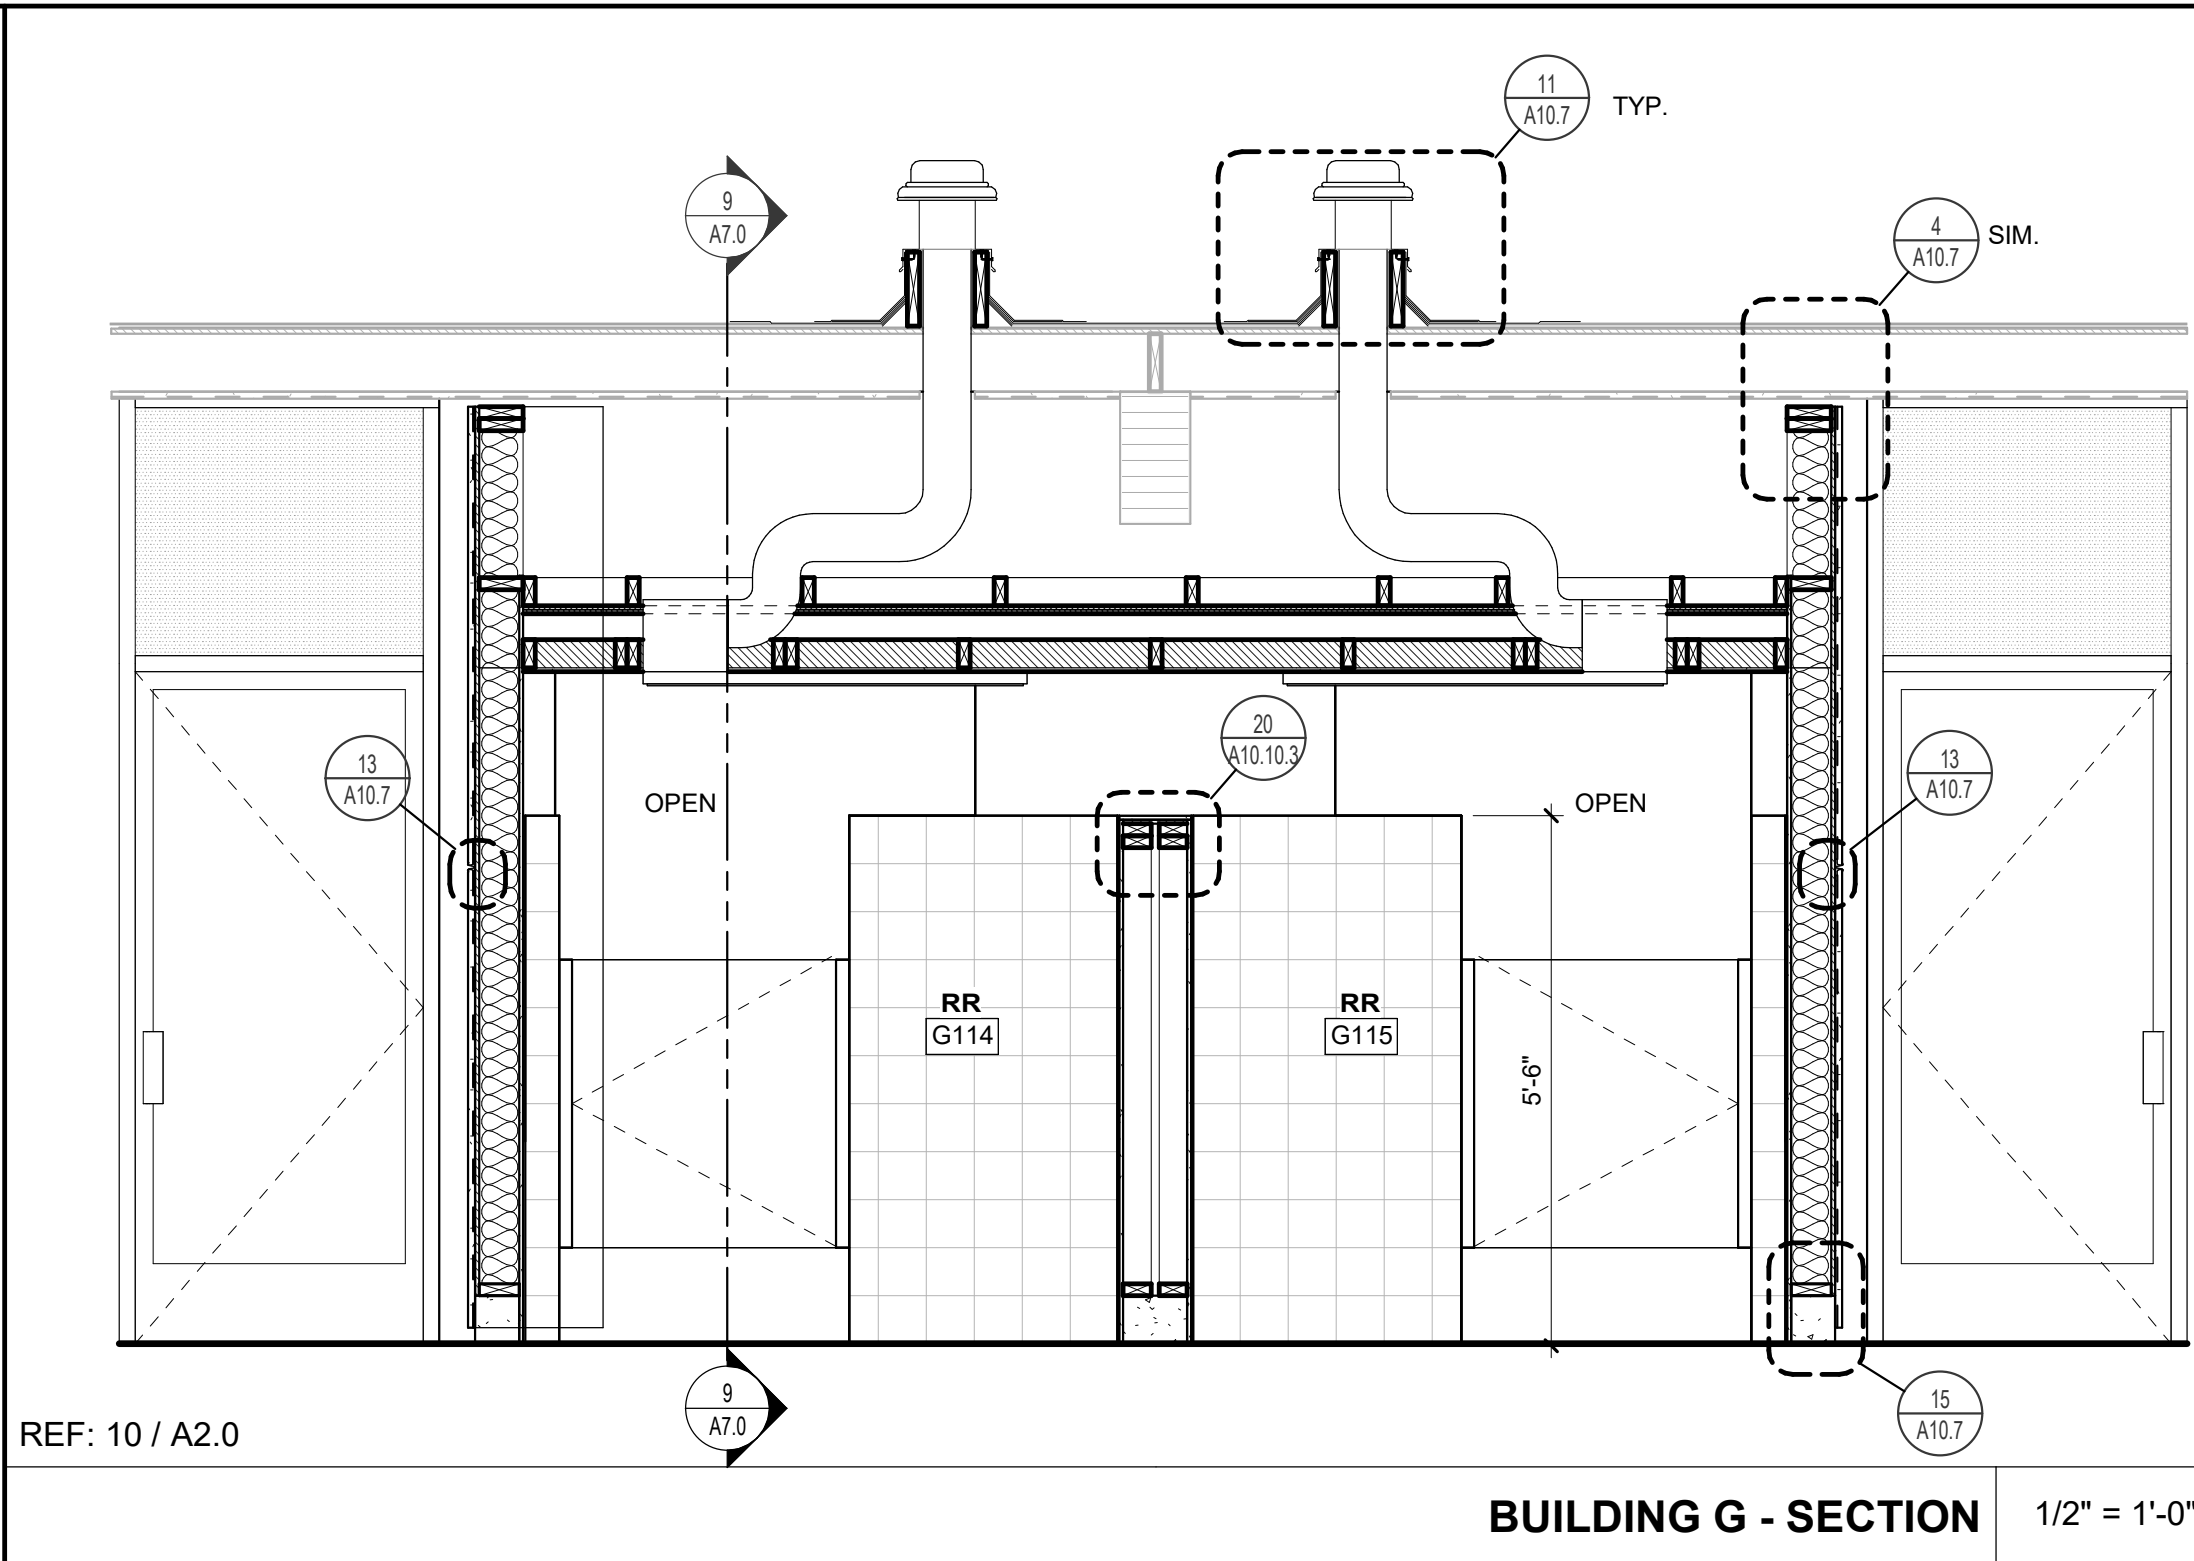

BUILDING G - SECTION

1/2" = 1'-0"

14

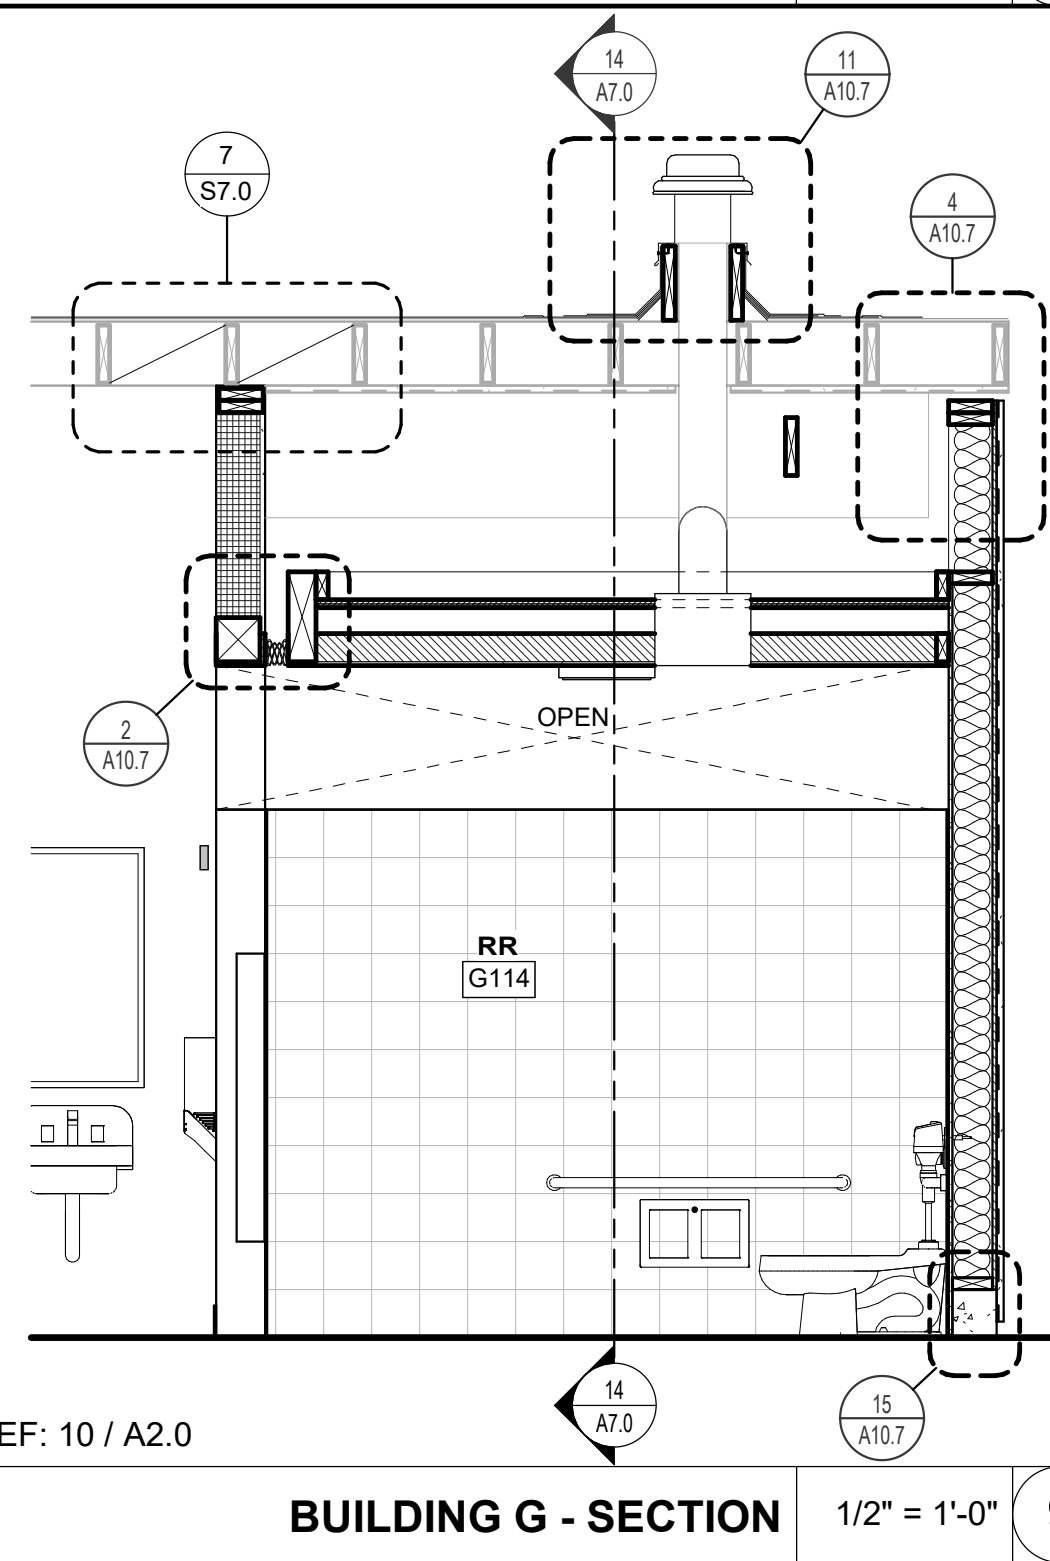

BUILDING G - SECTION

1/2" = 1'-0"

9

## KEYNOTES

| NUMBER | NOTE                                                    |
|--------|---------------------------------------------------------|
| 02 209 | (E) LIGHT FIXTURE                                       |
| 02 213 | (E) DOWN SPOUTS                                         |
| 02 220 | (E) GLULAM BEAM                                         |
| 09 205 | PLASTER CONTROL JOINT                                   |
| 10 223 | ELECTRIC HAND DRYER, SURFACE MOUNTED, 4" MAX PROJECTION |
| 23 701 | HVAC EQUIPMENT (SEE MECHANICAL DWGS.)                   |

## DEMO GENERAL NOTES


### GENERAL

- ALL DEMOLITION WORK SHALL COMPLY WITH CFC CHAPTER 33 OF THE FIRE CODE AND CBC CHAPTER 33 OF THE BUILDING CODE FOR SAFETY DURING CONSTRUCTION AND DEMOLITION AND CALIFORNIA EXISTING BUILDING CODE (PART 10) FOR EXISTING STRUCTURES.
  - THESE DEMOLITION PLANS AND NOTES ARE COMPLEMENTARY TO ALL OTHER PLANS AND DETAILS AND MAY NOT REFLECT THE FULL EXTENT OF ALL DEMOLITION WORK REQUIRED. THE GENERAL CONTRACTOR SHALL BE RESPONSIBLE FOR DETERMINING THE DEMOLITION REQUIRED AND ALL DEMOLITION WORK SHALL BE INCLUDED IN THE BASE BID (UNLESS SPECIFICALLY NOTED OTHERWISE) AS NECESSARY TO CONSTRUCT AND/OR COMPLETE THIS PROJECT.
  - CONTRACTOR SHALL SUPERVISE AND DIRECT THE WORK, USING THE CONTRACTOR'S BEST SKILL AND ATTENTION. THE CONTRACTOR SHALL BE RESPONSIBLE FOR AND HAVE CONTROL OVER CONSTRUCTION MEANS, METHODS, TECHNIQUES, SEQUENCES, (UNLESS A SEQUENCE IS SPECIFIED BY THE OWNER OR CONTRACT DOCUMENTS) AND PROCEDURES, AND FOR COORDINATING ALL PORTIONS OF THE WORK.
  - SEE ENGINEERING DRAWINGS FOR ADDITIONAL DEMOLITION WORK, TYPICAL.
- ### DEMOLITION
- NO DEMOLITION SHALL BEGIN UNTIL PLANS INCLUDING THE DEMOLITION WORK HAVE BEEN APPROVED BY DSA.
  - SEE HAZARDOUS MATERIALS REPORT FOR ABATEMENT REQUIREMENTS DURING DEMOLITION.
  - DURING REQUIRED ON-SITE VISIT, CONTRACTOR SHALL INVENTORY AND IDENTIFY ALL GENERAL CONSTRUCTION (CONTRACTOR SALVAGE) TO BE DEMOLISHED AS SHOWN ON THIS PLAN.
  - CONTRACTOR REMOVED ITEMS SHALL BE DISPOSED OF PROPERLY OFF SITE AND IN AN EXPEDITIOUS MANNER.
- ### EXISTING CONSTRUCTION
- VERIFICATION OF EXISTING CONDITIONS:
    - IN THE REMODELING OF AN EXISTING BUILDING CERTAIN ASSUMPTIONS HAVE BEEN MADE REGARDING EXISTING CONDITIONS. SOME OF THESE ASSUMPTIONS MAY NOT BE VERIFIABLE WITHOUT EXPENDING ADDITIONAL SUMS OF MONEY, OR DESTROYING OTHERWISE SERVICEABLE PORTIONS OF THE BUILDING. NOTIFY THE ARCHITECT IMMEDIATELY FOR GUIDANCE ON HOW TO PROCEED WHEN CONDITIONS ARE DISCOVERED DURING CONSTRUCTION WHICH DIFFER FROM THOSE INDICATED ON THE DRAWINGS.
  - ALL DIMENSIONS SHOWN ON THIS SHEET ARE EXISTING AND APPROXIMATE. VERIFY IN FIELD.
  - CONTRACTOR SHALL PROTECT ALL EXISTING CONSTRUCTION SHOWN TO REMAIN FROM DAMAGE DURING CONSTRUCTION. FOR THE EXTENT OF THE DEMOLITION AND MODIFICATION.
  - REMOVE ALL EXISTING NON-USED PIPES AND CONDUITS OVERHEAD FOR A CLEAN INSTALLATION OF NEW MECHANICAL, ELECTRICAL, AND CEILINGS - OR RECAP AS DIRECTED BY THE OWNER.
  - CONTRACTOR TO CAP ALL UTILITIES NOT SHOWN TO BE REUSED BELOW FLOORS, INSIDE WALLS OR ABOVE CEILINGS.
  - CONTRACTOR RESPONSIBLE FOR REMOVAL AND DISPOSAL OF OLD HOODS, INCLUDING DISCONNECTION OF ANSUL SYSTEMS. CONTRACTOR RESPONSIBLE FOR REMOVAL AND CLOSE OFF OF OLD HOOD SHAFTS. CONTRACTOR TO PATCH AND PAINT ABANDONED SHAFT OPENING LOCATION TO MATCH EXISTING FINISHES AND PREP FOR NEW WORK.
  - CONTRACTOR TO PROVIDE FLOOR REPAIR AFTER DEMOLITION OF (E) COOLER BOXES. CONTRACTOR TO PROVIDE ELECTRICAL AND PLUMBING SAFE OFF OF COOLER BOX DEMO. CONTRACTOR TO DISPOSE OF DEMOLISHED BOXES.

### PREPARATION FOR NEW WORK

- CONTRACTOR IS RESPONSIBLE FOR LOWERING ELECTRICAL, CONDUITS, PIPING, CLEANOUTS, ETC. AS NECESSARY FOR NEW FLOOR FINISHES.
- REFER TO FLOOR FINISH PLAN FOR MORE INFORMATION ON SLAB CLEANING AND PREPARATION.
- PATCH, CAULK, SET PROTRUDING NAILS AND REPAIR ALL SURFACES AND CRACKS WHERE NECESSARY WITH SUITABLE PATCHING MATERIALS AND SMOOTH OFF TO MATCH ADJACENT SURFACES.
- REMOVE ALL SIGNAGE, CLEAN AND PAINT SURFACE BEHIND PER SPECIFICATIONS, AND REINSTALL SIGNAGE.


DSA STAMP

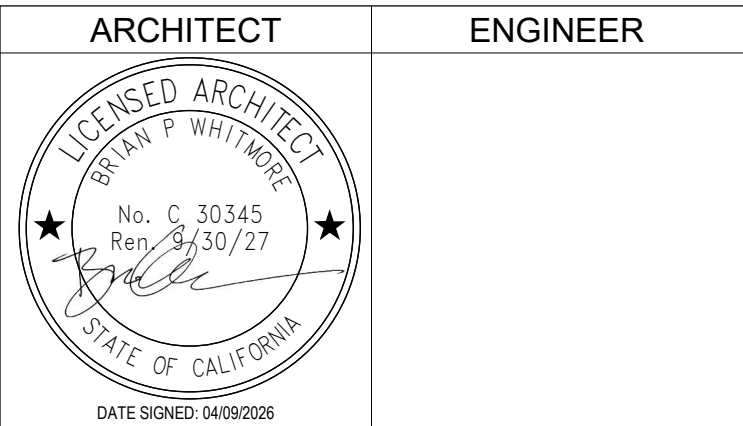

- ### GENERAL NOTES
- This sheet is part of a set and is not to be used alone.
  - This sheet is not to be used for construction unless the architect's stamp and signature appear on the drawings and the status box indicated drawings have been released for construction.
  - These plans and prints thereof, as instruments of service, are owned by the architect and are for use on this project only. Reproduction and/or distribution without the prior written consent of the architect is forbidden.
  - Copyright Studio W Associates, Inc. 2024.

| NO. | REMARKS | DATE |
|-----|---------|------|
|     |         |      |
|     |         |      |
|     |         |      |
|     |         |      |
|     |         |      |

| DRAWING STATUS                                  | DATE       |
|-------------------------------------------------|------------|
| <input checked="" type="radio"/> DSA PLAN CHECK | 04/09/2026 |
| <input type="radio"/> DSA BACK CHECK            |            |
| <input type="radio"/> BIDDING                   |            |
| <input type="radio"/> CONSTRUCTION              |            |




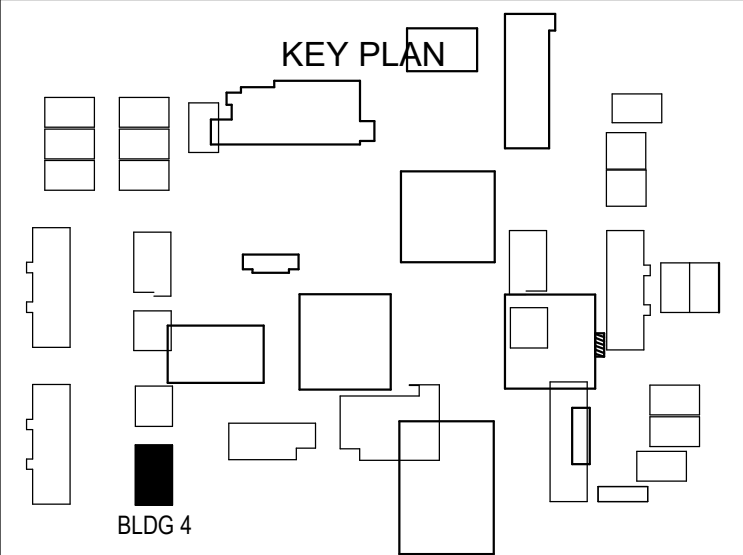


**PLACENTIA-YORBA LINDA UNIFIED SCHOOL DISTRICT**  
1301 E ORANGETHORPE AVE  
PLACENTIA, CA 92870





DSA SUBMITTAL  
**GOLDEN ELEMENTARY SCHOOL**  
RESTROOM ADDITIONS  
740 GOLDEN AVE, PLACENTIA, CA 92870

**REMODEL SECTIONS & ELEVATIONS - BLDG G**

|                                 |                               |
|---------------------------------|-------------------------------|
| Date<br>04/09/2026              | Project Number<br>25060       |
| Application Number<br>04-125322 | Drawing Number<br><b>A7.0</b> |
| Drawn<br>KM                     | Checked<br>MH                 |

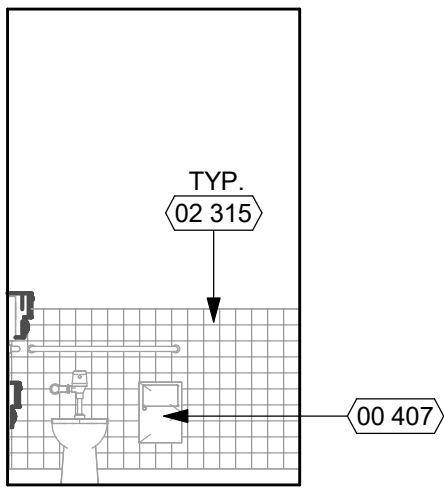
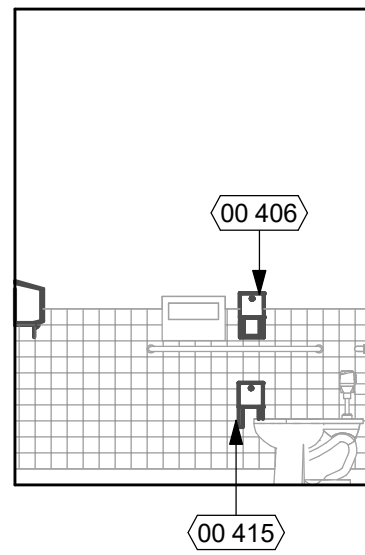
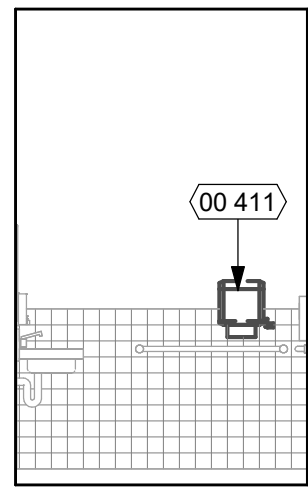
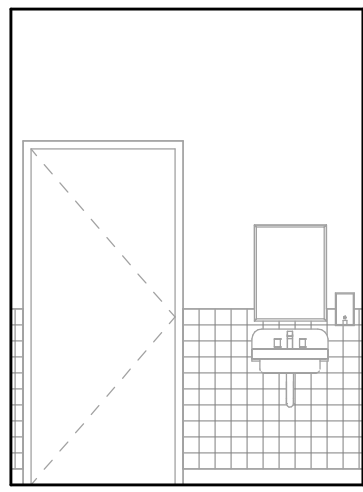


STAFF RESTROOM 105 INTERIOR ELEVATION - DEMO 1/4" = 1'-0" 11

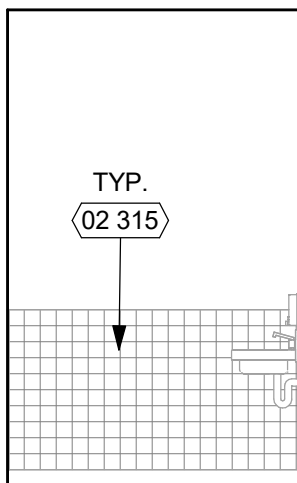
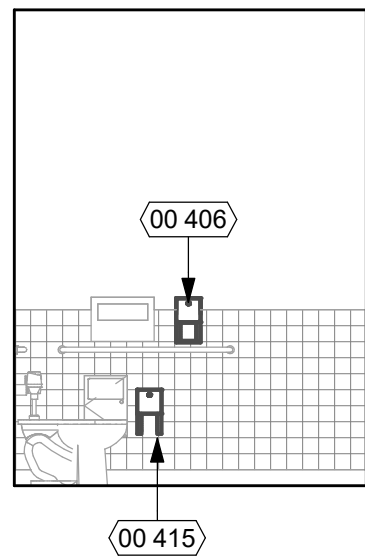
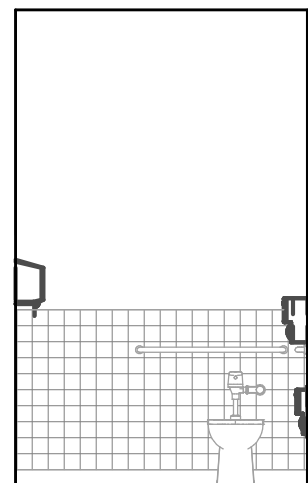
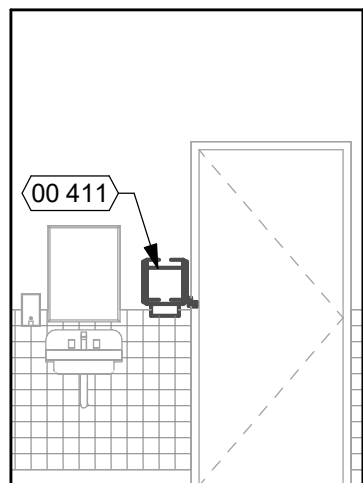


NOTES:  
1. REFERENCE 3/A10.10.2 FOR TOILET FIXTURE AND ACCESSORIES SCHEDULE ON 5/A10.10.2 FOR MOUNTING REQUIREMENTS.

STAFF RESTROOM 106 INTERIOR ELEVATION - DEMO 1/4" = 1'-0" 12

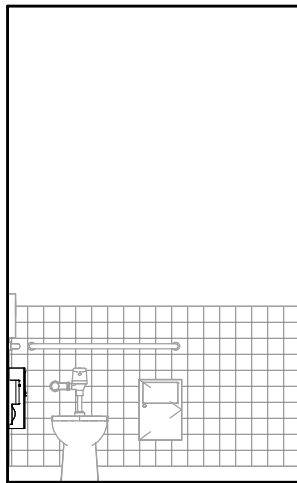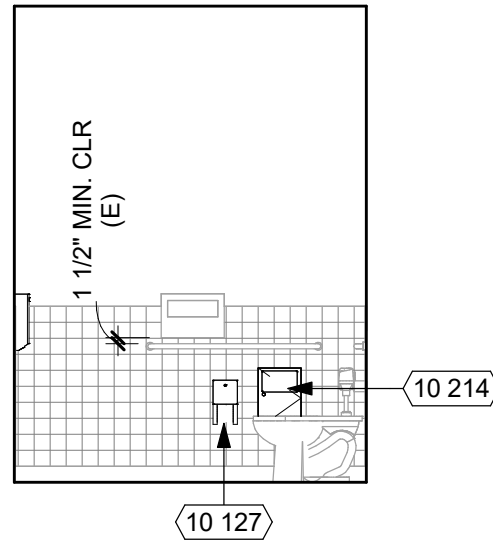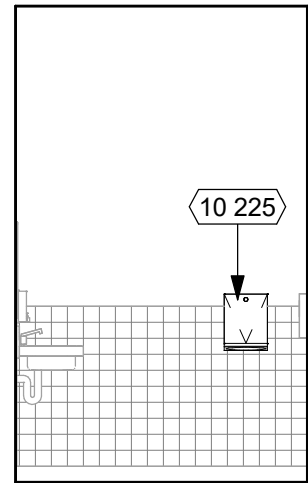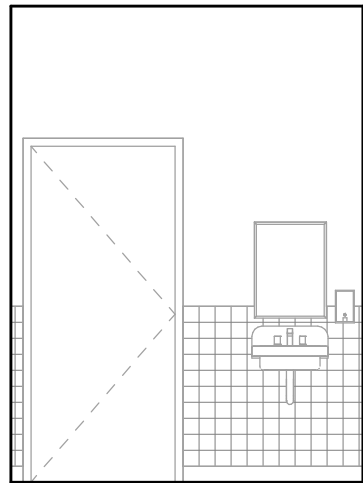


STAFF RESTROOM 105 INTERIOR ELEVATION 1/4" = 1'-0" 13

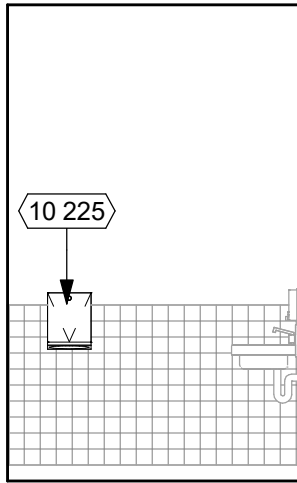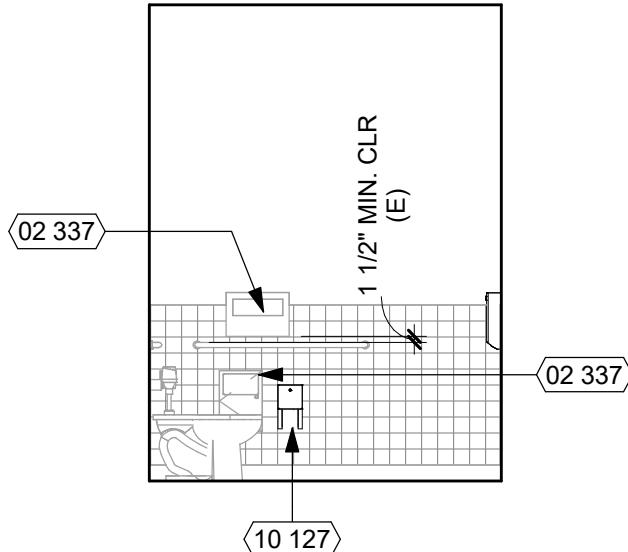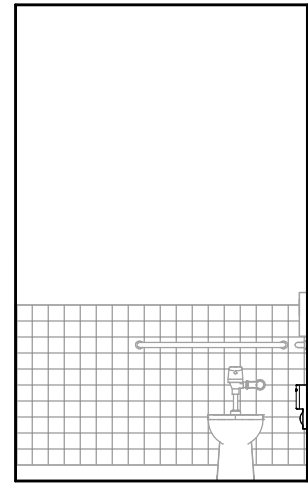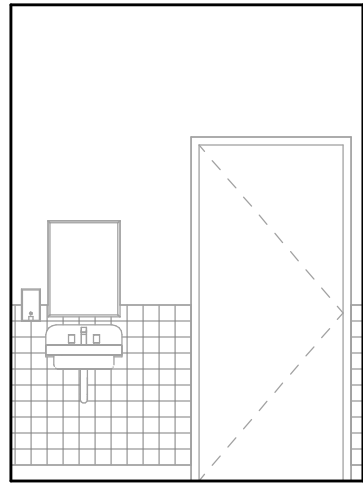


NOTES:  
1. REFERENCE 3/A10.10.2 FOR TOILET FIXTURE AND ACCESSORIES SCHEDULE ON 5/A10.10.2 FOR MOUNTING REQUIREMENTS.

STAFF RESTROOM 106 INTERIOR ELEVATION 1/4" = 1'-0" 14

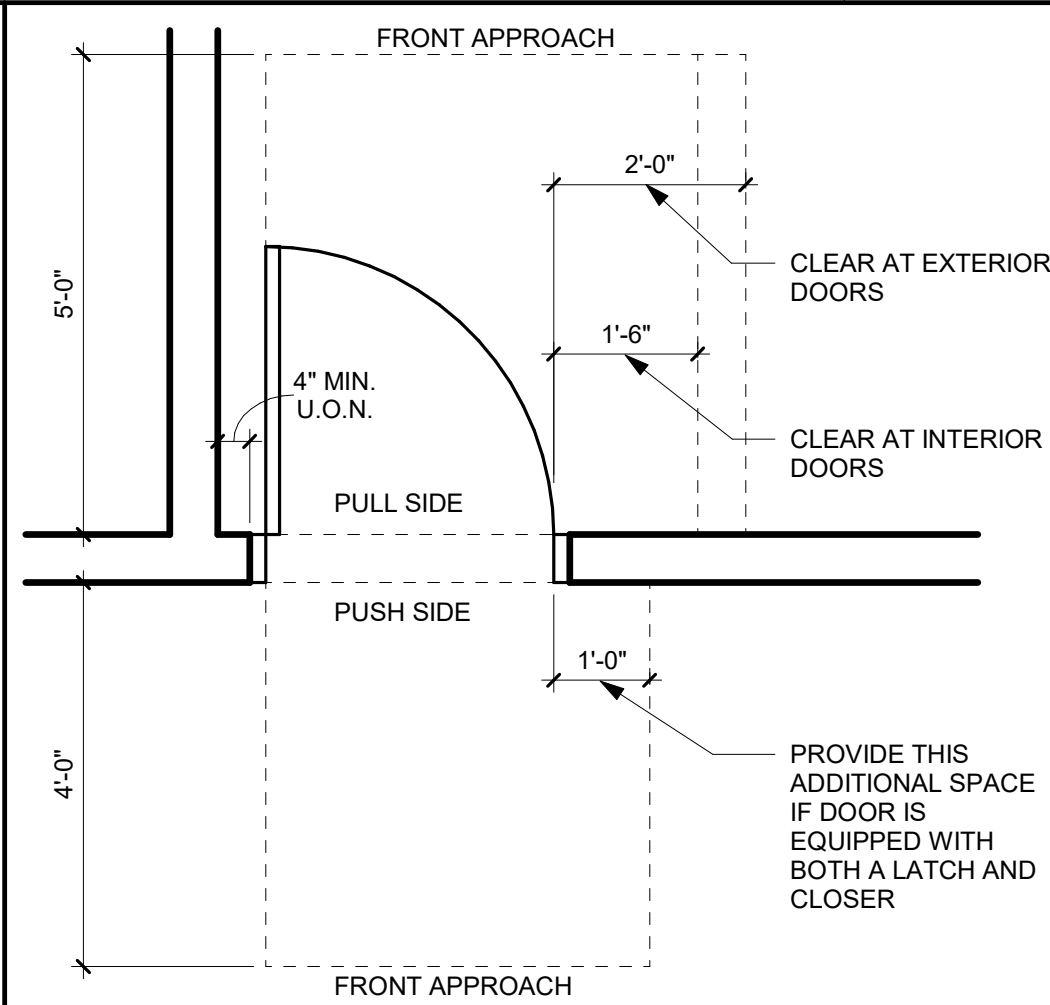


TYPICAL DOOR CLEARANCES 1/2" = 1'-0" 10

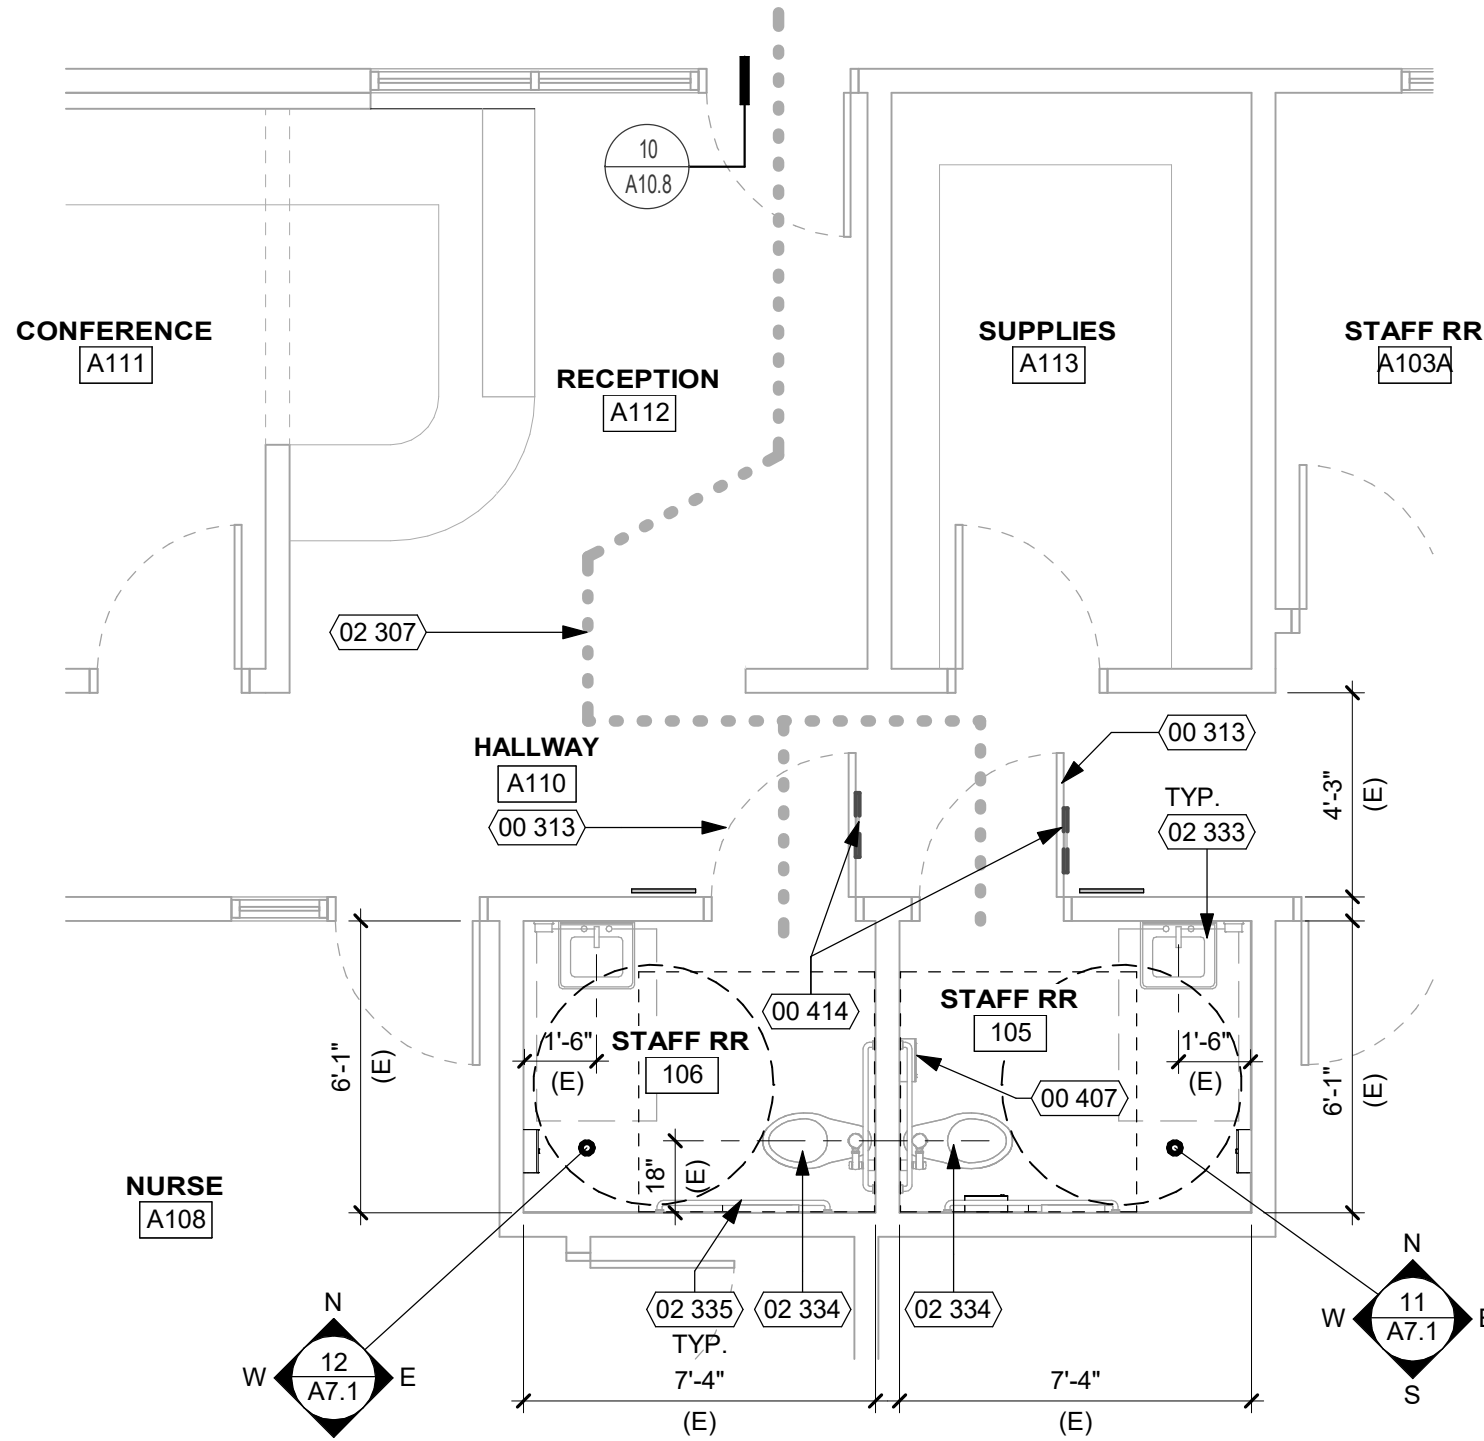

NOTES:  
1. REFERENCE 3/A10.10.2 FOR TOILET FIXTURE AND ACCESSORIES SCHEDULE ON 5/A10.10.2 FOR MOUNTING REQUIREMENTS.

EXISTING PARTIAL ENLARGED STAFF RESTROOM DEMO PLAN ON BUILDING "A" 1/4" = 1'-0" 6

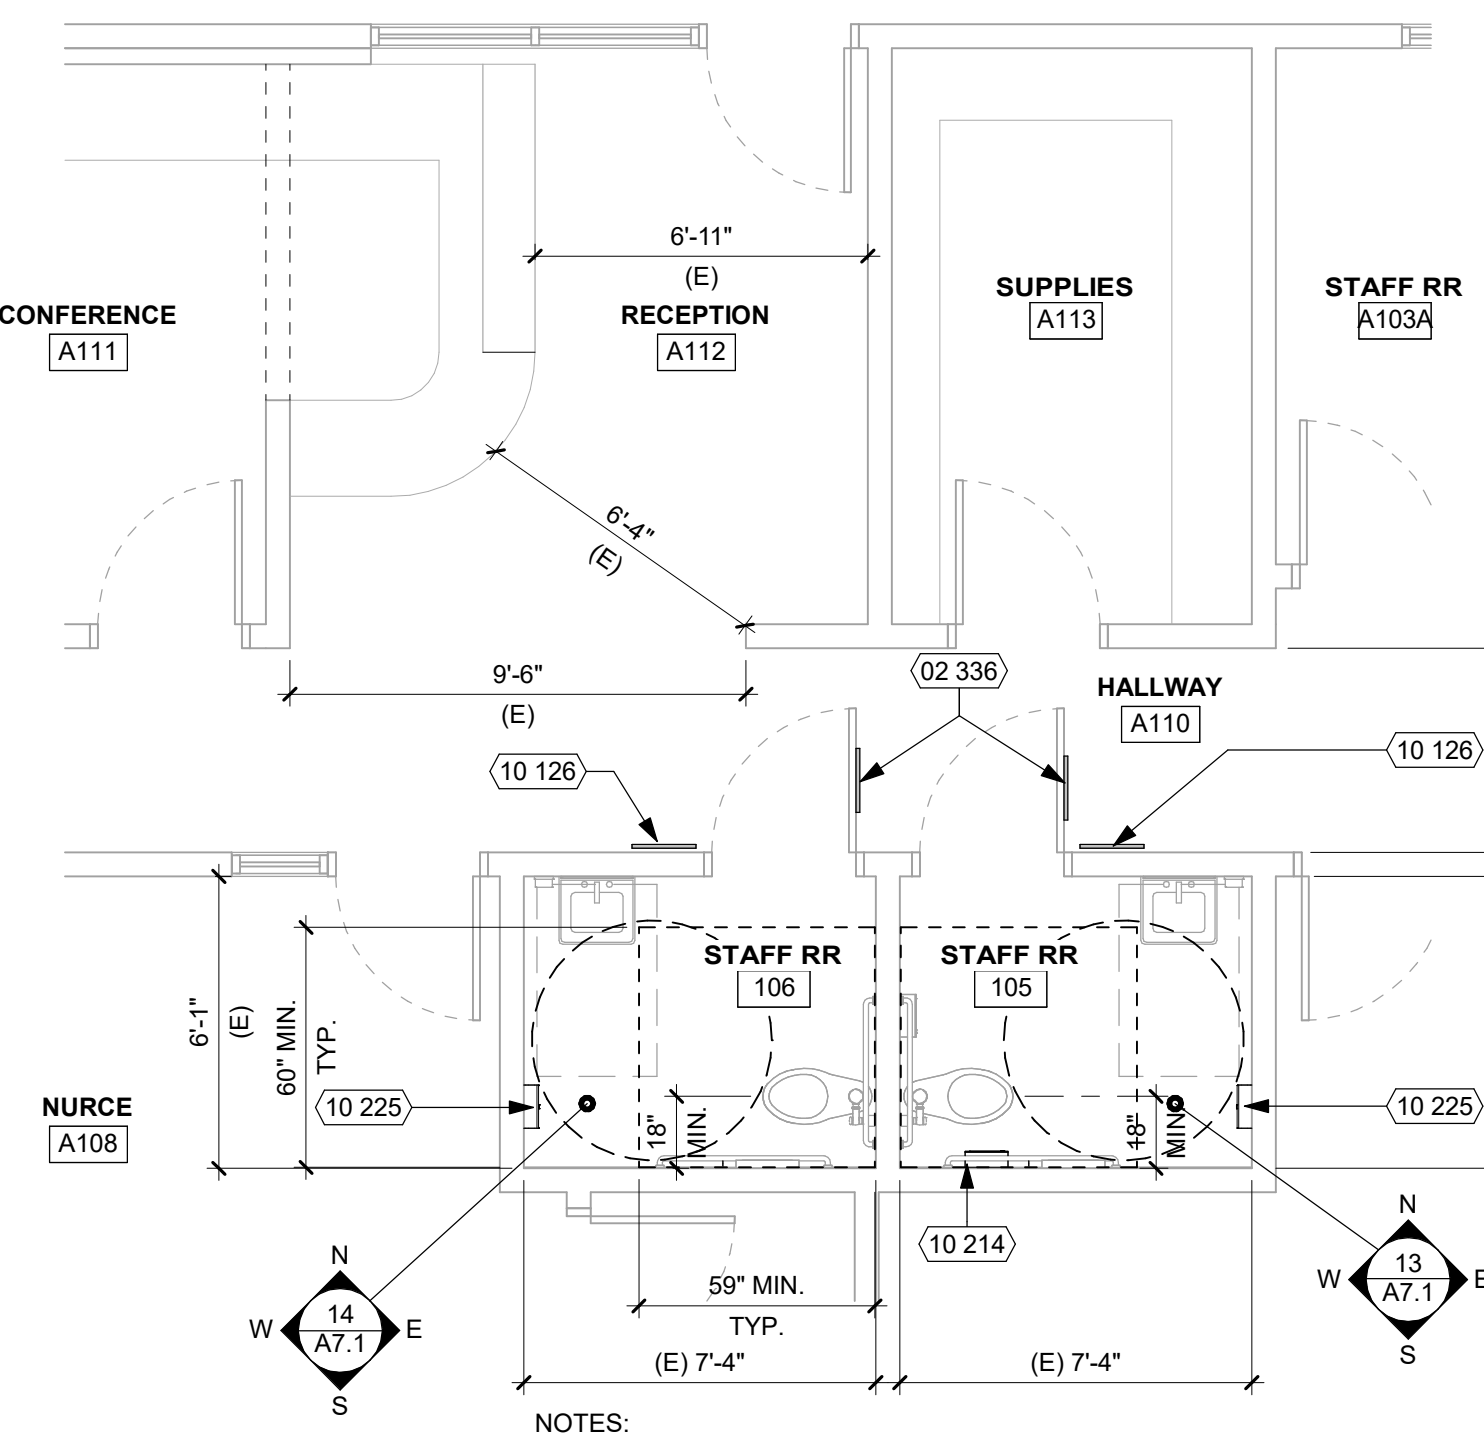

NOTES:  
1. REFERENCE 3/A10.10.2 FOR TOILET FIXTURE AND ACCESSORIES SCHEDULE ON 5/A10.10.2 FOR MOUNTING REQUIREMENTS.

REF: 15 / A0.4

ENLARGED STAFF RESTROOM PLAN 1/4" = 1'-0" 8

### KEYNOTES

| NUMBER | NOTE   |
|--------|---|
| 00 313 | REMOVE (E) CLOSER AT EXISTING DOOR FOR DOOR MANEUVERING CLEARANCES TO COMPLY WITH CBC 404.2.4.1 PER TABLE 404.2.4.1 FOR PULL SIDE APPROACH AT LATCH AND HINGE APPROACH PER (h)&(E) FIGURE 404.2.4.1. |
| 00 406 | REMOVE (E) TOILET PAPER DISPENSER, PATCH AND REPAIR (E) WALL TILE TO MATCH ADJACENT FINISH.   |
| 00 407 | REMOVE (E) SANITARY NAPKIN DISPOSAL, PATCH AND REPAIR (E) WALL TILE TO MATCH ADJACENT FINISH.   |
| 00 411 | REMOVE (E) PAPER TOWEL DISPENSER, PATCH AND REPAIR (E) WALL TILE TO MATCH ADJACENT FINISH.   |
| 00 414 | REMOVE (E) WALL SIGNAGE ON THE DOOR AND REUSE.   |
| 00 415 | REMOVE (E) TOILET PAPER DISPENSER AND REUSE.   |
| 02 307 | (E) INTERIOR POT TO EXISTING STAFF RESTROOM, SEE SHEET A0.4 FOR CONTINUOUS OF POT FROM ACCESSIBLE PARKING.                                                                                           |
| 02 315 | (E) WALL TILE TO REMAIN.   |
| 02 333 | (E) ACCESSIBLE SINK TO COMPLY WITH DETAIL 5/A10.10.2.   |
| 02 334 | (E) WATER CLOSET TO REMAIN.   |
| 02 335 | (E) GRAB BAR TO REMAIN.   |
| 02 336 | (E) ALL GENDER DOOR SIGNAGE TO REMAIN.   |
| 02 337 | (E) SANITARY NAPKIN DISPOSAL TO REMAIN.   |
| 10 126 | REINSTALL (E) ALL GENDER WALL SIGNAGE. (SEE DETAIL 10&11/A10.10.1)   |
| 10 127 | REINSTALL (E) TOILET PAPER DISPENSER (SEE DETAIL 3&5/A10.10.2)   |
| 10 214 | SANITARY NAPKIN DISPOSAL, SURFACE MOUNTED   |
| 10 225 | PAPER TOWEL DISPENSER, SURFACE MOUNTED   |

### LEGEND

|                                         |                                                     |
|-----------------------------------------|-----------------------------------------------------|
|                                         | 30" x 48" ACCESSIBLE CLEAR SPACE                    |
| <b>ROOM NAME</b><br>[A119]<br>(+) 8'-0" | ROOM TAG (+) 8'-0" = CEILING HEIGHT OF ROOM, U.O.N. |
|                                         | DOOR NUMBER, SEE DOOR SCHEDULE                      |
|                                         | NOT IN SCOPE                                        |
|                                         | (E) WALL TO REMAIN                                  |
|                                         | 60" DIAMETER ACCESSIBLE TURNING SPACE               |
|                                         | FOR TYPICAL DOOR CLEARANCE INFO, SEE 10 / A7.1      |


### GENERAL NOTES

- GENERAL
1. DIMENSIONS
- A. ALL MINIMUM CLEARANCE DIMENSIONS FOR PLUMBING FIXTURES ARE FROM FACE OF WALL FINISH TO CENTER OF FIXTURE, U.O.N.
- B. ALL DIMENSIONS MARKED "MIN. CLR" OR "CLR." ARE TO/ FROM FACE OF WALL FINISH (F.O.F.)
- ACCESSORIES
1. ALL RESTROOM FIXTURES MOUNTING HEIGHTS TO FOLLOW DETAIL 3&5/A10.10.2
2. FOR TYPICAL RESTROOM ACCESSORY MOUNTING HEIGHTS, ACCESSIBLE DIMENSIONS, SEE SHEET A10.10.2
3. TOILET ACCESSORIES LOCATED ON OR WITHIN WALLS SHALL BE INSTALLED AND SEALED TO PROTECT STRUCTURAL ELEMENTS FROM MOISTURE (CBC SECTION 1210.2.2)
4. PLUMBING FIXTURES TO HAVE SOLID BLOCKING AS REQUIRED BY CODE, SEE DETAIL
- STALLS AND PARTITIONS
1. ALL ACCESSIBLE TOILET PARTITION DOORS TO BE 36" WIDE MINIMUM AND ALL NON-ACCESSIBLE TOILET PARTITION DOORS SHALL NOT BE LESS THAN 2'-2".
2. PARTITION STILE WIDTHS SHALL NOT EXCEED 4".

DSA STAMP




Studio W Architects  
424 32nd St Suite D/E,  
Newport Beach, CA 92663  
( T ) 949.774.2920  
www.StudioW-Architects.com

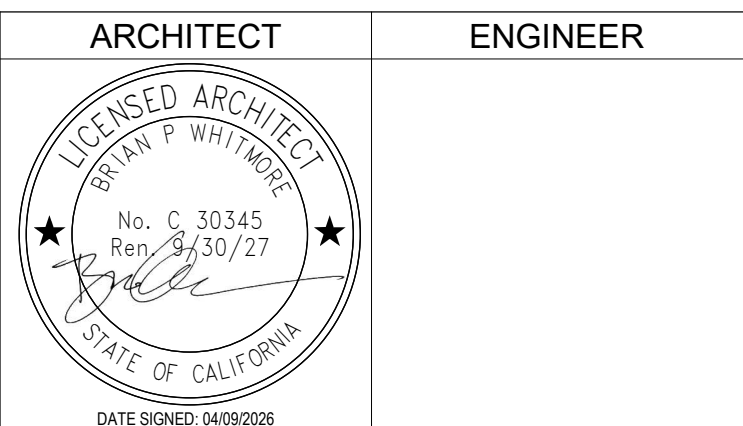

- GENERAL NOTES
1. This sheet is part of a set and is not to be used alone.
2. This sheet is not to be used for construction unless the architect's stamp and signature appear on the drawings and the status box indicated drawings have been released for construction.
3. These plans and prints thereof, as instruments of service, are owned by the architect and are for use on this project only. Reproduction and/or distribution without the prior written consent of the architect is forbidden.
4. Copyright Studio W Associates, Inc. 2024.

| NO. | REMARKS | DATE |
|-----|---------|------|
|     |         |      |
|     |         |      |
|     |         |      |
|     |         |      |
|     |         |      |

| DRAWING STATUS                                  | DATE       |
|-------------------------------------------------|------------|
| <input checked="" type="radio"/> DSA PLAN CHECK | 04/09/2026 |
| <input type="radio"/> DSA BACK CHECK            |            |
| <input type="radio"/> BIDDING                   |            |
| <input type="radio"/> CONSTRUCTION              |            |

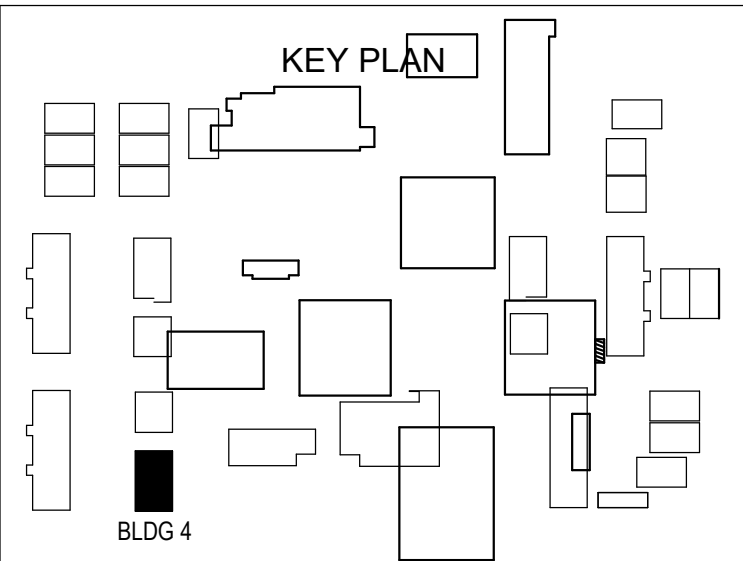

PLACENTIA-YORBA LINDA  
UNIFIED SCHOOL  
DISTRICT  
1301 E ORANGETHORPE AVE  
PLACENTIA, CA 92870



DSA SUBMITTAL

GOLDEN ELEMENTARY  
SCHOOL  
RESTROOM ADDITIONS  
740 GOLDEN AVE, PLACENTIA, CA  
92870

ENLARGED STAFF  
RESTROOM

|                                 |                         |
|---------------------------------|-------------------------|
| Date<br>04/09/2026              | Project Number<br>25060 |
| Application Number<br>04-125322 | Drawing Number<br>A7.1  |
| Drawn<br>KM                     | Checked<br>MH           |

| DOOR SCHEDULE |      |             
|---------------|------|-------------|-------|--------|------|------|--------|-----------|-------|--------|-------|-------|--------|-----------|------|-----|--------|---------|---------|---------|-----------|-------|--|--|--|----------|
| MARK          | DOOR |             |       |        |      |      |        |           |       |        | DOOR  |       |        | HDW       |      |     |        | FRAME   |         |         |           |       |  |  |  | COMMENTS |
|               | SIZE |             |       |        |      |      |        |           |       |        |       |       |        |           |      |     |        | DETAILS |         |         |           |       |  |  |  |          |
|               | PAIR | PANEL WIDTH | HT    | THK    | TYPE | MAT. | FINISH | CORE      | GLASS | RATING | GROUP | PANIC | CLOSER | INT. LOCK | TYPE | MTL | FINISH | GLASS   | HEAD    | JAMB    | THRESHOLD | OTHER |  |  |  |          |
|               |      
| 503A          | -    | 3'-0"       | 7'-0" | 1 3/4" | A    | HM   | FF     | INSUL/ GL | DG/T  | -      | -     | -     | YES    | -         | A    | HM  | FF     | SP      | 8/A10.8 | 9/A10.8 | 10/A10.8  |       |  |  |  |          |
| 504A          | -    | 3'-0"       | 7'-0" | 1 3/4" | A    | HM   | FF     | INSUL/ GL | DG/T  | -      | -     | -     | YES    | -         | A    | HM  | FF     | SP      | 8/A10.8 | 9/A10.8 | 10/A10.8  |       |  |  |  |          |
|               |      
  

|                                                                                     |          |
|-------------------------------------------------------------------------------------|----------|
| ARCHITECT                                                                           | ENGINEER |
|  |          |
| DATE SIGNED: 04/05/2026                                                             |          |



- [illegible]

DSA SUBMITTAL

---

**GOLDEN ELEMENTARY  
SCHOOL**  
RESTROOM ADDITIONS  
740 GOLDEN AVE, PLACENTIA, CA  
92870

|                    |                |
|--------------------|----------------|
| Date               | Project Number |
| 04/09/2026         | 25060          |
| Application Number | Drawing Number |
| 04-125322          | <b>A10.7</b>   |
| Drawn      Checked |                |
| SK          THH    |                |

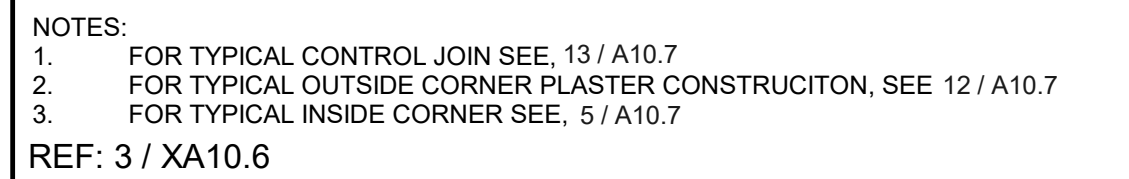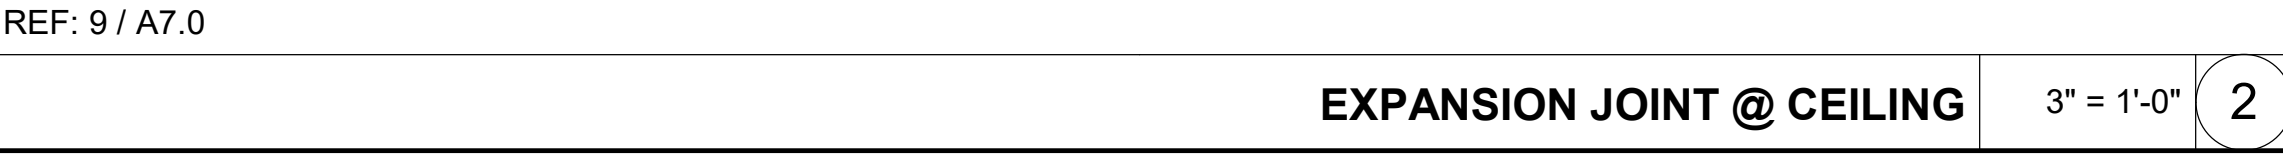


|                                                                                     |          |
|-------------------------------------------------------------------------------------|----------|
| ARCHITECT                                                                           | ENGINEER |
|  |          |
| DATE SIGNED: 04/05/2026                                                             |          |

- [illegible]


## DOOR DETAILS

## A10.8

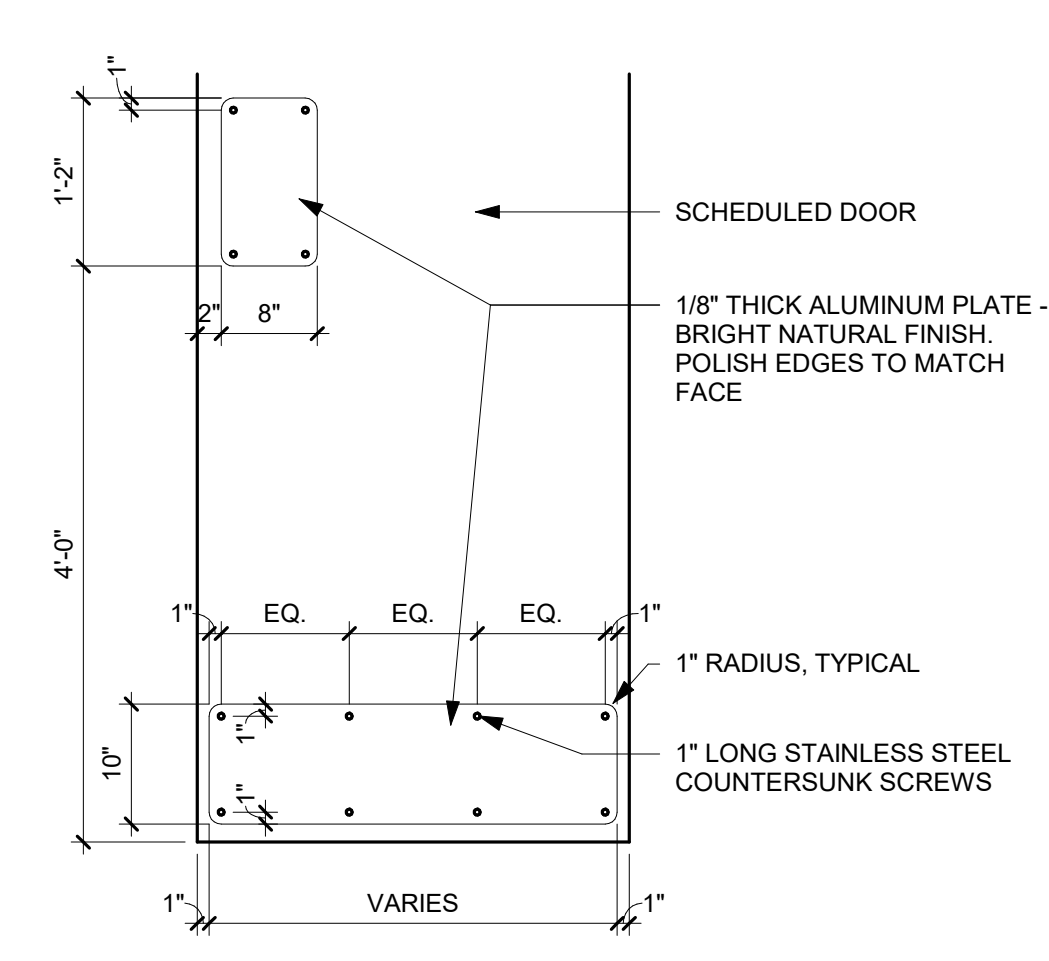

3" = 1'-0" ( 1'

6

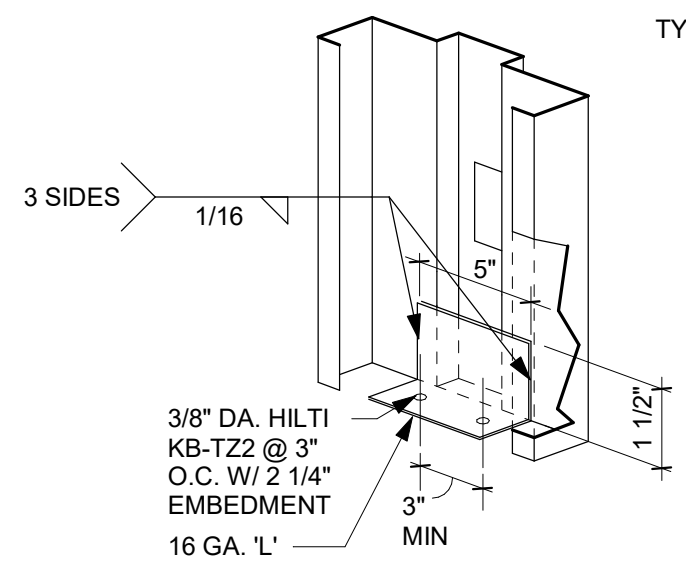

1. REFER TO PROFILES.
2. ALL HOLLOW METAL FRAME/JAMBS SHALL BE CUT FOR STANDARD UNIL LOCK STRIKES 3/4" HIGH.
3. FRAME DIMENSIONS ARE FROM FINISH PAVING. FRAME DIMENSIONS MAY VARY DUE TO FIN MATERIALS.
4. SEE "RATING" ON DOOR SCHEDULE FOR REQUIRED RATED DOORS.
5. VERIFY ALL DOOR AND FRAME OPENING SIZE AND WALL AND DOOR FRAME WIDTHS ON SITE.
6. PER CBC 716.2.1, APPROVED FIRE DOOR HARDWARE AND FIRE DOOR FRAME INCLUDING THE ANCHORS AND THRESHOLD SHALL BE INSTALLED IN ACCORDANCE WITH THEIR LISTING.
7. ADHERE TO UL 10C OR NFPA 252 FOR INSTALLATION OF DOOR FRAMES.
8. UNDERCUT ALL DOORS TO CLEAR FLOOR FINISH BY 1/4" EXCEPT AT RATED DOORS


NOT USED

**NOTE:**  
FOR ADDITIONAL  
INSTALLATION INFORMATION,  
SEE SPECIFICATIONS


FLOOR CLIP

STUD CAP


ANCHOR SPACING PER TYPICAL  
HM FRAMES DETAIL 11 / A10.8  
SEE FLOOR PLAN FOR STUD SIZES.  
OVERLAP HM FRAME AND GYP. BD.  
BY 1/2"

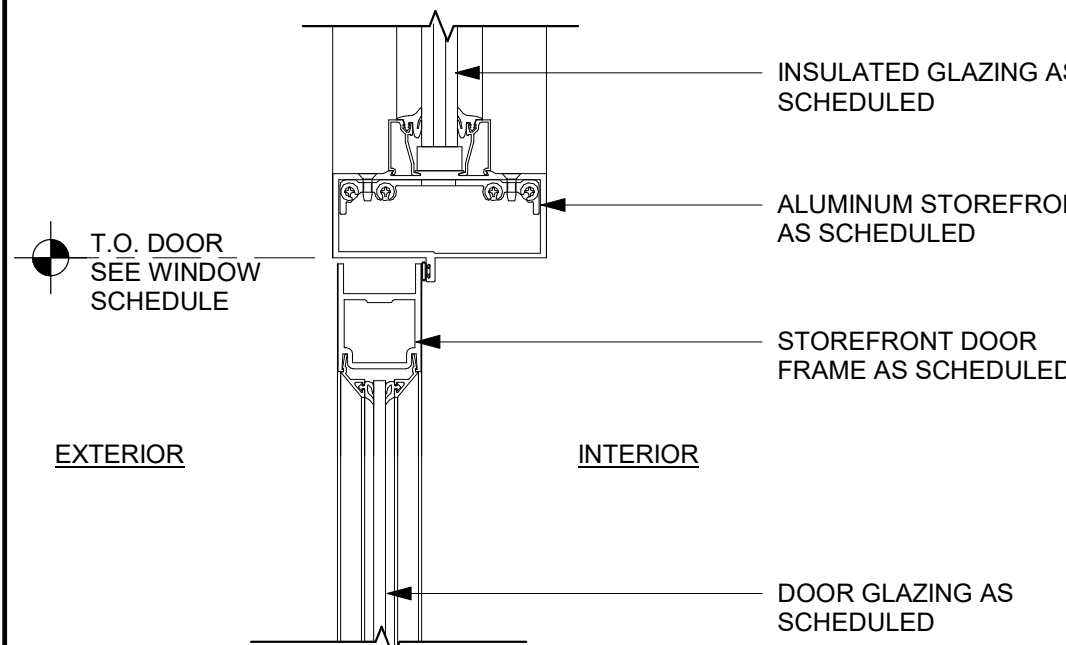 $12'' = 1'-0''$ 


3" = 1' 0" 9

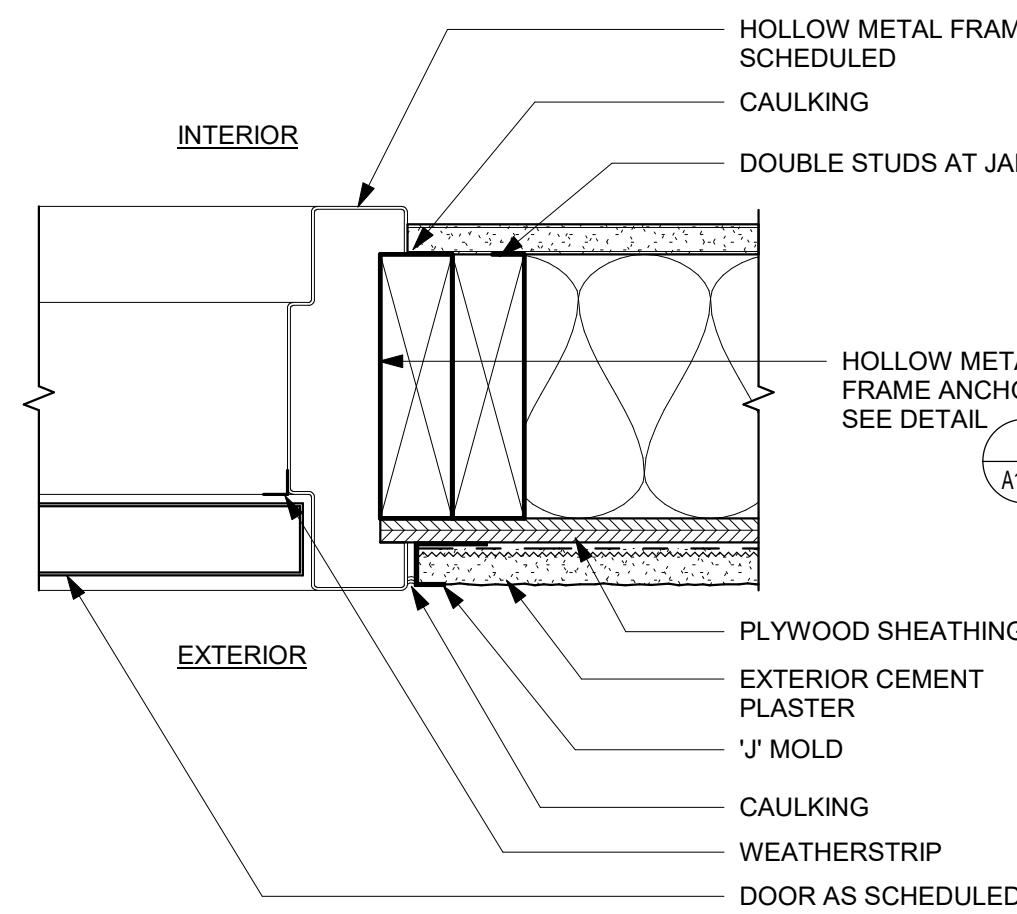


3" = 1'-0" ( 9

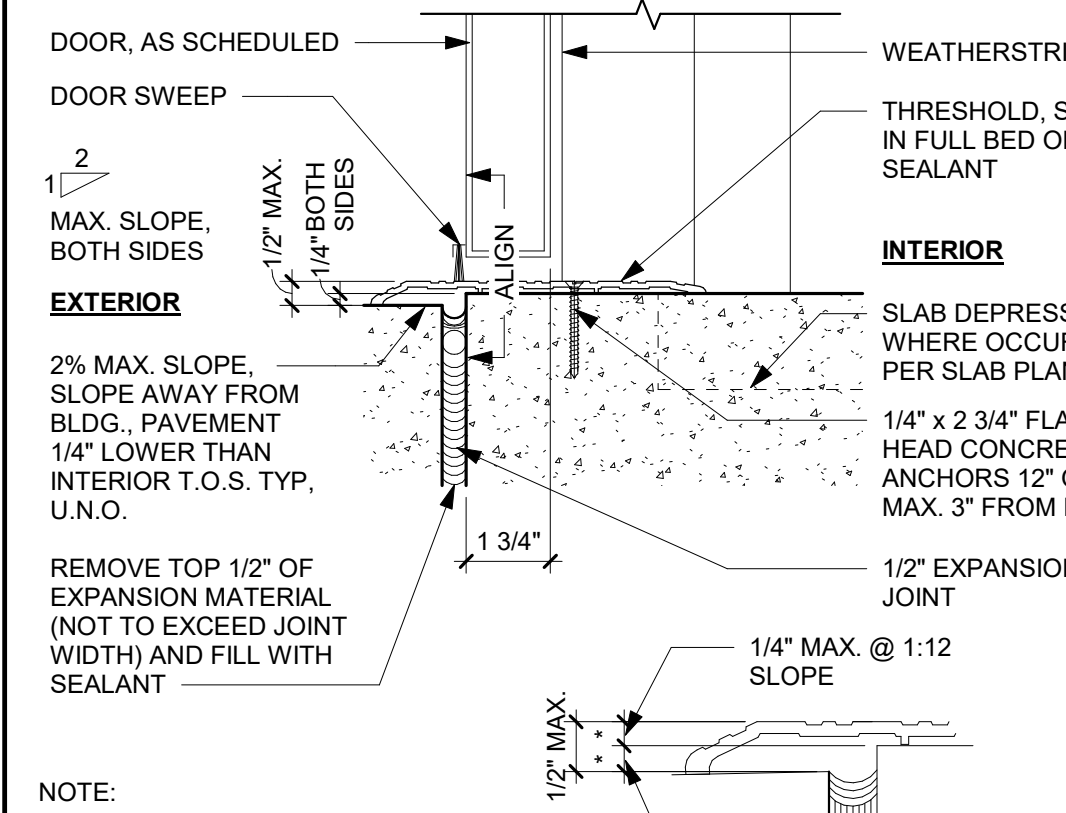


3" = 1'-0" **10** **INTERIOR FLOOR TRANSITIONS**

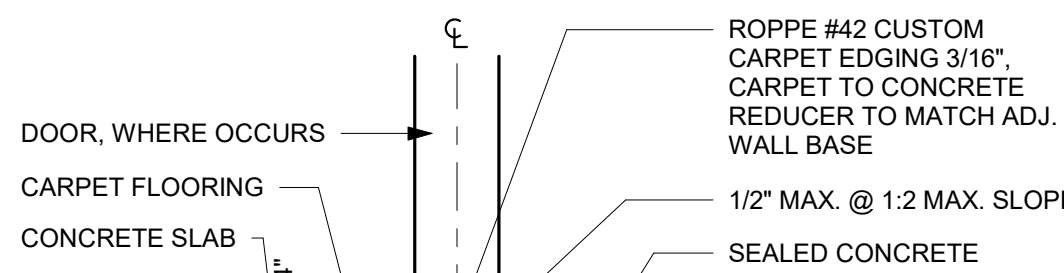


**(A) CARPET / SEALED CONCRETE**

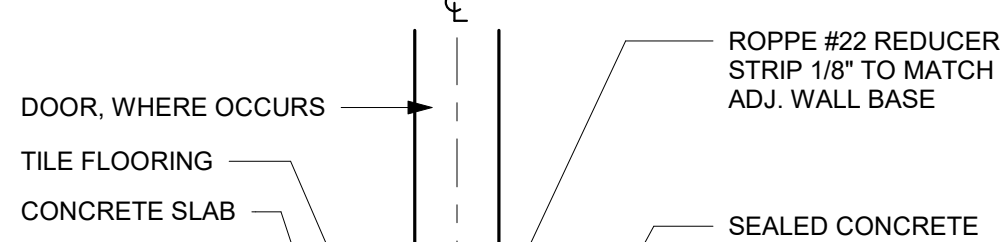


(B) EPOXY / SEALED CONCRETE

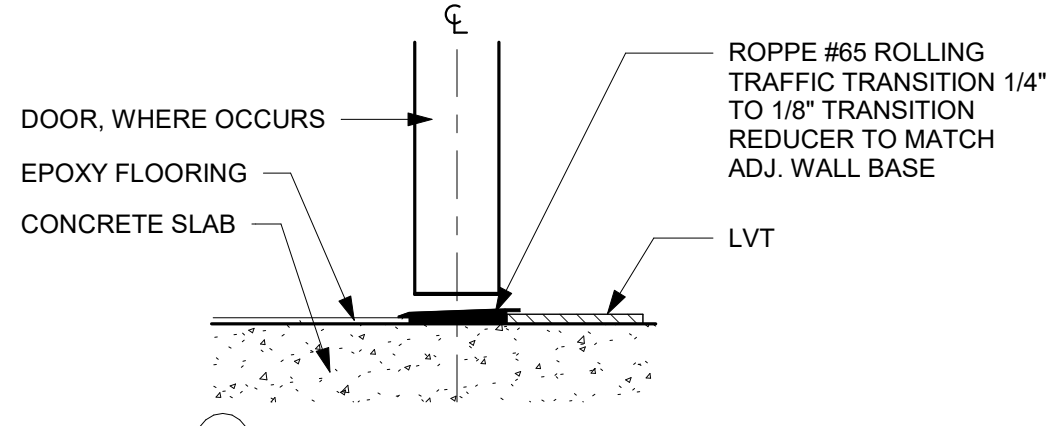

**C** EPOXY / LVT

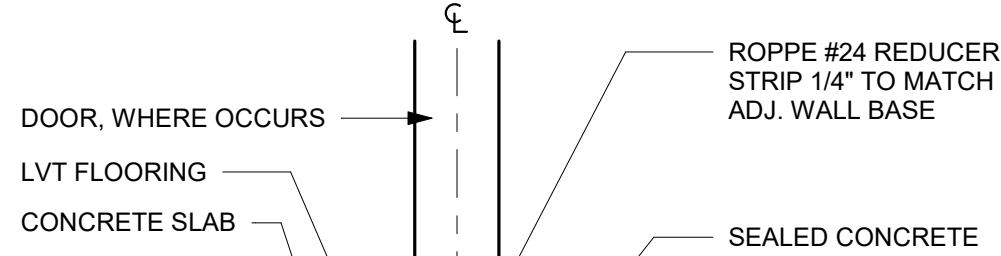

☐ D LVT/ SEALED CONCRETE
















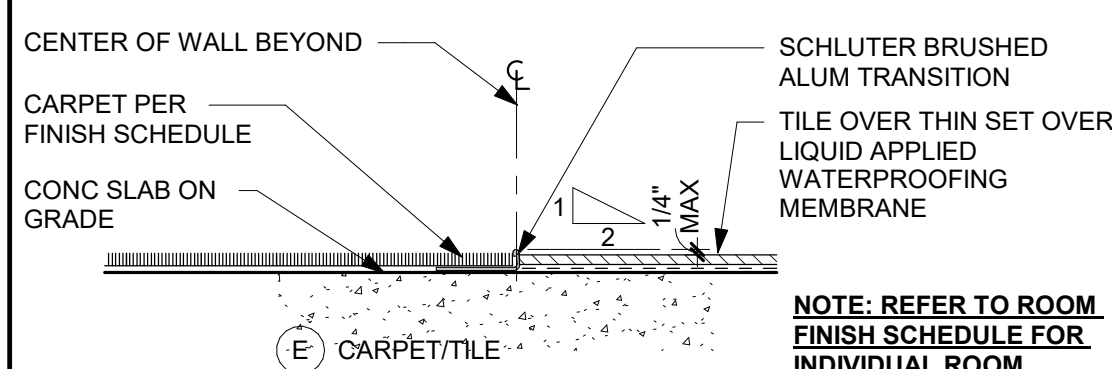


**NOTE: REFER TO ROOM  
FINISH SCHEDULE FOR  
INDIVIDUAL ROOM  
FLOOR FINISHES**






TYPICAL ATTACHMENTS (APPLY TO ALL CONDITIONS AS APPLICABLE):

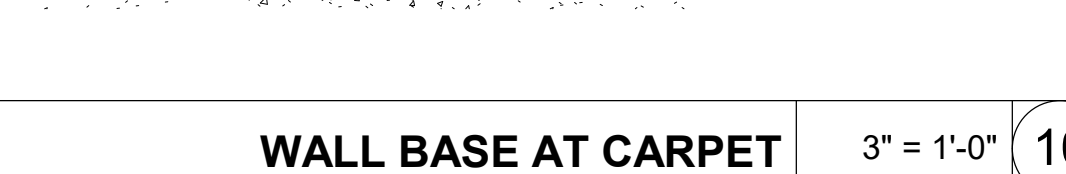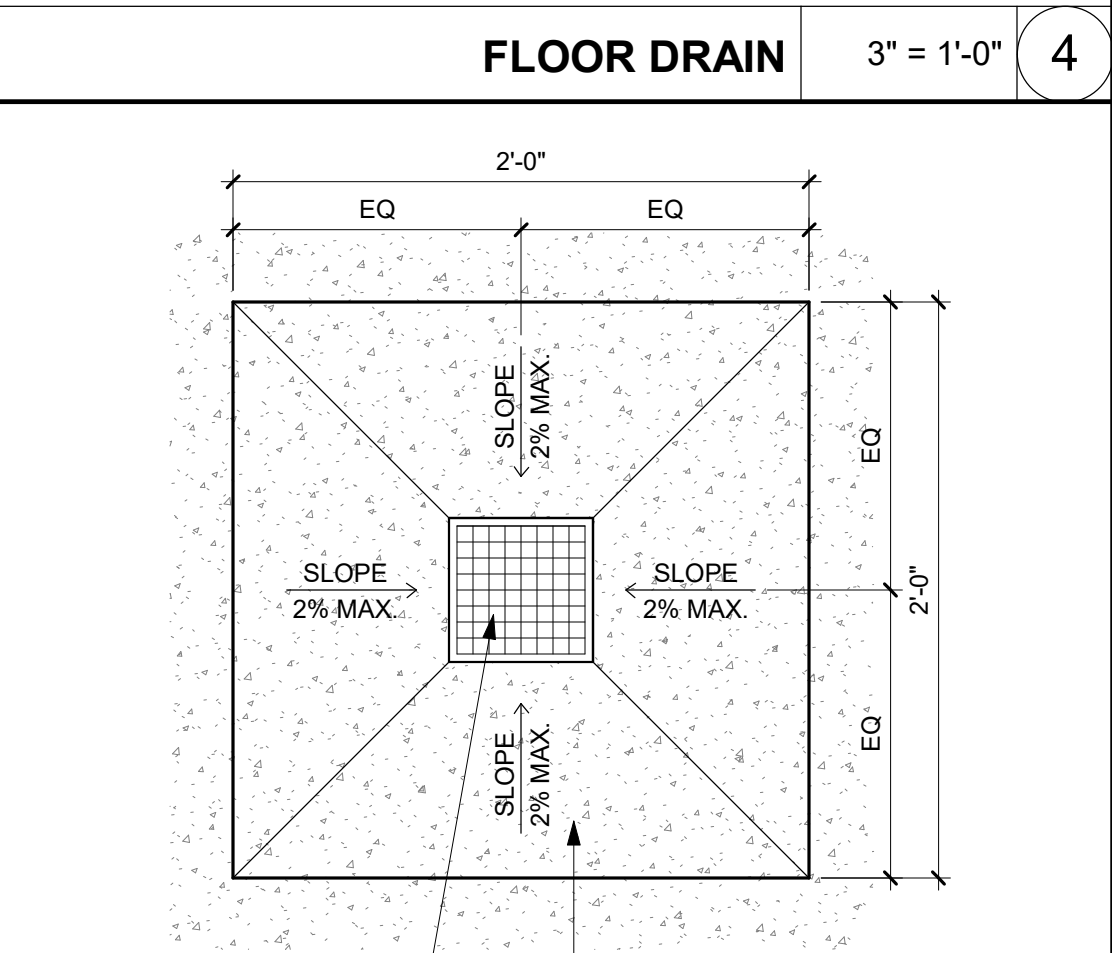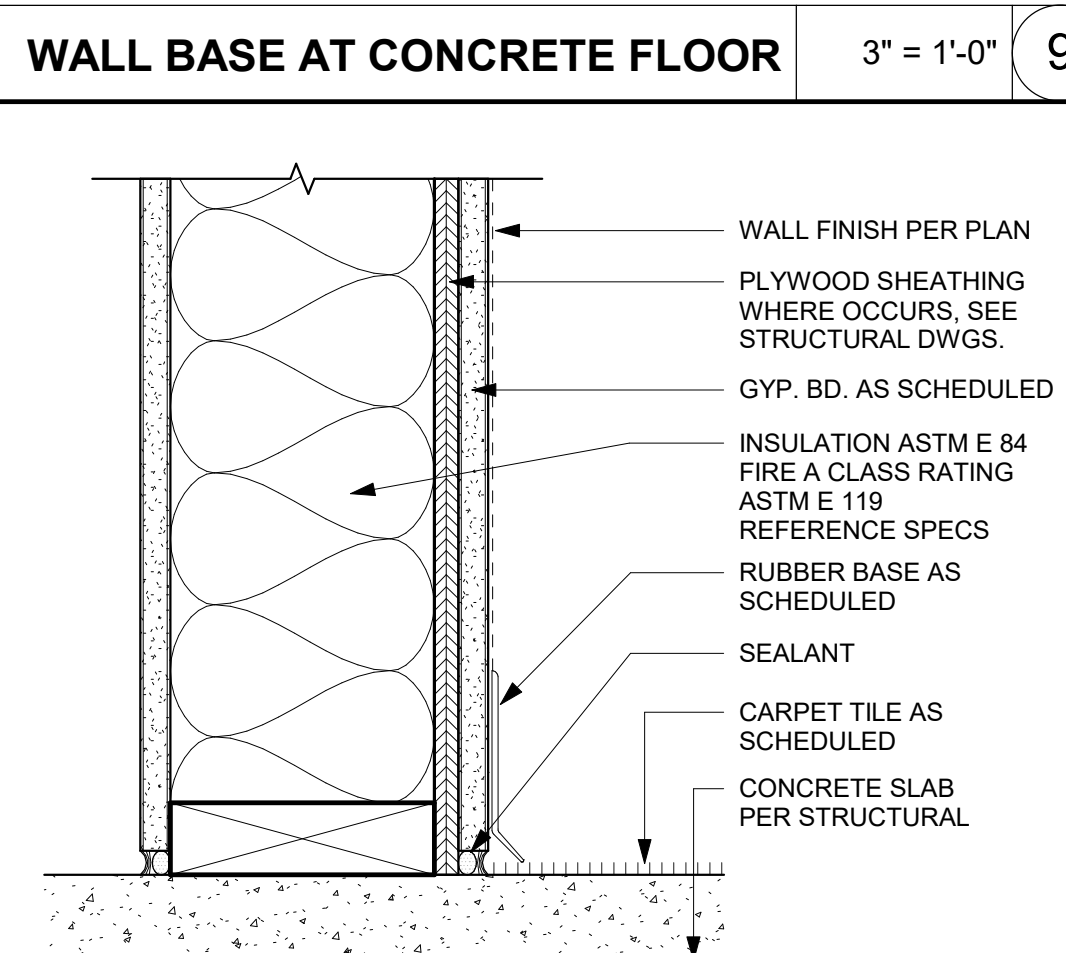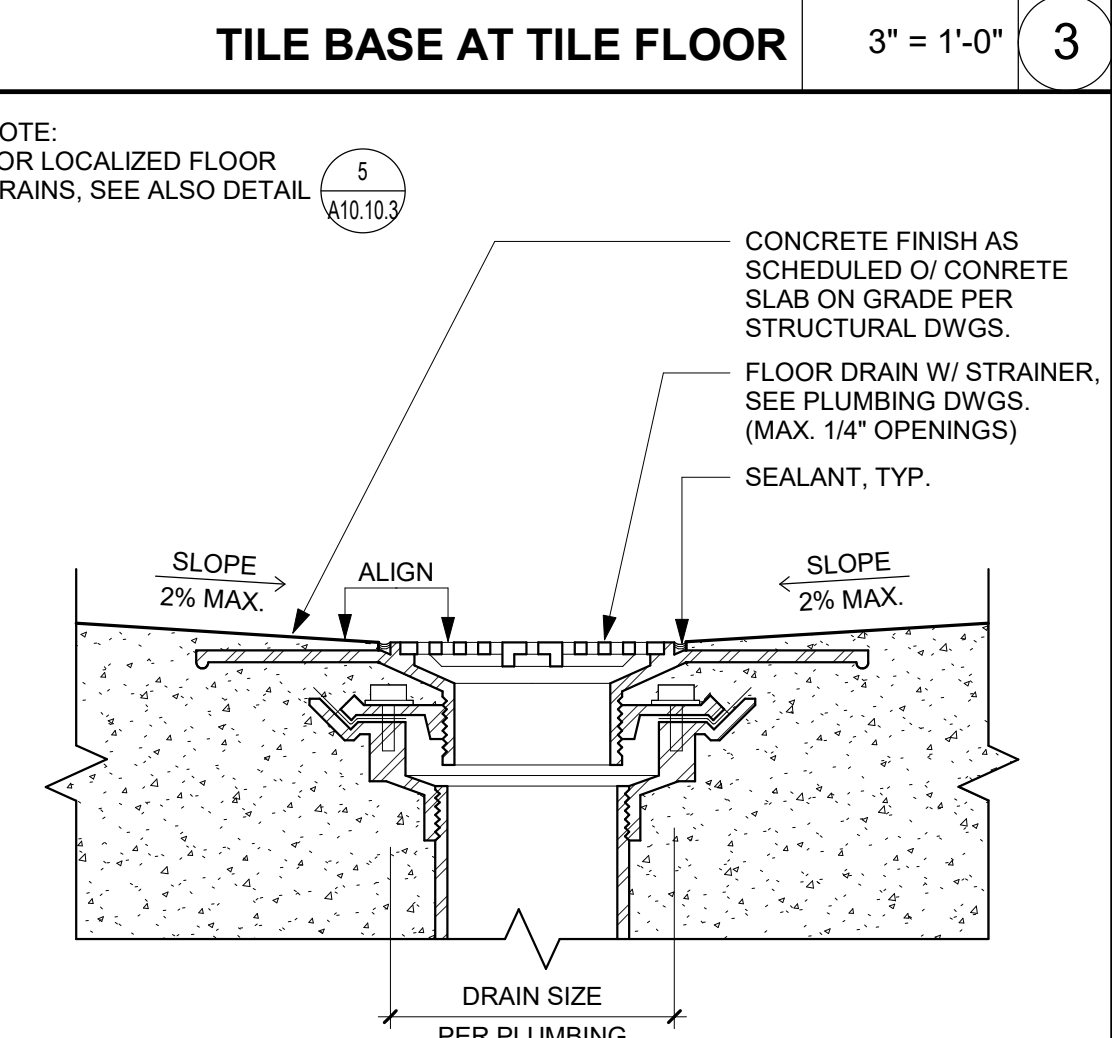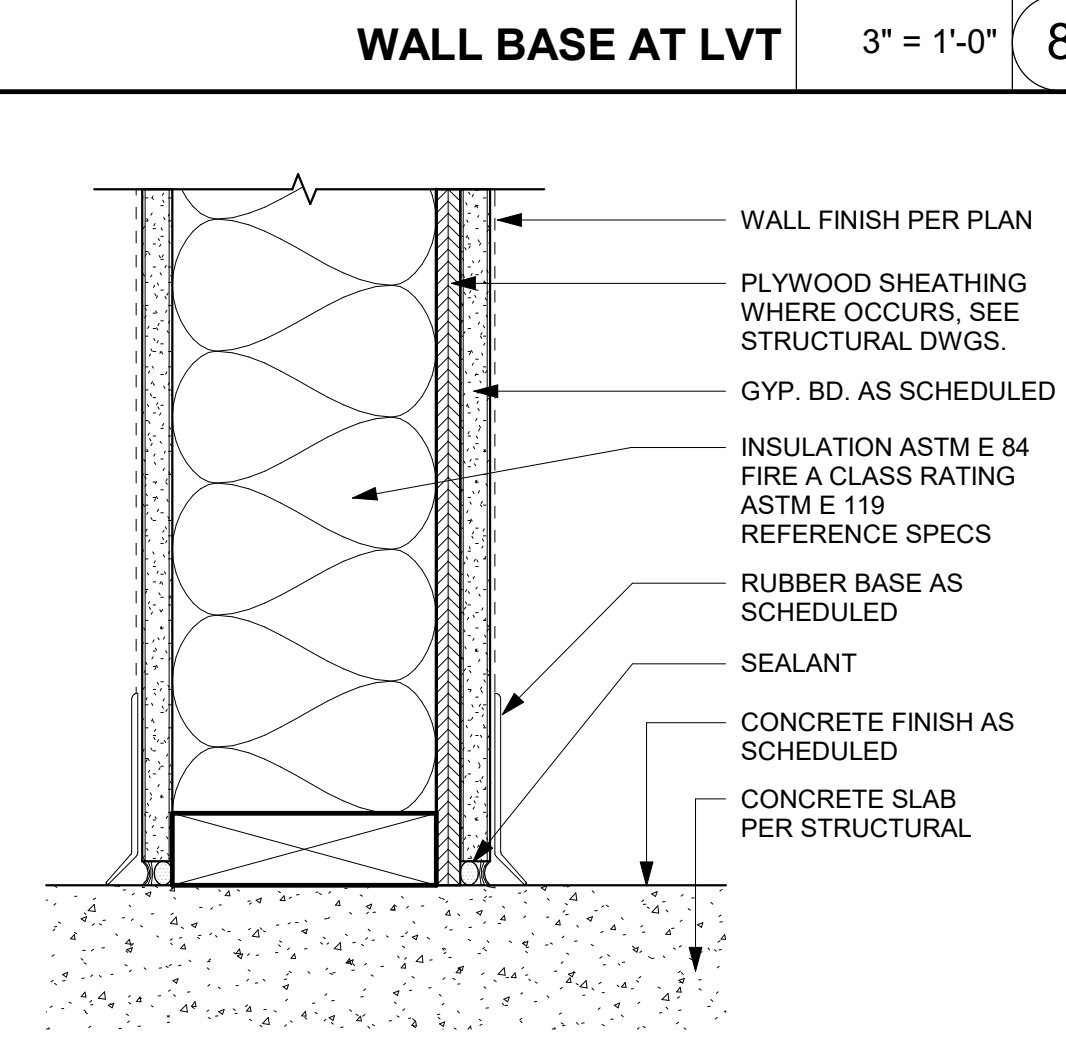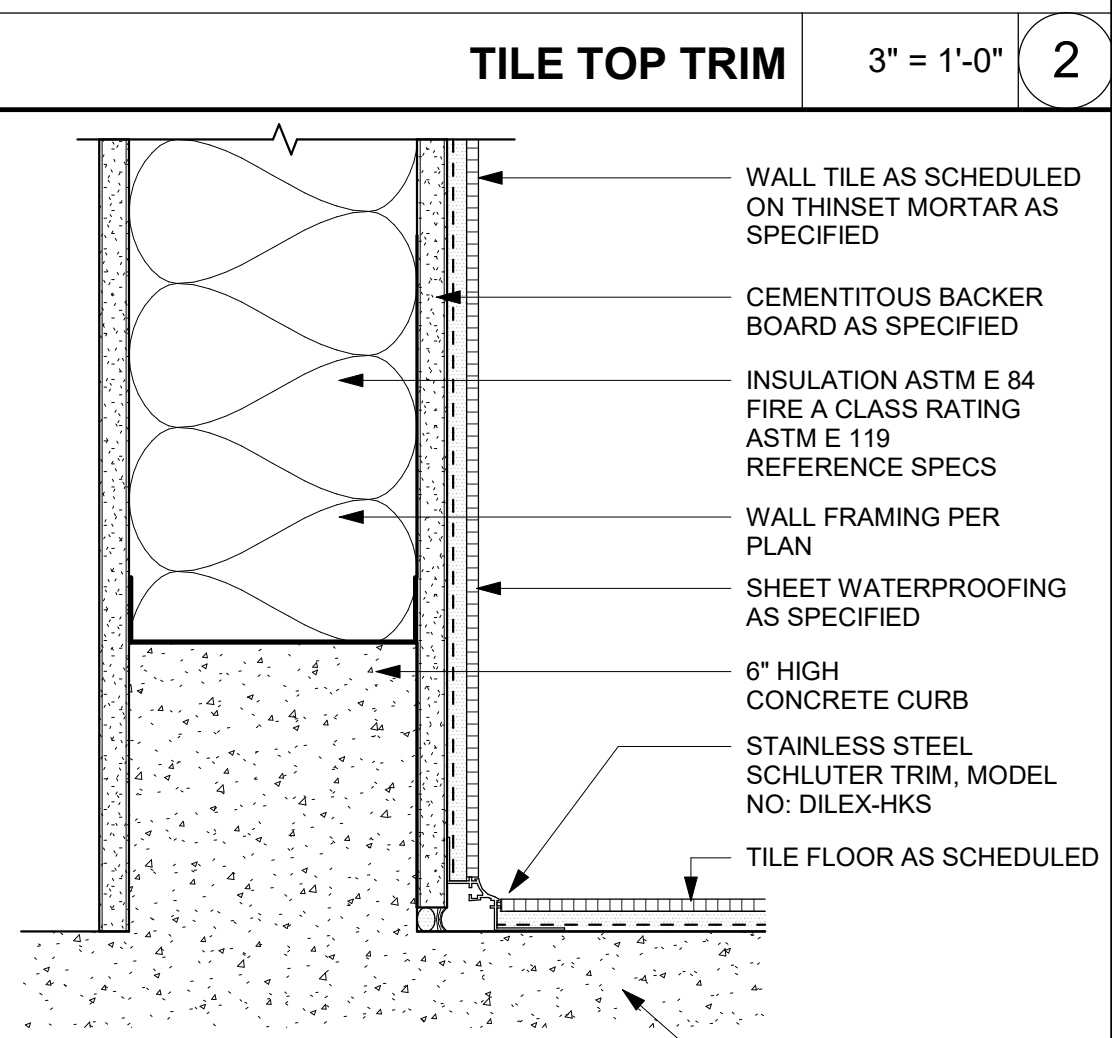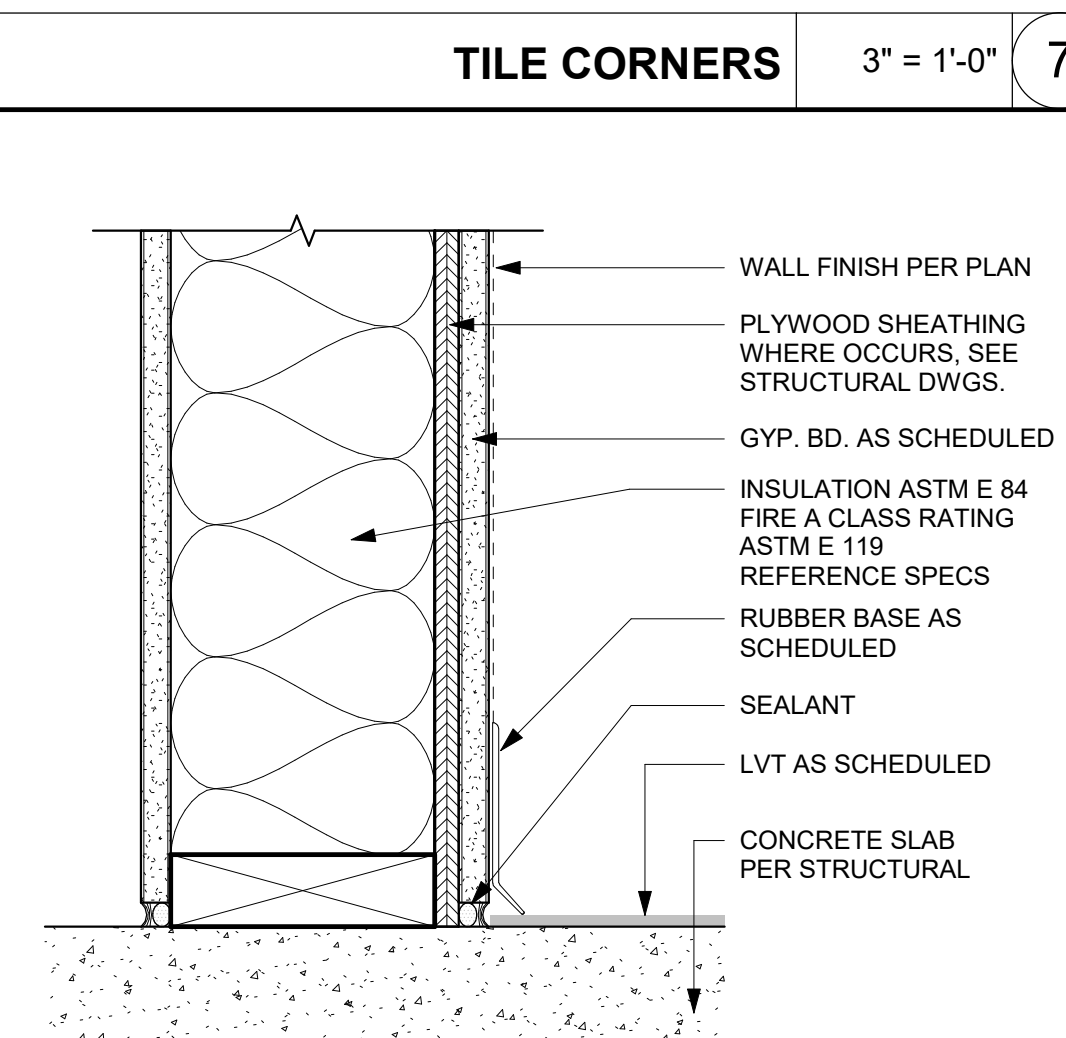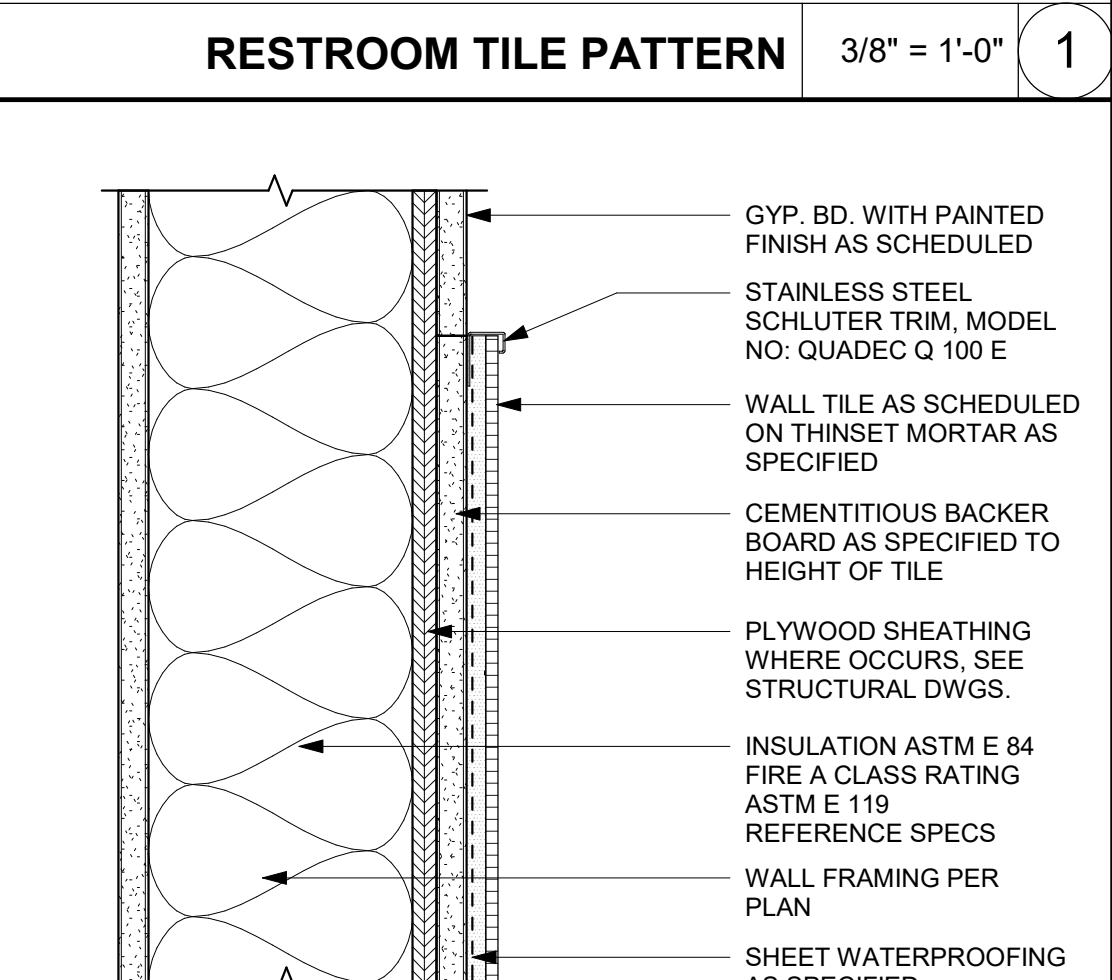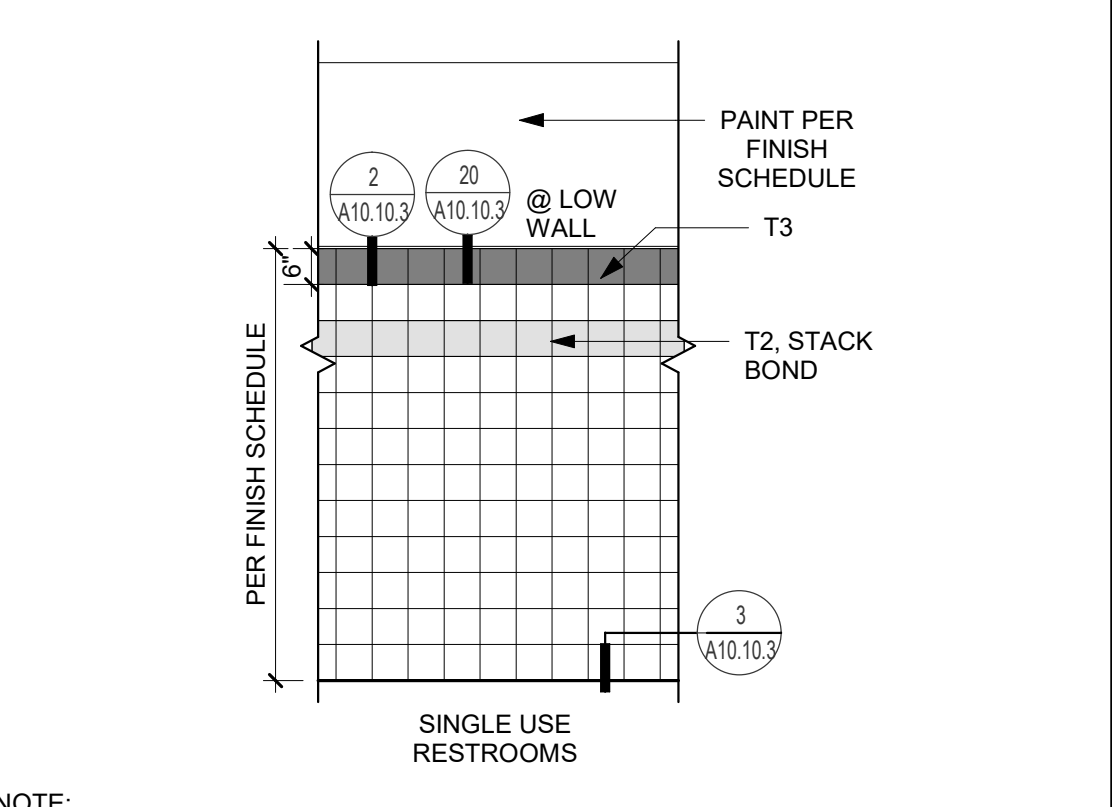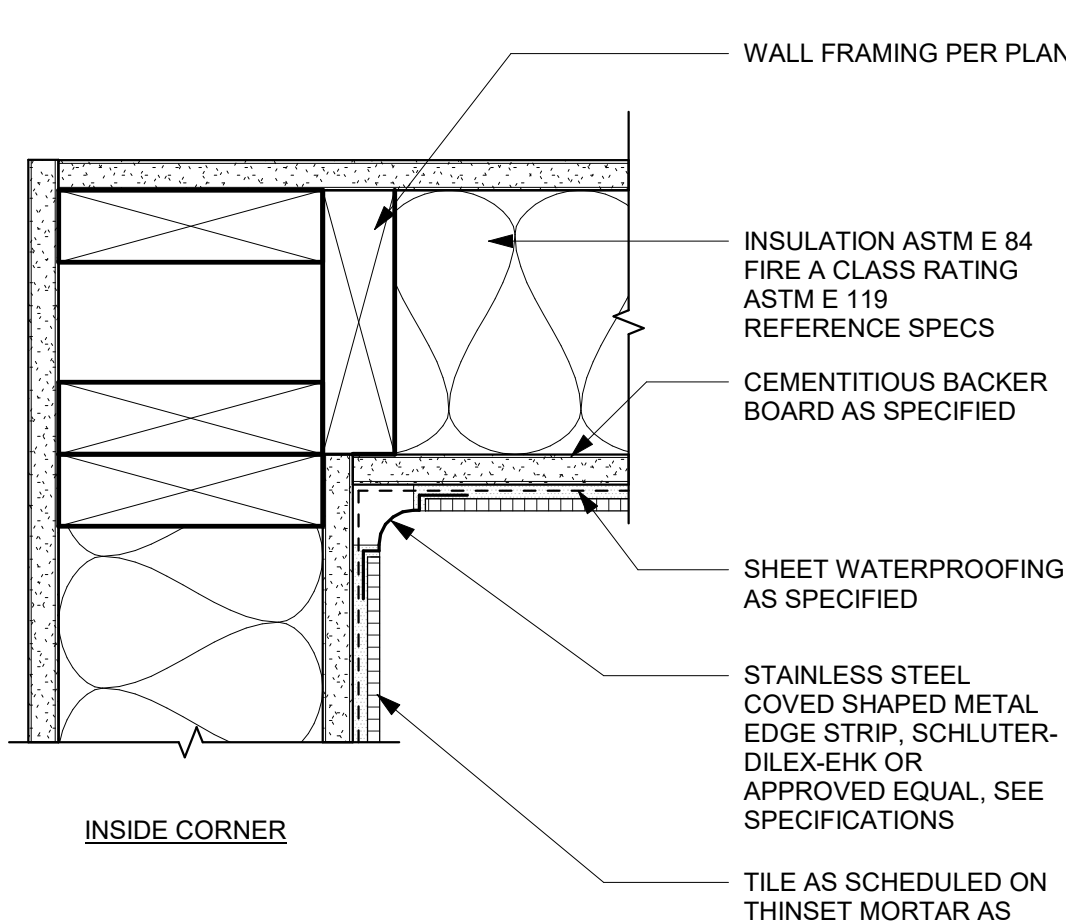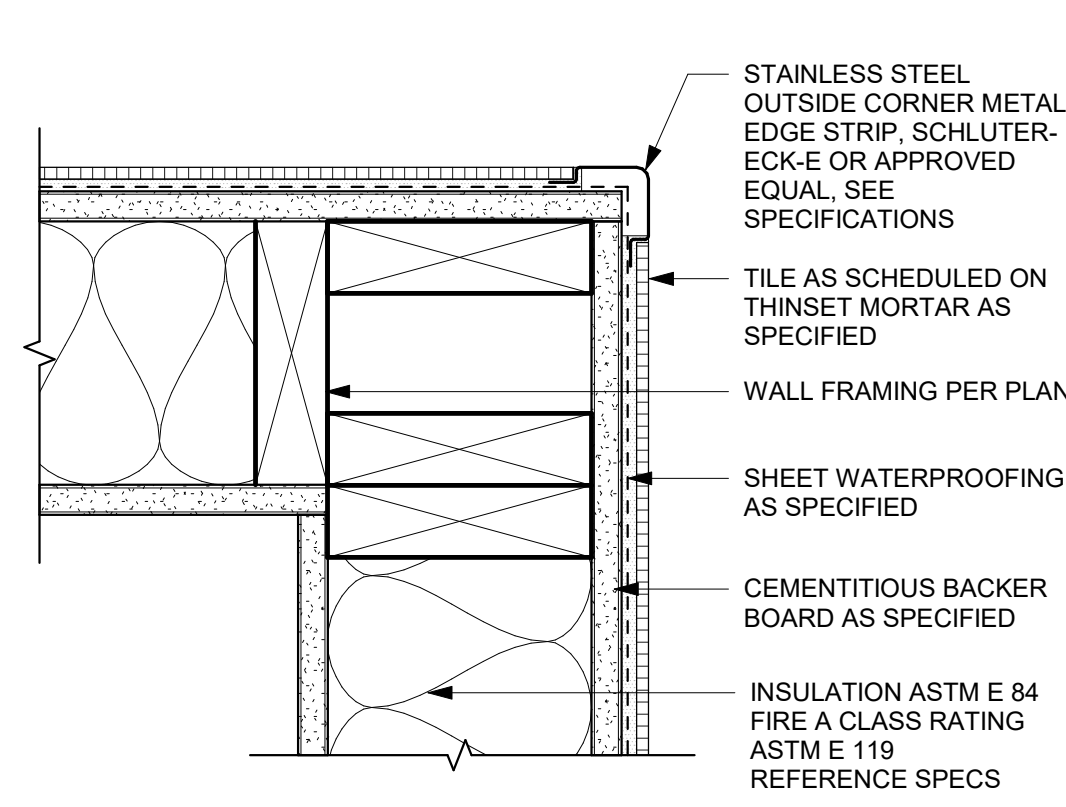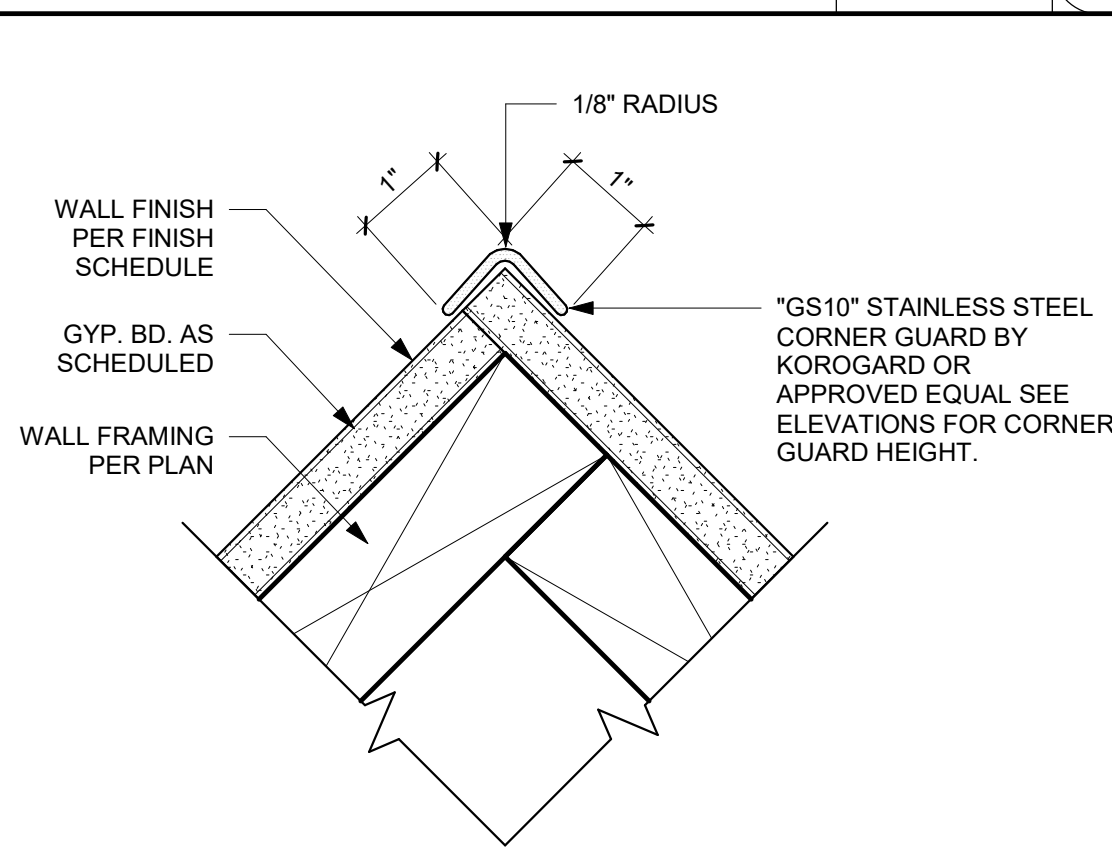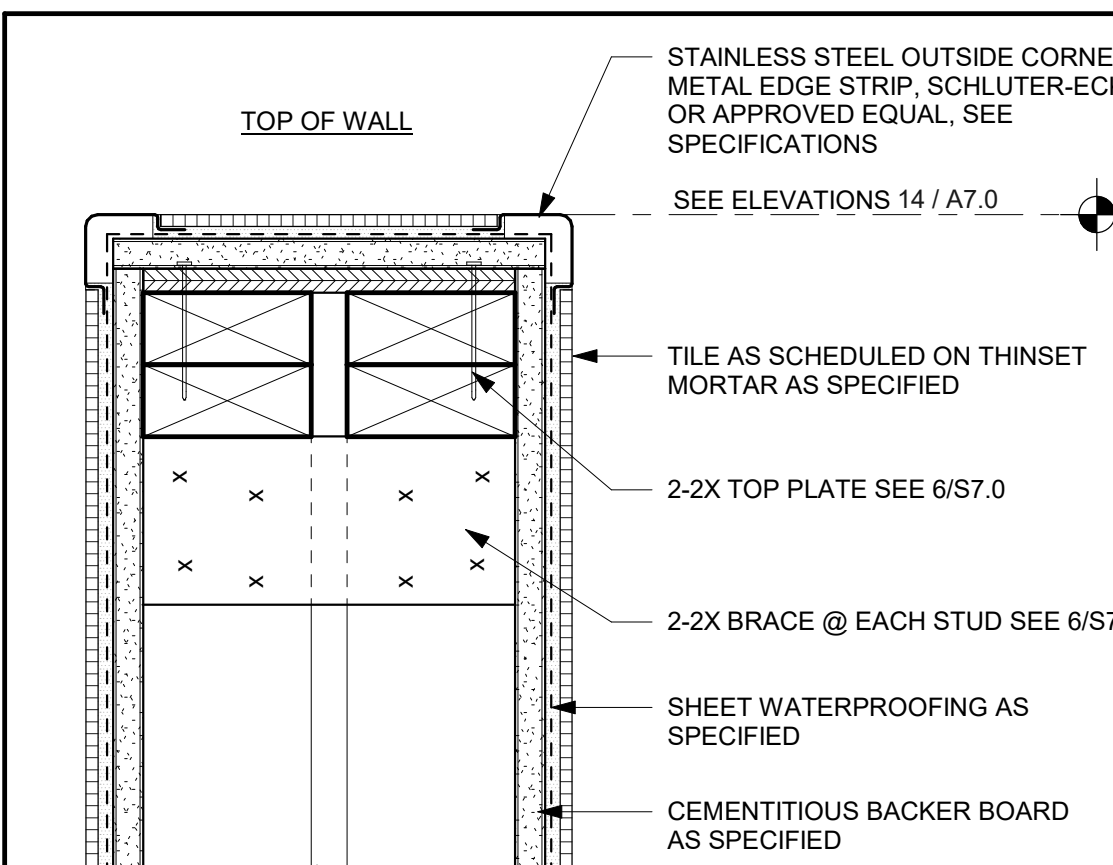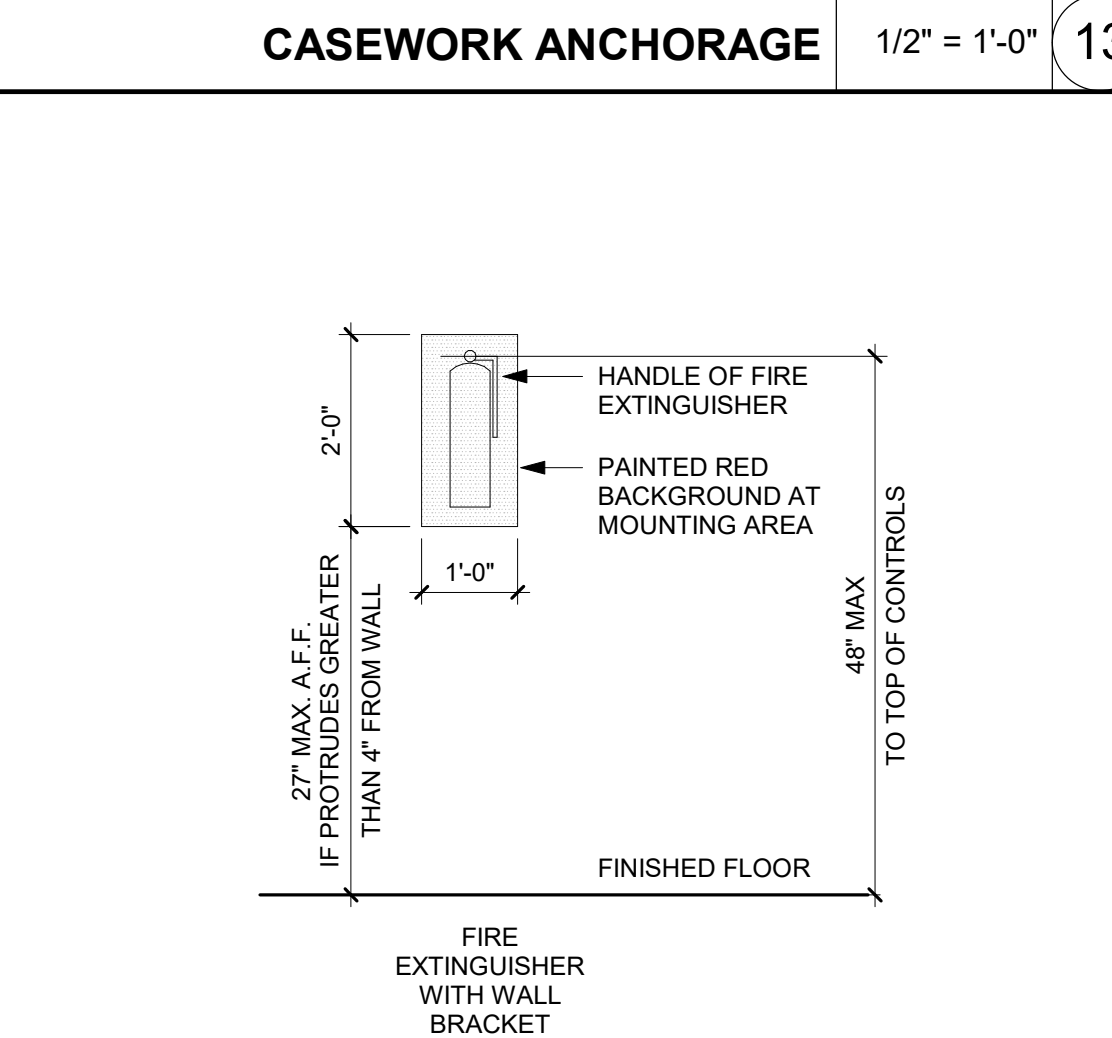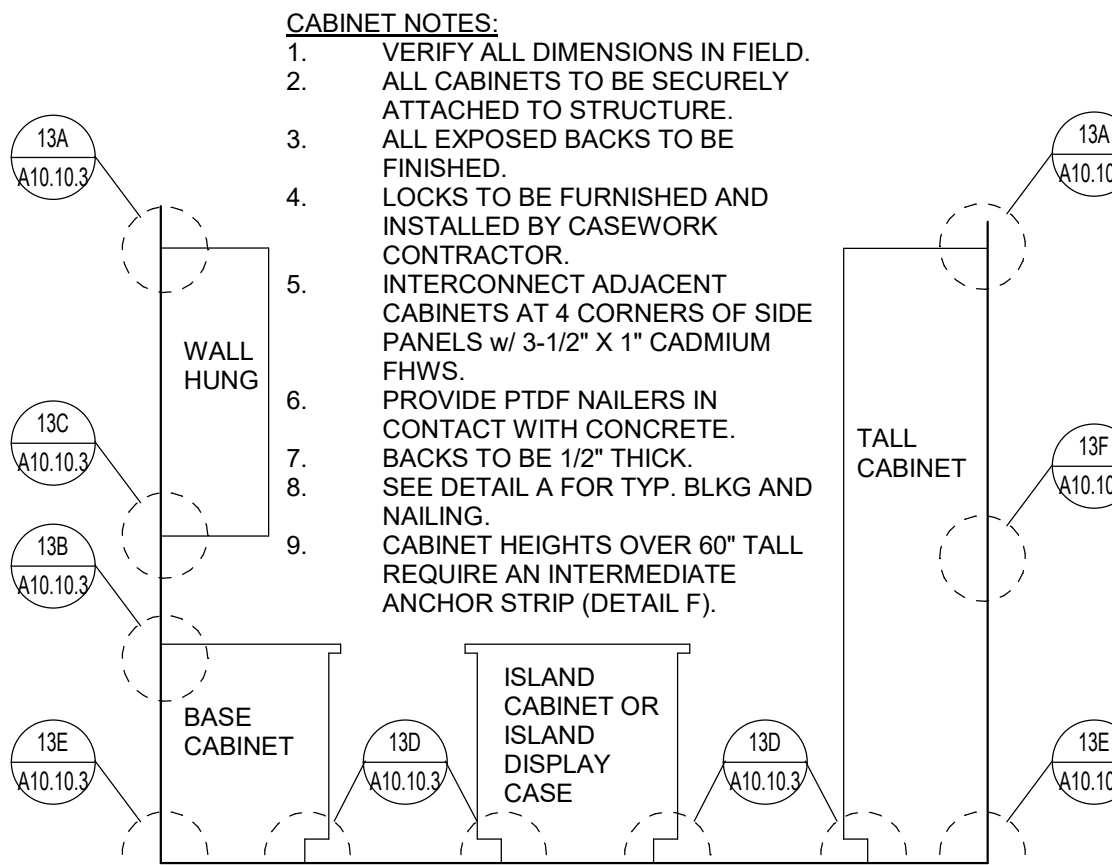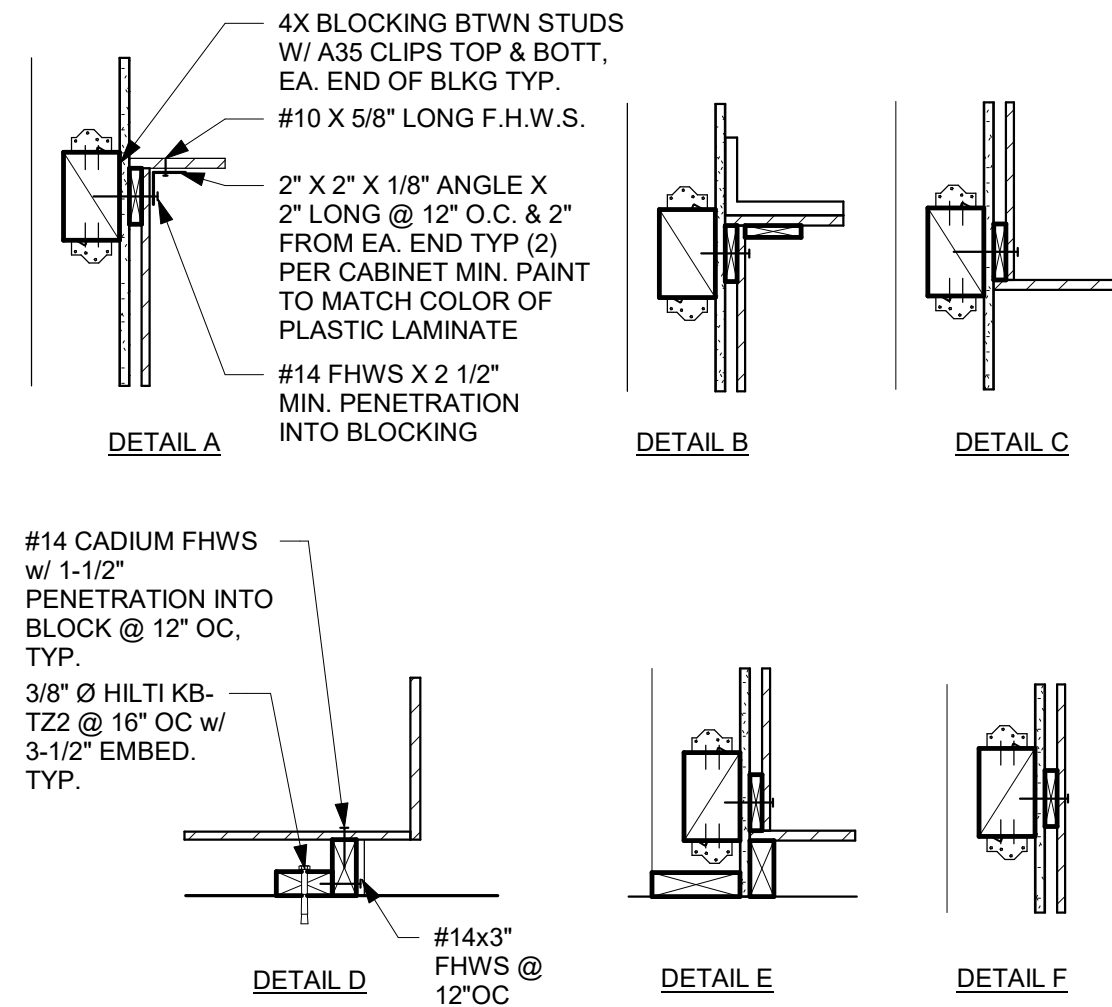

DSA STAMP

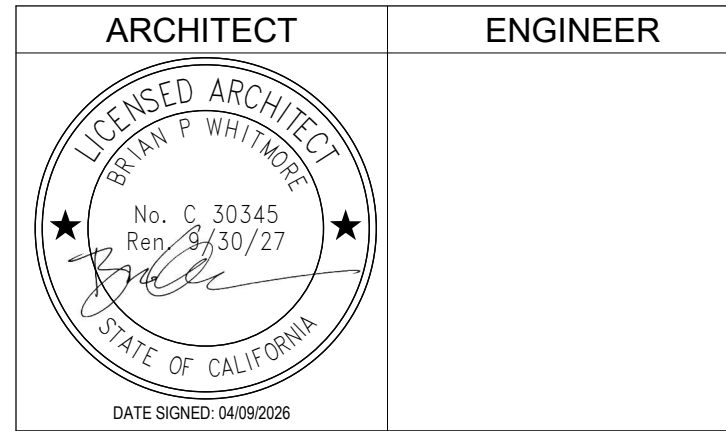


GENERAL NOTES:

1. This sheet is part of a set and is not to be used alone.
2. This sheet is not to be used for construction unless the architect's stamp and signature appear on the drawings and the status box indicated drawings have been released for construction.
3. These plans and prints thereof, as instruments of service, are owned by the architect and are for use on this project only. Reproduction and/or distribution without the prior written consent of the architect is forbidden.
4. Copyright Studio W Associates, Inc. 2024.

| NO. | REMARKS | DATE |
|-----|---------|------|
|     |         |      |
|     |         |      |
| DRAWING STATUS                                  | DATE       |
|-------------------------------------------------|------------|
| <input checked="" type="radio"/> DSA PLAN CHECK | 04/09/2026 |
| <input type="radio"/> DSA BACK CHECK            |            |
| <input type="radio"/> BIDDING                   |            |
| <input type="radio"/> CONSTRUCTION              |            |

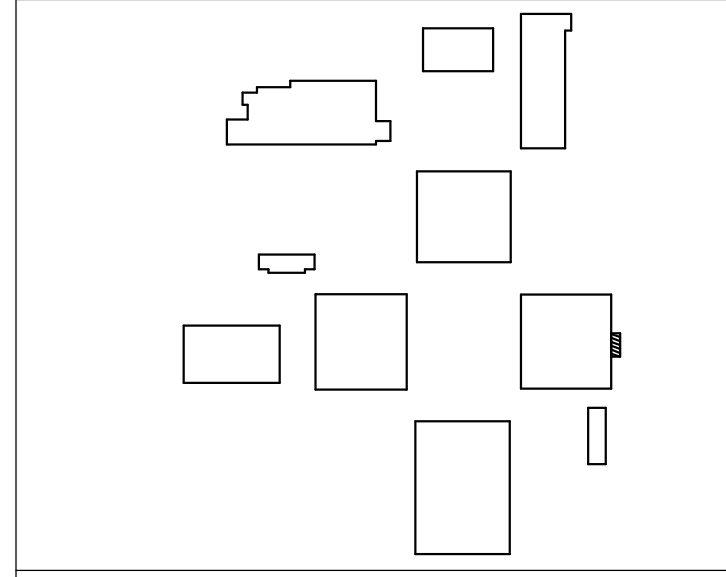

PLACENTIA-YORBA LINDA UNIFIED SCHOOL DISTRICT

1301 E ORANGETHORPE AVE  
PLACENTIA, CA 92870

DSA SUBMITTAL

GOLDEN ELEMENTARY SCHOOL RESTROOM ADDITIONS

740 GOLDEN AVE, PLACENTIA, CA 92870

SPECIALTIES

|                                 |                            |
|---------------------------------|----------------------------|
| Date<br>04/09/2026              | Project Number<br>25060    |
| Application Number<br>04-125322 | Drawing Number<br>A10.10.3 |
| Drawn<br>HF/ KM                 | Checked<br>THH             |

GENERAL NOTES

1. GENERAL

1.1. GENERAL NOTES SHALL APPLY TO ALL DRAWINGS.

1.2. ALL CODE OR STANDARDS REFERENCES SHALL BE CONSIDERED TO BE THE MOST RECENT EDITION OF THE CODE OR STANDARD.

1.3. THE DESIGN WAS PERFORMED IN ACCORDANCE WITH THE 2022 CALIFORNIA BUILDING CODE AND LOCAL JURISDICTION BUILDING CODES. ALL WORK SHALL BE COMPLETED IN ACCORDANCE WITH ALL LOCAL JURISDICTION AND STATE BUILDING CODES IN EFFECT AT THE SITE OF THE BUILDING.

1.4. THE ENGINEER SHALL NOT BE RESPONSIBLE FOR THE CONSTRUCTION MEANS, TECHNIQUES, PROCEDURES, METHODS, SEQUENCES, SAFETY PRECAUTIONS, AND PROGRAMS IN CONNECTION WITH THE WORK. NOR SHALL THE ENGINEER BE RESPONSIBLE FOR THE ACTS OR OMISSIONS OF THE CONTRACTOR, SUBCONTRACTOR, OR ANY PERSONS PERFORMING ANY OF THE WORK OR FOR THE FAILURE TO COMPLETE THE WORK AS SPECIFIED BY THE CONTRACT DOCUMENTS.

1.5. BELOW ARE THE DESIGN LOADS AND PARAMETERS THAT WERE USED IN THE DESIGN OF THE STRUCTURE.

| SEISMIC DESIGN PARAMETERS |     |            |       |  |
|---------------------------|-----|------------|-------|--|
| DESIGN CATEGORY           | I   | SOIL CLASS | SDS   |  |
| D                         | 1.0 | DEFAULT    | 1.056 |  |

| WIND DESIGN PARAMETERS |     |        |      |     |
|------------------------|-----|--------|------|-----|
| EXPOSURE               | I   | V(MPH) | Kd   | Kzt |
| C                      | 1.0 | 95     | 0.85 | 1.0 |

1.6. ALL MEMBERS AND CONNECTIONS FOR THE PROJECT, WHICH MAY NOT BE SHOWN OR SHOWN FULLY, SHALL BE CONSTRUCTED IN A MANNER SIMILAR TO THAT USED FOR SIMILAR MEMBERS AND CONNECTIONS.

1.7. THE EXISTING MEMBERS, CONNECTIONS AND CONDITIONS SHOWN ON THESE DRAWINGS HAS BEEN DETERMINED BY SOME MINOR FIELD VERIFICATION AND ANY AVAILABLE "RECORD" DRAWINGS MADE AVAILABLE TO THE ENGINEER. THE ENGINEER HAS MADE A GOOD FAITH EFFORT TO DETERMINE THE EXISTING CONSTRUCTION INFORMATION AND TECHNIQUES BUT SHALL NOT BE HELD ACCOUNTABLE FOR THE COMPLETE ACCURACY OF THE EXISTING CONDITIONS SHOWN ON THE PLANS AND DETAILS. THE CONTRACTOR AND SUBCONTRACTORS SHALL MAKE ALLOWANCES AND PROVISIONS IN PRICING AND TIME FRAME FOR ANY FIELD ADJUSTMENTS THAT MAY BE REQUIRED. PRIOR TO THE START OF WORK, THE CONTRACTOR AND SUBCONTRACTORS SHALL VISIT THE SITE AND DETERMINE THE EXISTING CONSTRUCTION AND TECHNIQS FOR THEMSELVES AND BRING TO THE ATTENTION OF THE ENGINEER ANY DISCREPANCIES.

1.8. ALL DIMENSIONS SHALL BE VERIFIED BY THE CONTRACTOR AND SUBCONTRACTOR PRIOR TO THE START OF WORK. ALL DIMENSIONS SHALL BE COORDINATED WITH THE STRUCTURAL AND ARCHITECTURAL DRAWINGS AS WELL AS ALL OTHER DRAWINGS AND SPECIFICATIONS. REPORT ANY AND ALL DISCREPANCIES TO THE ENGINEER BEFORE PROCEEDING WITH WORK. FABRICATION OF MEMBERS AND CONNECTIONS SHALL NOT START UNTIL ALL DISCREPANCIES ARE RESOLVED.

1.9. CONDUCT ALL WORK IN A MANNER WHICH MINIMIZES THE DAMAGE TO THE EXISTING STRUCTURE AND FINISHES.

1.10. (E) INDICATES EXISTING CONSTRUCTION.

1.11. THE STRUCTURAL SYSTEMS HAVE BEEN DESIGNED TO RESIST THE SUPERIMPOSED LIVE LOADS REQUIRED BY THE BUILDING CODE AND FOR ADDITIONAL LOADING DETERMINED BY STANDARD ENGINEERING PRACTICES. NO SPECIAL LOADING CONDITIONS HAVE BEEN CONSIDERED FOR RESISTING CONCENTRATED LOADS FROM STORAGE AND HANDLING OF CONSTRUCTION MATERIALS OR FROM OPERATION OF CONSTRUCTION EQUIPMENT. ALL SCAFFOLDING, BRACING AND SHORING SYSTEMS REQUIRED FOR INSTALLATION, STABILITY, AND SAFETY OF NEW WORK AND PROTECTION REQUIRED FOR THE SAFETY OF PEDESTRIANS AND JOBSITE PERSONNEL SHALL BE PROVIDED BY THE CONTRACTOR. THE CONTRACTOR IS, AT ALL TIMES, SOLELY AND COMPLETELY RESPONSIBLE FOR THE CONDITIONS OF THE JOBSITE REPRESENTING THE SAFETY OF PERSONS AND PROPERTY. ALL NEW AND EXISTING CONSTRUCTION AND MATERIALS SHALL BE PROTECTED BY THE CONTRACTOR FROM ADVERSE CONDITIONS AND DAMAGE.

1.12. SHOP DRAWING SHALL BE SUBMITTED FOR THE FOLLOWING ITEMS:

1.12.1. CONCRETE MIX DESIGN.

1.12.2. CONCRETE REINFORCING.

THE PROJECT ENGINEER OF RECORD SHALL STAMP THE SUBMITTAL AS HAVING BEEN REVIEWED OR APPROVED PRIOR TO SUBMITTAL TO THE BUILDING OFFICE HAVING JURISDICTION AND DISTRIBUTION TO THE JOBSITE. IF THE SUBMITTAL IS IN PAPER FORM INCLUDE AT LEAST ENOUGH SETS OF PRINTS FOR THE ENGINEER TO RETAIN ONE.

1.13. UNLESS SPECIFICALLY STATED IN THE APPROVAL, THE APPROVAL OF SHOP DRAWINGS DOES NOT RELIEVE THE CONTRACTOR OR SUBCONTRACTORS FROM COMPLIANCE WITH THE REQUIREMENTS OF THE DRAWINGS AND SPECIFICATIONS. DIMENSIONS AND QUANTITIES MAY NOT BE CHECKED BY THE ENGINEER, AND APPROVAL OF THE SHOP DRAWINGS BY THE ENGINEER ONLY REPRESENTS THE APPROVAL OF GENERAL FABRICATION.

1.14. IN ANY CONDITION WHERE THE INTENT OF THE DRAWINGS IS IN DOUBT, WHERE THERE APPEARS TO BE AN ERROR ON THE DRAWINGS, DISCREPANCY BETWEEN THE DRAWINGS AND FIELD CONDITIONS OR THERE APPEARS TO BE TYPOGRAPHICAL ERRORS IN THE SPECIFICATIONS, NOTIFY THE ENGINEER FOR INSTRUCTIONS ON HOW TO PROCEED. IN THE CASE WHERE THE CONTRACTOR PROCEEDS WITH THE WORK IN QUESTION WITHOUT DIRECTION FROM THE ENGINEER, THE CONTRACTOR OR SUBCONTRACTORS SHALL BE RESPONSIBLE FOR ANY INCORRECT CONSTRUCTION.

1.15. IF TWO OR MORE DETAILS APPLYING TO THE SAME PART OF THE WORK ARE IN CONFLICT, THE MOST RESTRICTIVE CONDITION SHALL APPLY UNLESS CLARIFIED OR OTHERWISE APPROVED BY THE ENGINEER.

1.16. THE CONDITIONS AFFECTING THE WORK SHALL BE CAREFULLY EXAMINED BY THE CONTRACTOR AND EACH SUBCONTRACTOR BEFORE PROCEEDING AND SHALL REPORT TO THE ENGINEER ANY CONDITION WHICH PREVENTS THE PROPER COMPLETION OF THE WORK. FAILURE TO REPORT ANY SUCH UNSUITABLE CONDITION WILL CONSTITUTE ACCEPTANCE OF ALL CONDITIONS BY THE CONTRACTOR OR SUBCONTRACTORS.

1.17. SPECIAL INSPECTION SHALL BE PROVIDED BY THE OWNER OF THE STRUCTURE AS REQUIRED BY SECTION 1701A OF THE 2022 CALIFORNIA BUILDING CODE FOR EACH OF THE ITEMS LISTED BELOW.

1.17.1. EPOXY OR EXPANSION BOLTS/REBAR/THEADED RODS IN CONCRETE OR MASONRY.

1.18. WATERPROOFING IS NOT PART OF THE STRUCTURAL SCOPE. STRUCTURAL ENGINEER IS NOT RESPONSIBLE FOR ANY WATERPROOFING, WATER RESISTANCE OR ANY OTHER WATER RESISTANCE SCOPE.

## 2. FOUNDATIONS

2.1. EXCAVATIONS CAST WITHOUT FORMING IN EARTH TRENCHES SHALL BE COMPLETED AS STRAIGHT, CLEAN AND DEEP AS POSSIBLE TO THE REQUIRED SIZE AND SHAPE OF THE FOOTINGS. ALL EXCAVATIONS SHALL BE BACKFILLED WITH CONCRETE OR COMPACTED SOIL/GRAVEL AS DIRECTED BY THE GEOTECHNICAL ENGINEER. REFER ALSO TO THE GEOTECHNICAL REPORT FOR FURTHER INSTRUCTIONS. IF FOUNDATION CONCRETE IS NOT POURED DIRECTLY AGAINST UNDISTURBED SOIL DUE TO FORM WORK, THE VOIDS CREATED FROM THE FORM WORK SHALL BE BACKFILLED WITH CONCRETE OR SOIL/GRAVEL MATERIAL COMPACTED TO AT LEAST 90% OF ITS RELATIVE COMPACTION

2.2. NO GEOTECHNICAL REPORT HAS BEEN PREPARED FOR THIS PROJECT. USE ALLOWABLE SOIL BEARING VALUES PER TABLE 1806A.2 OF THE 2022 CALIFORNIA BUILDING CODE.

2.3. ALLOWABLE SOIL PRESSURES:

1500 LBS/SQ. FT. FOR DEAD LOADS.

1500 LBS/SQ. FT. FOR COMBINED DEAD AND LIVE LOADS

2000 LBS/SQ. FT. FOR COMBINED DEAD, LIVE AND SEISMIC LOADS

## 3. CONCRETE

3.1. CONCRETE MATERIALS:

3.1.1. CEMENT: ASTM C 150 TYPE II, THROUGHOUT THE PROJECT CEMENT OF THE SAME BRAND, TYPE AND SOURCE SHALL BE USED. USE LOW ALKALI CEMENT IN ANY CASE WHERE THE AGGREGATES ARE POTENTIALLY REACTIVE.

3.1.2. AGGREGATES: ASTM C 33 AND C 88. THE AGGREGATES USED SHALL BE CONSTANT AND FROM A SOURCE WITH A PROVEN HISTORY OF SUCCESSFUL USE. IF THE SOURCE IS NOT CONSTANT, 10 DAYS PRIOR NOTICE IS REQUIRED FOR APPROVAL OF NEW SOURCE AFTER RECHECK OF MIX DESIGN.

3.1.2.1. FINE AGGREGATE SHALL BE SAND FROM SOURCES APPROVED BY THE STRUCTURAL ENGINEER.

3.1.2.2. COARSE AGGREGATE SHALL BE COARSE LIMESTONE OR GRANITE AGGREGATE, FROM SOURCES APPROVED BY STRUCTURAL ENGINEER.

3.1.3. CONCRETE MIXES SHALL CONFORM TO ALL APPLICABLE CALIFORNIA BUILDING CODE AND ACI 318 REQUIREMENTS REGARDLESS OF OTHER MINIMUM REQUIREMENTS SPECIFIED HEREIN OR ON THE DRAWINGS. THE CONCRETE DESIGN MIX MUST BE COMPLETED BY A TESTING LABORATORY THAT IS APPROVED BY THE ENGINEER AND THE GOVERNING AGENCY BEFORE USE. ALL MIX DESIGNS MUST BE SUBMITTED TO AND APPROVED BY THE ENGINEER. THE PROPORTION OF CEMENT, AGGREGATES (FINE AND COARSE), WATER, AND GRADATION OF COMBINED AGGREGATES SHALL BE SHOWN IN THE DESIGN.

3.1.4. THE CONCRETE MIX DESIGN SHALL AT MINIMUM MEET THE REQUIREMENTS AS INDICATED BELOW. THE CEMENT CONTENT MAY BE INCREASED BEYOND THE SPECIFIED AMOUNT IF REQUIRED TO ACHIEVE THE NECESSARY COMPRESSIVE STRENGTH IN A GIVEN TIME FRAME.

3.1.5. SCHEDULE OF CONCRETE MIXES:

| MIX NO. | LOCATION              | 28 DAY COMPRESSIVE STRENGTH | MIN. CEMENT CONTENT (SACKS) | SLUMP RANGE | MAX. AGGREGATE SIZE |
|---------|-----------------------|-----------------------------|-----------------------------|-------------|---------------------|
| 1       | FOUNDATIONS           | 3000 psi                    | 5                           | 3"-4"       | 1"                  |
| 2       | SLAB ON GRADE         | 3000 psi                    | 5½                          | 3"-4"       | 1"                  |
| 3       | CAST IN PLACE & MISC. | 3000 psi                    | 5½                          | 3"-4½"      | 1"                  |

3.2. REINFORCING BARS SHALL BE INTERMEDIATE GRADE ASTM A615, GRADE 60, TYPICAL, UNLESS OTHERWISE NOTED. REINFORCING BARS THAT ARE TO BE WELDED SHALL BE ASTM A706, GRADE 60. ALL WELDING OF REINFORCING BARS TO BE INSPECTED PER SECTION 1705A.3.1 OF THE 2022 CALIFORNIA BUILDING CODE.

3.3. WELDED WIRE FABRIC REINFORCING TO BE ASTM A185 GRADE 65 WITH A MINIMUM LAP OF AT LEAST TWO CROSS WIRES.

3.4. PROVIDE CONCRETE COVER PROTECTION FOR REINFORCEMENT PER THE FOLLOWING:

3.4.1. SURFACES POURED AGAINST EARTH

3.4.2. FORMED SURFACES EXPOSED TO EARTH OR WEATHER:

3.4.2.1. NO. 6 TO NO. 18 BARS

3.4.2.2. NO. 5 BARS, W31 OR D31 WIRE AND SMALLER

3.4.3. CONCRETE NOT EXPOSED TO WEATHER OR IN CONTACT WITH THE GROUND:

3.4.3.1. SURFACES OF SLABS, WALLS, AND JOISTS

3.4.3.1.1. NO. 14 AND NO. 18 BARS

3.4.3.1.2. NO. 11 BAR AND SMALLER

3.4.3.2. BEAMS, COLUMNS:

3.4.3.2.1. PRIMARY REINFORCEMENT, TIES, STIRRUPS, SPIRALS

3.5. ALL EXPOSED EDGES OF CONCRETE SHALL HAVE A ¾" CHAMFER, UNLESS OTHERWISE SHOWN.

3.6. PRIOR TO POURING CONCRETE, RIGIDLY SECURE ALL REINFORCING, ANCHOR BOLTS, INSERTS, ETC.

3.7. HORIZONTAL REINFORCING SHALL BE SUPPORTED ON GALVANIZED CHAIRS (EXCEPT AT FOOTINGS OR SLABS-ON-GRADE MORTAR BLOCKS OR OTHER APPROVED METHOD OF SUPPORT MAY BE USED).

3.8. EDGE OF SLAB FORM WORK MAY BE REMOVED AFTER A MINIMUM OF 24 HOURS. FORM WORK FOR WALLS 4'-0" TALL OR LESS MAY BE AFTER 36 HOURS. ALL OTHER REMOVAL OF FORM WORK, SHORING AND RESHORING SCHEDULES SHALL BE SUBMITTED TO THE ENGINEER FOR APPROVAL.

3.9. HOOKS SHALL BE STANDARD HOOKS PER ACI 318 UNLESS OTHERWISE NOTED.

3.10. LAP COCKET SPLICES, HOOK EMBEDMENT, AND DEVELOPMENT LENGTHS SHALL BE PER ACI 318 UNLESS OTHERWISE NOTED. LAP SPLICES SHALL BE STAGGERED WHERE POSSIBLE.

3.11. ALL REINFORCEMENT IS TO BE COLD BENT. HEATING OF REINFORCEMENT IS NOT ALLOWED.

3.12. IN ADDITION TO REINFORCEMENT IN SUSPENDED SLABS 1½ POUNDS OF FIBER MESH PER CUBIC YARD MAY BE USED FOR CRACK CONTROL AT THE OWNERS OPTION.

3.13. FORM AND SHORING REMOVAL SHALL NOT INJURE OR OVERSTRESS COMPLETE OR PARTIALLY COMPLETE STRUCTURAL ELEMENTS. TIME OF FORM OR SHORE REMOVAL SHALL BE IN ACCORDANCE WITH ACI 347.

## 4. LUMBER AND TIMBER FRAMING

4.1. UNLESS NOTED OTHERWISE, USE DOUGLAS FIR-LARCH NO. 1 GRADE. IT IS ACCEPTABLE FOR PLATES, STUDS, BLOCKING, AND NAILERS TO BE #2 GRADE, UNLESS SPECIFICALLY NOTED OTHERWISE. ALL DOUGLAS FIR-LARCH FRAMING LUMBER IS TO BE CLASSIFIED UNDER STRUCTURAL LIGHT FRAMING, MANUFACTURED AND GRADED IN ACCORDANCE WITH SPECIFICATIONS. REPORT ANY AND ALL DISCREPANCIES TO THE ENGINEER BEFORE PROCEEDING WITH WORK.

4.2. ALL NEW FRAMING LUMBER SHALL HAVE A 19% MAXIMUM MOISTURE CONTENT AT TIME OF INSTALLATION AND FABRICATION.

4.3. FRAMING LUMBER PERMANENTLY EXPOSED TO WEATHER (SUCH AS MECHANICAL UNIT SLEEPERS) OR IN DIRECT CONTACT WITH CONCRETE OR MASONRY SHALL BE PRESURE PRESERVATIVELY TREATED.

4.4. WOOD JOISTS OR THE BOTTOM OF A WOOD STRUCTURAL FLOOR WITHOUT JOISTS THAT ARE CLOSER THAN 18 INCHES OR WOOD GIRDERS THAT ARE CLOSER THAN 12 INCHES TO THE EXPOSED GROUND SHALL BE PRESURE PRESERVATIVELY TREATED.

4.5. WOOD FRAMING MEMBERS, INCLUDING WOOD SHEATHING, THAT REST ON EXTERIOR FOUNDATION WALLS AND ARE LESS THAN 8 INCHES FROM EXPOSED EARTH SHALL BE PRESURE PRESERVATIVELY TREATED.

4.6. THE ENDS OF WOOD GIRDERS ENTERING EXTERIOR MASONRY OR CONCRETE WALLS SHALL BE PROVIDED WITH A ¾-INCH AIR SPACE.

4.7. ALL METAL CONNECTORS, NAILS, SCREWS, BOLTS, WASHERS, METAL STRAPS, ETC. EXPOSED TO WEATHER SHALL BE GALVANIZED PER THE MANUFACTURER'S REQUIREMENTS. METAL CONNECTORS IN CONTACT WITH PRESURE PRESERVATIVELY TREATED LUMBER SHALL BE GALVANIZED PER THE MANUFACTURER'S REQUIREMENTS.

4.8. ALL PLYWOOD SHEATHING AND ORIENTED STRAND BOARD IS TO BE BONDED WITH EXTERIOR GLUE. THE "X" IN CDX REPRESENTS THE USE OF EXTERIOR GLUE.

PROVIDE PLYWOOD AS SCHEDULED BELOW:

4.8.1. ROOF 1½" CDX 5 PLY OR ½" OSB STRUCT I APA RATED 32/16.

4.8.2. FLOOR ¾" T&G APA STURD-I-FLOOR

4.8.3. WALLS ¾" CDX APA 24/16 (5 PLY)

SHEATHING SUBSTITUTIONS OF ORIENTED STRAND BOARD (OSB) FOR PLYWOOD SHALL BE APPROVED BY THE ENGINEER AND SHALL BE OF EQUAL RATING AS THE PLYWOOD IN ACCORDANCE WITH REPORT PER 108.

4.9. IF ANY WALL CONTAINS PLYWOOD SHEATHING FOR A SHEAR WALL, THE REMAINDER OF THE WALL IS TO BE SHEATHED WITH ¾" CDX PLYWOOD WITH 10d NAILING AT 6" o.c. EDGE AND 12" o.c. FIELD.

4.10. SHEATH ALL EXTERIOR WALLS WITH ¾" CDX PLYWOOD WITH 10d NAILING AT 6" o.c. EDGE AND 12" o.c. FIELD EXCEPT FOR THOSE PORTIONS OF THE WALL DESIGNATED AS SHEAR WALLS WHERE WALLS ARE DESIGNATED SHEAR WALLS THE SHEAR WALL REQUIREMENTS/CRITERIA GOVERN.

4.11. MINIMUM STANDARD NAILING PER CBC TABLE 2304.10.2 SHALL BE PROVIDED AT WOOD MEMBERS, U.O.N. A PARTIAL LIST IS SHOWN BELOW.

| FASTENING SCHEDULE                                   |   |                     |
|------------------------------------------------------|---|---------------------|
| CONNECTION                                           | FASTENING                                                                                                | LOCATION            |
| 1. JOIST TO SILL OR GIRDER                           | 3-8d COMMON(2½"x0.131")<br>3-3"x0.131" NAILS                                                             | TOENAIL             |
| 2. BRIDGING TO JOISTS                                | 3-3" 14 GAGE STAPLES<br>2-8d COMMON(2½"x0.131")<br>2-3"x0.131" NAILS                                     | TOENAIL EACH END    |
| 3. SOLE PLATE TO JOIST OR BLOCKING                   | 16d(¾"x0.135") AT 16" o.c.<br>3"x0.131" NAILS AT 8" o.c.<br>3" 14 GAGE STAPLES AT 12" o.c.               | TYP. FACE NAIL      |
| SOLE PLATE TO JOIST OR BLOCKING AT BRACED WALL PANEL | 3-16d(¾"x0.135") AT 16" o.c.<br>4-3"x0.131" NAILS AT 16" o.c.<br>4-3" 14 GAGE STAPLES AT 16" o.c. PANELS | BRACED WALL         |
| 4. TOP PLATE TO STUD                                 | 2-16d COMMON(¾"x0.162")<br>3-3"x0.131" NAILS                                                             | END NAIL            |
| 5. STUD TO SOLE PLATE                                | 4-8d COMMON(2½"x0.131")<br>4-3"x0.131" NAILS                                                             | TOENAIL             |
|                                                      | 3-3"x14 GAGE STAPLES                                                                                     |                     |
|                                                      | 2-16d(¾"x0.162")<br>3-3"x0.131" NAILS                                                                    | END NAIL            |
| 6. DOUBLE STUDS                                      | 16d(¾"x0.135") AT 24" o.c.<br>3"x0.131" NAILS AT 8" o.c.<br>3" 14 GAGE STAPLES AT 8" o.c.                | TYP. FACE NAIL      |
| 7. DOUBLE TOP PLATES                                 | 16d(¾"x0.135") AT 16" o.c.<br>3"x0.131" NAIL AT 12" o.c.<br>3"x14 GAGE STAPLES AT 12" o.c.               | TYP. FACE NAIL      |
|                                                      | 8-16d COMMON(¾"x0.162")<br>12-3"x0.131" NAILS                                                            | LAP SPLICE          |
|                                                      | 12-3" 14 GAGE STAPLES                                                                                    |                     |
| 8. BLOCKING BETWEEN JOIST OR RAFTERS TO TOP PLATE    | 3-8d COMMON(2½"x0.131")<br>3-3"x0.131" NAILS                                                             | TOENAIL             |
|                                                      | 3-3" 14 GAGE STAPLES                                                                                     |                     |
| 9. RIM JOIST TO TOP PLATE                            | 8d(2½"x0.131") AT 6" o.c.<br>3"x0.131" NAILS AT 8" o.c.<br>3" 14 GAGE STAPLES AT 6" o.c.                 | TOENAIL             |
| 10. TOP PLATES, LAPS AND INTERSECTIONS               | 2-16d COMMON(¾"x0.162")<br>5-3"x0.131" NAILS                                                             | FACE NAIL           |
|                                                      | 5-3" 14 GAGE STAPLES                                                                                     |                     |
| 11. CONTINUOUS HEADER, TWO PIECES                    | 2-16d COMMON(¾"x0.162")                                                                                  | 16" o.c. ALONG EDGE |
| 12. CEILING JOISTS TO PLATE                          | 3-8d COMMON(2½"x0.131")<br>3-3"x0.131" NAILS                                                             | EA. JOIST, TOENAIL  |
|                                                      | 3-3" 14 GAGE STAPLES                                                                                     |                     |
| 13. CONTINUOUS HEADER TO STUD                        | 4-8d COMMON(2½"x0.131")                                                                                  | TOENAIL             |

4.12. BOLT HOLES IN WOOD SHALL BE ¼" LARGER THAN THE BOLT DIAMETER U.O.N. STANDARD PLATE WASHERS PER AISI 2018 APPENDIX TABLE 17 SHALL BE PROVIDED AT HEADS AND/OR NUTS WHICH BEAR AGAINST WOOD EXCEPT AS NOTED BELOW:

4.12.1. BEARING SILL PLATE- ¾" THICK X 2" SQUARE PLATE WASHERS OR MALLEABLE IRON WASHERS.

4.12.2. SHEAR WALL SILL PLATE- 0.229" THICK X 3" SQUARE PLATE WASHERS.

4.13. PREBORE LEAD HOLES FOR LAG SCREWS PER THE CHART BELOW. THE LENGTH OF THE UNTHREADED PORTION OF THE SCREW IN THE MAIN MEMBER SHALL EQUAL THE DEPTH OF THE LEAD HOLE FOR THE SHANK.

| NOMINAL SCREW DIAMETER | DIAMETER OF LEAD HOLES FOR DOUGLAS FIR UNTHREADED SHANK PORTION | THREADED SHANK PORTION |
|------------------------|-----------------------------------------------------------------|------------------------|
| 1/2"                   | 1/2"                                                            | 5/16"                  |
| 5/8"                   | 5/8"                                                            | 13/32"                 |
| 3/4"                   | 3/4"                                                            | 1/2"                   |


4.14. H22A OR SIMILAR INDICATES A "SIMPSON STRONG TIE" CONNECTOR, OR APPROVED EQUAL.

4.15. INTERMEDIATE SOLID BLOCKING SHALL BE PROVIDED AT 8' MAXIMUM SPACING FOR ALL 2X10, 2X12, AND 2X14 JOISTS.

## 5. METAL STUDS AND JOISTS

5.1. ANY AND ALL FRAMING AND CONNECTIONS SPECIFICALLY REQUIRED ON THESE DRAWINGS SHALL BE CONSTRUCTED IN ACCORDANCE WITH THESE DRAWINGS. ALL FRAMING CALL OUTS ARE IN ACCORDANCE WITH THE STRUCTURAL SHEET METAL ASSOCIATION PRODUCT TECHNICAL INFORMATION.

5.1.1. STUD IDENTIFICATION SHALL BE AS SHOWN:

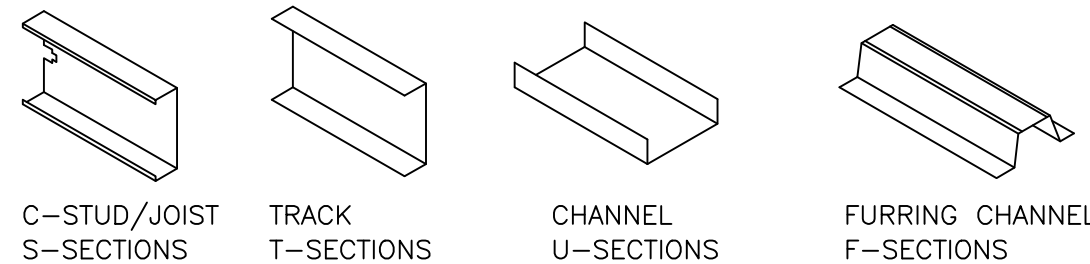

MEMBER DEPTH: (EX. 600x100" = 6")  
ALL MEMBER DEPTHS ARE TAKEN IN 100". FOR ALL "I" SECTIONS, MEMBER DEPTH IS THE INSIDE TO INSIDE DIMENSION.

FLANGE WIDTH: (EX. 162x100" = 1.625 = 1½")  
ALL FLANGE WIDTHS ARE TAKEN IN 100".

STEEL YIELD STRENGTH: (EX. 50 ksi)  
STEEL YIELD STRENGTH REQ'D IF OTHER THAN 33 ksi.

MATERIAL THICKNESS: (EX. 0.054" = 54 MILS; 1 MIL = 100")  
MATERIAL THICKNESS IS THE MINIMUM BASE METAL THICKNESS IN MILS. MIN. BASE METAL THICKNESS REPRESENTS 95% OF THE DESIGN THICKNESS.

STYLE: (EX. STUD OR JOIST SECTION = S)  
THE FOUR ALPHA CHARACTERS UTILIZED BY THE DESIGNATOR SYSTEM ARE SHOWN ABOVE

| THICKNESS-STEEL COMPONENTS |                       |                           |                   |
|----------------------------|-----------------------|---------------------------|-------------------|
| MINIMUM THICKNESS*         | DESIGN THICKNESS (IN) | INSIDE CORNER RADIUS (IN) | REF. ONLY GA. NO. |
| 18                         | 0.0188                | 0.0843                    | 25                |
| 27                         | 0.0283                | 0.0796                    | 22                |
| 33                         | 0.0346                | 0.0764                    | 20-STRUCTURAL     |
| 54                         | 0.0566                | 0.0849                    | 16                |
| 58                         | 0.0713                | 0.1069                    | 14                |
| 59                         | 0.1017                | 0.1258                    | 12                |

\* MINIMUM THICKNESS REPRESENTS 95% OF THE DESIGN THICKNESS AND IS THE MINIMUM ACCEPTABLE THICKNESS DELIVERED TO THE JOB SITE BASED ON SECTION A3.4 OF THE 2007 AISI SPECIFICATION.

| DESIGN STIFFENING LIP LENGTH |              |                                   |
|------------------------------|--------------|-----------------------------------|
| SECTION                      | FLANGE WIDTH | DESIGN STIFFENING LIP LENGTH (IN) |
| S125                         | 1 1/4"       | 0.188                             |
| S137                         | 1 3/8"       | 0.275                             |
| S162                         | 1 5/8"       | 0.500                             |
| S200                         | 2            | 0.625                             |
| S250                         | 2 1/2"       | 0.625                             |

5.1.1.1. FACTORY PUNCH-OUTS, WHEN PROVIDED SHALL, BE SPACED AT A MINIMUM OF 24" CENTER TO CENTER AND BE LOCATED ALONG THE CENTERLINE. THE MEMBER WEB, PUNCH-OUTS SHALL NOT BE WIDER THAN HALF OF THE MEMBER DEPTH (D/2) OR 2½" WHICHEVER IS LESS AND SHALL NOT BE LONGER THAN 4½". THE NEAREST EDGE OF ANY PUNCH-OUT SHALL NOT BE CLOSER THAN 10" FROM THE END OF THE MEMBER.

5.1.1.2. UNLESS OTHERWISE NOTED, STEEL MEMBERS SHALL HAVE A MINIMUM YIELD STRENGTH OF 33 KSI. HIGHER YIELD STRENGTHS SHALL BE NOTED AS DEMONSTRATED IN 7.2.1.

5.2. FOR ATTACHMENT TO PERPENDICULAR MEMBERS, FRAMING COMPONENTS SHALL BE CUT SQUARE. AN ANGLED CUT AS REQUIRED SHALL BE PROVIDED FOR AN ANGULAR FIT AGAINST ABUTTING MEMBERS. ALL MEMBERS SHALL BE HELD POSITIVELY IN PLACE UNTIL THEY CAN BE PROPERLY SECURED.

5.3. FULL BEARING AGAINST THE STEEL TRACK WEB SHALL BE ACHIEVED BY THE STUDS PRIOR TO STUD AND TRACK ATTACHMENT.

5.4. SPACE BRIDGING ROWS PER MANUFACTURER'S REQUIREMENTS AND ATTACH WALL STUD BRIDGING IN SUCH A WAY TO AVOID STUD ROTATION.

5.5. HEADERS AND SUPPORTING STUDS SHALL BE INCLUDED IN FRAMED WALL OPENINGS AS SHOWN ON THE PLANS.

5.6. ONLY PRODUCTS MANUFACTURED BY CURRENT MEMBERS OF THE STEEL STUD MANUFACTURERS ASSOCIATION OR STEEL FRAMING INDUSTRY ASSOCIATION (SFIA) SHALL BE USED.

5.7. THE MINIMUM REQUIREMENTS OF 2020 A.I.S.I. STANDARDS, INCLUDING THE SUPPLEMENTS, SHALL APPLY TO THE STEEL USED TO FORM ALL STUDS AND JOISTS. USE GALVANIZED LIGHT GAGE METAL FOR ALL EXTERIOR APPLICATIONS.

5.8. THE AMERICAN IRON AND STEEL INSTITUTE (AISI) "SPECIFICATION FOR THE DESIGN OF COLD-FORMED STEEL STRUCTURAL MEMBERS" 2020 EDITION, INCLUDING THE SUPPLEMENTS, SHALL APPLY TO THE DESIGN OF ALL STRUCTURAL MEMBERS.

5.9. ALL ACCESSORIES REQUIRED FOR THE MANUFACTURER FOR THE STEEL MEMBERS USED SHALL BE PROVIDED WHICH INCLUDES BUT IS NOT LIMITED TO TRACKS, CLIPS, WEB STIFFENERS, ANCHORS, FASTENING DEVICES, RESILIENT CLIPS, AND OTHER ACCESSORIES REQUIRED FOR A COMPLETE AND PROPER INSTALLATION.

5.10. SELF-DRILLING SCREWS OR WELDS SHALL BE USED TO FASTEN COMPONENTS. THE SCREWS AND WELDS SHALL BE OF SUCH A SIZE TO INSURE THE STRENGTH OF THE CONNECTION. TOUCH UP ALL SCREW CONNECTIONS, WELDS, AND CUT AND EXPOSED SURFACES OF GALVANIZED STEEL WITH A ZINC RICH PAINT. IT IS NOT ACCEPTABLE TO WIRE TIE COMPONENTS.

5.11. SECURELY ATTACH STUDS TO FLANGES OF BOTH UPPER AND LOWER RUNNERS IN SUCH A WAY THAT EACH STUD IS PLUMB.

5.12. PROVIDE TEMPORARY BRACING WHERE REQUIRED UNTIL ERECTION IS COMPLETE.

5.13. LATERAL BRACING SHALL BE PROVIDED IN ACCORDANCE WITH THE SPECIFICATION AND SHALL BE ACHIEVED BY HORIZONTAL STRAPS, COLD-ROLLED CHANNELS, OR BY GYPSUM BOARD AND GYPSUM SHEATHING

5.14. AT LOCATIONS INDICATED ON THE DRAWINGS, ALLOWANCES FOR STRUCTURAL VERTICAL MOVEMENT SHALL BE PROVIDED.

## 6. EXPANSION AND SCREW ANCHORS

6.1. EXPANSION ANCHORS IN CONCRETE SHALL BE HILTI KWIK BOLT T22 PER ESR-4266 BY HILTI, INC. OR APPROVED EQUAL.

6.2. ALL SUBSTITUTIONS AS SHALL BE SUBMITTED TO THE ENGINEER PRIOR TO USE TO BE CONSIDERED FOR APPROVAL AS AN EQUAL PRODUCT.

6.3. DURING THE INSTALLATION, THE SPECIAL INSPECTOR SHALL BE AT THE JOBSITE PERIODICALLY VERIFYING THE INSTALLATION IS IN COMPLIANCE WITH THE MANUFACTURER'S PUBLISHED INSTRUCTIONS AND THE ESR REPORT WHICH INCLUDES BUT IS NOT LIMITED TO HOLE CLEANING PROCEDURE, HOLE DIMENSIONS, ANCHOR TYPE, ANCHOR DIMENSIONS, ANCHOR SPACING, ANCHOR EMBEDMENT, CONCRETE TYPE, CONCRETE COMPRESSIVE STRENGTH, CONCRETE THICKNESS, EDGE DISTANCES, AND TIGHTENING TORQUE.

6.3.1. TEST LOADS WILL BE GIVEN IN TABLE BELOW. IF ANY ANCHORS FAILS TESTING, ALL ANCHORS OF THE SAME TYPE SHALL BE TESTED, WHICH ARE INTALLED BY THE SAME TRADE, NOT PREVIOUSLY TESTED UNTIL TWENTY (20) CONSECUTIVE ANCHOR PASS, THEN RESUME THE INITIAL TEST FREQUENCY.


| CALIBRATED TORQUE WRENCH TEST |       |                               |            |                  |
|-------------------------------|-------|-------------------------------|------------|------------------|
| ANCHOR TYPE                   | DIAM. | MIN. EMBD. (h <sub>ef</sub> ) | ESR/NUMBER | TORQUE TEST LOAD |
| HILTI KWIK BOLT T22           | ¾"    | 1½"                           | ESR-4266   | 30 FT-LBS        |
| HILTI KWIK BOLT T22           | ¾"    | 2"                            | ESR-4266   | 50 FT-LBS        |
| HILTI KWIK BOLT T22           | ¾"    | 2½"                           | ESR-4266   | 40 FT-LBS        |
| HILTI KWIK BOLT T22           | ¾"    | 3½"                           | ESR-4266   | 110 FT-LBS       |

6.3.2. TESTS SHALL BE IMPLEMENTED PER THE ANCHOR ESR. THE SPECIAL INSPECTOR SHALL INSPECT THE INSTALLATION OF NEW BOLTS PER THE CBC AND ESR WHERE NEW BOLTS ARE INSTALLED.

6.3.3. TESTING AGENCY SHALL IMPLEMENT THE CALIBRATED TORQUE WRENCH WHEN TESTING.

6.3.4. TORQUE-CONTROLLED POST-INSTALLED TENDONS TESTED WITH A CALIBRATED TORQUE WRENCH SHALL ATTAIN THE SPECIFIED TORQUE WITHIN ½ TURNS OF THE NUT, OR ONE-QUARTER (¼) TURN OF THE NUT FOR A ¾ INCH SLEEVE ANCHOR ONLY.

6.4. DIMENSIONS FOR EXPANSION ANCHORS ARE AS FOLLOWS:

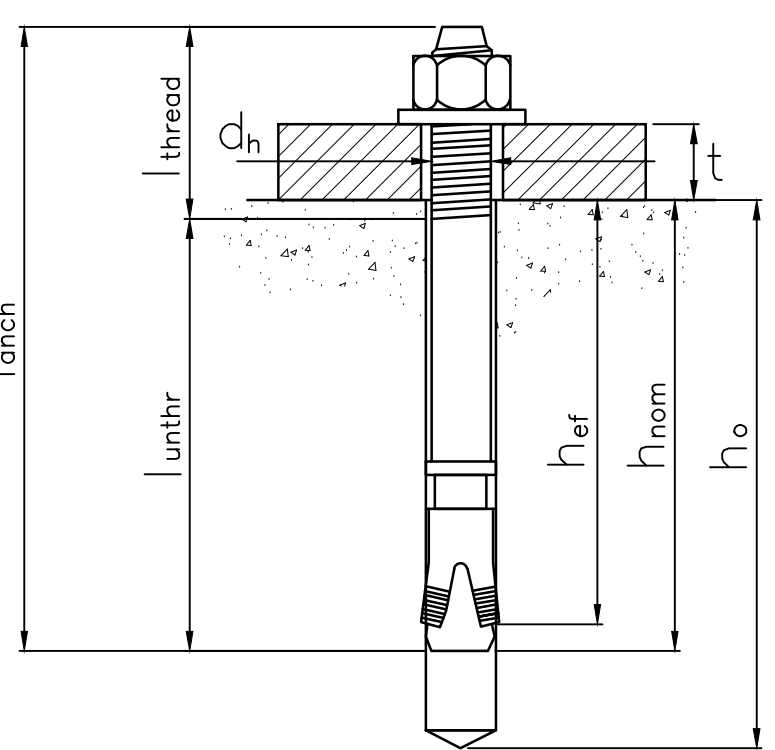

## 7. ADHESIVE ANCHORS

7.1. USE HIT-RE 500 V33 EPOXY PER ESR-3814 BY HILTI, INC. OR APPROVED EQUAL.

7.2. ALL SUBSTITUTIONS AS SHALL BE SUBMITTED TO THE ENGINEER PRIOR TO USE TO BE CONSIDERED FOR APPROVAL AS AN EQUAL PRODUCT.


7.3. NOTIFY SPECIAL INSPECTOR PRIOR TO STARTING WORK TO ARRANGE FOR SPECIAL INSPECTION. FOR STRUCTURAL APPLICATIONS, DURING THE INSTALLATION, THE SPECIAL INSPECTOR SHALL BE AT THE JOBSITE CONTINUOUSLY VERIFYING THE INSTALLATION IS IN COMPLIANCE WITH THE MANUFACTURER'S PUBLISHED INSTRUCTIONS AND THE ESR REPORT WHICH INCLUDES BUT IS NOT LIMITED TO DRILL BIT COMPLIANCE WITH ANSI B212.15-1994, HOLE DIAMETER, HOLE DEPTH, HOLE CLEANLINESS, HOLE LOCATION IN CONCRETE MASONRY CONSTRUCTION, HOLE EDGE DISTANCE AND SPACING, INSTALLATION TEMPERATURE, ADHESIVE PRODUCT DESCRIPTION INCLUDING PRODUCT NAME, ADHESIVE EXPIRATION DATE, ADHESIVE MIXING PROCEDURE, USE OF PROPER NOZZLES, VERIFICATION OF PROPERLY MIXED ADHESIVE PRIOR TO INJECTION OF ADHESIVE IN ANCHOR HOLE, ANCHORS UNDISTURBED DURING GEL TIME, ROD TYPE, ROD GRADE, ROD DIAMETER, ROD LENGTH AND ROD CLEANLINESS.

## 8. INSTALLATION OF ADHESIVE ANCHORS, EXPANSION ANCHORS AND POWER DRIVEN PINS

8.1. EXERCISE CARE AND CAUTION TO AVOID DAMAGING OR CUTTING EXISTING REINFORCING BARS WHEN INSTALLING DRILLED IN ANCHORS OR POWER DRIVEN PINS INTO EXISTING NON-PRESTRESSED REINFORCED CONCRETE. WHEN INSTALLING SUCH ANCHORS OR PINS INTO EXISTING PRESTRESSED CONCRETE OR PRE/POST TENSIONED CONCRETE LOCATE THE PRESTRESSED TENDONS WITH A NON-DESTRUCTIVE METHOD PRIOR TO INSTALLATION. EXTREME CARE AND CAUTION SHALL BE TAKEN TO AVOID CUTTING OR DAMAGING THE TENDONS DURING INSTALLATION. A MINIMUM CLEARANCE OF ONE INCH SHALL BE MAINTAINED BETWEEN THE EXISTING REINFORCING TENDONS AND THE NEW DRILLED IN ANCHOR AND/OR PIN.

## REINFORCEMENT BAR LAP SPLICE (L<sub>s</sub>) FOR NORMAL WEIGHT CONCRETE (CLASS "B" SPLICE)

| LOCATION | CONC.<br>F'c<br>(psi) | STEEL<br>Fy<br>(ksi) | BAR SIZE              |    |    |    |    |    |     |     |     |  |  |
|----------|-----------------------|----------------------|-----------------------|----|----|----|----|----|-----|-----|-----|--|--|
|          |                       |                      | 3                     | 4  | 5  | 6  | 7  | 8  | 9   | 10  | 11  |  |  |
|          |                       |                      | "Ls" = LAP SPICE (in) |    |    |    |    |    |     |     |     |  |  |
| TOP      | 3000                  | 60                   | 28                    | 37 | 47 | 56 | 81 | 93 | 105 | 118 | 131 |  |  |
| OTHER    | 3000                  | 60                   | 22                    | 29 | 36 | 43 | 63 | 72 | 81  | 91  | 101 |  |  |
| TOP      | 4000                  | 60                   | 24                    | 32 | 40 | 48 | 70 | 80 | 91  | 102 | 113 |  |  |
| OTHER    | 4000                  | 60                   | 19                    | 25 | 31 | 37 | 54 | 62 | 70  | 79  | 87  |  |  |

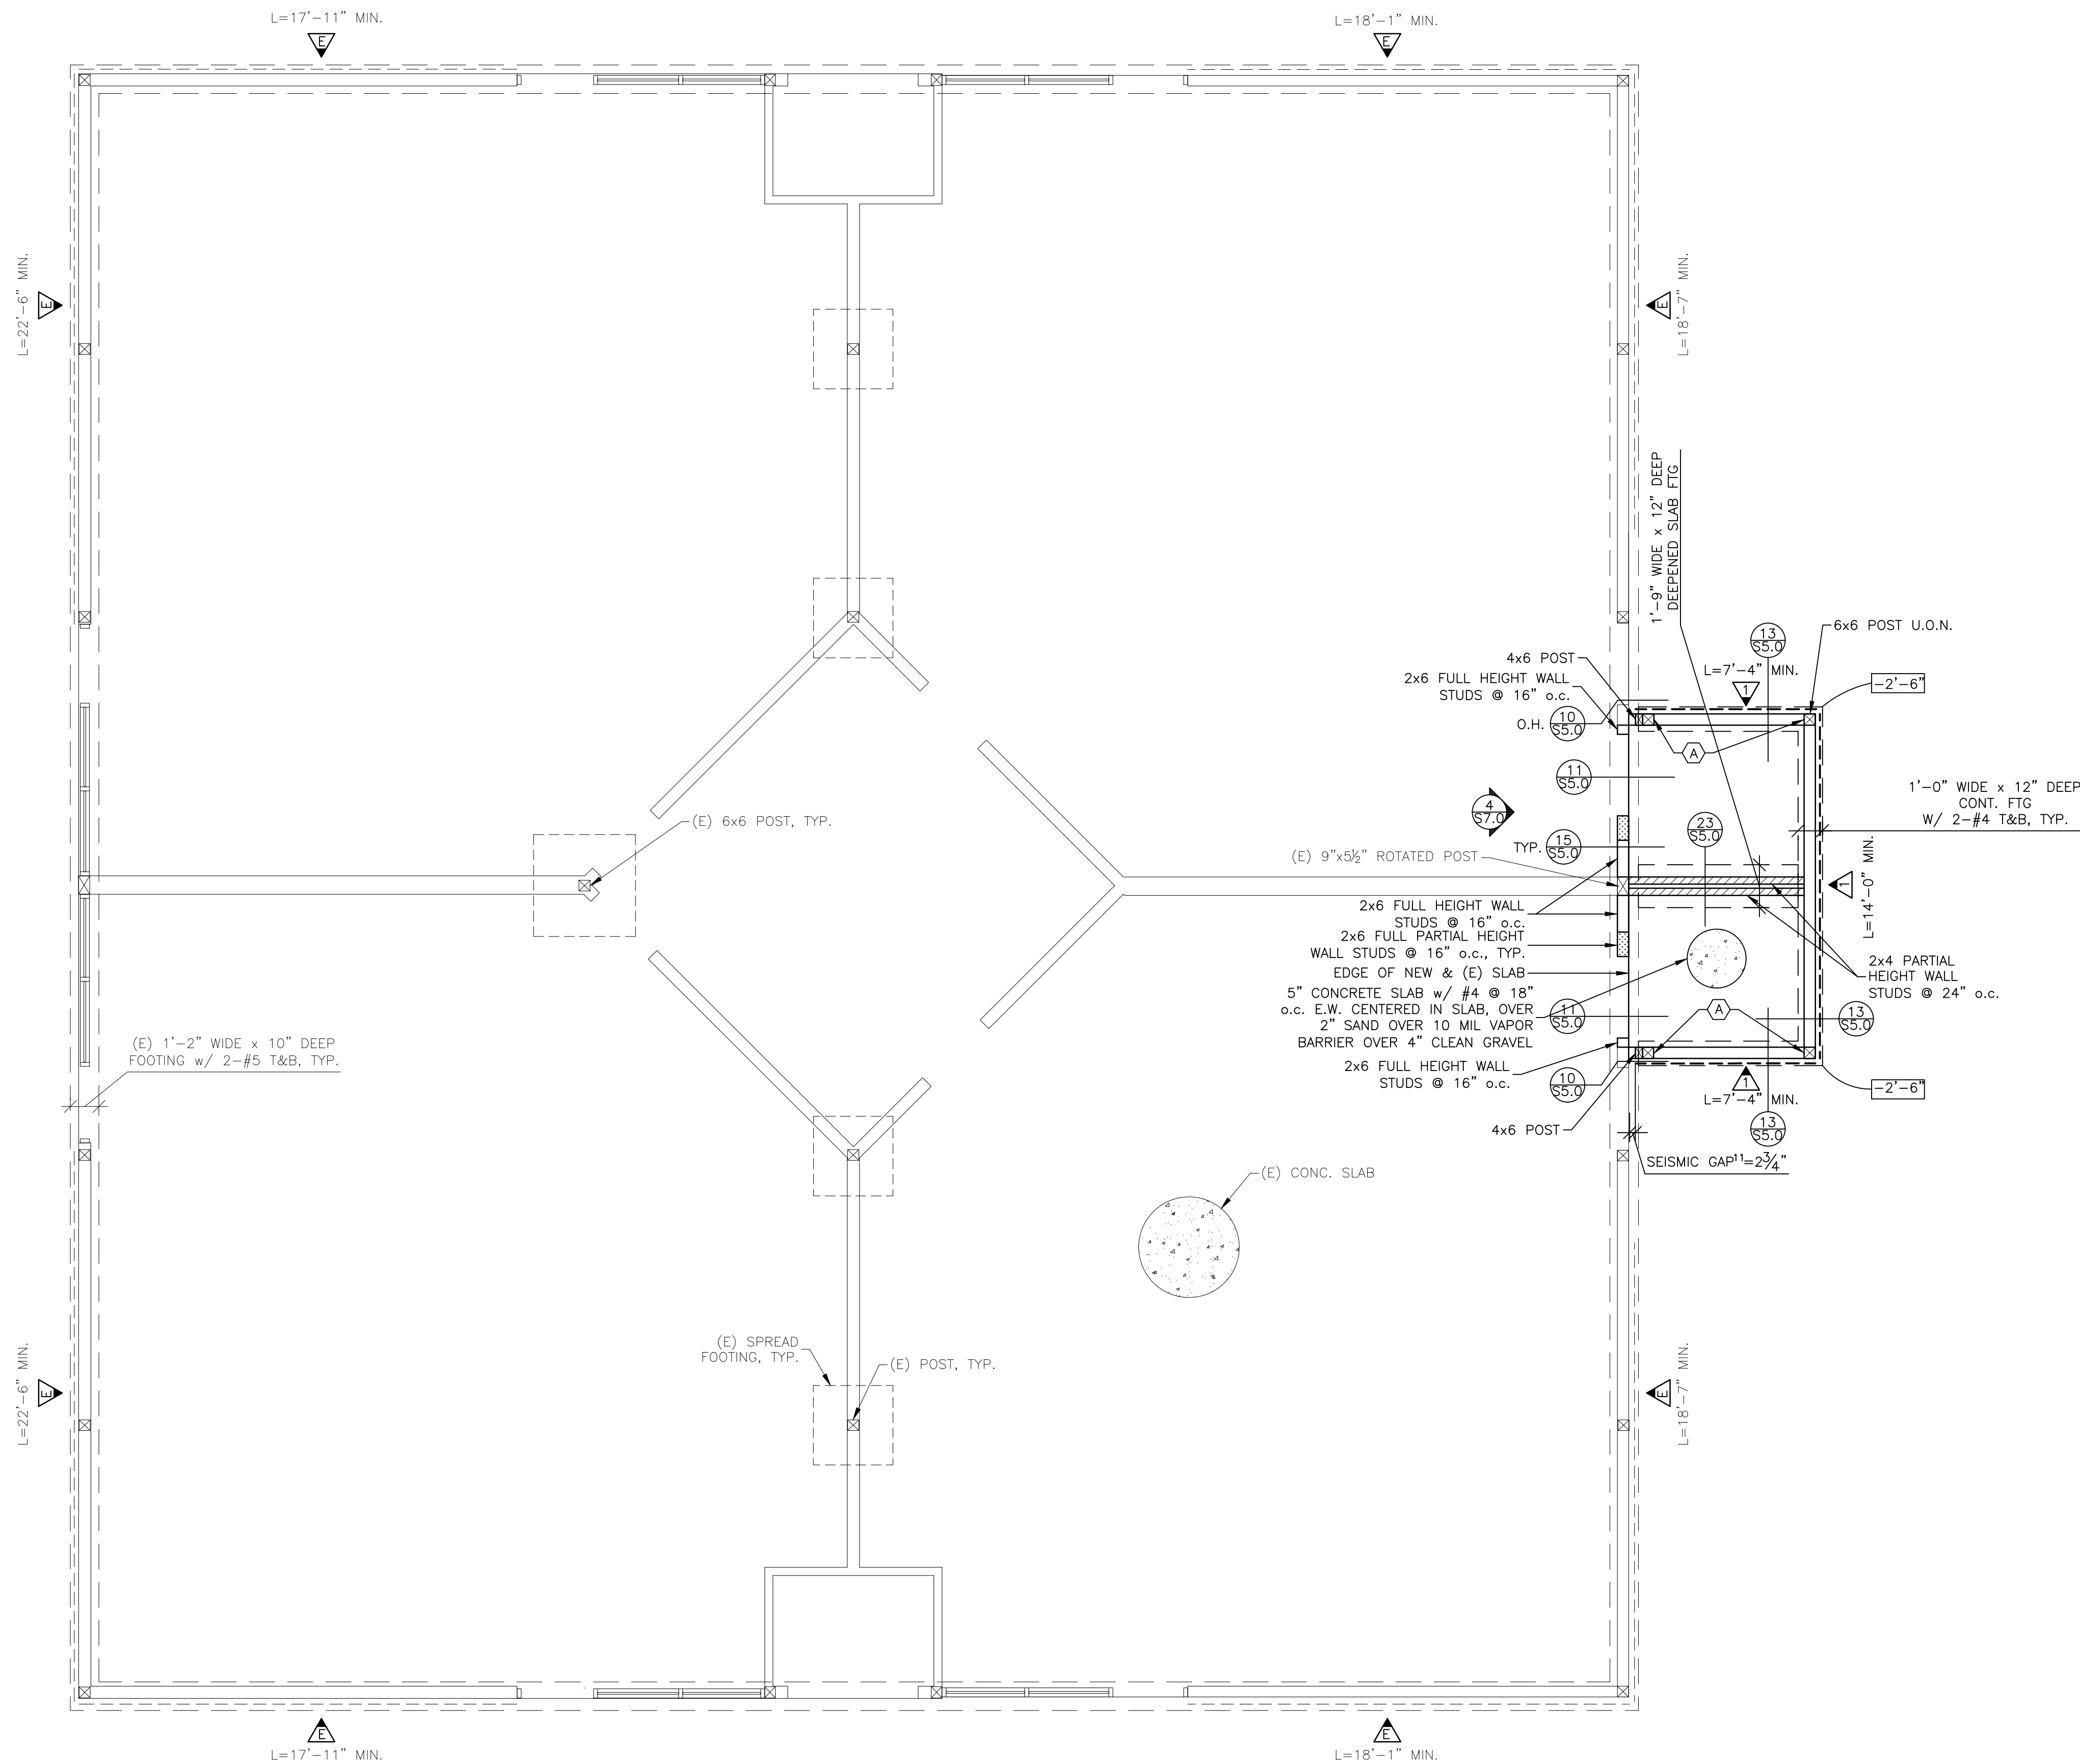

FOUNDATION PLAN — BUILDING G

SCALE: 3/8" = 1'-0"

- NOTE:
- SEE S0.1 FOR GENERAL NOTES.
  - SEE 5/S5.0 FOR FOUNDATION NOTES.
  - INDICATES PLYWOOD SHEATHING PER 12/S7.0.
  - INDICATES HOLDOWN PER 23/S7.0.
  - INDICATES SHEAR WALL TYPE PER SCHEDULE ON 18/S7.0.
  - 2'-6" DENOTES DISTANCE FROM FINISHED FLOOR (F.F.) TO TOP OF FOOTING (T.O.F.).
  - TYPICAL EXTERIOR WOOD STUD WALLS SHALL BE 2x6 STUDS AT 16" o.c., U.O.N.
  - TYPICAL INTERIOR WOOD STUD WALLS SHALL BE 2x6 @ 24" o.c., U.O.N.
  - INDICATES A 4x4 MIN. COLUMN IN A 2x4 WALL, 6x6 MIN. COLUMN IN A 2x6 WALL.
  - INDICATES EXISTING SHEAR WALL w/ 3/8" PLYWOOD SHEATHING, 8d @ 6" o.c. E.N., 8d @ 4" o.c. B.N., & 8d @ 12" o.c. FIELD NAILING, ALL PLYWOOD EDGES ARE BLOCKED.
  - SEISMIC GAP IS MEASURED FROM FACE OF PLY TO FACE OF STUD


DSA STAMP



Studio W Architects  
424 32nd St Suite D/E,  
Newport Beach, CA 92663  
[ T ] 949.774.2920  
www.StudioW-Architects.com

JOB# 2025211


UNIVERSAL  
STRUCTURAL  
ENGINEERS  
1660 S. AMPHLETT BLVD.  
SUITE 335  
SAN MATEO, CA 94402  
PHONE: (650) 312-9233  
FAX: (650) 312-9229  
www.UniversalStructuralEngineers.com

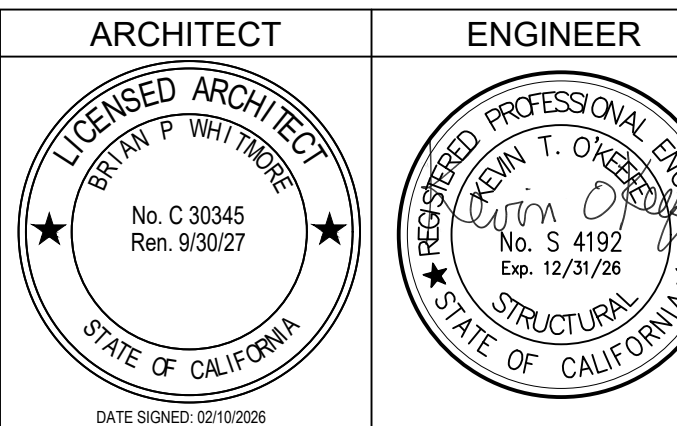

- GENERAL NOTES
- This sheet is part of a set and is not to be used alone.
  - This sheet is not to be used for construction unless the architect's stamp and signature appear on the drawings and the status box indicated drawings have been released for construction.
  - These plans and prints thereof, as instruments of service, are owned by the architect and are for use on this project only. Reproduction and/or distribution without the prior written consent of the architect is forbidden.
  - Copyright Studio W Associates, Inc. 2024.

| NO. | REMARKS | DATE |
|-----|---------|------|
|     |         |      |
|     |         |      |
| DRAWING STATUS                                  | DATE       |
|-------------------------------------------------|------------|
| <input checked="" type="radio"/> DSA PLAN CHECK | 04/09/2026 |
| <input type="radio"/> DSA BACK CHECK            | -          |
| <input type="radio"/> BIDDING                   | -          |
| <input type="radio"/> CONSTRUCTION              | -          |

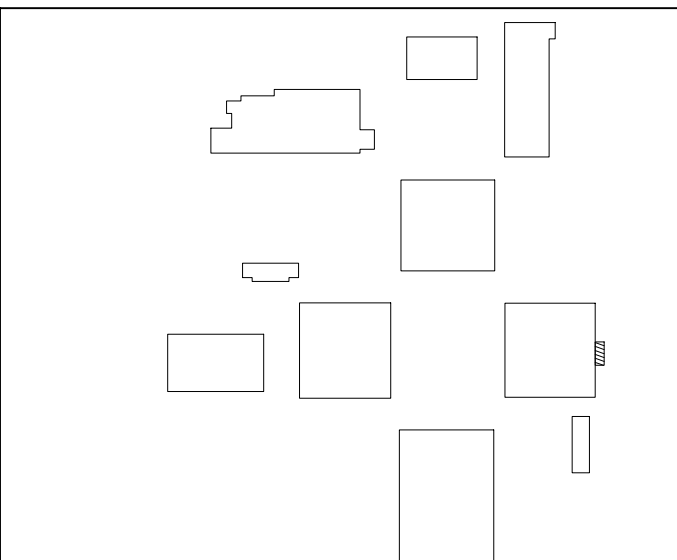

PLACENTIA-YORBA LINDA  
UNIFIED SCHOOL  
DISTRICT  
1301 E ORANGETHORPE AVE  
PLACENTIA, CA 92870


DSA SUBMITTAL

GOLDEN ELEMENTARY  
SCHOOL  
RESTROOM ADDITIONS  
740 GOLDEN AVE PLACENTIA, CA  
92870

FOUNDATION  
PLAN — BUILDING G

Date  
04/09/2026  
Application Number  
04-125322  
Drawn  
K.T.  
Checked  
K.T.O.


Project Number  
25045  
Drawing Number  
S1.0

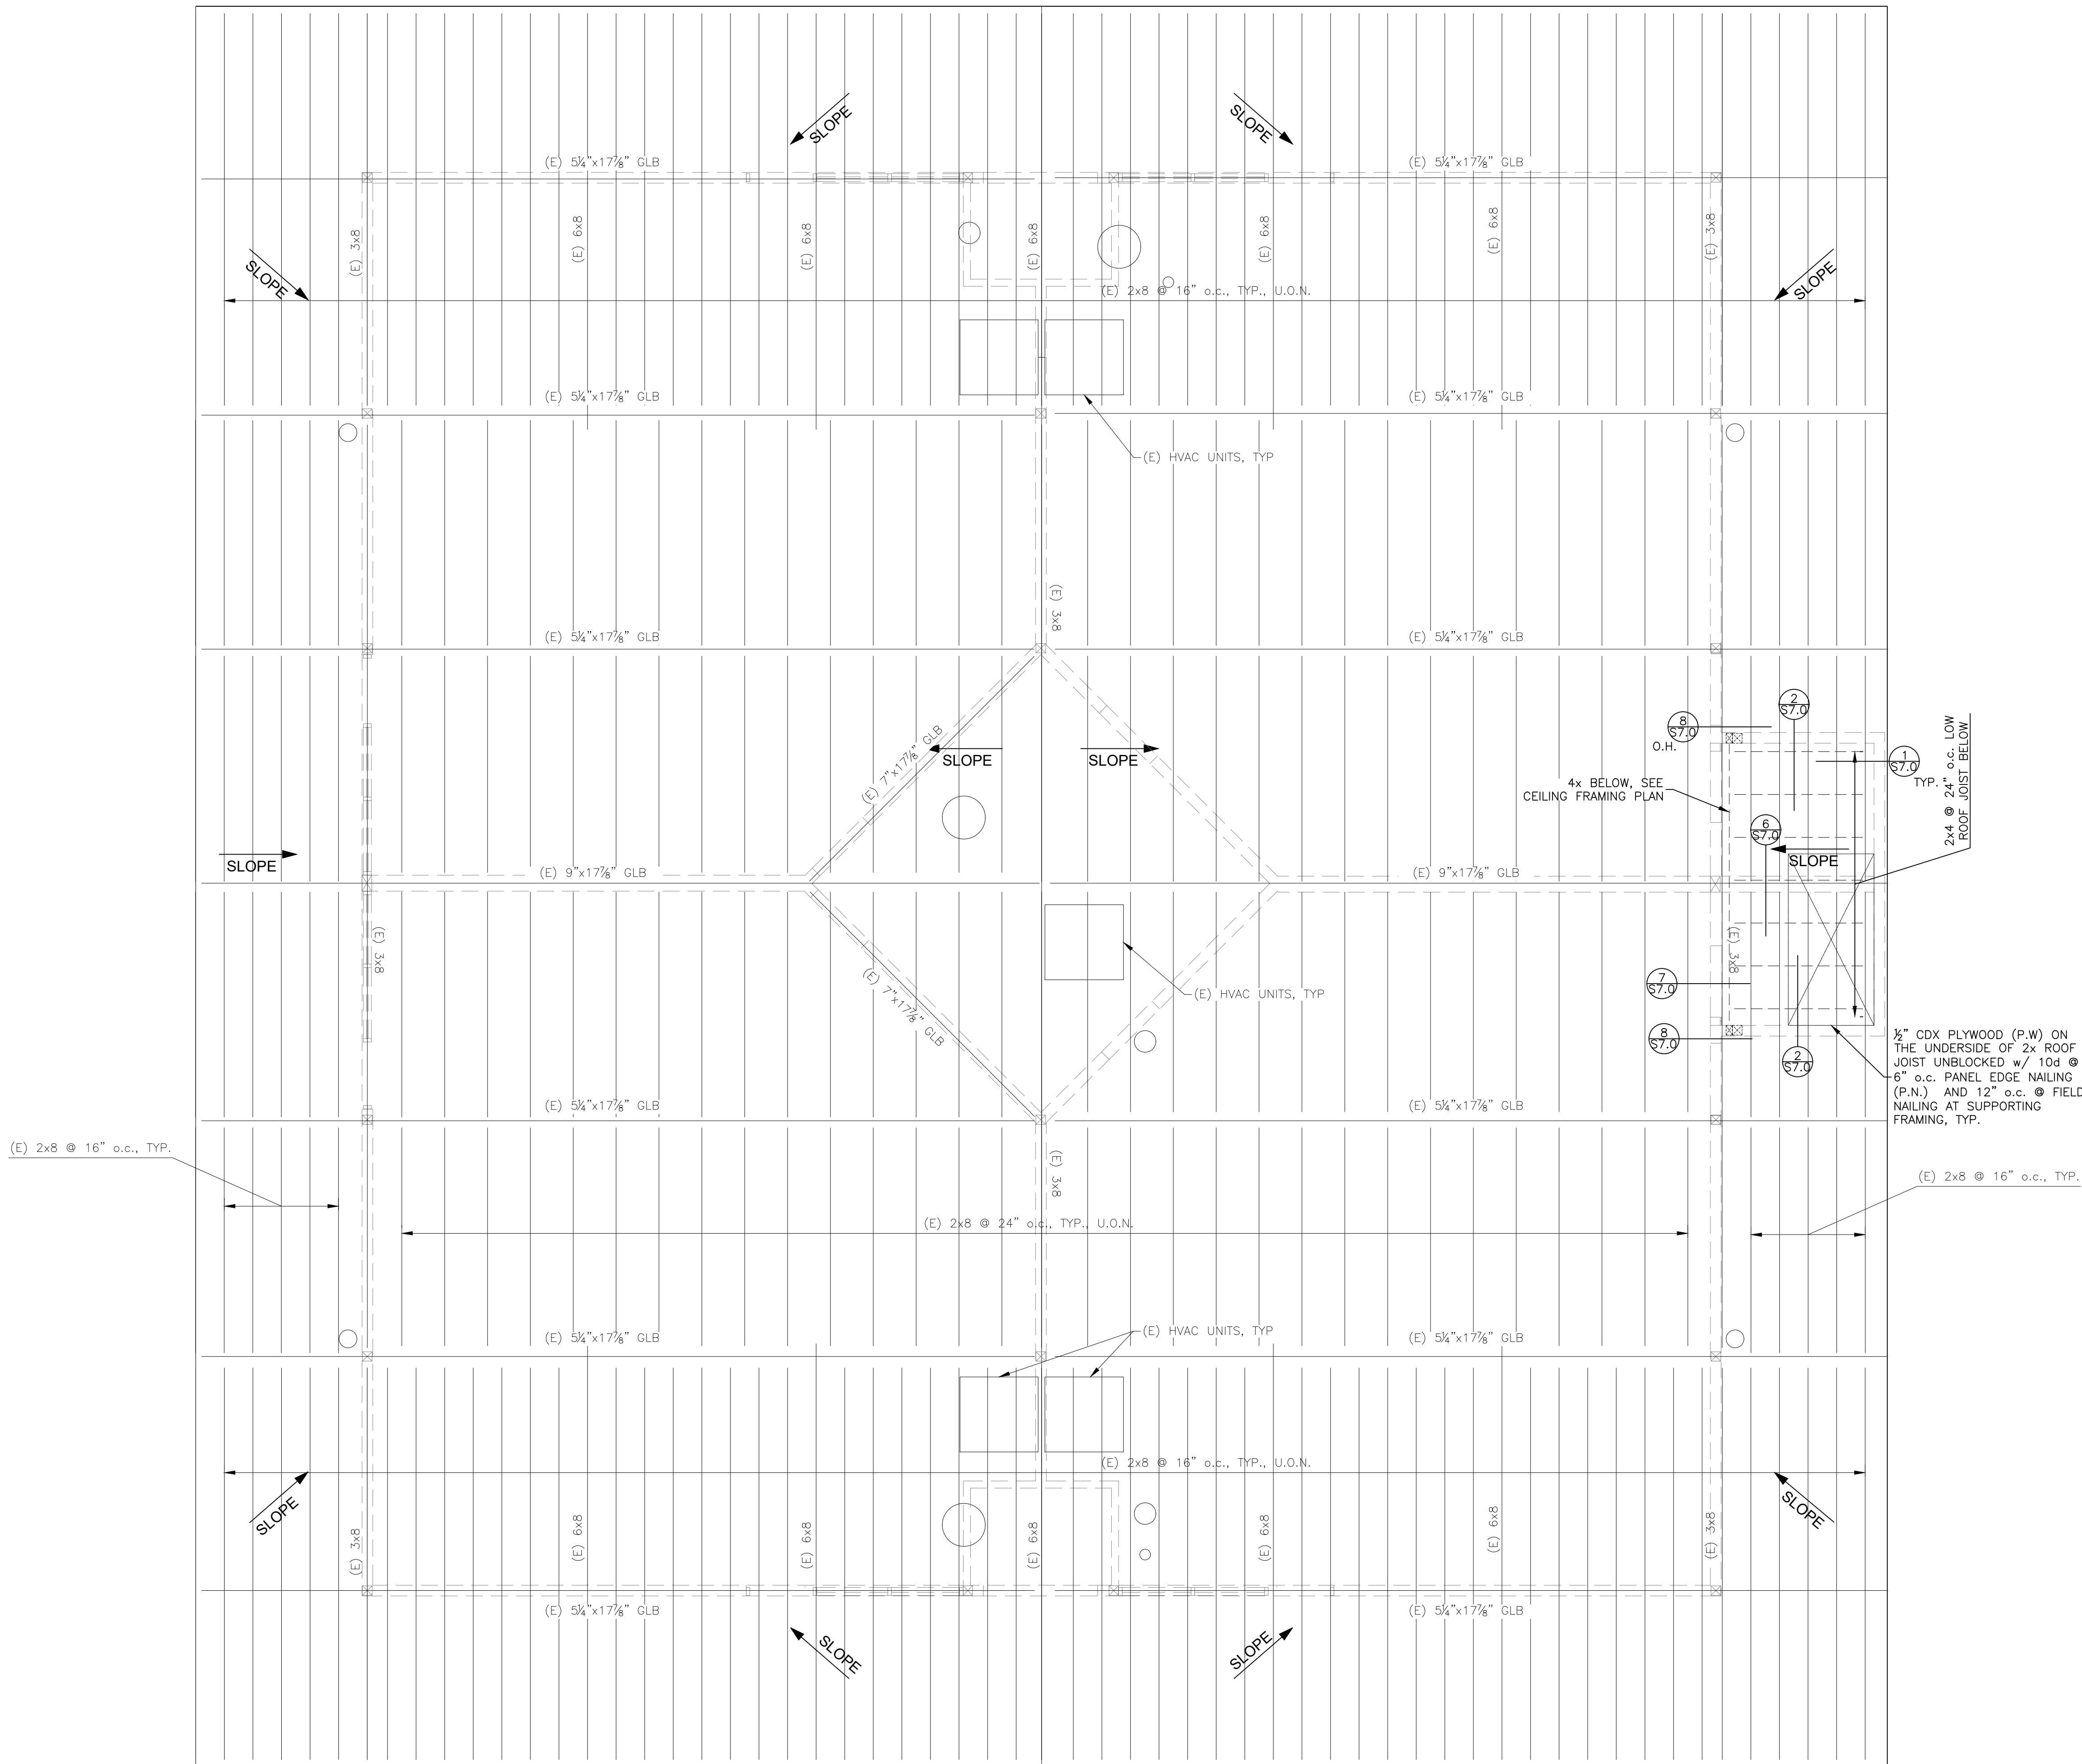

ROOF FRAMING PLAN — BUILDING G

NOTE:  
1. SEE S0.1 FOR GENERAL NOTES.

SCALE: 1/4" = 1'-0"

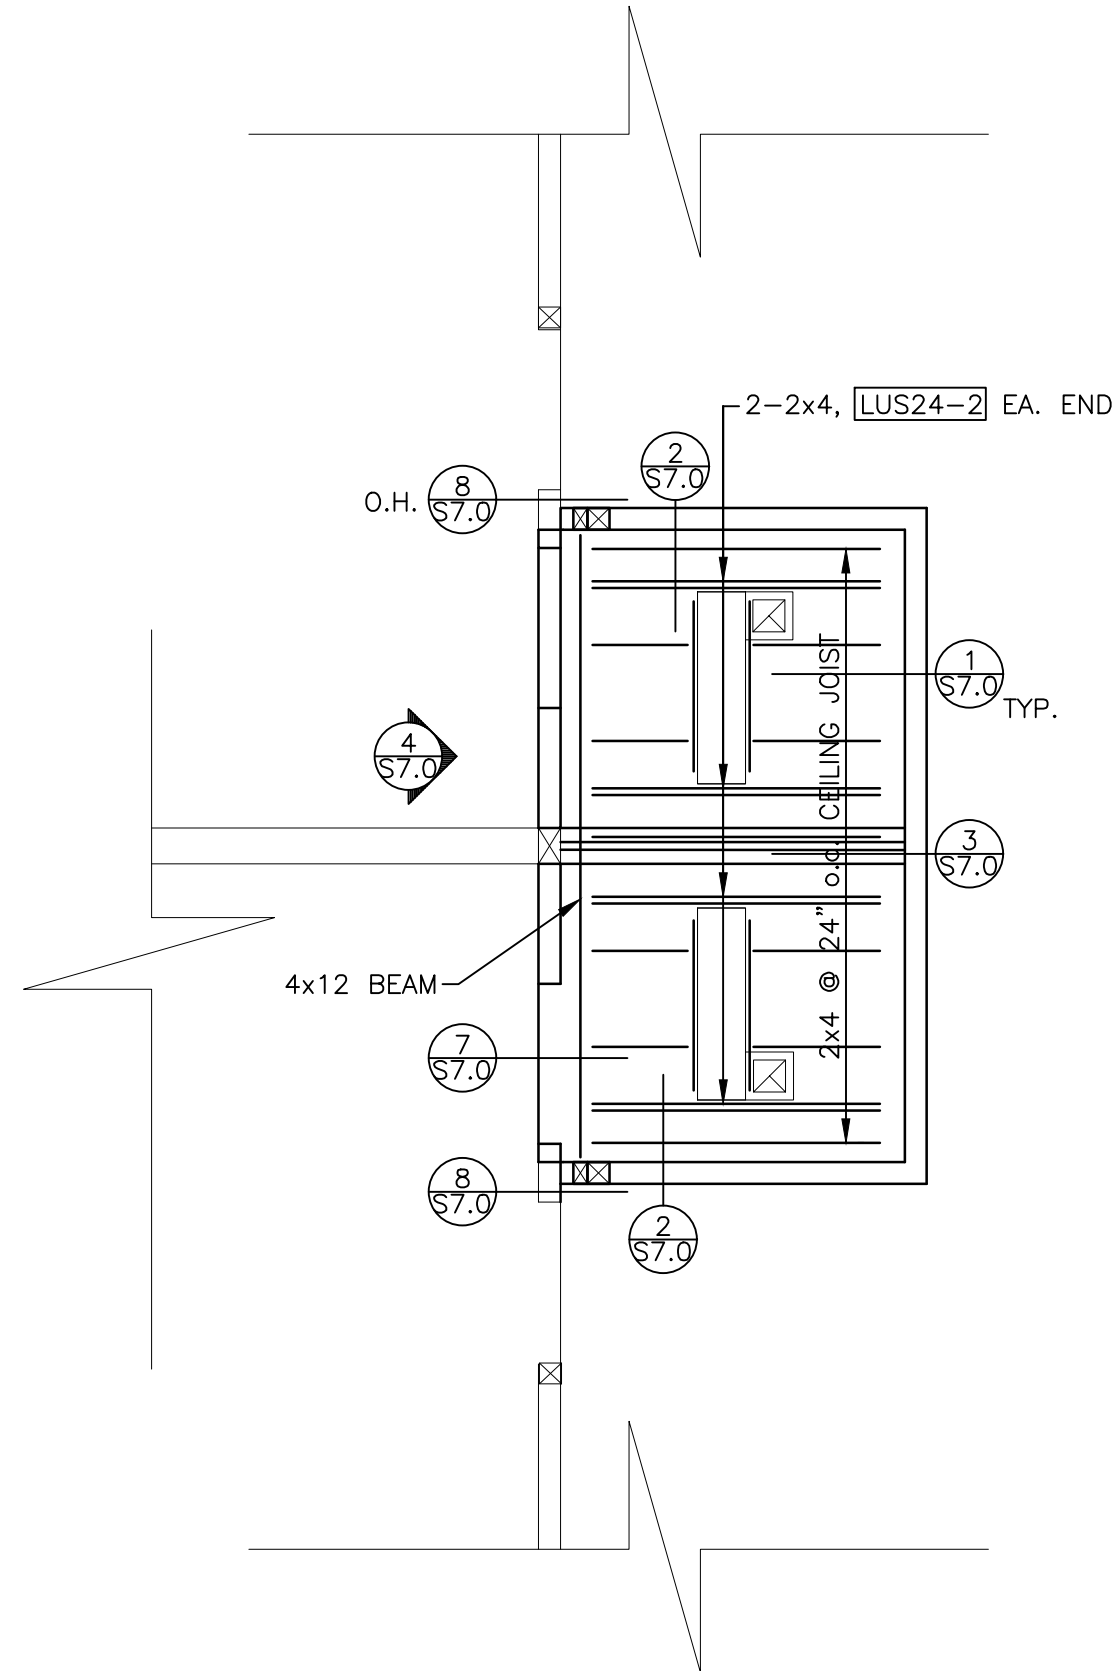

ENLARGED CEILING FRAMING PLAN — BUILDING G

NOTE:  
1. SEE S0.1 FOR GENERAL NOTES.

SCALE: 1/4" = 1'-0"


DSA STAMP



Studio W Architects  
424 32nd St Suite D/E,  
Newport Beach, CA 92663  
[ T ] 949.774.2920  
www.StudioW-Architects.com

JOB# 2025211


UNIVERSAL  
STRUCTURAL  
ENGINEERS  
1660 S. AMPHLETT BLVD.  
SUITE 335  
SAN MATEO, CA 94402  
PHONE: (650) 312-9233  
FAX: (650) 312-9229  
www.UniversalStructuralEngineers.com

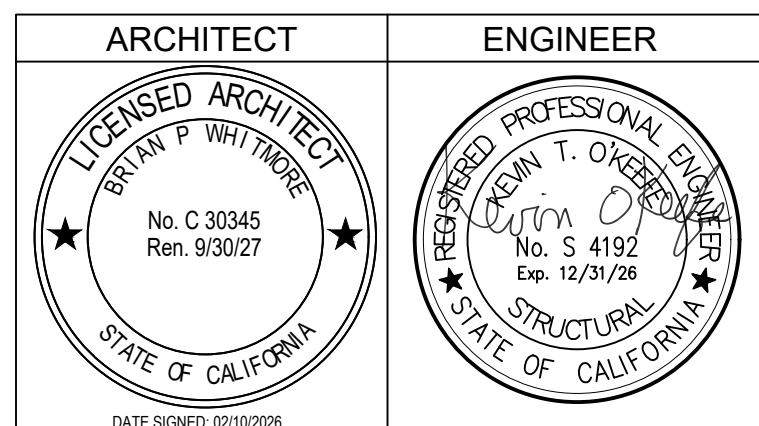

- GENERAL NOTES
1. This sheet is part of a set and is not to be used alone.
  2. This sheet is not to be used for construction unless the architect's stamp and signature appear on the drawings and the status box indicated drawings have been released for construction.
  3. These plans and prints thereof, as instruments of service, are owned by the architect and are for use on this project only. Reproduction and/or distribution without the prior written consent of the architect is forbidden.
  4. Copyright Studio W Associates, Inc. 2024.

| NO. | REMARKS | DATE |
|-----|---------|------|
|     |         |      |
|     |         |      |
| DRAWING STATUS   | DATE       |
|------------------|------------|
| ● DSA PLAN CHECK | 04/09/2026 |
| ○ DSA BACK CHECK | -          |
| ○ BIDDING        | -          |
| ○ CONSTRUCTION   | -          |

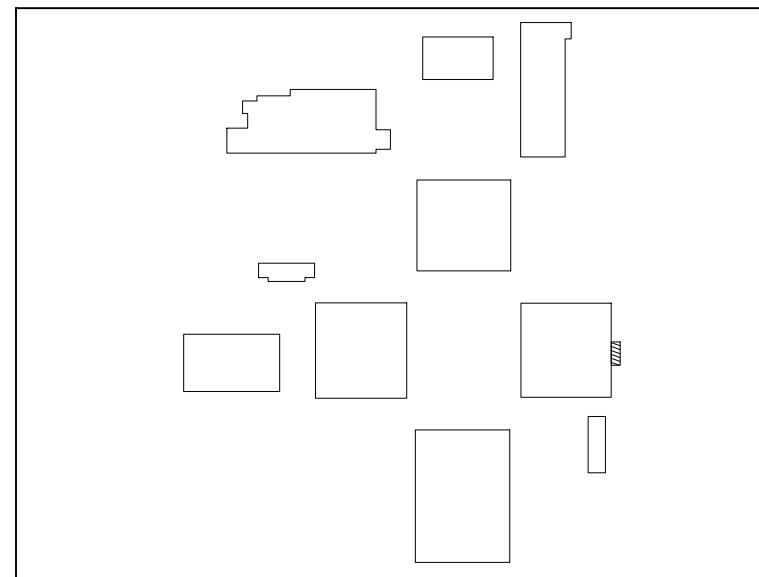

PLACENTIA-YORBA LINDA  
UNIFIED SCHOOL  
DISTRICT  
1301 E ORANGETHORPE AVE  
PLACENTIA, CA 92870

DSA SUBMITTAL

GOLDEN ELEMENTARY  
SCHOOL  
RESTROOM ADDITIONS  
740 GOLDEN AVE PLACENTIA, CA  
92870

ROOF & CEILING  
FRAMING  
PLAN — BUILDING G

Date  
04/09/2026

Application Number  
04-125322

Drawn  
K.T.

Checked  
K.T.O.

Project Number  
25045


Drawing Number  
S3.0




21



22

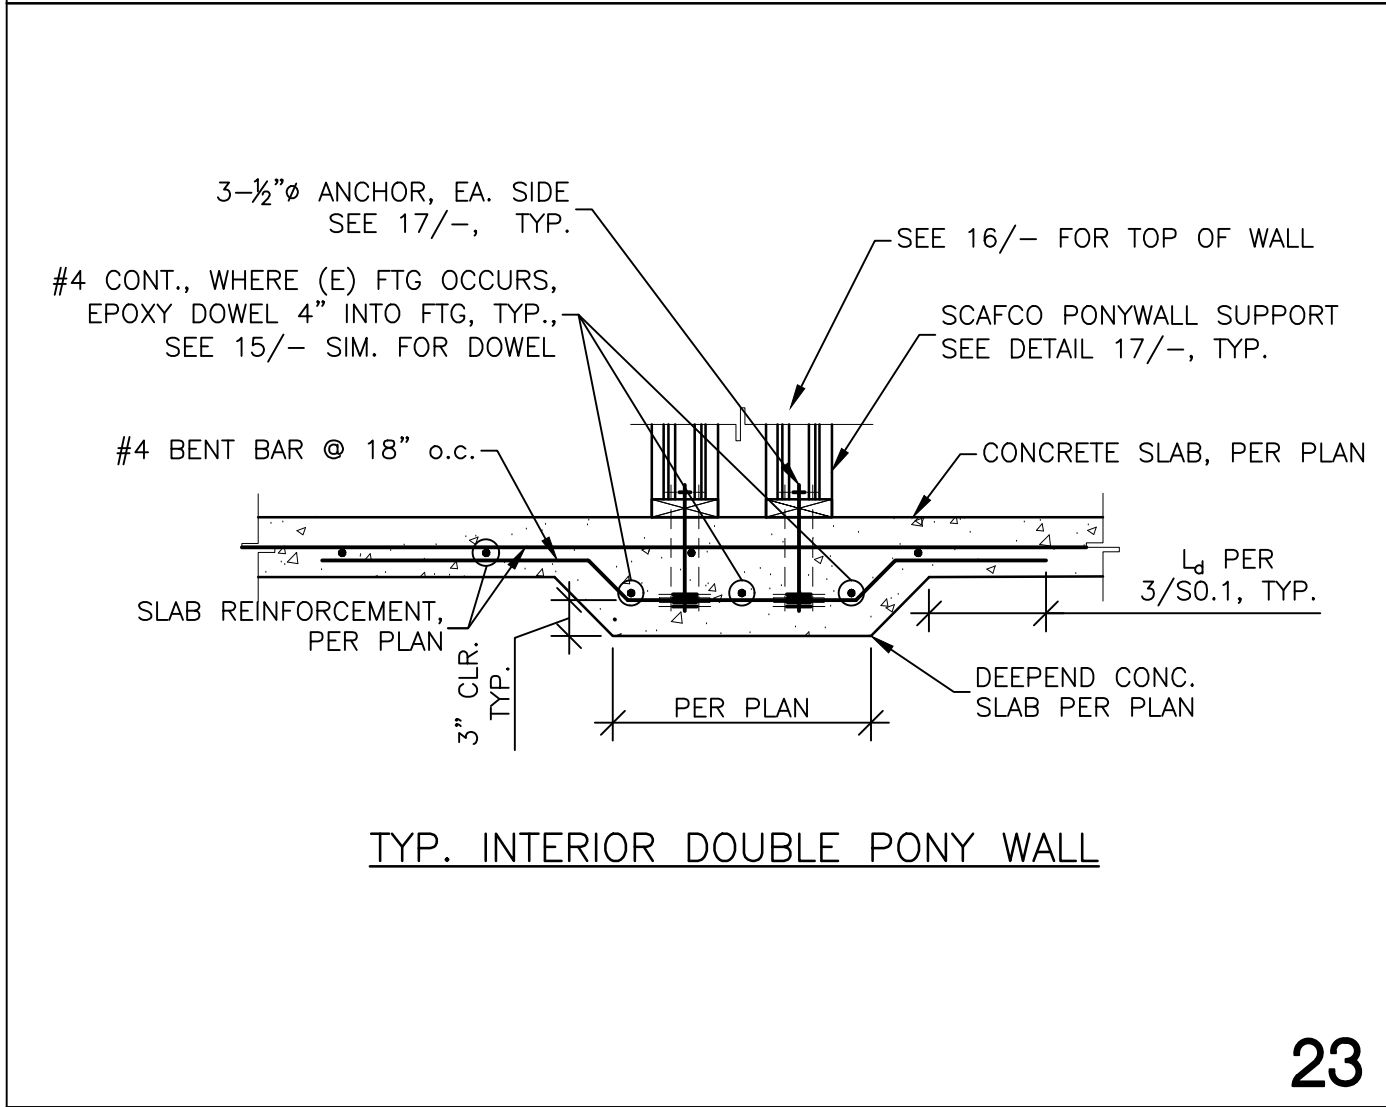


23

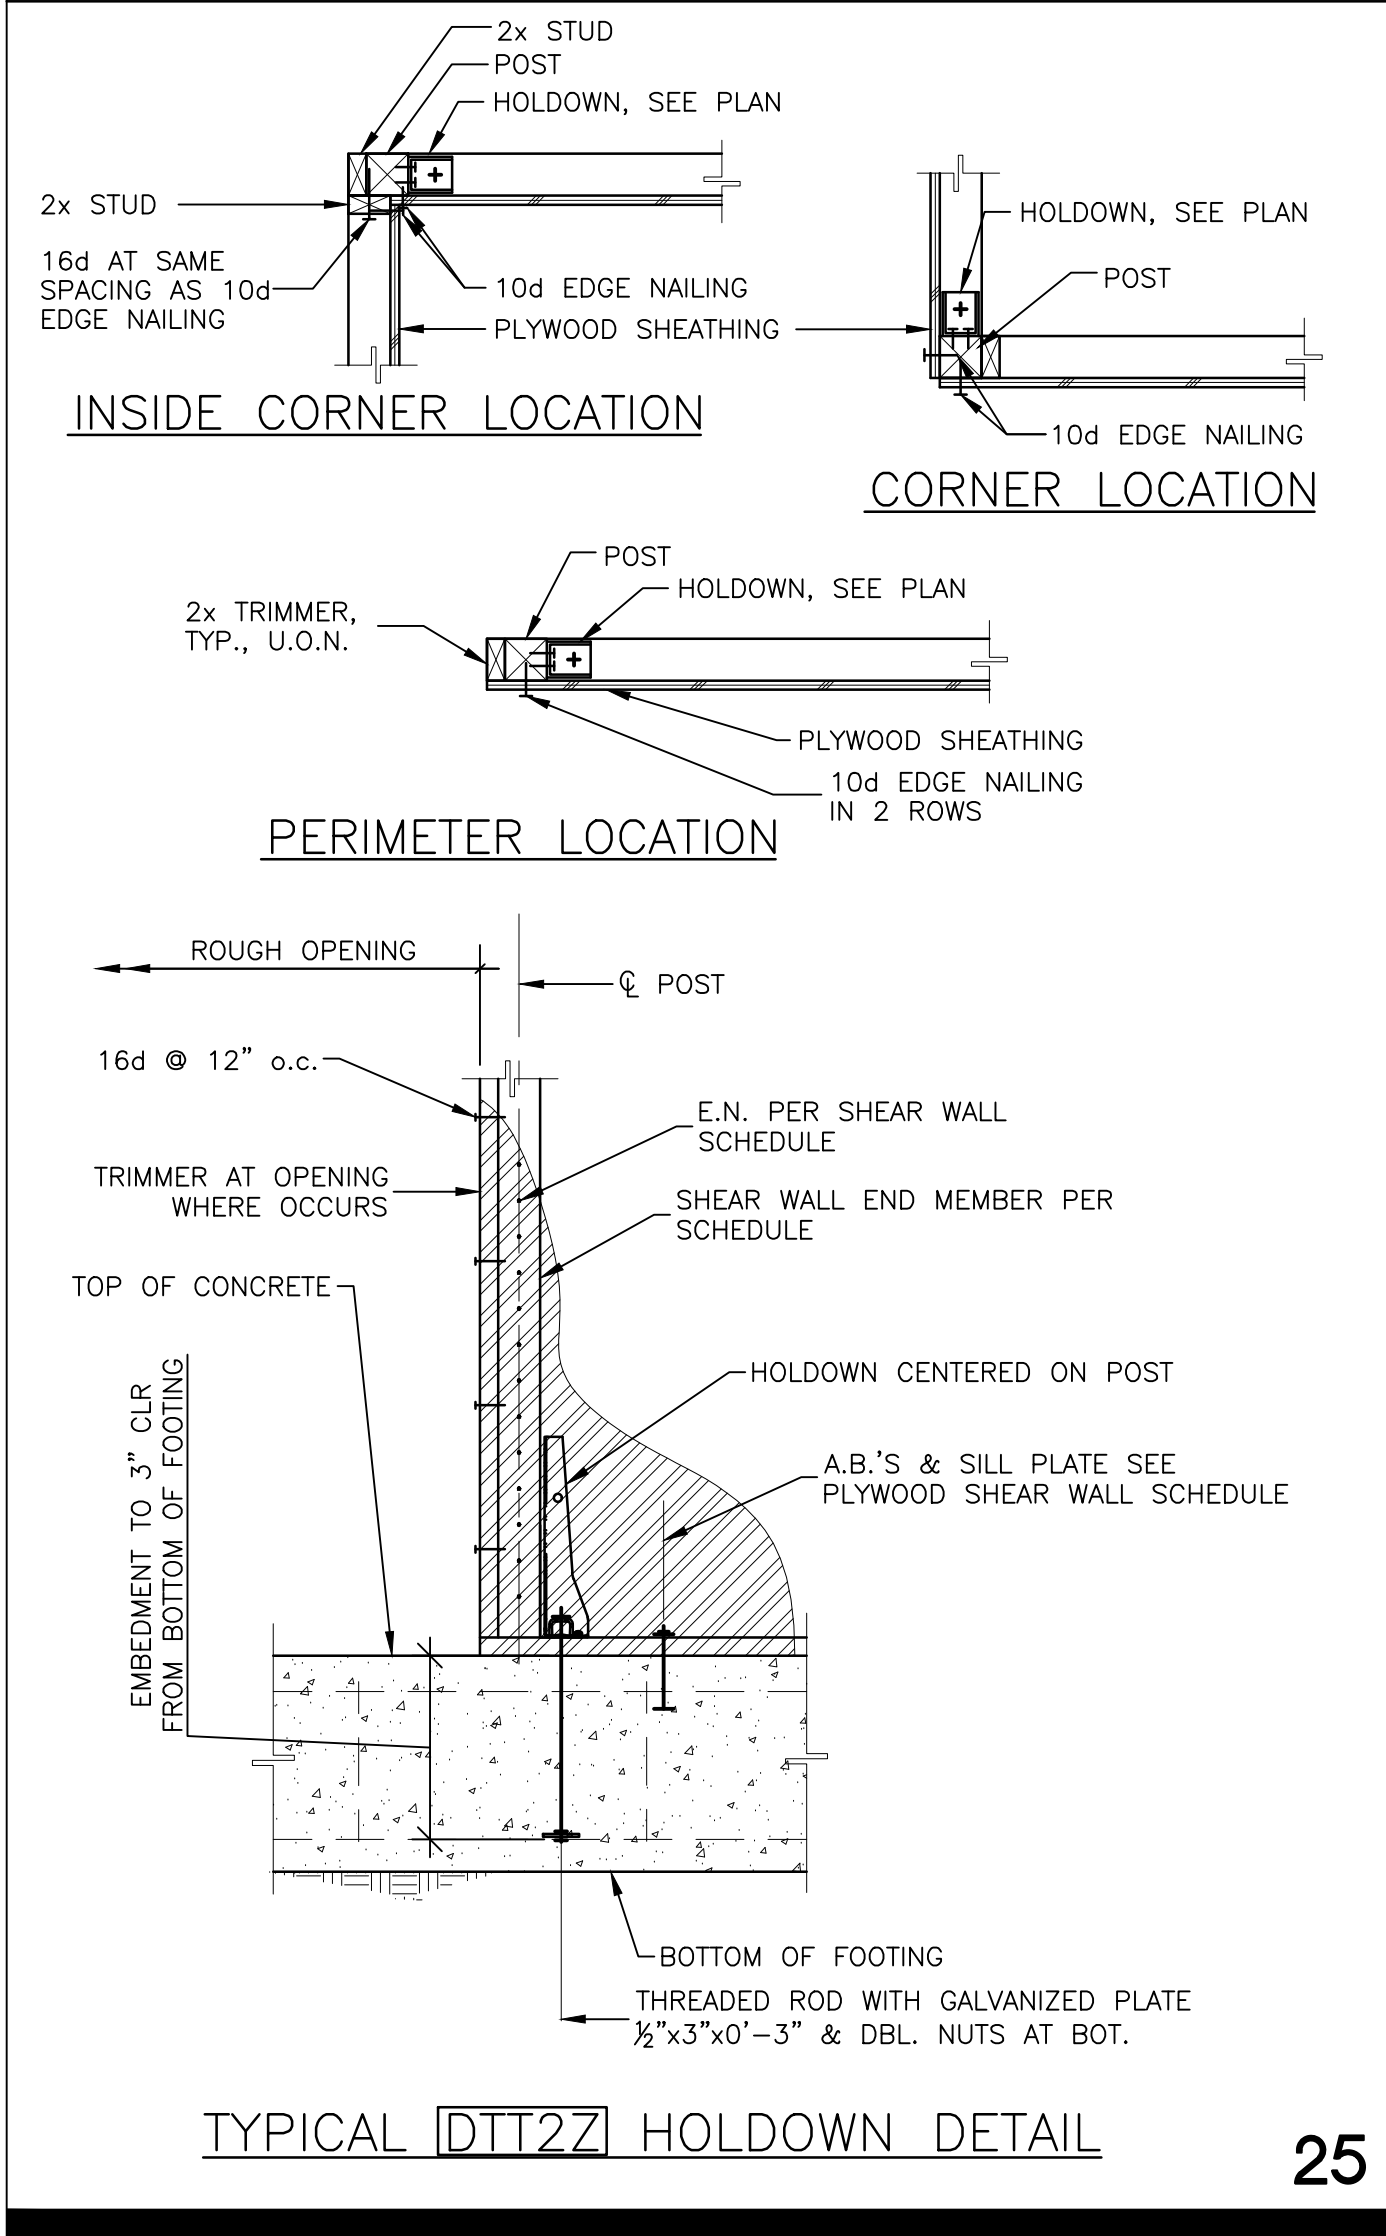

25



16

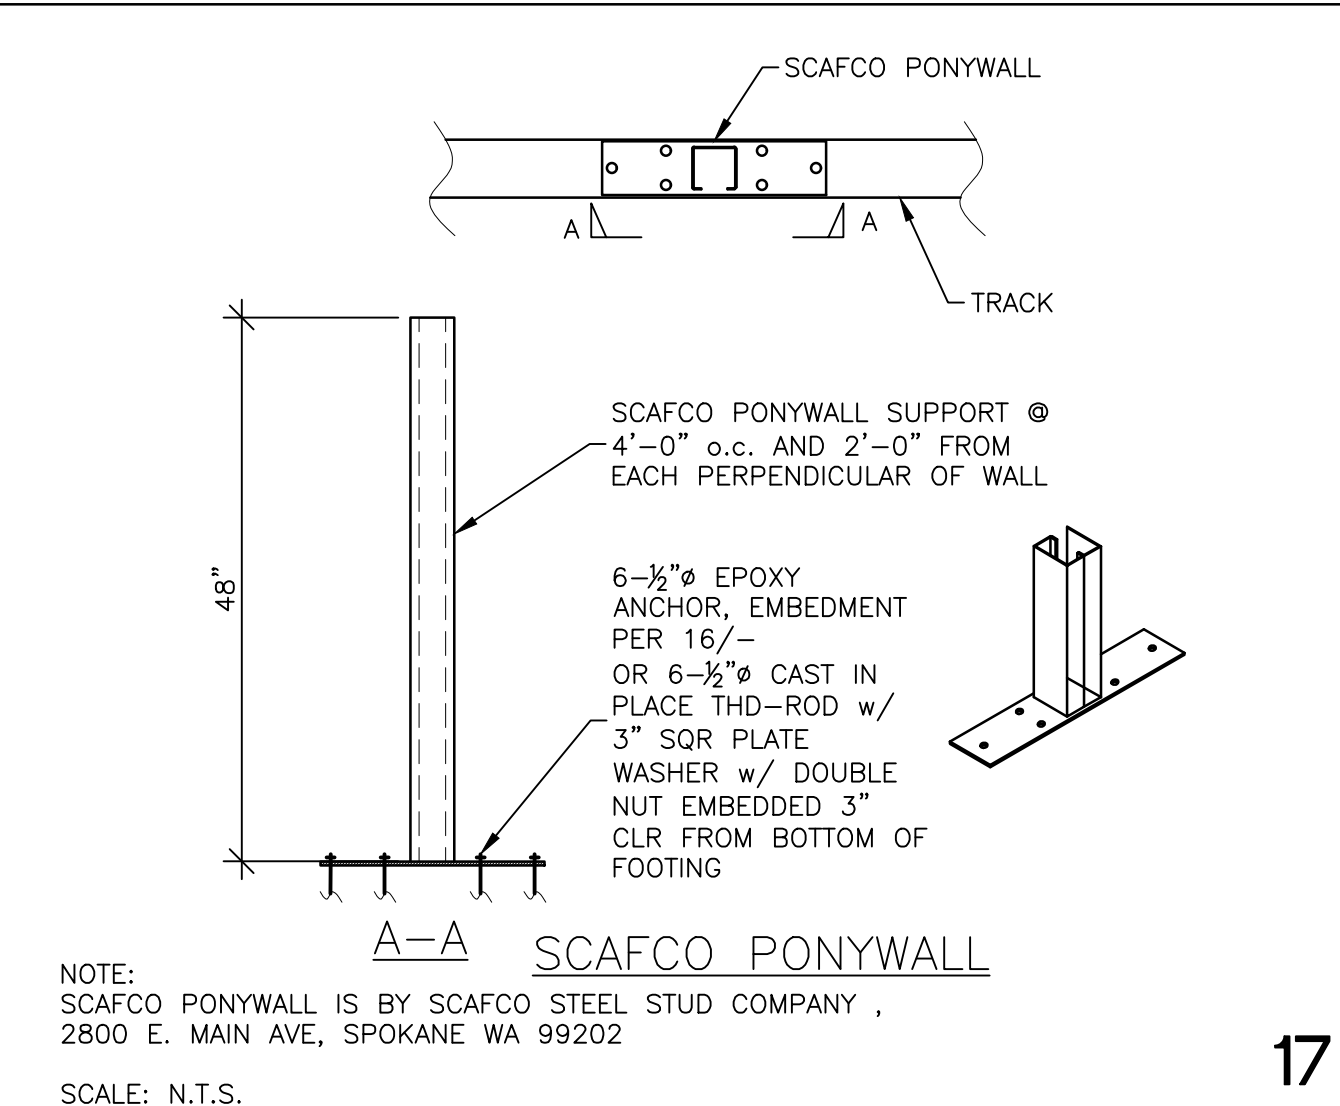


17



18




20

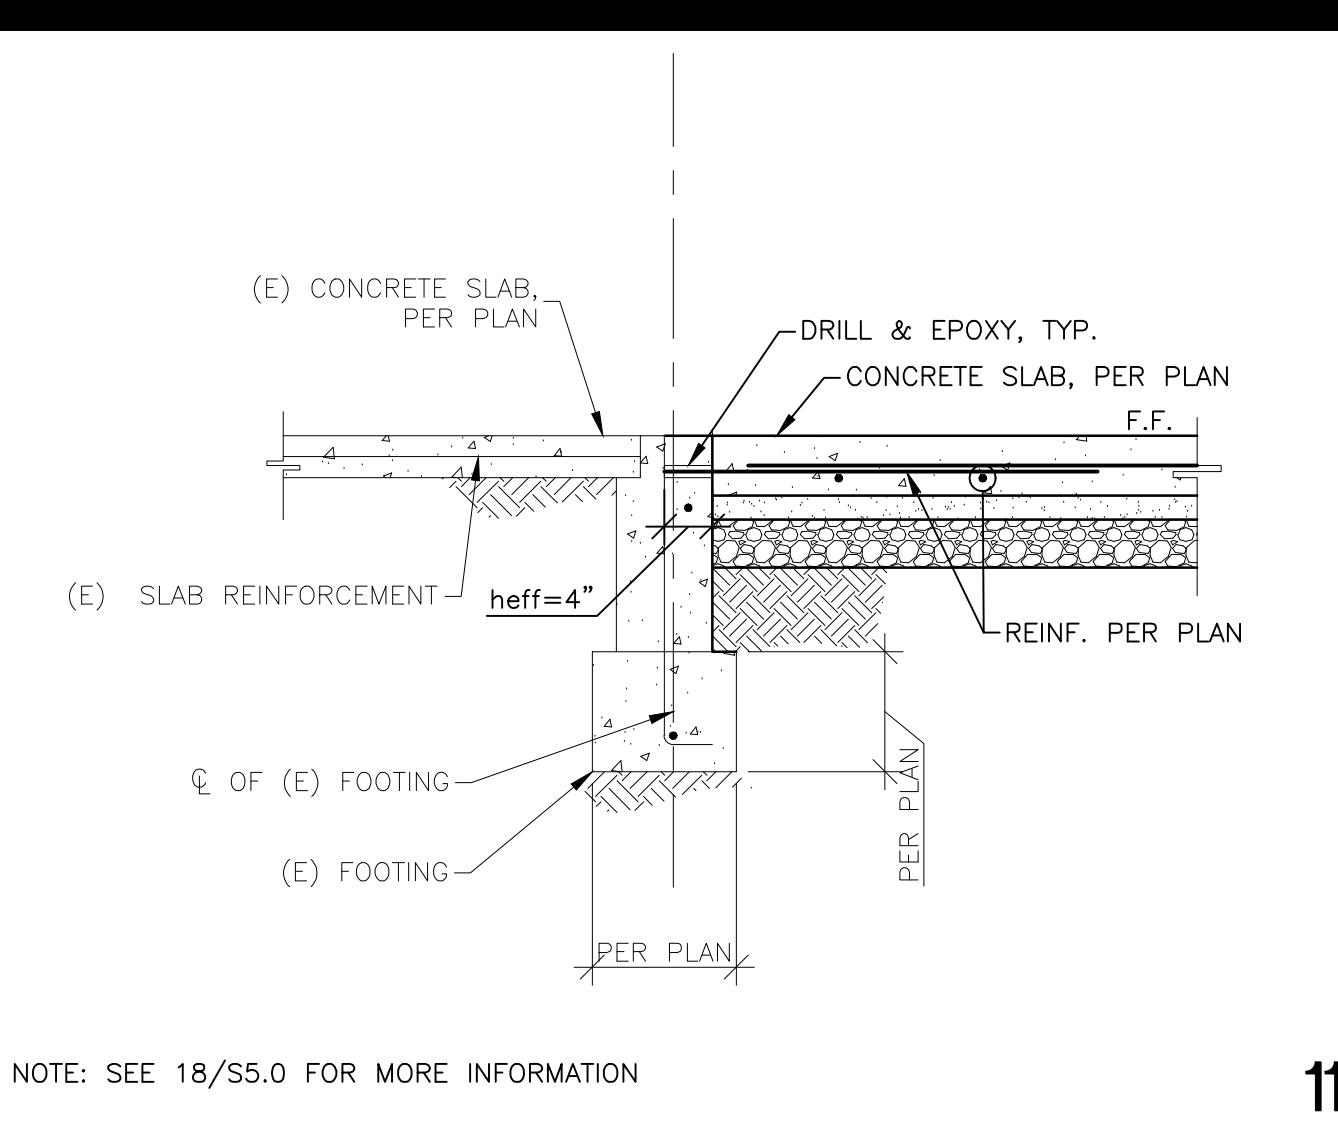


11




12

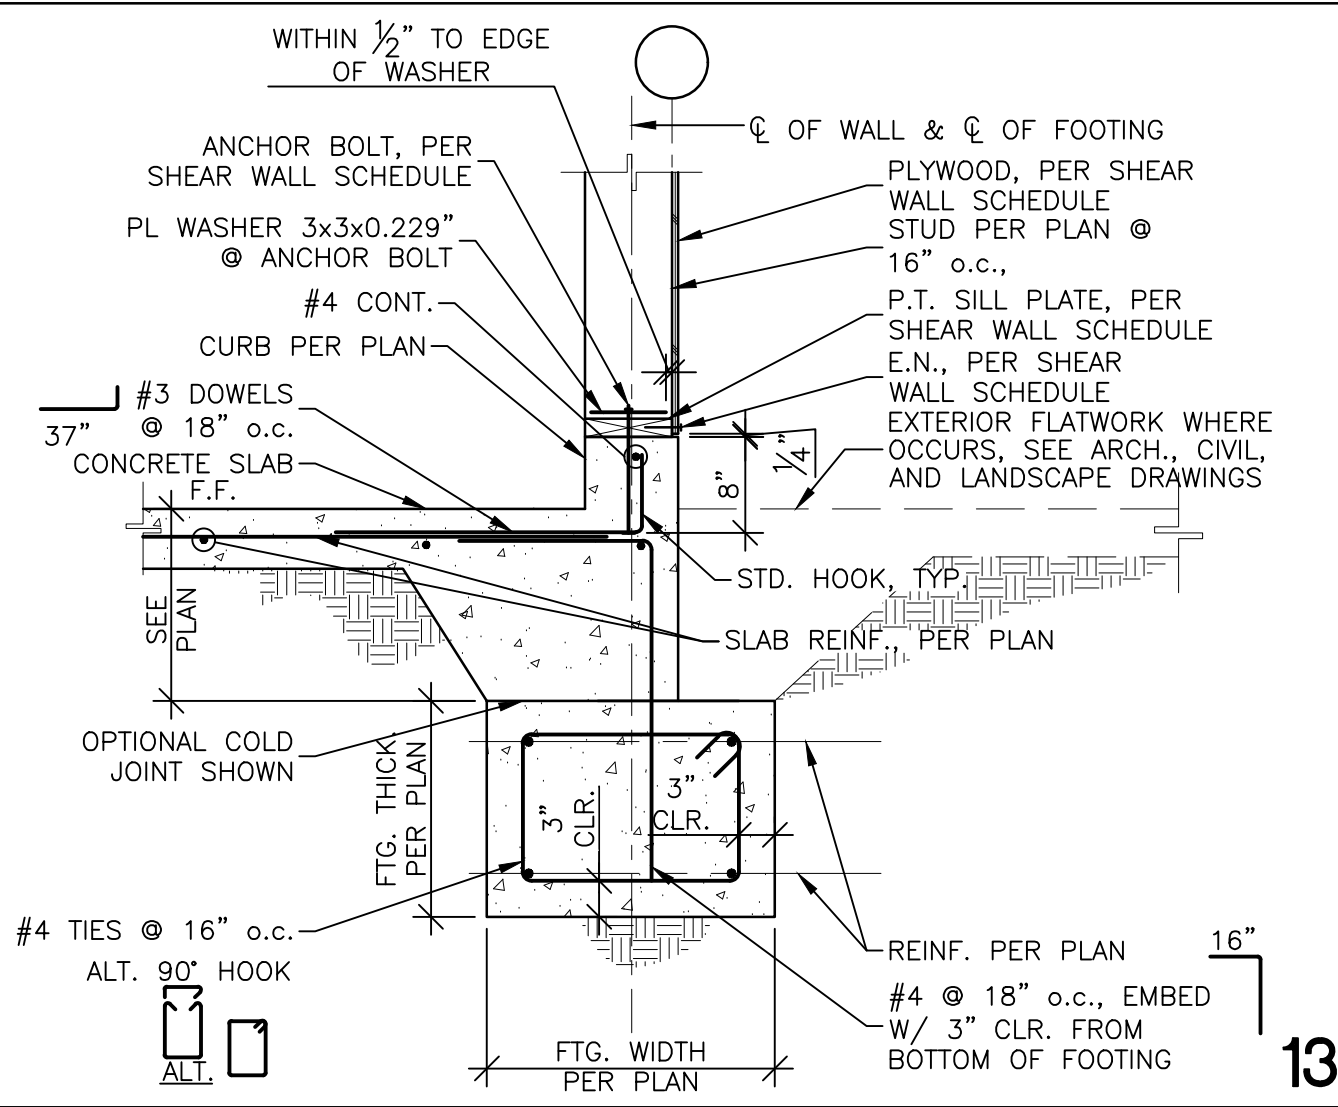


13

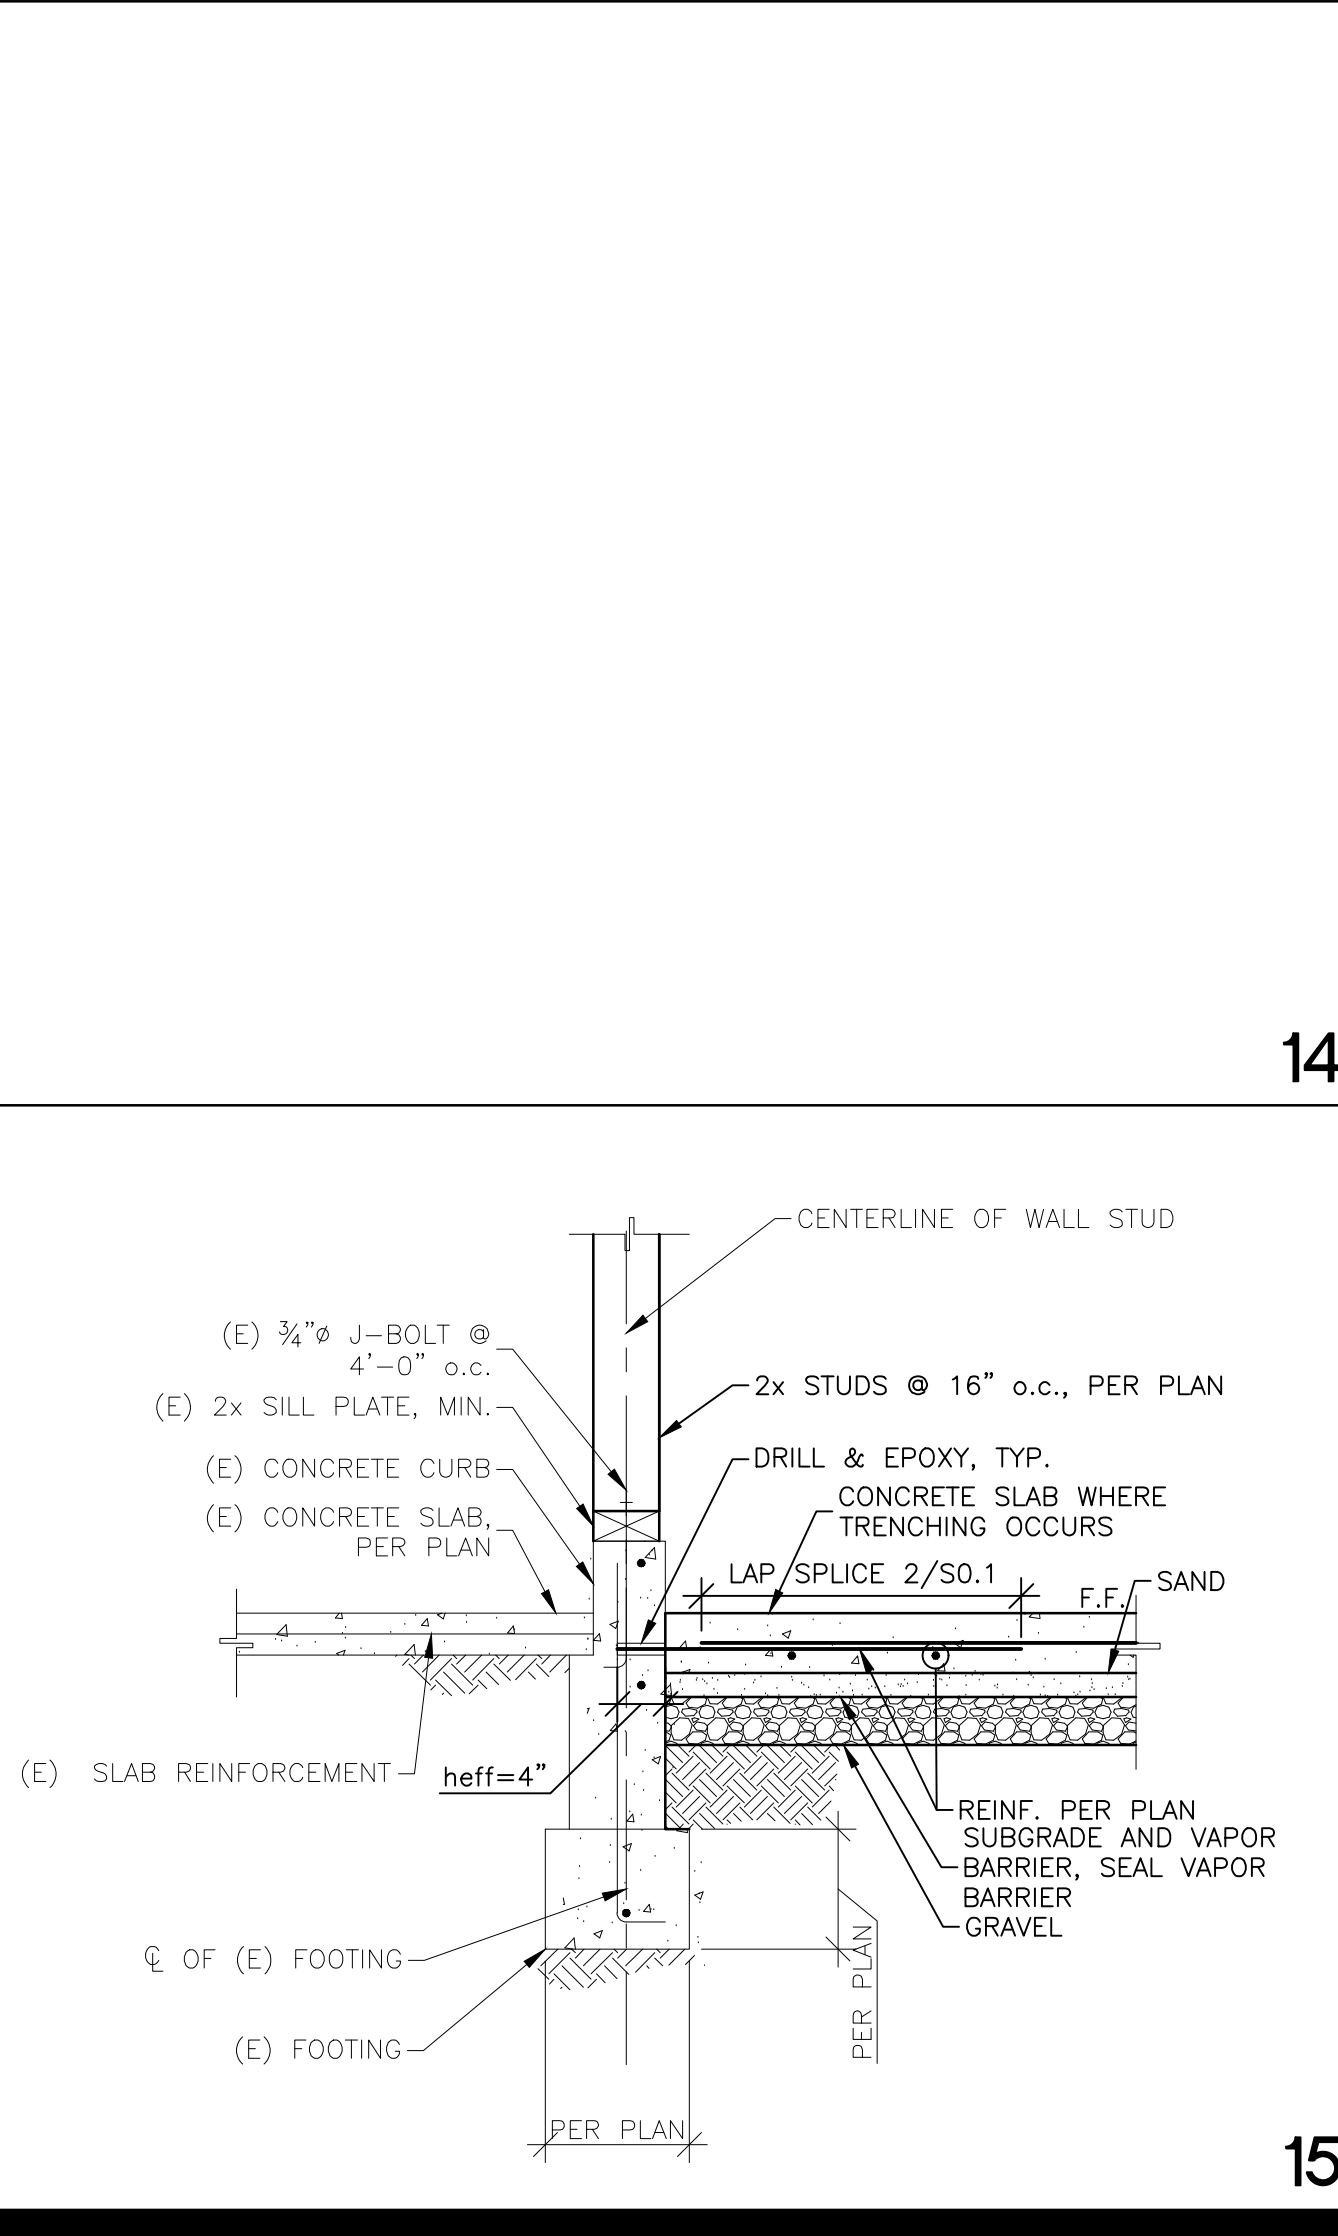


15

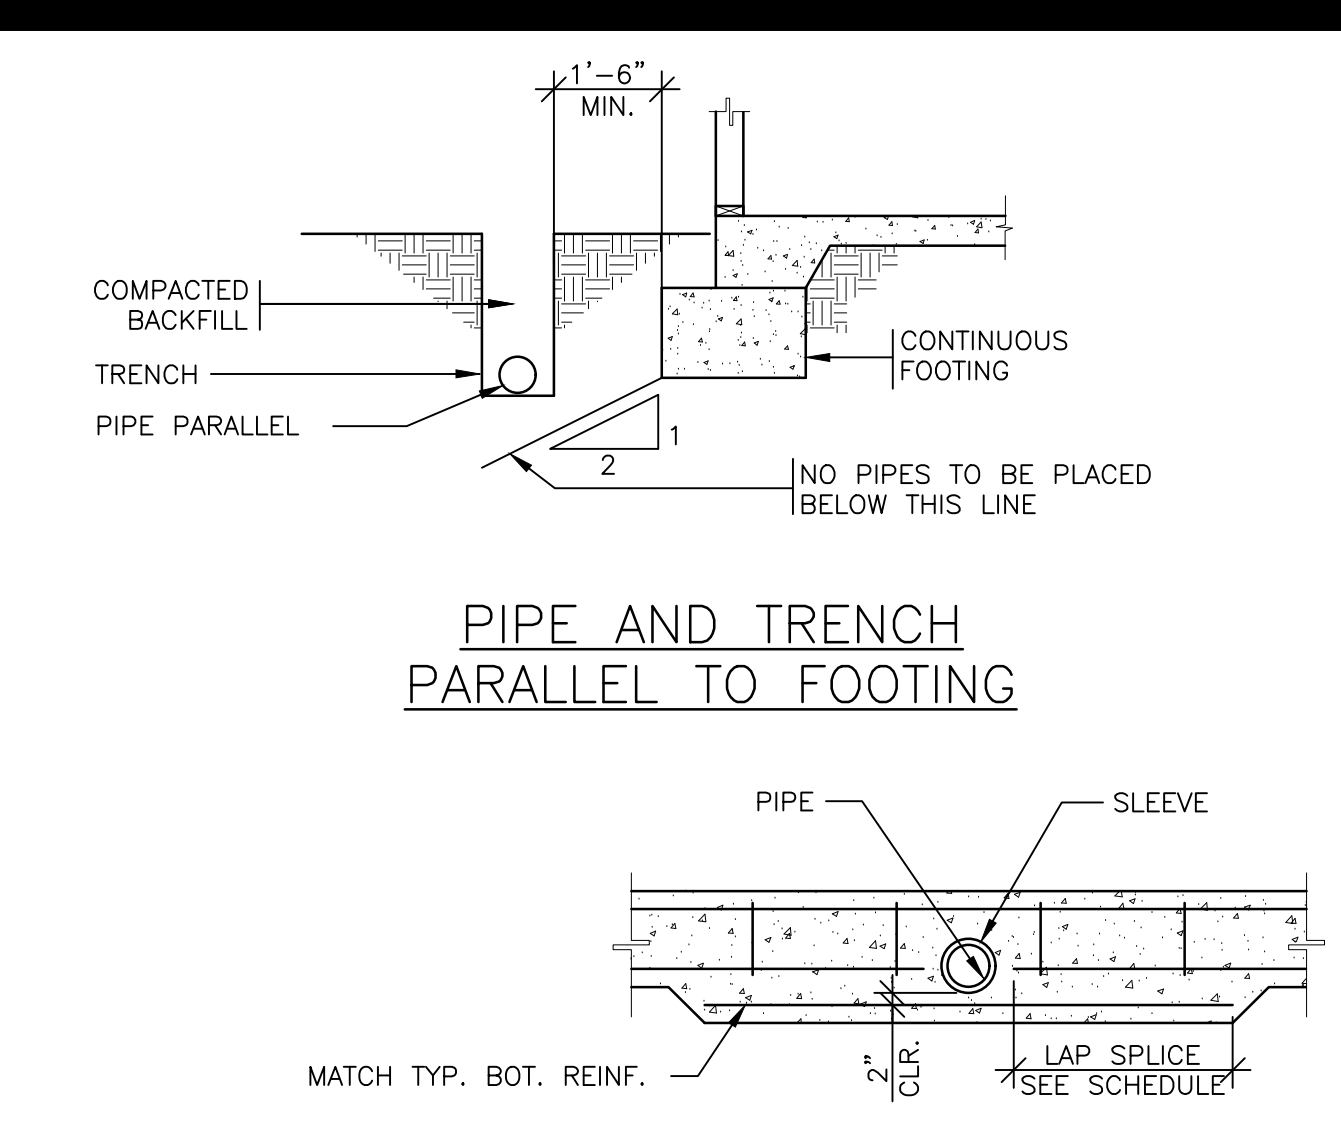


7

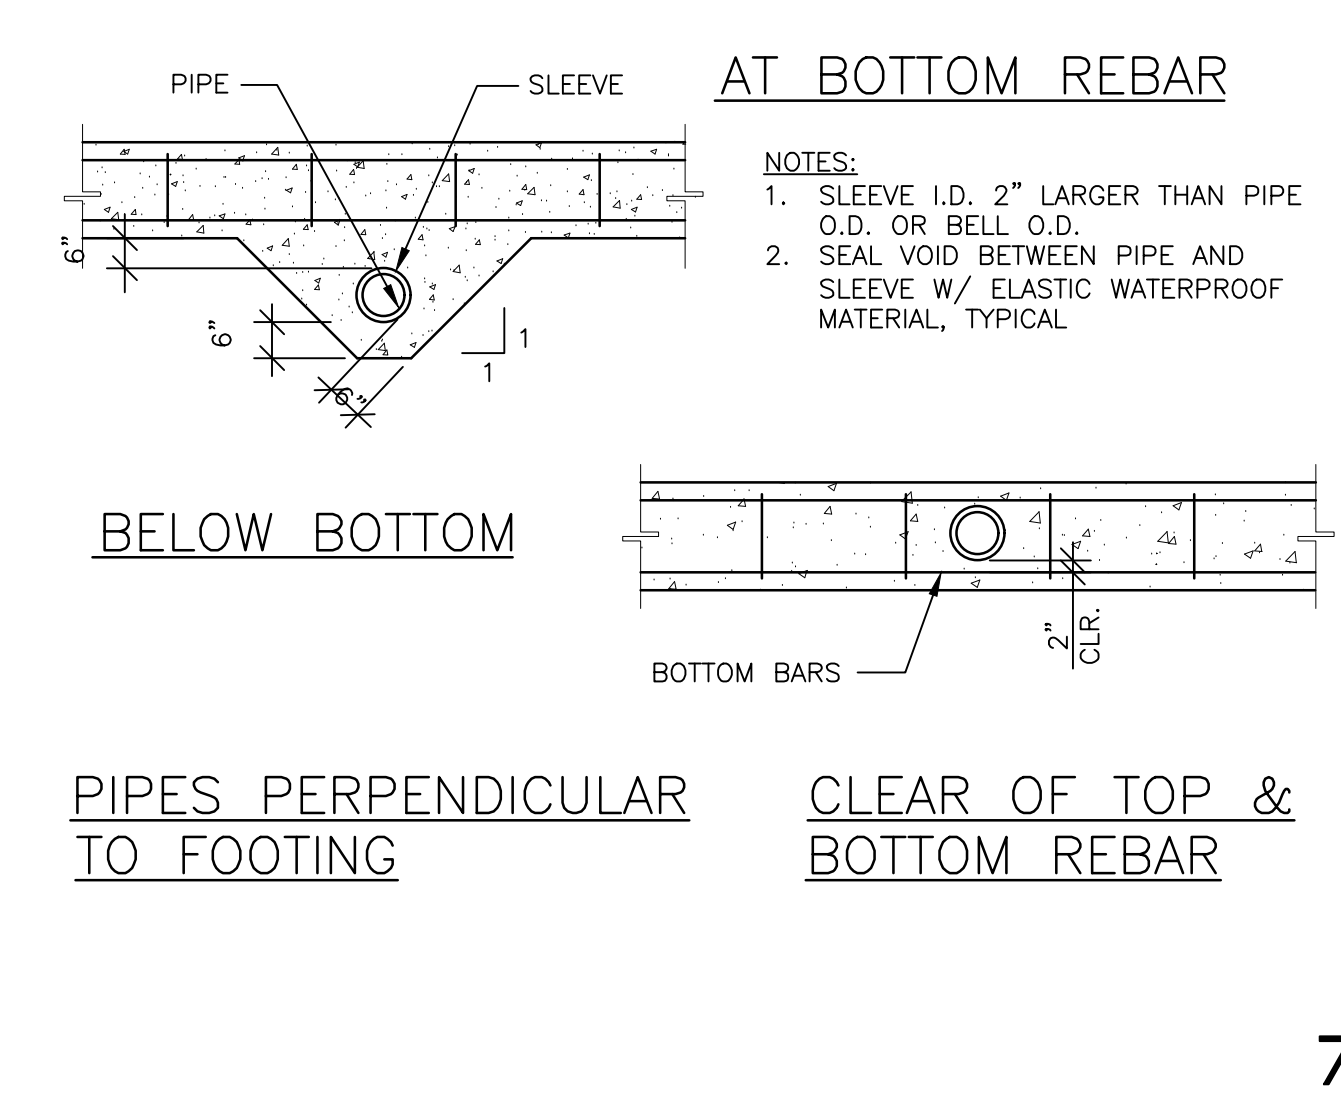


7

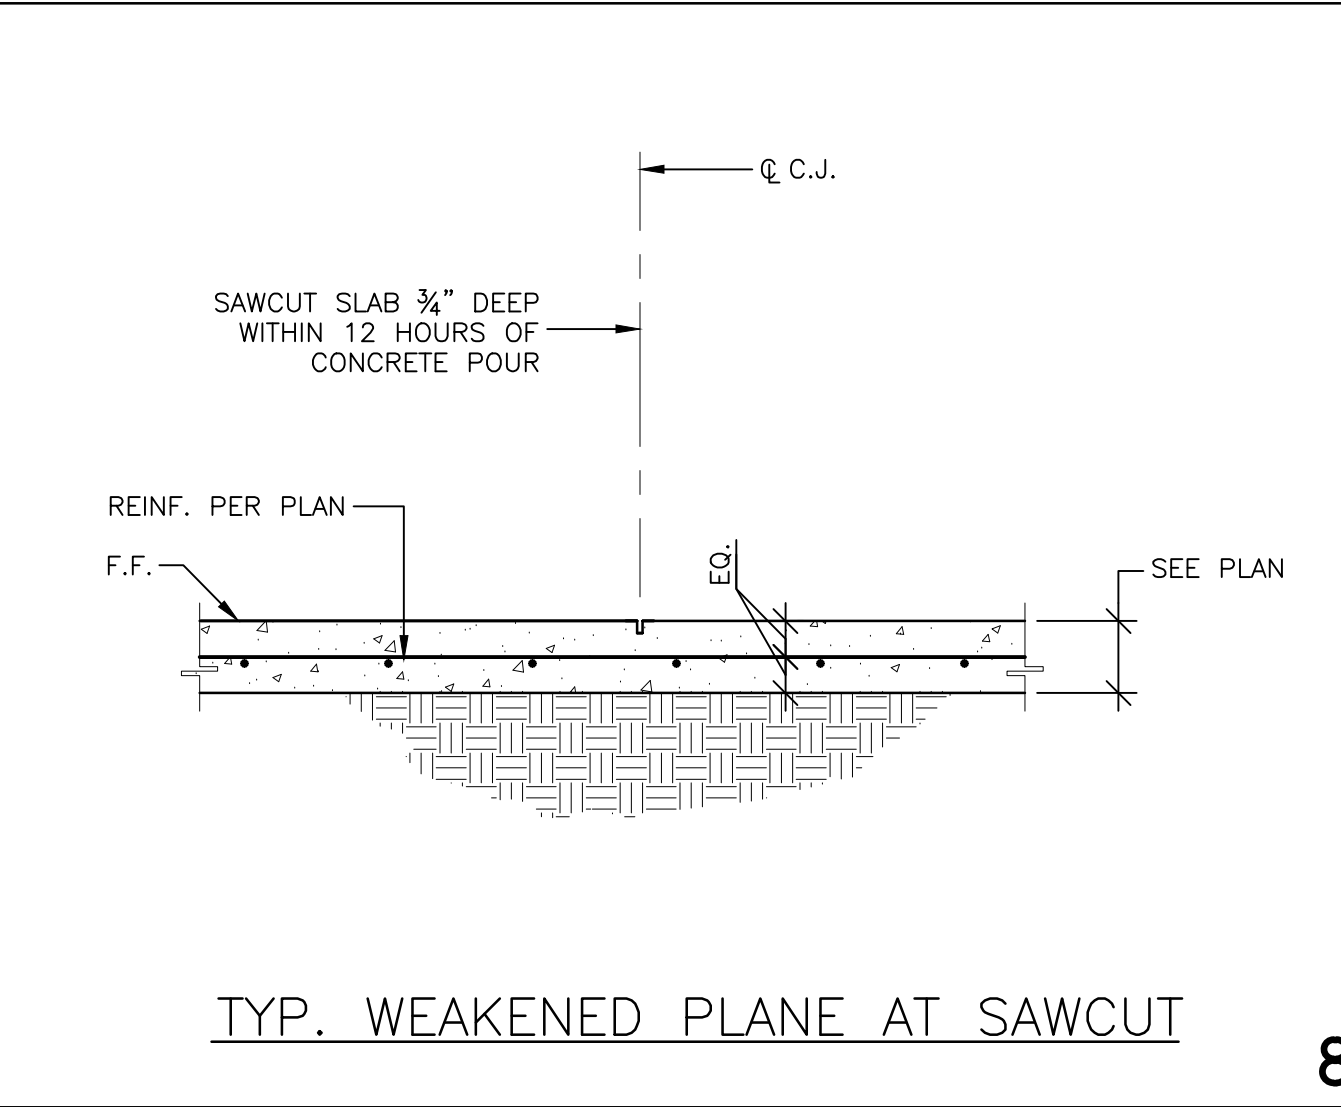


8

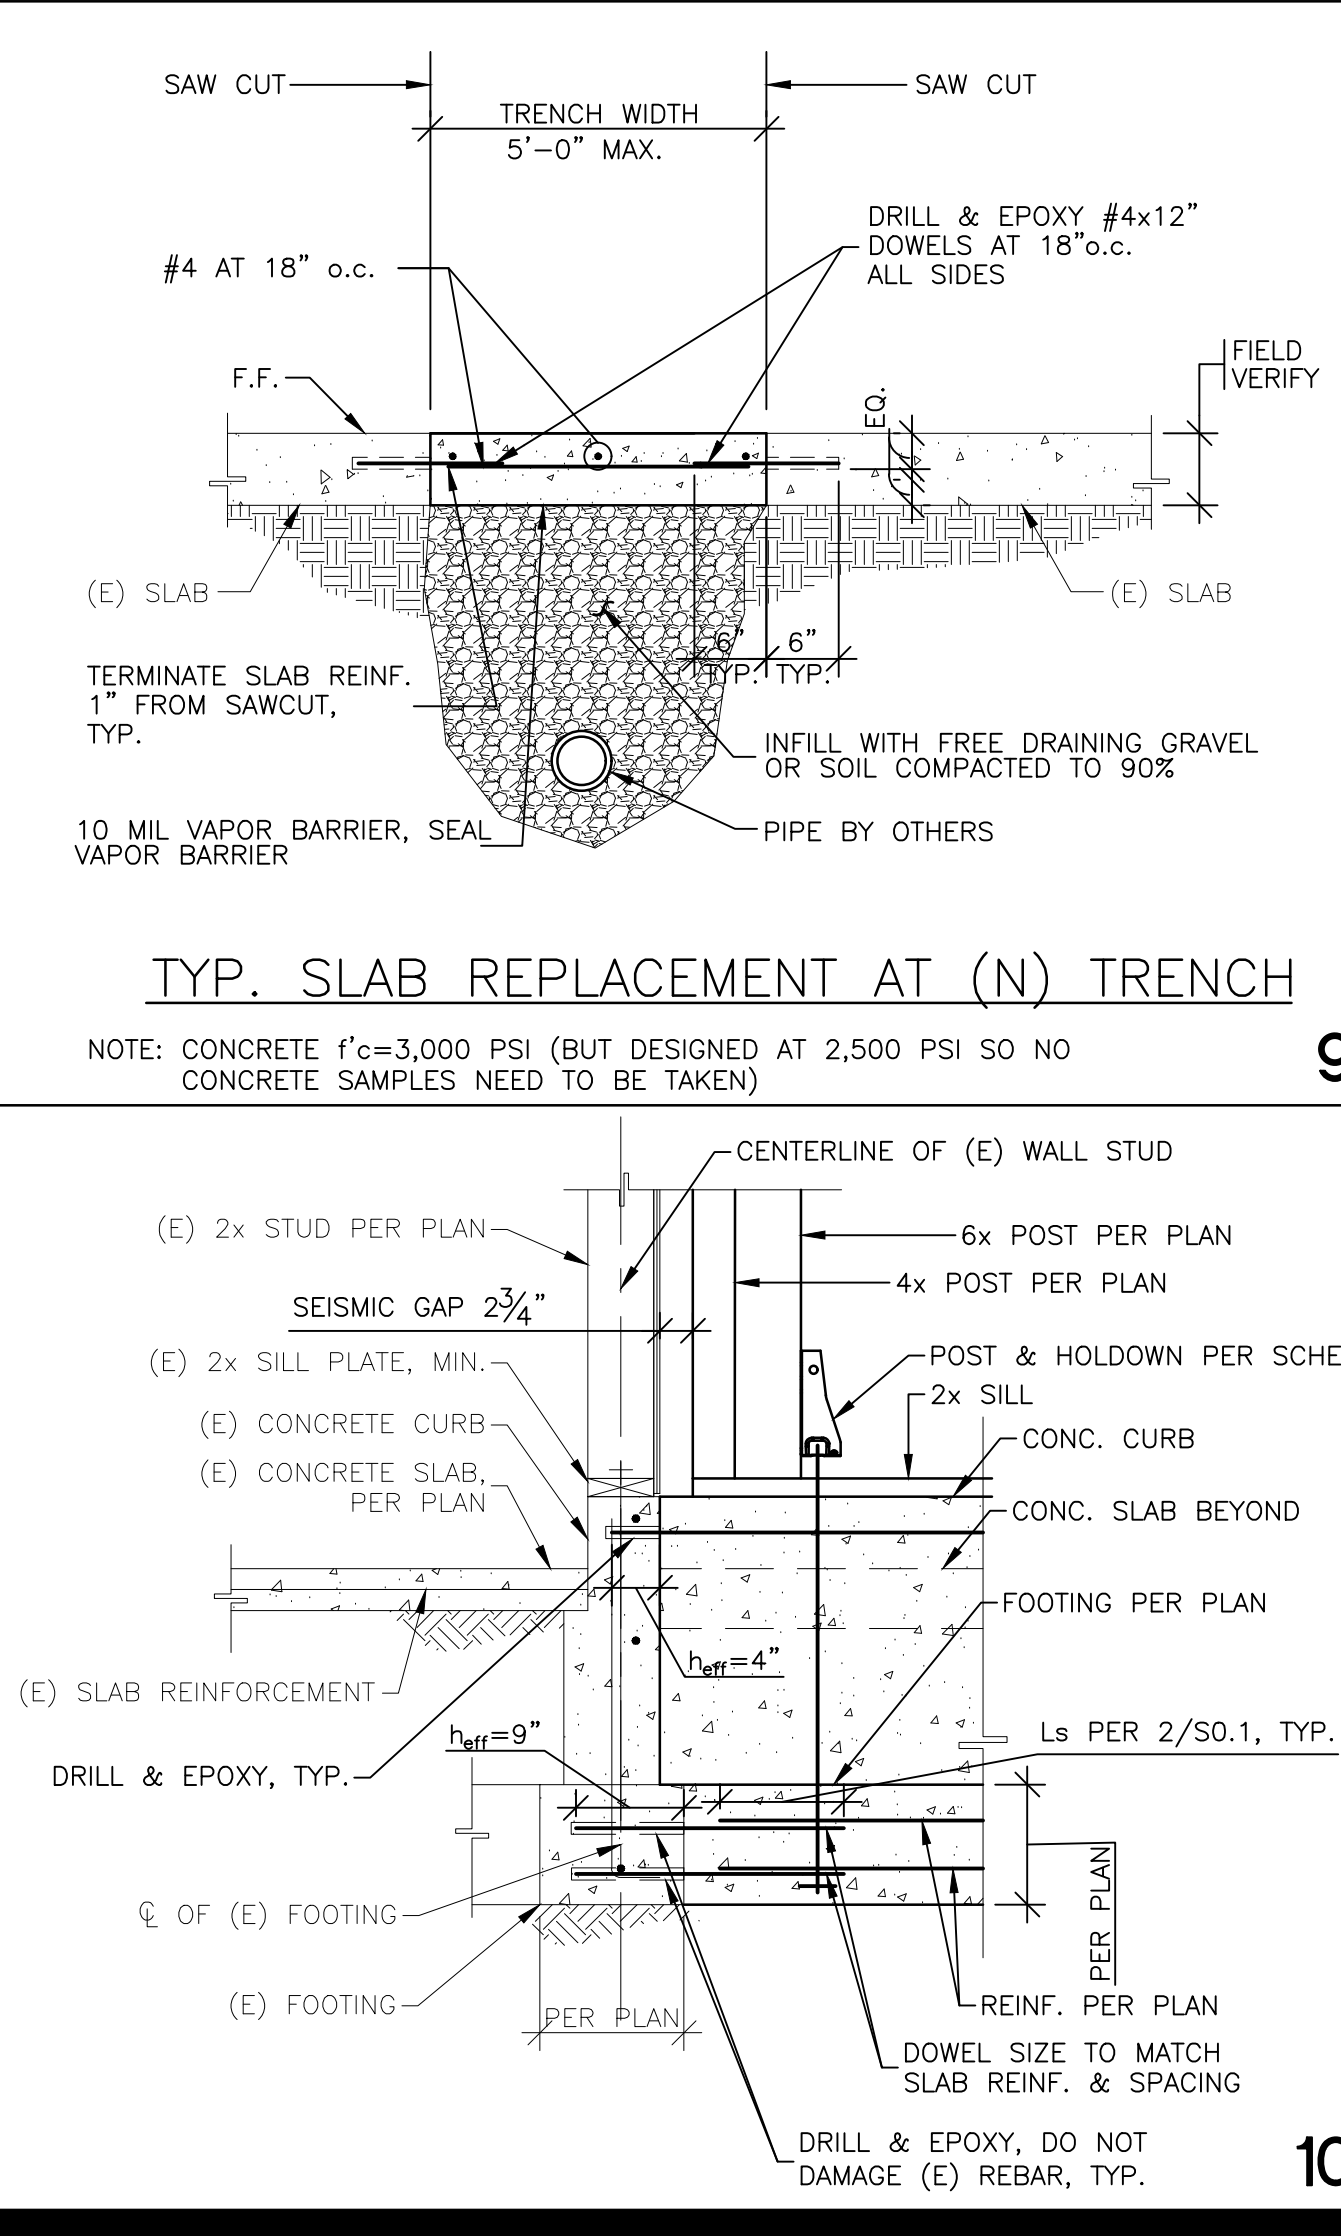


10

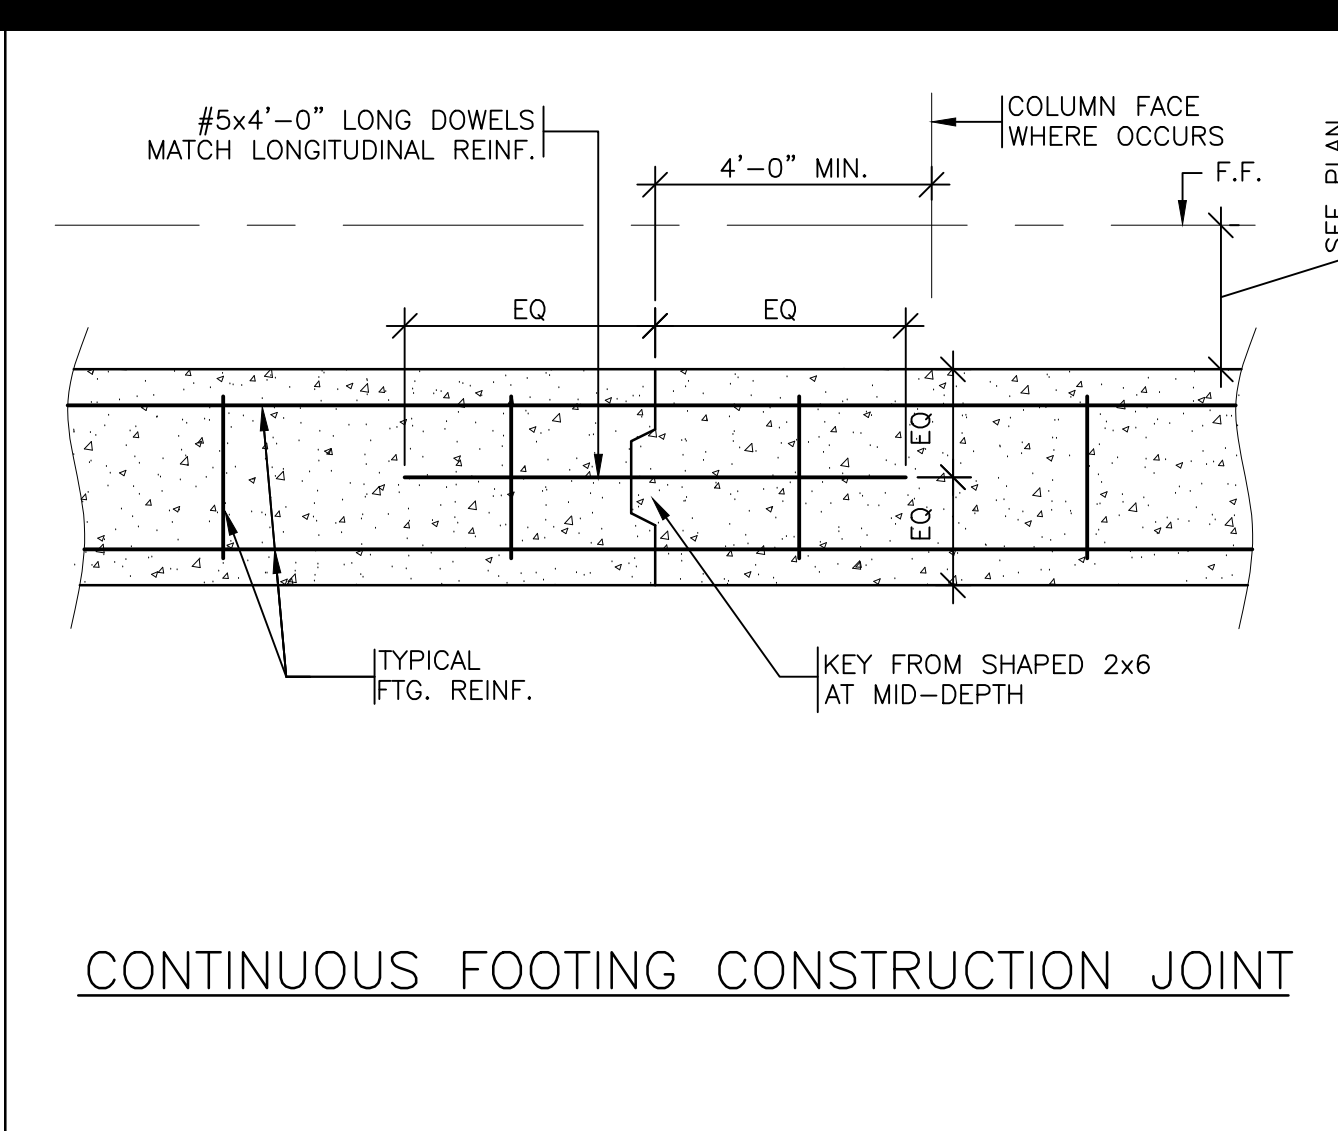


1

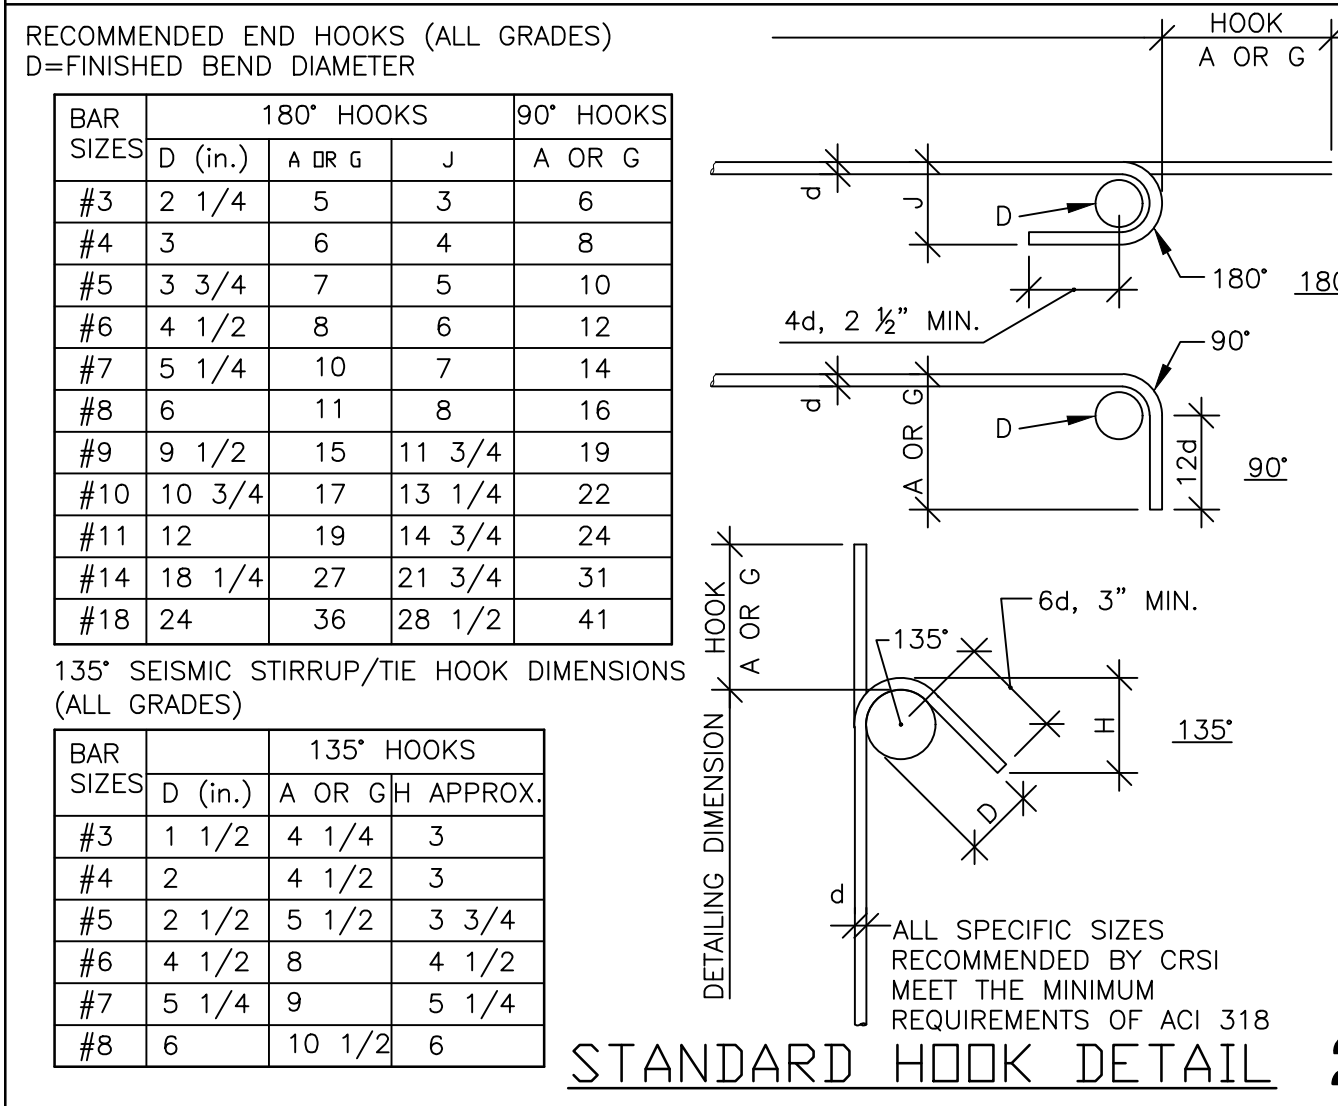

2

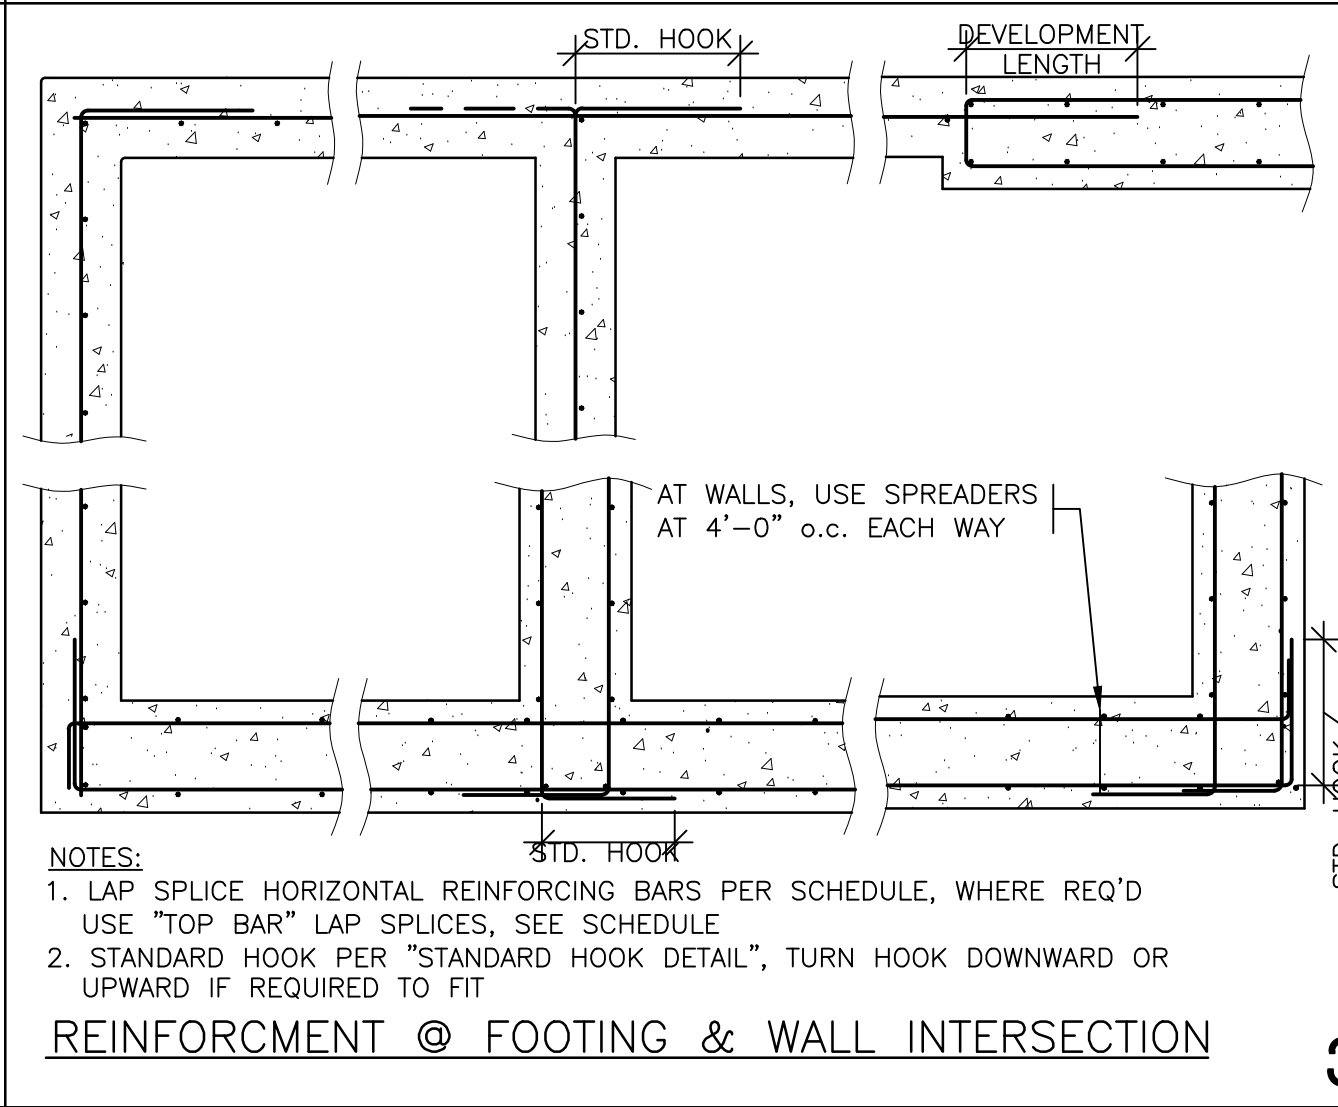

3

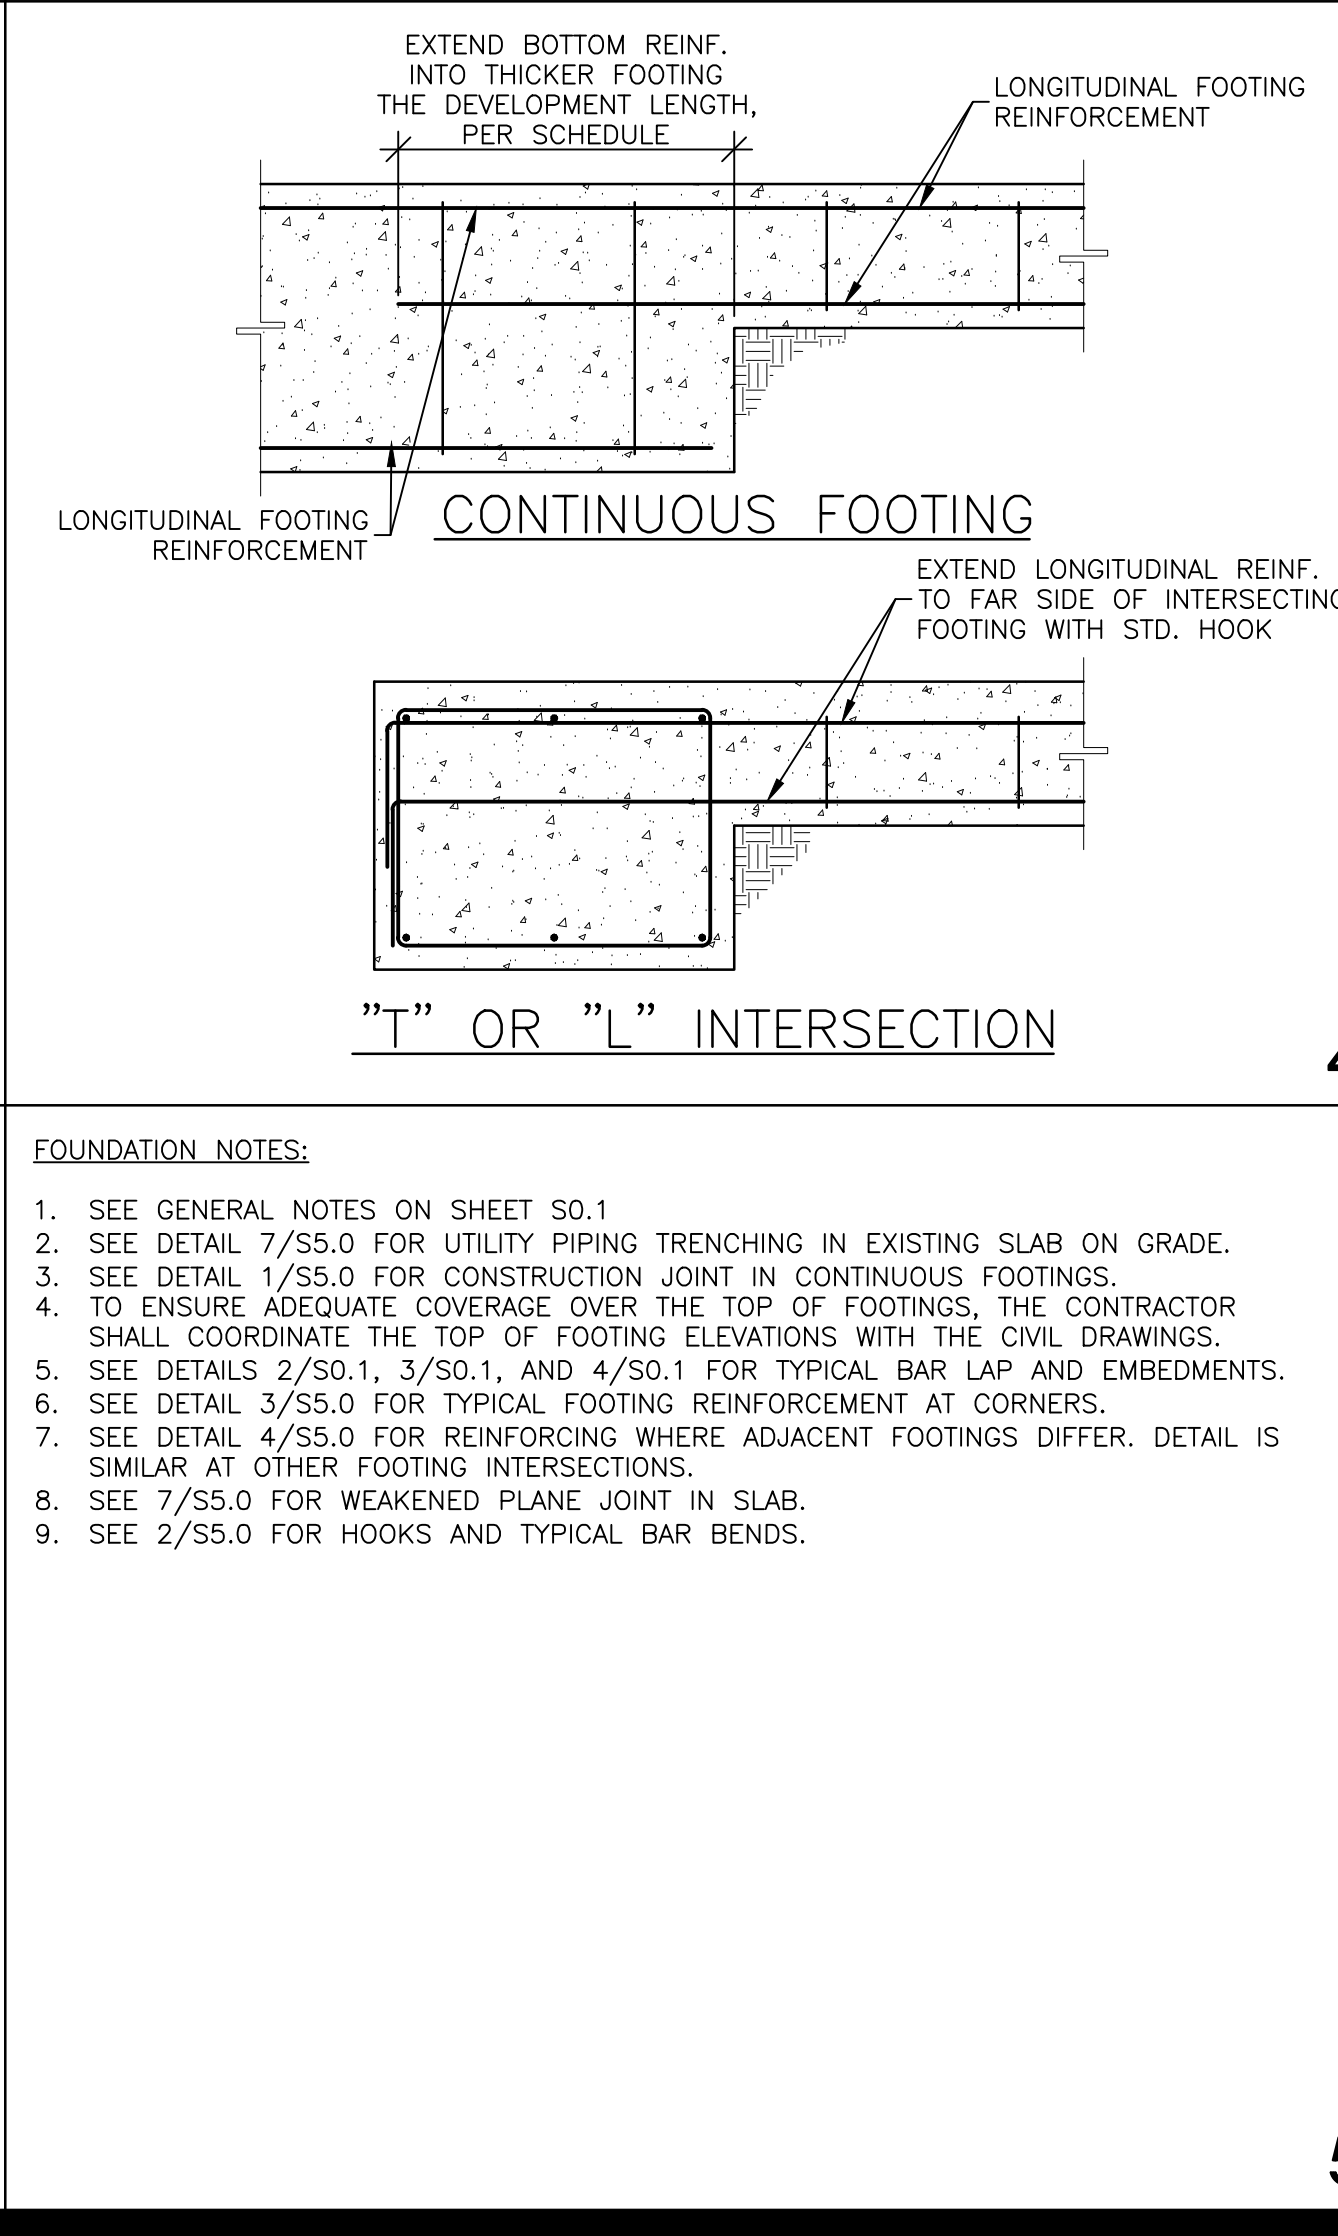

5

DSA STAMP

STUDIO W  
ARCHITECTS

Studio W Architects  
424 32nd St Suite D/E  
Newport Beach, CA 92663  
[ T ] 949.774.2920  
www.StudioW-Architects.com

JOB# 2025211

UNIVERSAL  
STRUCTURAL  
ENGINEERS

1660 S. AMPHLETT BLVD.  
SUITE 335  
SAN MATEO, CA 94402  
PHONE: (650) 312-9233  
FAX: (650) 312-9229  
www.UniversalStructuralEngineers.com

ARCHITECT

ENGINEER

1. This sheet is part of a set and is not to be used alone.  
2. This sheet is not to be used for construction unless the architect's stamp and signature appear on the drawings and the status box indicated drawings have been released for construction.  
3. These plans and prints thereof, as instruments of service, are owned by the architect and are for use on this project only. Reproduction and/or distribution without the prior written consent of the architect is forbidden.  
4. Copyright Studio W Associates, Inc. 2024.

| NO. | REMARKS | DATE |
|-----|---------|------|
|     |         |      |
|     |         |      |
REVISION HISTORY

DATE

04/09/2026

DRAWING STATUS

DSA PLAN CHECK

DSA BACK CHECK

BIDDING

CONSTRUCTION

PLACENTIA-YORBA LINDA  
UNIFIED SCHOOL  
DISTRICT  
1301 E ORANGETHORPE AVE  
PLACENTIA, CA 92870

DSA SUBMITTAL

GOLDEN ELEMENTARY  
SCHOOL  
RESTROOM ADDITIONS  
740 GOLDEN AVE PLACENTIA, CA  
92870

FOUNDATION DETAILS

Date  
04/09/2026


Project Number  
25045

Application Number  
04-125322

Drawing Number  
S5.0

Drawn  
K.T.

Checked  
K.T.O.



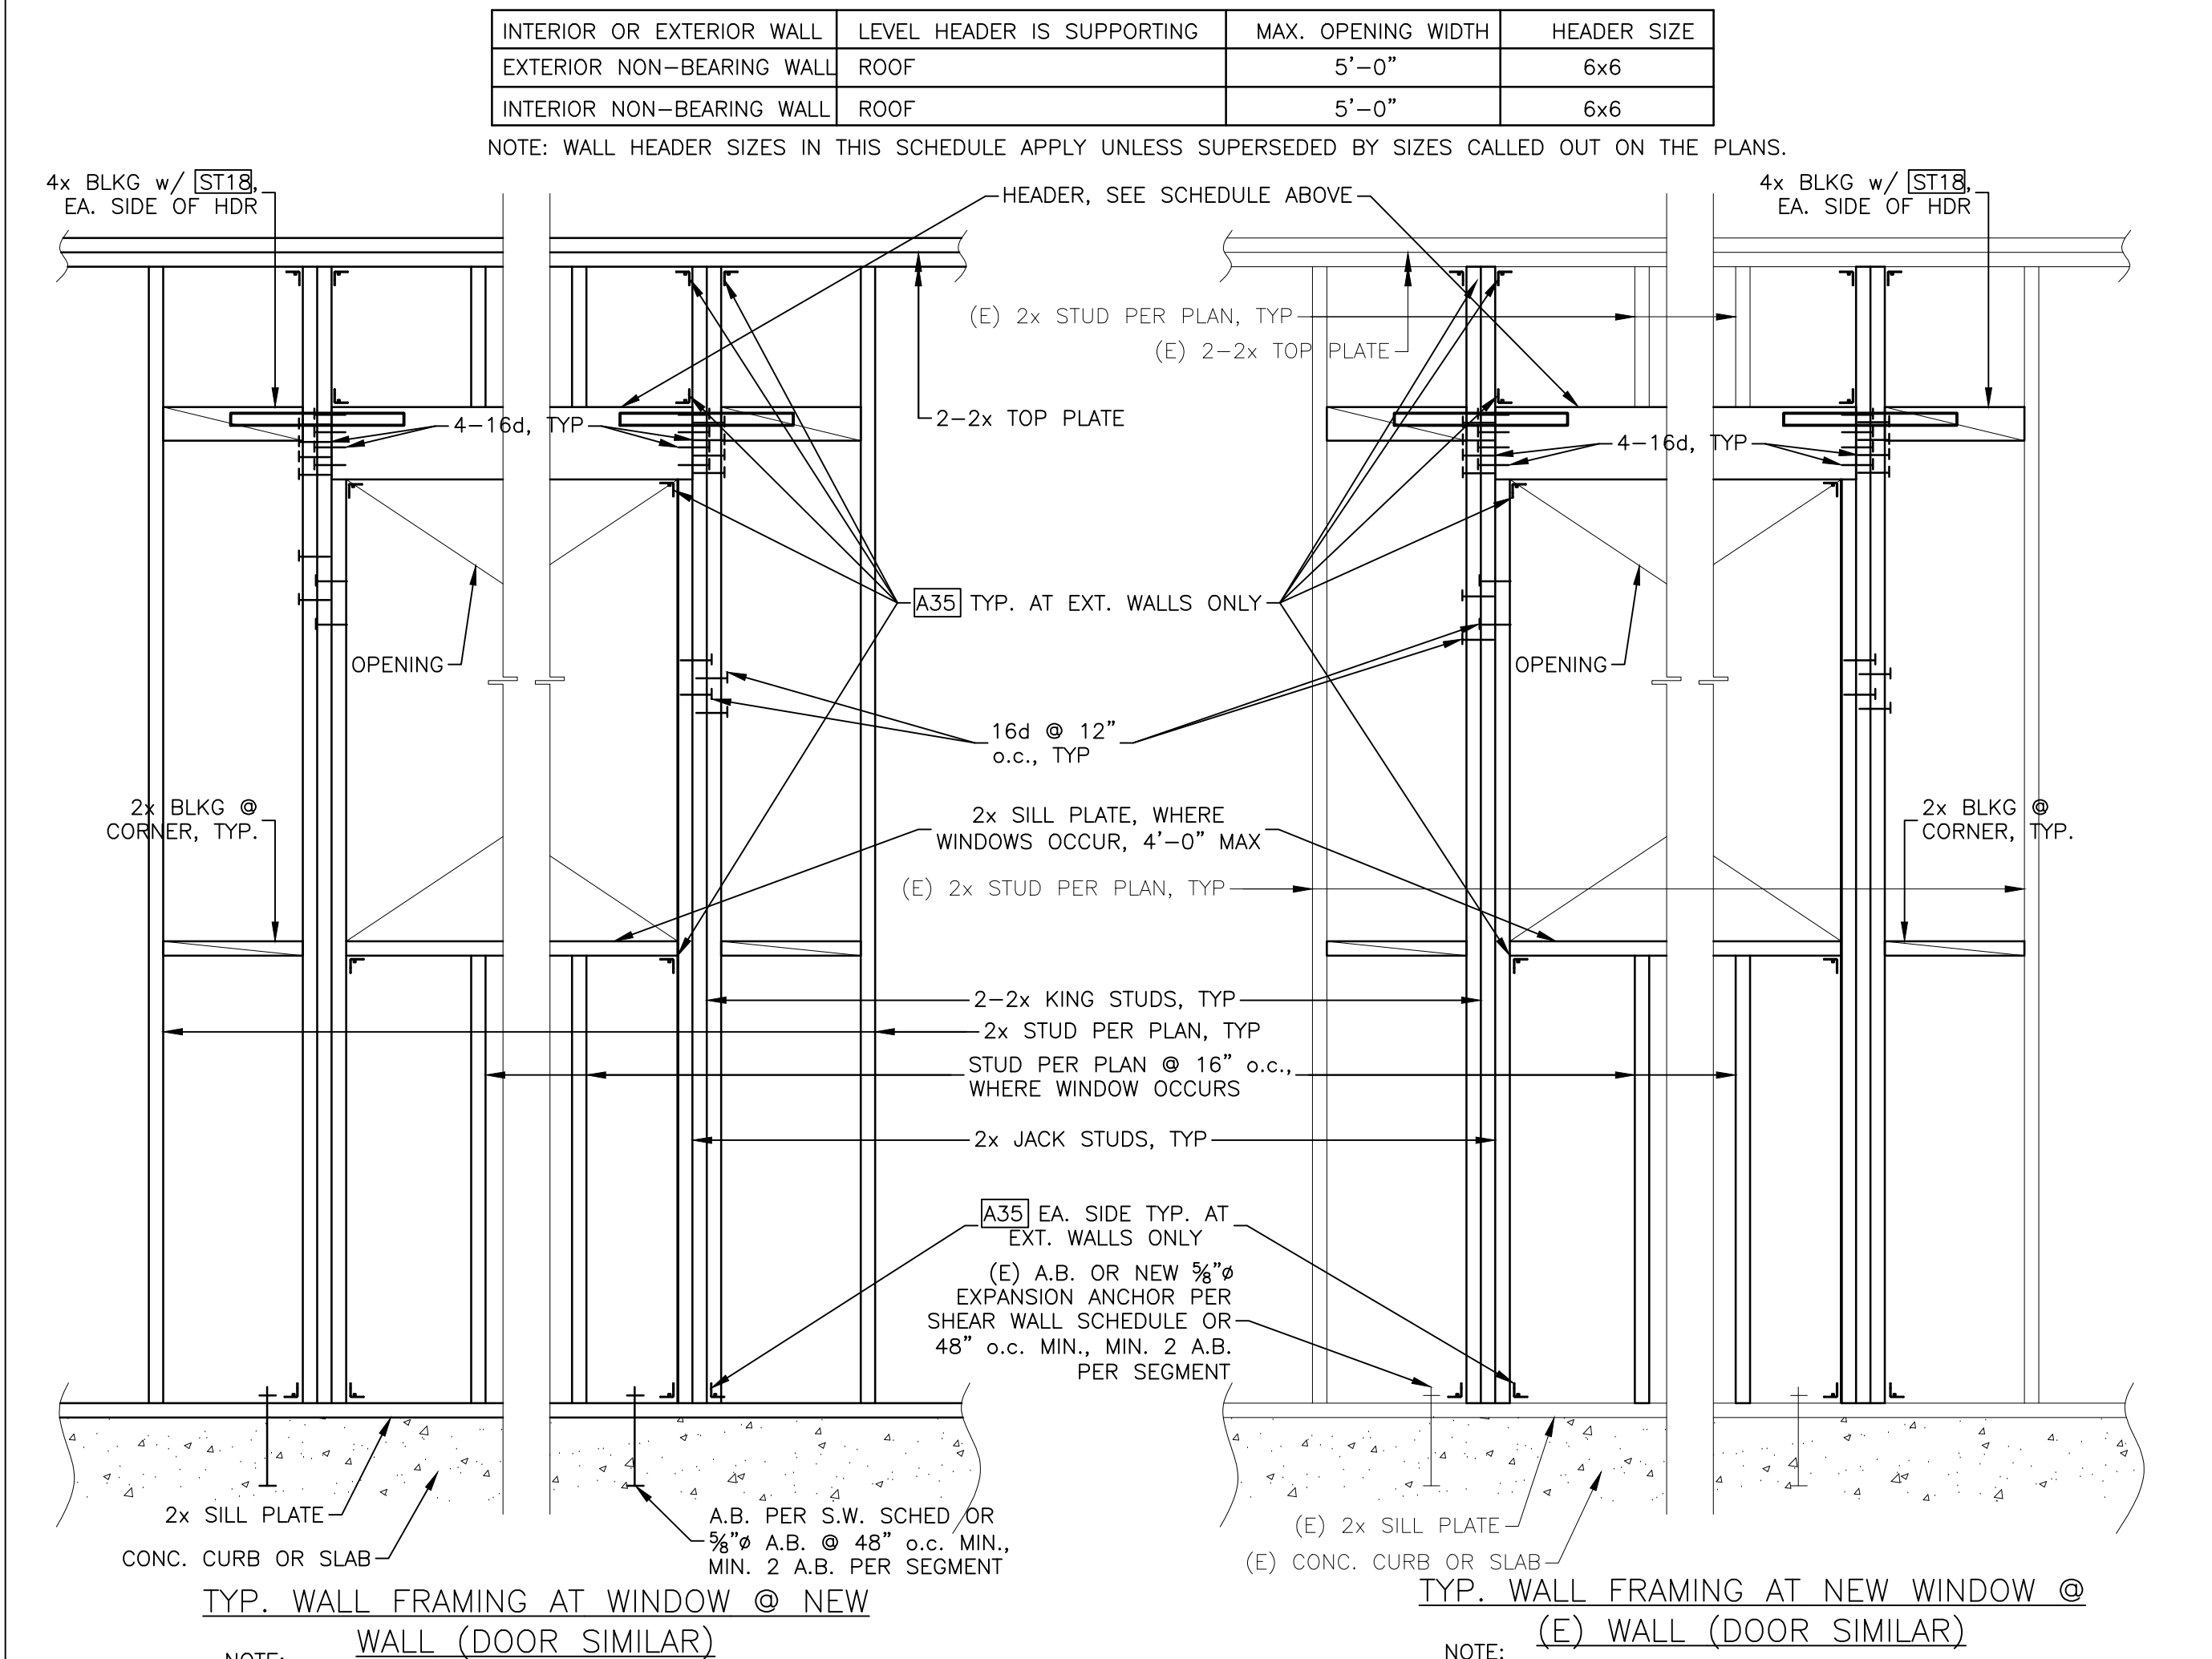


NOTE: 1) PROVIDE 1/2" CDX PLYWOOD AT EXTERIOR WALLS OR INTERIORS WALLS WHICH CONTAIN A SHEAR WALL.

| MARK | TYPE         | MIN. SIZE OF SHEAR WALL END MEMBER | FASTENERS TO WOOD END MEMBER | ANCHOR BOLT SIZE | DETAIL  |
|------|--------------|------------------------------------|------------------------------|------------------|---------|
| A    | DTT22-SDS2.5 | 2-2x OR 4x                         | 8-SDS 1/2"x2 3/4"            | 1/2"             | 25/S5.0 |

NOTES:

- REFER TO MANUFACTURER'S CATALOGS FOR MINIMUM DISTANCE TO FOUNDATION CORNER, UNLESS OTHERWISE SPECIFIED ON DRAWINGS.
- REFER TO SIMPSON CATALOG FOR ADDITIONAL INFORMATION.


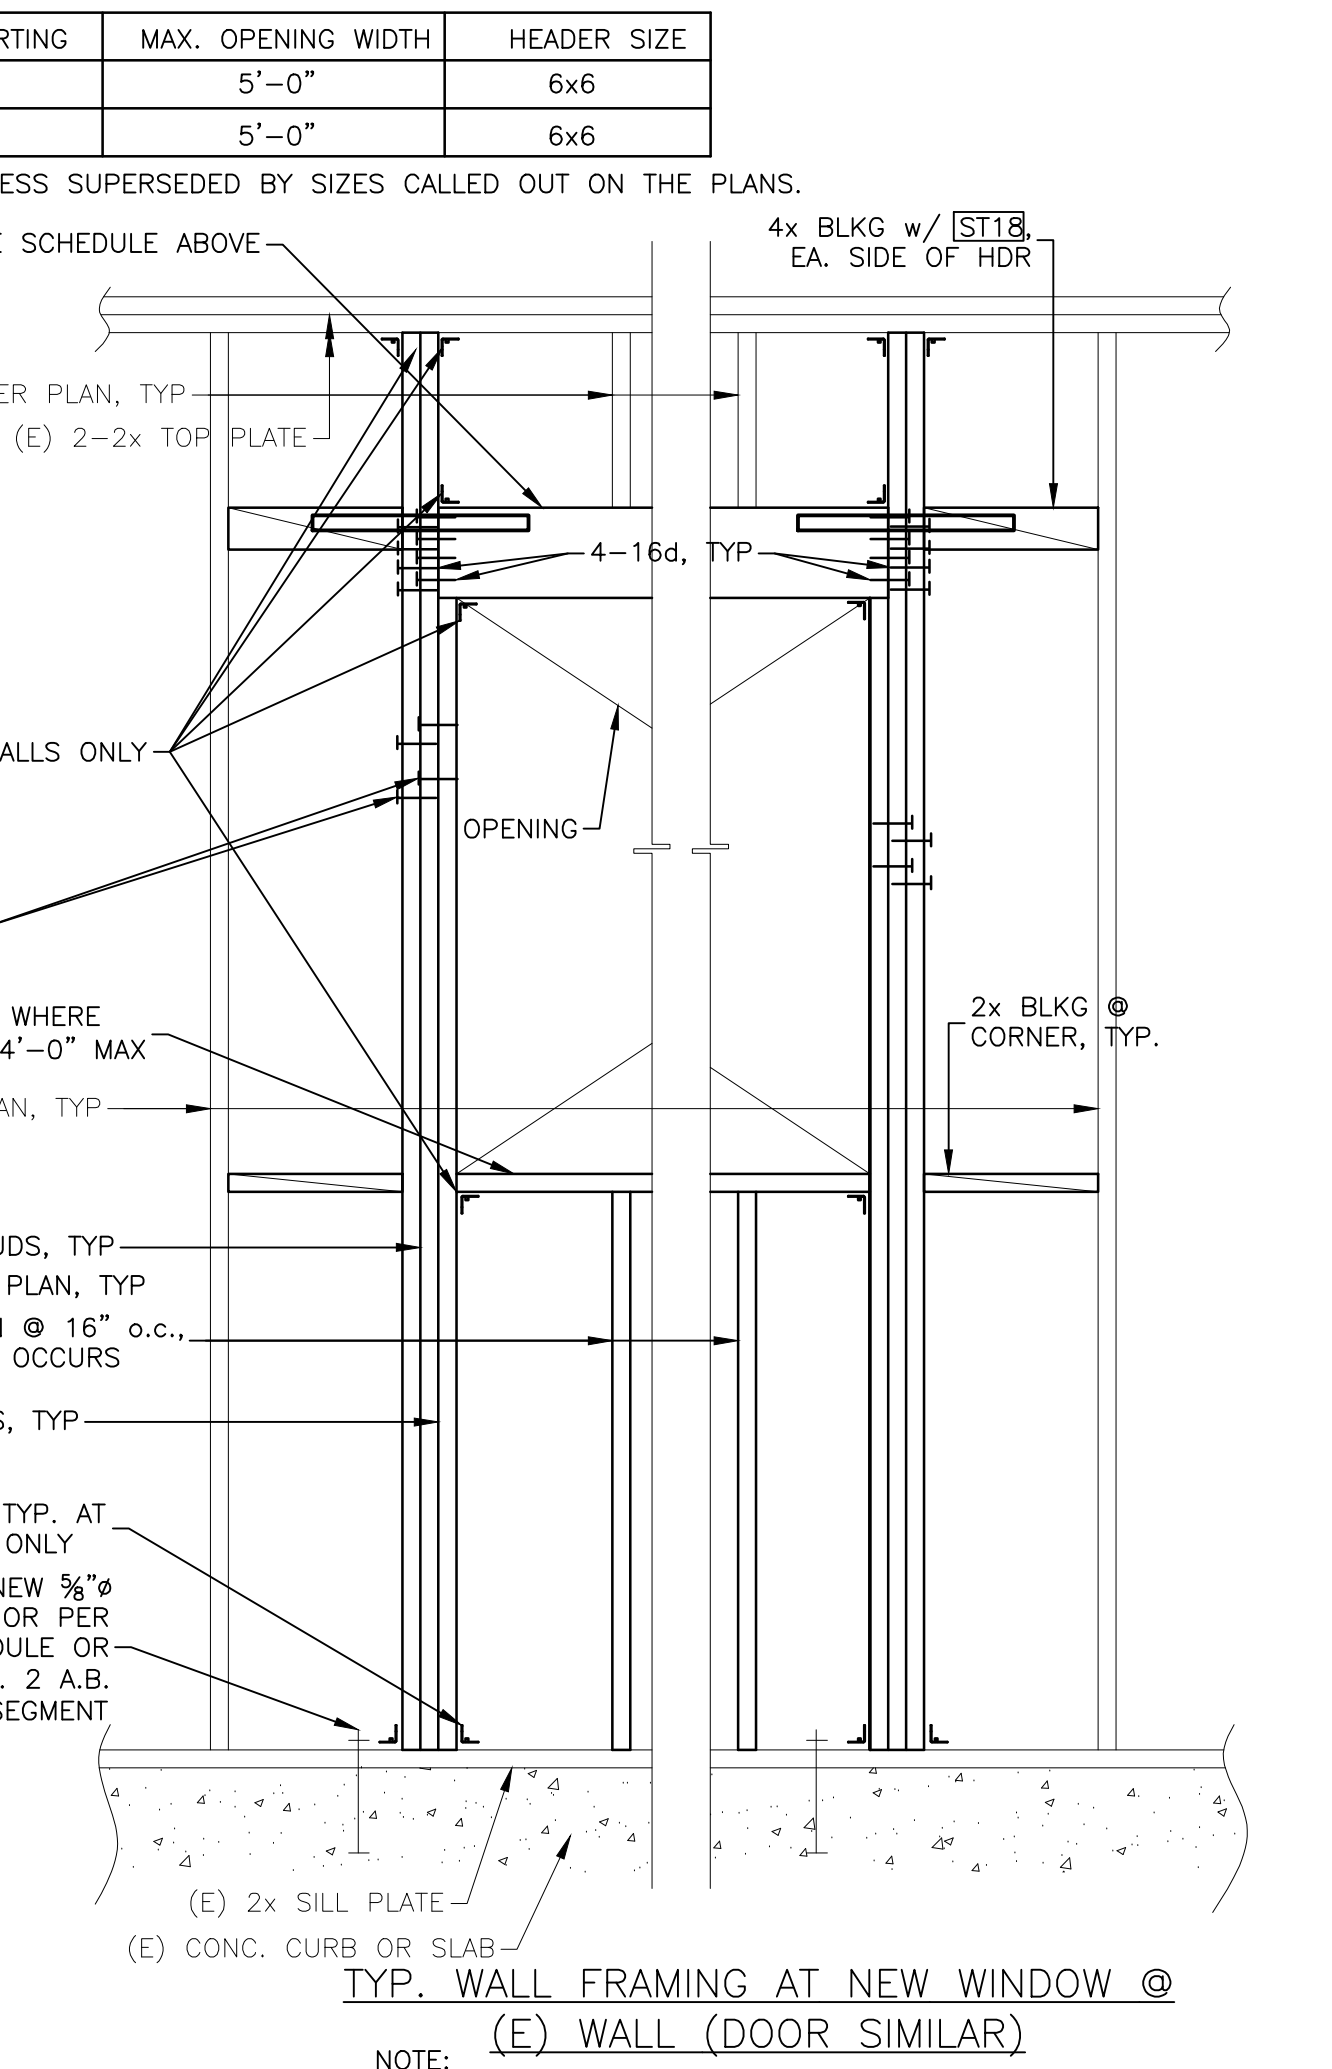
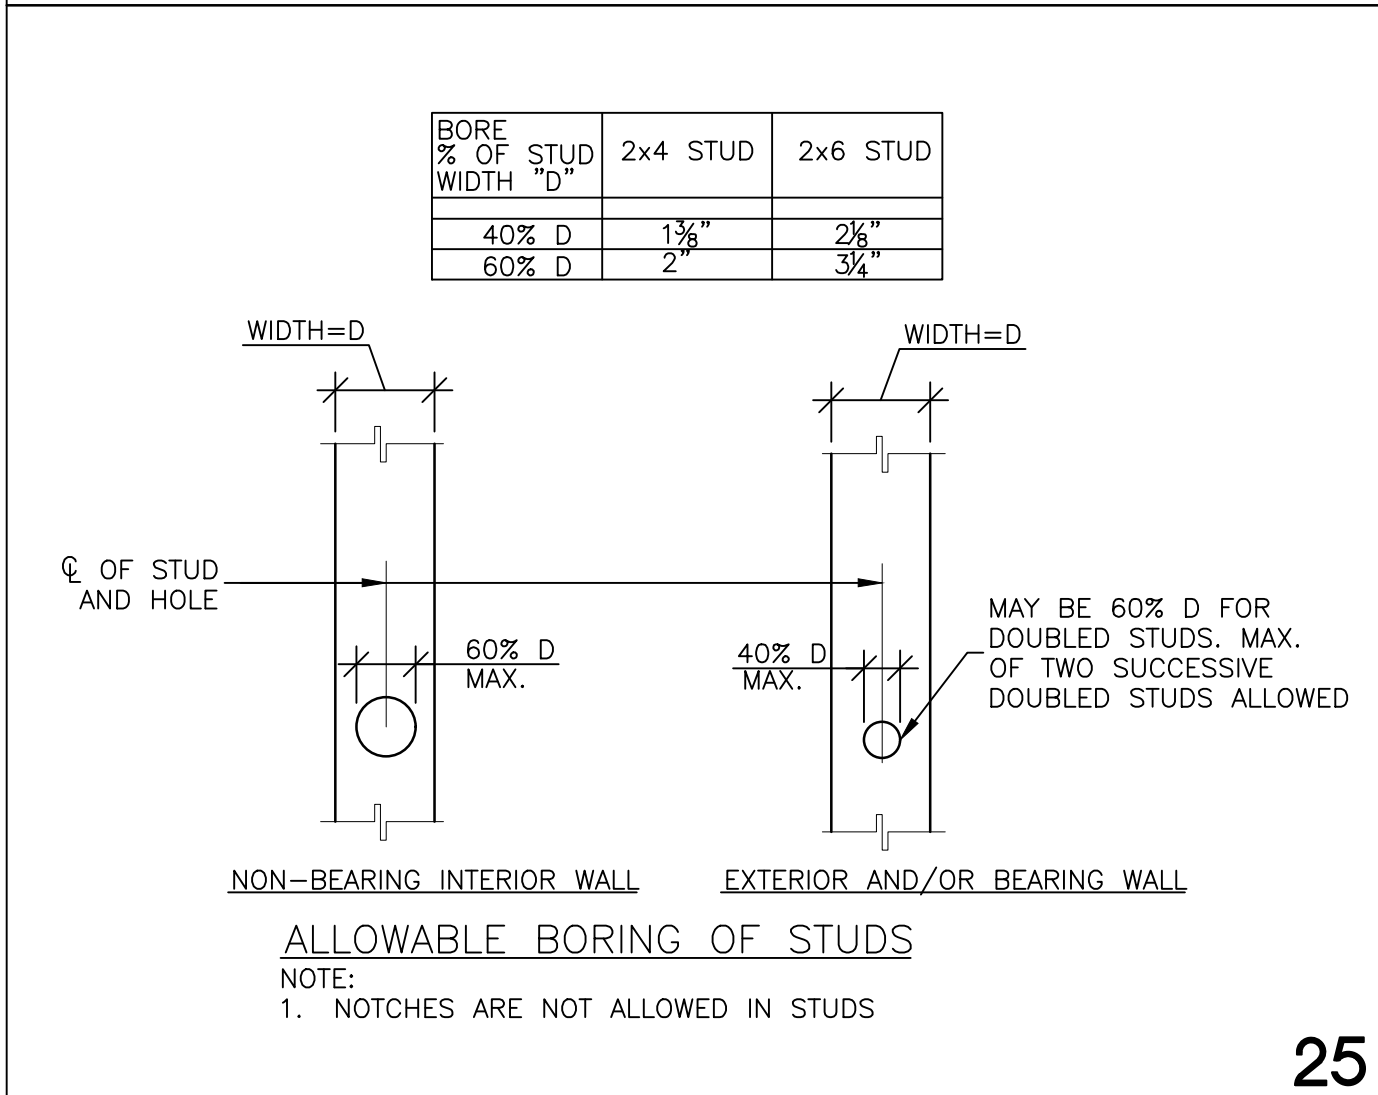
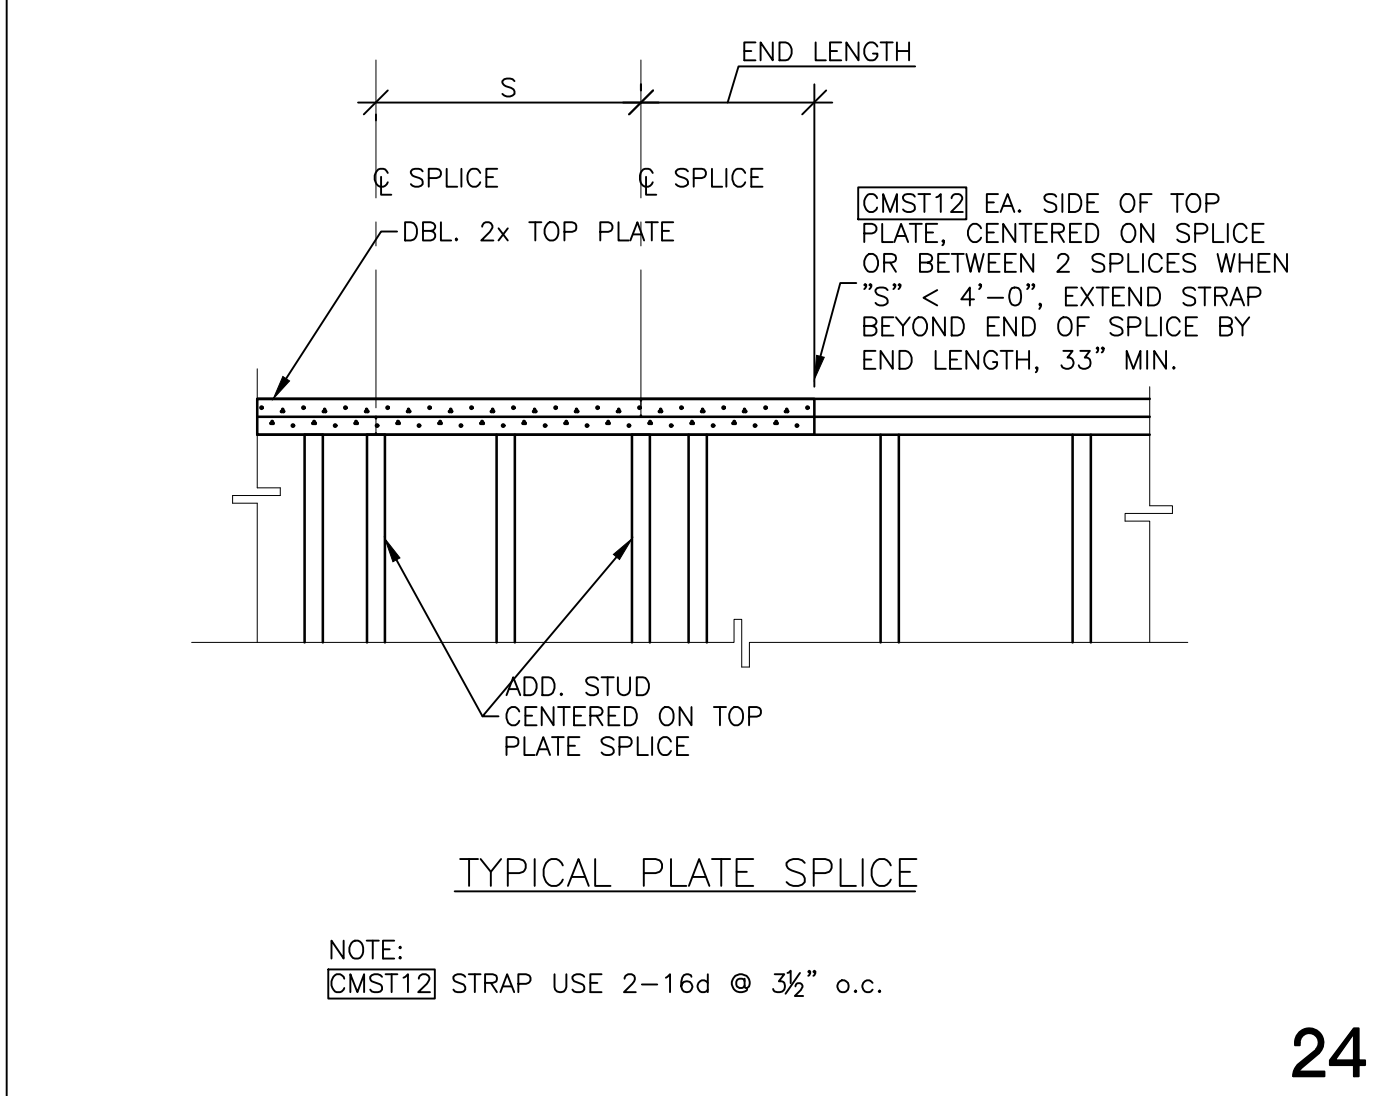


PLYWOOD SHEAR WALL SCHEDULE

| WALL TYPE | PLYWOOD    | PLYWOOD NAILING (ALL PANEL EDGES) | SILL PLATE SIZE | SILL SCREWS, ANCHOR BOLT OR NAILING | FRAMING ANGLES |
|-----------|------------|-----------------------------------|-----------------|-------------------------------------|----------------|
| 1         | 15/32" CDX | 10d @ 6" o.c.                     | 2x              | 3/8" A.B. @ 48" o.c.                | N/A            |

NOTES:

- ALL PLYWOOD PANEL EDGES SHALL BE BACKED WITH 2-INCH NORMAL OR WIDER FRAMING. (EXCEPT AS INDICATES IN NOTE 6 PLYWOOD MAY BE INSTALLED EITHER HORIZONTALLY OR VERTICALLY.)
- NAILS SHALL BE 10d COMMON 2 1/2" LONG
- ALL SILL PLATES IN CONTACT WITH CONCRETE SHALL BE PRESSURE TREATED.
- NAILING AT INTERMEDIATE FRAMING MEMBERS SHALL BE 10d AT 12" o.c.
- PROVIDE A MINIMUM OF 2-3/8" SILL PLATE BOLTS PER SILL PIECE, WITH ONE BOLT LOCATED WITHIN 12" OF EACH END OF PIECE.
- SEE 12/- FOR SHEAR WALL ELEVATION.
- FRAMING AT ADJACENT PANEL EDGES SHALL BE 3 INCHES NOMINAL OR WIDER, AND NAILS SHALL BE STAGGERED WHERE NAILS ARE SPACED 4 INCHES ON CENTER OR LESS.

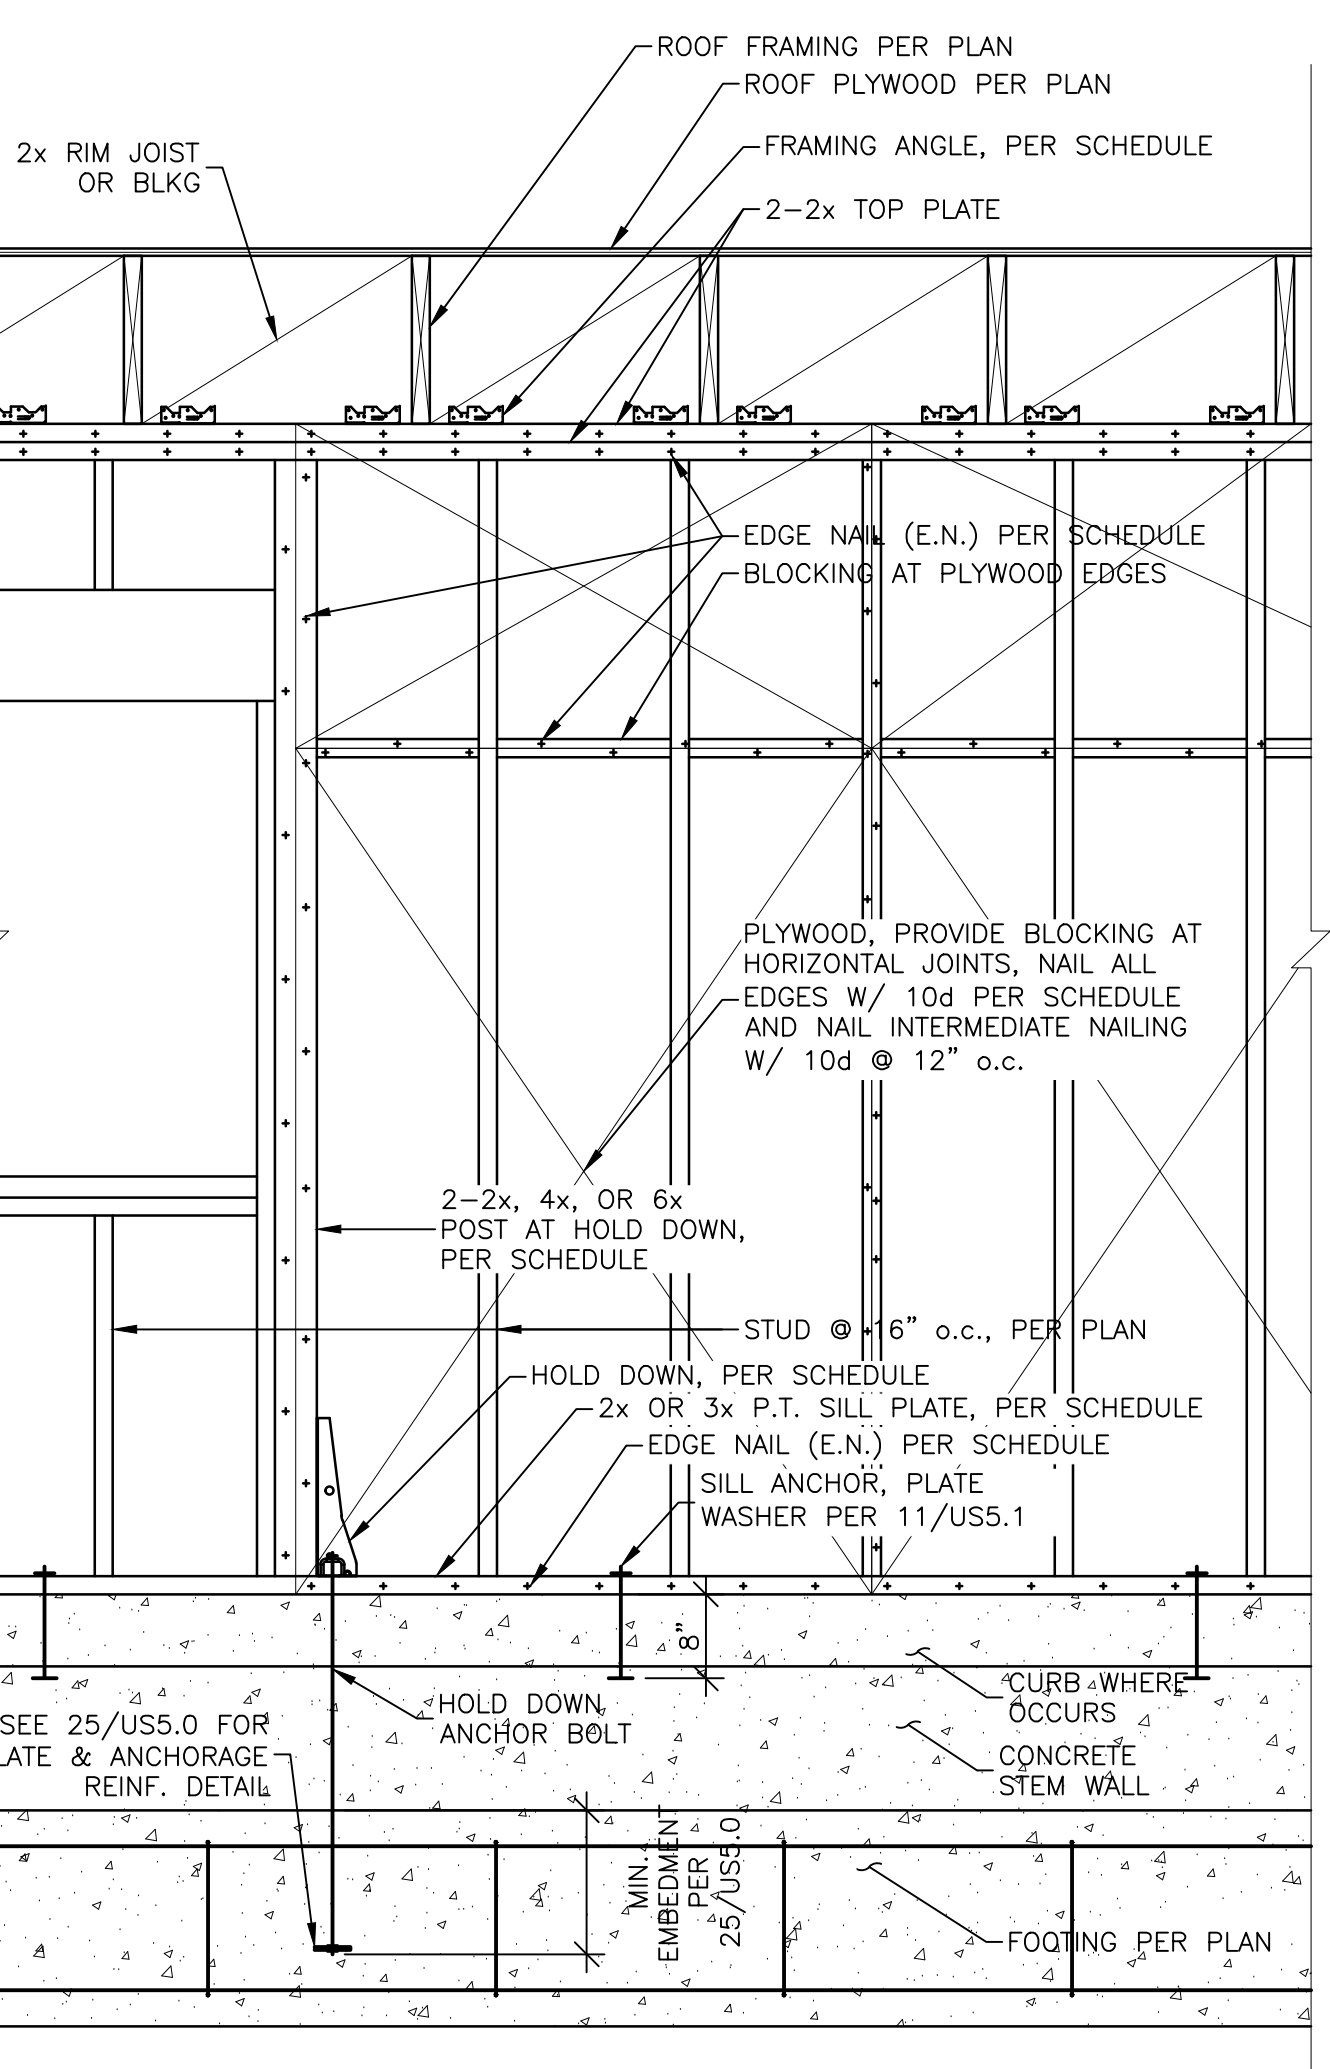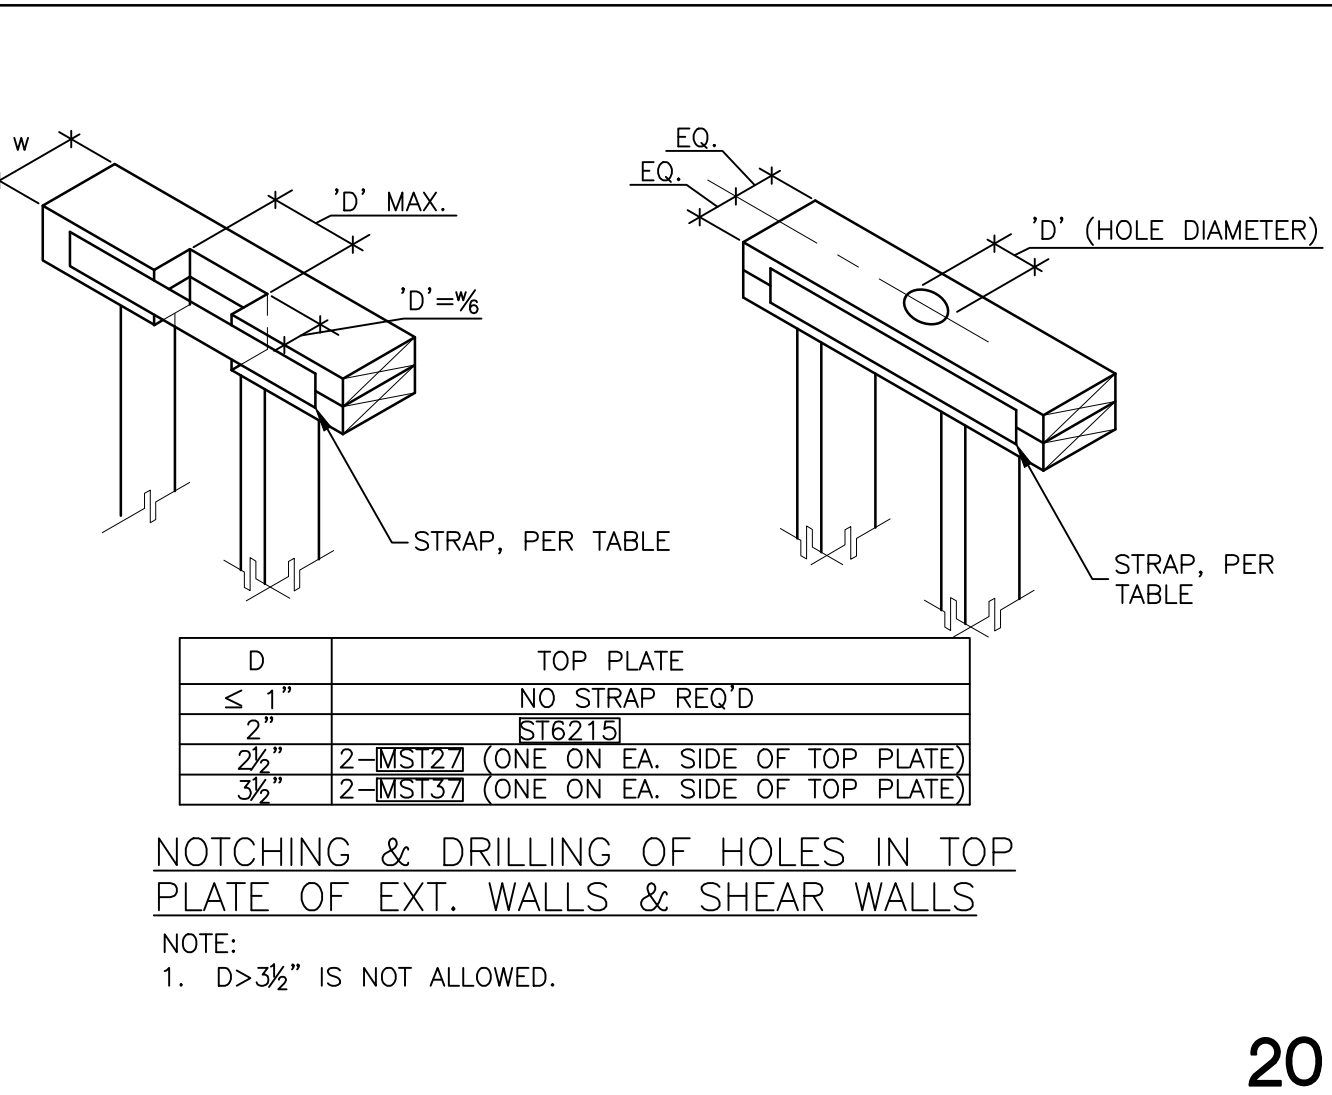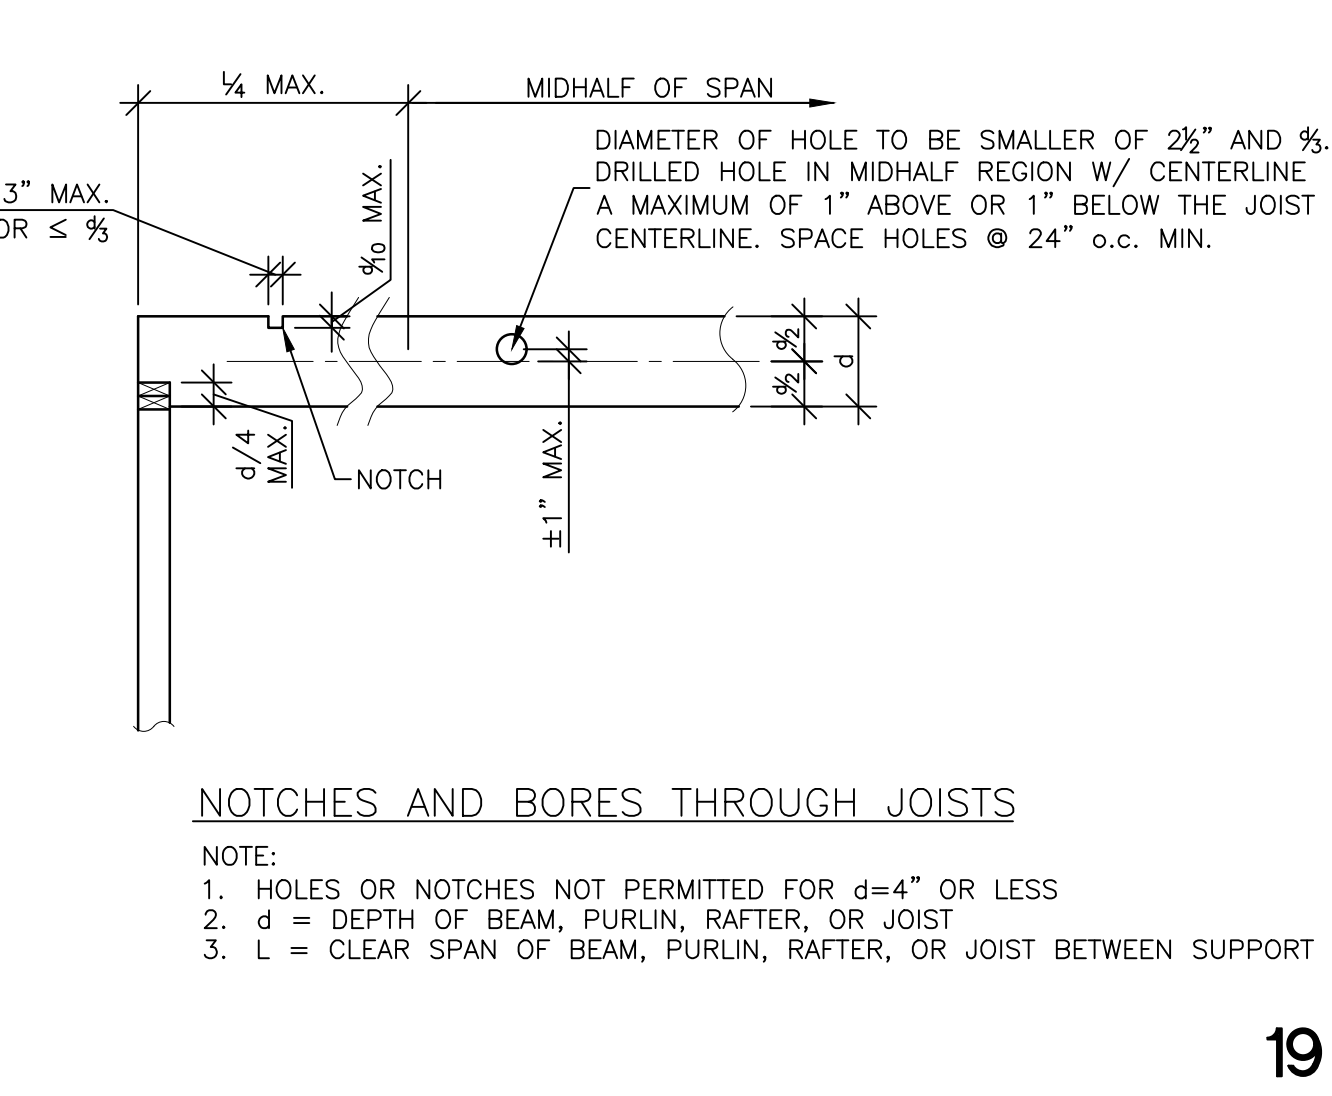
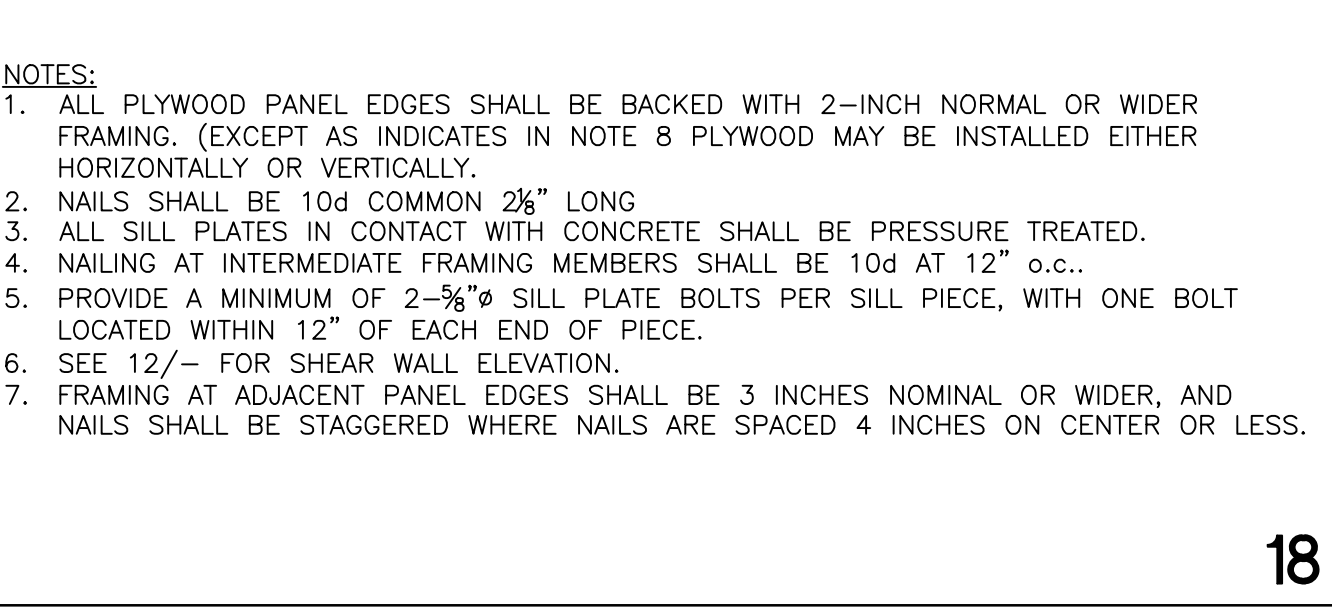


PLYWOOD SHEAR WALL SCHEDULE

| WALL TYPE | PLYWOOD    | PLYWOOD NAILING (ALL PANEL EDGES) | SILL PLATE SIZE | SILL SCREWS, ANCHOR BOLT OR NAILING | FRAMING ANGLES |
|-----------|------------|-----------------------------------|-----------------|-------------------------------------|----------------|
| 1         | 15/32" CDX | 10d @ 6" o.c.                     | 2x              | 3/8" A.B. @ 48" o.c.                | N/A            |

NOTES:

- ALL PLYWOOD PANEL EDGES SHALL BE BACKED WITH 2-INCH NORMAL OR WIDER FRAMING. (EXCEPT AS INDICATES IN NOTE 6 PLYWOOD MAY BE INSTALLED EITHER HORIZONTALLY OR VERTICALLY.)
- NAILS SHALL BE 10d COMMON 2 1/2" LONG
- ALL SILL PLATES IN CONTACT WITH CONCRETE SHALL BE PRESSURE TREATED.
- NAILING AT INTERMEDIATE FRAMING MEMBERS SHALL BE 10d AT 12" o.c.
- PROVIDE A MINIMUM OF 2-3/8" SILL PLATE BOLTS PER SILL PIECE, WITH ONE BOLT LOCATED WITHIN 12" OF EACH END OF PIECE.
- SEE 12/- FOR SHEAR WALL ELEVATION.
- FRAMING AT ADJACENT PANEL EDGES SHALL BE 3 INCHES NOMINAL OR WIDER, AND NAILS SHALL BE STAGGERED WHERE NAILS ARE SPACED 4 INCHES ON CENTER OR LESS.



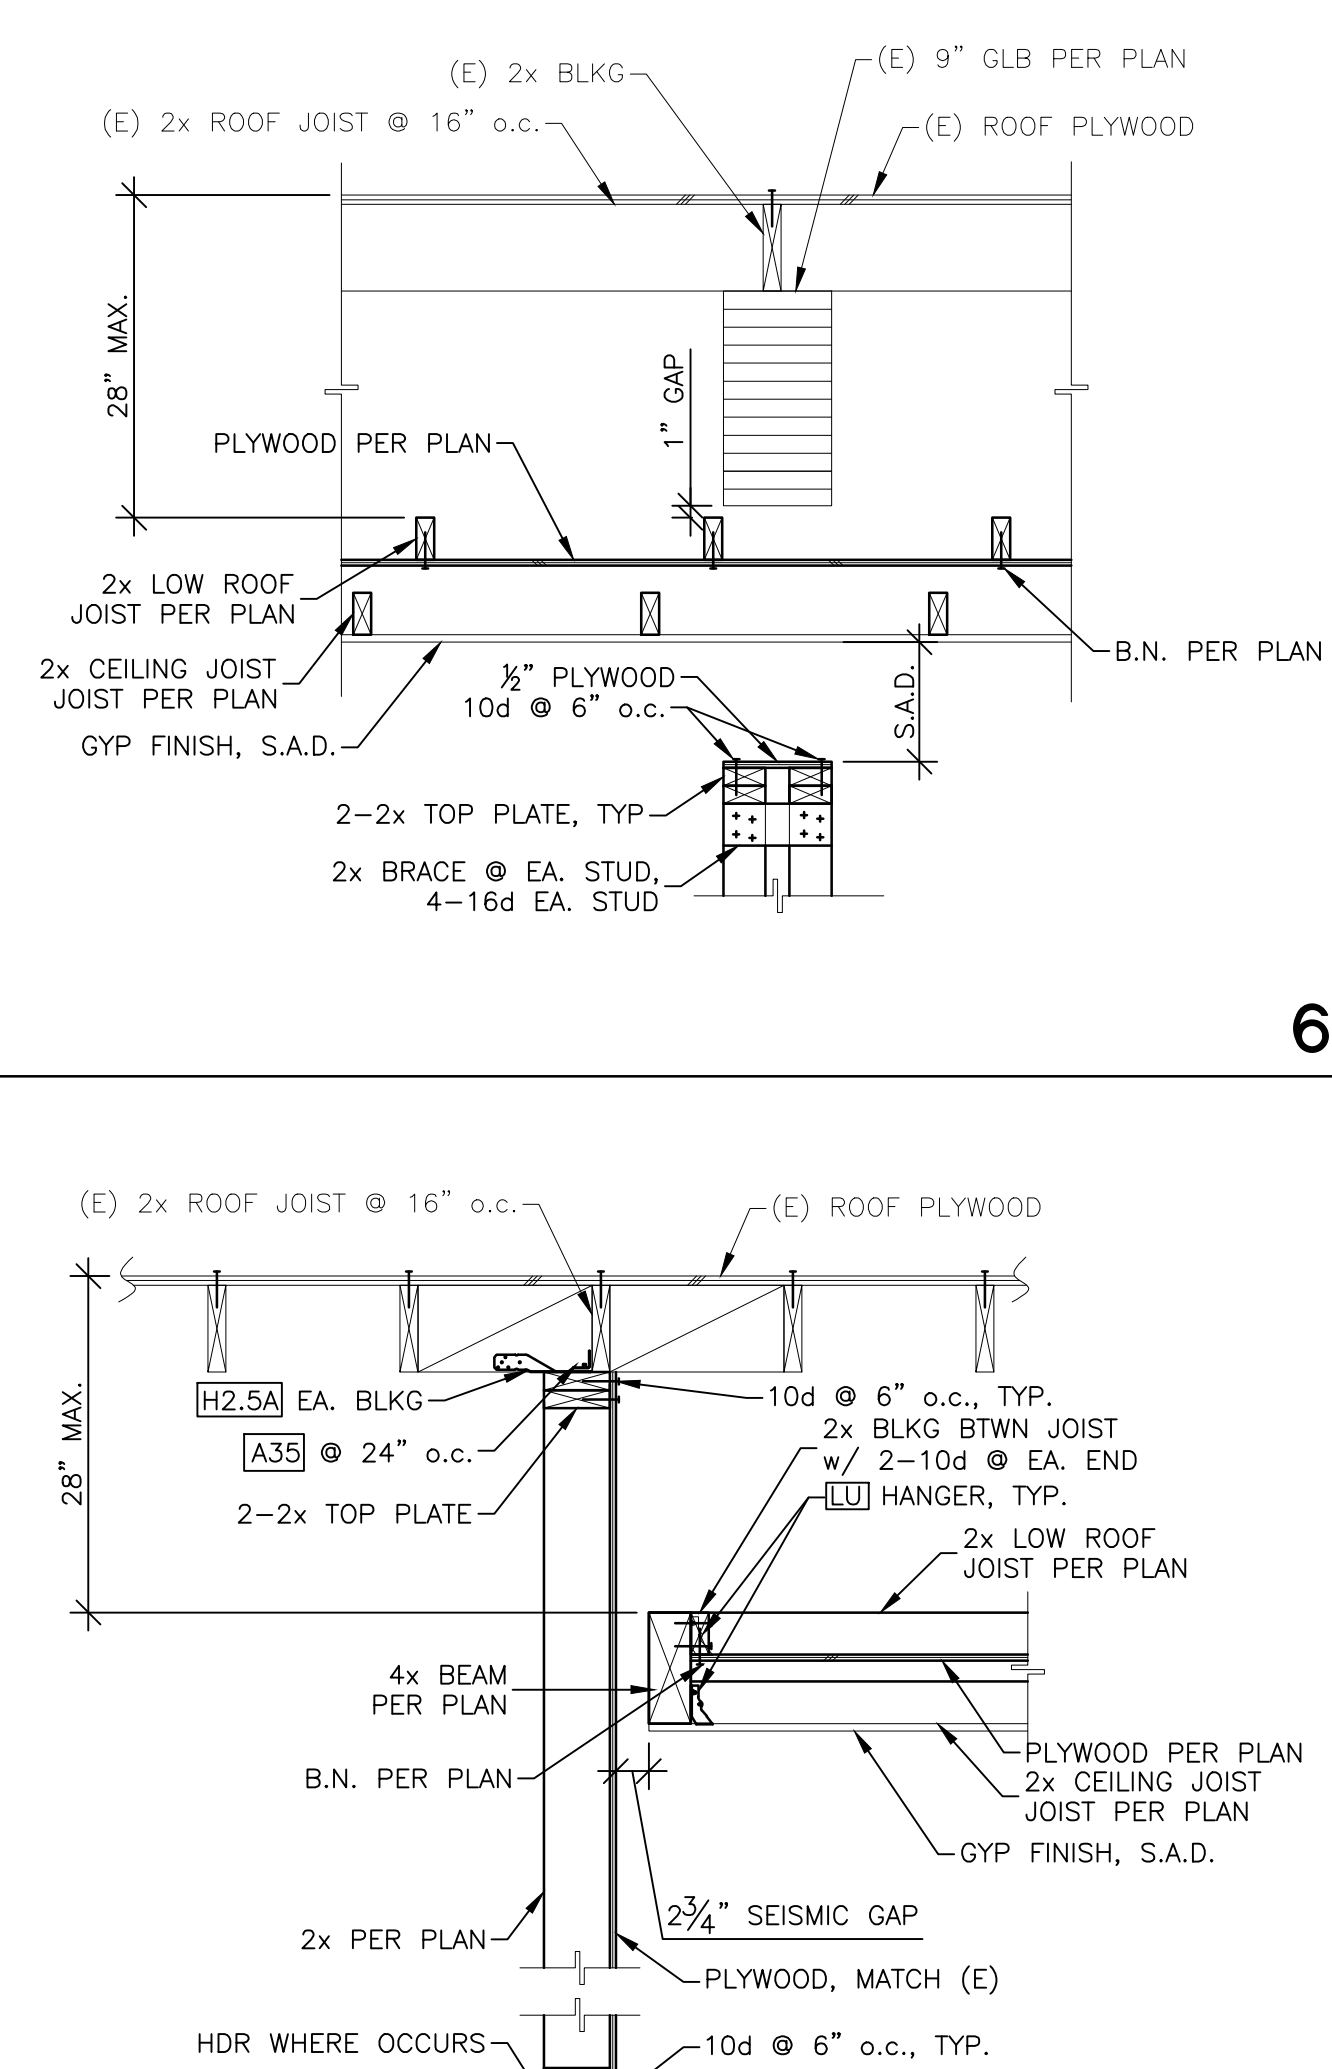
 


PLYWOOD SHEAR WALL SCHEDULE

| WALL TYPE | PLYWOOD    | PLYWOOD NAILING (ALL PANEL EDGES) | SILL PLATE SIZE | SILL SCREWS, ANCHOR BOLT OR NAILING | FRAMING ANGLES |
|-----------|------------|-----------------------------------|-----------------|-------------------------------------|----------------|
| 1         | 15/32" CDX | 10d @ 6" o.c.                     | 2x              | 3/8" A.B. @ 48" o.c.                | N/A            |

NOTES:

- ALL PLYWOOD PANEL EDGES SHALL BE BACKED WITH 2-INCH NORMAL OR WIDER FRAMING. (EXCEPT AS INDICATES IN NOTE 6 PLYWOOD MAY BE INSTALLED EITHER HORIZONTALLY OR VERTICALLY.)
- NAILS SHALL BE 10d COMMON 2 1/2" LONG
- ALL SILL PLATES IN CONTACT WITH CONCRETE SHALL BE PRESSURE TREATED.
- NAILING AT INTERMEDIATE FRAMING MEMBERS SHALL BE 10d AT 12" o.c.
- PROVIDE A MINIMUM OF 2-3/8" SILL PLATE BOLTS PER SILL PIECE, WITH ONE BOLT LOCATED WITHIN 12" OF EACH END OF PIECE.
- SEE 12/- FOR SHEAR WALL ELEVATION.
- FRAMING AT ADJACENT PANEL EDGES SHALL BE 3 INCHES NOMINAL OR WIDER, AND NAILS SHALL BE STAGGERED WHERE NAILS ARE SPACED 4 INCHES ON CENTER OR LESS.

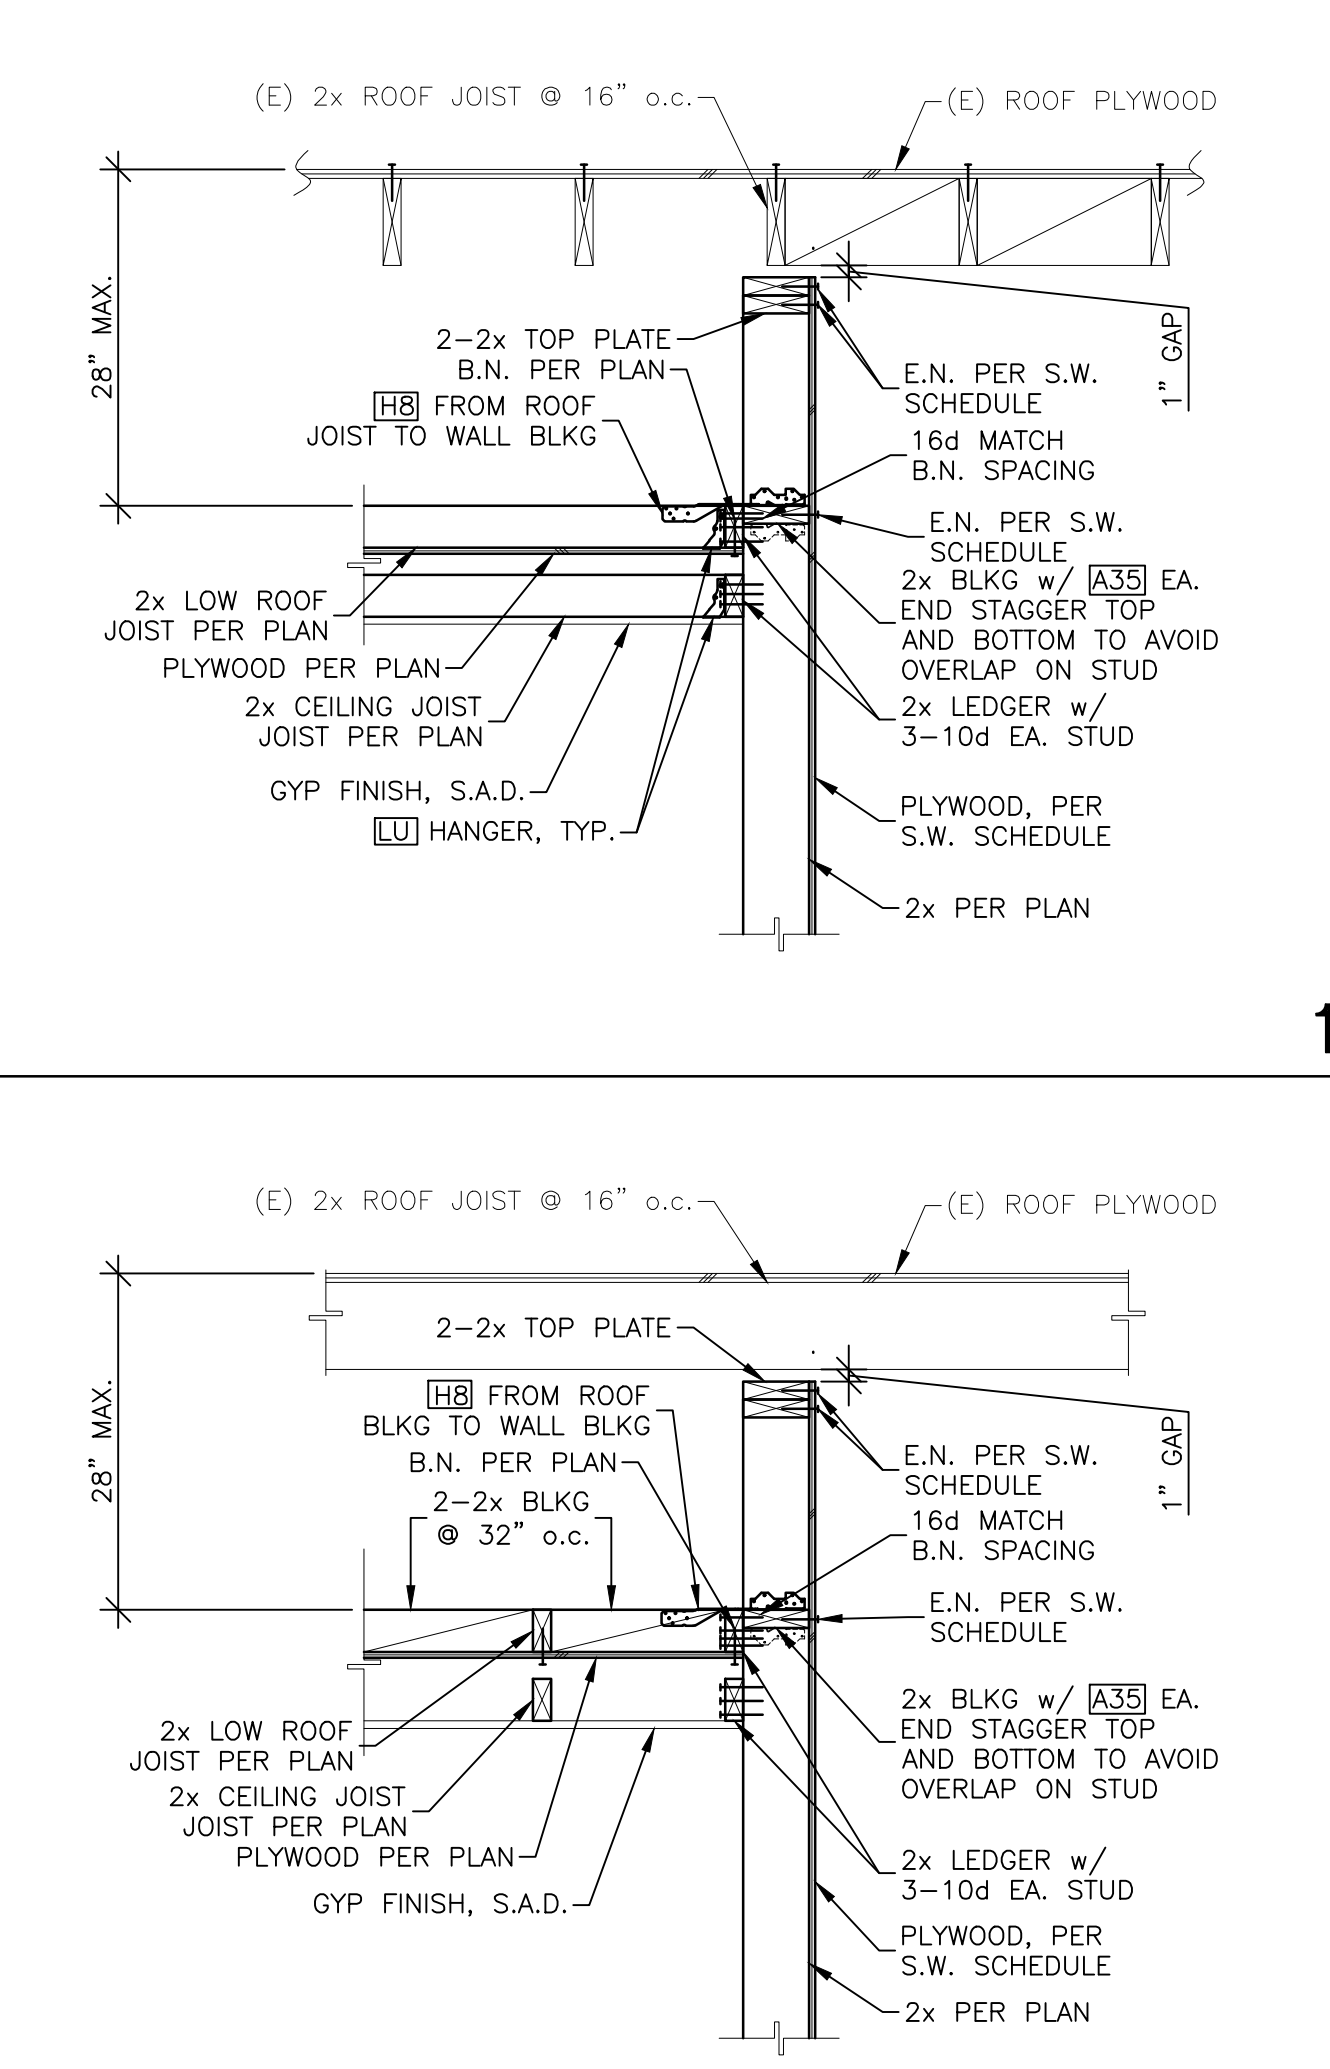 
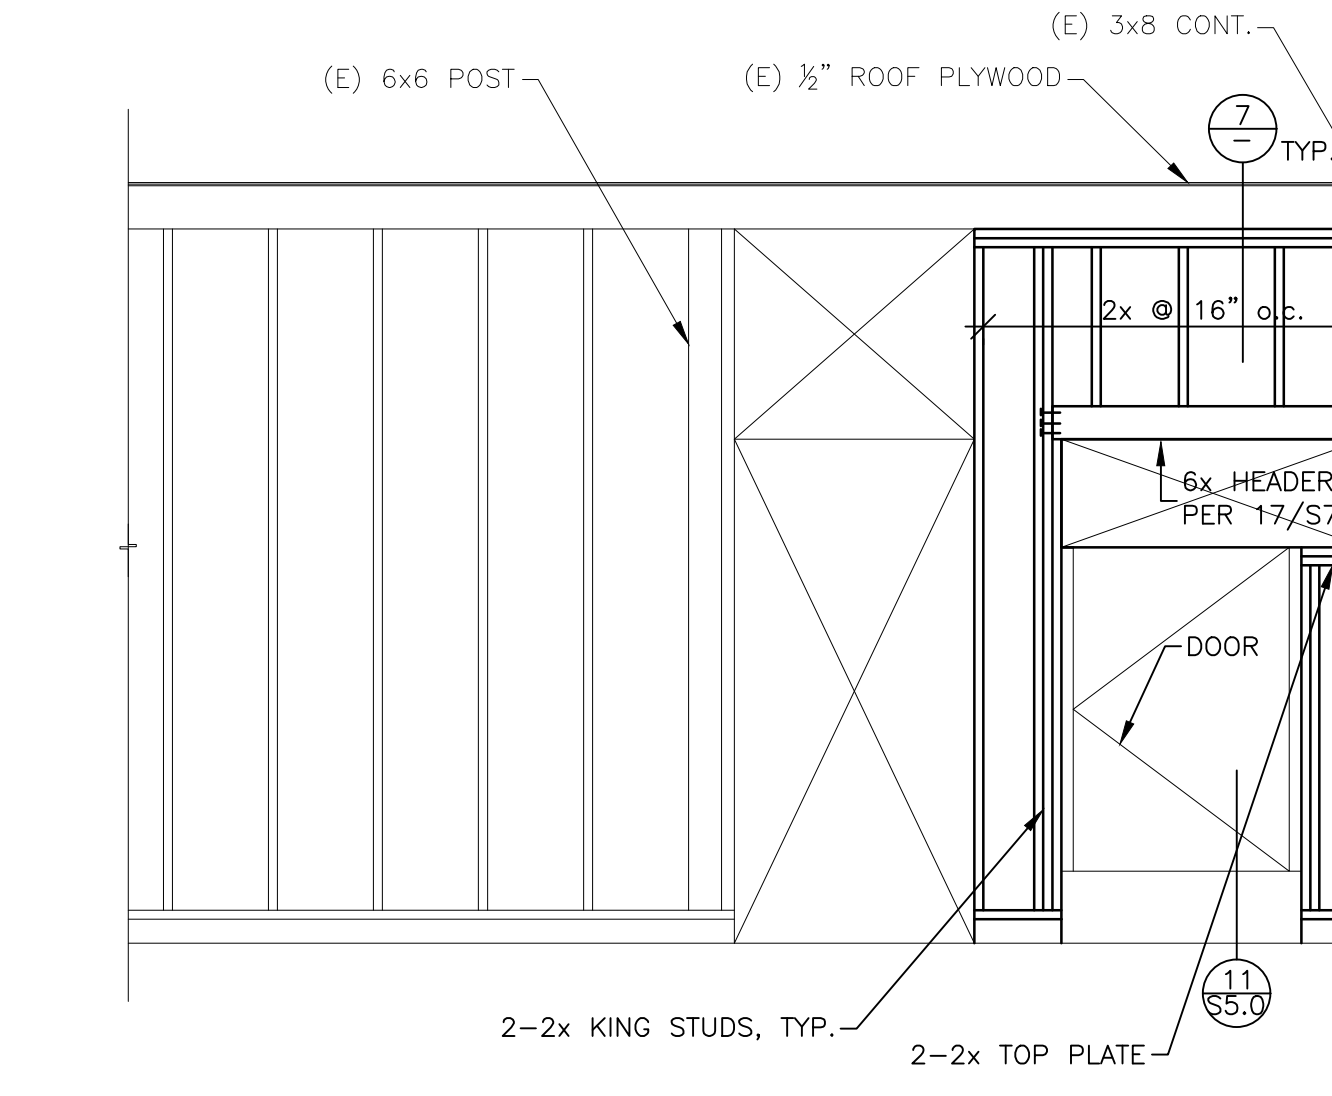
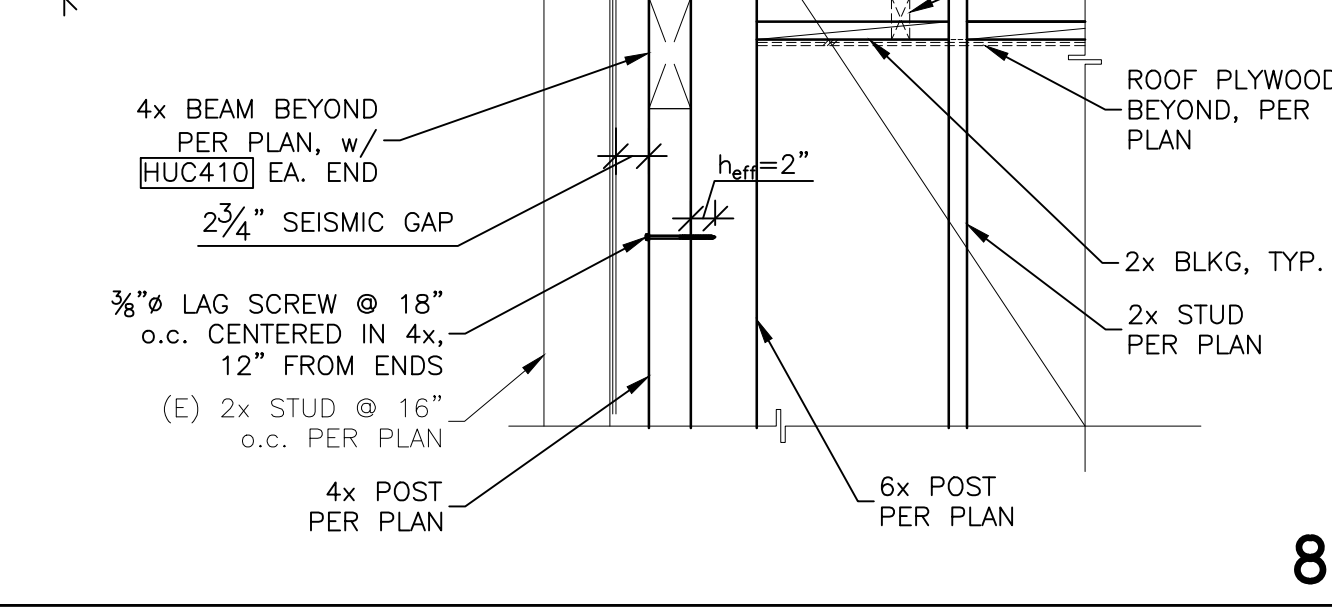


PLYWOOD SHEAR WALL SCHEDULE

| WALL TYPE | PLYWOOD    | PLYWOOD NAILING (ALL PANEL EDGES) | SILL PLATE SIZE | SILL SCREWS, ANCHOR BOLT OR NAILING | FRAMING ANGLES |
|-----------|------------|-----------------------------------|-----------------|-------------------------------------|----------------|
| 1         | 15/32" CDX | 10d @ 6" o.c.                     | 2x              | 3/8" A.B. @ 48" o.c.                | N/A            |

NOTES:

- ALL PLYWOOD PANEL EDGES SHALL BE BACKED WITH 2-INCH NORMAL OR WIDER FRAMING. (EXCEPT AS INDICATES IN NOTE 6 PLYWOOD MAY BE INSTALLED EITHER HORIZONTALLY OR VERTICALLY.)
- NAILS SHALL BE 10d COMMON 2 1/2" LONG
- ALL SILL PLATES IN CONTACT WITH CONCRETE SHALL BE PRESSURE TREATED.
- NAILING AT INTERMEDIATE FRAMING MEMBERS SHALL BE 10d AT 12" o.c.
- PROVIDE A MINIMUM OF 2-3/8" SILL PLATE BOLTS PER SILL PIECE, WITH ONE BOLT LOCATED WITHIN 12" OF EACH END OF PIECE.
- SEE 12/- FOR SHEAR WALL ELEVATION.
- FRAMING AT ADJACENT PANEL EDGES SHALL BE 3 INCHES NOMINAL OR WIDER, AND NAILS SHALL BE STAGGERED WHERE NAILS ARE SPACED 4 INCHES ON CENTER OR LESS.

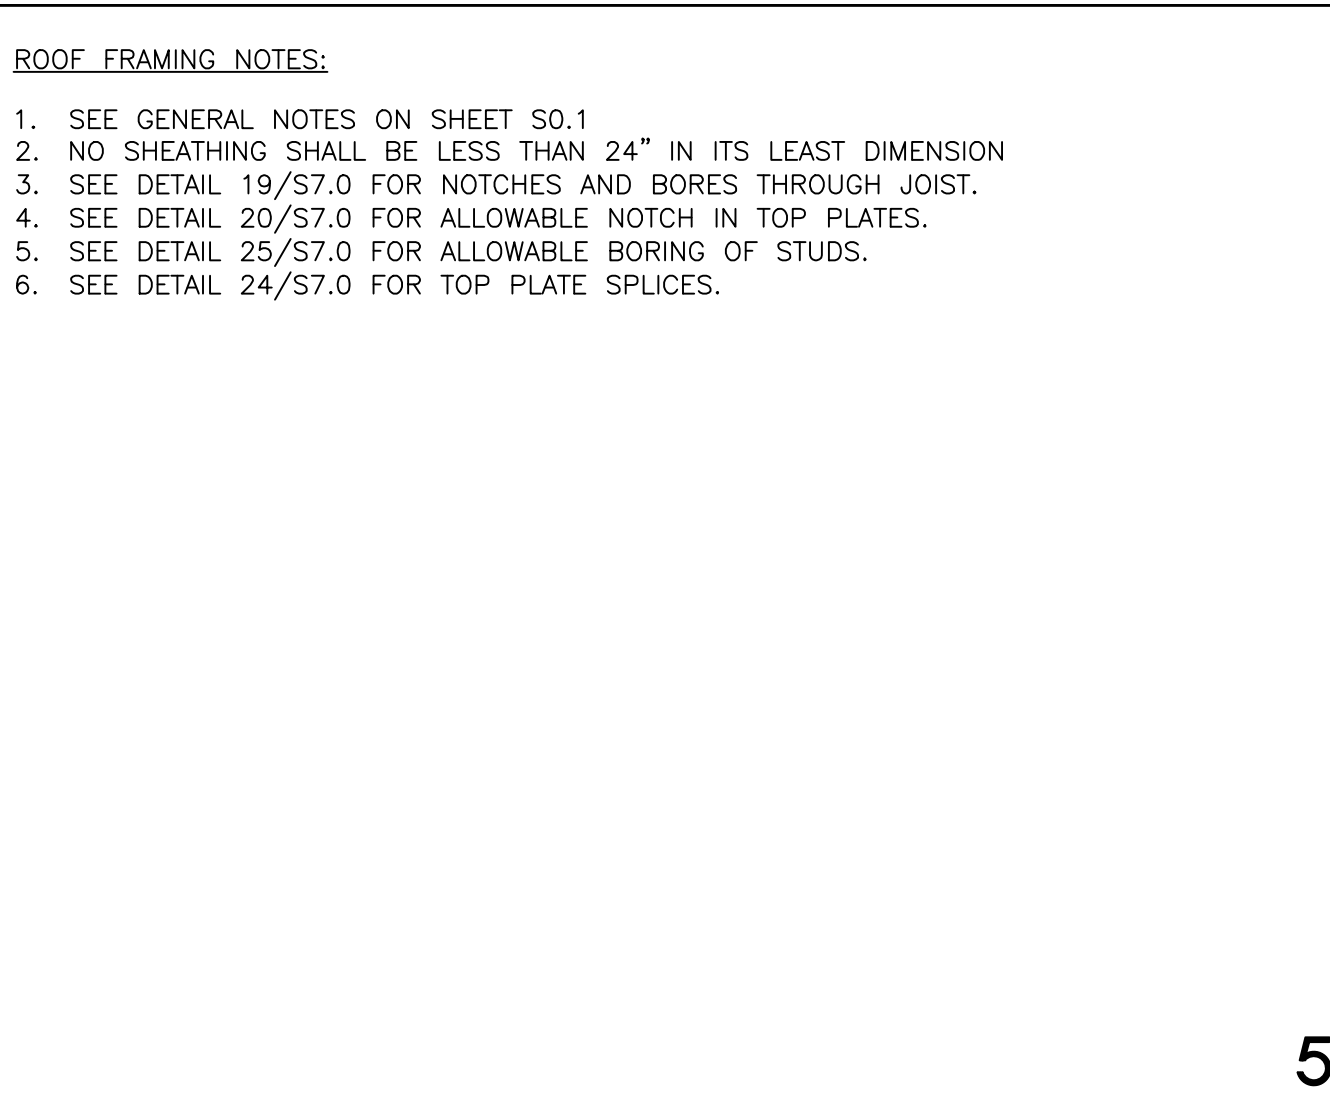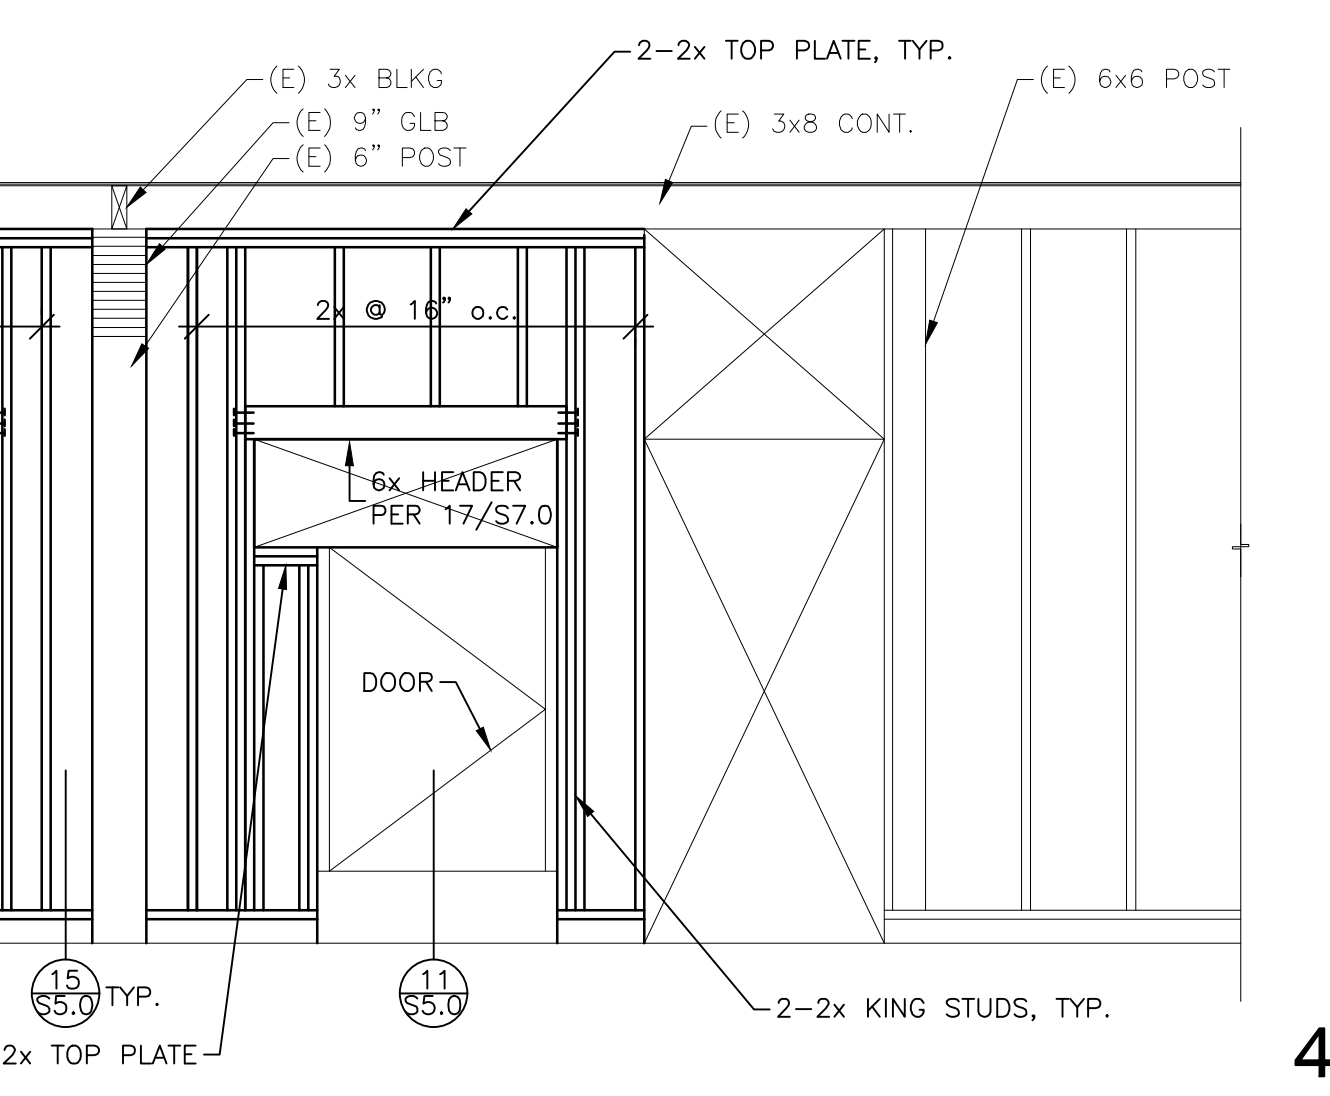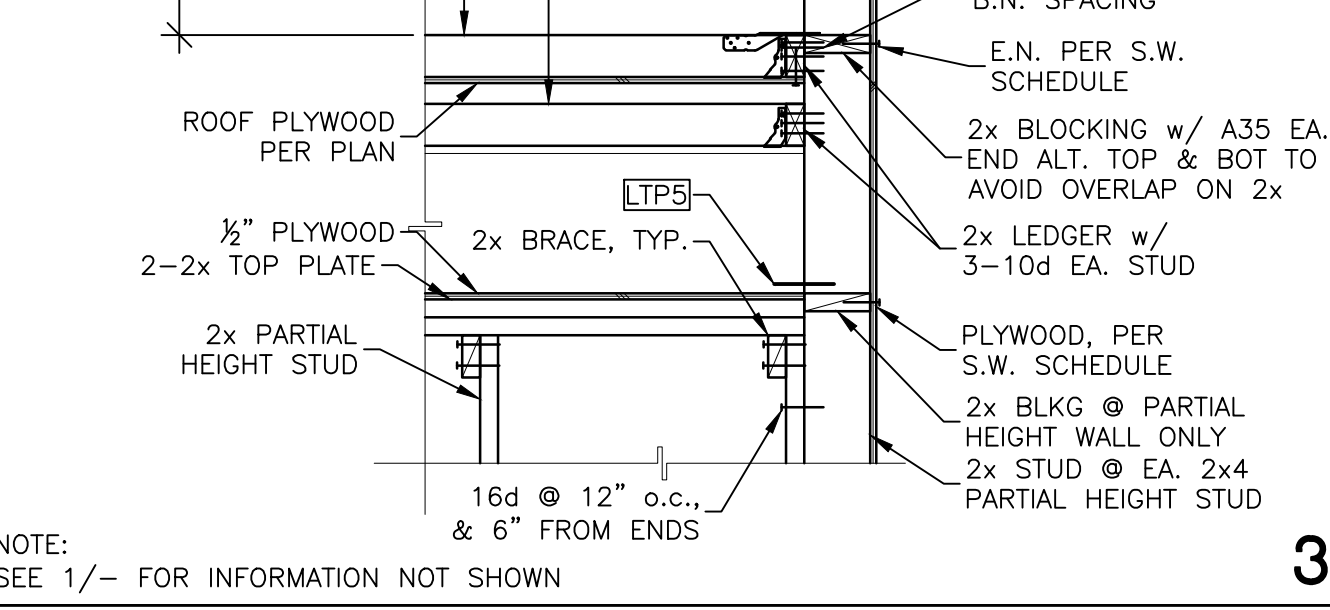

**STUDIO W ARCHITECTS**

Studio W Architects  
424 32nd St Suite D/E,  
Newport Beach, CA 92663  
[T] 949.774.2920  
www.StudioW-Architects.com

Job# 2025211

UNIVERSAL STRUCTURAL ENGINEERS  
1660 S. AMPHLETT BLVD.  
SUITE 335  
SAN MATEO, CA 94402  
PHONE: (650) 312-9233  
FAX: (650) 312-9229  
www.UniversalStructuralEngineers.com

ARCHITECT

ENGINEER

GENERAL NOTES

- This sheet is part of a set and is not to be used alone.
- This sheet is not to be used for construction unless the architect's stamp and signature appear on the drawings and the status box indicated drawings have been released for construction.
- These plans and prints thereof, as instruments of service, are owned by the architect and are for use on this project only. Reproduction and/or distribution without the prior written consent of the architect is forbidden.
- Copyright Studio W Associates, Inc. 2024.

REVISION HISTORY

| NO. | REMARKS | DATE |
|-----|---------|------|
|     |         |      |
|     |         |      |
DRAWING STATUS

● DSA PLAN CHECK 04/09/2026

○ DSA BACK CHECK -

○ BIDDING -

○ CONSTRUCTION -

PLACENTIA-YORBA LINDA UNIFIED SCHOOL DISTRICT

1301 E ORANGETHORPE AVE  
PLACENTIA, CA 92870

DSA SUBMITTAL

GOLDEN ELEMENTARY SCHOOL

RESTROOM ADDITIONS

740 GOLDEN AVE PLACENTIA, CA 92870

ROOF FRAMING & SHEAR WALL DETAILS

Roof Framing Notes:

- SEE GENERAL NOTES ON SHEET S0.1
- NO SHEATHING SHALL BE LESS THAN 24" IN ITS LEAST DIMENSION
- SEE DETAIL 19/S7.0 FOR NOTCHES AND BORES THROUGH JOIST.
- SEE DETAIL 20/S7.0 FOR ALLOWABLE NOTCH IN TOP PLATES.
- SEE DETAIL 25/S7.0 FOR ALLOWABLE BORING OF STUDS.
- SEE DETAIL 24/S7.0 FOR TOP PLATE SPLICES.

Date 04/09/2026 Project Number 25045

Application Number 04-125322 Drawing Number

Drawn K.T. Checked K.T.O. S7.0