



PE BUILDING MODERNIZATION AT EL ROBLE IS




665 N MOUNTAIN AVE,
CLAREMONT, CA 91711

CLAREMONT UNIFIED SCHOOL
DISTRICT

PROJECT NUMBER: 250176

CONSTRUCTION DOCUMENTS
10/10/25

DSA NO: 03-125612
FILE NO: 19-21

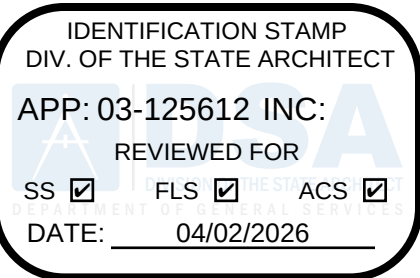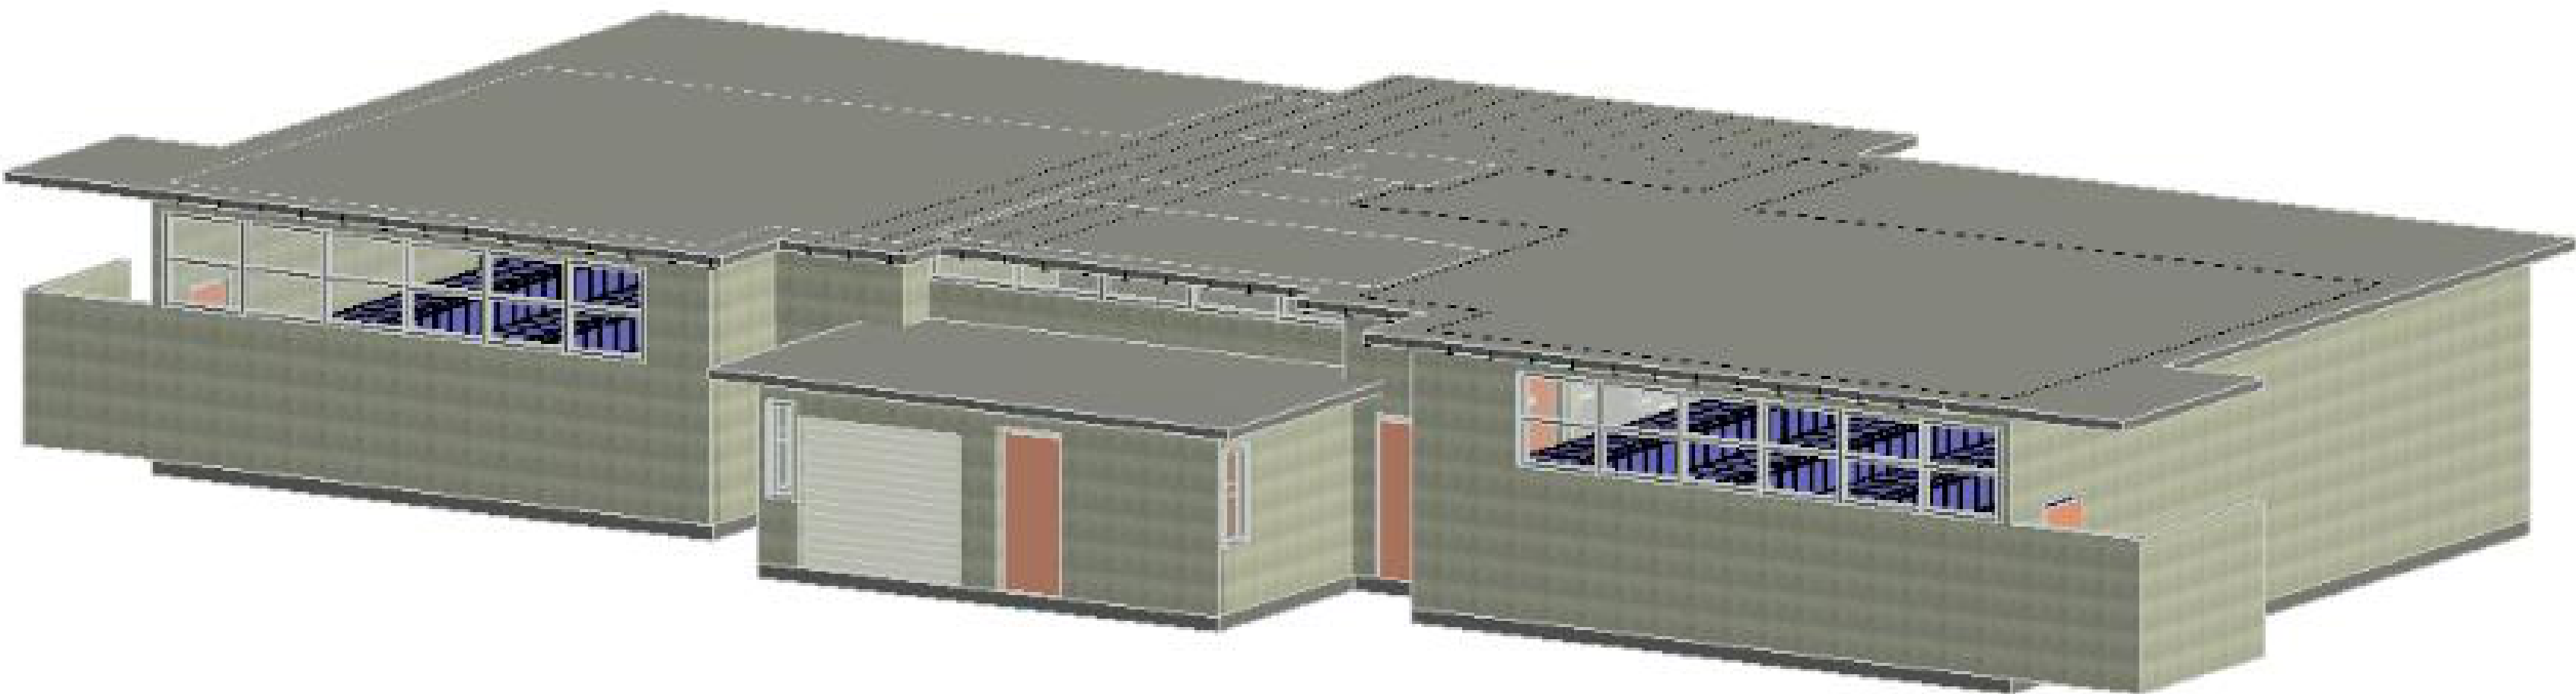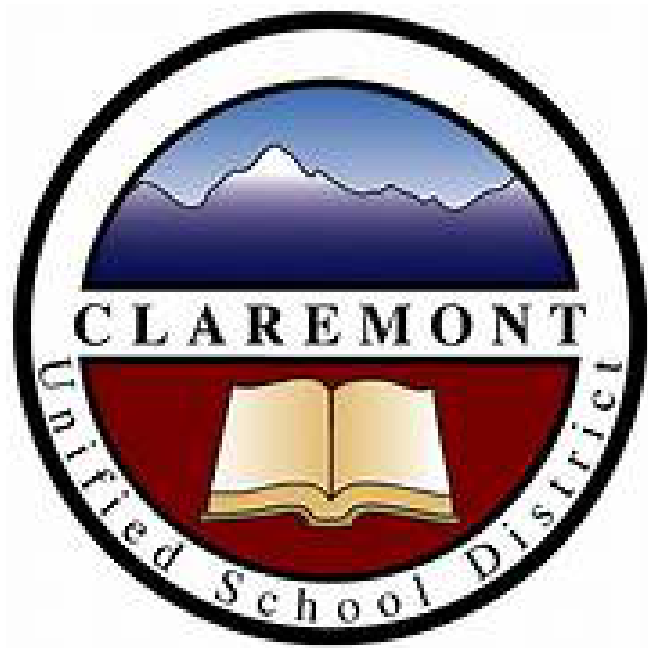

CONSTRUCTION
DOCUMENTS

PE BUILDING MODERNIZATION AT
EL ROBLE IS
665 N MOUNTAIN AVE,
CLAREMONT, CA 91711

THE CALIFORNIA ENERGY CODE SECTION 10-103 REQUIRES ACCEPTANCE TESTING ON ALL NEWLY INSTALLED LIGHTING CONTROLS, MECHANICAL SYSTEMS, ENVELOPES, AND PROCESS EQUIPMENT AFTER INSTALLATION AND BEFORE PROJECT COMPLETION. AN ACCEPTANCE TEST IS A FUNCTIONAL PERFORMANCE TEST TO HELP ENSURE THAT NEWLY INSTALLED EQUIPMENT IS OPERATING AND IN COMPLIANCE WITH THE ENERGY CODE.

LIGHTING CONTROLS ACCEPTANCE TESTS MUST BE PERFORMED BY A CERTIFIED LIGHTING CONTROLS ACCEPTANCE TEST TECHNICIAN (ATT).

MECHANICAL SYSTEM ACCEPTANCE TESTS MUST BE PERFORMED BY A CERTIFIED MECHANICAL ATT FOR PROJECTS SUBMITTED ON OR AFTER OCTOBER 1, 2021.

ENVELOPE AND PROCESS EQUIPMENT ACCEPTANCE TESTS SHALL BE PERFORMED BY THE INSTALLING CONTRACTOR, ENGINEER/ARCHITECT OF RECORD OR THE OWNER'S AGENT.

A LISTING OF CERTIFIED ATT CAN BE FOUND AT:
[HTTPS://WWW.ENERGY.CA.GOV/PROGRAMS-AND- TOPICS/PROGRAMS/ACCEPTANCE-TEST-TECHNICIAN-CERTIFICATION-PROVIDER- PROGRAM/ACCEPTANCE.](https://www.energy.ca.gov/programs-and-topics/programs/acceptance-test-technician-certification-provider-program/acceptance)

THE ACCEPTANCE TESTING PROCEDURES MUST BE REPEATED, AND DEFICIENCIES MUST BE CORRECTED BY THE BUILDER OR INSTALLING CONTRACTOR UNTIL THE CONSTRUCTION/INSTALLATION OF THE SPECIFIED SYSTEMS CONFORM AND PASS THE REQUIRED ACCEPTANCE CRITERIA.

PROJECT INSPECTORS WILL COLLECT THE FORMS TO CONFIRM THAT THE REQUIRED ACCEPTANCE TESTS HAVE BEEN COMPLETED.

ARCHITECT
PBK ARCHITECTS, INC
8163 Rochester Ave#100
Rancho Cucamonga, CA
T 909-987-0909
AOR: susanto.agustiadi@pbk.com
PM: gabriel.herrera@pbk.com

CIVIL ENGINEER
DIG ENGINEER
2400 E Katella Ave #950
Anaheim, CA 92806
T 949-548-5000

STRUCTURAL ENGINEER
KUBALA ENGINEER
2400 E Katella Ave #950
Anaheim, CA 92806
T 949-548-5000

MEP ENGINEER
LEAF ENGINEERS
8163 Rochester Ave #100
Rancho Cucamonga, CA
T 909-987-0909

TECHNOLOGY CONSULTANT
LEAF ENGINEERS
8163 Rochester Ave #100
Rancho Cucamonga, CA
T 909-987-0909

SHEET NUMBER	SHEET NAME	SHEET NUMBER	SHEET NAME
		CIVIL	
ARCHITECTURAL		C101	DEMOLITION AND FLOOR IMPROVEMENT
G-000 COVER SHEET		C102	DEMOLITION AND SITE IMPROVEMENT PLAN
ARCHITECTURAL GENERAL		C103	SITE PLAN
G-001-CA SHEET INDEX		STRUCTURAL	
G-002-CA GENERAL PROJECT INFORMATION		S0-1	GENERAL NOTES
ARCHITECTURAL SITE		S1-0	FOUNDATION PLAN
AS100 OVERALL SITE PLAN		S2-0	ROOF FRAMING PLAN
AS401 ENLARGED SITE PLANS		S4-1	DETAILS
ARCHITECTURAL DEMOLITION		S4-2	DETAILS
AD101 DEMOLITION FLOOR PLAN		MECHANICAL	
AD201 DEMOLITION CEILING PLAN		M-000	MECHANICAL SYMBOLS, LEGENDS AND GENERAL NOTES
ARCHITECTURAL		M-101	MECHANICAL SITE PLAN
A-101 NEW - FLOOR PLAN		MD-201	MECHANICAL FLOOR PLAN - DEMOLITION
A-201 NEW - REFLECTED CEILING PLAN		M-201	MECHANICAL FLOOR PLAN
A-301 ROOF PLAN		M-401	MECHANICAL ROOF PLAN
A-406 ENLARGED TOILET PLANS		M-601	MECHANICAL SCHEDULES
A-406-1 ENLARGED TOILET PLANS		M-601	MECHANICAL DETAILS
A-921 ROOM FINISH SCHEDULE		M-602	MECHANICAL DETAILS
DETAILS		M-701	MECHANICAL CONTROLS
2-1 SITE DETAILS		ELECTRICAL	
3-1 CONC DETAILS		E-001	ELECTRIC SHEET INDEX, LEGEND & NOTES
9-1 METAL STUD DETAILS		E-002	TITLE 24 COMPLIANCE FORMS - INDOOR
		E-003	TITLE 24 COMPLIANCE - OUTDOOR
		E-101	ELECTRICAL SITE PLAN
		E-201	ELECTRICAL POWER PLAN
10-1 SPECIALTY DETAILS		E-301	ELECTRICAL LIGHTING PLAN
10-2 SPECIALTY DETAILS		E-301P	EMERGENCY PHOTOMETRIC PLAN
10-3 SPECIALTY DETAILS		E-401	ELECTRICAL ROOF PLAN
		E-501	ELECTRICAL PANEL SCHEDULES
		E-601	ELECTRICAL SINGLE LINE DIAGRAM & SCHEDULES
		E-701	ELECTRICAL DETAILS
		PLUMBING	
		P-000	PLUMBING LEGEND, NOTES & SCHEDULES
		P-S101	PLUMBING SITE PLAN
		PD-101	PLUMBING FIRST FLOOR DEMOLITION PLAN
		P-101	PLUMBING FIRST FLOOR CONDENSATE, WASTE & VENT
		P-102	PLUMBING FIRST FLOOR GAS, COLD & HOT WATER
		P-601	PLUMBING DETAILS
		FIRE ALARM	
		FA-001	FIRE ALARM SHEET INDEX, LEGEND & NOTES
		FA-101	FIRE ALARM SITE PLAN
		FA-201	FIRE ALARM FLOOR PLAN
		FA-501	FIRE ALARM RISER DIAGRAM
		FA-601	FIRE ALARM DETAILS
		TECHNOLOGY	
		T-000	TECHNOLOGY SHEET INDEX, LEGEND, & NOTES
		T-100	TECHNOLOGY SITE PLAN
		T-101	TECHNOLOGY FLOOR PLAN
		T-601	TECHNOLOGY DETAILS
		Grand total:	62

PRK

RANCHO CUCAMONGA, CA

909-487-0269


www.prk.com

665 N MOUNTAIN AVE,
CLAREMONT, CA 91711
DSA APPL NO: 03-125612 DSA FILE NO: 19-21




CLAREMONT UNIFIED SCHOOL DISTRICT		
DATE 10/10/25		PROJECT NUMBER 250176
DRAWING HISTORY		
No.	Description	Date
CHECKED BY: Checker		
DRAWN BY: Author		


G-001-CA

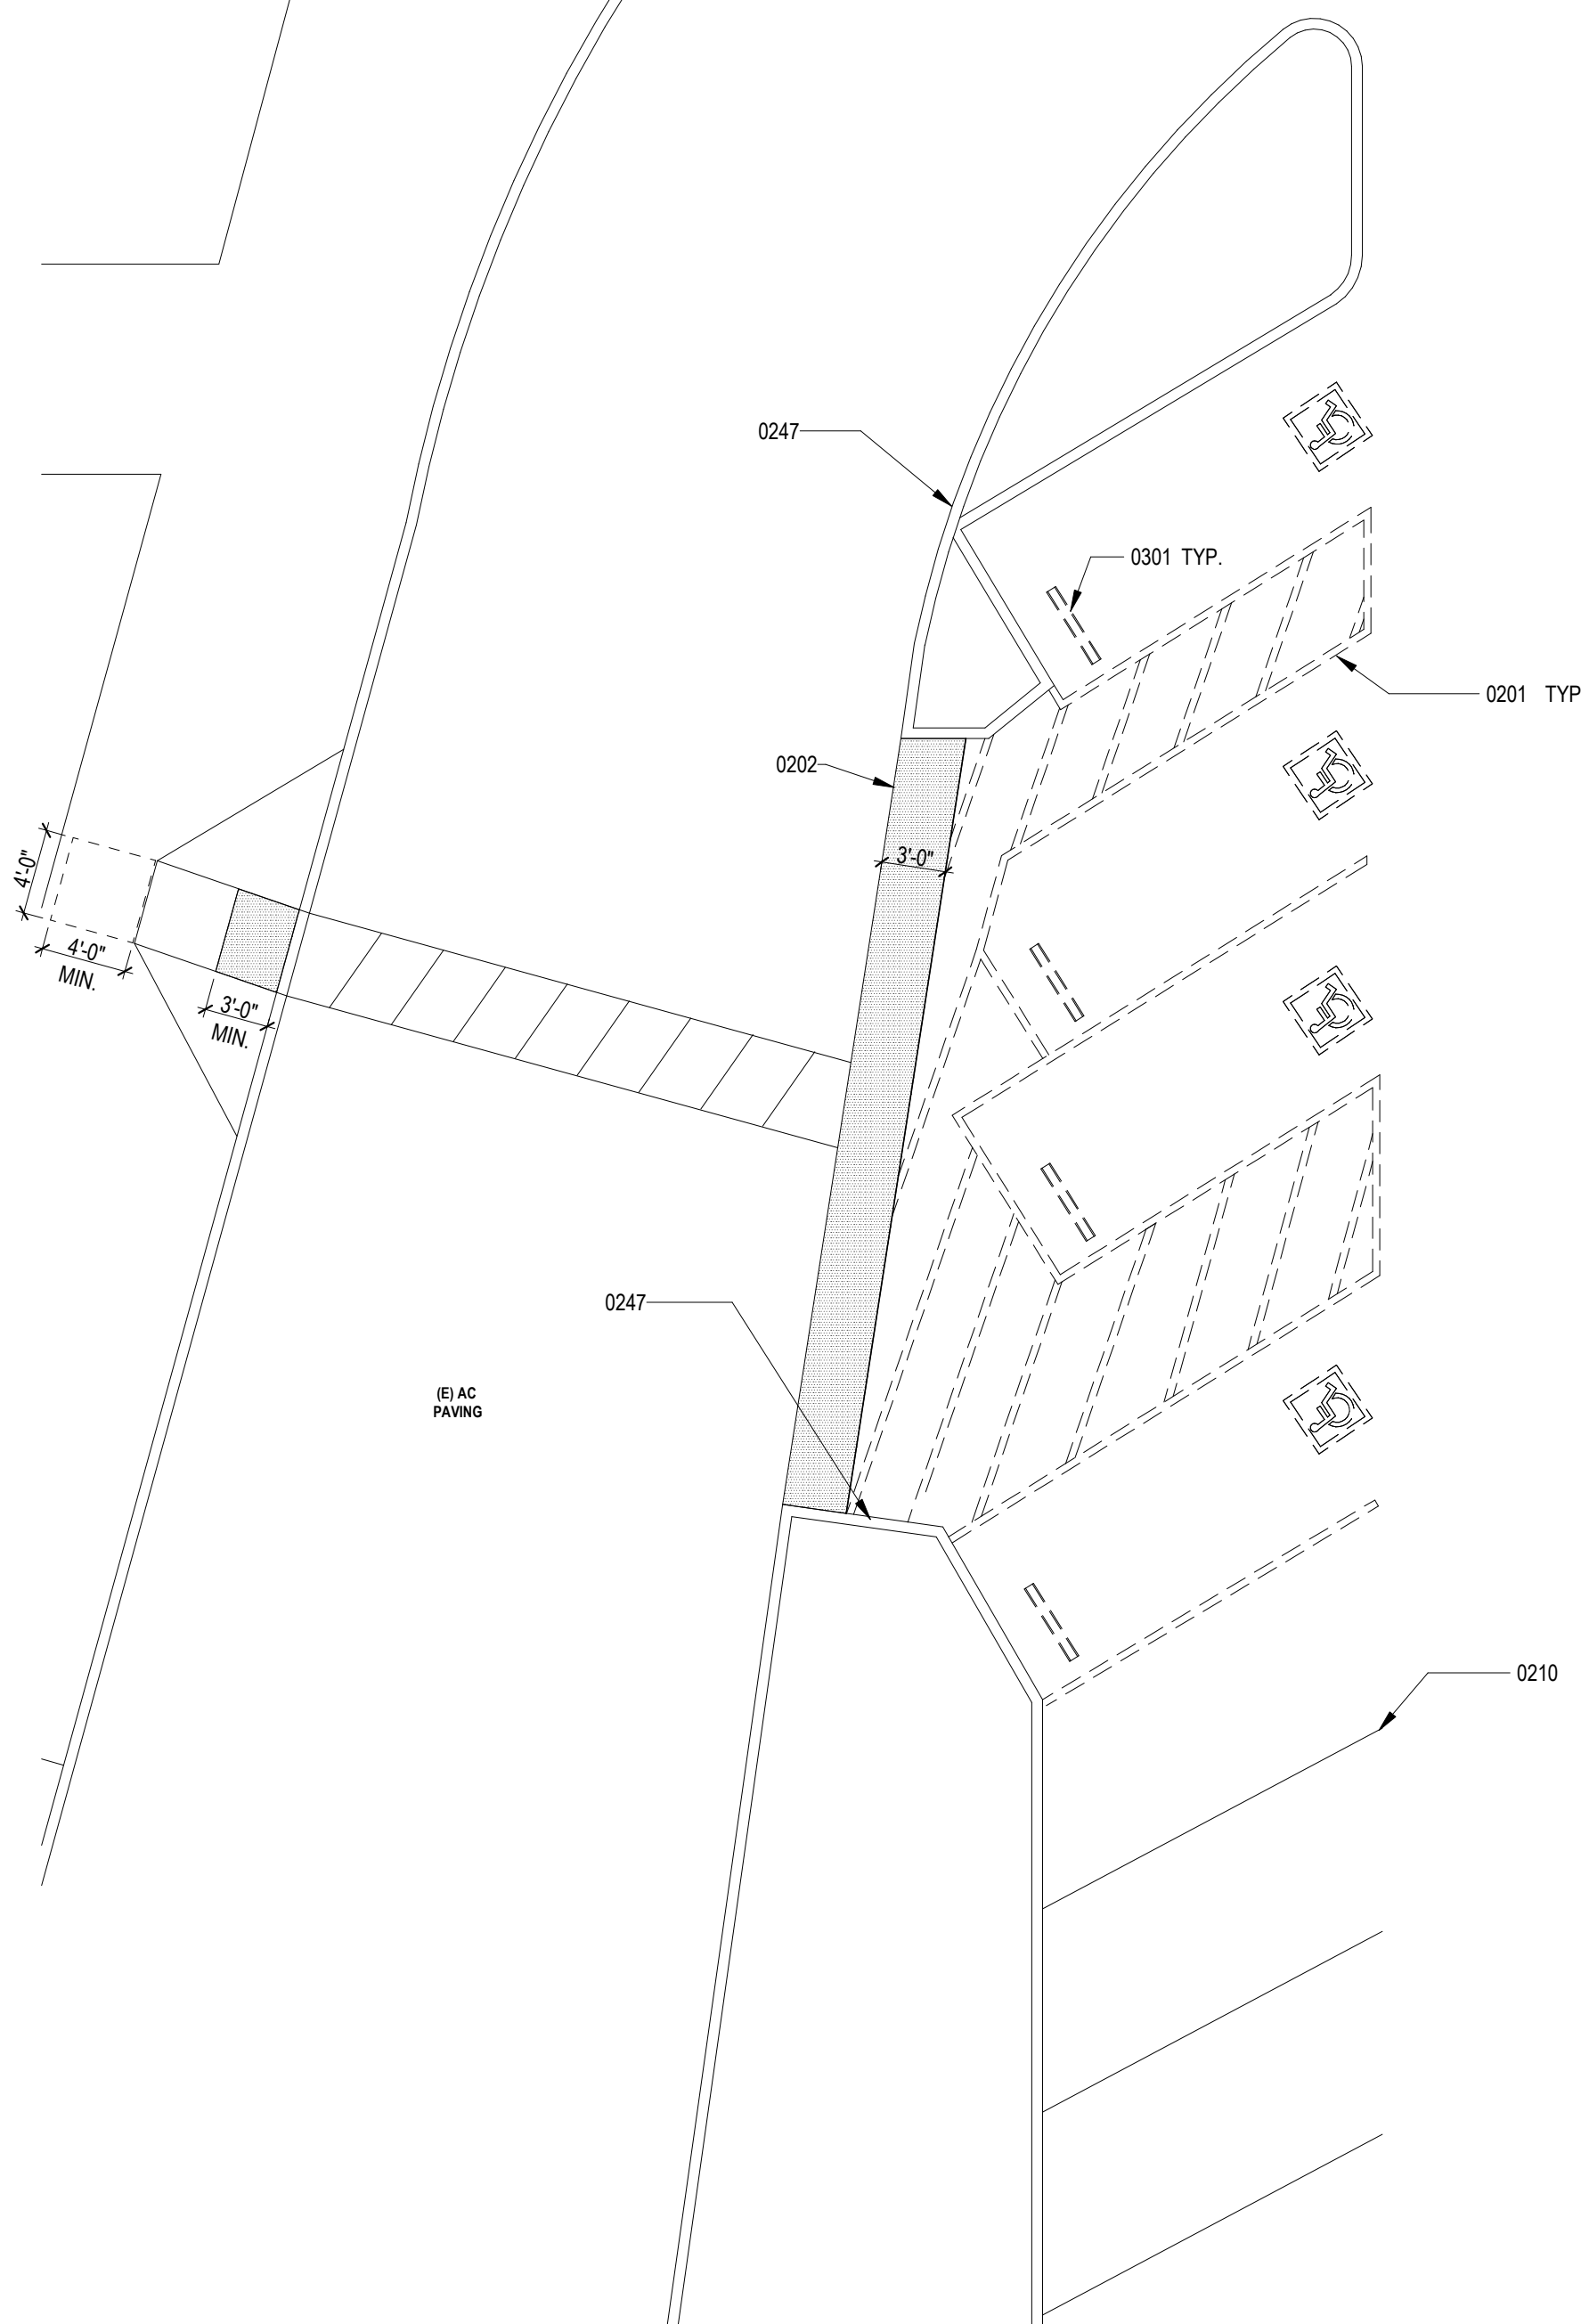


28	EXISTING ENLARGED ADA PARKING 1/8" = 1'-0"
----	---

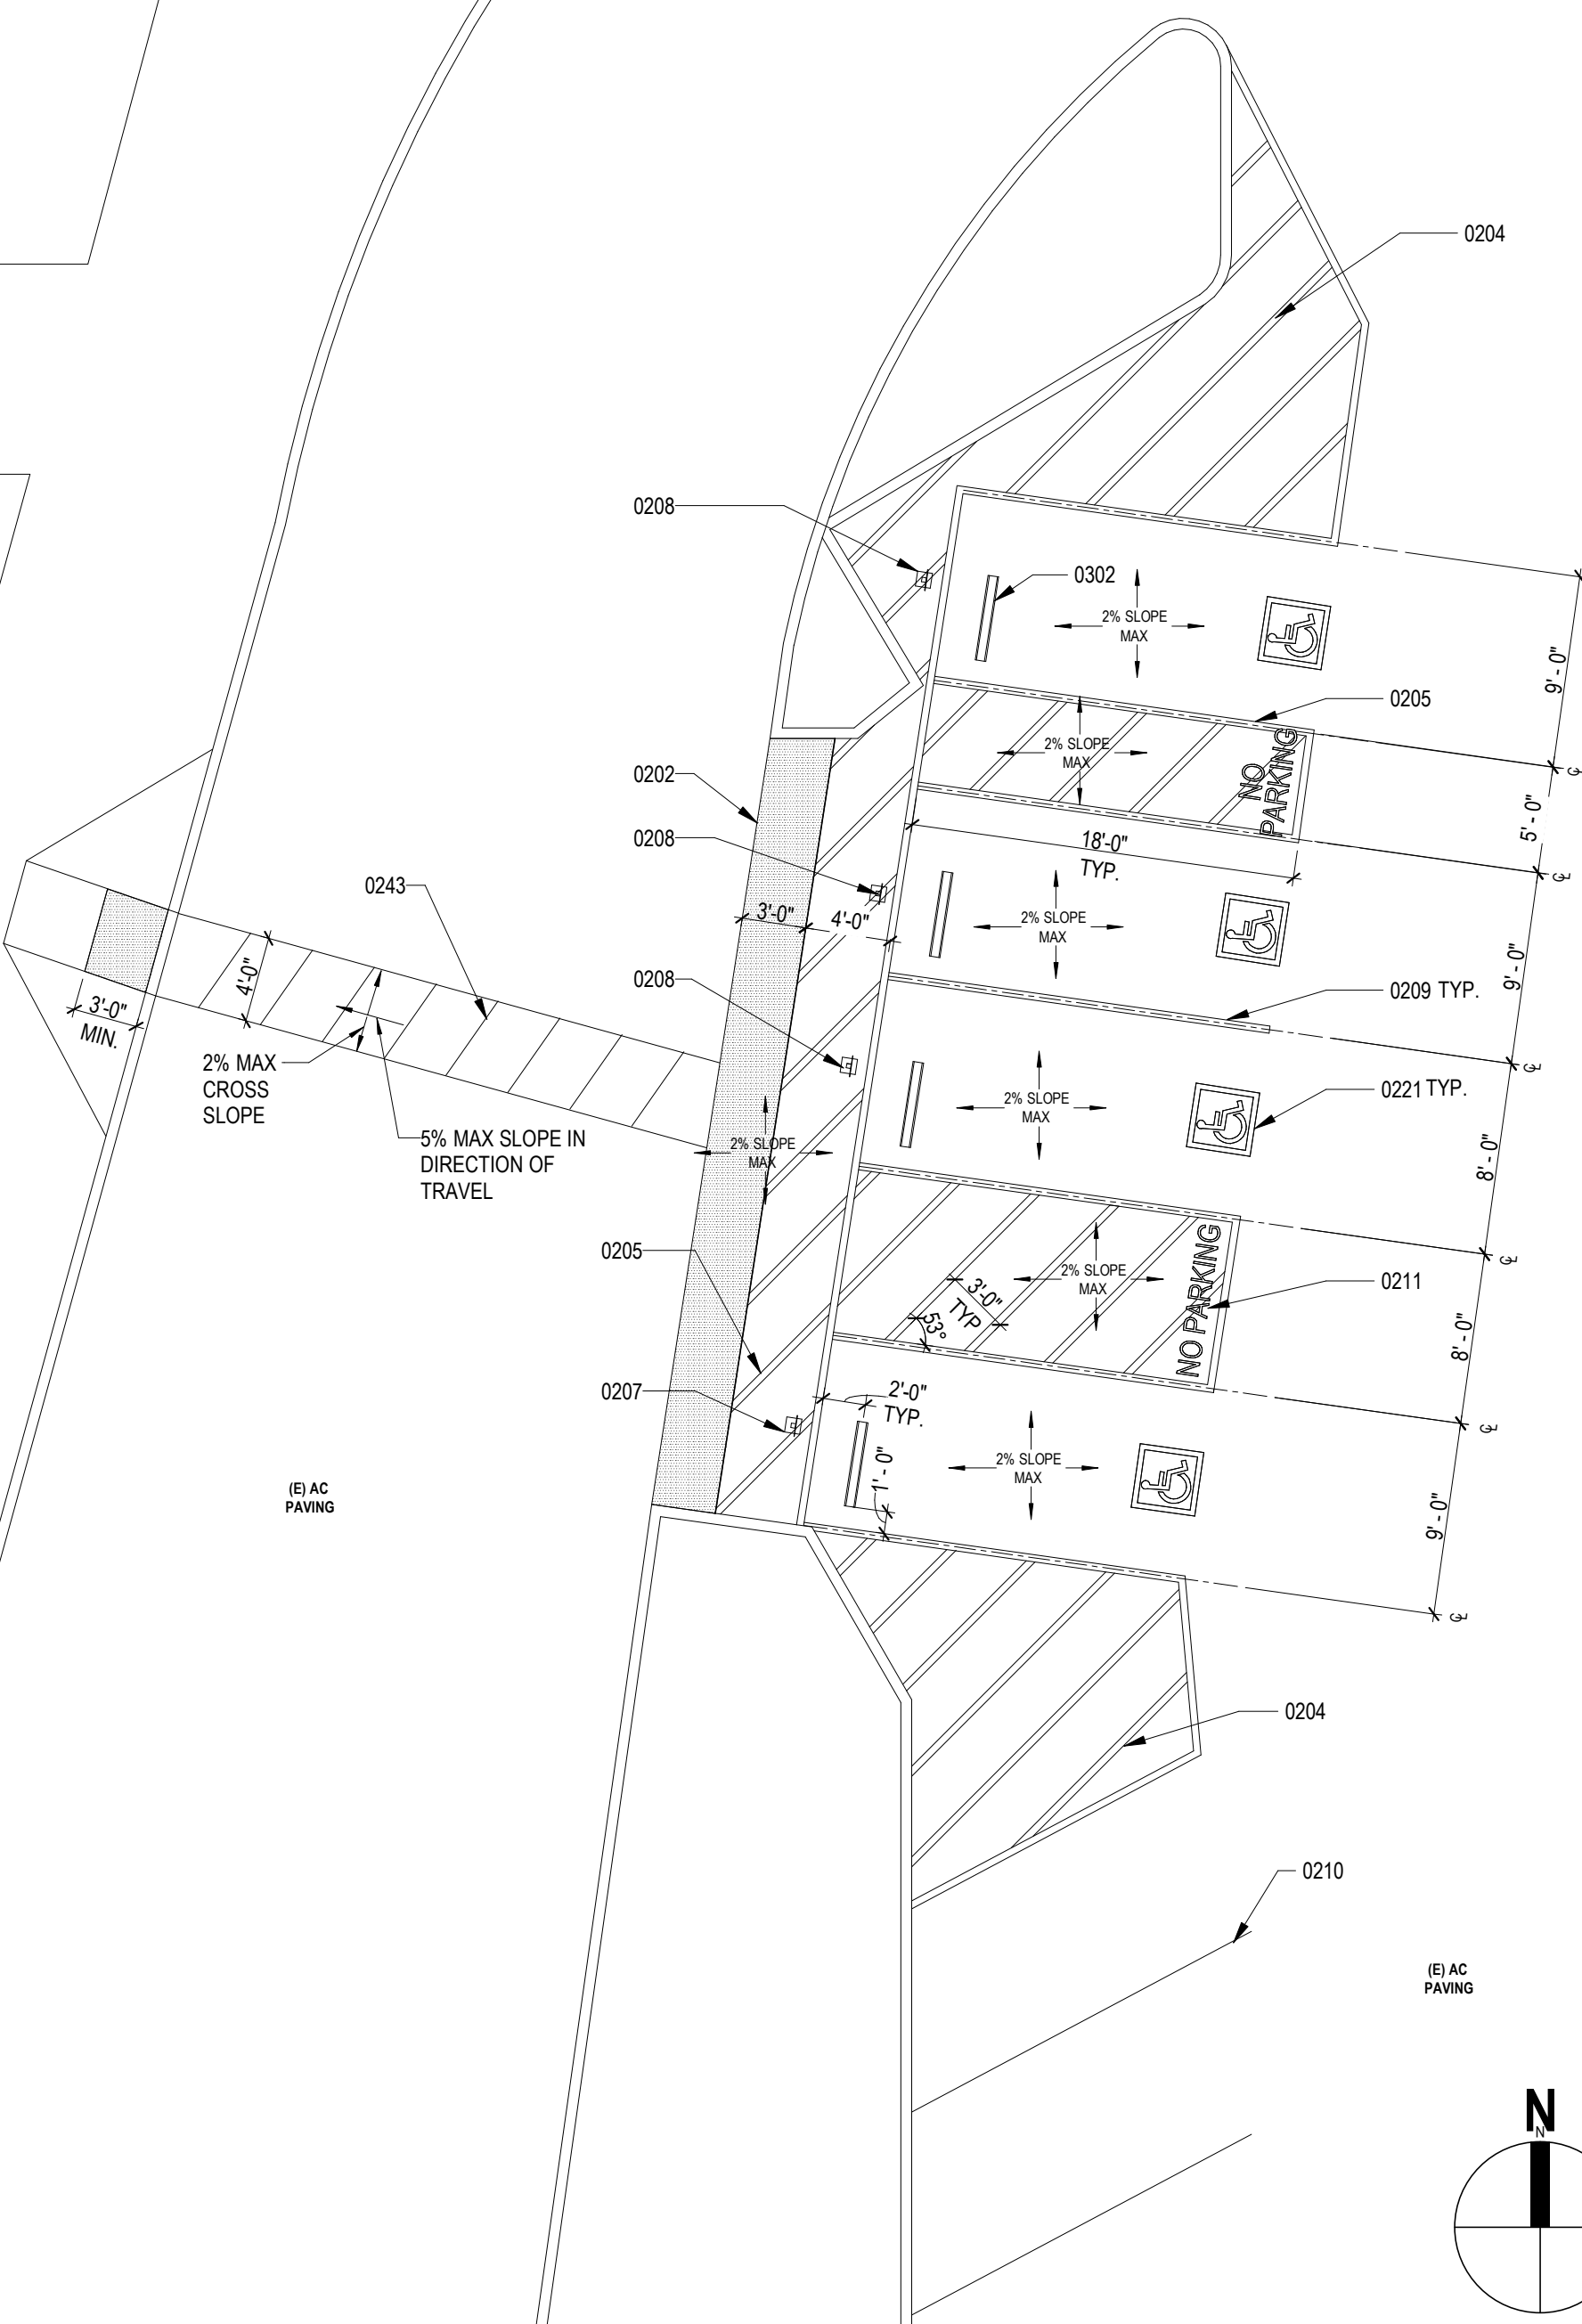

13	NEW ENLARGED ADA PARKING 1/8" = 1'-0"
-----------	--

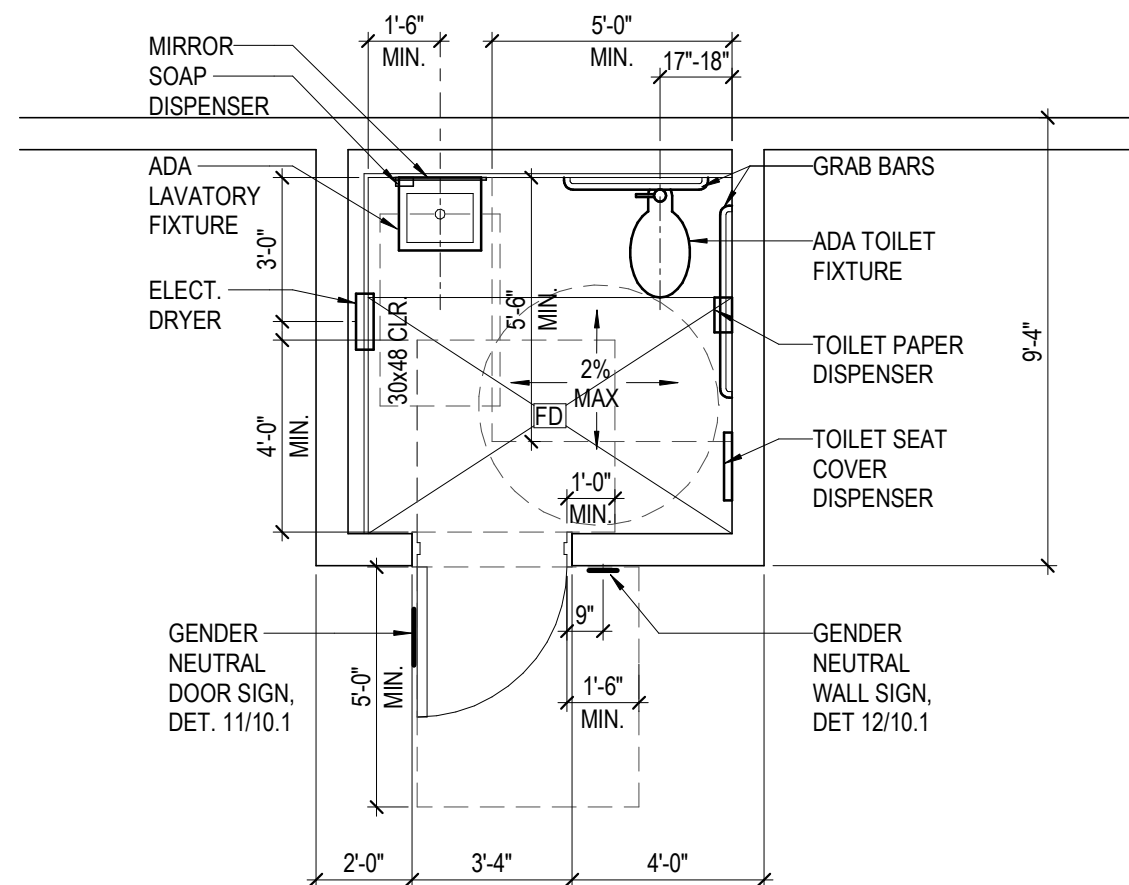

1	EXISTING RESTROOM 1/4" = 1'-0"
---	-----------------------------------

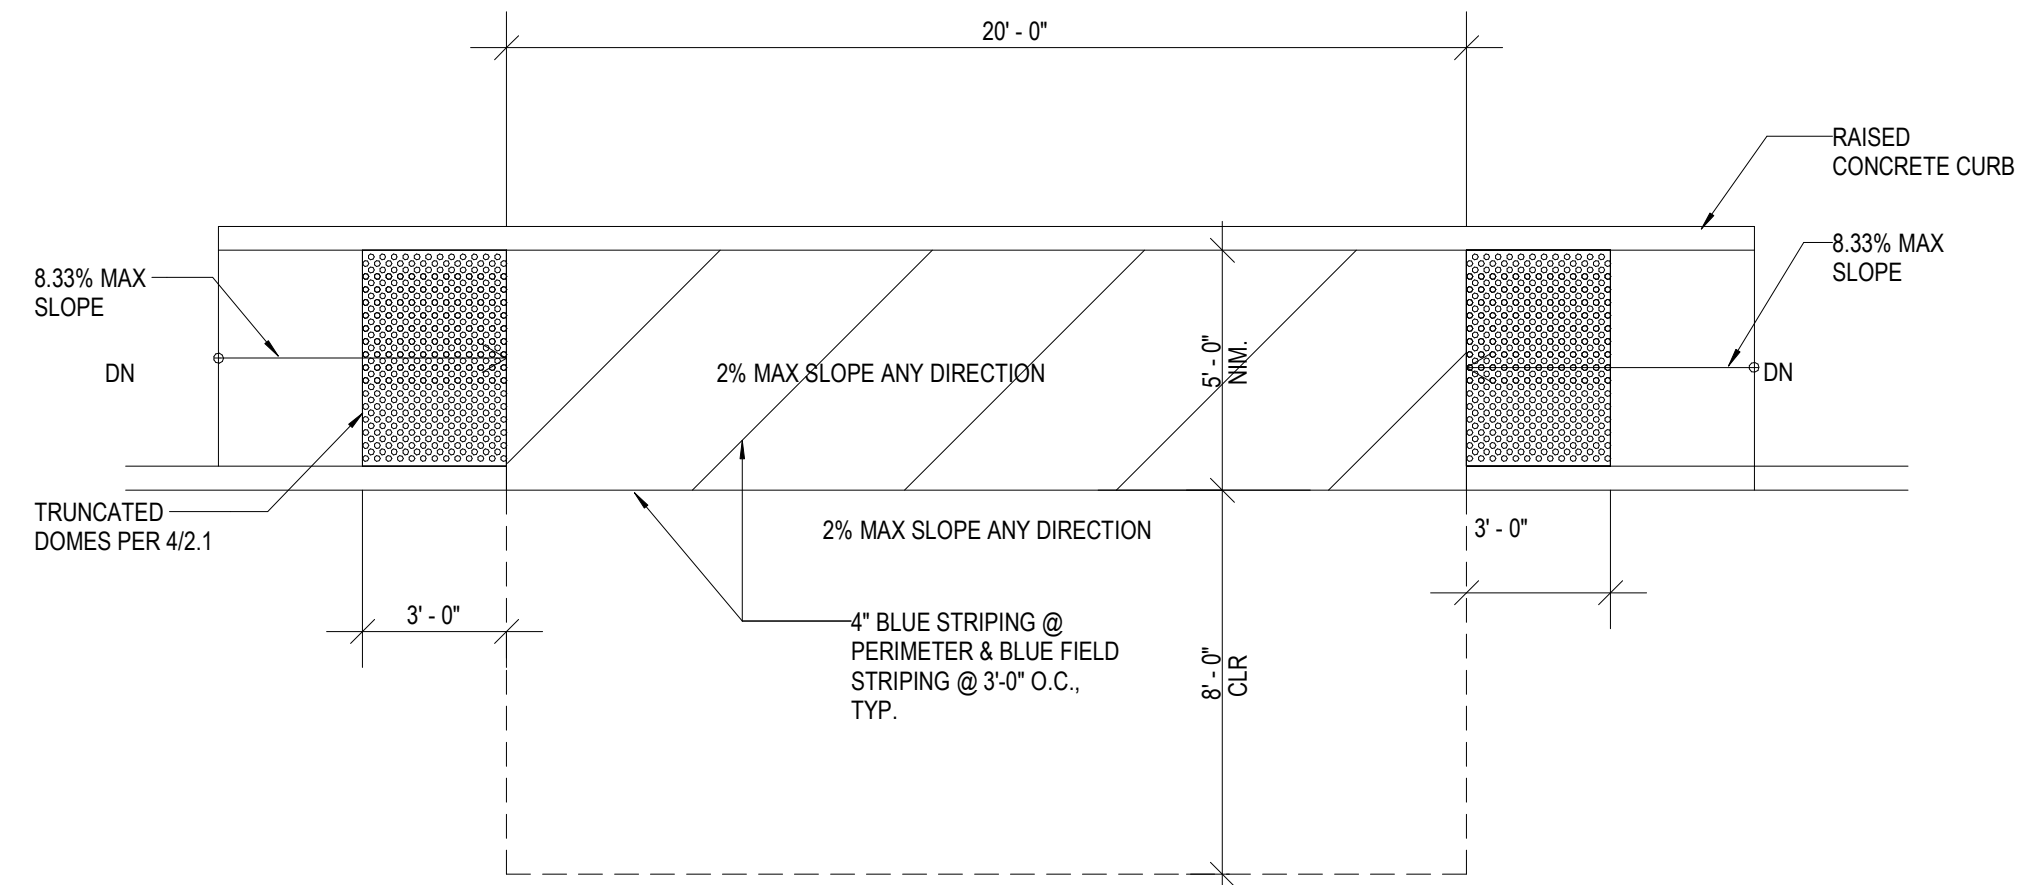


2	DROP-OFF LOADING ZONE 1/4" = 1'-0"
---	---------------------------------------

KEYNOTE LEGEND	
NUMBER	DESCRIPTION
0201	REMOVE (E) ADA PARKING STRIPING
0202	(E) 36" WIDE TRUNCATED DOMES, PER AF: 03-118989 & 4.2.1.
0204	4" WHITE BORDER W/ 4" WIDE PAINTED WHITE STRIPES @ 3'-0" O.C.
0205	4" BLUE BORDER W/ 4" WIDE PAINTED WHITE STRIPES @ 3'-0" O.C.
0207	VAN ACCESSIBLE PARKING SIGN, REF DET 1410.2
0208	ACCESSIBLE PARKING SIGN, REF DET 1310.2
0209	4" WIDE PARKING STRIPE PAINTED BLUE 15090 OF FS 595C, TYP.
0210	(E) PARKING, PROTECT IN PLACE
0211	12" HIGH PAINTED WHITE LETTERS
0221	INTERNATIONAL SYMBOL OF ACCESSIBILITY REF DET 112.1
0243	(E) CROSSWALK, PER 12.13.15899
0247	(E) CONCRETE CURB TO REMAIN
0301	(E) CONCRETE WHEEL STOP TO BE REMOVED AND SALVAGE FOR RE-INSTALLATION
0302	(E) CONCRETE WHEEL STOP RE-INSTALLED REF DET 63.1




PE BUILDING MODERNIZATION AT EL ROBLE IS

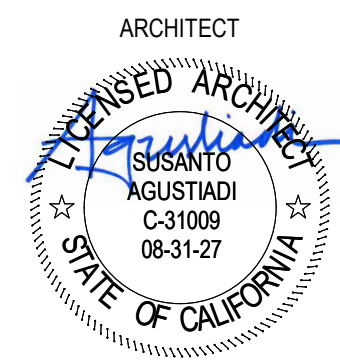

CLIENT		
CLAREMONT UNIFIED SCHOOL DISTRICT		
DATE	PROJECT NUMBER	
10/10/25	250176	
DRAWING HISTORY		
No.	Description	Date
CHECKED BY: Checker		
DRAWN BY: Author		

ENLARGED SITE PLANS

AS401

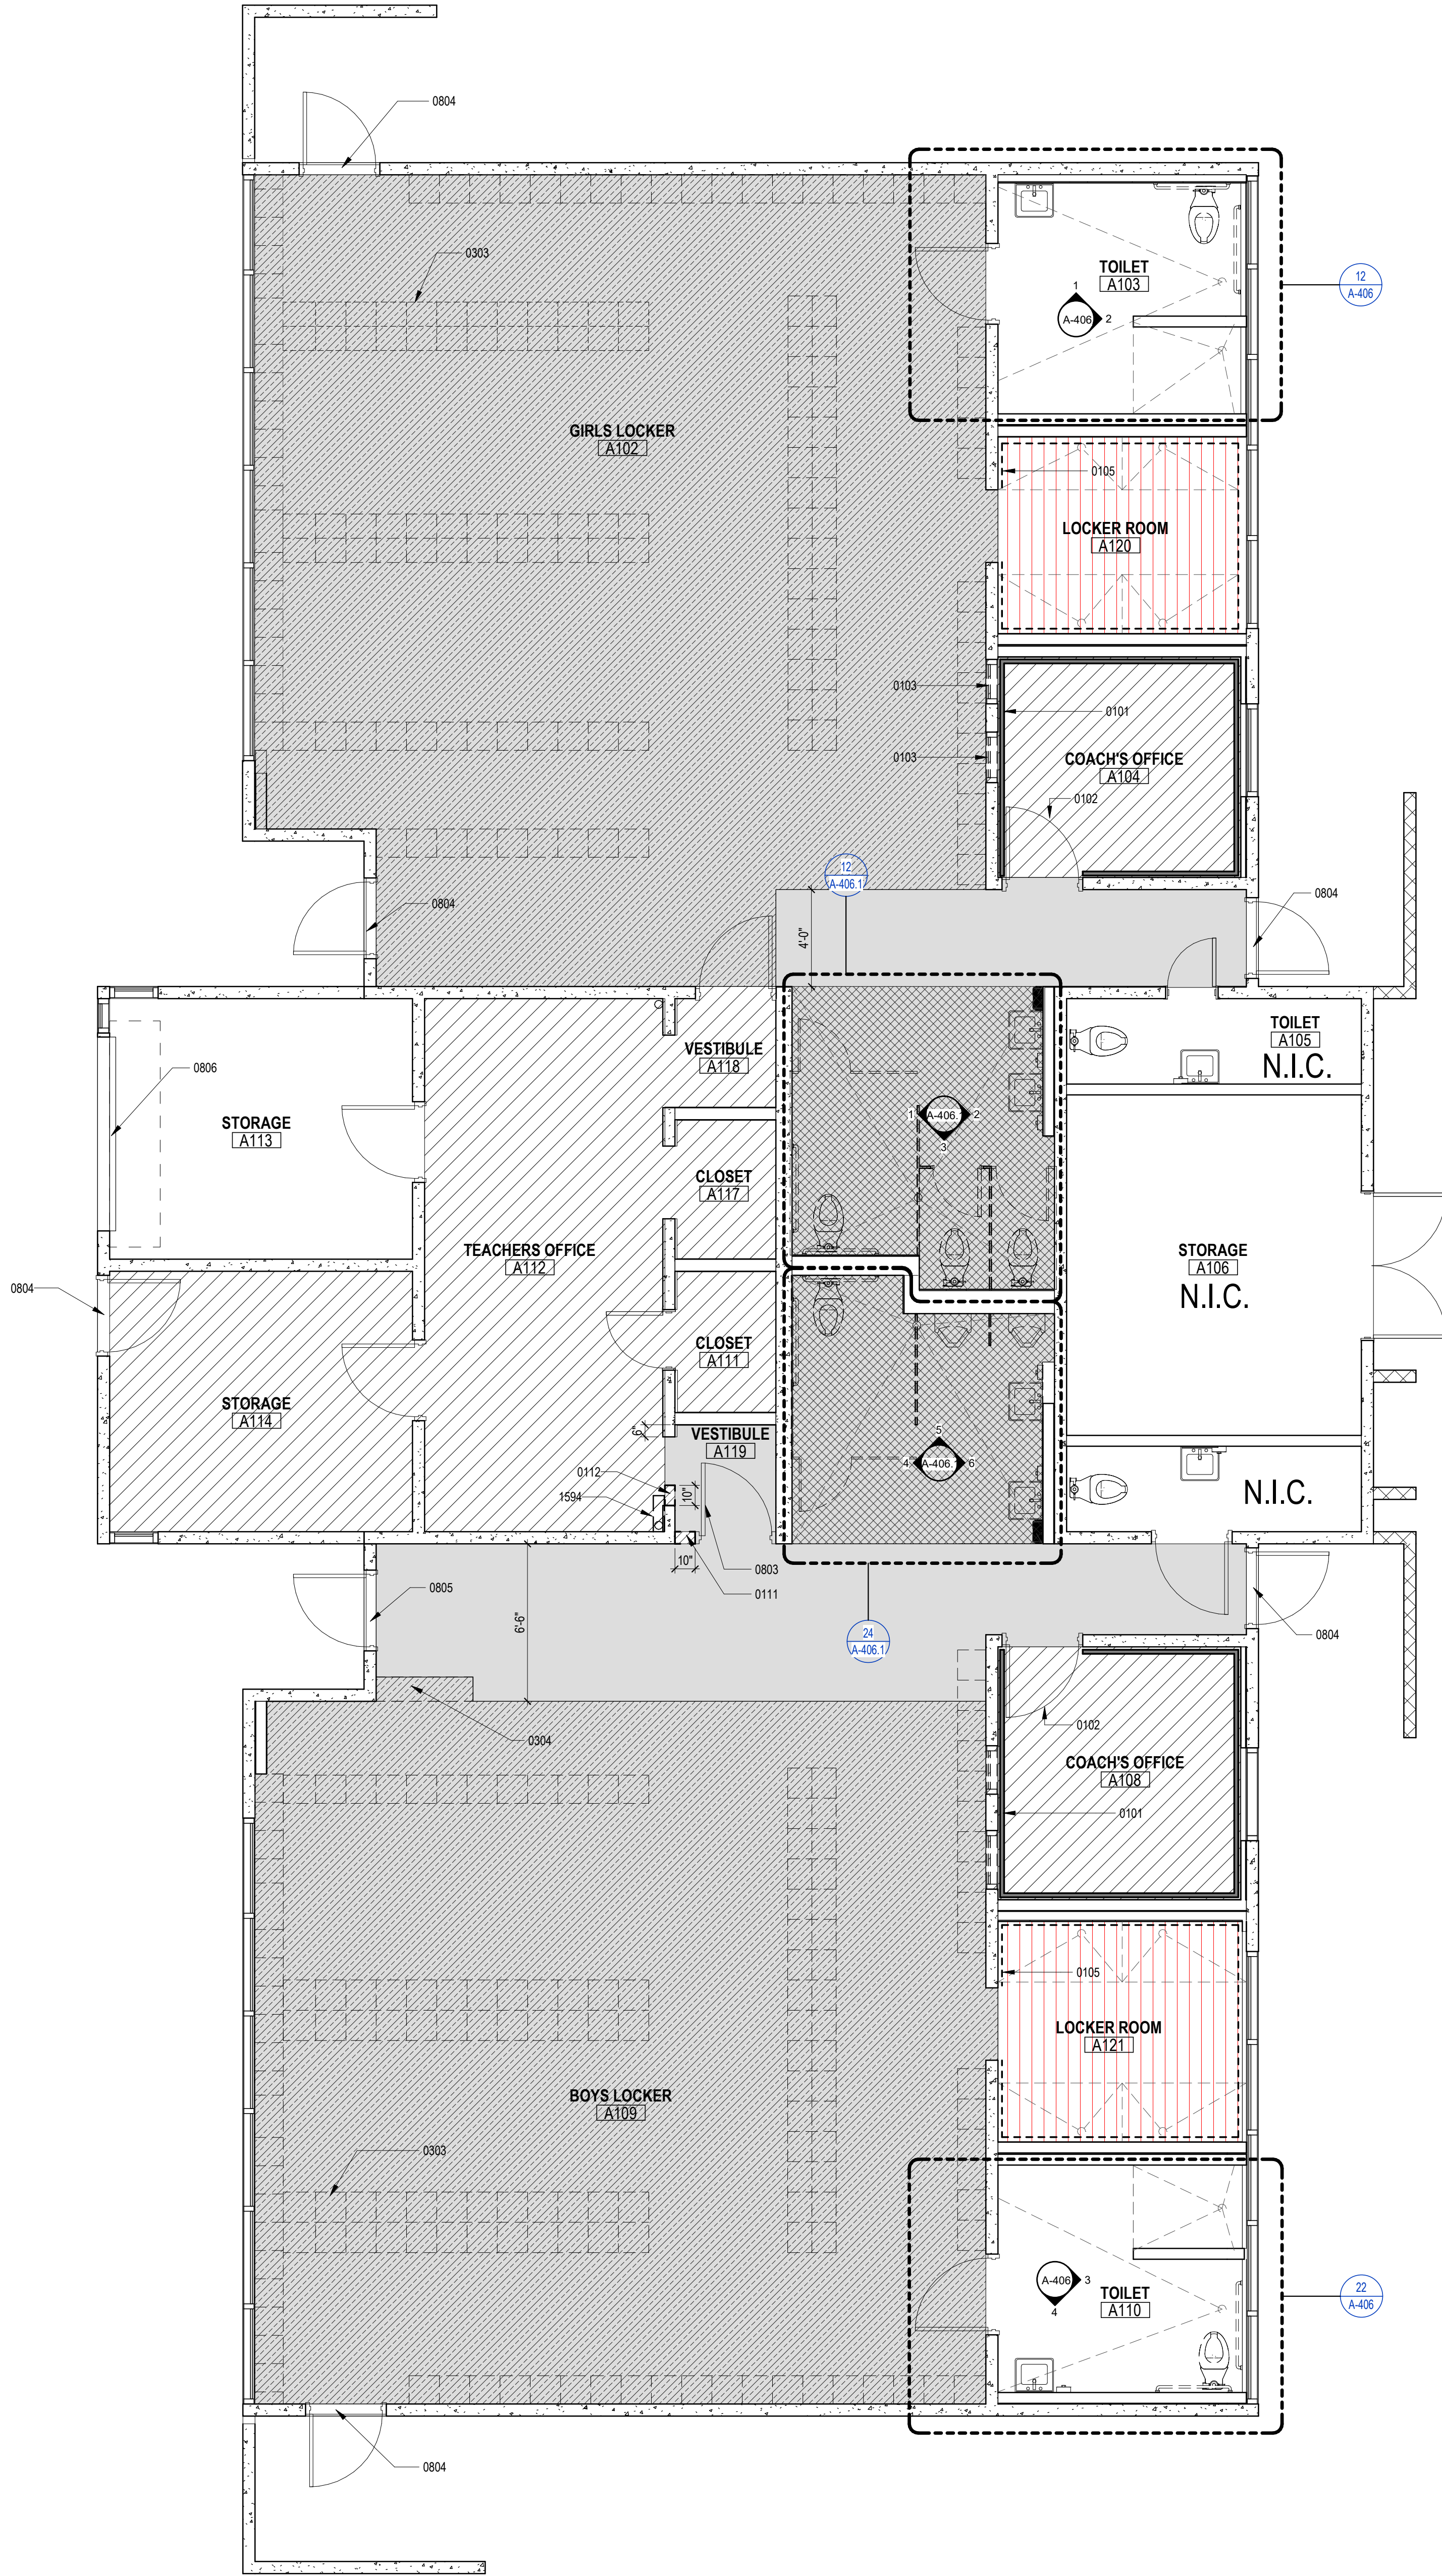

GENERAL DEMOLITION NOTES

- DEMOLITION PLANS INDICATE SOME OF THE SCOPE OF WORK INVOLVED FOR THE DEMOLITION PHASE OF THIS PROJECT. CONTRACTOR SHALL REVIEW ALL SHEETS FOR ADDITIONAL DEMOLITION SCOPE.
- CONTRACTOR SHALL VERIFY EXISTING SITE AND BUILDING CONDITIONS AND DIMENSIONS IN THE FIELD PRIOR TO DEMOLITION ACTIVITIES AND WORK.
- CONTRACTOR SHALL NOTIFY ARCHITECT OF ANY DISCREPANCIES IN WRITING.
- CONTRACTOR SHALL NOTIFY ARCHITECT AND OWNER OF ANY POSSIBLE ASBESTOS CONTAINING MATERIALS DISCOVERED BEFORE PROCEEDING WITH WORK. PROTECT INTERIOR CONSTRUCTION TO REMAIN DURING DEMOLITION AND CONSTRUCTION.
- CONTRACTOR SHALL OBTAIN ALL NECESSARY PERMITS BEFORE COMMENCING WORK.
- MATERIALS DISCOVERED BEFORE PROCEEDING WITH WORK. PROTECT INTERIOR CONSTRUCTION TO REMAIN DURING DEMOLITION AND CONSTRUCTION.
- CONTRACTOR SHALL NOT SCALE DRAWINGS.
- CONTRACTOR SHALL PROVIDE ALL NECESSARY TEMPORARY SHORING, TEMPORARY BRACING, AND OR TEMPORARY SUPPORTS AS REQUIRED TO MAINTAIN STRUCTURAL INTEGRITY OF EXISTING STRUCTURE TO REMAIN AND OR EXISTING BUILDING ELEMENTS TO REMAIN.
- CONTRACTOR IS TO VERIFY THE EXACT LOCATION OF ALL EXISTING UTILITIES PRIOR TO DEMOLITION ACTIVITIES AND WORK.
- CONTRACTOR SHALL REMOVE TRASH AND DEBRIS REGULARLY AS NECESSARY TO ELIMINATED INTERFERENCE WITH ROADS, STREET, WALKS, AND ALL OTHER ADJACENT FACILITIES.
- CONTRACTOR SHALL REMOVE TRASH AND DEBRIS FROM THE SITE ON A DAILY BASIS.
- CONTRACTOR IS RESPONSIBLE FOR CONSTRUCTION OF TEMPORARY DUST AND OR SOUND PARTITION BETWEEN CONSTRUCTION AREA AND AREAS NOT IN SCOPE AS NECESSARY. DEMOLITION ACTIVITIES SHALL BE PERFORMED SO AS TO PRODUCE MINIMAL DISTURBANCE TO EXISTING FACILITY AND OCCUPANTS (I.E. MINIMIZE EXCESSIVE AND PROLONGED NOISE LEVELS AND DUST).
- ALL EXISTING EQUIPMENT THAT REMAINS SHALL BE PROTECTED DURING DEMOLITION AND OR CONSTRUCTION TO PREVENT DAMAGE TO REMAINING EXISTING EQUIPMENT.
- SUSTAINED DURING DEMOLITION AND OR CONSTRUCTION SHALL BE EQUIVALENTLY REPLACED OR EQUIVALENTLY REPAIRED AT NO COST TO THE OWNER.
- OWNER HAS RIGHT OF FIRST REFUSAL OF ALL ITEMS REMOVED AS PART OF THE SCOPE OF WORK, WHETHER IDENTIFIED AS SALVAGE OR NOT.
- NOTIFY THE BUILDING OWNER OF ANY MATERIALS, FIXTURES, ETC. TO BE REMOVED THAT ARE DESIRED SALVAGEABLE. TURN OVER ANY REQUESTED ITEMS TO THE BUILDING OWNER IN GOOD AND CLEAN CONDITION.
- ALL FURNITURE WILL BE REMOVED OR RELOCATED BY THE OWNER AS NECESSARY PRIOR TO THE COMMENCEMENT OF DEMOLITION WORK OF THIS PROJECT. CONTRACTOR SHALL COORDINATE WITH OWNER AS REQUIRED.
- REMOVE EXISTING CONSTRUCTION TO THE EXTENT INDICATED ON THE DRAWINGS. SHOULD ANY DAMAGE OCCUR TO ANY EXISTING CONSTRUCTION TO REMAIN, THE CONTRACTOR SHALL REPAIR THE DAMAGE TO MATCH EXISTING AND OR ADJACENT CONSTRUCTION AT NO COST TO THE OWNER.
- MAINTAIN ANY AND ALL EXISTING FIRE-RATED ASSEMBLIES THAT ARE TO REMAIN, AND THEIR ASSOCIATED FIRE-RATINGS, INCLUDING BUT NOT LIMITED TO ALL ASSOCIATED EXISTING FIRE-RATED OPENINGS, ALL ASSOCIATED EXISTING FIRE-RATED PENETRATIONS, AND ALL ASSOCIATED EXISTING FIRE-RATED FIRE STOPPING CONDITIONS.
- WHEN UNANTICIPATED MECHANICAL, ELECTRICAL, OR STRUCTURAL ELEMENTS THAT CONFLICT WITH THE INTENDED FUNCTION OR DESIGN ARE ENCOUNTERED, DETERMINE THE NATURE AND EXTENT OF THE CONFLICT AND NOTIFY THE ARCHITECT IMMEDIATELY FOR RESOLUTION.
- REMOVE PATCH AND REPAIR ALL ABANDONED ROOF PENETRATIONS RESULTING FROM WORK.
- SAW-CUT AND REMOVE EXISTING FLOOR FINISHES AND FLOOR SLAB AS REQUIRED TO INSTALL NEW FIXTURES, ITEMS, AND OR DEVICES FOR ALL SCOPE-OF-WORK PERTAINING TO NEW MECHANICAL WORK, NEW PLUMBING UTILITIES, NEW PLUMBING WORK, NEW ELECTRICAL WORK, AND NEW TECHNOLOGY WORK. SPlice NEW REINFORCING BARS DOWN INTO EXISTING CONCRETE AND PROVIDE NEW VAPOR RETARDER AND NEW CONTINUOUS WATERSTOPS AT JOINT BETWEEN NEW CONCRETE FLOOR SLAB AND EXISTING CONCRETE FLOOR SLAB. PATCH WITH NEW 3,500 PSI MINIMUM CONCRETE AND PREPARE FLOOR, INCLUDING NEW CONCRETE, TO RECEIVE NEW FLOOR FINISHES. COORDINATE WITH STRUCTURAL.
- EXISTING WALLS (OR PORTIONS OF WALLS) TO BE REMOVED SHALL BE CUT FLUSH WHERE INTERSECTING WITH WALLS TO REMAIN. REMAINING WALLS TO BE PATCHED AND FINISHED SMOOTH.
- NEW OPENINGS TO BE CUT IN EXISTING WALLS SHALL BE SAW-CUT AT LOCATIONS INDICATED TO THE HEIGHT AND WIDTH INDICATED. NEW UNITS SHALL BE INSTALLED TO SUPPORT EXISTING WALL CONSTRUCTION ABOVE AS INDICATED ON THE DRAWINGS, OR IF NOT INDICATED, AS REQUIRED FOR NEW WALL CONSTRUCTION PER STRUCTURAL DRAWINGS. COORDINATE LOCATIONS OF ALL NEW OPENINGS IN EXISTING WALLS AND PARTITIONS WITH ARCHITECTURAL PLANS.
- WHERE EXISTING WALL OPENINGS ARE TO BE NEWLY CLOSED-OFF, REMOVE ANY EXISTING OPENING FRAME AND PATCH AND REPAIR EXISTING WALL TO MATCH EXISTING ADJACENT MATERIALS AND FINISHES, U.N.O.
- WHERE EXISTING INTERIOR WALLS ARE REPLACED OR REMOVED, REMOVE MEPT SYSTEMS BACK TO PANEL, OR MECHANICAL ROOM, OR FARTEST POSSIBLE POINT WITHOUT DISTURBING EXISTING CONSTRUCTION. REMOVE EXISTING MECHANICAL EQUIPMENT, RELOCATE POWER PER MEPT DRAWINGS.
- REFER TO MEPT DRAWINGS FOR DEMOLITION OF MEPT SYSTEMS. IDENTIFY WORK REQUIRED BY THIS CONTRACTOR WHICH MAY AFFECT DEMOLITION AND OR REPAIRS OF ARCHITECTURAL ELEMENTS. COORDINATE WITH RELATED SUBCONTRACTORS THE EXTENT OF ALL DEMOLITION WORK.
- PATCH FLOORS, WALLS, CEILINGS WHICH REMAIN AT LOCATIONS WHERE PIPES, CONDUITS, ETC. ARE REMOVED AS REQUIRED TO MATCH EXISTING CONDITIONS OR TO RECEIVE NEW FINISHES.
- WHERE EXISTING FINISH FLOOR IS REMOVED, PREPARE FLOOR SURFACE TO RECEIVE NEW FLOORING.
- ALL DASHED LINES ARE DEMOLITION LINES U.N.O.

DEMO NOTES

REMOVE ALL (E) CEILING FANS, (E) MIRRORS, (E) WALL MOUNTED FANS, (E) BACKPACK HOOKS, (E) WALL MOUNTED ACCESSORIES, SIGNS, TYP, U.O.N.

GENERAL NOTES

-MODIFY (E) HM DOOR & HM FRAMES TO ACCOMMODATE (N) FINISH FLOOR ELEVATION, UNLESS NOTED OTHERWISE

-N.I.C. (NOT IN CONTRACT)

KEYNOTE LEGEND

NUMBER	DESCRIPTION
0101	REMOVE BOTTOM 18" (E) GYP BD WALL FINISH
0102	REMOVE (E) HM DOOR & FRAME
0103	DEMO (E) WINDOW AND FRAME
0105	REMOVE (E) WALL TILE & BACKERBOARD
0111	DEMO PORTION OF (E) 2x4-FRAMED WALL
0112	DEMO PORTION OF (E) CONC WALL
0303	DEMO (E) LOCKERS AND (E) CONC CURBS, TYP OF ALL
0304	DEMO (E) CONC CURB
0803	MODIFY (E) HM DOOR AND (E) HM FRAME TO REVERSE DOOR SWING. PATCH AND REPAIR.
0804	REMOVE (E) ALUM THRESHOLD
0805	ALUM DOOR THRESHOLD, REF DET 12/10.2
0806	(E) ROLL UP DOOR, PROTECT IN PLACE
1504	DEMO (E) MECHANICAL AIR SUPPLY

WALL LEGEND

- XXXXXX (E) CMU WALL
- (E) CONCRETE WALL
- (E) WD STUD W/ GYP BOARD


DEMOLITION PLAN LEGEND

- | | |
|--|--|
| REMOVE (E) INTERIOR STRUCTURAL CONCRETE SLAB(FULL-DEPTH) | DEMO (E) FLOOR TILE, GRIND (E) CONC SLAB ON GRADE TO PREPARE ALL (E) CONC. SURFACE FOR TOPPING SLAB AS REQUIRED. |
| DEMO (E) FLOORING, GRIND (E) CONC. SLAB ON GRADE TO PREPARE ALL (E) CONC. SURFACE FOR TOPPING SLAB AS REQUIRED | GRIND (E) CONC SLAB ON GRADE TO PREPARE ALL (E) CONC. SURFACE FOR TOPPING SLAB AS REQUIRED. |
| REMOVE (E) CERAMIC TILE AND (E) INTERIOR STRUCTURAL CONCRETE SLAB(FULL-DEPTH) | |
| RESTROOM FIXTURES AND PARTITIONS TO BE DEMOLISHED. PREP FOR NEW FIXTURES | |

IDENTIFICATION STAMP
DIV. OF THE STATE ARCHITECT
APP: 03-125612 INC:
REVIEWED FOR
SS ☒ FLS ☒ ACS ☒
DATE: 04/02/2026




PE BUILDING
MODERNIZATION AT
EL ROBLE IS

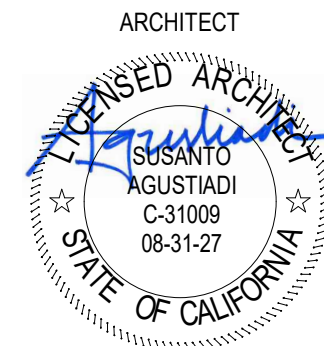

CLIENT CLAREMONT UNIFIED SCHOOL DISTRICT		
DATE 10/10/25	PROJECT NUMBER 250176	
DRAWING HISTORY		
No.	Description	Date
CHECKED BY: Checker		
DRAWN BY: Author		

DEMOLITION FLOOR
PLAN

AD101

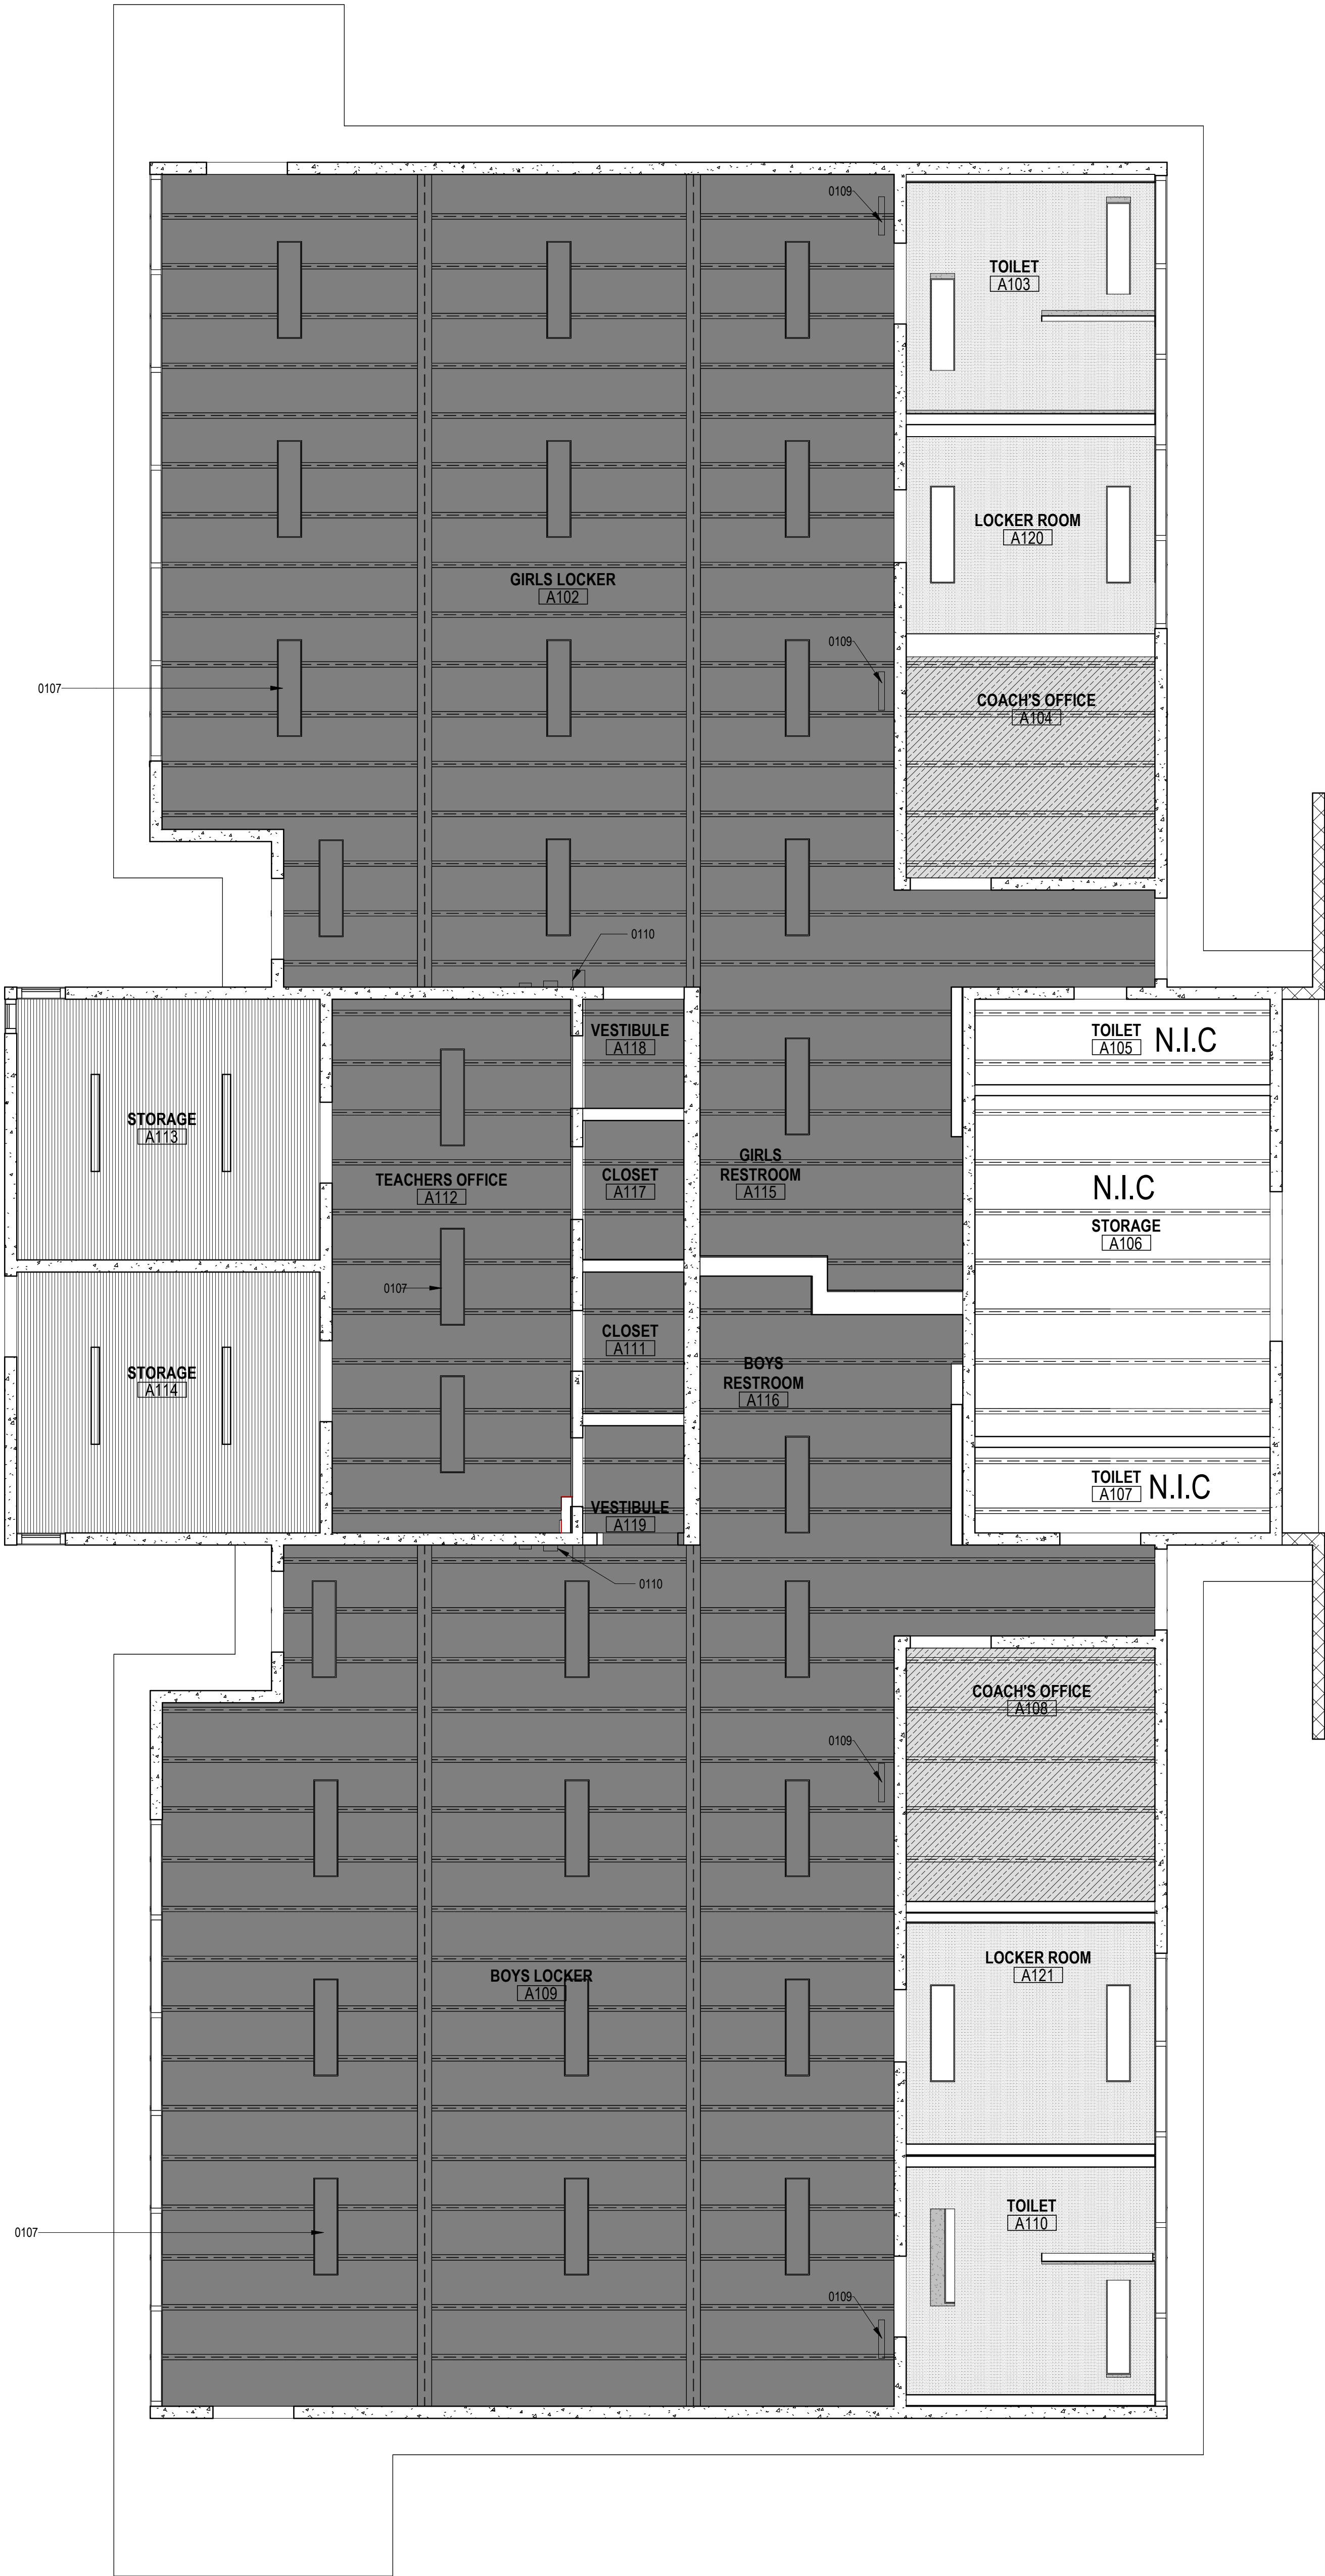

GENERAL DEMOLITION NOTES


- DEMOLITION PLANS INDICATE SOME OF THE SCOPE OF WORK INVOLVED FOR THE DEMOLITION PHASE OF THIS PROJECT. CONTRACTOR SHALL REVIEW ALL SHEETS FOR ADDITIONAL DEMOLITION SCOPE.
- CONTRACTOR SHALL VERIFY EXISTING SITE AND BUILDING CONDITIONS AND DIMENSIONS IN THE FIELD PRIOR TO DEMOLITION ACTIVITIES AND WORK.
- CONTRACTOR SHALL NOTIFY ARCHITECT OF ANY DISCREPANCIES IN WRITING.
- CONTRACTOR SHALL NOTIFY ARCHITECT AND OWNER OF ANY POSSIBLE ASBESTOS CONTAINING MATERIALS DISCOVERED BEFORE PROCEEDING WITH WORK. PROTECT INTERIOR CONSTRUCTION TO REMAIN DURING DEMOLITION AND CONSTRUCTION.
- CONTRACTOR SHALL OBTAIN ALL NECESSARY PERMITS BEFORE COMMENCING WORK.
- MATERIALS DISCOVERED BEFORE PROCEEDING WITH WORK. PROTECT INTERIOR CONSTRUCTION TO REMAIN DURING DEMOLITION AND CONSTRUCTION.
- CONTRACTOR SHALL NOT SCALE DRAWINGS.
- CONTRACTOR SHALL PROVIDE ALL NECESSARY TEMPORARY SHORING, TEMPORARY BRACING, AND OR TEMPORARY SUPPORTS AS REQUIRED TO MAINTAIN STRUCTURAL INTEGRITY OF EXISTING STRUCTURE TO REMAIN AND OR EXISTING BUILDING ELEMENTS TO REMAIN.
- CONTRACTOR IS TO VERIFY THE EXACT LOCATION OF ALL EXISTING UTILITIES PRIOR TO DEMOLITION ACTIVITIES AND WORK.
- CONTRACTOR SHALL REMOVE TRASH AND DEBRIS REGULARLY AS NECESSARY TO ELIMINATED INTERFERENCE WITH ROADS, STREET, WALKS, AND ALL OTHER ADJACENT FACILITIES.
- CONTRACTOR SHALL REMOVE TRASH AND DEBRIS FROM THE SITE ON A DAILY BASIS.
- CONTRACTOR IS RESPONSIBLE FOR CONSTRUCTION OF TEMPORARY DUST AND OR SOUND PARTITION BETWEEN CONSTRUCTION AREA AND AREAS NOT IN SCOPE AS NECESSARY. DEMOLITION ACTIVITIES SHALL BE PERFORMED SO AS TO PRODUCE MINIMAL DISTURBANCE TO EXISTING FACILITY AND OCCUPANTS (I.E. MINIMIZE EXCESSIVE AND PROLONGED NOISE LEVELS AND DUST).
- ALL EXISTING EQUIPMENT THAT REMAINS SHALL BE PROTECTED DURING DEMOLITION AND OR CONSTRUCTION TO PREVENT DAMAGE. ANY DAMAGE TO REMAINING EXISTING EQUIPMENT SUSTAINED DURING DEMOLITION AND OR CONSTRUCTION SHALL BE EQUIVALENTLY REPLACED OR EQUIVALENTLY REPAIRED AT NO COST TO THE OWNER.
- OWNER HAS RIGHT OF FIRST REFUSAL OF ALL ITEMS REMOVED AS PART OF THE SCOPE OF WORK, WHETHER IDENTIFIED AS SALVAGE OR NOT.
- NOTIFY THE BUILDING OWNER OF ANY MATERIALS, FIXTURES, ETC. TO BE REMOVED THAT ARE DESIRED SALVAGEABLE. TURN OVER ANY REQUESTED ITEMS TO THE BUILDING OWNER IN GOOD AND CLEAN CONDITION.
- ALL FURNITURE WILL BE REMOVED OR RELOCATED BY THE OWNER AS NECESSARY PRIOR TO THE COMMENCEMENT OF DEMOLITION WORK OF THIS PROJECT. CONTRACTOR SHALL COORDINATE WITH OWNER AS REQUIRED.
- REMOVE EXISTING CONSTRUCTION TO THE EXTENT INDICATED ON THE DRAWINGS. SHOULD ANY DAMAGE OCCUR TO ANY EXISTING CONSTRUCTION TO REMAIN, THE CONTRACTOR SHALL REPAIR THE DAMAGE TO MATCH EXISTING AND OR ADJACENT CONSTRUCTION AT NO COST TO THE OWNER.
- MAINTAIN ANY AND ALL EXISTING FIRE-RATED ASSEMBLIES THAT ARE TO REMAIN, AND THEIR ASSOCIATED FIRE-RATINGS, INCLUDING BUT NOT LIMITED TO ALL ASSOCIATED EXISTING FIRE-RATED OPENINGS, ALL ASSOCIATED EXISTING FIRE-RATED PENETRATIONS, AND ALL ASSOCIATED EXISTING FIRE-RATED FIRE STOPPING CONDITIONS.
- WHEN UNANTICIPATED MECHANICAL, ELECTRICAL, OR STRUCTURAL ELEMENTS THAT CONFLICT WITH THE INTENDED FUNCTION OR DESIGN ARE ENCOUNTERED, DETERMINE THE NATURE AND EXTENT OF THE CONFLICT AND NOTIFY THE ARCHITECT IMMEDIATELY FOR RESOLUTION.
- REMOVE, PATCH, AND REPAIR ALL ABANDONED ROOF PENETRATIONS RESULTING FROM WORK.
- SAW-CUT AND REMOVE EXISTING FLOOR FINISHES AND FLOOR SLAB AS REQUIRED TO INSTALL NEW FIXTURES, ITEMS, AND OR DEVICES FOR ALL SCOPE-OF-WORK PERTAINING TO NEW MECHANICAL WORK, NEW PLUMBING UTILITIES, NEW PLUMBING WORK, NEW ELECTRICAL WORK, AND NEW TECHNOLOGY WORK. SPlice NEW REINFORCING BARS DOWELED INTO EXISTING CONCRETE AND PROVIDE NEW VAPOR RETARDER AND NEW CONTINUOUS WATERSTOPS AT JOINT BETWEEN NEW CONCRETE FLOOR SLAB AND EXISTING CONCRETE FLOOR SLAB. PATCH WITH NEW 3,500 PSI MINIMUM CONCRETE AND PREPARE FLOOR, INCLUDING NEW CONCRETE, TO RECEIVE NEW FLOOR FINISHES. COORDINATE WITH STRUCTURAL.
- EXISTING WALLS (OR PORTIONS OF WALLS) TO BE REMOVED SHALL BE CUT FLUSH WHERE INTERSECTING WITH WALLS TO REMAIN. REMAINING WALLS TO BE PATCHED AND FINISHED SMOOTH.
- NEW OPENINGS TO BE CUT IN EXISTING WALLS SHALL BE SAW-CUT AT LOCATIONS INDICATED TO THE HEIGHT AND WIDTH INDICATED. NEW UNTELS SHALL BE INSTALLED TO SUPPORT EXISTING WALL CONSTRUCTION ABOVE AS INDICATED ON THE DRAWINGS, OR IF NOT INDICATED, AS REQUIRED FOR NEW WALL CONSTRUCTION PER STRUCTURAL DRAWINGS. COORDINATE LOCATIONS OF ALL NEW OPENINGS IN EXISTING WALLS AND PARTITIONS WITH ARCHITECTURAL PLANS.
- WHERE EXISTING WALL OPENINGS ARE TO BE NEWLY CLOSED-OFF, REMOVE ANY EXISTING OPENING FRAME AND PATCH AND REPAIR EXISTING WALL TO MATCH EXISTING ADJACENT MATERIALS AND FINISHES, U.N.O.
- WHERE EXISTING INTERIOR WALLS ARE REPLACED OR REMOVED, REMOVE MEPT SYSTEMS BACK TO PANEL, OR MECHANICAL ROOM, OR FARTHEST POSSIBLE POINT WITHOUT DISTURBING EXISTING CONSTRUCTION. REMOVE EXISTING MECHANICAL EQUIPMENT, RELOCATE POWER PER MEPT DRAWINGS.
- REFER TO MEPT DRAWINGS FOR DEMOLITION OF MEPT SYSTEMS. IDENTIFY WORK REQUIRED BY THIS CONTRACTOR WHICH MAY AFFECT DEMOLITION AND OR REPAIRS OF ARCHITECTURAL ELEMENTS. COORDINATE WITH RELATED SUBCONTRACTORS THE EXTENT OF ALL DEMOLITION WORK.
- PATCH FLOORS, WALLS, CEILINGS WHICH REMAIN AT LOCATIONS WHERE PIPES, CONDUITS, ETC. ARE REMOVED AS REQUIRED TO MATCH EXISTING CONDITIONS OR TO RECEIVE NEW FINISHES.
- WHERE EXISTING FINISH FLOOR IS REMOVED, PREPARE FLOOR SURFACE TO RECEIVE NEW FLOORING.
- ALL DASHED LINES ARE DEMOLITION LINES U.N.O.

KEYNOTE LEGEND


NUMBER	DESCRIPTION
0107	REMOVE ALL (E) LIGHT FIXTURES, TYP. REF. ELEC. DWGS.
0109	PROTECT IN PLACE (E) FANS AND (E) ELECTRICAL OUTLETS
0110	PROTECT IN PLACE (E) SPEAKER, (E) PA AND (E) CLOCK

DEMOLITION CEILING LEGEND

- PREPARE ALL (E) CEILING FOR INSTALLATION OF GLUE CEILING TILES, TYP.
- PROTECT IN PLACE (E) WOOD CEILING
- PROTECT IN PLACE (E) GYP BOARD CEILING
- DEMO (E) T-BAR, CEILING FANS & LIGHTING

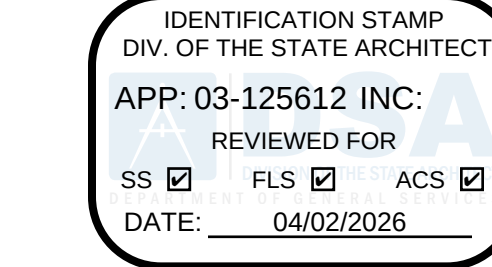

PE BUILDING
MODERNIZATION AT
EL ROBLE IS

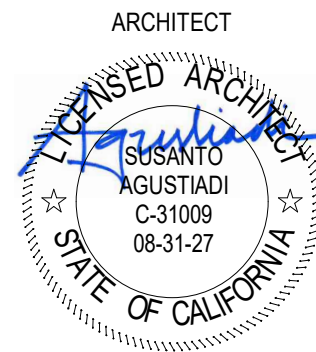

CLIENT		
CLAREMONT UNIFIED SCHOOL DISTRICT		
DATE		PROJECT NUMBER
10/10/25		250176
DRAWING HISTORY		
No.	Description	Date
CHECKED BY: Checker		
DRAWN BY: Author		

DEMOLITION CEILING
PLAN

AD201



SIGNAGE LEGEND	
RDS-U	RESTROOM DOOR SYMBOL - UNISEX PER DETAIL 11/10.1
RDS-M	RESTROOM DOOR SYMBOL - MEN/BOYS PER DETAIL 7/10.1
RDS-W	RESTROOM DOOR SYMBOL - WOMEN/GIRLS PER DETAIL 3/10.1
MWS	MALE RESTROOM WALL SIGN PER DETAIL 8/10.1
FWS	FEMALE RESTROOM WALL SIGN PER DETAIL 4/10.1
NARWS	NON- ACCESSIBLE RESTROOM WALL SIGN PER DETAIL 12/10.1
ARWS	ACCESSIBLE RESTROOM WALL SIGN PER DETAIL 15/10.1
ES	EXIT SIGN PER DETAIL 21/10.1
RCS	ROOM CONTROL SIGN PER DETAIL 10/10.1
ISA	ACCESSIBLE ENTRY SIGN PER DETAIL 1/10.1
ARDS	ACCESSIBLE RESTROOM DIRECTIONAL SIGN PER DETAIL 13/10.1
NOTES:	
1. PROVIDE ALL REQUIRED SIGNAGE PER 210.1- SIGNAGE SCHEDULE, REGARDLESS OF WHETHER IT IS SHOWN ON PLANS OR NOT.	

- GENERAL ARCH PLAN NOTES
1. DO NOT SCALE DRAWINGS. WRITTEN DIMENSIONS TAKE PRECEDENCE. CONTACT ARCH IF CLARIFICATION IS NECESSARY IN ORDER TO DETERMINE THE INTENT OF THE CONTRACT DOCUMENTS.

2. DRAWINGS NOTED AS "N.T.S" OR "NTS" ARE NOT TO SCALE.

3. ALL DIMENSIONS ARE TO STRUCTURAL COLUMN LINES OR THE SURFACE OF PARTITION ASSEMBLY U.N.O.

4. FIELD VERIFY ALL DIMENSIONS AND EXISTING CONDITIONS BEFORE COMMENCING WORK. NOTIFY ARCHITECT OF ANY DISCREPANCIES PRIOR TO PROCEEDING WITH AFFECTED WORK.

5. NOTES OR DIMENSIONS NOTED AS "TYPICAL" OR "TYP." OR "TYP" SHALL APPLY TO CONDITIONS THAT ARE THE SAME OR SIMILAR.

6. DIMENSIONS NOTED AS "FIELD VERIFY" OR "V.I.F." OR "VIF" SHALL BE MEASURED AND CONFIRMED AT THE PROJECT SITE BY THE CONTRACTOR AND REVIEWED WITH THE ARCH. BEFORE INCORPORATING INTO THE WORK.

7. DIMENSIONS NOTED AS "CLEAR" OR "CLEAR INSIDE" OR "CLR" REQUIRE SPECIFIC COORDINATION AMONG DISCIPLINES AND OR MANUFACTURERS.

8. ALIGN FINISHED FACE OF WALLS WHERE WALL PARTITIONS OF DIFFERING THICKNESS ABUT AND OR ADJOIN IN THE SAME PLANE.

9. PROVIDE AND INSTALL CONTINUOUS REVEAL TRIM AT JOINT WHERE GYPSUM BOARD WALL PARTITIONS ABUT AND OR ADJOIN MASONRY WALL PARTITIONS IN THE SAME PLANE.

10. ALL INTERIOR CMU OUTSIDE CORNERS SHALL HAVE BULLNOSE U.N.O.

11. ALL DOORS SHALL BE SET 4 INCHES OFF THE ADJACENT PERPENDICULAR WALL ON THE HINGE SIDE OF THE DOOR U.N.O. NOTIFY ARCH. OF ANY DOOR-RELATED CONFLICTS, INCLUDING BUT NOT LIMITED TO CONFLICTS CONCERNING ACCESSIBILITY STANDARDS.

12. ALL DOOR THRESHOLDS AT ALL EXTERIOR DOORS SHALL BE SET IN FULL BED OF SEALANT.

13. COORDINATE ALL ROOF DRAIN LEADER LOCATIONS WITH FLOOR PLAN PRIOR TO FLOOR SLAB CONSTRUCTION.

14. ALL FLOOR SLOPES TO FLOOR DRAINS SHALL NOT EXCEED 1:48.

15. PROVIDE AND INSTALL SELF-LEVELING UNDERLAYMENT WHERE UNEVEN FLOOR SLAB EXISTS PRIOR TO INSTALLATION OF FLOOR FINISHES.

16. COORDINATE HOUSEKEEPING PAD LOCATIONS AND DIMENSIONS WITH EQUIPMENT TO BE INSTALLED.

17. ALL REQUIRED ACCESSIBLE CLEARANCES FOR ALL ITEMS, INCLUDING BUT NOT LIMITED TO ALL COUNTER TOPS, ALL PLUMBING FIXTURES, ALL DRINKING FOUNTAINS, ALL ELECTRIC WATER COOLERS, ALL LAVATORIES, ALL URINALS, ALL TOILETS SHALL BE STRICTLY ENFORCED.

18. APPLY BITUMINOUS COATING TO ALL CONCEALED STRUCTURAL STEEL MEMBERS AT ALL EXTERIOR CANOPY LOCATIONS.

19. REFER TO OTHER DISCIPLINE DOCUMENTS FOR ADDITIONAL SCOPE OF WORK.


KEYNOTE LEGEND	
NUMBER	DESCRIPTION
0718	WALL INFILL, REF DET 21/9.1
0805	ALUM DOOR THRESHOLD, REF DET 12/10.2
0985	THRESHOLD TRANSITION, REF DETAIL 22/10.1
1210	FIRE EXTINGUISHER CABINET, REF DET 4/10.2
1212	STUDENT METAL LOCKERS ON CONC BASE, REF DET 7/10.3 TYP
1213	ADA 24" x 48" WOOD BENCH, REF DET 22/10.3 TYP
1215	2'-0" x 4'-0" ACCESSIBLE LOCKER ROOM BENCH, HARDWOOD, REF DET 1/10.3 TYP
1216	LOCKER FILLER PANELS TO MATCH ADJACENT LOCKER COLOR, VIF DIMENSIONS.
1583	(E) FLOOR TROUGH DRAIN TO MODIFIED TO MATCH FINISH FLOOR ELEVATION. SEE PLUMB DWGS.
1595	FLOOR DRAIN, REF PLUMB DWGS.

LOCKER NOTES	
A102: GIRLS LOCKERS: 145 TOTAL: ADA REQ. 17.25% x 145 = 25 GIRLS LOCKERS	
A104: COACH'S OFFICE: 4 TOTAL: ADA REQ. 25% x 4 = 1 COACH LOCKER.	
A120: LOCKER ROOM: 16 TOTAL: ADA REQ. 12.5% x 16 = 2 LOCKERS	
A109: BOYS LOCKERS: 154 TOTAL: ADA REQ. 15% x 498 = 23 BOYS LOCKERS.	
A108: COACH'S OFFICE: 4 TOTAL: ADA REQ. 25% x 4 = 1 COACH LOCKER.	
A121: LOCKER ROOM: 8 TOTAL: ADA REQ. 25% x 8 = 2 LOCKERS	

LOCKER'S OCCUPANT LOAD	
BOYS LOCKER ROOM AREA = 1,021 S.F.	GIRLS LOCKER ROOM AREA = 1,079 S.F.
LOCKERS LOAD FACTOR = 50 GROSS	LOCKERS LOAD FACTOR = 50 GROSS
1,021 S.F. / 50 = 21	1,079 S.F. / 50 = 22

WALL LEGEND	
WALL FURRING W/ 2" METAL STUDS, REF TO 5/9.1 W/ 5/8" TYPE "X" GYP BOARD OVER (E) CONCRETE WALL	
6" METAL STUD WALL, REF TO DET 13/9.1 W/ 5/8" MOISTURE RESISTANT GYP. BD. ON ONE SIDE W/ 6" CONC CURB AT BASE, REF DET 33.1, TYP.	
(E) 6" THK. CONC WALL	
(E) 6" METAL STUD WALL	
(E) GYP BOARD WALL FURRING OVER (E) CONCRETE WALL	

FLOOR PLAN LEGEND	
ADA LOCKER, REF DET 7/10.3	N.I.C.
MTL LOCKER, REF DET 7/10.3	CONCRETE SLAB ON GRADE PER 1/3.1, REF CIVIL DWGS FOR FINISH FLOOR ELEVATION
30x48 CLEAR SPACE	CONCRETE TOPPING SLAB O/ (E) SLAB ON GRADE PER 2/3.1, REF CIVIL DWGS FOR FINISH FLOOR ELEVATION
60" CLEAR SPACE	(E) FLOORING PROTECT IN PLACE, PATCH AND REPAIR TILE AS REQUIRED

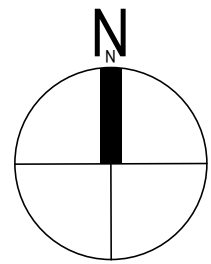

IDENTIFICATION STAMP
DIV. OF THE STATE ARCHITECT
APP: 03-125612 INC.
REVIEWED FOR
SS ☒ FLS ☒ ACS ☒
DATE: 04/02/2026

www.pbk.com
909-987-0099
RANCHO CUCUMONGA, CA

PE BUILDING
MODERNIZATION AT
EL ROBLE IS


666 N MOUNTAIN AVE
CLAREMONT, CA 91711

ARCHITECT
 SEAL OF THE STATE OF CALIFORNIA
AGUSTADI
C-31009
08-31-27

CLIENT
CLAREMONT UNIFIED SCHOOL DISTRICT
DATE 10/10/25 PROJECT NUMBER 250176
DRAWING HISTORY

No.	Description	Date

CHECKED BY: Checker
DRAWN BY: Author

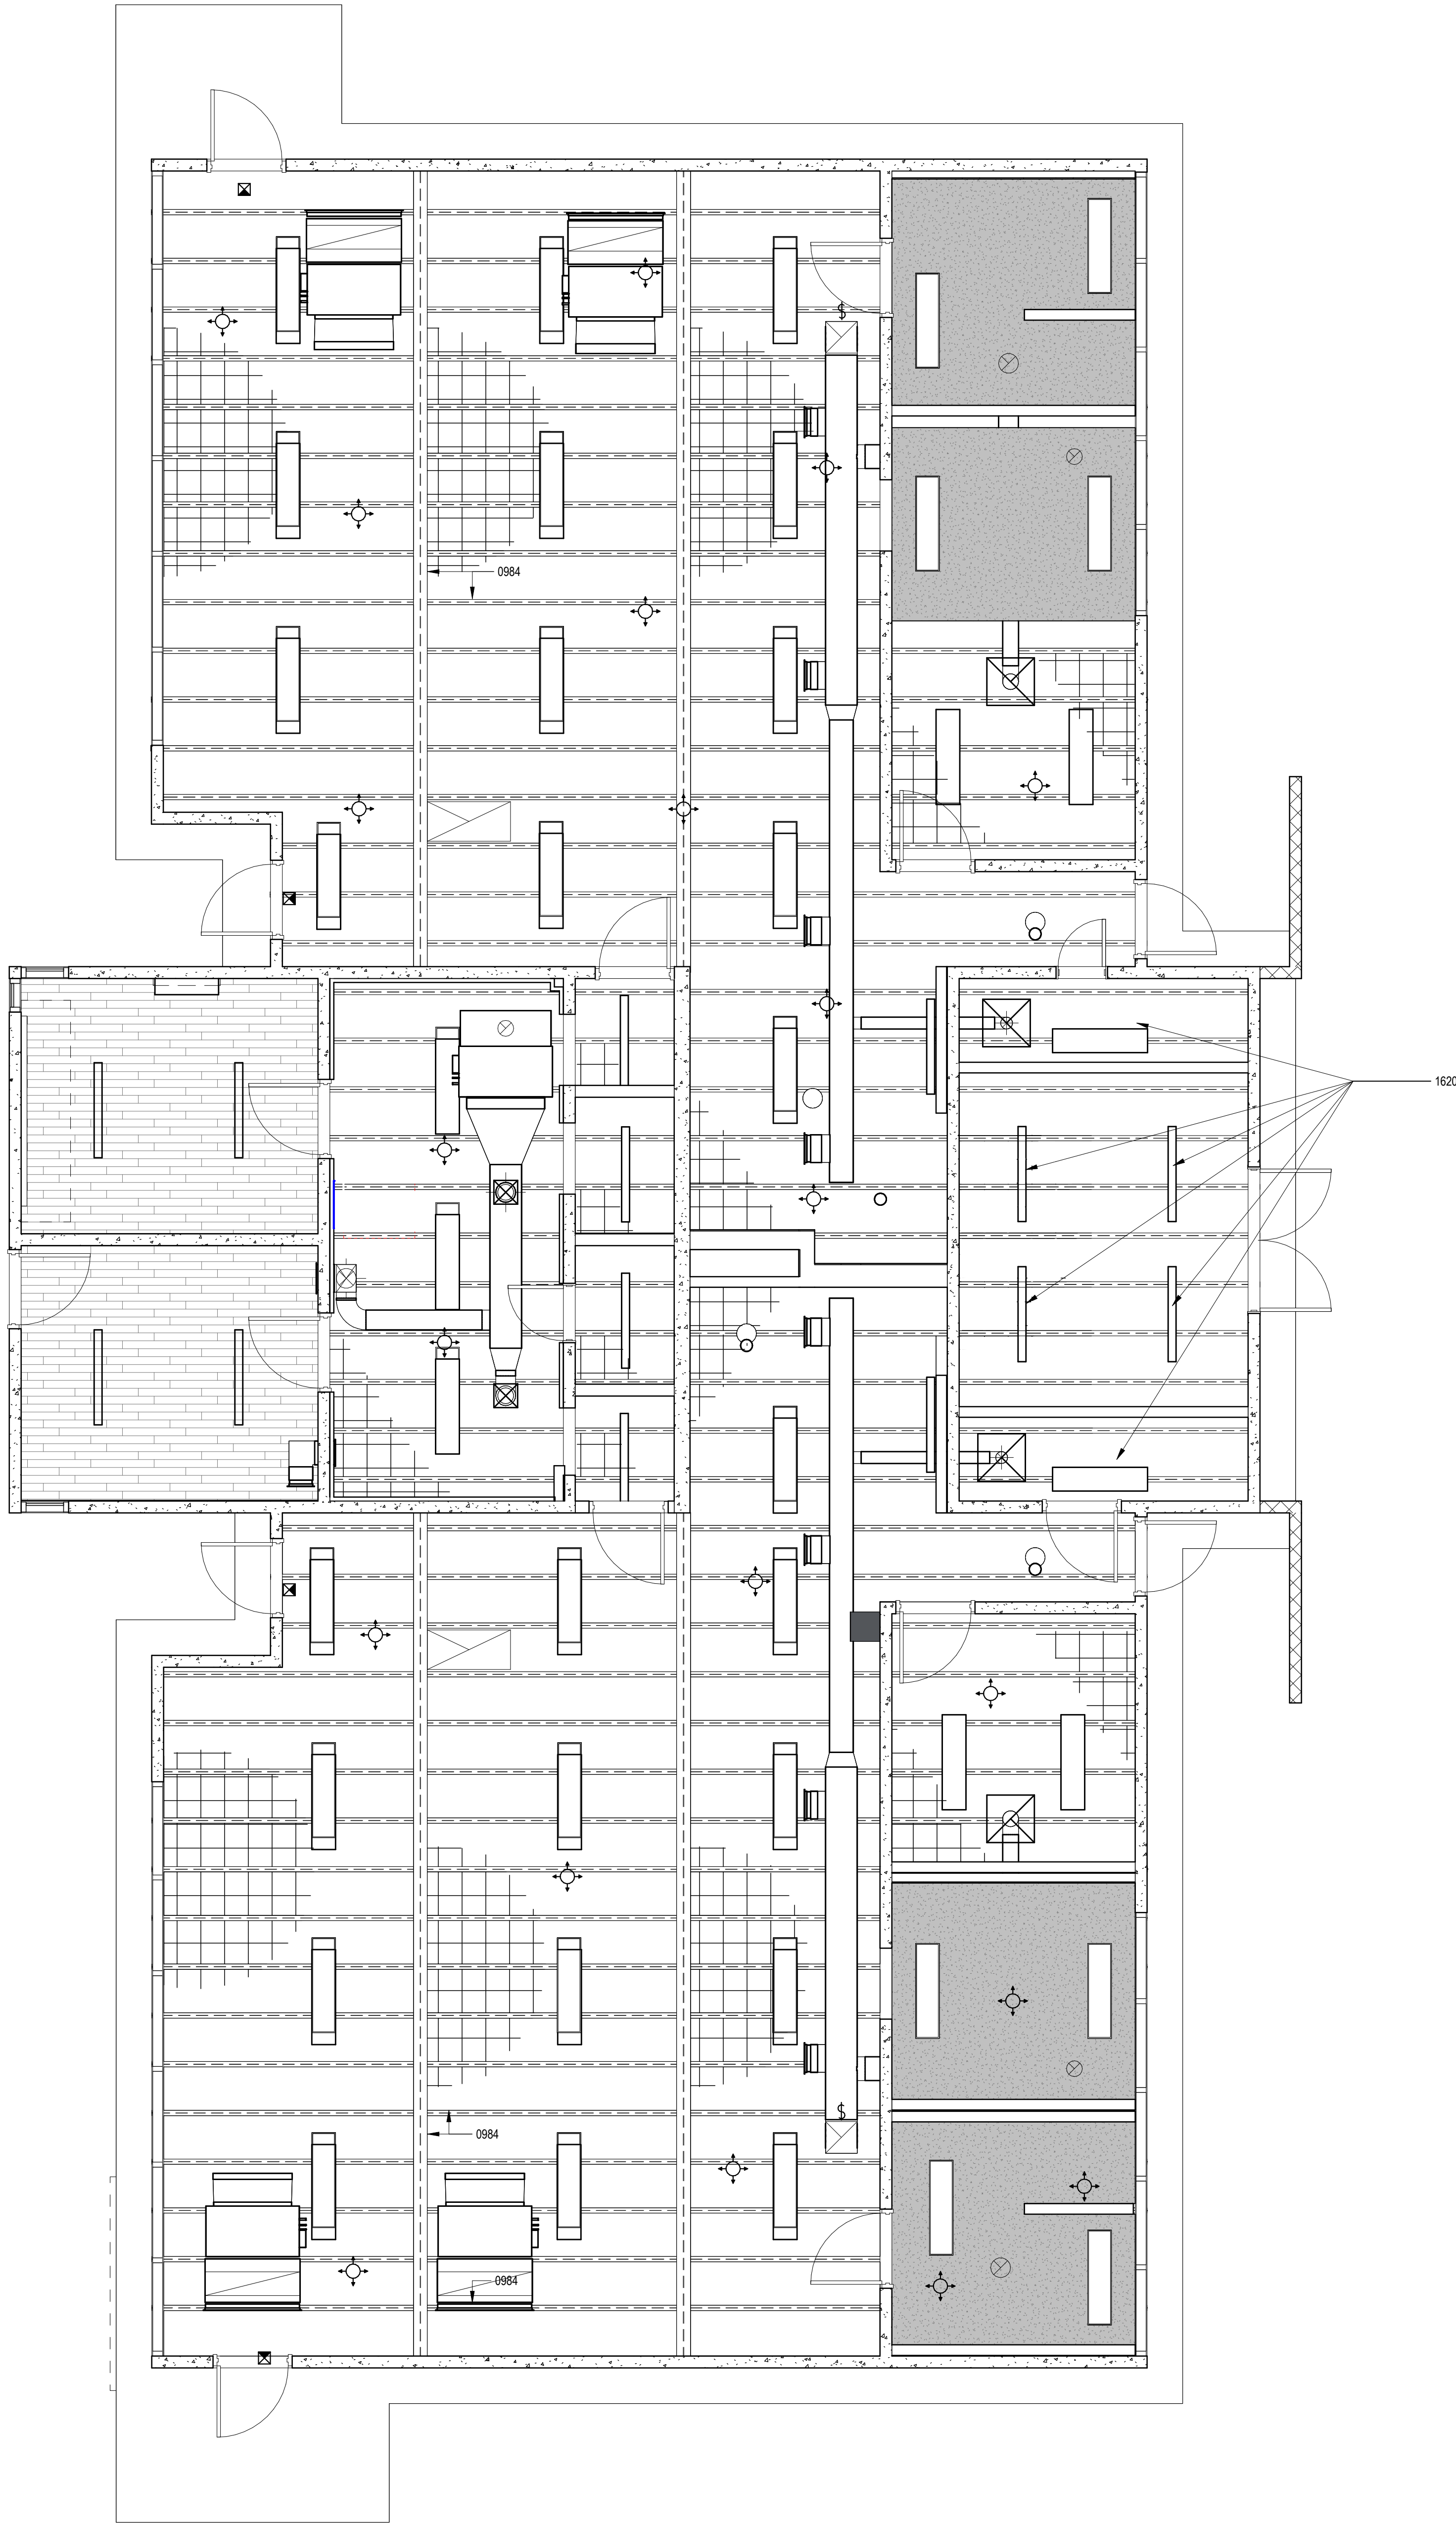

GENERAL CEILING PLAN NOTES

- ALL CEILING HEIGHTS ARE FROM THE MAIN FLOOR LEVEL WITHIN THE ROOM AND OR SPACE, AND ARE NOT FROM AN ELEVATED FLOOR LEVEL, AND ARE NOT FROM A RECESSED FLOOR LEVEL.
- NO FIRE SPRINKLER HEADS ARE SHOWN ON ARCHITECTURAL CEILING PLANS. ALL SPRINKLER HEADS SHALL BE CENTERED WITHIN CEILING TILES U.N.O.
- ONLY CEILING MOUNTED FIXTURES AND EQUIPMENT IS SHOWN ON ARCHITECTURAL CEILING PLANS. REFER TO INTERIOR ELEVATIONS FOR WALL MOUNTED FIXTURES. REFER TO MEPT DOCUMENTS FOR ADDITIONAL INFORMATION CONCERNING CEILING MOUNTED FIXTURES AND OR WALL MOUNTED FIXTURES.
- CEILING MOUNTED LIGHT FIXTURES ARE SHOWN FOR LOCATION PURPOSES ONLY. COORDINATE WITH ELECTRICAL DOCUMENTS FOR LIGHT FIXTURE DESIGNATIONS.
- CEILING MOUNTED LIGHT FIXTURES WITHIN FIRE RATED CEILING ASSEMBLIES SHALL HAVE LIGHT FIXTURE PROTECTION AND BE TENTED OR OTHERWISE FIRE-RATED TO MATCH CEILING ASSEMBLY FIRE RATING.
- VERIFY LOCATIONS OF ALL CEILING ACCESS PANELS WITH MEPT DOCUMENTS. COORDINATE LOCATIONS OF CEILING ACCESS PANELS WITH ARCHITECT PRIOR TO INSTALLATION. CEILING ACCESS PANEL FIRE RATINGS SHALL MATCH CEILING ASSEMBLY FIRE RATINGS.
- REFER TO WALL SECTIONS FOR WALL-CEILING INTERFACE.
- ALL EXTERIOR WALLS SHALL EXTEND TO DECK AND BE SEALED, INCLUDING WALLS ADJACENT TO SOFFITS AND ABOVE DOORS AND WINDOWS. THESE EXTERIOR WALLS SHALL BE DAMPROOFED AND INSULATED.
- COORDINATE LOCATION OF ALL LIGHT FIXTURES, EXIT SIGNS, GRILLES, AND SPEAKERS WITH MEPT DRAWINGS.
- REFER TO MEP FOR ALL MECHANICAL ROOM LIGHTING AND ANY FIXTURES NOT SHOWN ON ARCHITECTURAL RCP.
- PAINT ALL DUCTWORK, CONDUITS, PIPING, GYP BOARD CEILING FURROWS, STRUCTURAL BEAMS, STRUCTURAL JOISTS, STRUCTURAL COLUMNS, METAL ROOF DECK, AND OTHER STRUCTURAL MEMBERS - BOTH EXTERIOR AND INTERIOR - WHERE EXPOSED TO VIEW. COORDINATE PAINT COLOR(S) WITH THE ARCHITECT.
- LIGHTING FIXTURES TO BE CENTERED AND SPACED EQUALLY UNLESS NOTED OTHERWISE.
- CEILINGS AT ALL SHOWERS SHALL BE EPOXY PAINTED MOISTURE RESISTANT GYP BOARD.
- ALL WALLS, WINDOW FRAMES, STRUCTURAL MEMBERS, AND CONDUIT ARE TO BE PAINTED. ARCHITECT TO SELECT COLOR.
- CONDUIT AND / OR RACEWAY MOUNTED TO STRUCTURAL MEMBERS IN EXPOSED-TO-STRUCTURE SPACES SHALL BE INSTALLED TIGHT TO DECK AND PARALLEL OR PERPENDICULAR TO BUILDING LINES. DO NOT INSTALL CONDUIT, RACEWAY, OR WIRING PERPENDICULAR TO JOISTS NEAR BOTTOM CHORD LEVEL.
- ALL LIGHTING IS NEW U.O.N.

KEYNOTE LEGEND


NUMBER	DESCRIPTION
0984	PAINT (E) BEAMS & PURLINS, TYP
1620	(E) LIGHTING TO REMAIN

CEILING MATERIALS LEGEND

- (E) WOOD CEILING SYSTEM
PROTECT IN PLACE, PAINT
- GLUE UP CEILING TILES, TYP.
- (E) GYPSUM CEILING BOARD,
PROTECT IN PLACE, PAINT
- (E) STEEL FRAMING,
PROTECT IN PLACE, PAINT

CEILING FIXTURE LEGEND

- 1' x 4' RECESSED LIGHT FIXTURE
- SURFACE MOUNTED STRIP LIGHT FIXTURE,
REF ELECT DWGS
- OCCUPANCY SENSOR, REF ELECT DWGS
- ILLUMINATED EXIT, REF ELECT DWGS
- ROUND LED DOWNLIGHT, REF ELECT DWGS

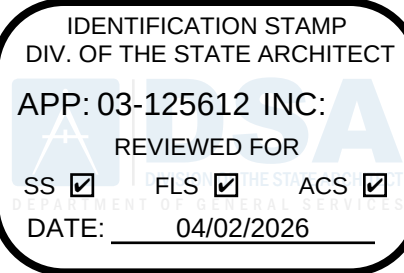

PE BUILDING
MODERNIZATION AT
EL ROBLE IS





CLIENT CLAREMONT UNIFIED SCHOOL DISTRICT		
DATE 10/10/25		PROJECT NUMBER 250176
DRAWING HISTORY		
No.	Description	Date
CHECKED BY: Checker		
DRAWN BY: Author		



NEW - REFLECTED
CEILING PLAN

A-201

0'
1'
2'

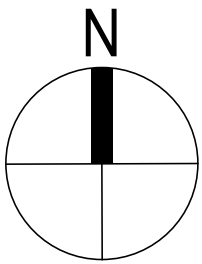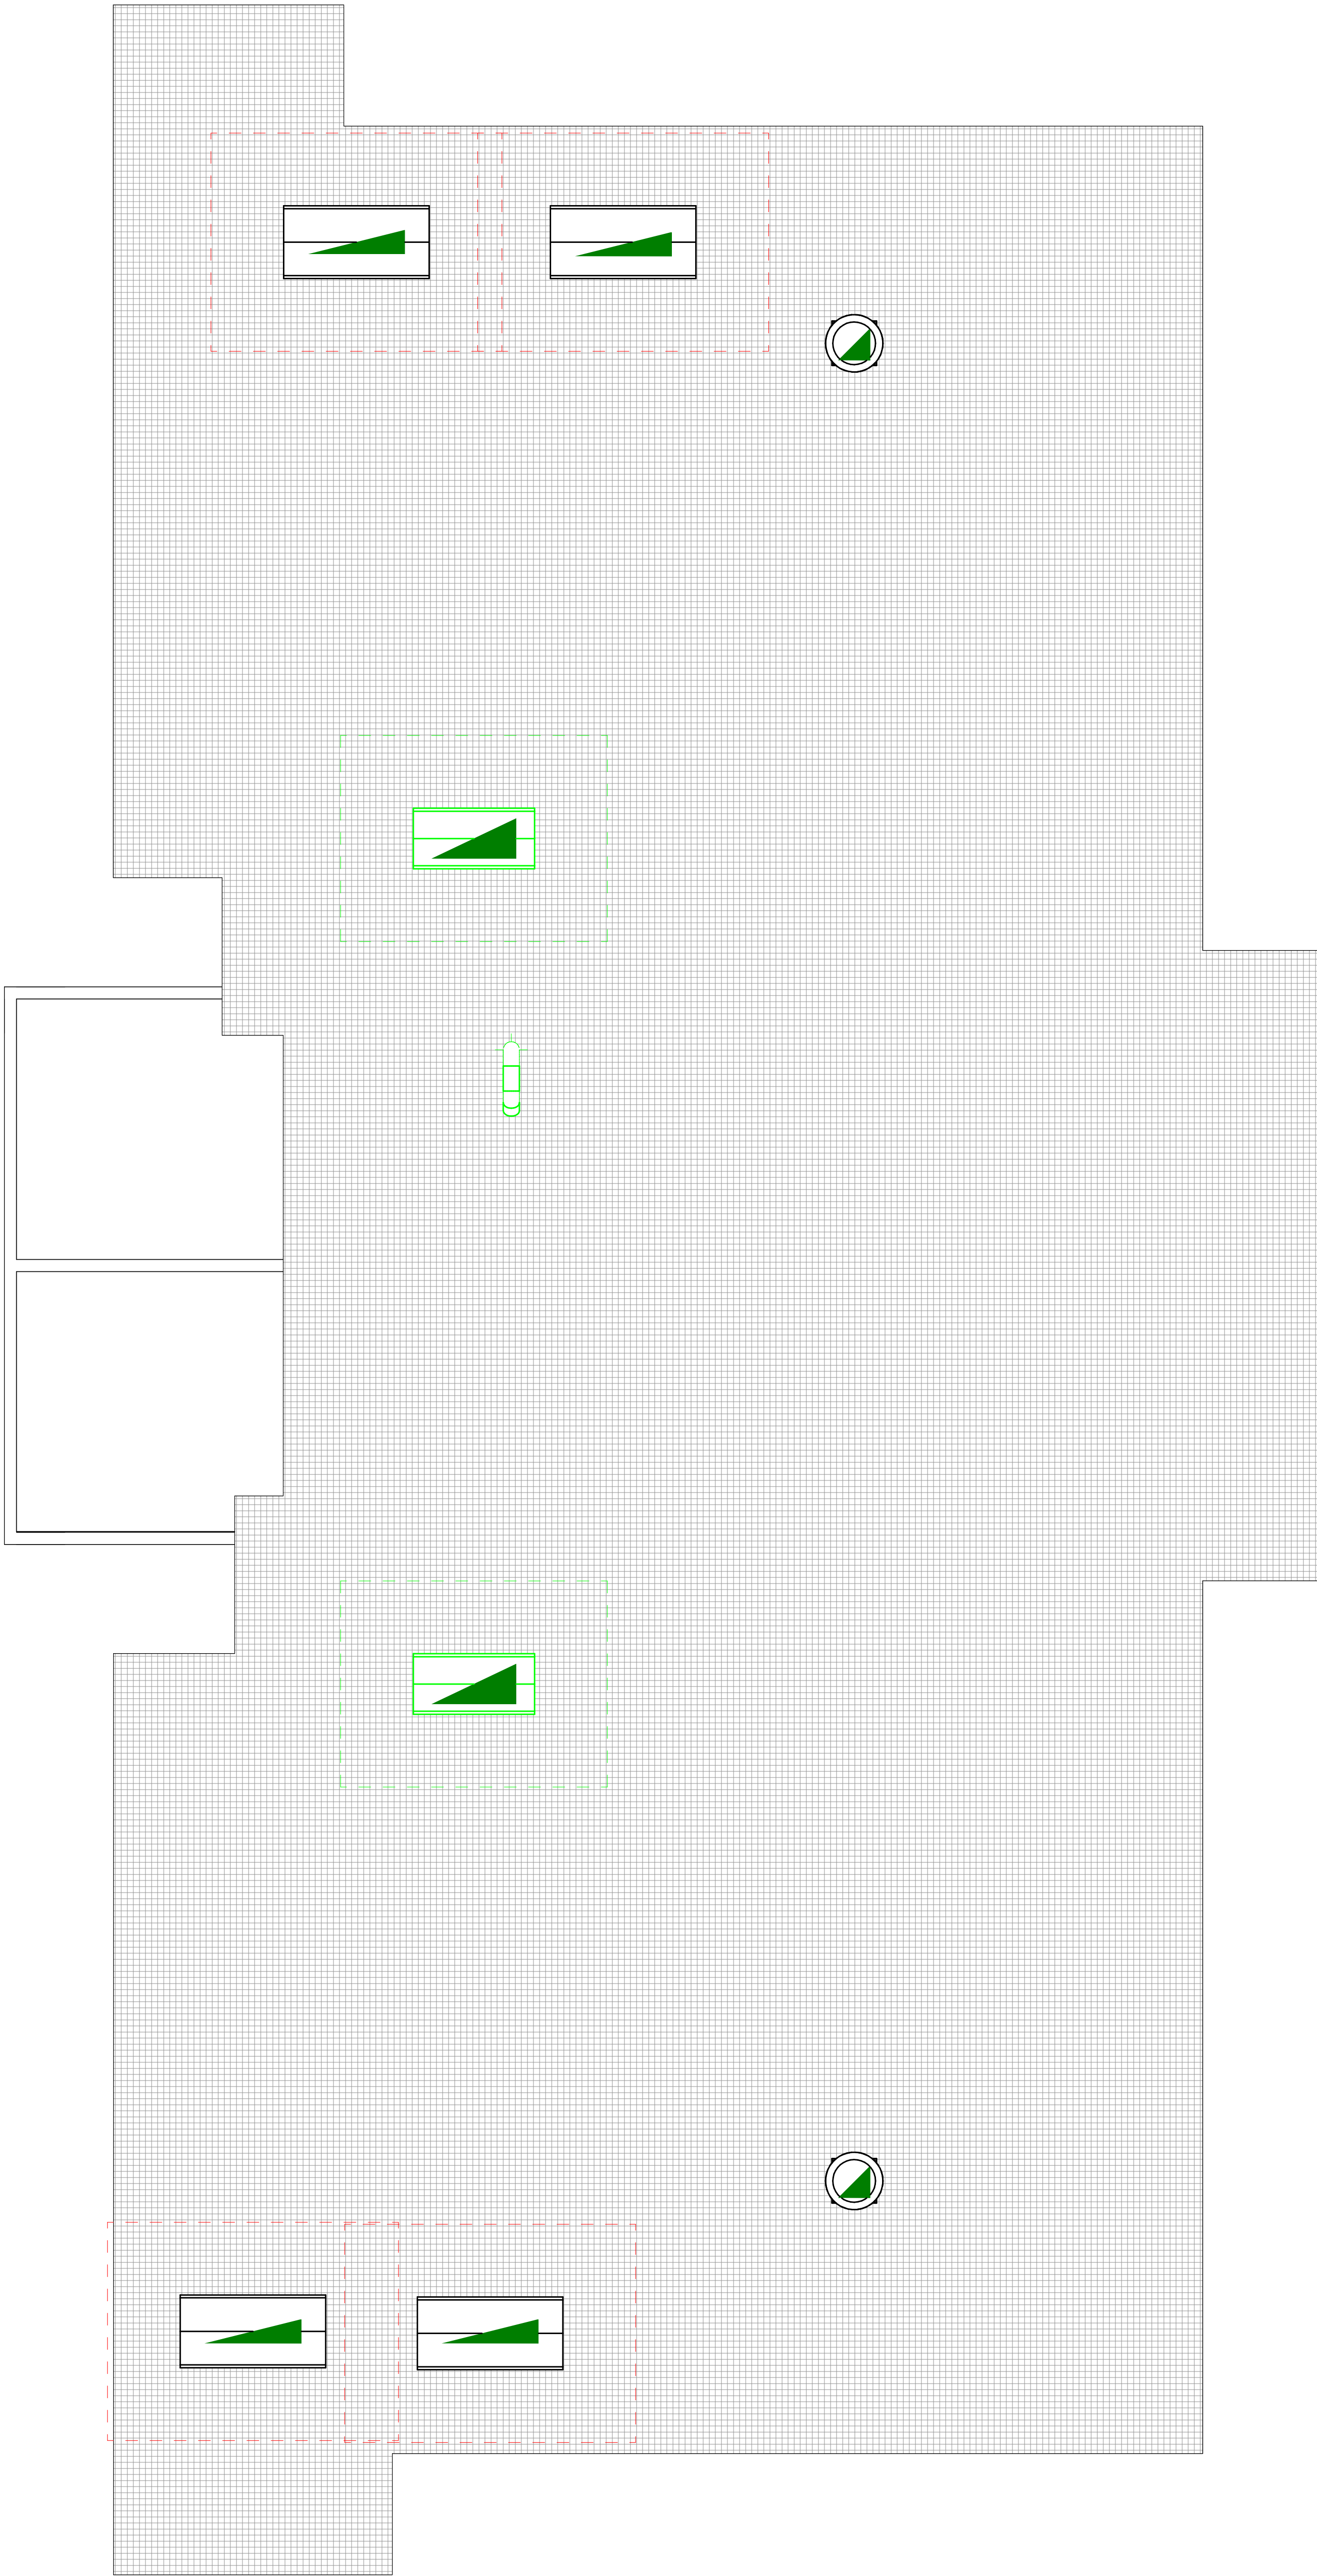

ROOF LEGEND

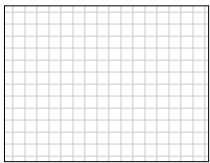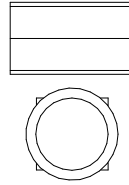-  EXISTING ROOF - CLASS A MODIFIED BITUMEN ROOF
PATCH AND REPAIR PER SPECS
-  MECHANICAL ROOF EQUIPMENT, REF MECH DWGS. & DET 4/10.3

IDENTIFICATION STAMP
DIV. OF THE STATE ARCHITECT
APP: 03-125612 INC:
REVIEWED FOR
SS ☒ FLS ☒ ACS ☒
DATE: 04/02/2026



www.pbk.com
909-987-0099
RANCHO CUCUMONGA, CA

PE BUILDING
MODERNIZATION AT
EL ROBLE IS

666 N MOUNTAIN AVE
CLAREMONT, CA 91711




ARCHITECT
SEAL OF ARCHITECT
AGUSTIADI
C-31009
08-31-27
STATE OF CALIFORNIA


CLIENT		
CLAREMONT UNIFIED SCHOOL DISTRICT		
DATE	PROJECT NUMBER	
10/10/25	250176	
DRAWING HISTORY		
No.	Description	Date
CHECKED BY: Checker		
DRAWN BY: Author		

ROOF PLAN


A-301

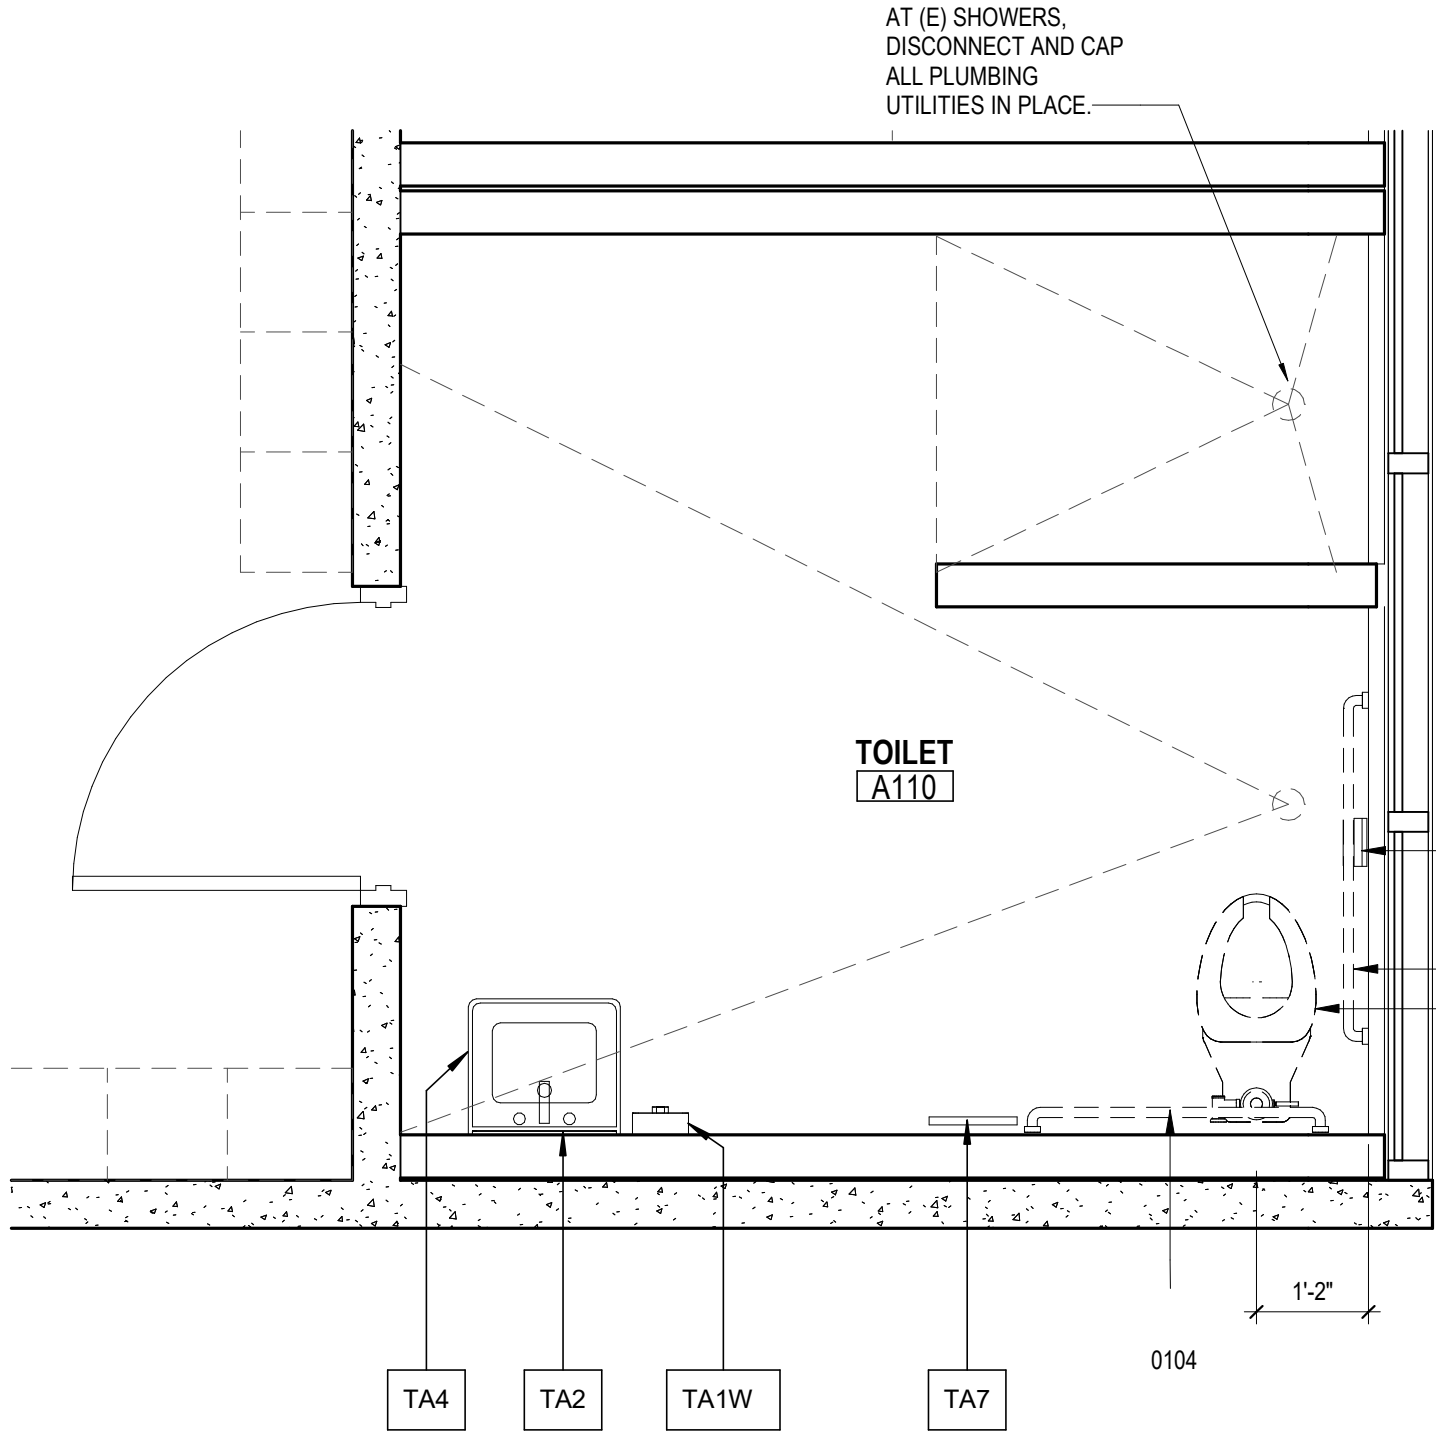

22 DEMO STAFF TOILET FLOOR PLAN - A110
1/2" = 1'-0"

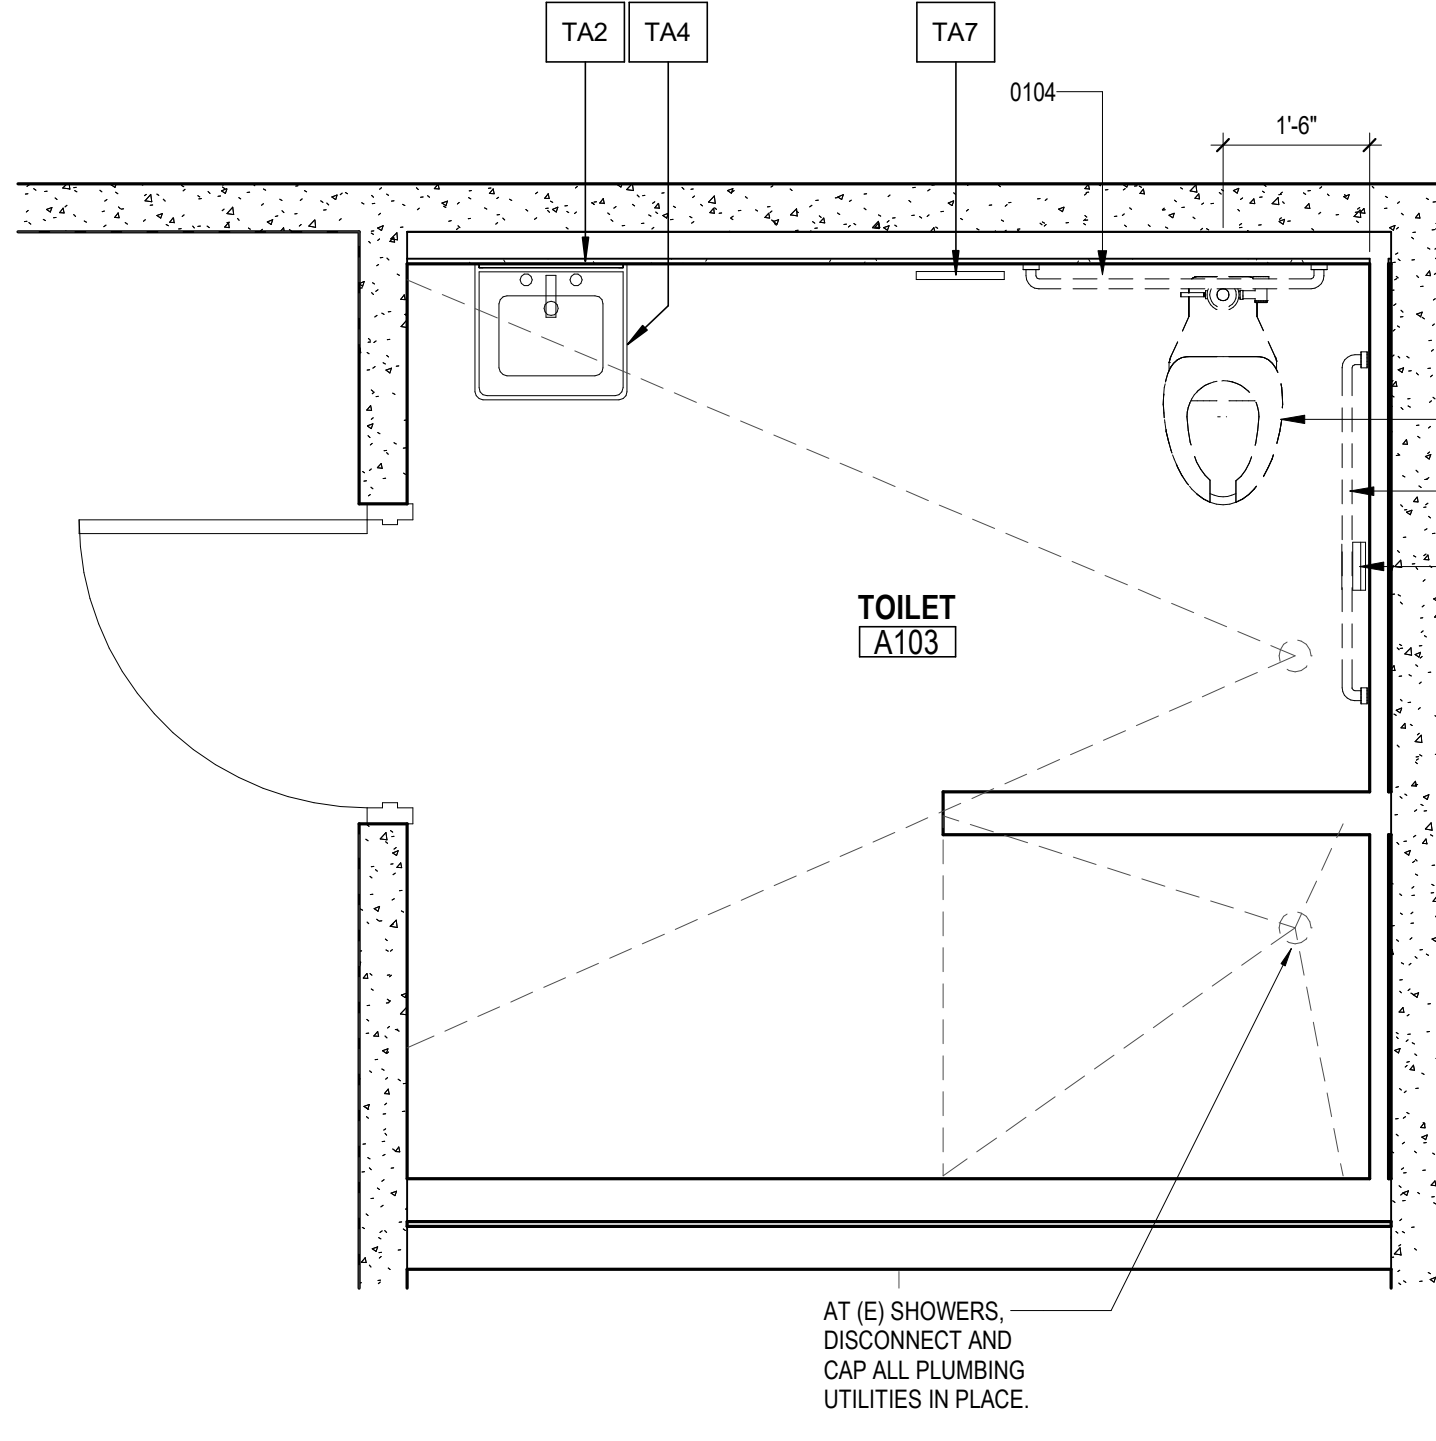


12 DEMO STAFF TOILET FLOOR PLAN - A103
1/2" = 1'-0"

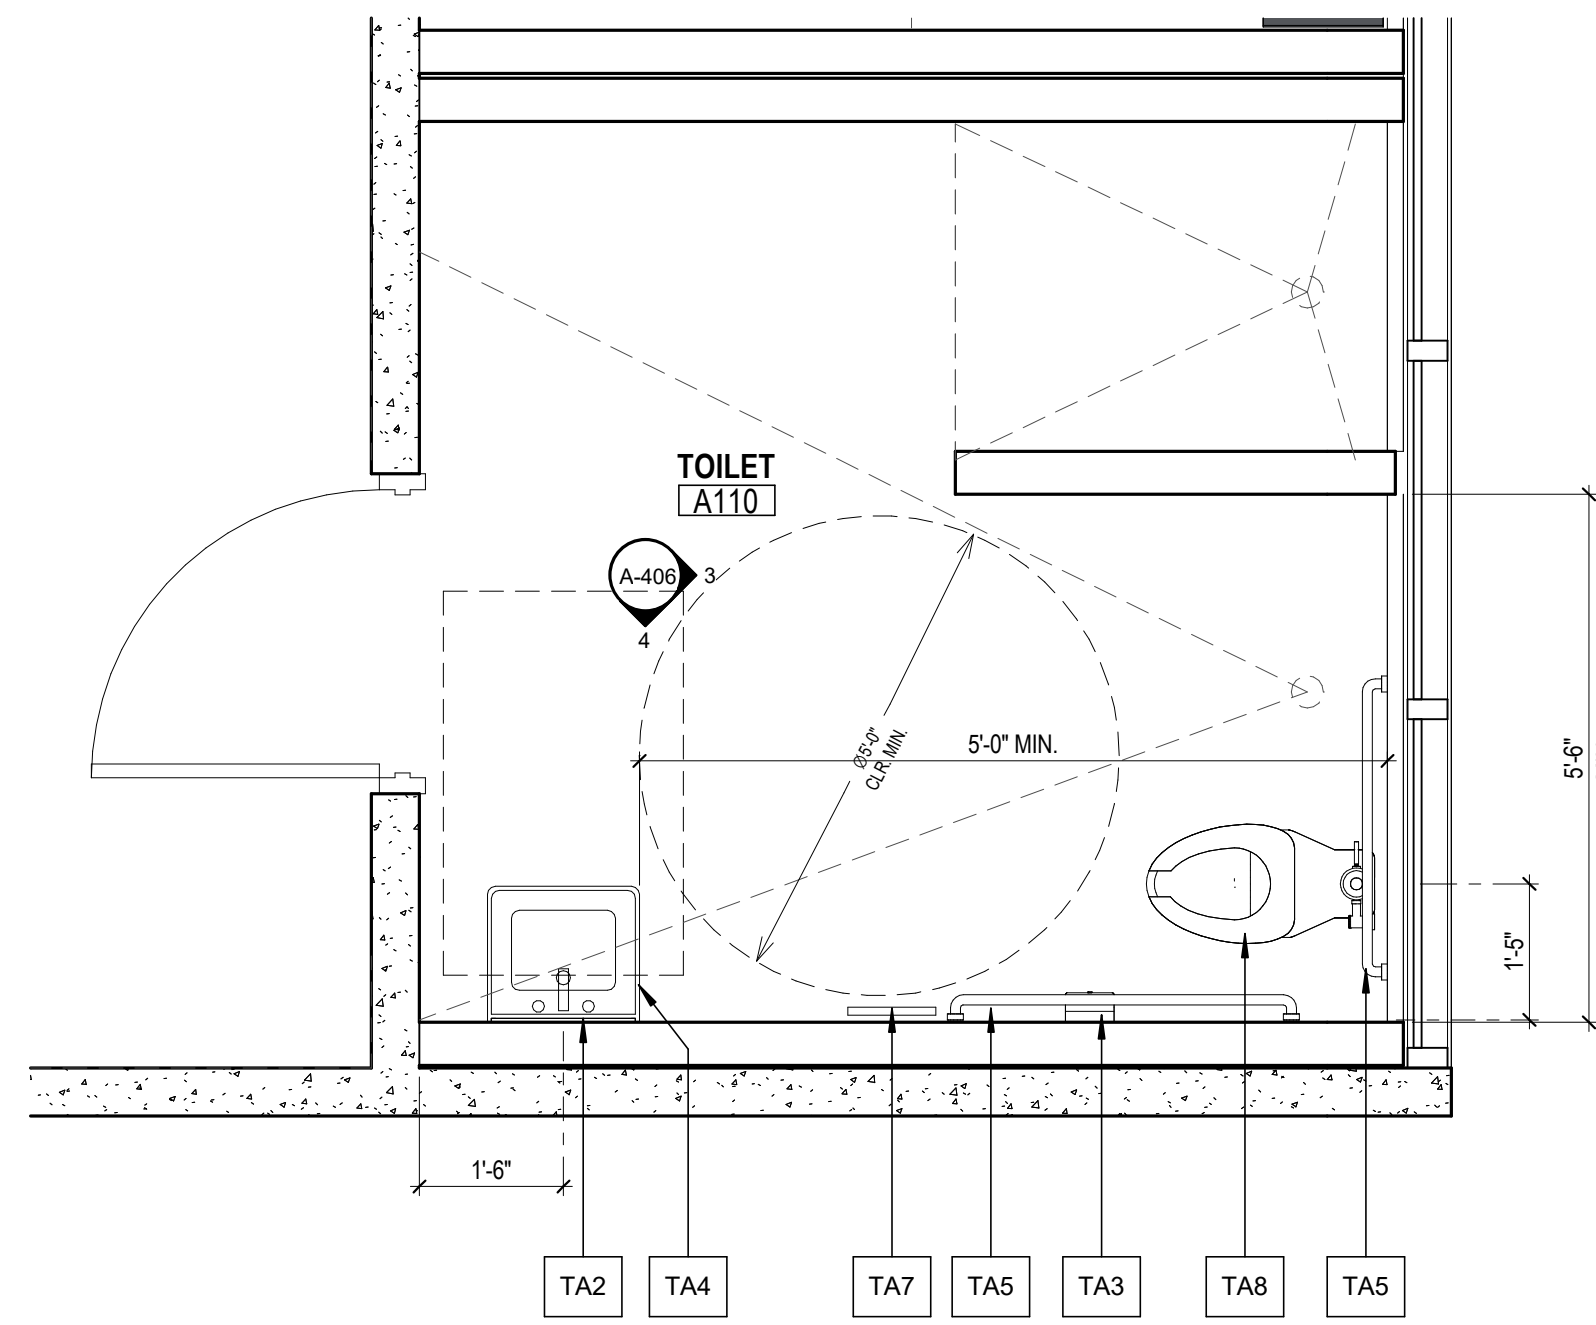


24 NEW STAFF TOILET FLOOR PLAN - A110
1/2" = 1'-0"


- REFER TO TOILET ACCESSORIES LEGEND
- REFER TO RESTROOM LEGEND - ADA FOR CLEARANCES
- REFER TO FIXTURE HEIGHT LEGEND - ADULT

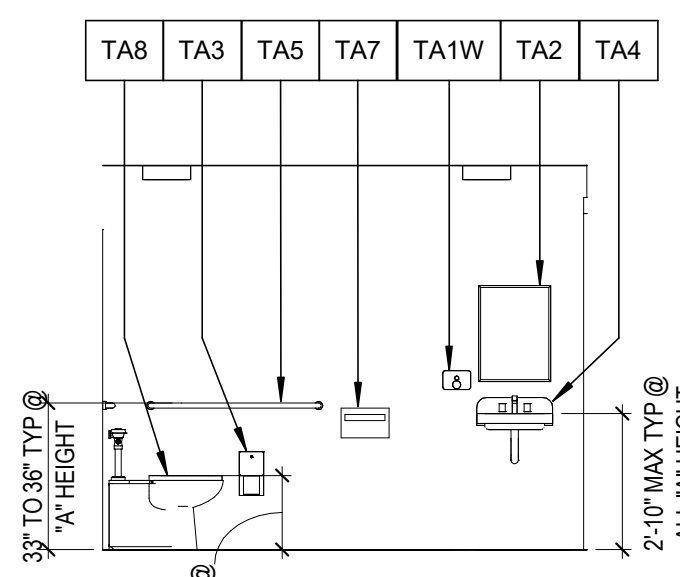

AGE RANGE SERVED:
A110: ADULT

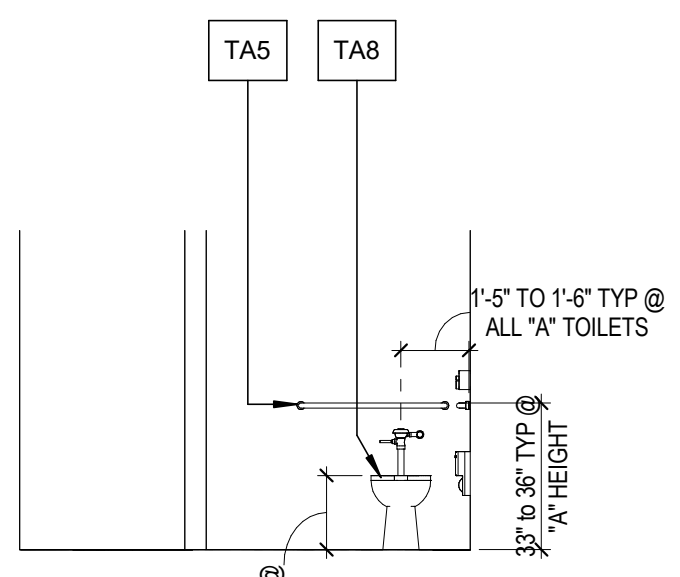


AGE RANGE SERVED:
A110: ADULT

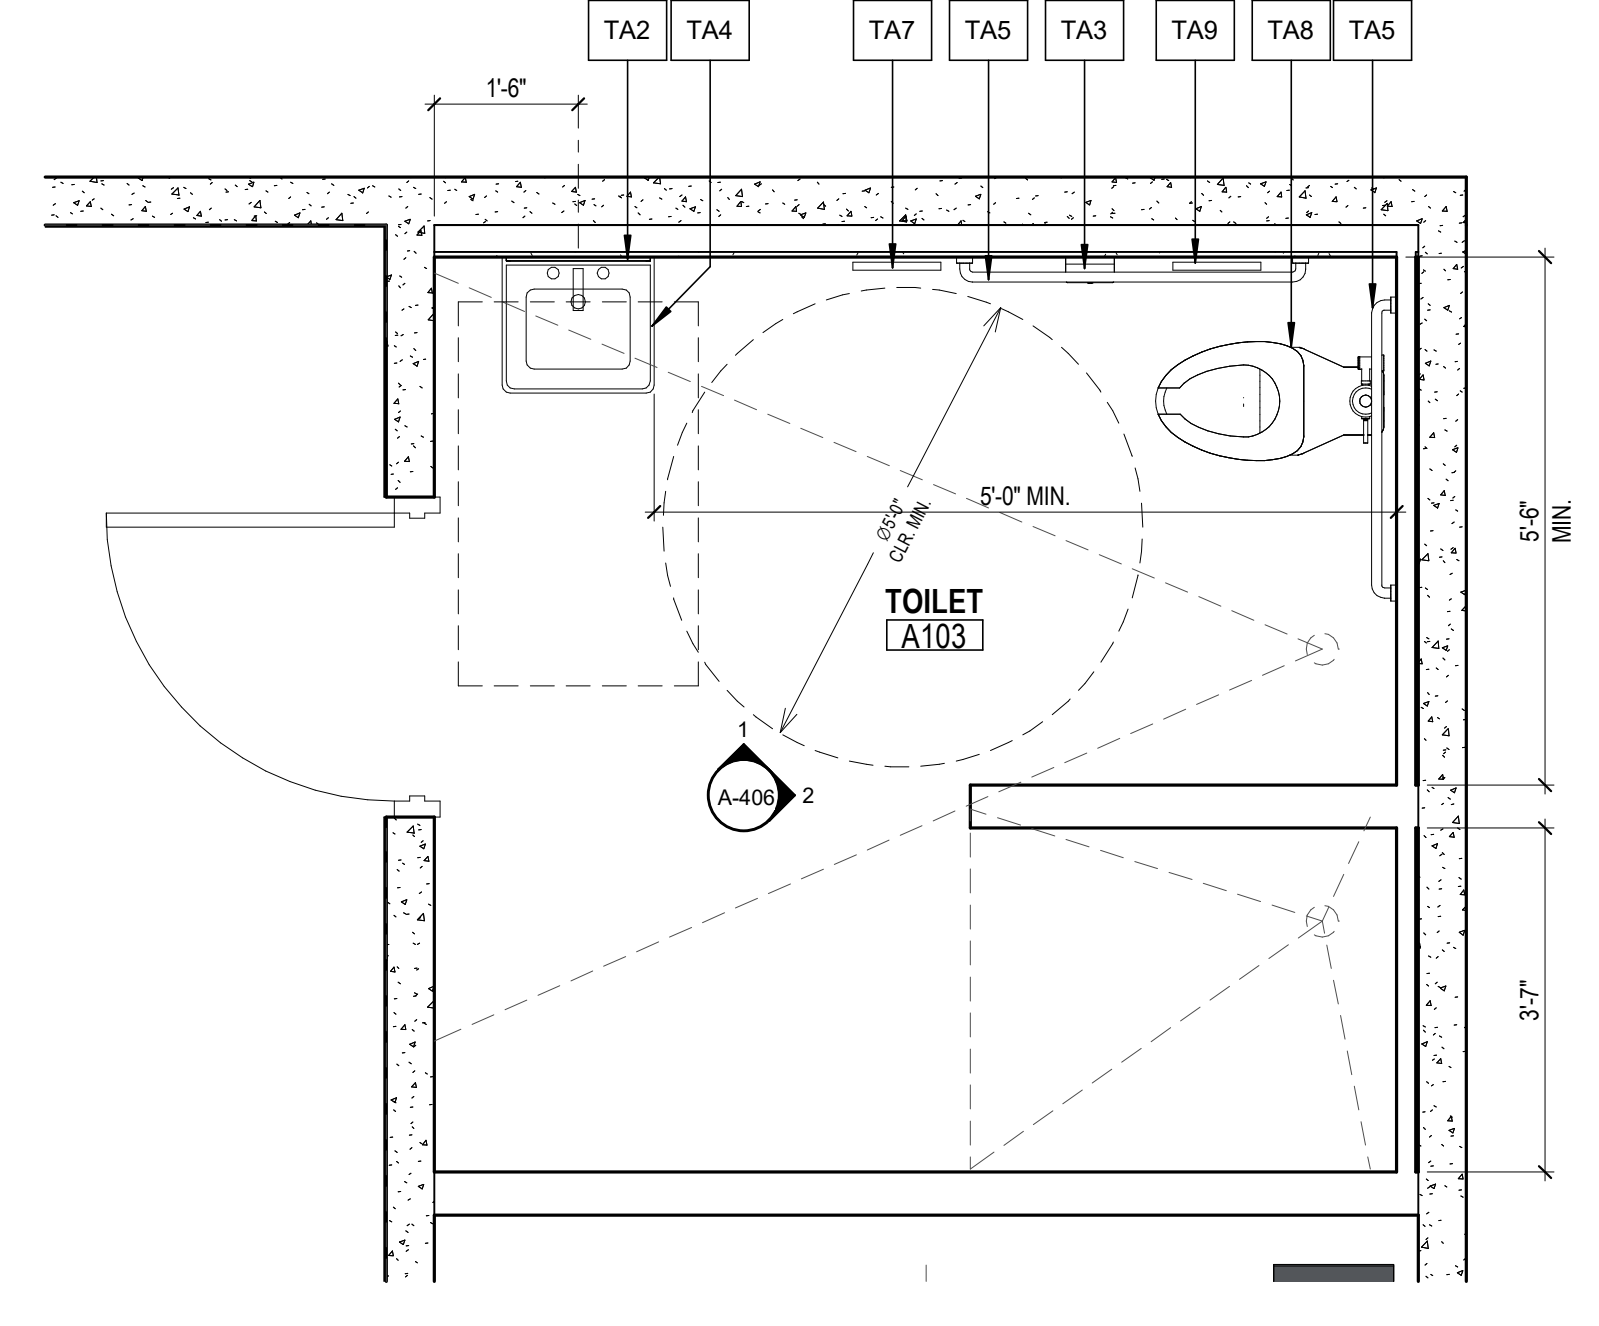


14 NEW STAFF TOILET FLOOR PLAN - A103
1/2" = 1'-0"


- REFER TO TOILET ACCESSORIES LEGEND
- REFER TO RESTROOM LEGEND - ADA FOR CLEARANCES
- REFER TO FIXTURE HEIGHT LEGEND - ADULT

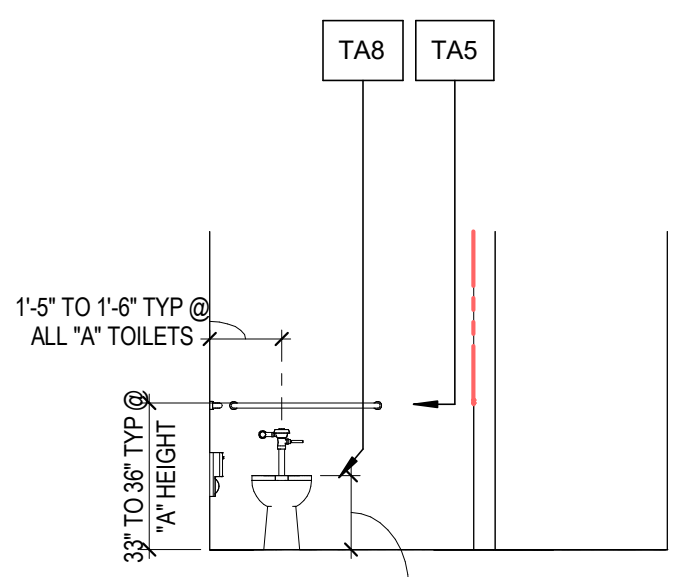

AGE RANGE SERVED:
A103: ADULT

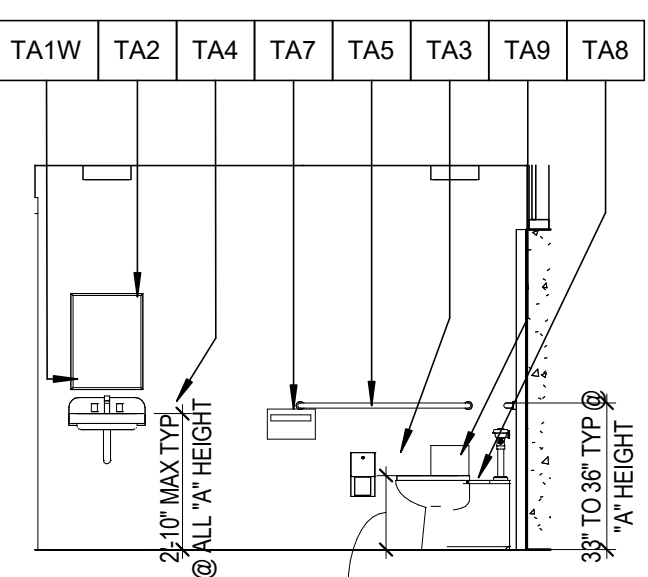

AGE RANGE SERVED:
A103: ADULT

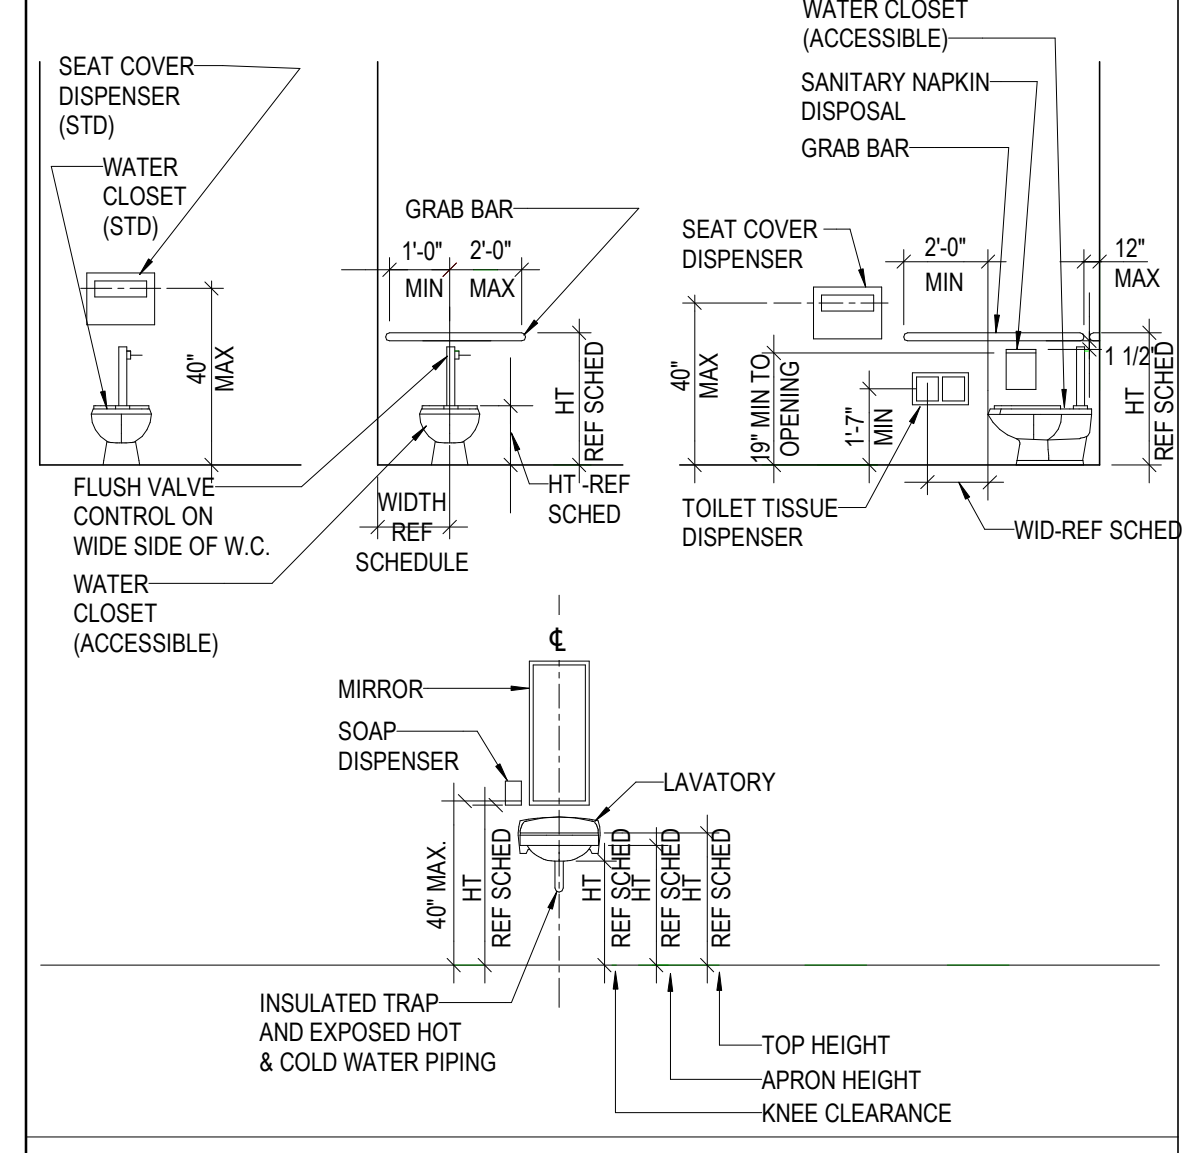

FIXTURE	SUGGESTED DIMENSION	ADULT AGES 12+	2022 CBC REFERENCE
TOILET CENTER LINE FROM WALL		17'-18"	11B-604.9
TOILET SEAT HEIGHT (TOP OF SEAT)		17'-19"	11B-604.9
GRAB BAR HEIGHT (TOP OF BAR)		33'-36"	11B-604.9
TOILET PAPER IN FRONT OF TOILET TO CL		7'-9"	11B-604.7
DISPENSER OR MIRROR HEIGHT		40"MAX	11B-603.3
LAVATORY/SINK TOP HEIGHT		34"MAX	11B-606.2
LAVATORY APRON CLEARANCE		29"MIN	11B-606.2
LAVATORY/SINK KNEE CLEARANCE		27"MIN	11B-606.2
URINAL LIP HEIGHT		17"MAX	11B-605.2
URINAL FLUSH HANDLE HEIGHT		44"MAX	11B-605.4
LOW DRINKING FOUNTAIN BUBBLER HEIGHT		36"MAX	11B-602.4
DRINKING FOUNTAIN KNEE CLEARANCE		27"MIN	11B-602.2
RAMP/STAIR HANDRAIL HEIGHT		34'-38"	11B-505.4

NOTES:
1. ALL FIXTURES & ACCESSORIES ARE ACCESSIBLE UNLESS OTHERWISE NOTED OR DIMENSIONED.
2. THERE SHALL BE NO SHARP OR ABRASIVE SURFACES UNDER LAVATORIES.
3. ALL ACCESSORIES ARE TO BE ACCESSIBLE WITH A MAXIMUM REACH HEIGHT OF 3'-4" FROM FLOOR TO TOP OF FUNCTIONAL POINT UNLESS OTHERWISE NOTED OR DIMENSIONED. MIRROR HEIGHT IS TO BOTTOM OF REFLECTIVE SURFACE.

1 STAFF RESTROOM A103 - 1
1/4" = 1'-0"


KEYNOTE LEGEND

NUMBER	DESCRIPTION
0104	FIXTURE TO BE REMOVED AND RELOCATED. REF RESTROOM NOTES
0106	DEMO (E) TOILET PAPER DISPENSER

- PATCH AND REPAIR WALL/FLOOR TILE AFTER FIXTURE HAS BEEN REMOVED AND RELOCATED. TYP

- PATCH AND REPAIR BROKEN WALL/FLOOR TILES DURING FIXTURE REMOVAL

RESTROOM NOTES

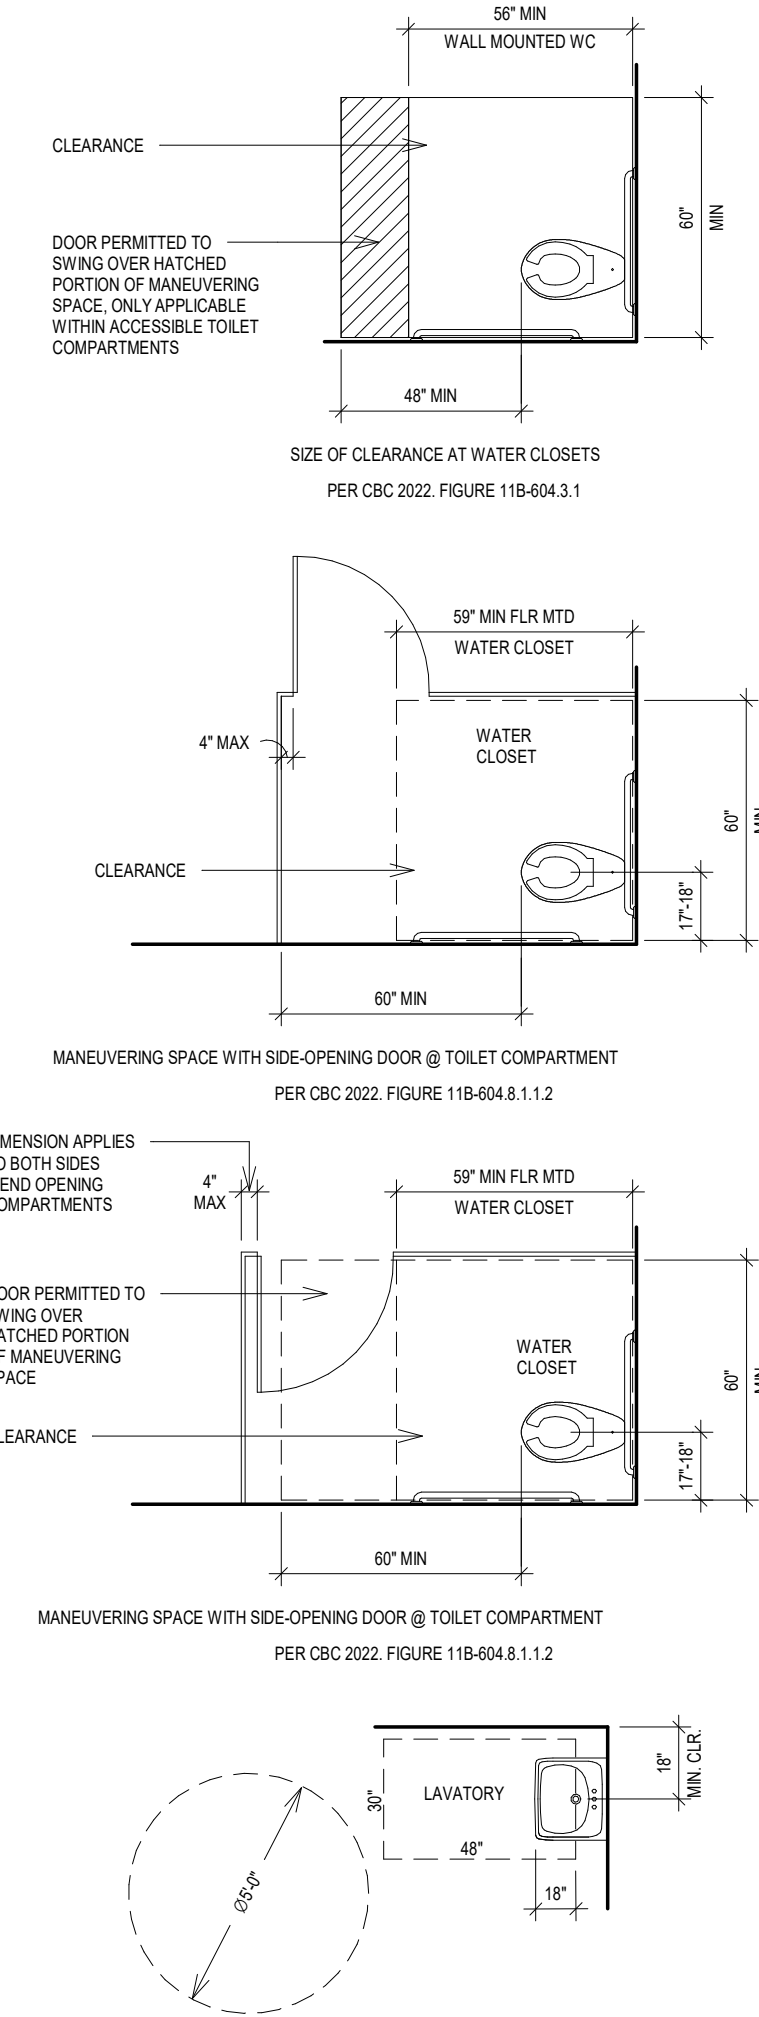


RESTROOM LEGEND - ADA ADULT


1/4" = 1'-0"

TOILET ACCESSORIES		
LABEL	DESCRIPTION	NOTES
TA2	(E) LAVATORY MIRROR, TYPICAL	NOTE 5
TA3	SEMI RECESSED TOILET PAPER DISPENSER, TYPICAL	
TA4	(E) LAVATORY AT (A) ADULT HEIGHT, TYPICAL	NOTE 7
TA5	(E) GRAB BARS, AT TYPICAL WHEELCHAIR ACCESSIBLE WATER CLOSET, TYP	
TA7	(E) WATER CLOSET SEAT COVER DISPENSER	
TA8	(E) WATER CLOSET AT (A) ADULT HEIGHT, TYPICAL	
TA9	SANITARY NAPKIN DISPOSAL	
LEGEND: A = ADULT DIMENSIONS (AGE 13 AND OVER) TYP = TYPICAL		
NOTES: 1. ALL TOILET ACCESSORIES SHALL BE CONTRACTOR FURNISHED AND CONTRACTOR INSTALLED U.N.O. 2. COORDINATE FINAL LOCATIONS WITH ARCHITECT PRIOR TO INSTALLATION. 3. VERIFY ALL HEIGHTS OF ACCESSORIES TO COMPLY WITH ALL APPLICABLE ACCESSIBILITY REQUIREMENTS. 4. REFER TO ALL FINISHES AND COLORS IN FINISH SCHEDULE. VERIFY ALL PATTERNS WITH ARCHITECT. 5. ALIGN MIRROR ON CENTER OF LAVATORY. 6. ONE (1) HOOK SHALL BE INSTALLED INSIDE DOOR AT EACH TOILET PARTITION. ONE HOOK INSIDE DOOR AT SINGLE TOILET ROOMS AND ONE HOOK AT EACH SHOWER. 7. REFER TO DETAIL 23/10.1 FOR LAVATORY CLEARANCES		

TOILET ACCESSORIES LEGEND-ADULT
1/4" = 1'-0"

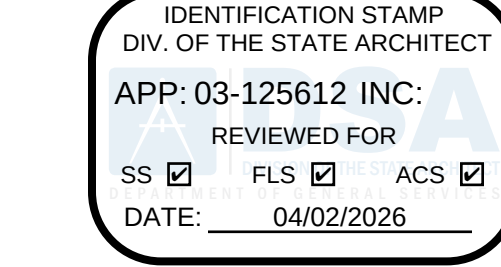

PE BUILDING
MODERNIZATION AT
EL ROBLE IS

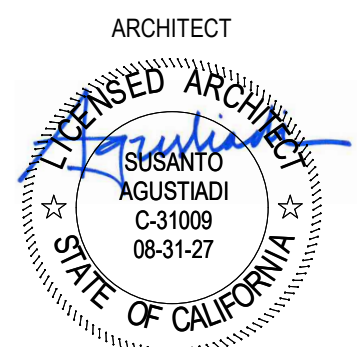

CLIENT		
CLAREMONT UNIFIED SCHOOL DISTRICT		
DATE 10/10/25		PROJECT NUMBER 250176
DRAWING HISTORY		
No.	Description	Date
CHECKED BY: Checker		
DRAWN BY: Author		

ENLARGED TOILET
PLANS

A-406

ROOM FINISH SCHEDULE									
ROOM DATA			Floor Finish	BASE FINISH	WALL FINISHES				COMMENTS
NUMBER	NAME				NORTH	EAST	SOUTH	WEST	
LEVEL 1									
A102	GIRLS LOCKER	QTZ		QTZB	CW	CW	CW	CW	
A103	TOILET	(E) CTF		(E) CTB	(E) CT	(E) CT	(E) CT	(E) CT	PATCH AND REPAIR CT WALL TILE AND CT FLOOR TILE WHERE FIXTURE RELOCATION OCCURS
A104	COACH'S OFFICE	QTZ		QTZB	GBW	GBW	CW	GBW	
A105	TOILET	NIC		NIC	NIC	NIC	NIC	NIC	NOT IN CONTRACT: NO SCOPE OF WORK
A106	STORAGE	NIC		NIC	NIC	NIC	NIC	NIC	NOT IN CONTRACT: NO SCOPE OF WORK
A107	TOILET	NIC		NIC	NIC	NIC	NIC	NIC	NOT IN CONTRACT: NO SCOPE OF WORK
A108	COACH'S OFFICE	QTZ		QTZB	CW	GBF	GBF	CW	
A109	BOYS LOCKER	QTZ		QTZB	CW	CW	CW	CW	
A110	TOILET	(E) CTF		(E) CTB	(E) CT	(E) CT	(E) CT	(E) CT	PATCH AND REPAIR CT WALL TILE AND CT FLOOR TILE WHERE FIXTURE RELOCATION OCCURS
A111	CLOSET	QTZF		QTZB	CW	GBW	GBW	CW	
A112	TEACHERS OFFICE	QTZF		QTZB	GBW	GBW	GBW	GBW	
A113	STORAGE	QTZ		QTZB	CW	CW	CW	CW	
A114	STORAGE	QTZ		QTZB	CW	CW	CW	CW	
A115	GIRLS RESTROOM	PTF		PTB	-	PT	PT	P	
A116	BOYS RESTROOM	PTF		PTB	PT	PT	PT	PT	
A117	CLOSET	QTZ		QTZB	GBW	CW	GBW	CW	
A118	VESTIBULE	QTZ		QTZB	CW	CW	CW	CW	
A119	VESTIBULE	QTZ		QTZB	CW	CW	CW	CW	
A120	LOCKER ROOM	QTZ		QTZB	CW	CW	CW	CW	
A121	LOCKER ROOM	QTZ		QTZB	CW	CW	CW	CW	
Grand total									

MATERIAL LEGEND								1/4" = 1'-0"
SYMBOL	BASE FINISHES	SYMBOL	FLOOR FINISHES	SYMBOL	WALL FINISHES	SYMBOL	REMARKS	
QTZB	QUARTZ BASE PER 4/3.1	QTZ	QUARTZ FLOORING SEE SPECS	PT	PORCELAIN TILE REF DET 5/3.1			
PTB	PORCELAIN TILE BASE PER 3/3.1	PTF	PORCELAIN TILE FLOORING	GBW	PAINT GYP BD O/ WALL FURRING OR WALL FRAMING			
(E) CTB	CERAMIC TILE - PROTECT IN PLACE	(E) CTF	CERAMIC TILE FLOORING - PROTECT IN PLACE	CW	PAINT CONC WALL			
		(E) CONC	CONCRETE - PROTECT IN PLACE	(E) CT	CERAMIC TILE - PROTECT IN PLACE			

DOOR SCHEDULE												GENERAL	
DOOR			PANEL		TYPE	FRAME		FIRE RATING	STC	HARDWARE SET			
NUMBER	WIDTH	HEIGHT	MATL	FINISH		MATL	FINISH						
A119	3'-0"	6'-10"	HOLLOW METAL	PAINT	001	HOLLOW METAL	PAINT	-	-	1			

FINISH SCHEDULE NOTES AND REMARKS
GENERAL NOTES: ALL SCHEDULED DIRECTIONS (NORTH, EAST, SOUTH, WEST) ARE PER PLAN DIRECTIONS, NOT TRUE COMPASS DIRECTIONS. ALL FINISH MATERIALS SHALL MEET FLAME SPREAD RATINGS PER THE BUILDING CODE. PROTECT ALL FINISHED FLOORING SURFACES FROM DAMAGE DURING ALL CONSTRUCTION PHASES. PROVIDE AND INSTALL BULLNOSE TRIM AT ALL TRANSITIONS FROM PORCELAIN WALL TILE TO OTHER MATERIALS, U.N.O. PAINT ALL (E) INTERIOR H.M. DOORS AND FRAMES AND INTERIOR SIDE OF (E) EXTERIOR H.M. DOORS AND FRAMES - COLOR TO BE SELECTED BY ARCHITECT PAINT ALL (E) INTERIOR WINDOW FRAMES - COLOR TO BE SELECT ALL FINISHES ARE NEW UNLESS NOTED WITH (E) EXISTING



IDENTIFICATION STAMP
DIV. OF THE STATE ARCHITECT
APP: 03-125612 INC:
REVIEWED FOR
SS ☒ FLS ☒ ACS ☒
DATE: 04/02/2026













www.pbk.com
909-987-0099
RANCHO CUCAMONGA, CA

PE BUILDING
MODERNIZATION AT
EL ROBLE IS

666 N MOUNTAIN AVE
CLAREMONT, CA 91711

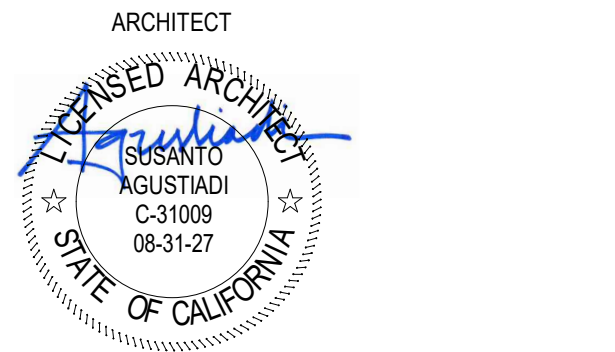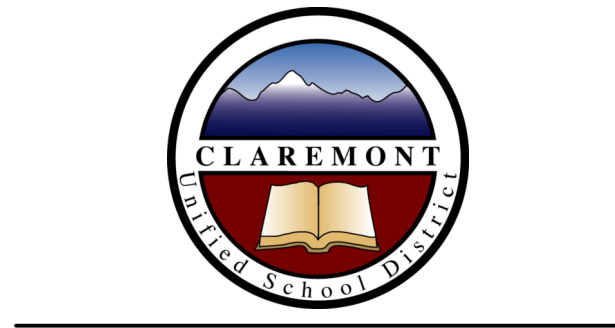

CLIENT CLAREMONT UNIFIED SCHOOL DISTRICT		
DATE 10/10/25		PROJECT NUMBER 250176
DRAWING HISTORY		
No.	Description	Date
CHECKED BY: Checker		
DRAWN BY: Author		

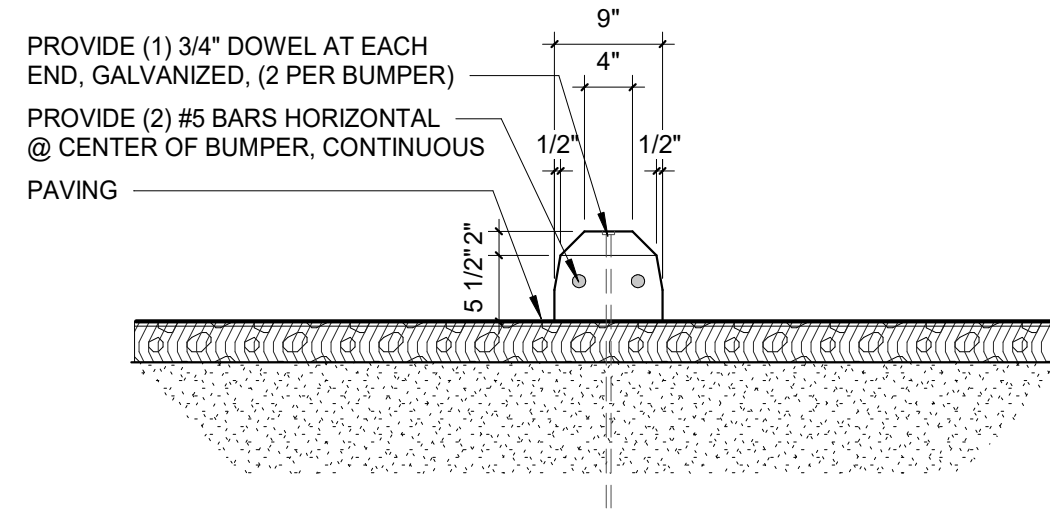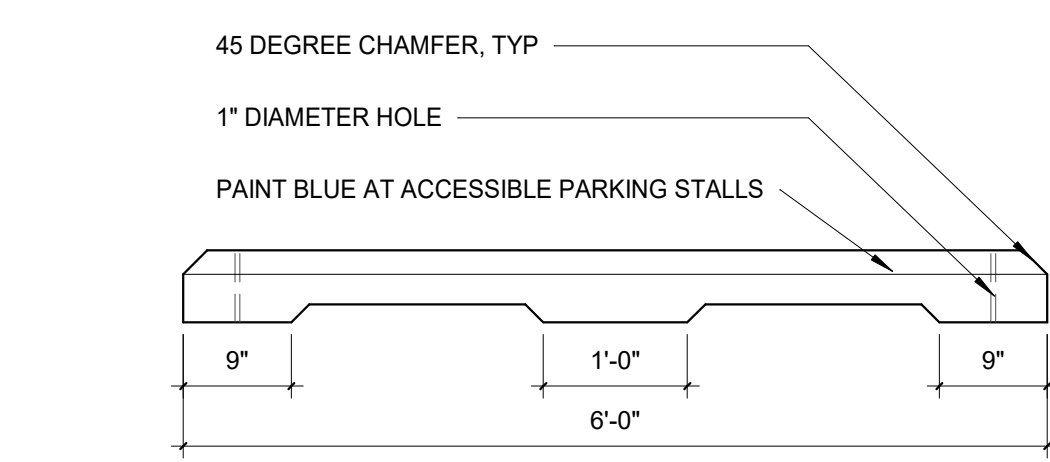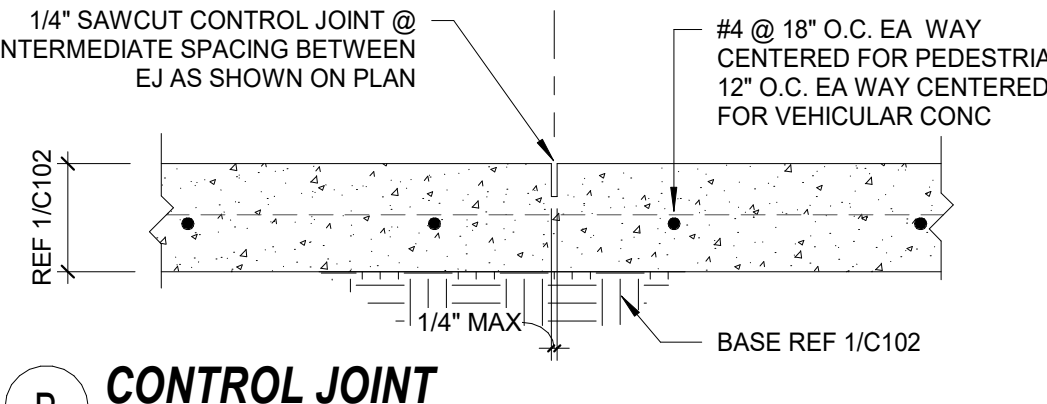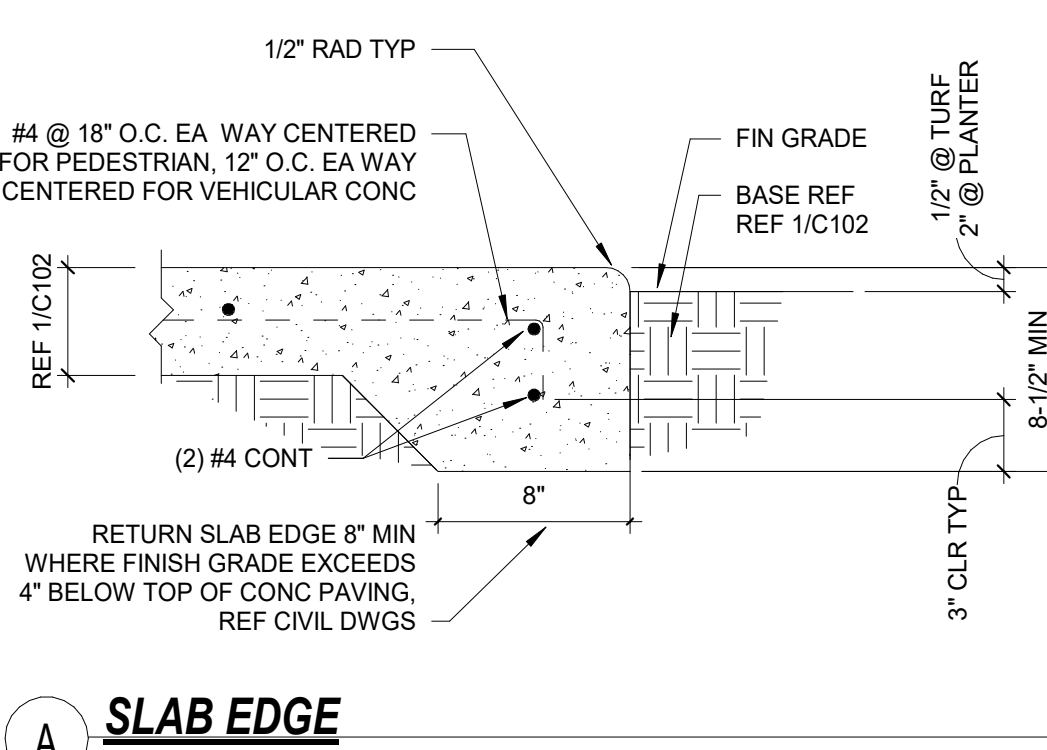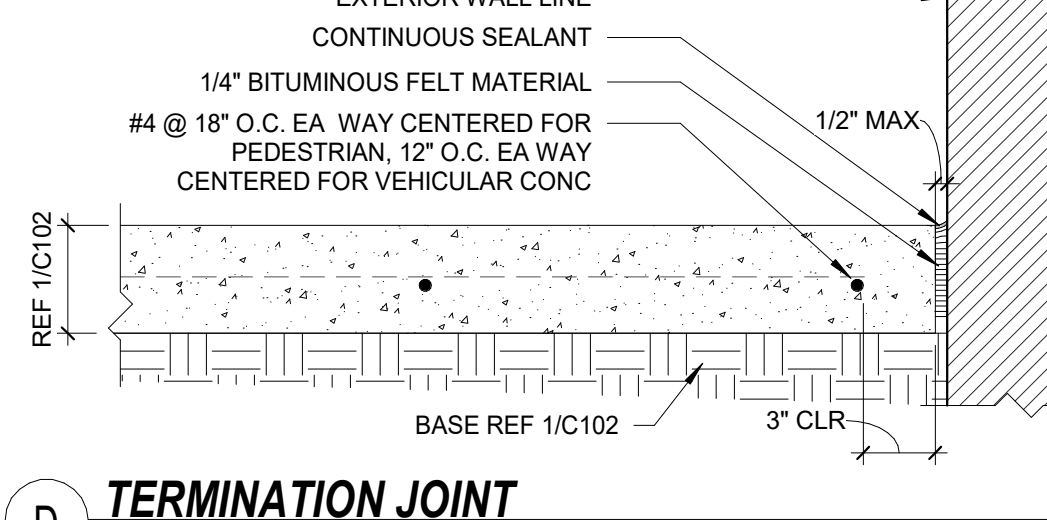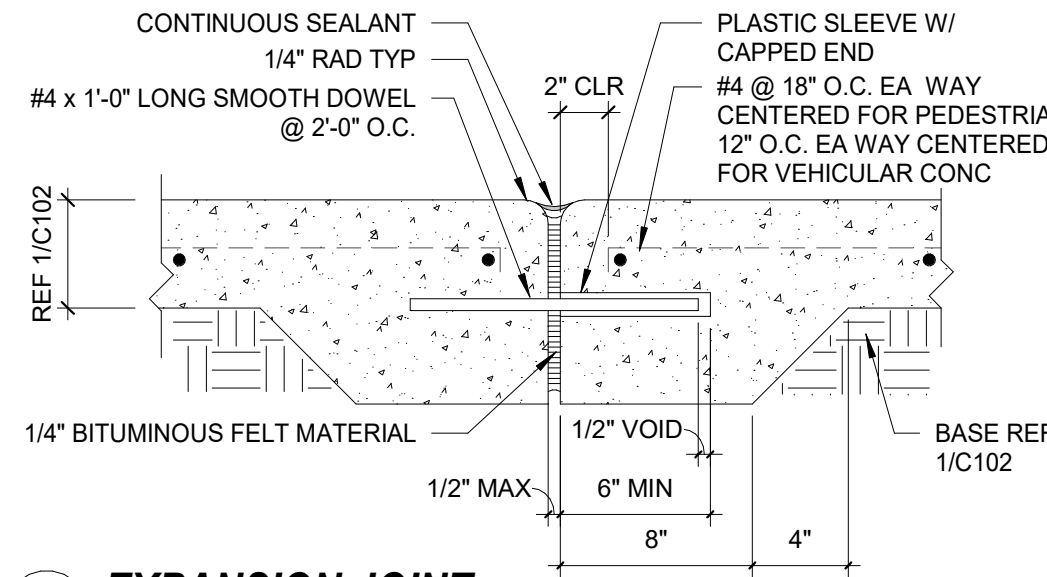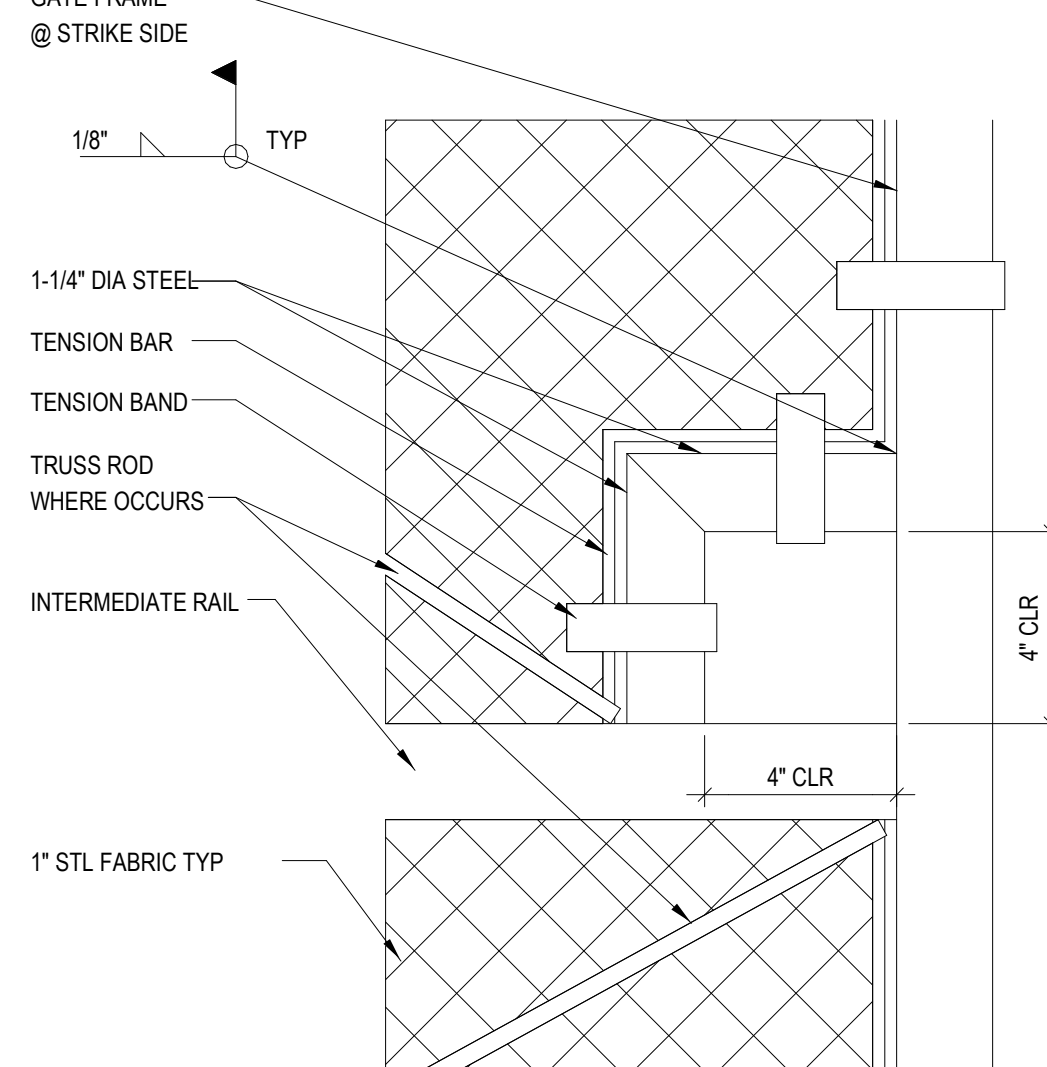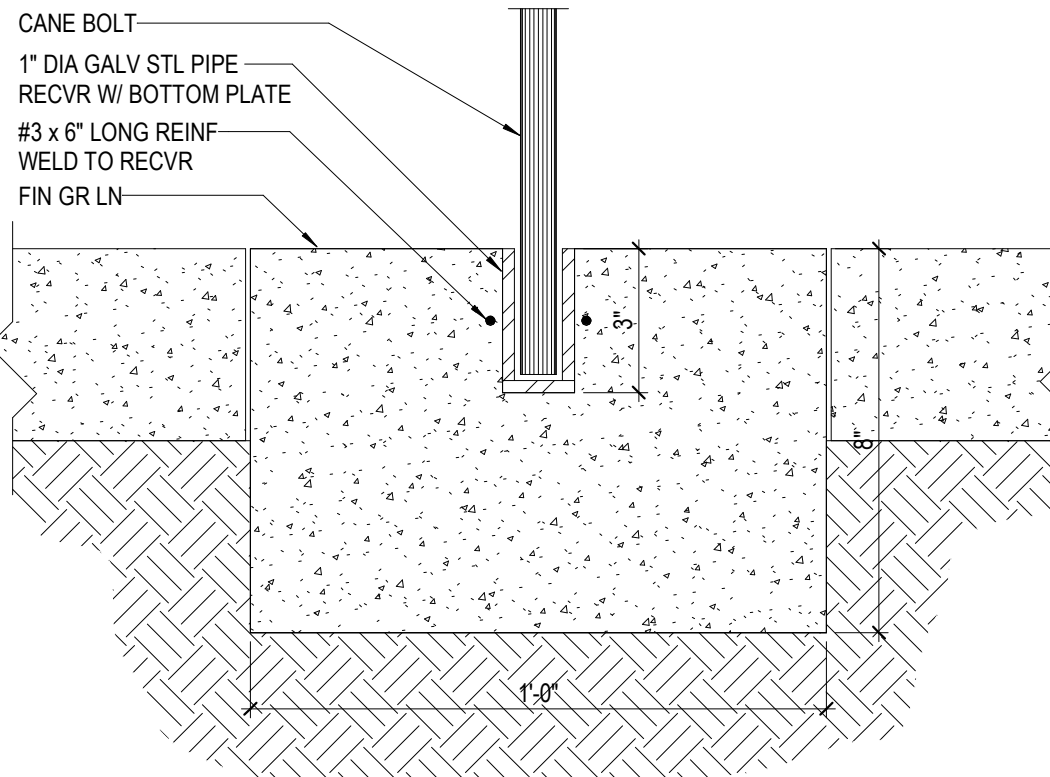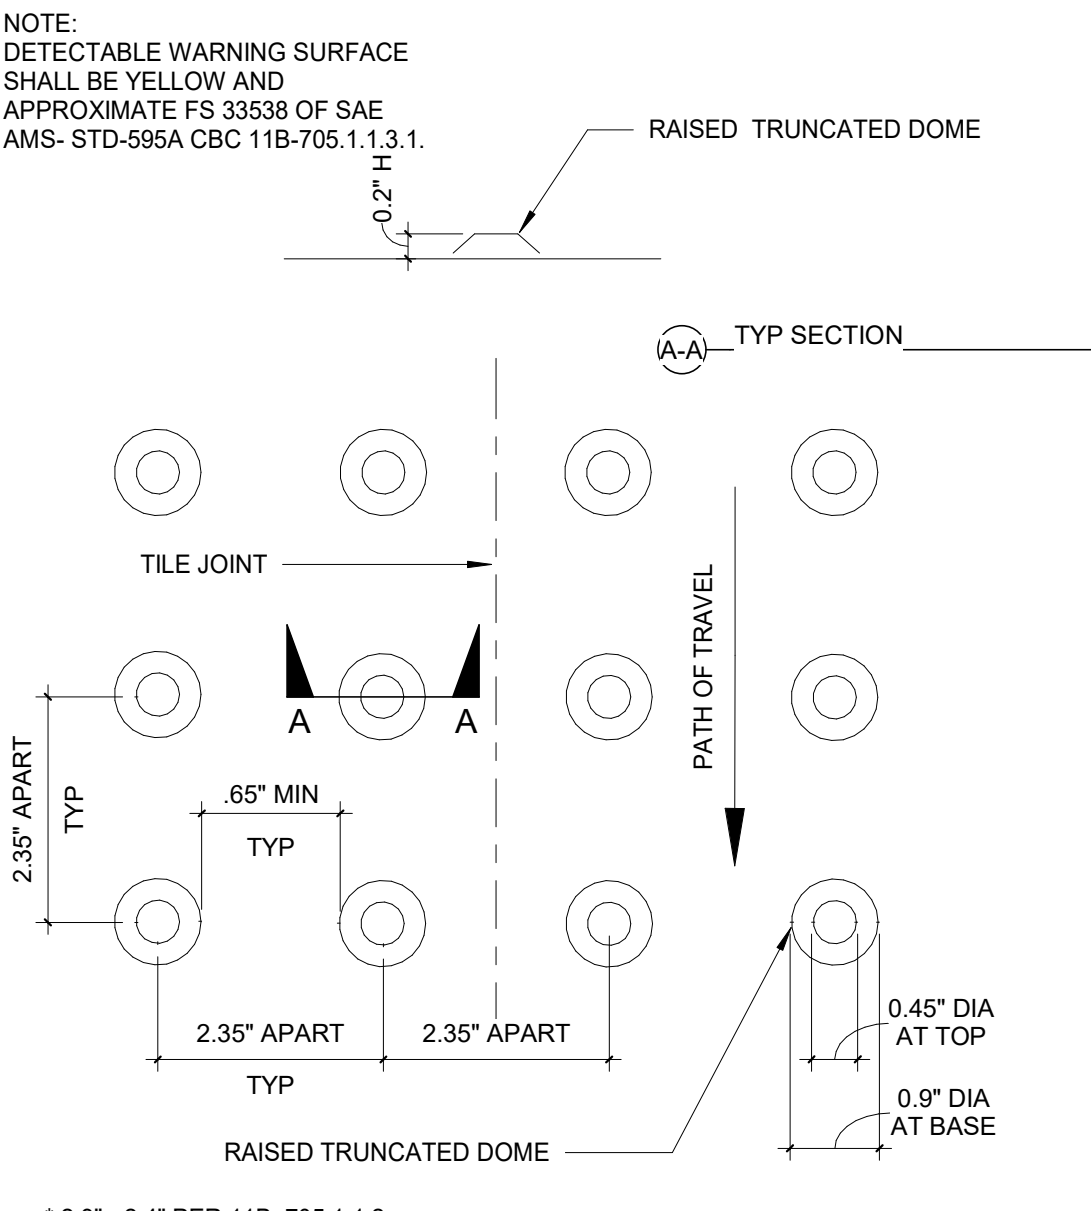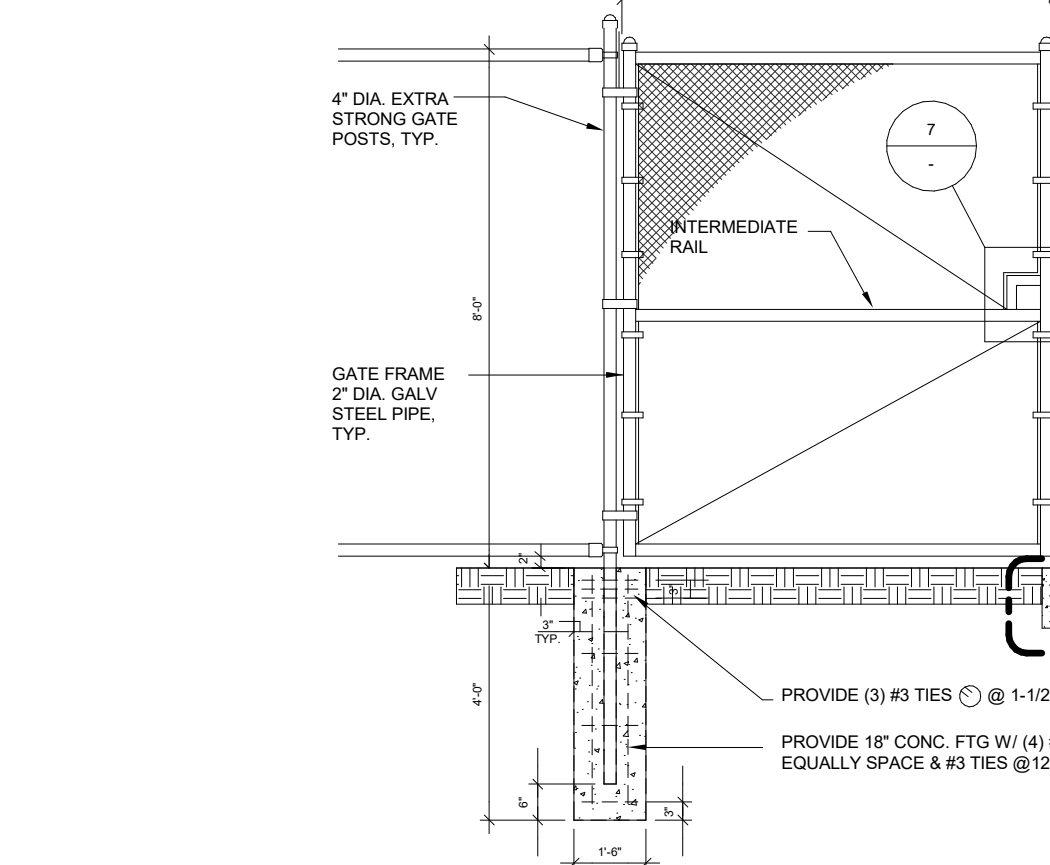			 CONCRETE WHEEL STOP 3/4" = 1'-0" 9
			 SLAB EDGE CONTROL JOINT CONCRETE PAVING 1 1/2" = 1'-0" 6
			 EXPANSION JOINT TERMINATION JOINT CHAIN LINK GATE CANE BOLT 3" = 1'-0" 11
			 CHAIN LINK GATE CANE BOLT 3" = 1'-0" 11 PADLOCK PASS THRU CL GATE 3" = 1'-0" 7
			 (E) MAINTENANCE CHAIN LINK GATES 3/8" = 1'-0" 8 CHAIN LINK FENCE 3/8" = 1'-0" 3 DETECTABLE WARNINGS 6" = 1'-0" 4

IDENTIFICATION STAMP
DIV. OF THE STATE ARCHITECT
APP: 03-125612 INC:
REVIEWED FOR
SS ☒ FLS ☒ ACS ☒
DATE: 04/02/2026

PEBK

PE BUILDING
MODERNIZATION AT
EL ROBLE IS

CLAREMONT
UNIFIED SCHOOL DISTRICT

666 N MOUNTAIN AVE
CLAREMONT, CA 91711
BSA APP. NO.: 03-125612 DSA FILE NO.: 19-21

ARCHITECT
AGUSTIADI
C-31009
05-31-27
STATE OF CALIFORNIA

CLIENT
CLAREMONT UNIFIED SCHOOL DISTRICT
DATE 10/10/25 PROJECT NUMBER 250176
DRAWING HISTORY



No.	Description	Date

CHECKED BY: RJU
DRAWN BY: WLC

SITE DETAILS

2.1


Plot Stamp:
1/27/2026 10:06:08 AM

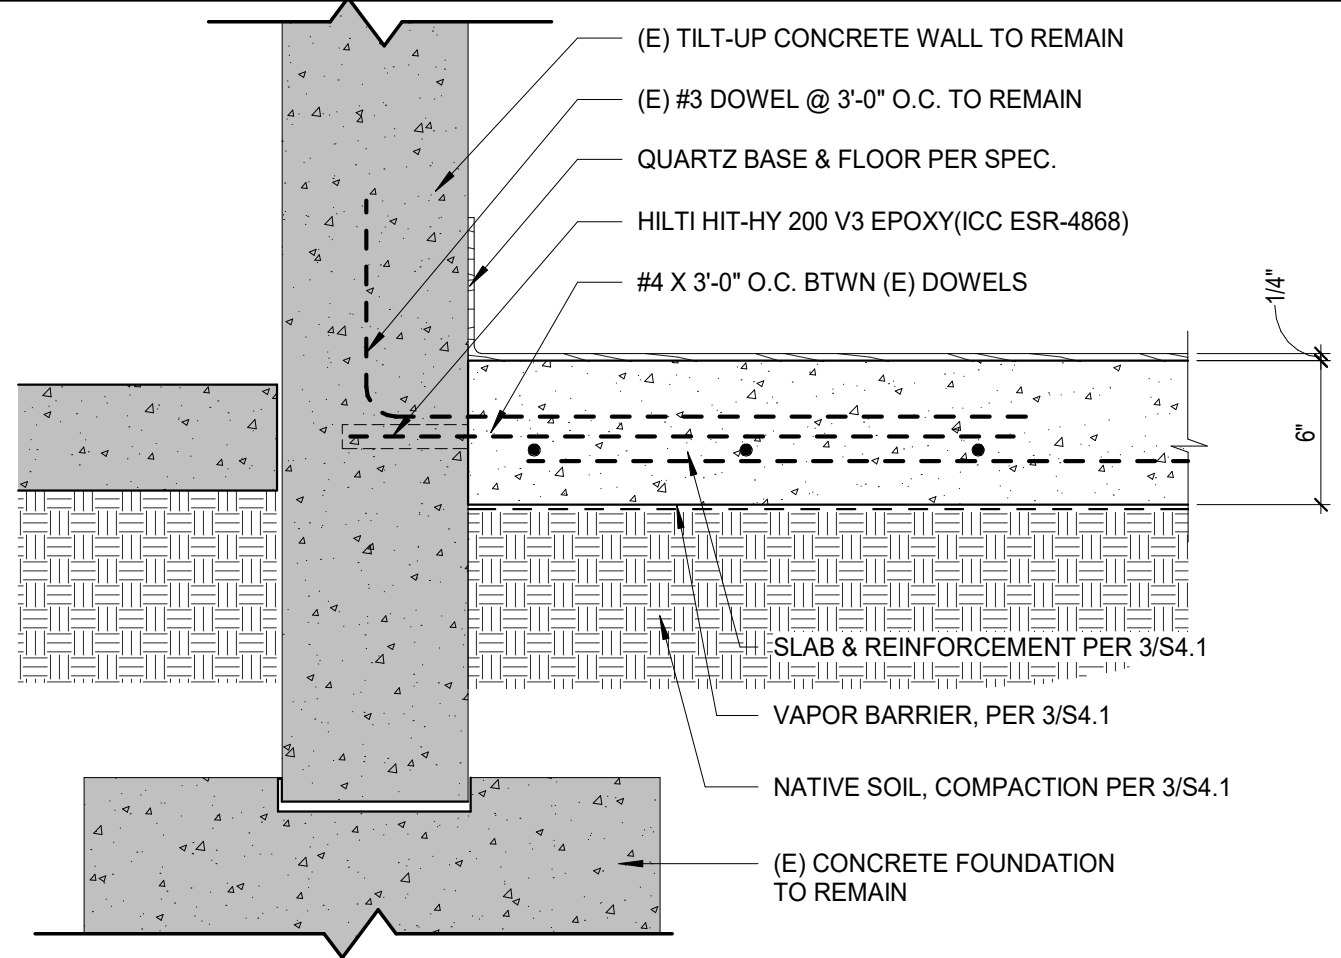 

CONC SLAB @ WALL

1 1/2" = 1'-0"


1

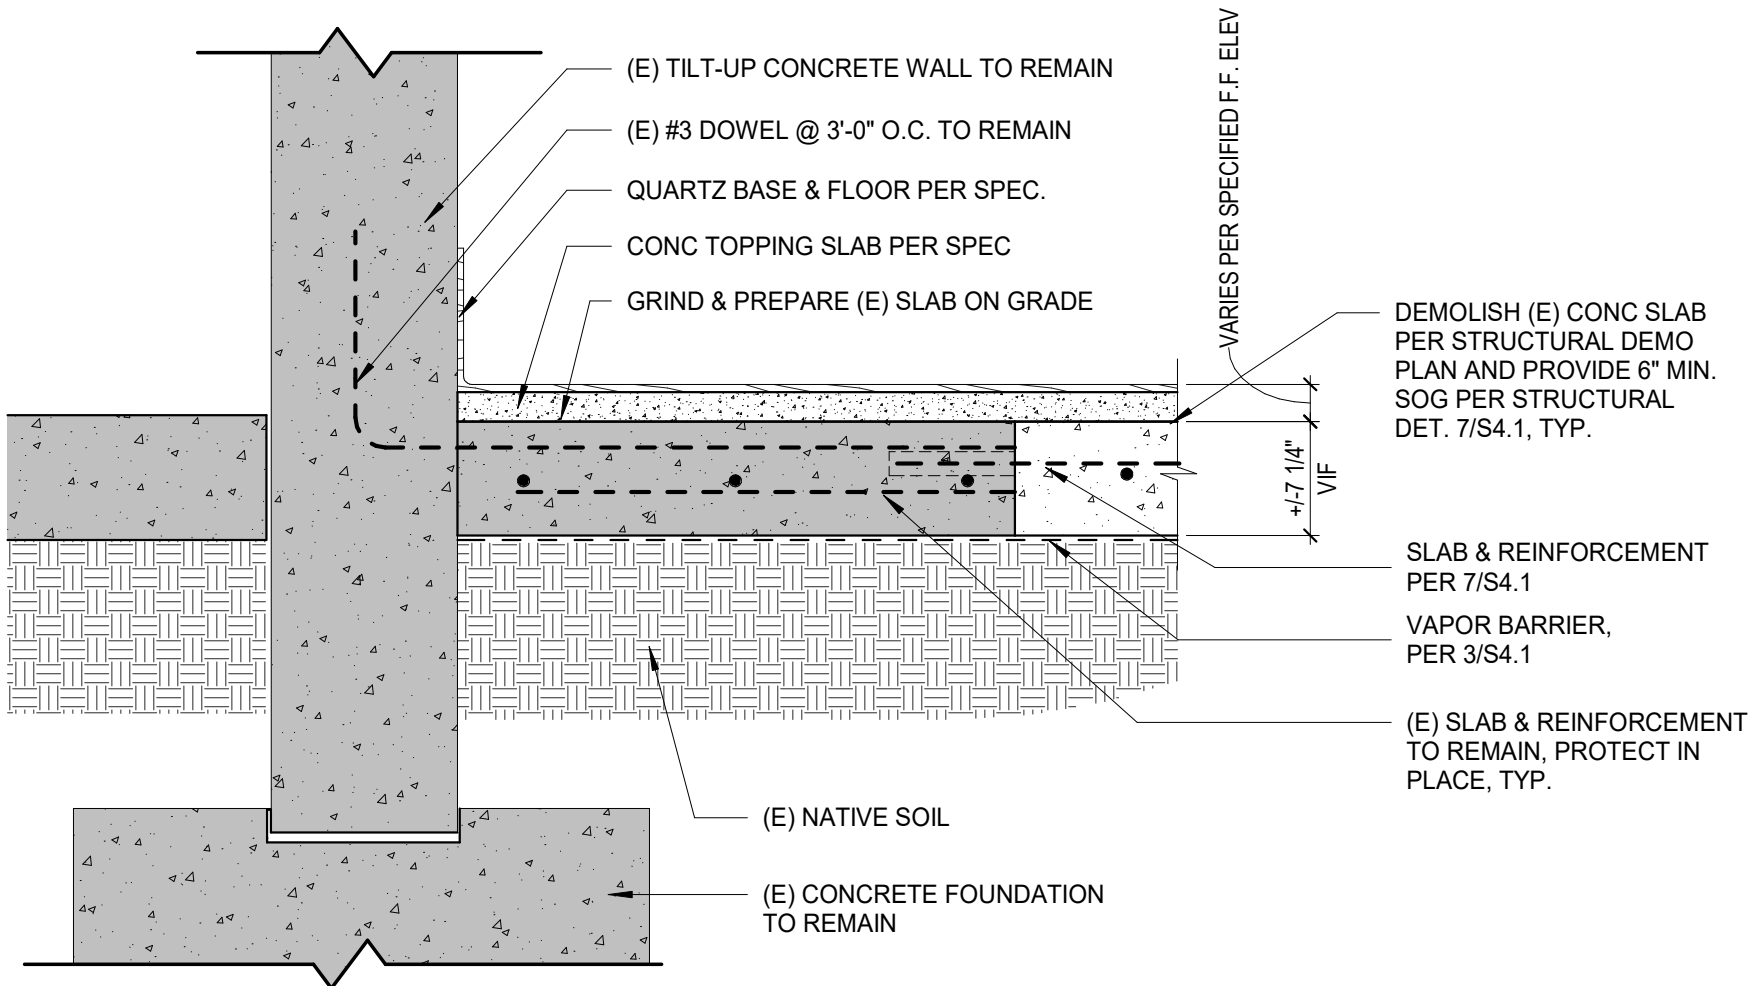

TOPPING SLAB @ (E) CONC SLAB

1 1/2" = 1'-0"


2

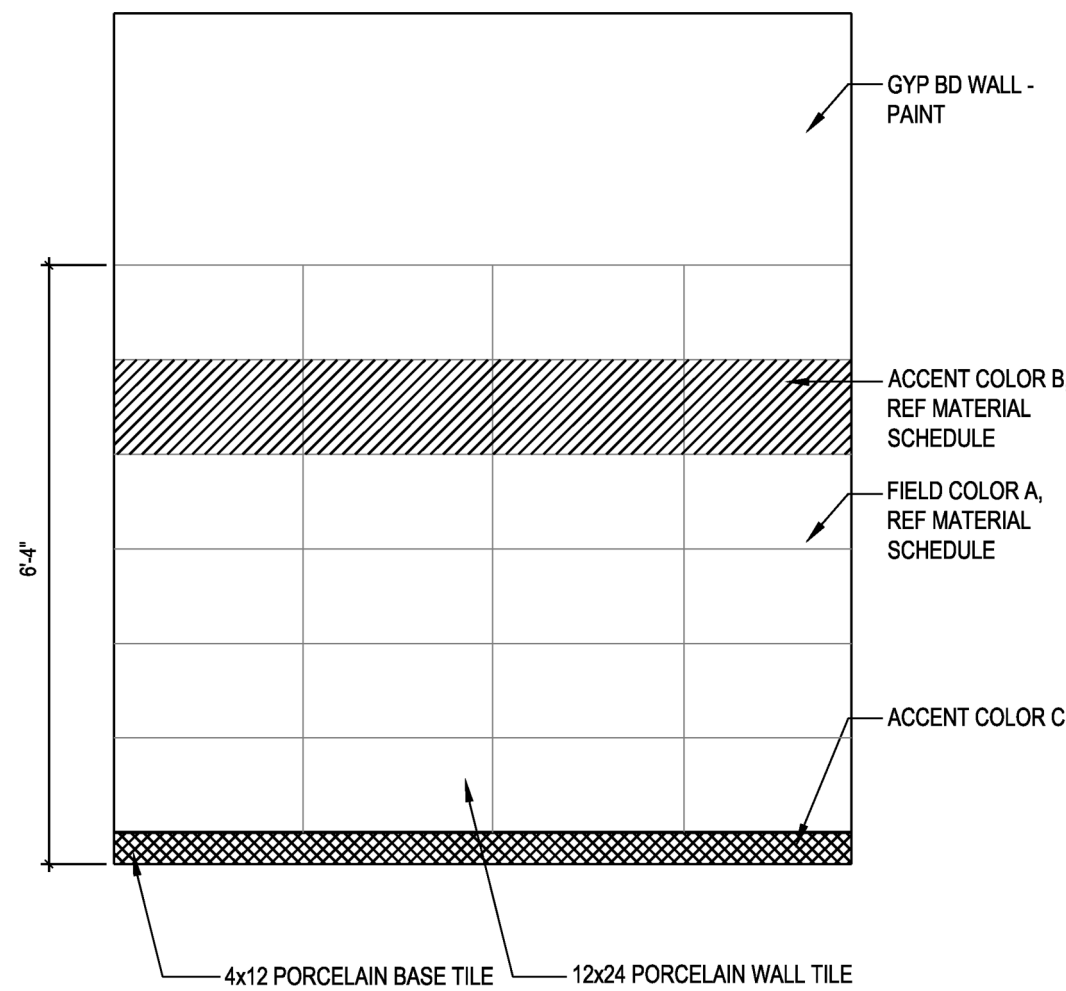

WALL TILE

3/8" = 1'-0"


5

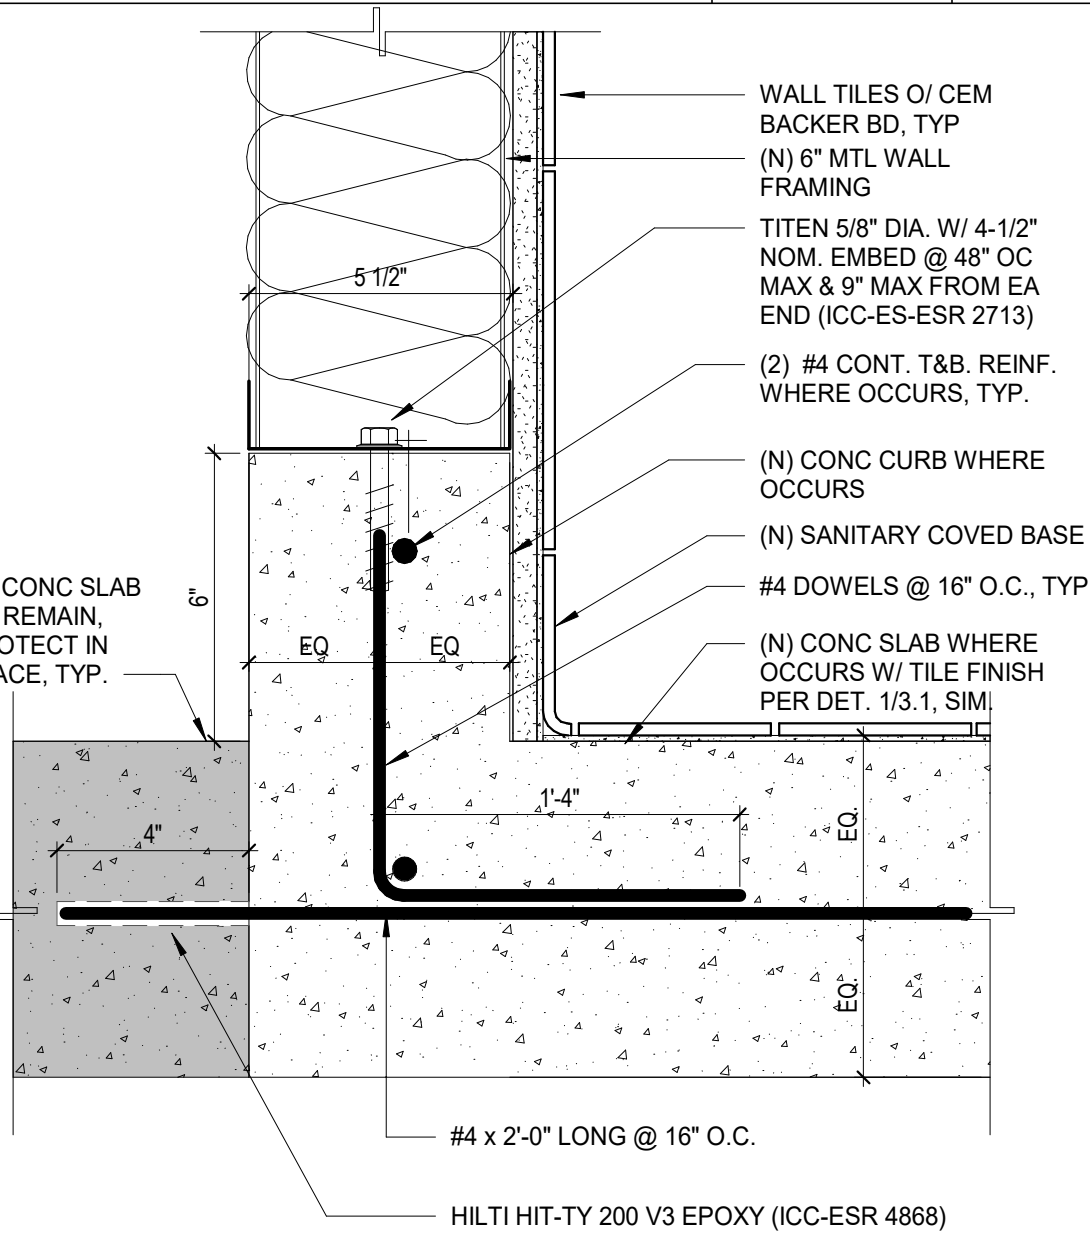

PORCELAIN TILE WALL BASE

3" = 1'-0"


3

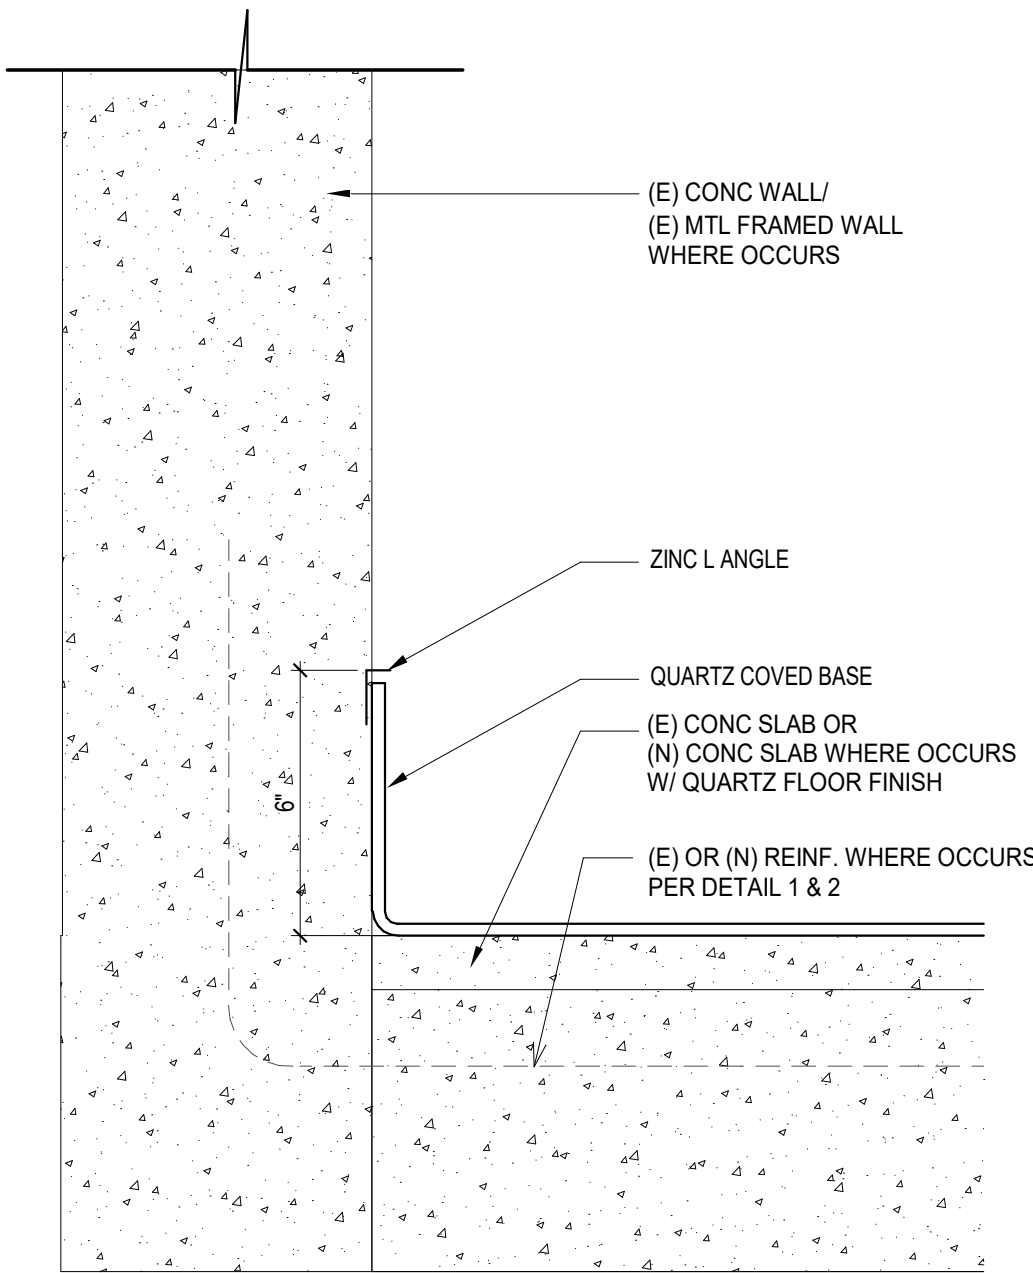


QUARTZ WALL BASE

3" = 1'-0"

4

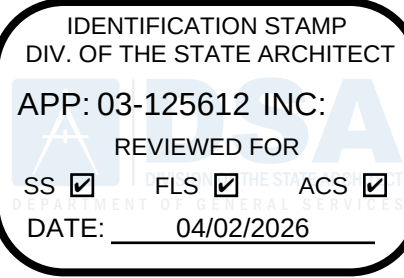


PE BUILDING
MODERNIZATION AT
EL ROBLE IS

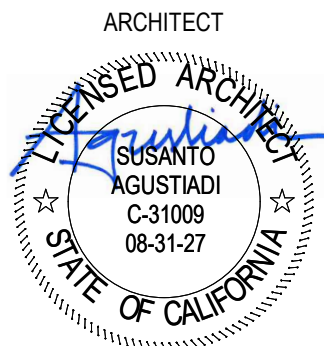


CLIENT		
CLAREMONT UNIFIED SCHOOL DISTRICT		
DATE	PROJECT NUMBER	
10/10/25	250176	
DRAWING HISTORY		
No.	Description	Date
CHECKED BY: RJU		
DRAWN BY: WLC		


CONC DETAILS

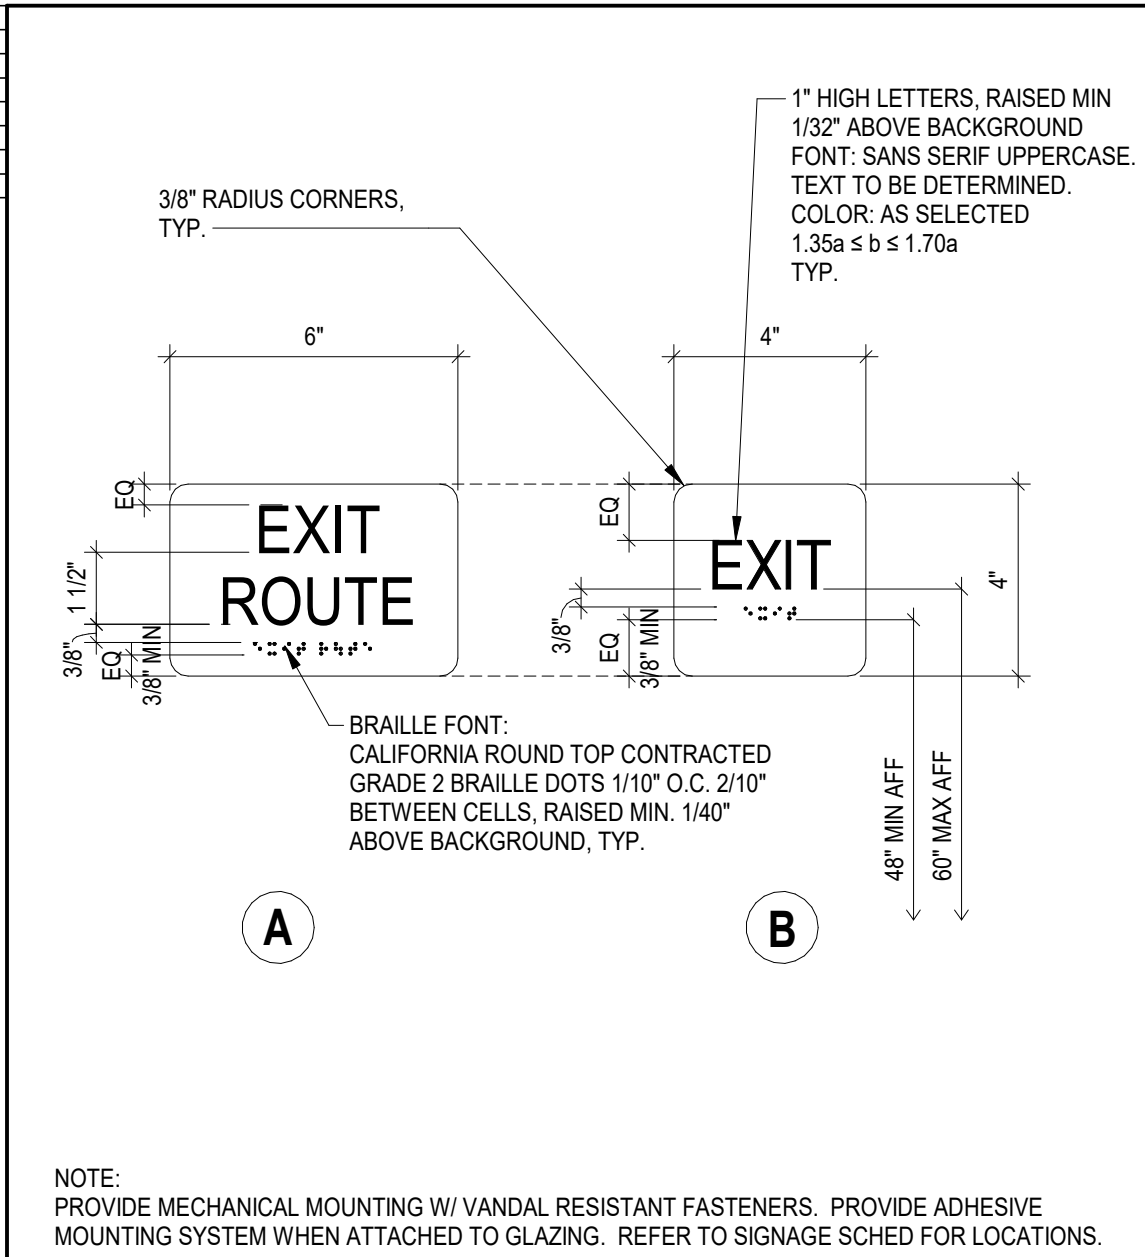


TACTILE EXIT SIGNS 3" = 1'-0" 21

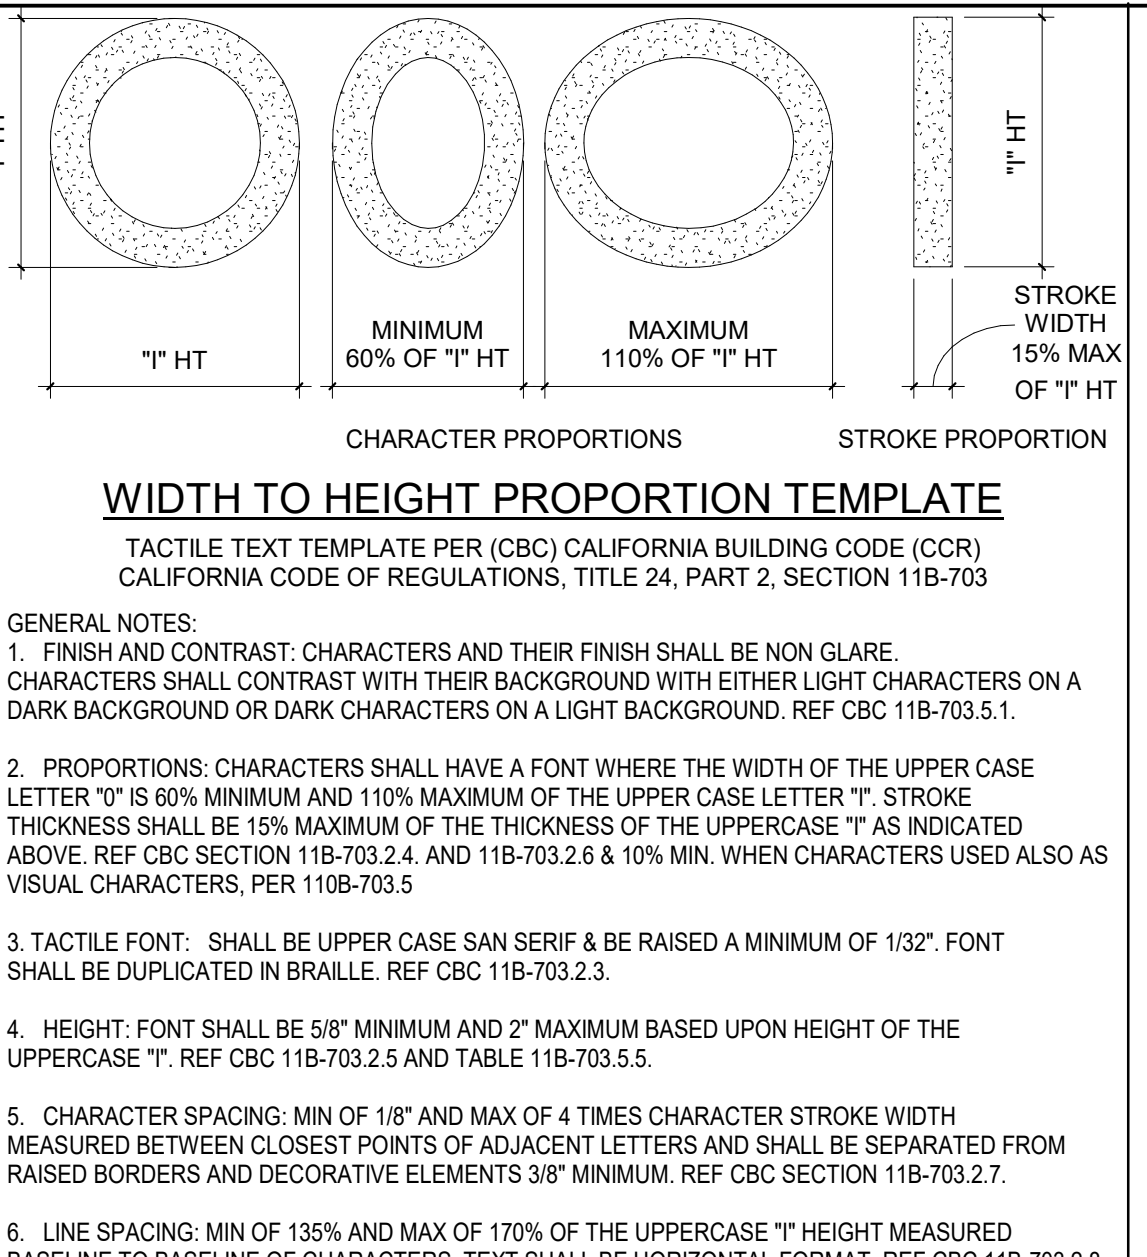


SIGNAGE TEMPLATE 1" = 1'-0" 17

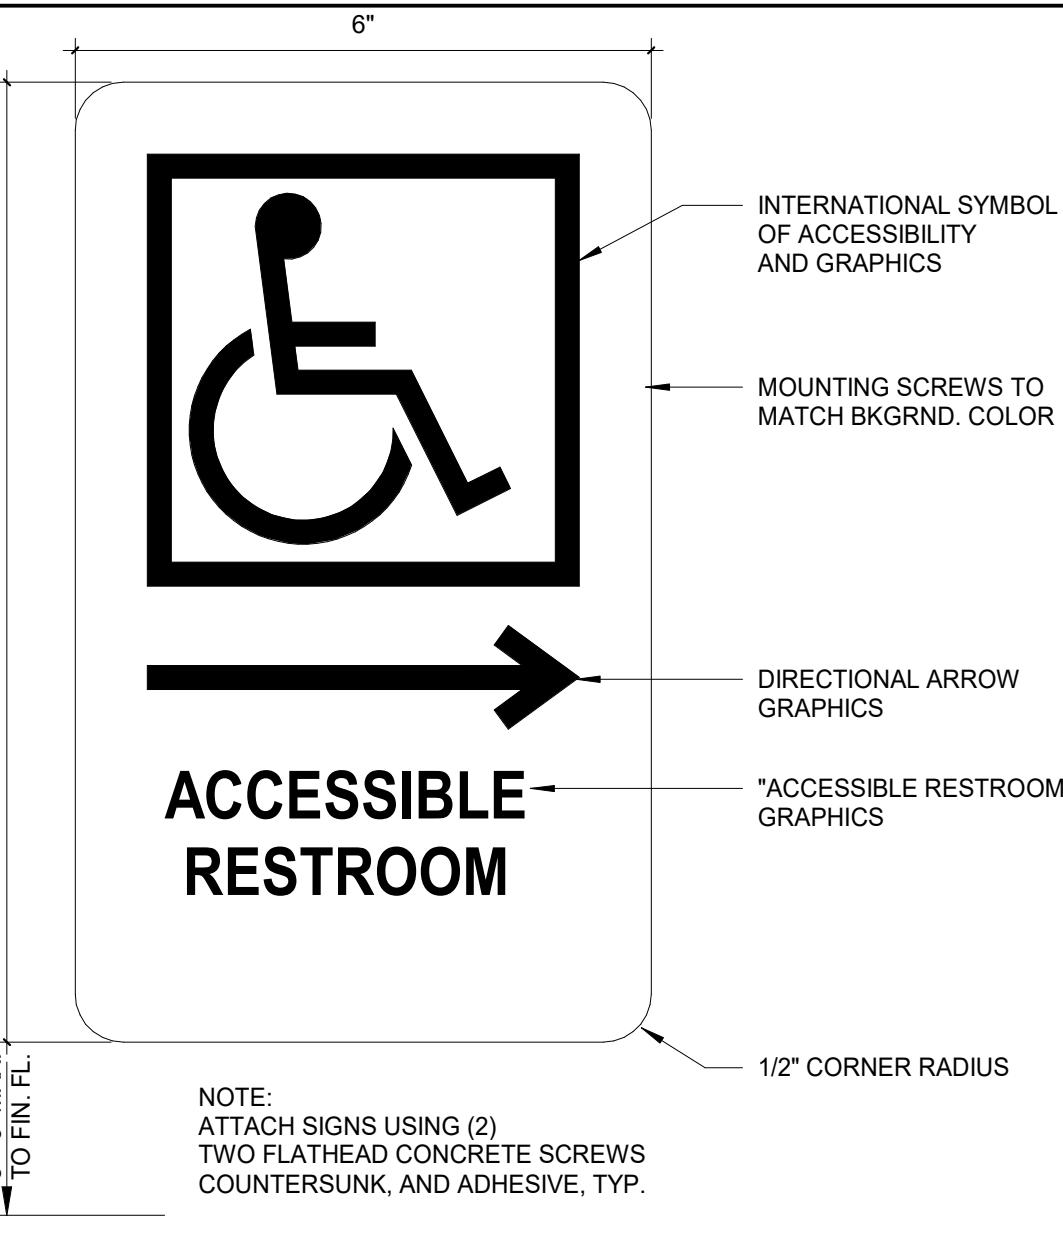


ADA RR- DIRECTIONAL SIGN 6" = 1'-0" 13

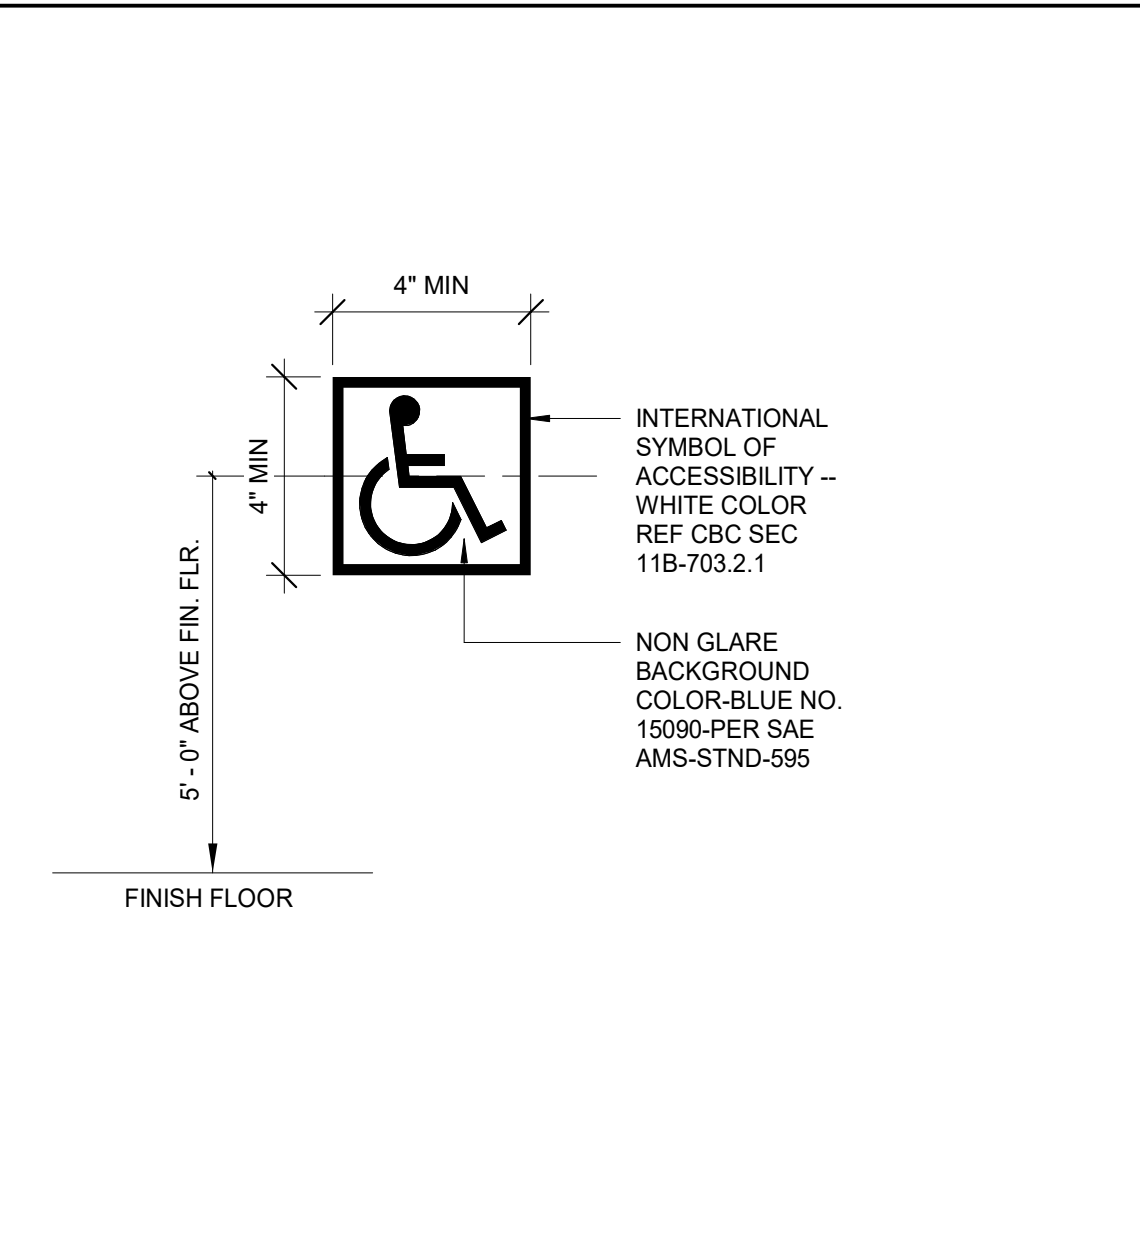

ISA SYMBOL 1" = 1'-0" 1

 


BRaille TEMPLATE 1" = 1'-0" 18

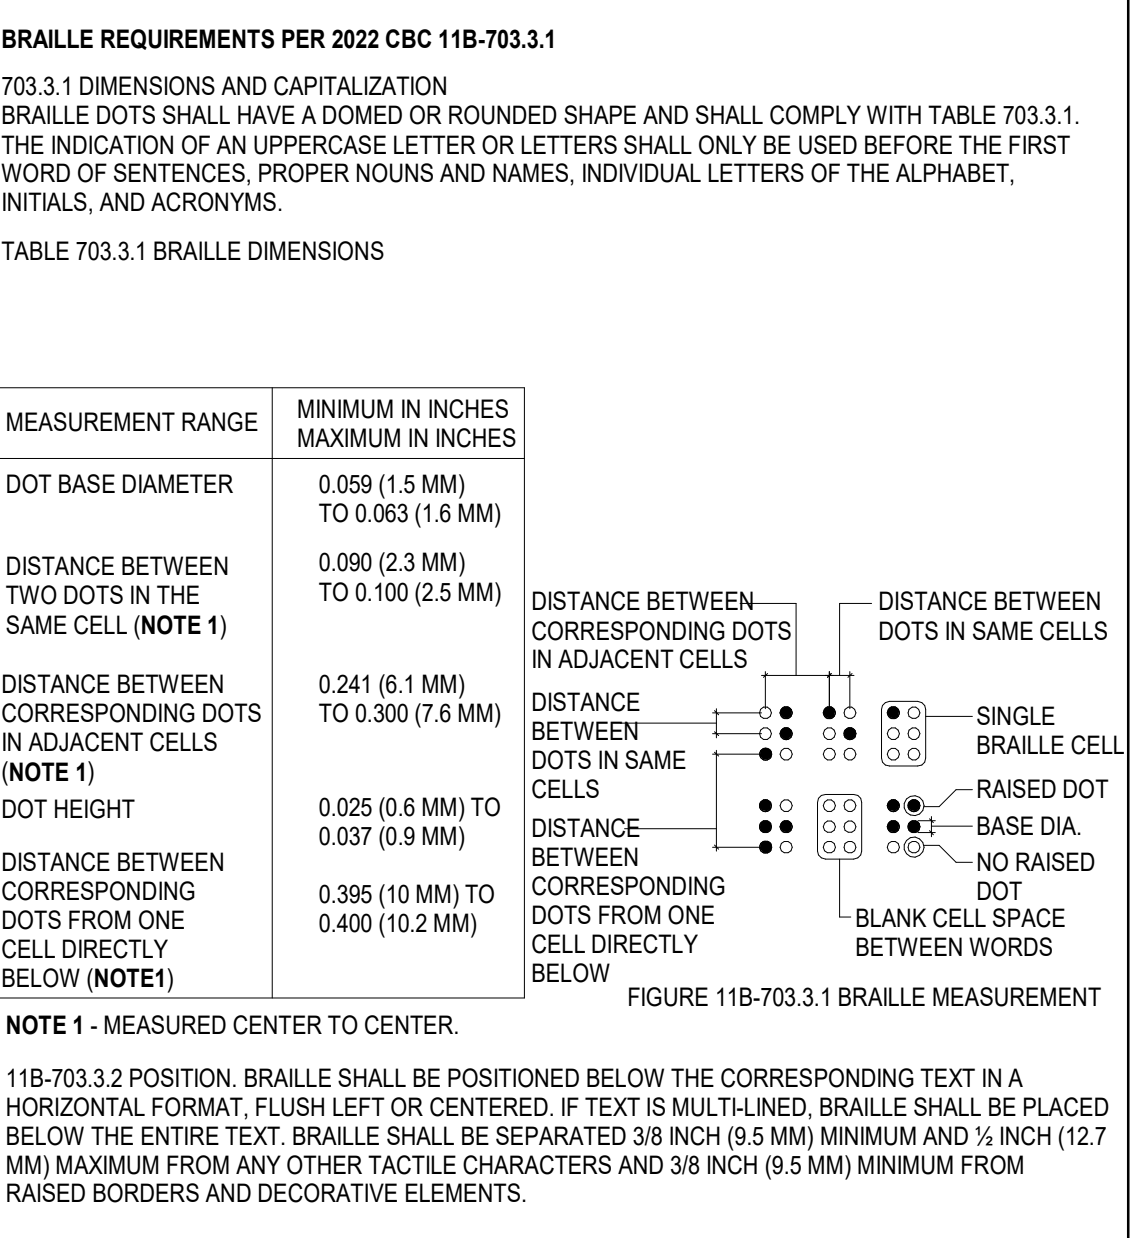

BRaille TEMPLATE 1" = 1'-0" 18




RESTROOM 1" = 1'-0" 14

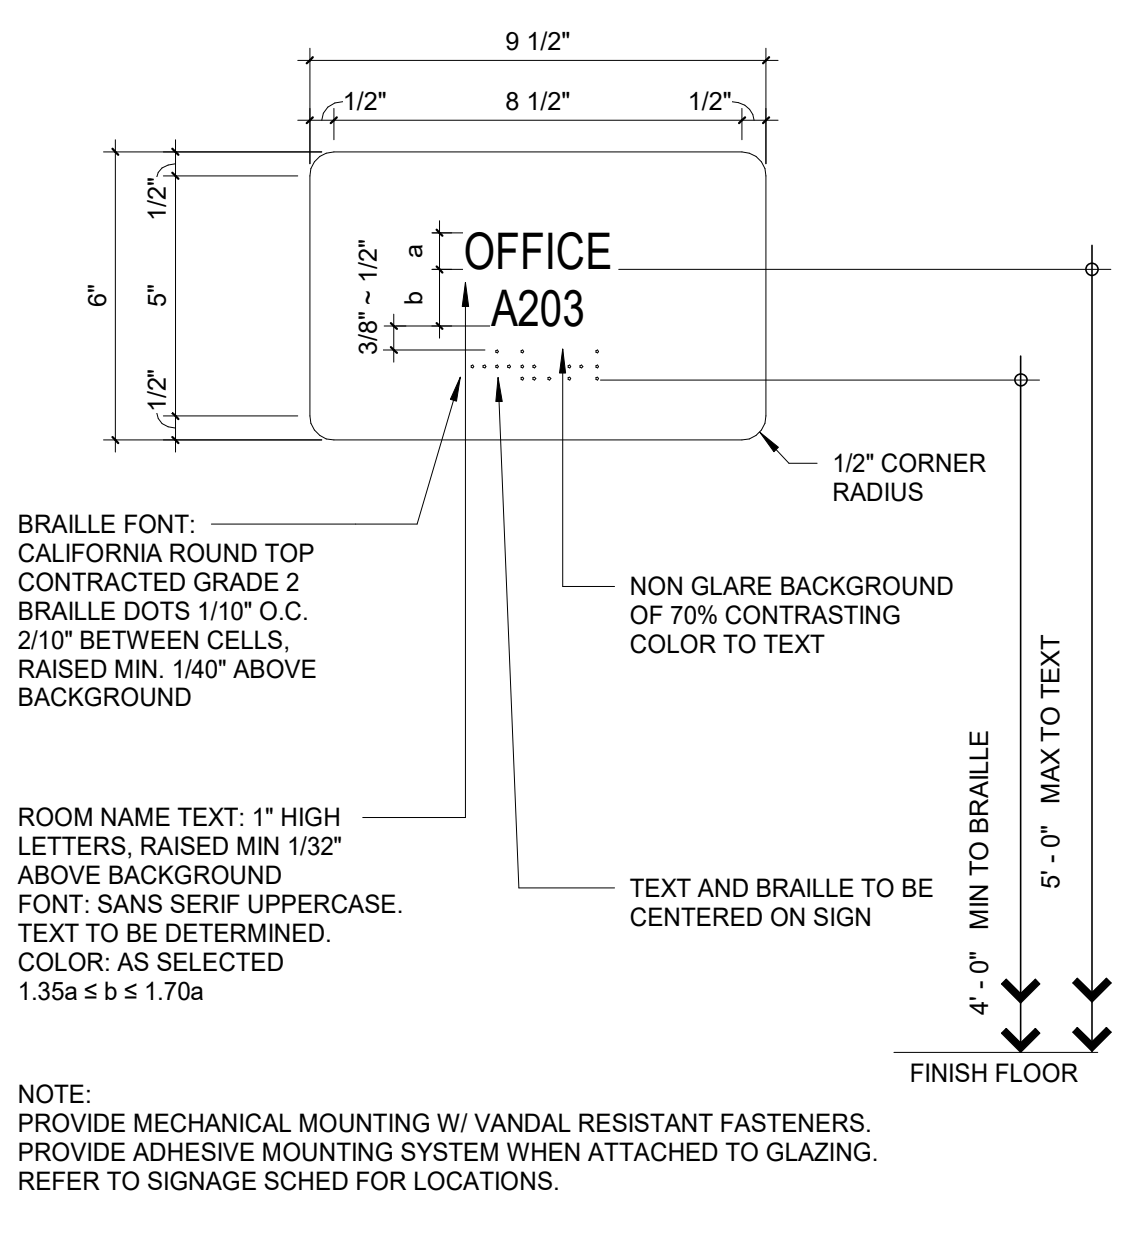


GENDER NEUTRAL / UNISEX RESTROOM 1" = 1'-0" 15

SIGNAGE SCHEDULE				2
ITEM DESCRIPTION	DETAIL	LOCATION	REMARKS	
FEMALE RESTROOM DOOR SYMBOL	3/10.1	ALL FEMALE RESTROOM DOORS	1	
MALE RESTROOM DOOR SYMBOL	7/10.1	ALL MALE RESTROOM DOORS	1	
GENDER NEUTRAL / UNISEX RESTROOM DOOR SYMBOL	11/10.1	ALL SINGLE USE RESTROOM DOORS	1	
MALE RESTROOM WALL SIGN	8/10.1	ALL MALE RESTROOMS	1, 2	
FEMALE RESTROOM WALL SIGN	4/10.1	ALL FEMALE RESTROOMS	1, 2	
NON-ACCESSIBLE RESTROOM WALL SIGN	12/10.1	ALL SINGLE USE RESTROOMS	1, 2	
ACCESSIBLE RESTROOM WALL SIGN	15/10.1	ALL SINGLE USE RESTROOMS	1, 2	
ACCESSIBLE ENTRY SIGN	1/10.1	ALL MAIN EXTERIOR BUILDING ENTRIES	1	
TACTILE EXIT SIGN	21/10.1	EXTERIOR EXIT DOORS	1, 2, 3	
TACTILE EXIT SIGN	21/10.1	CORRIDOR AND HALLWAY EXIT DOORS	1, 2, 3	
TACTILE EXIT SIGN	21/10.1	AT HORIZONTAL EXIT DOORS	1, 2	
TACTILE EXIT SIGN	-	N/A	-	
ROOM CONTROL SIGNAGE	10/10.1	ALL INTERIOR & EXTERIOR ROOMS	1, 2	
ACCESSIBLE RR DIRECTIONAL SIGN	13/10.1	ALL SINGLE USE RESTROOMS	1, 2	


ROOM CONTROL SIGNAGE 3" = 1'-0" 10

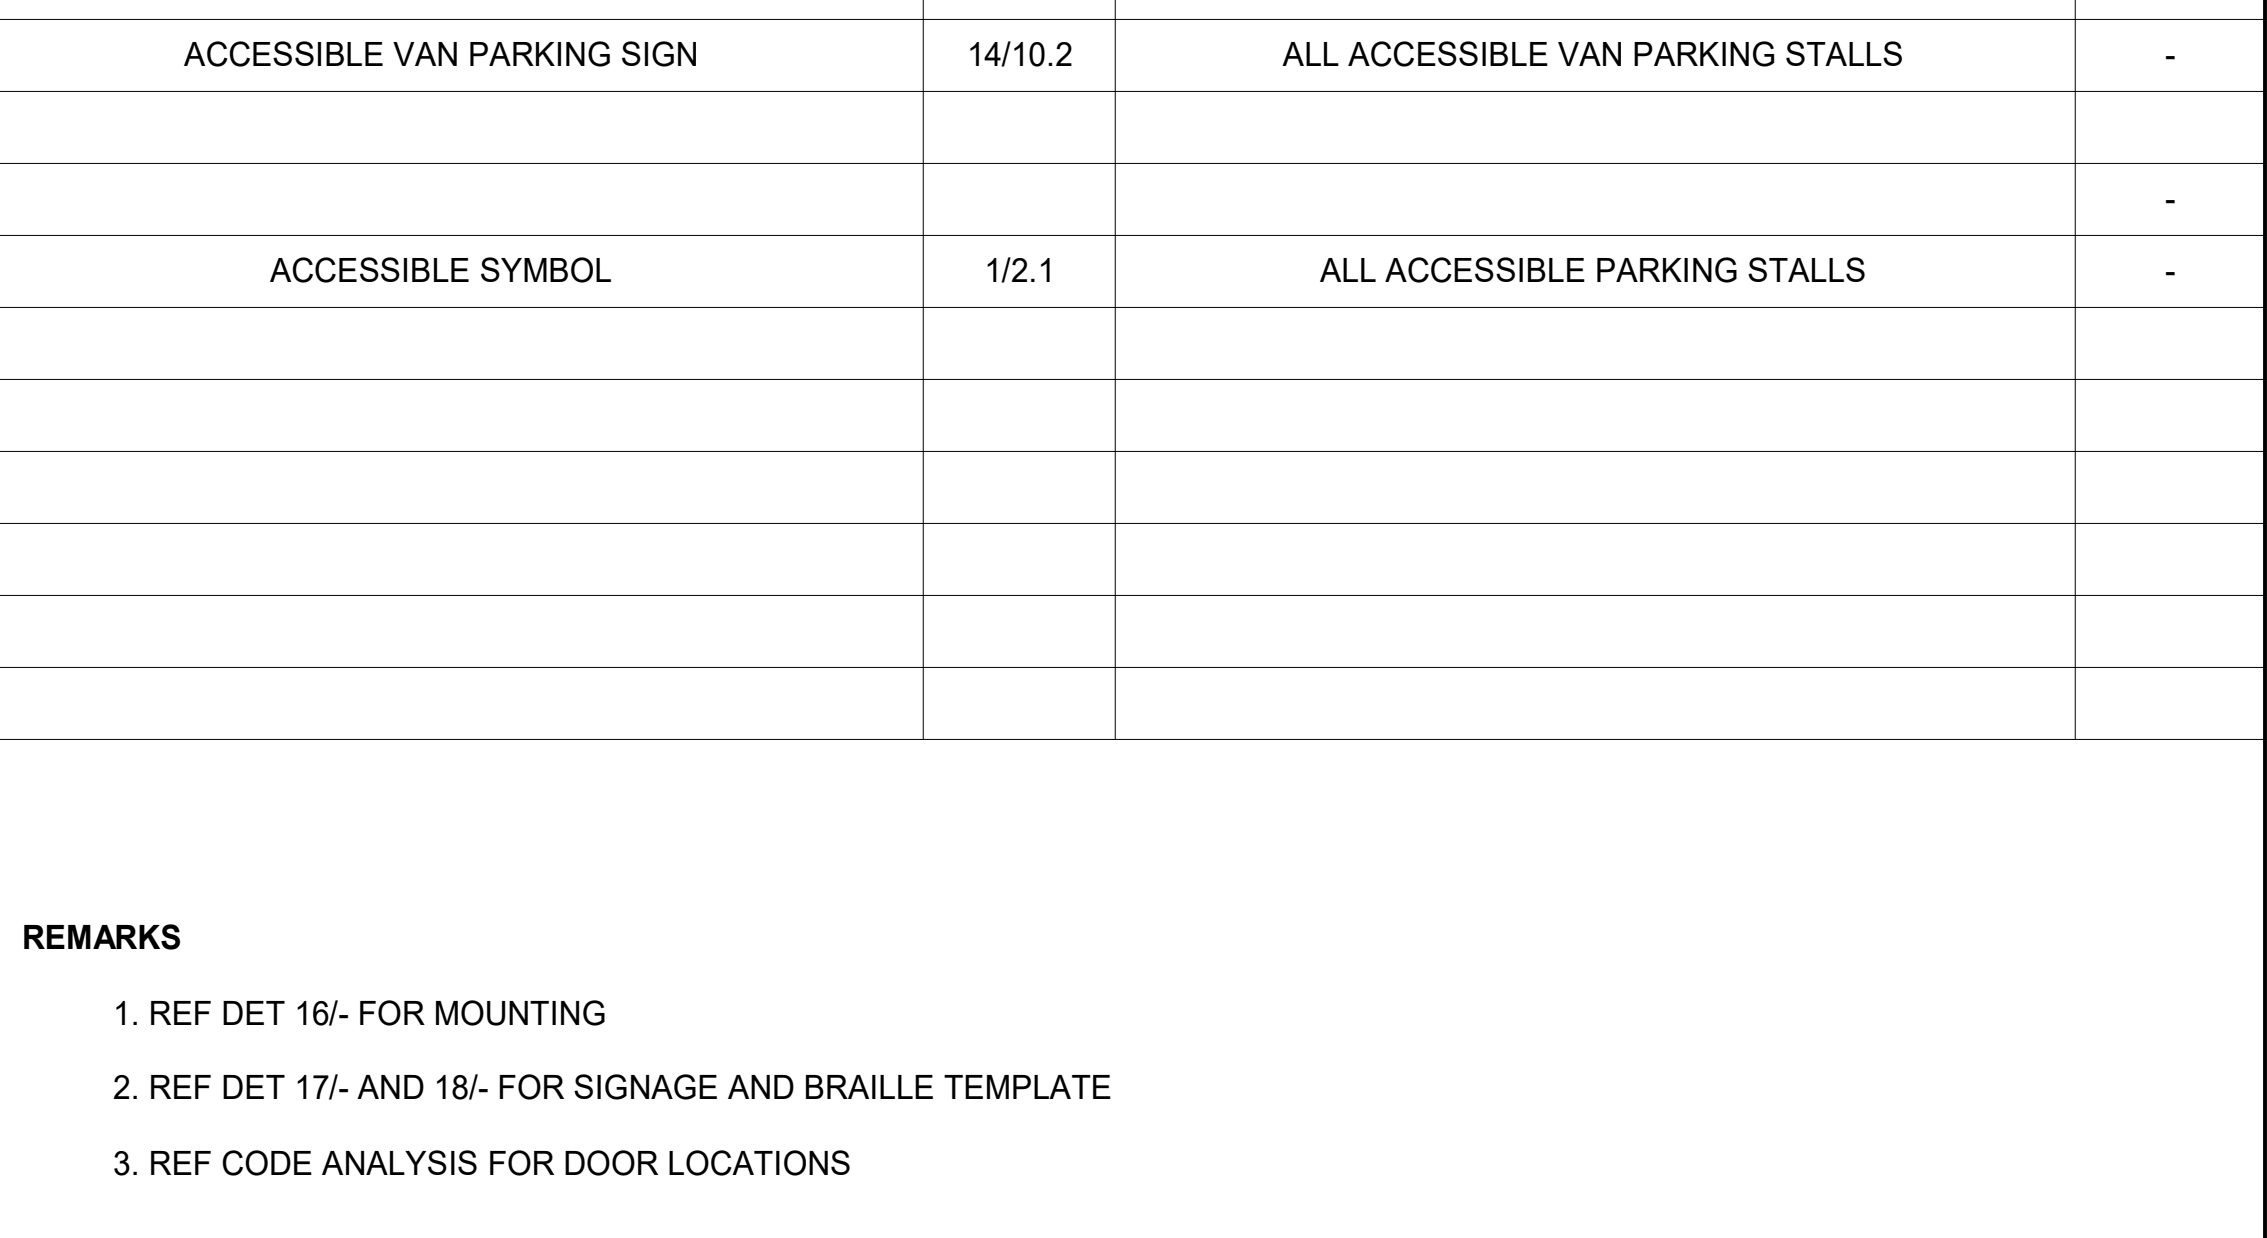


MEN/BOYS 1" = 1'-0" 7

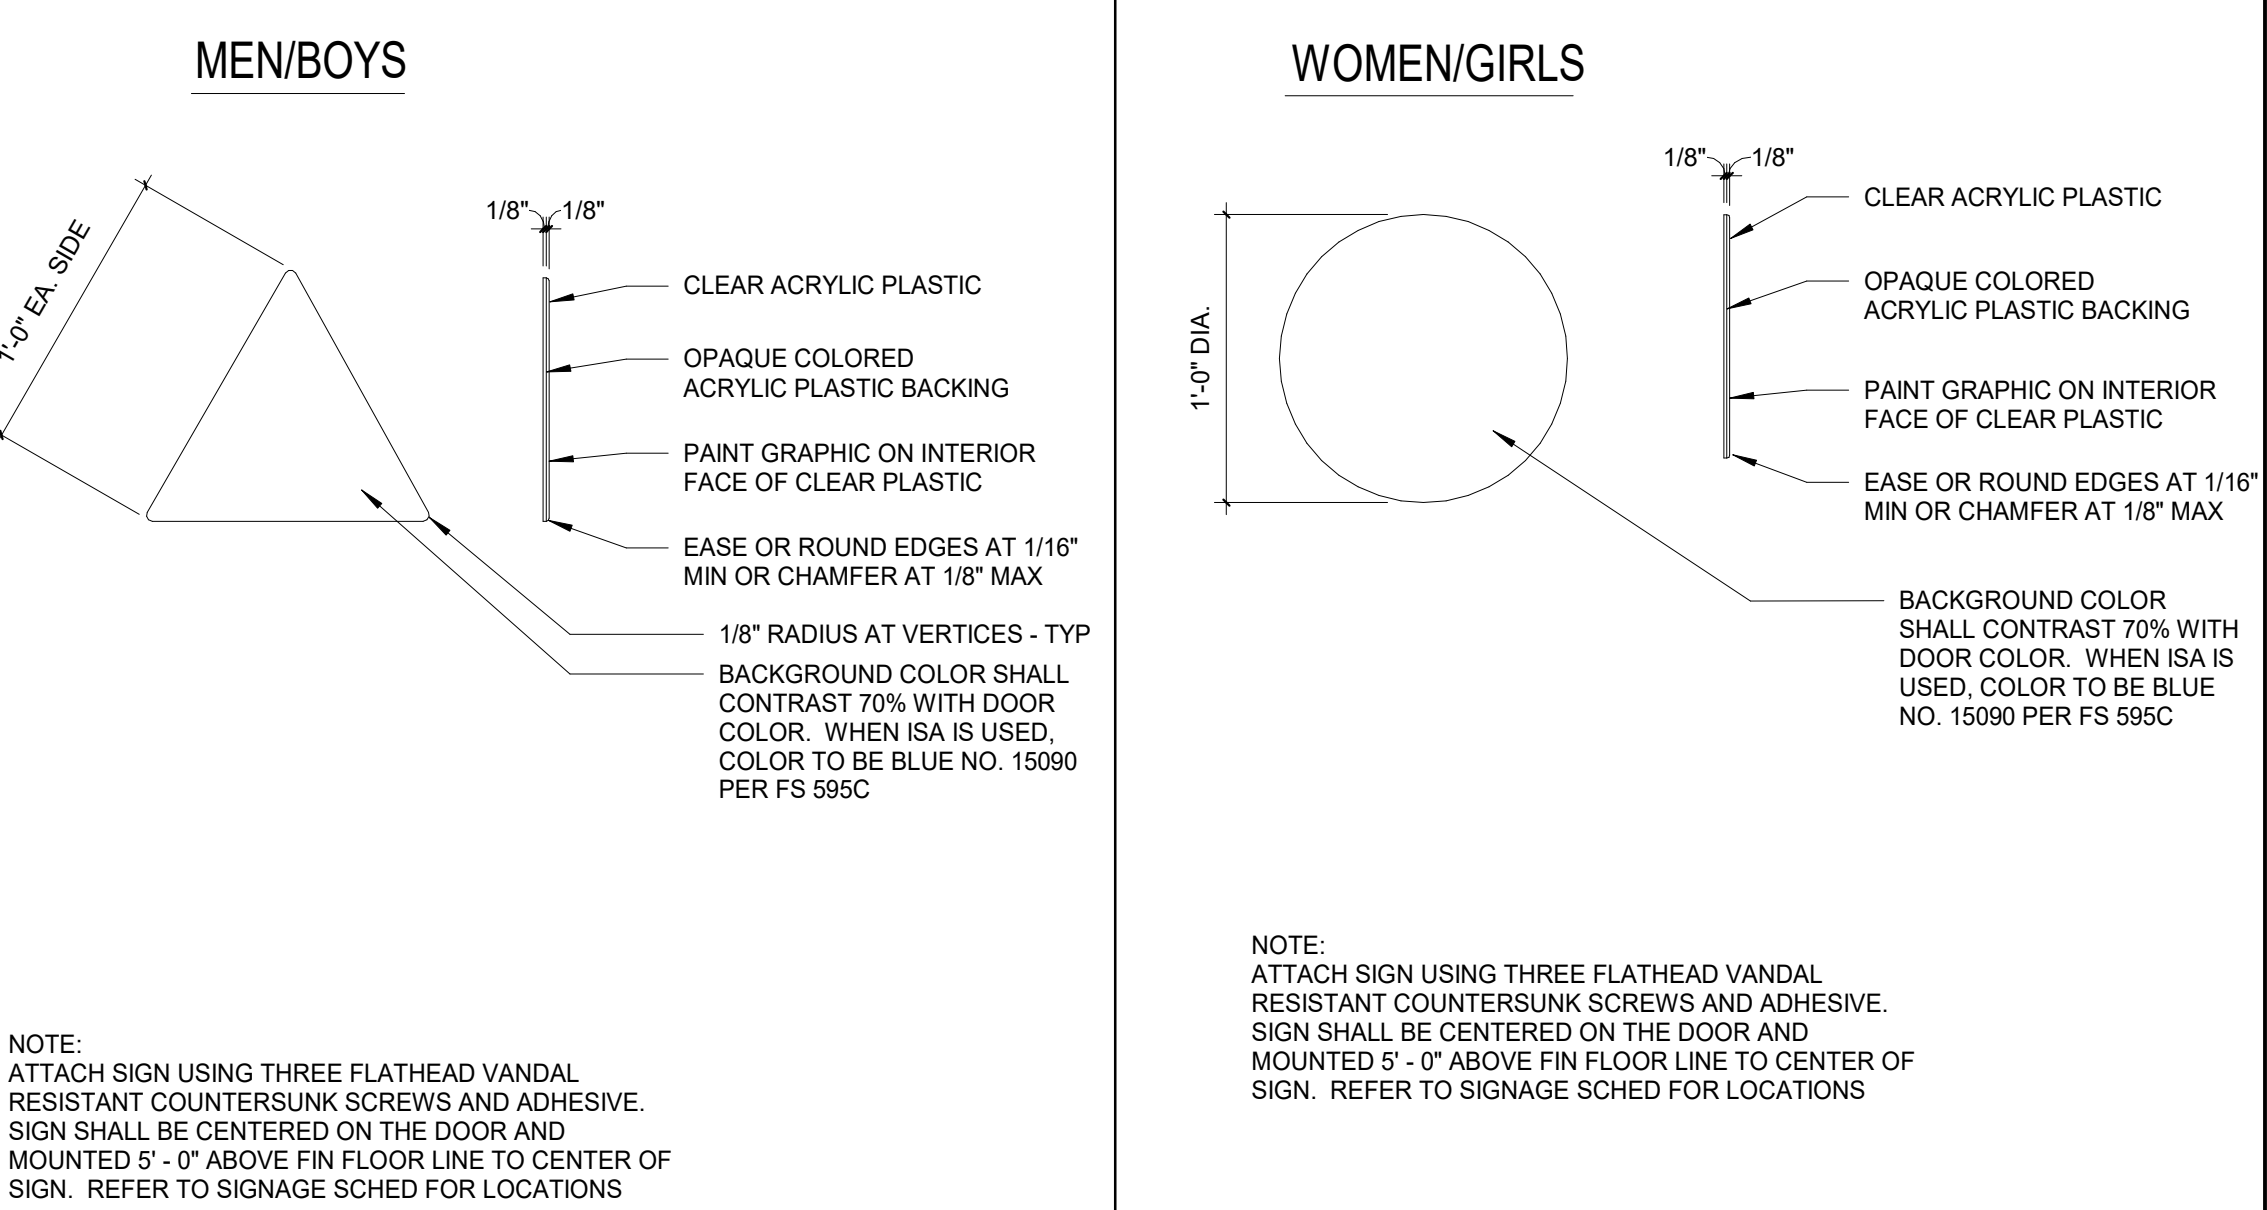


RESTROOM DOOR SYMBOL 1 1/2" = 1'-0" 11

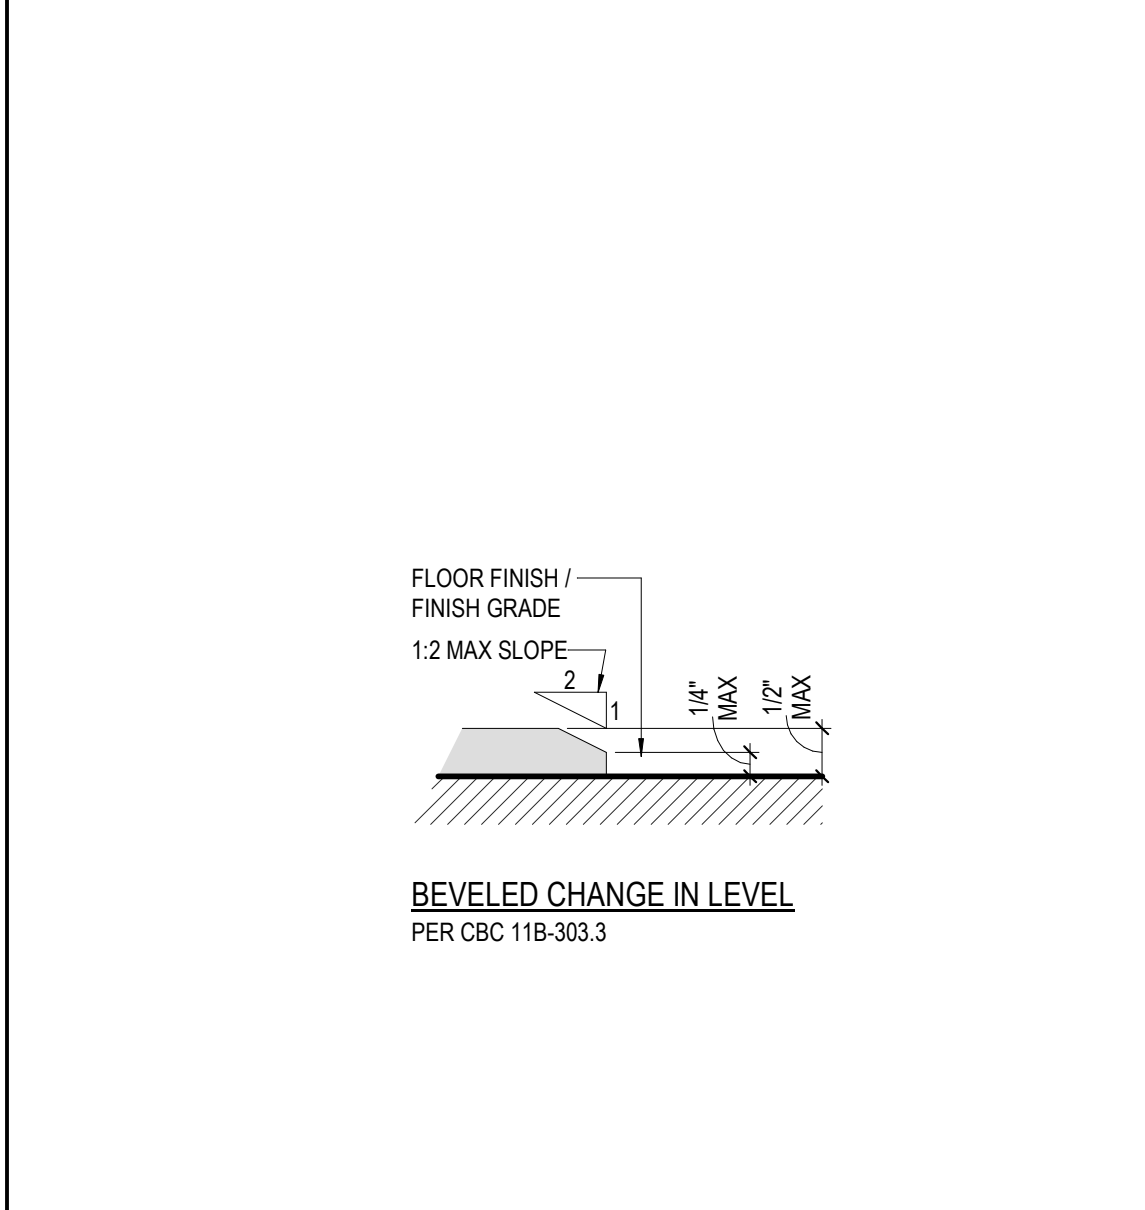


TRANSITION REQUIREMENTS 6" = 1'-0" 22

 


WALL MTD ACC. RR. SIGN 1 1/2" = 1'-0" 15

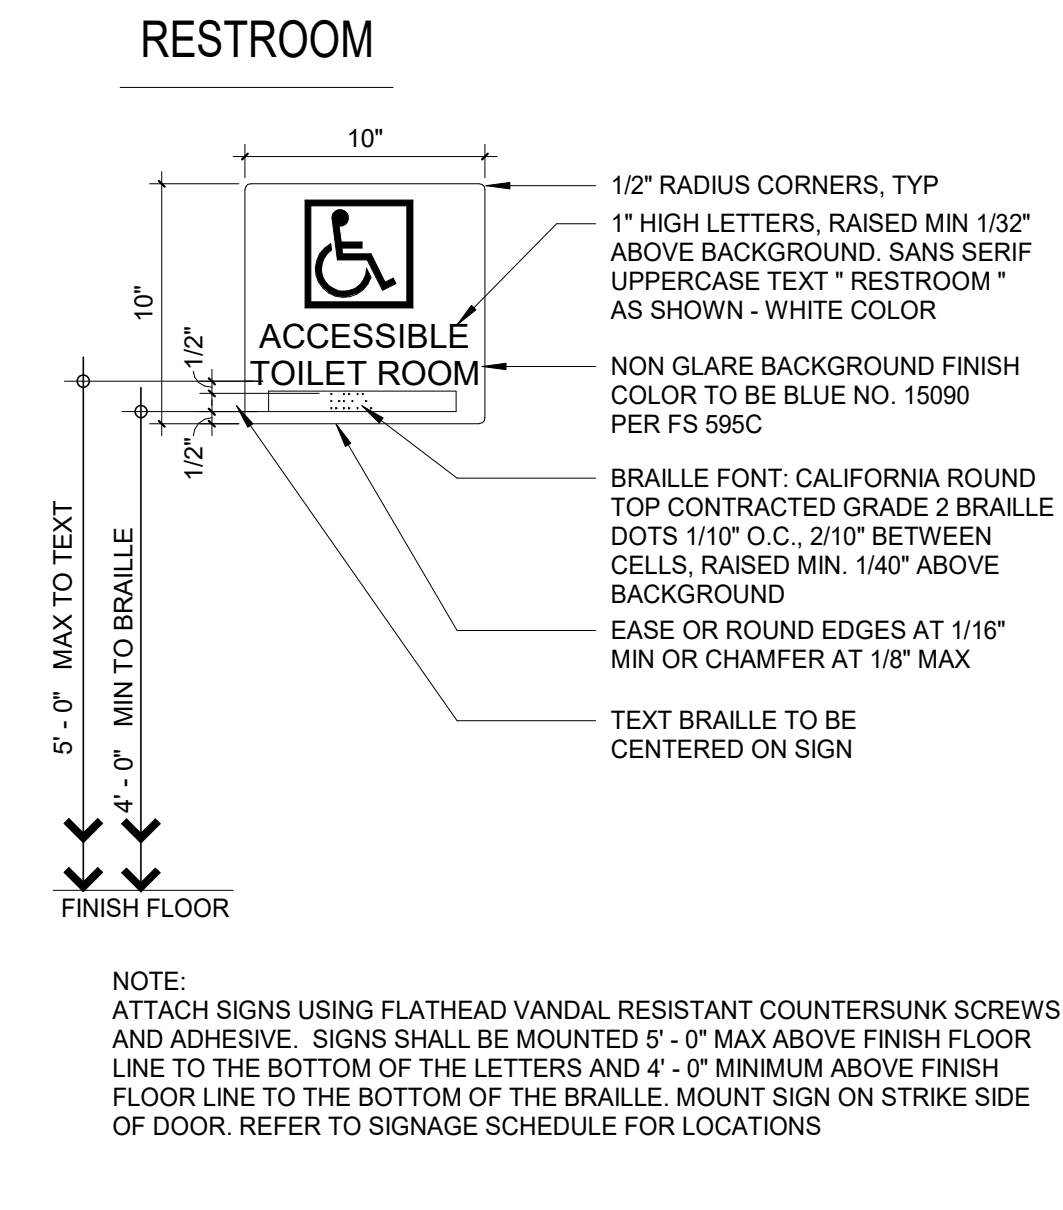


RESTROOM DOOR SYMBOL 1 1/2" = 1'-0" 11

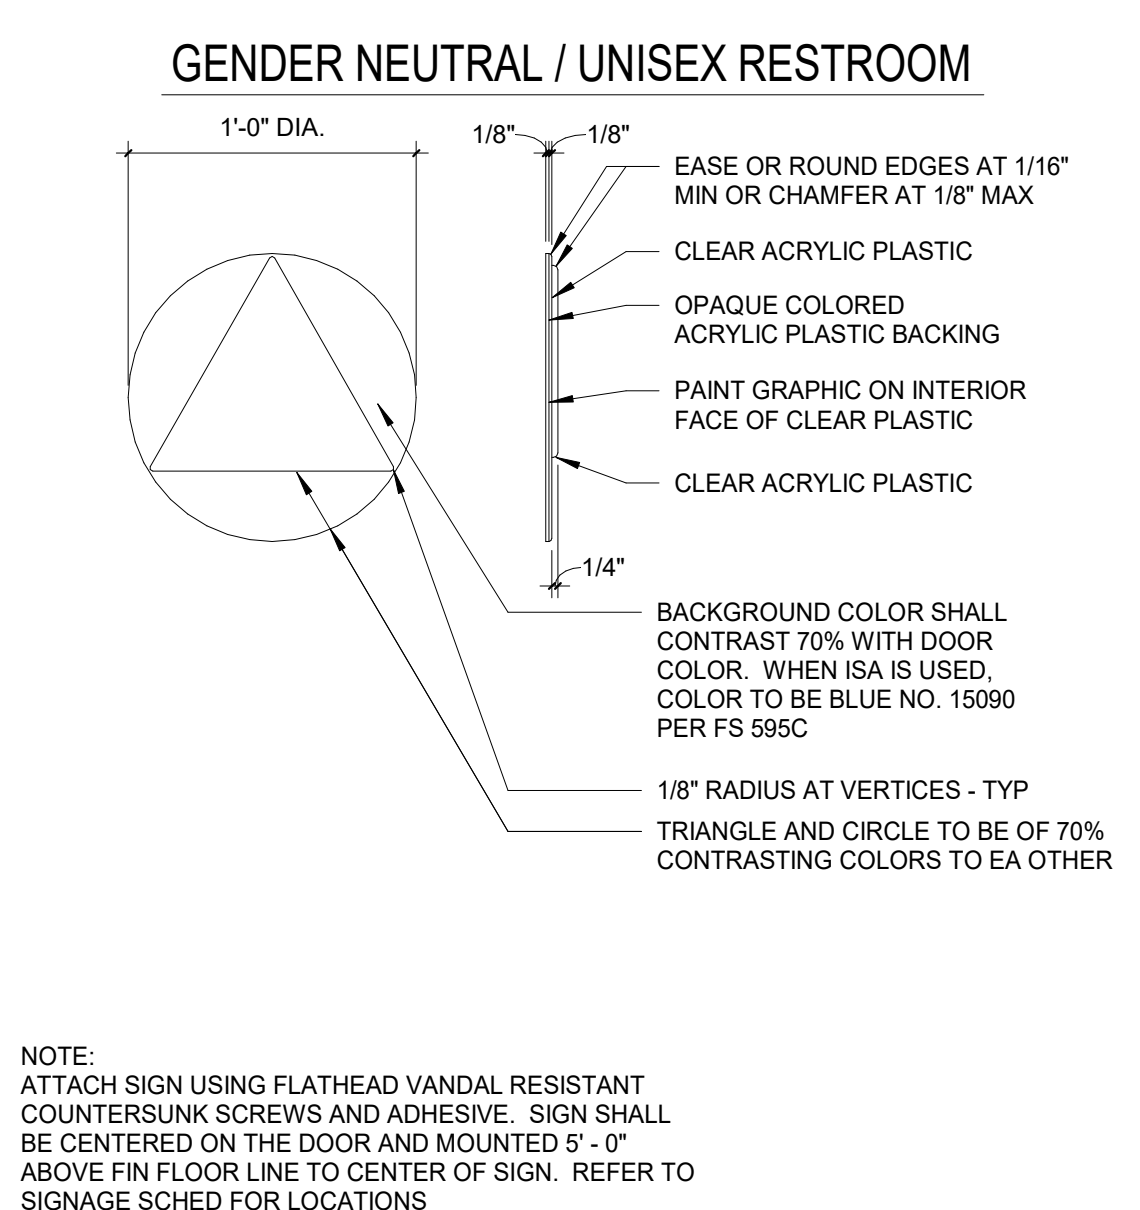


MEN/BOYS 1" = 1'-0" 7

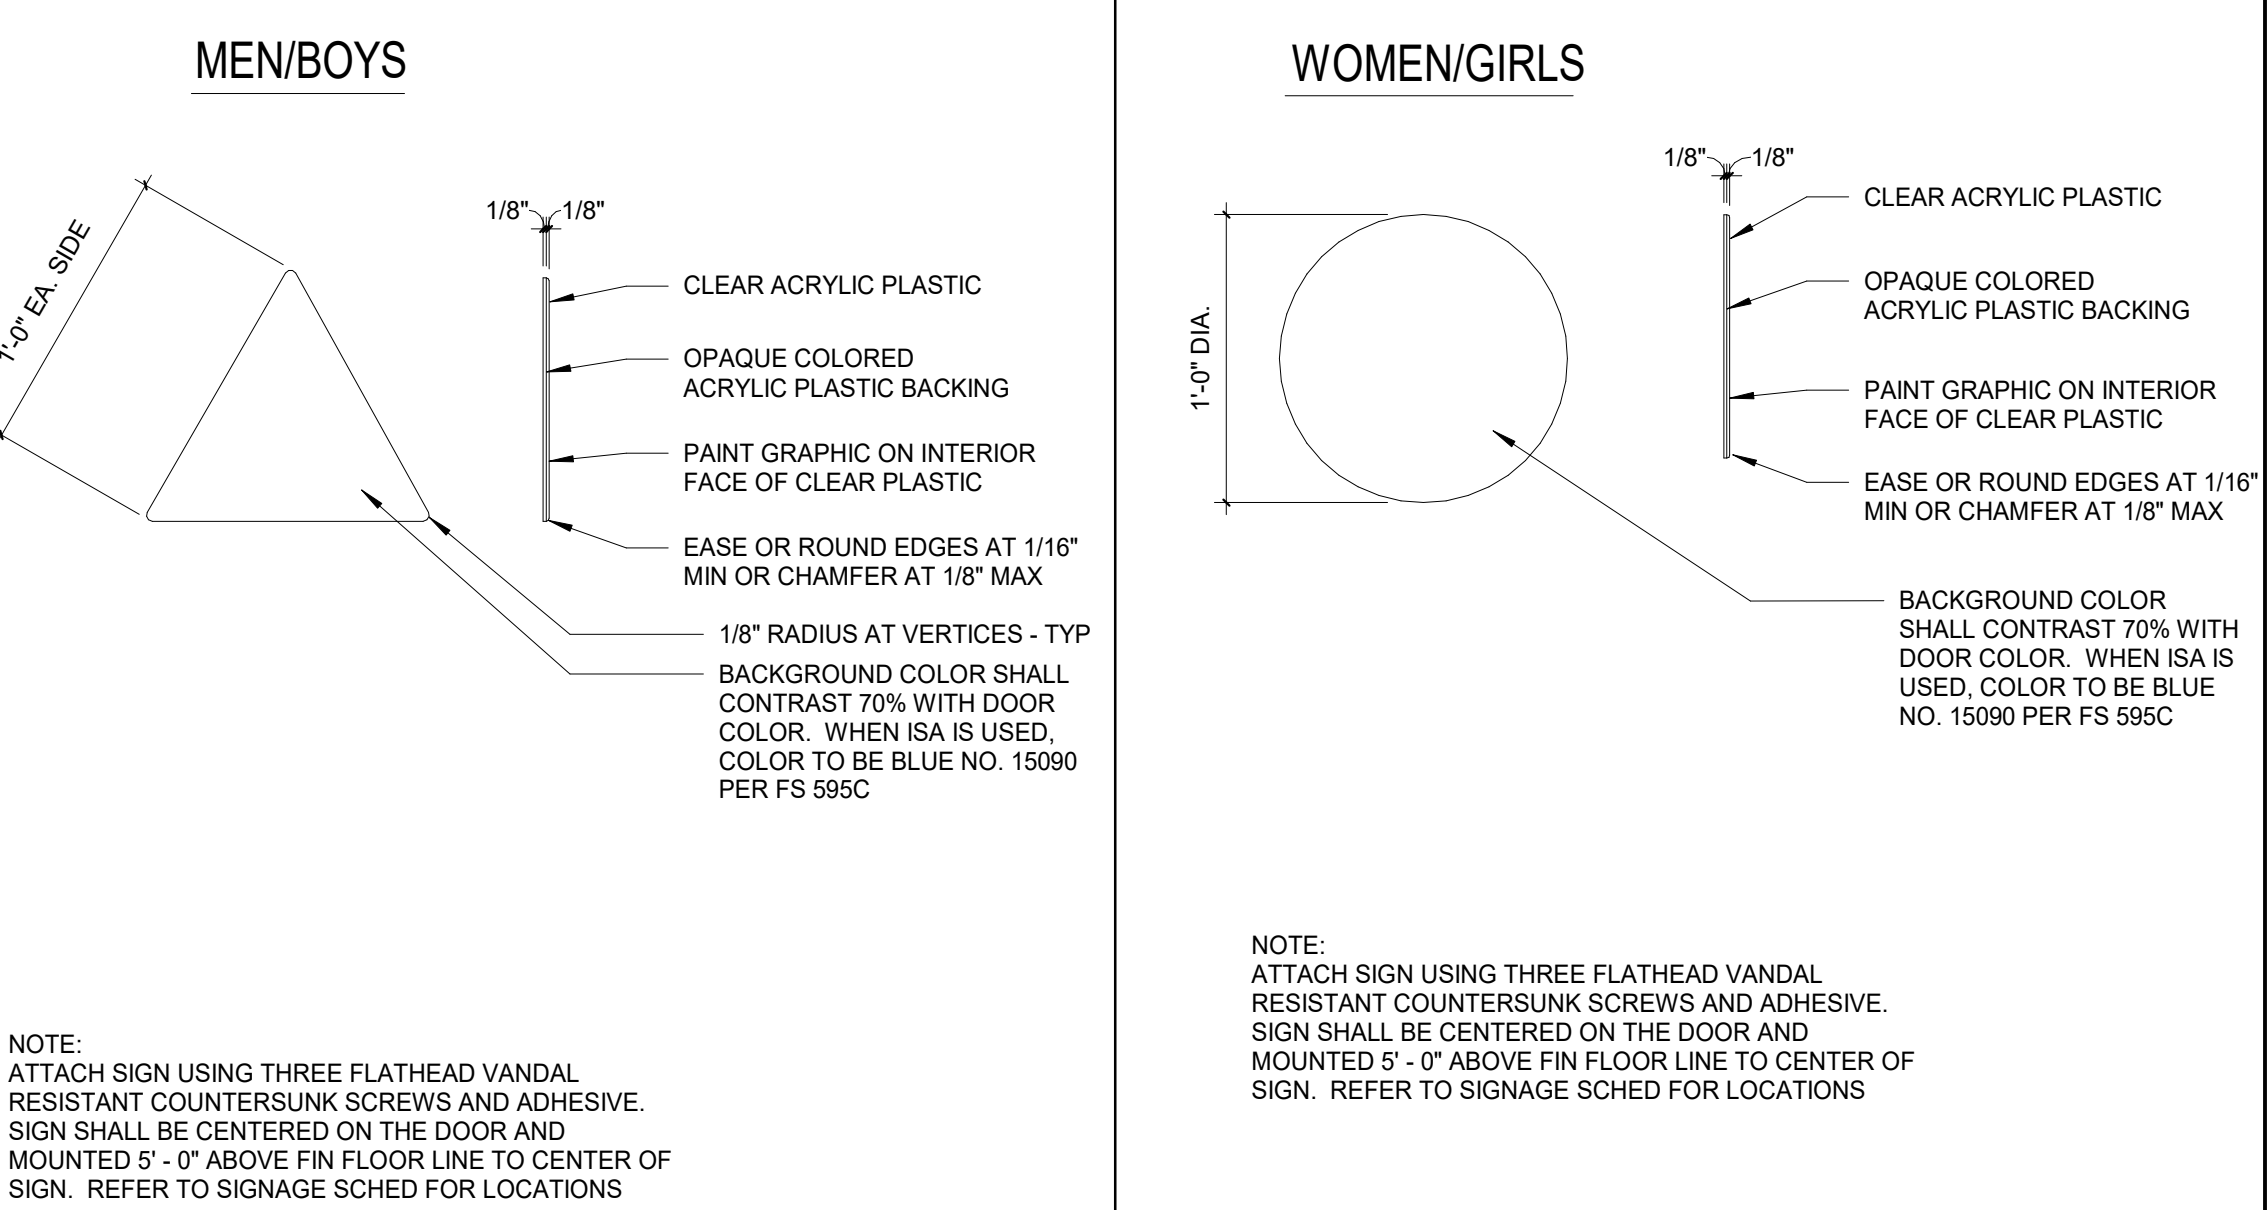


WOMEN/GIRLS 1" = 1'-0" 7

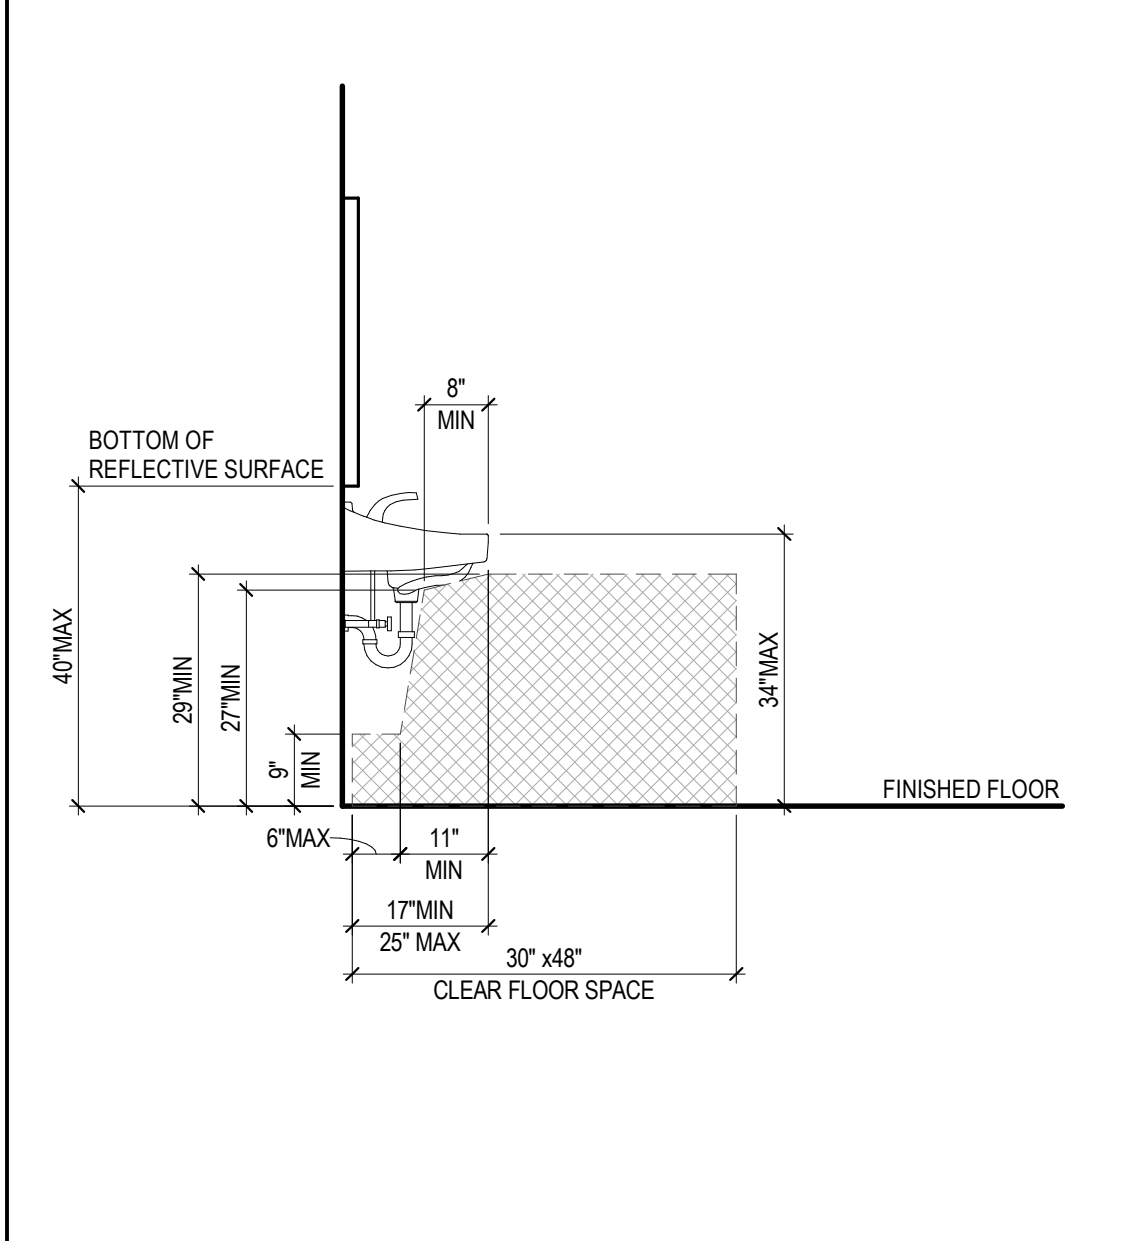


ACCESSIBLE LAVATORY 1/2" = 1'-0" 23

 


SIGNAGE MOUNTING DETAIL 1/2" = 1'-0" 16

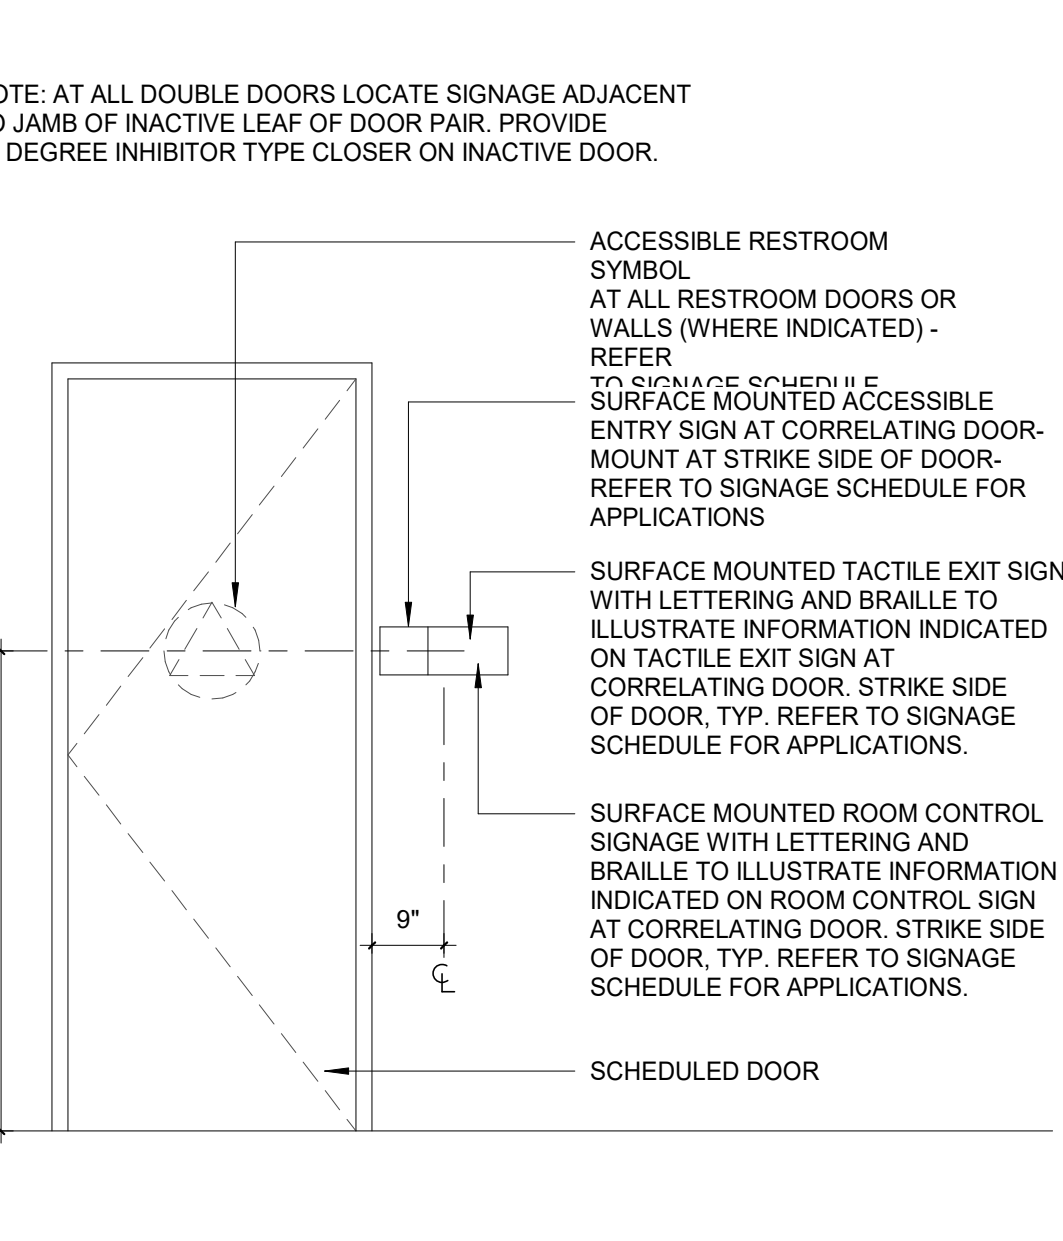

WALL MTD NON-ACC. RR. SIGN 1 1/2" = 1'-0" 12

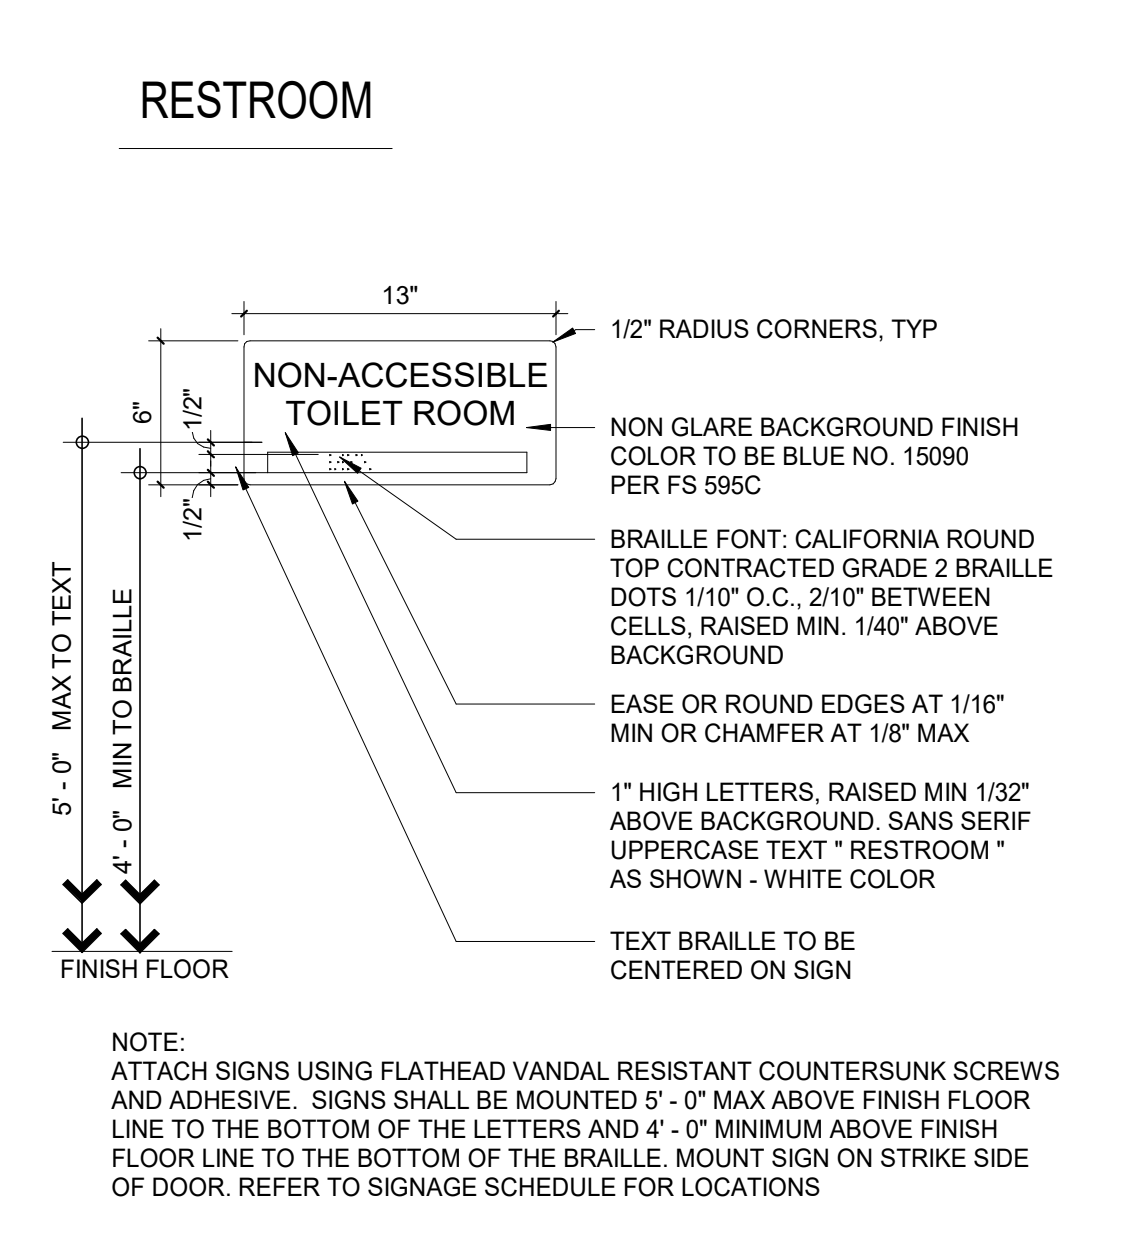

MEN/BOYS 1" = 1'-0" 7

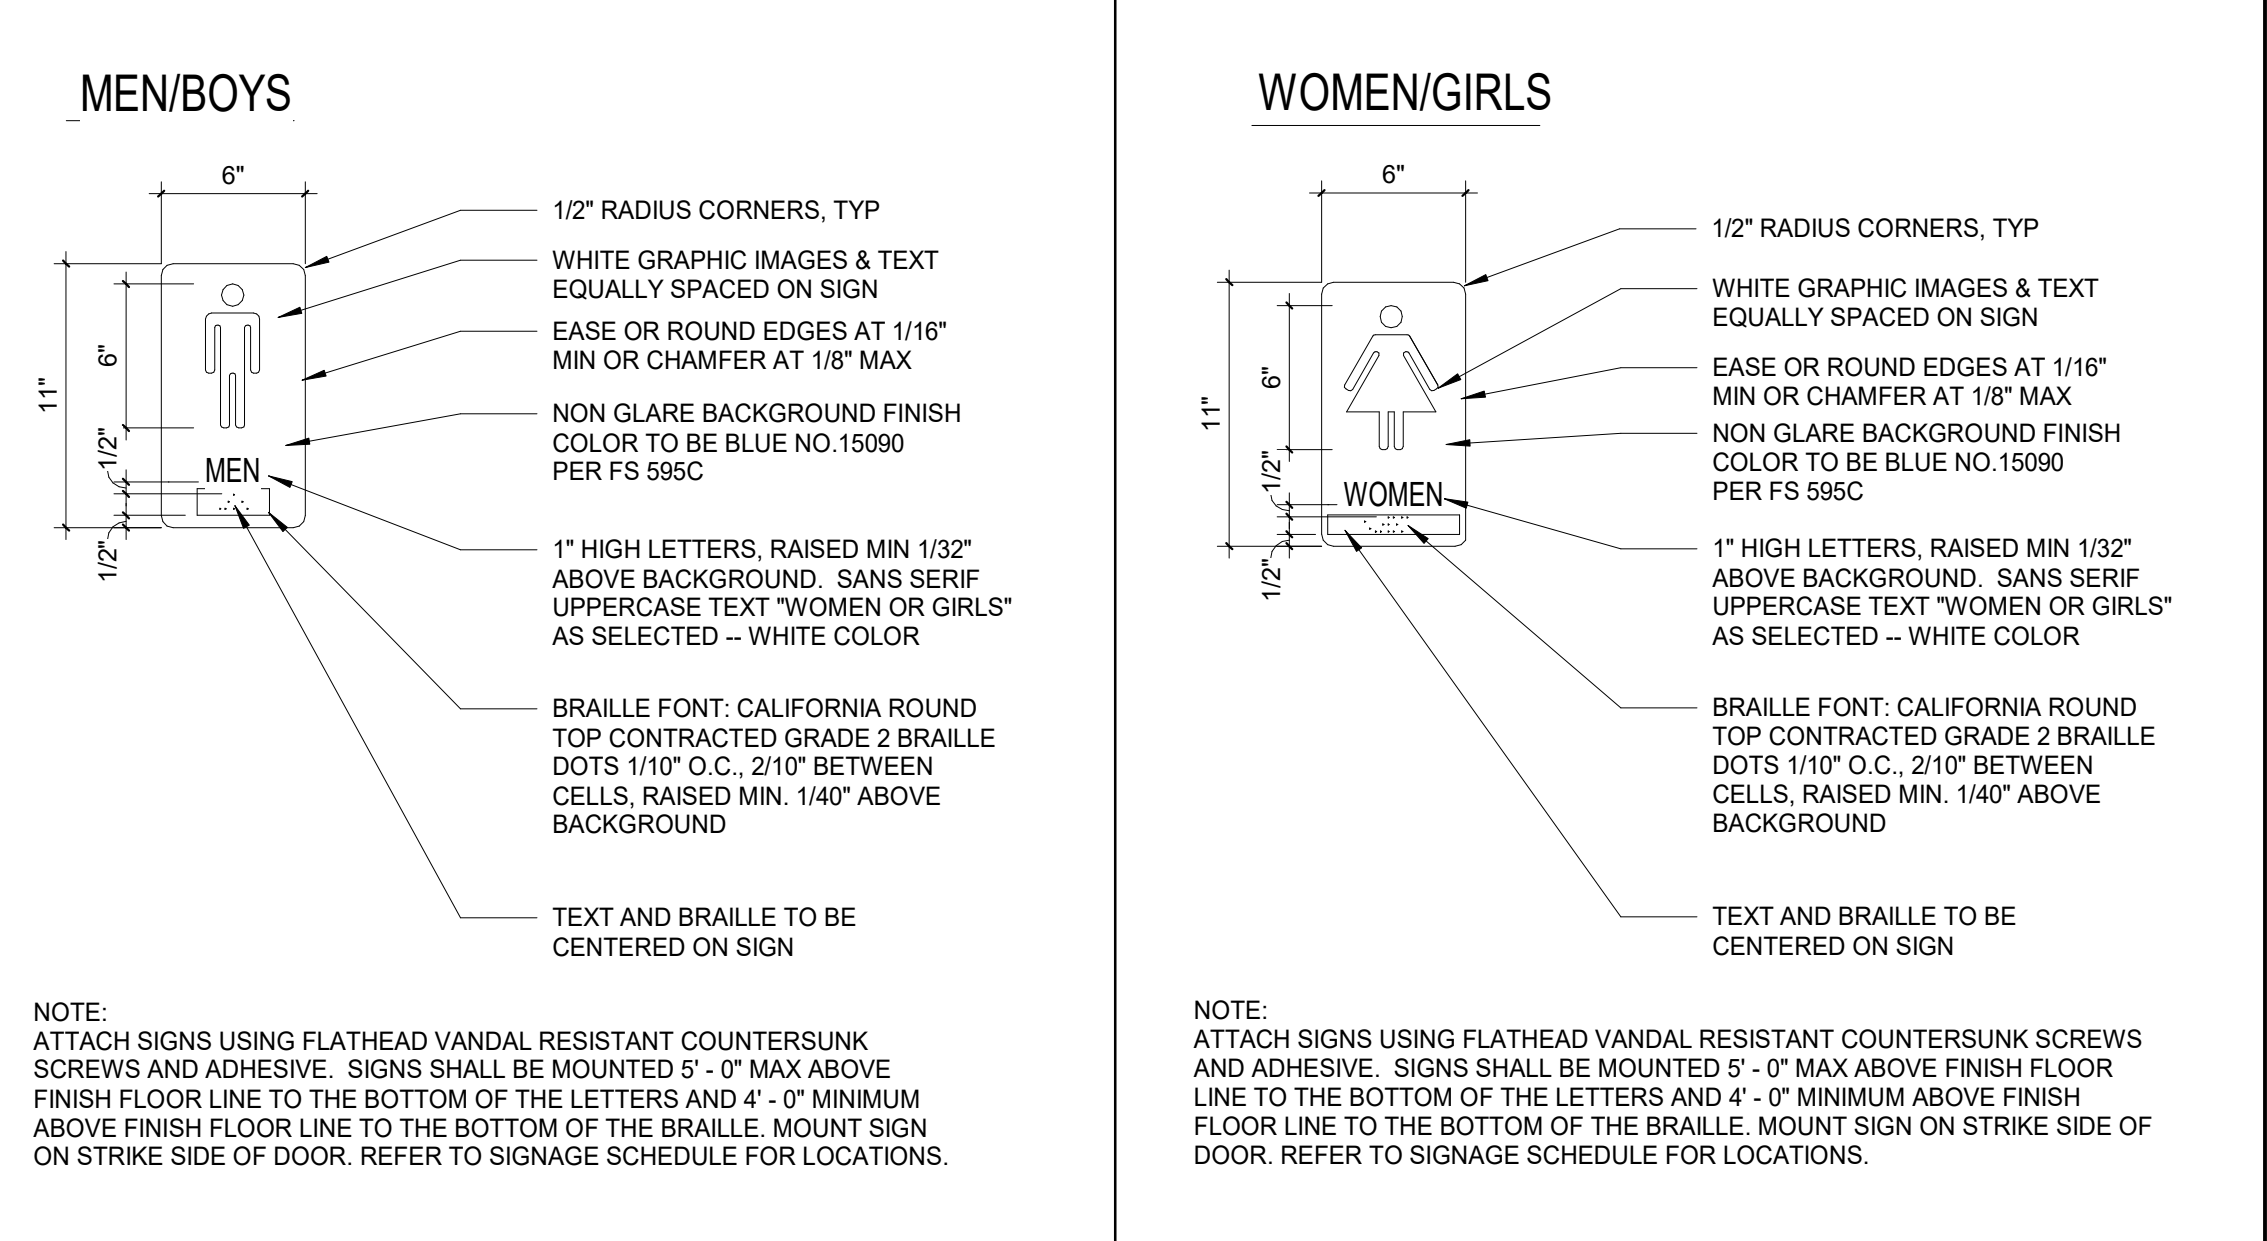

WOMEN/GIRLS 1" = 1'-0" 7

IDENTIFICATION STAMP
DIV. OF THE STATE ARCHITECT
APP: 03-125612 INC:
REVIEWED FOR:
SS ☒ FLS ☒ ACS ☒
DATE: 04/02/2026

PE BUILDING
MODERNIZATION AT
EL ROBLE IS

666 N MOUNTAIN AVE
CLAREMONT, CA 91711
BSA APPC NO.: 03-125612 DSA FILE NO.: 19-21

ARCHITECT
CLAREMONT
UNIFIED SCHOOL DISTRICT


CHECKED BY: XX
DRAWN BY: XX

CLIENT
CLAREMONT UNIFIED SCHOOL DISTRICT
DATE 10/10/25 PROJECT NUMBER 250176
DRAWING HISTORY
No. Description Date
1 Rev Issue 00000000


CHECKED BY: XX
DRAWN BY: XX


10.1

665 N MOUNTAIN AVE,
CLAREMONT, CA 91711
DSA APPL. No.: 03-125612 DSA FILE NO.: 19-21

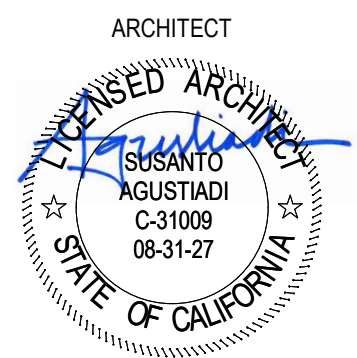

SPECIALTY DETAILS

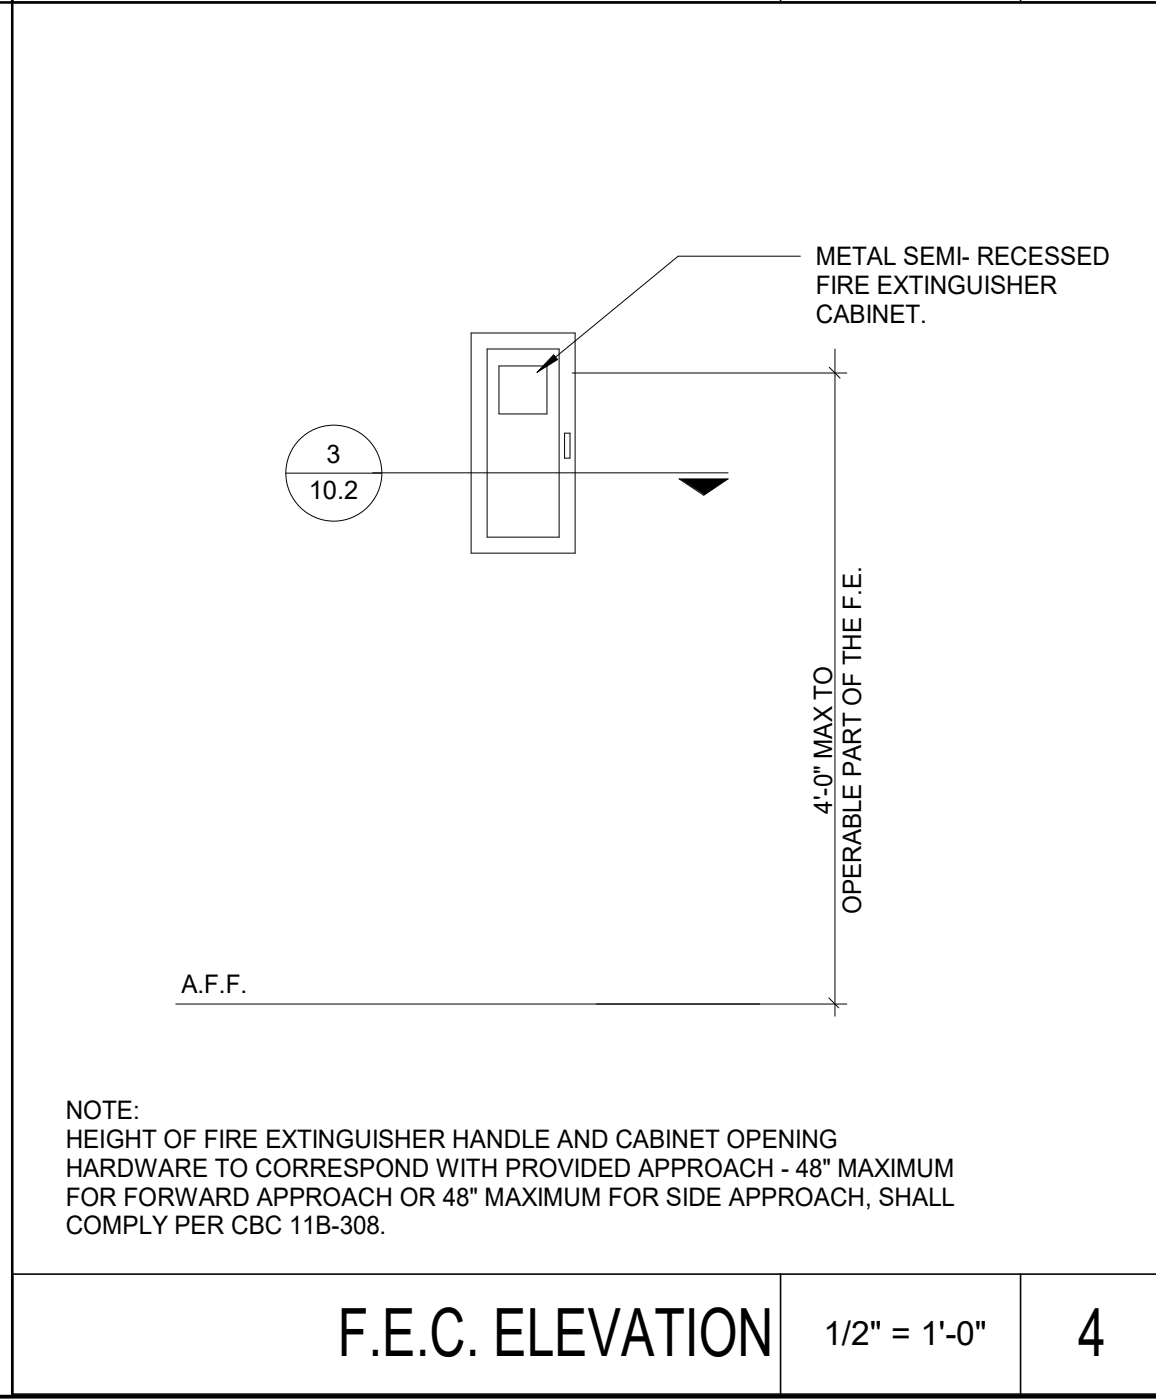


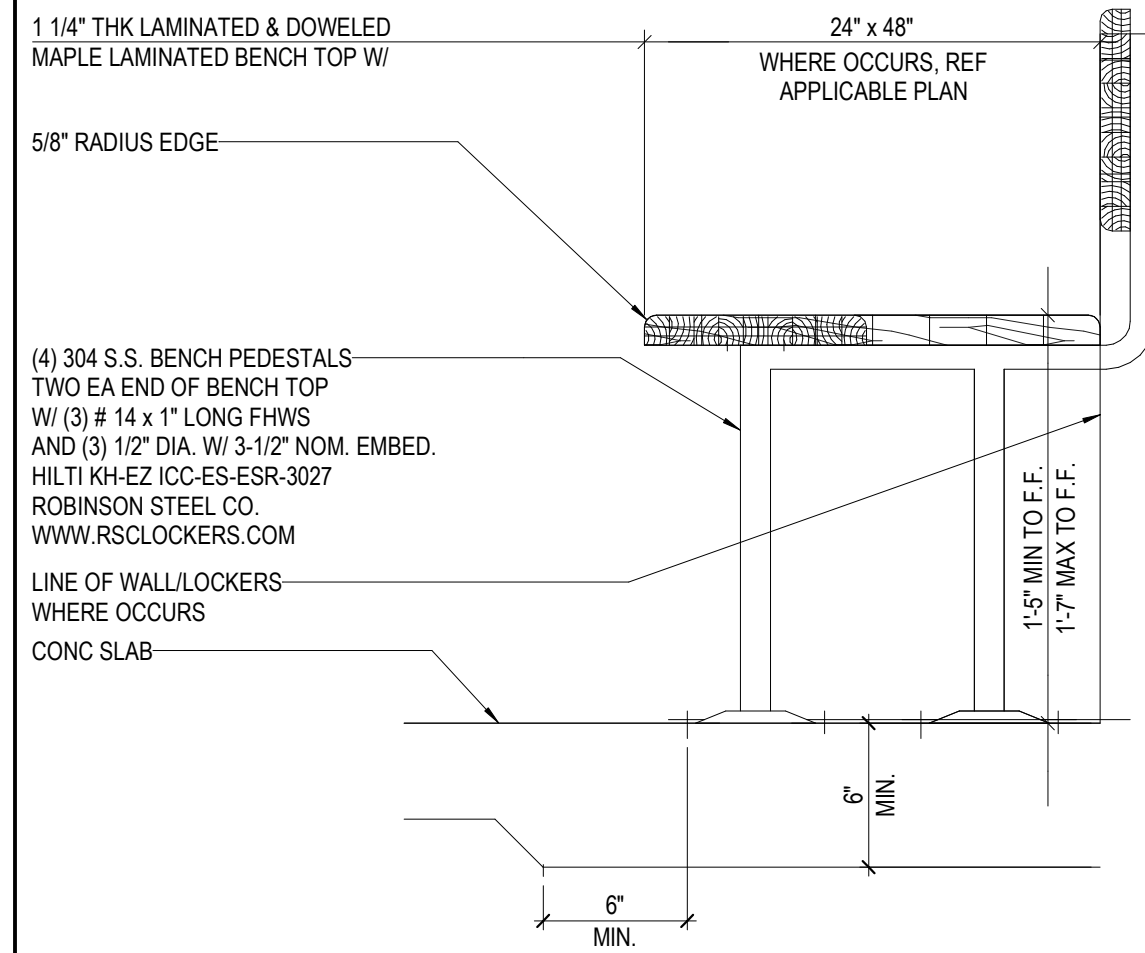

ACCESSIBLE CHANGING BENCH

1 1/2" = 1'-0"


22

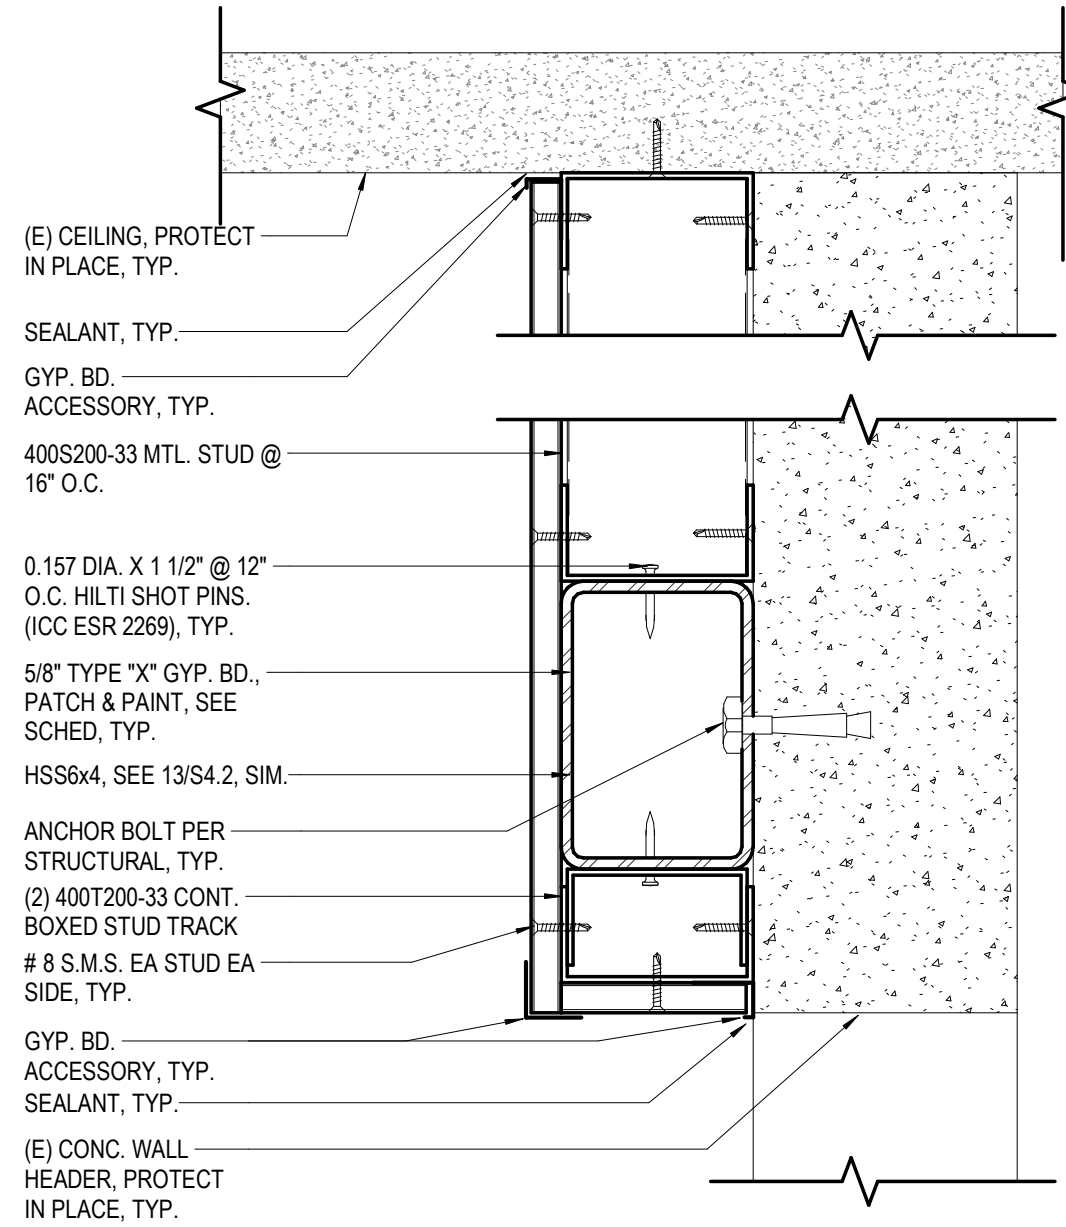

HEADER STEEL SUPPORT

3" = 1'-0"


19

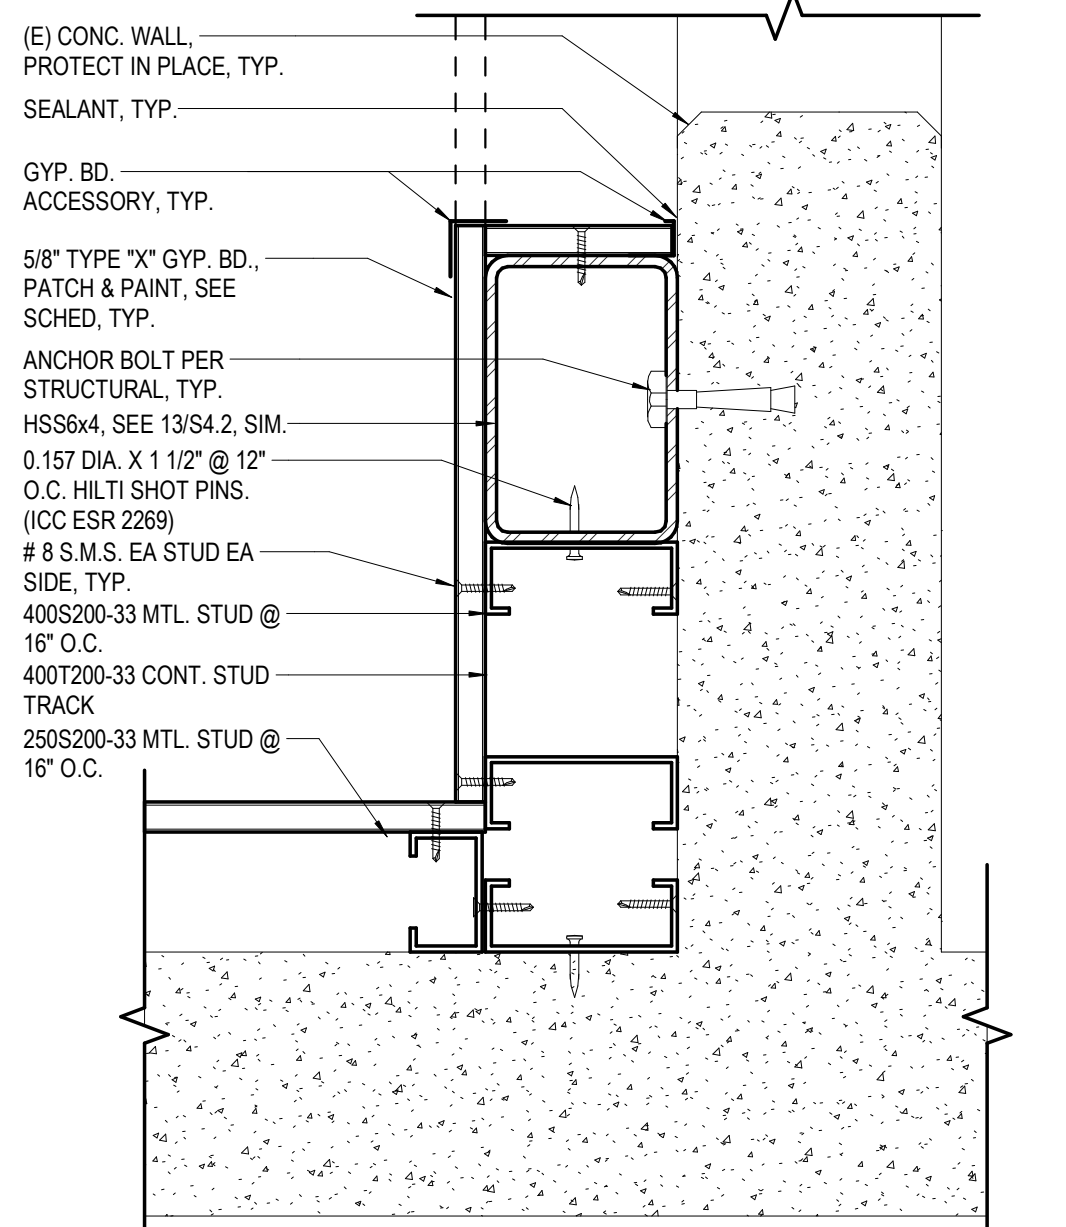

JAMB STEEL SUPPORT

3" = 1'-0"


20

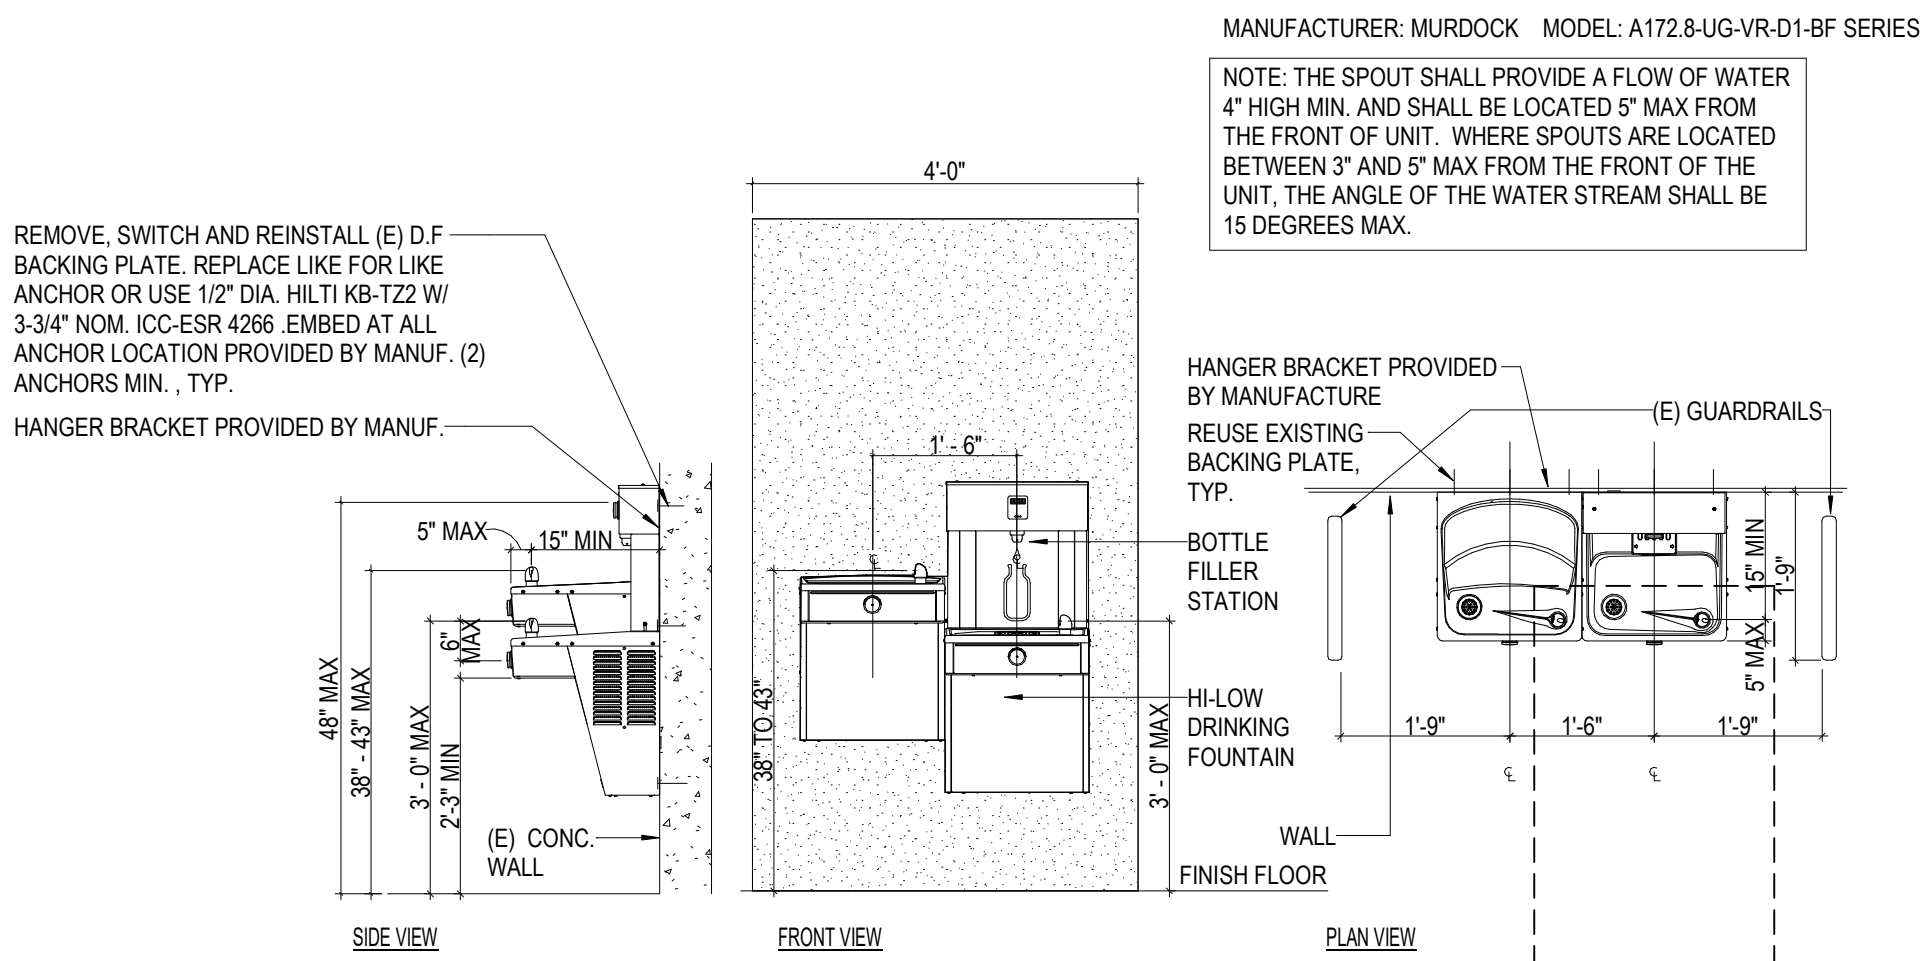

A# 103345 (E) DRINKING FOUNTAIN

1/2" = 1'-0"

10

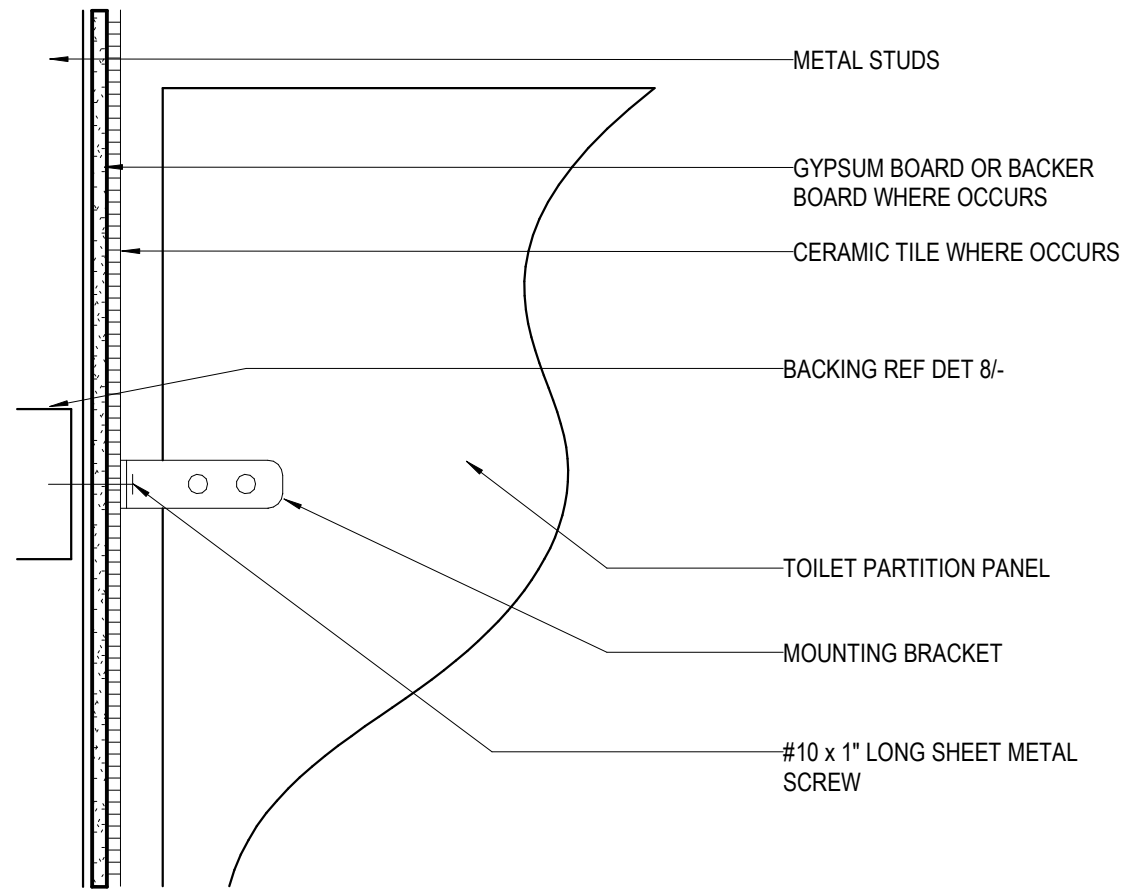


TOILET PARTITION BRACKET

1 1/2" = 1'-0"

11


NOTE: FOR BALANCE OF NOTES NOT SHOWN REFER TO DETAIL 29.1

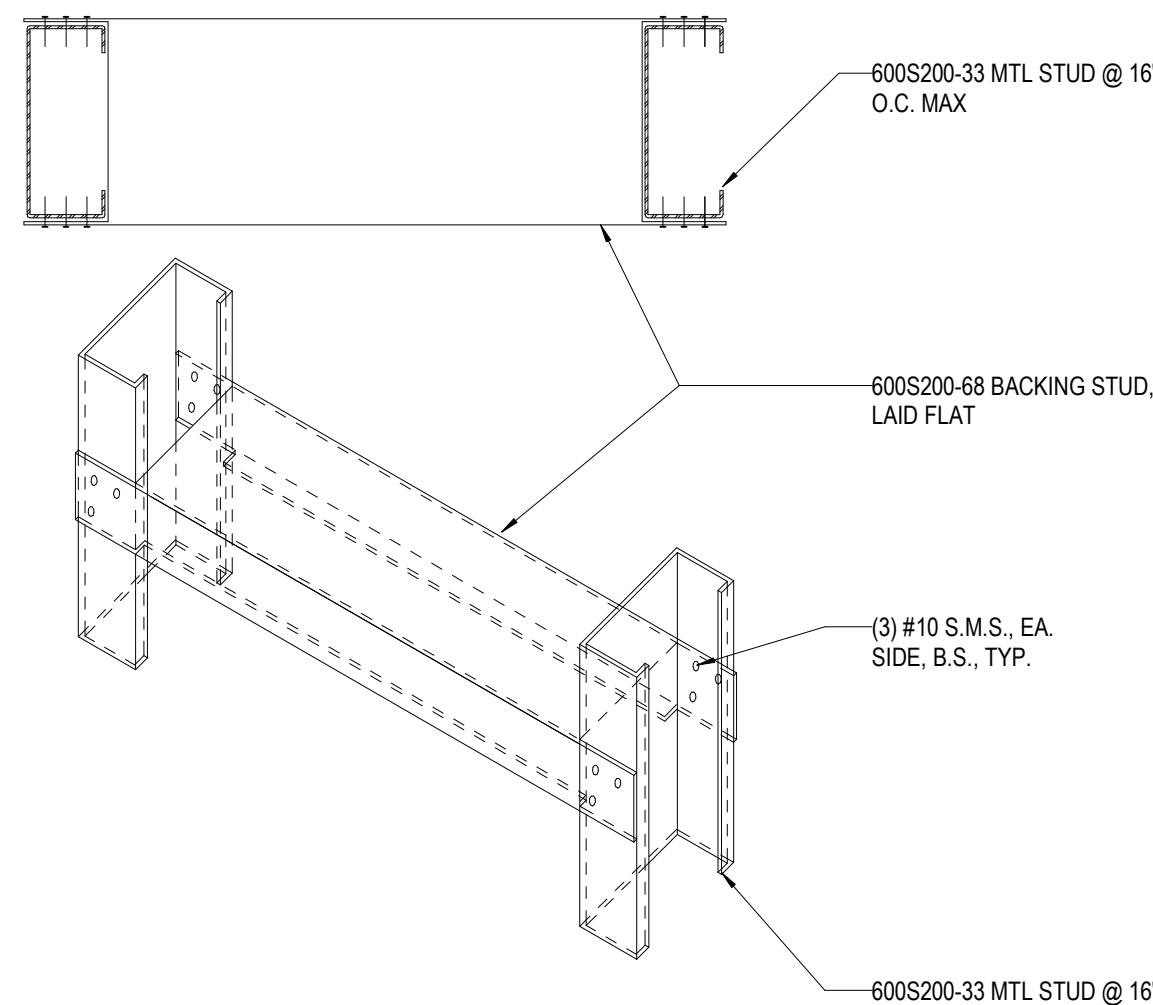

BACKING

1/16" = 1'-0"


8

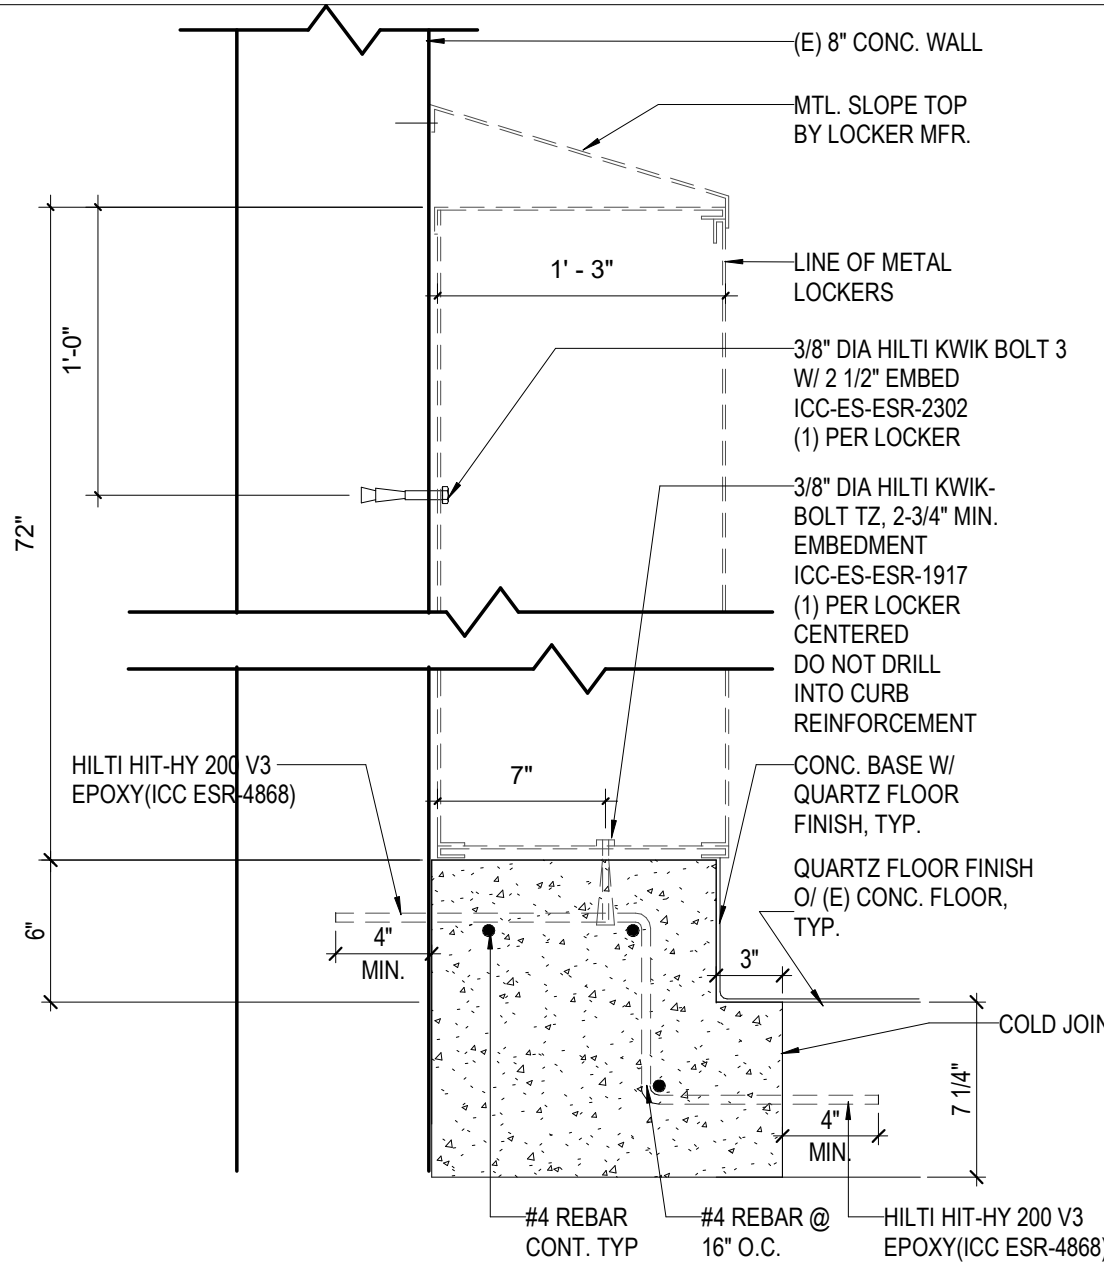

LOCKER BASE @ CONC WALL

1 1/2" = 1'-0"


6

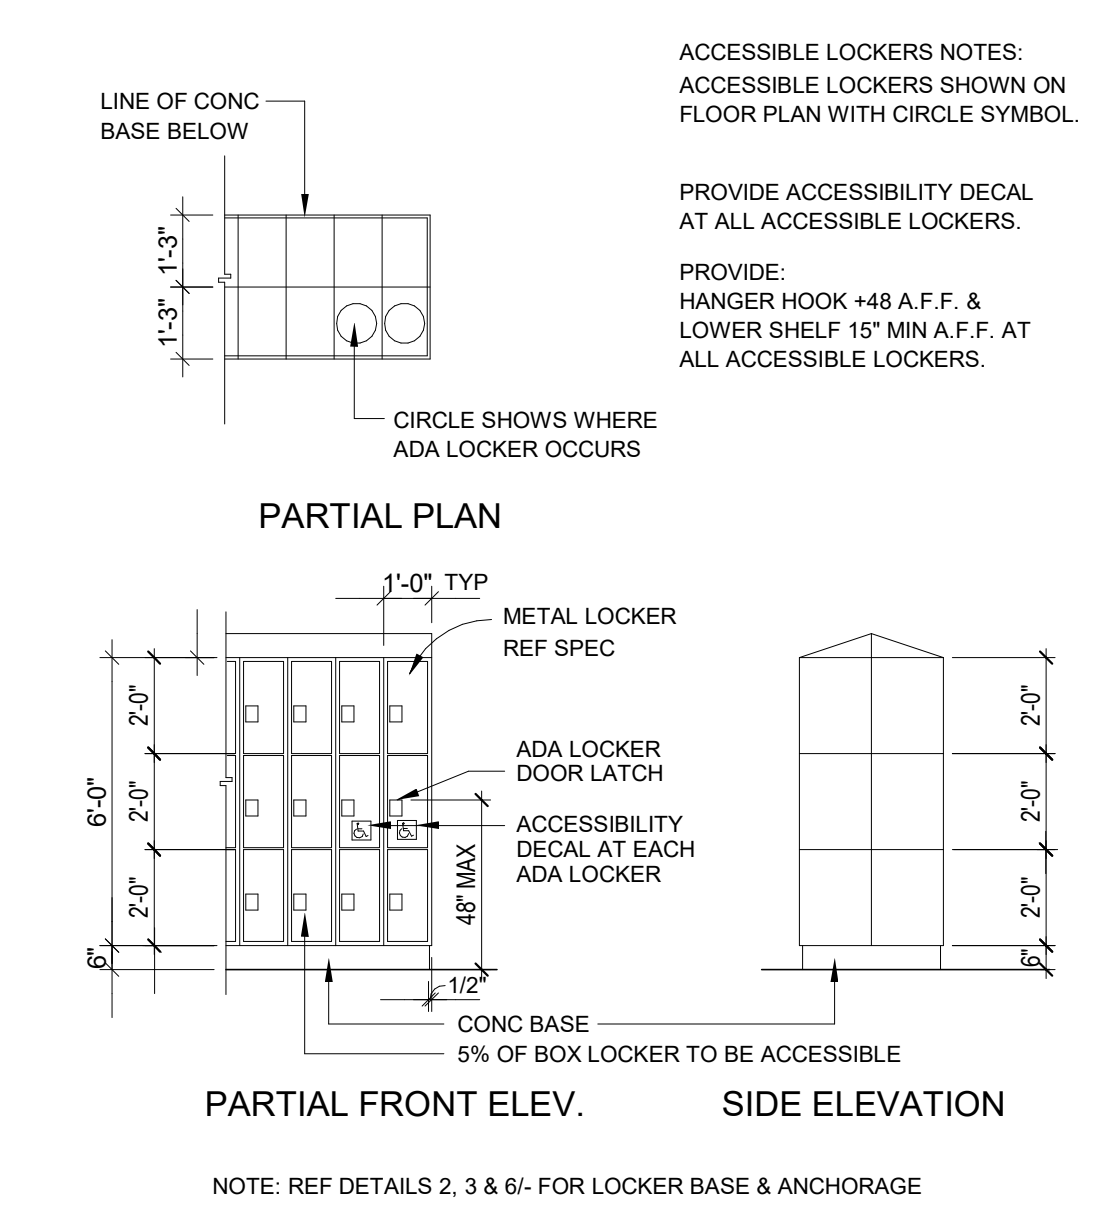

LOCKERS

1/4" = 1'-0"


7

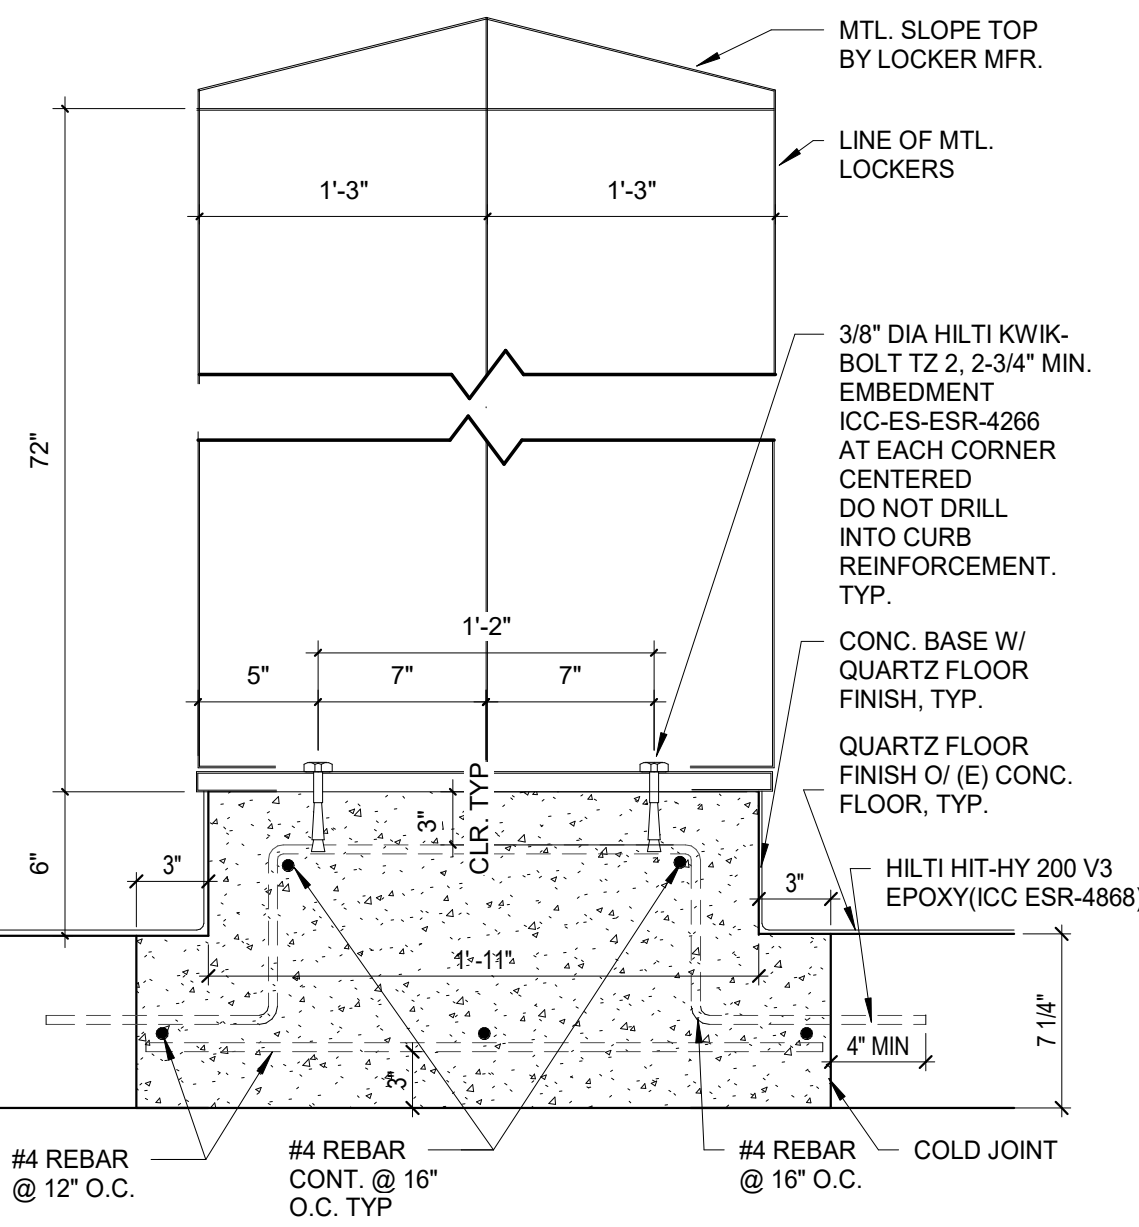

LOCKER BASE

1 1/2" = 1'-0"


2

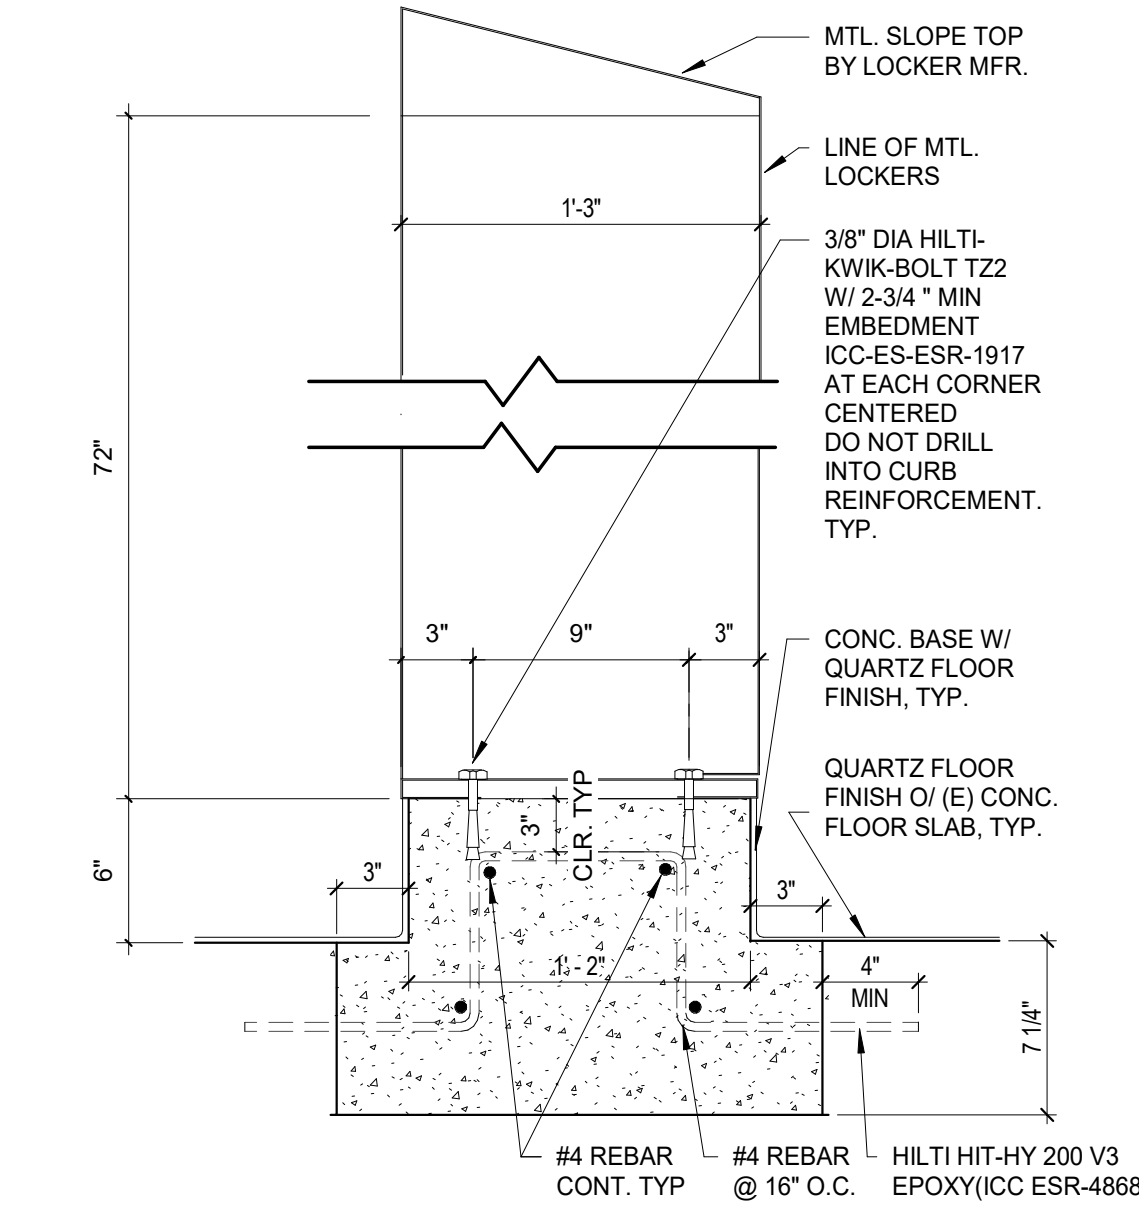

LOCKER BASE

1 1/2" = 1'-0"


3

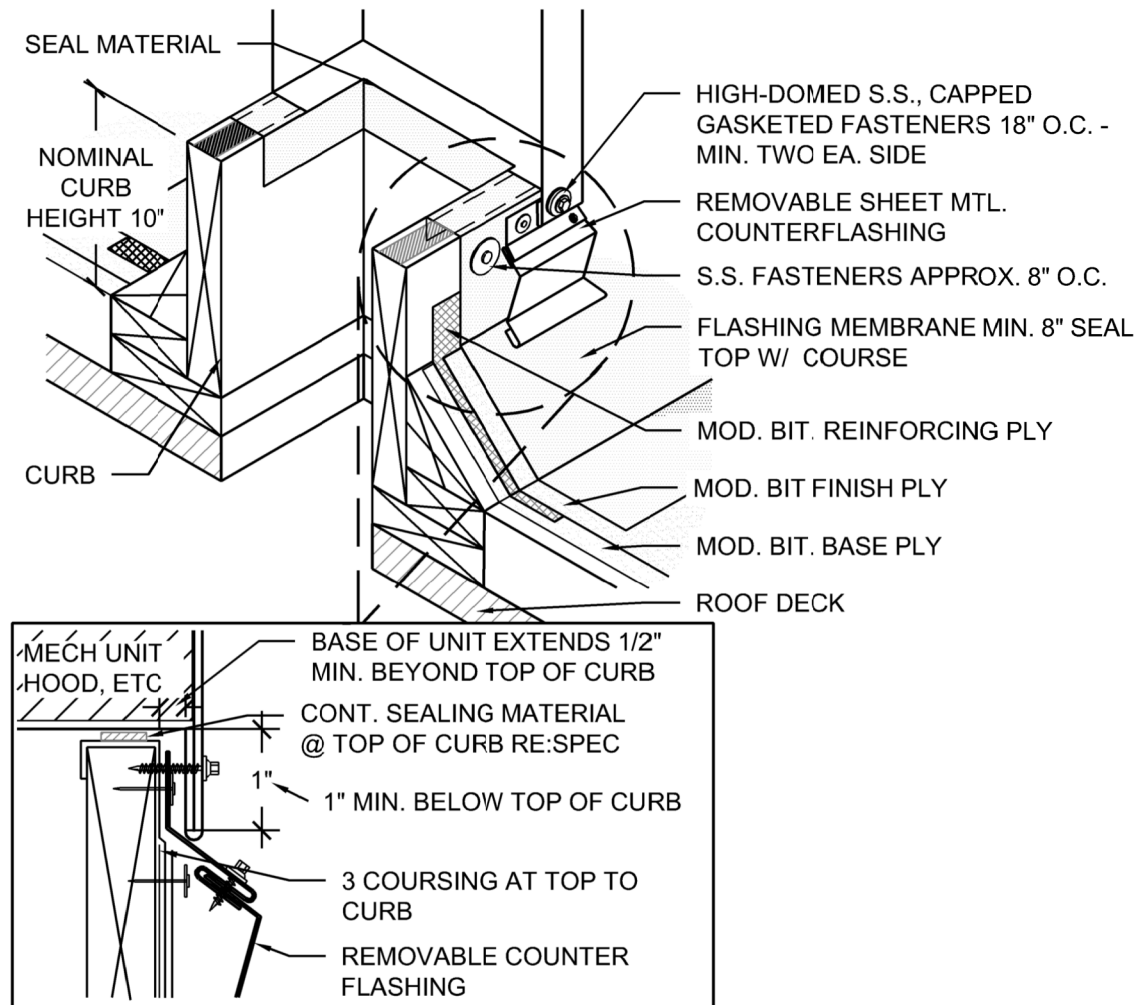

MECH EQUIPMENT CURB


12" = 1'-0"

4

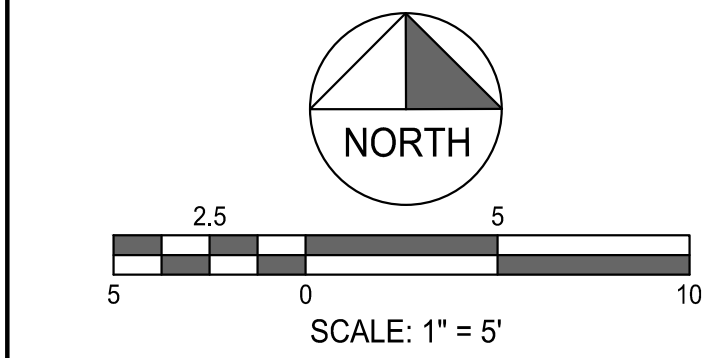


LEGEND	
	REMOVED EXISTING INTERIOR STRUCTURAL CONCRETE SLAB (FULL-DEPTH)
	REMOVED EXISTING CERAMIC TILE
	REMOVED EXISTING LINOLEUM FLOORING
	EXPOSED EXISTING INTERIOR STRUCTURAL CONCRETE SLAB
	PROTECT IN PLACE
	REMOVED EXISTING CERAMIC TILE AND EXISTING INTERIOR STRUCTURAL CONCRETE SLAB (FULL-DEPTH)
	REMOVED EXISTING P.C.C. SIDEWALK

DEMOLITION KEY NOTES	
1	PROTECT IN PLACE
2	REMOVE EXISTING INTERIOR STRUCTURAL CONCRETE SLAB (FULL-DEPTH)
3	REMOVE EXISTING CERAMIC TILE
4	REMOVE EXISTING LINOLEUM FLOORING
5	REMOVE P.C.C. CURB
6	SHOTBLAST EXISTING INTERIOR STRUCTURAL CONCRETE SLAB
7	REMOVE EXISTING P.C.C. SIDEWALK
8	ADJUST UTILITY VAULT AS NEEDED

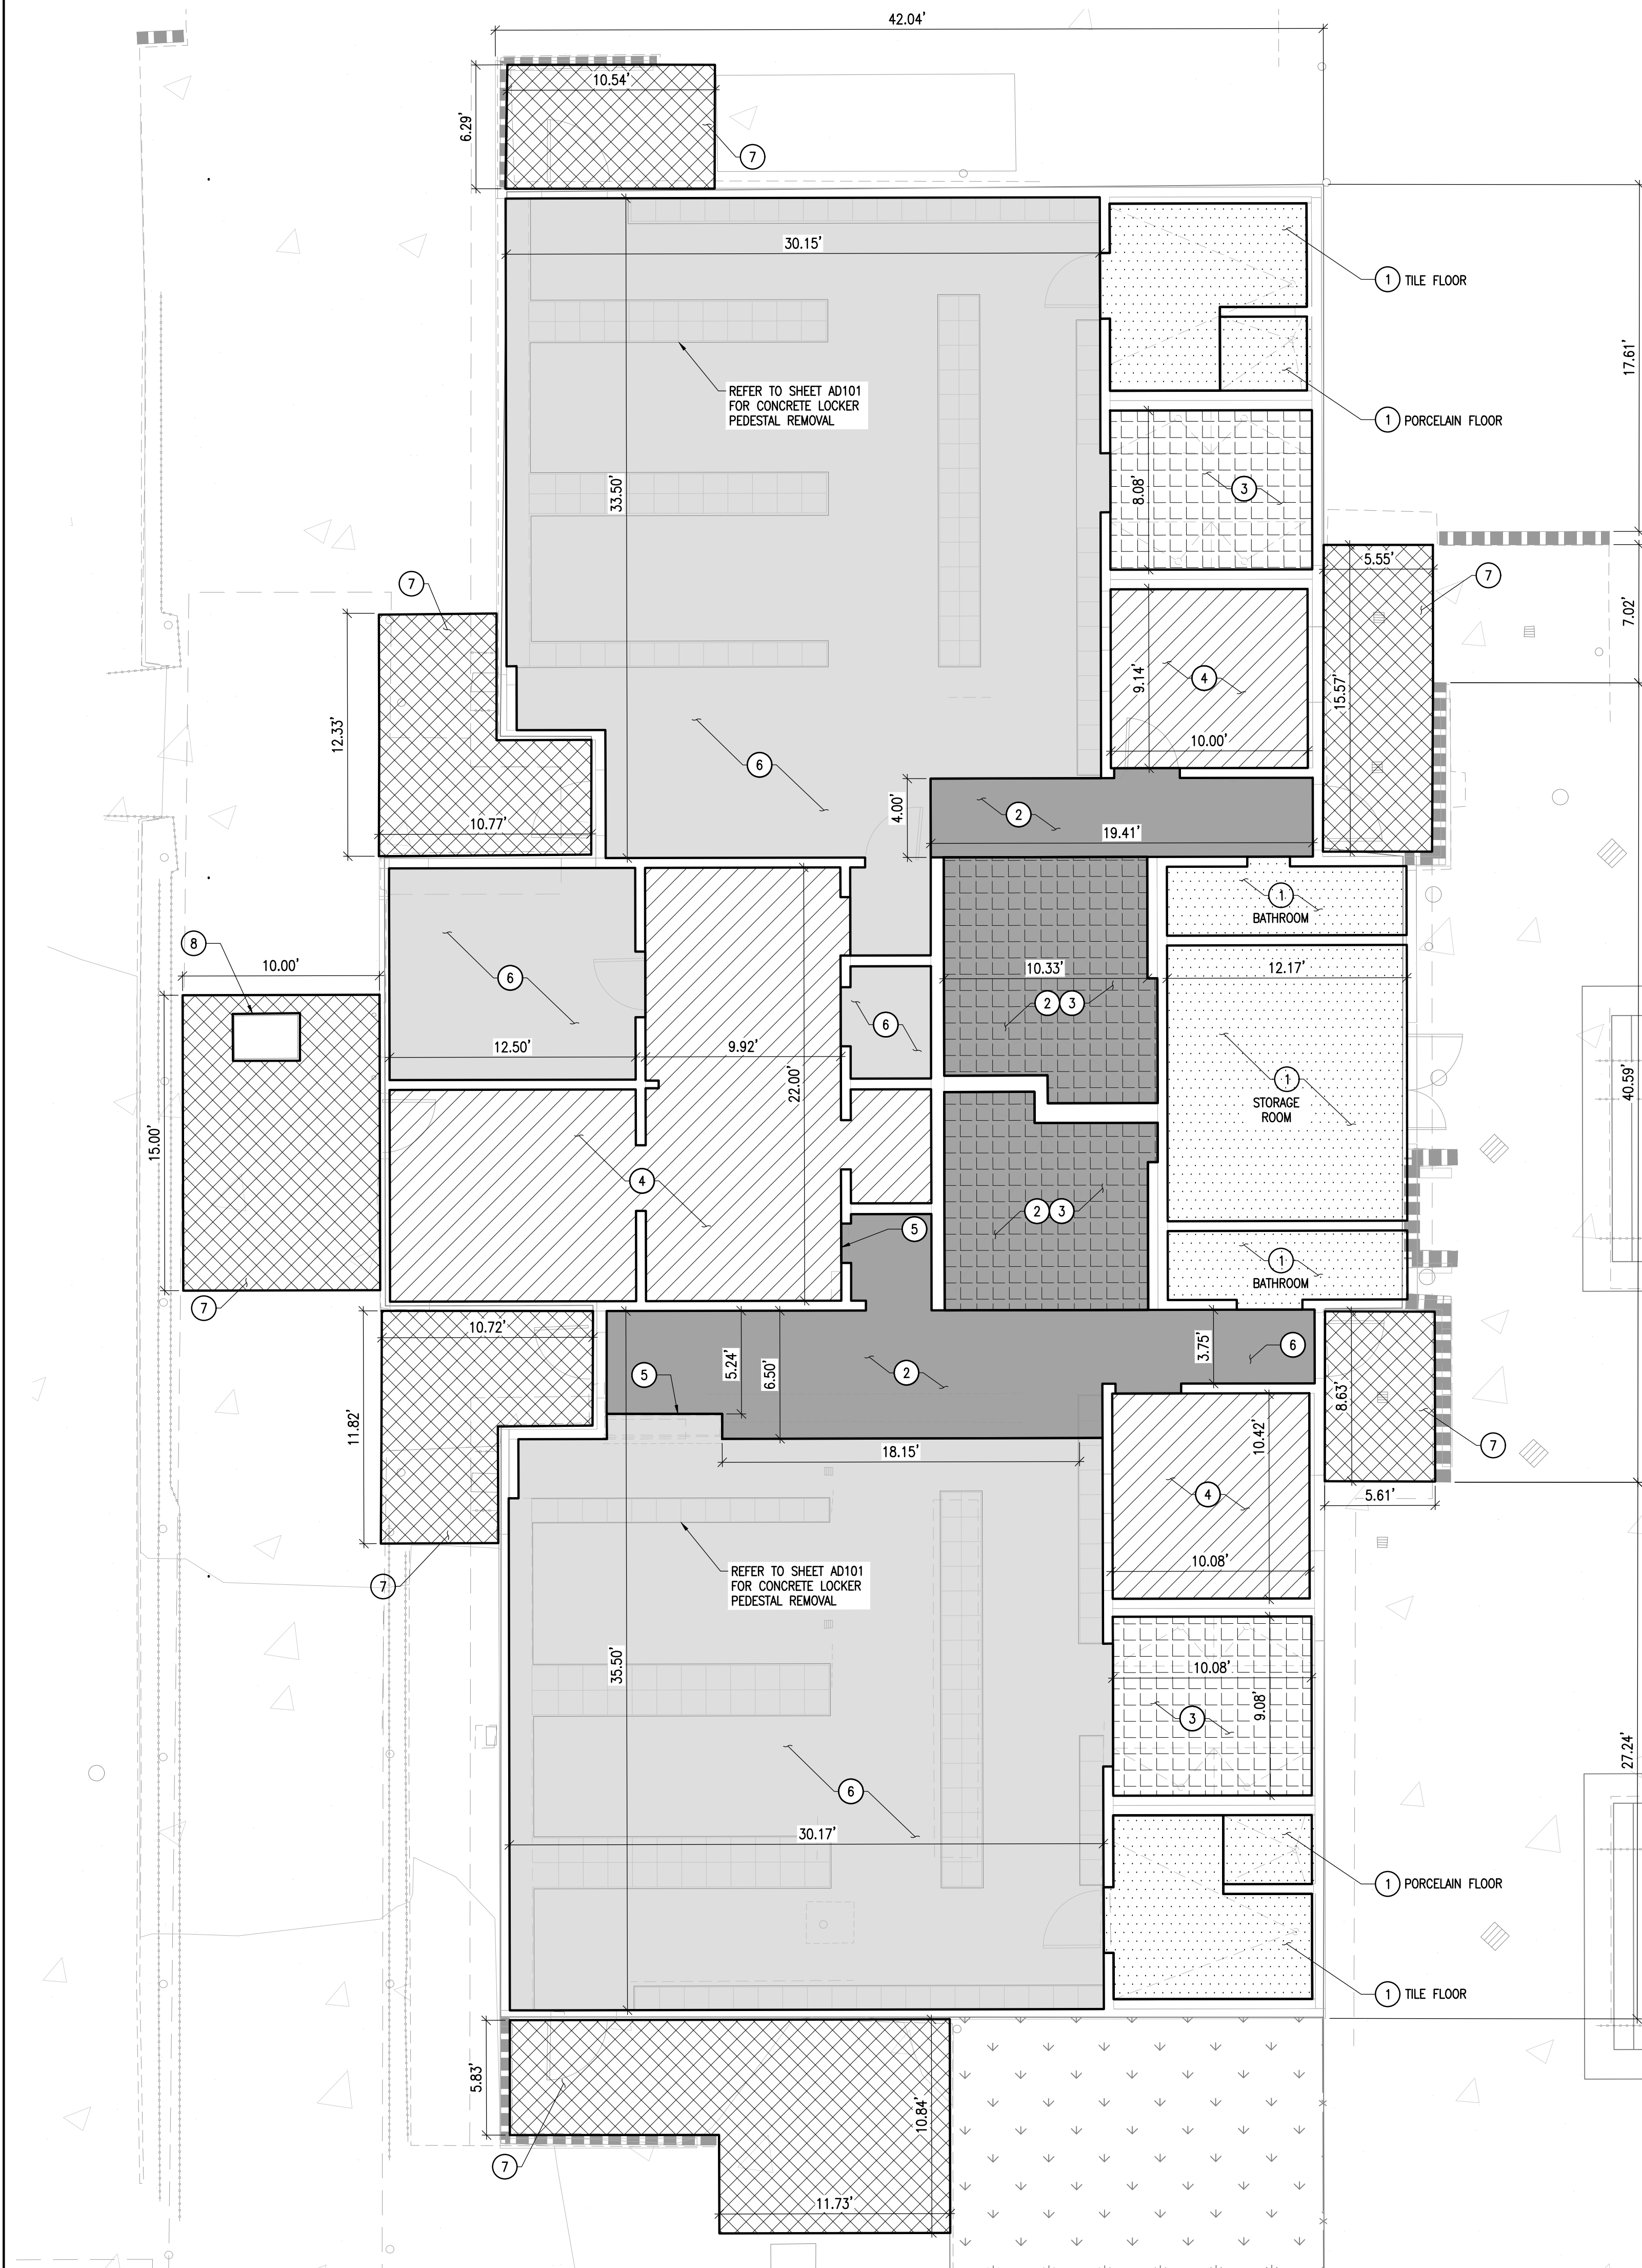


DEMOLITION PLAN

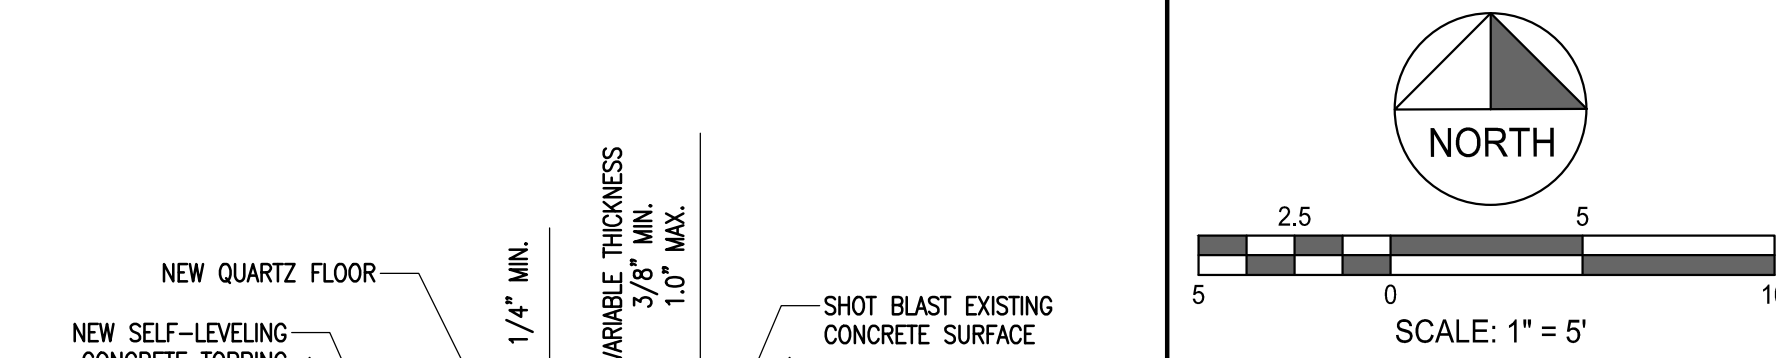

NOTES

- CONTRACTOR SHALL PROTECT EXISTING REINFORCING IN CONCRETE BUILDING SLAB

1 NEW FLOOR DETAIL

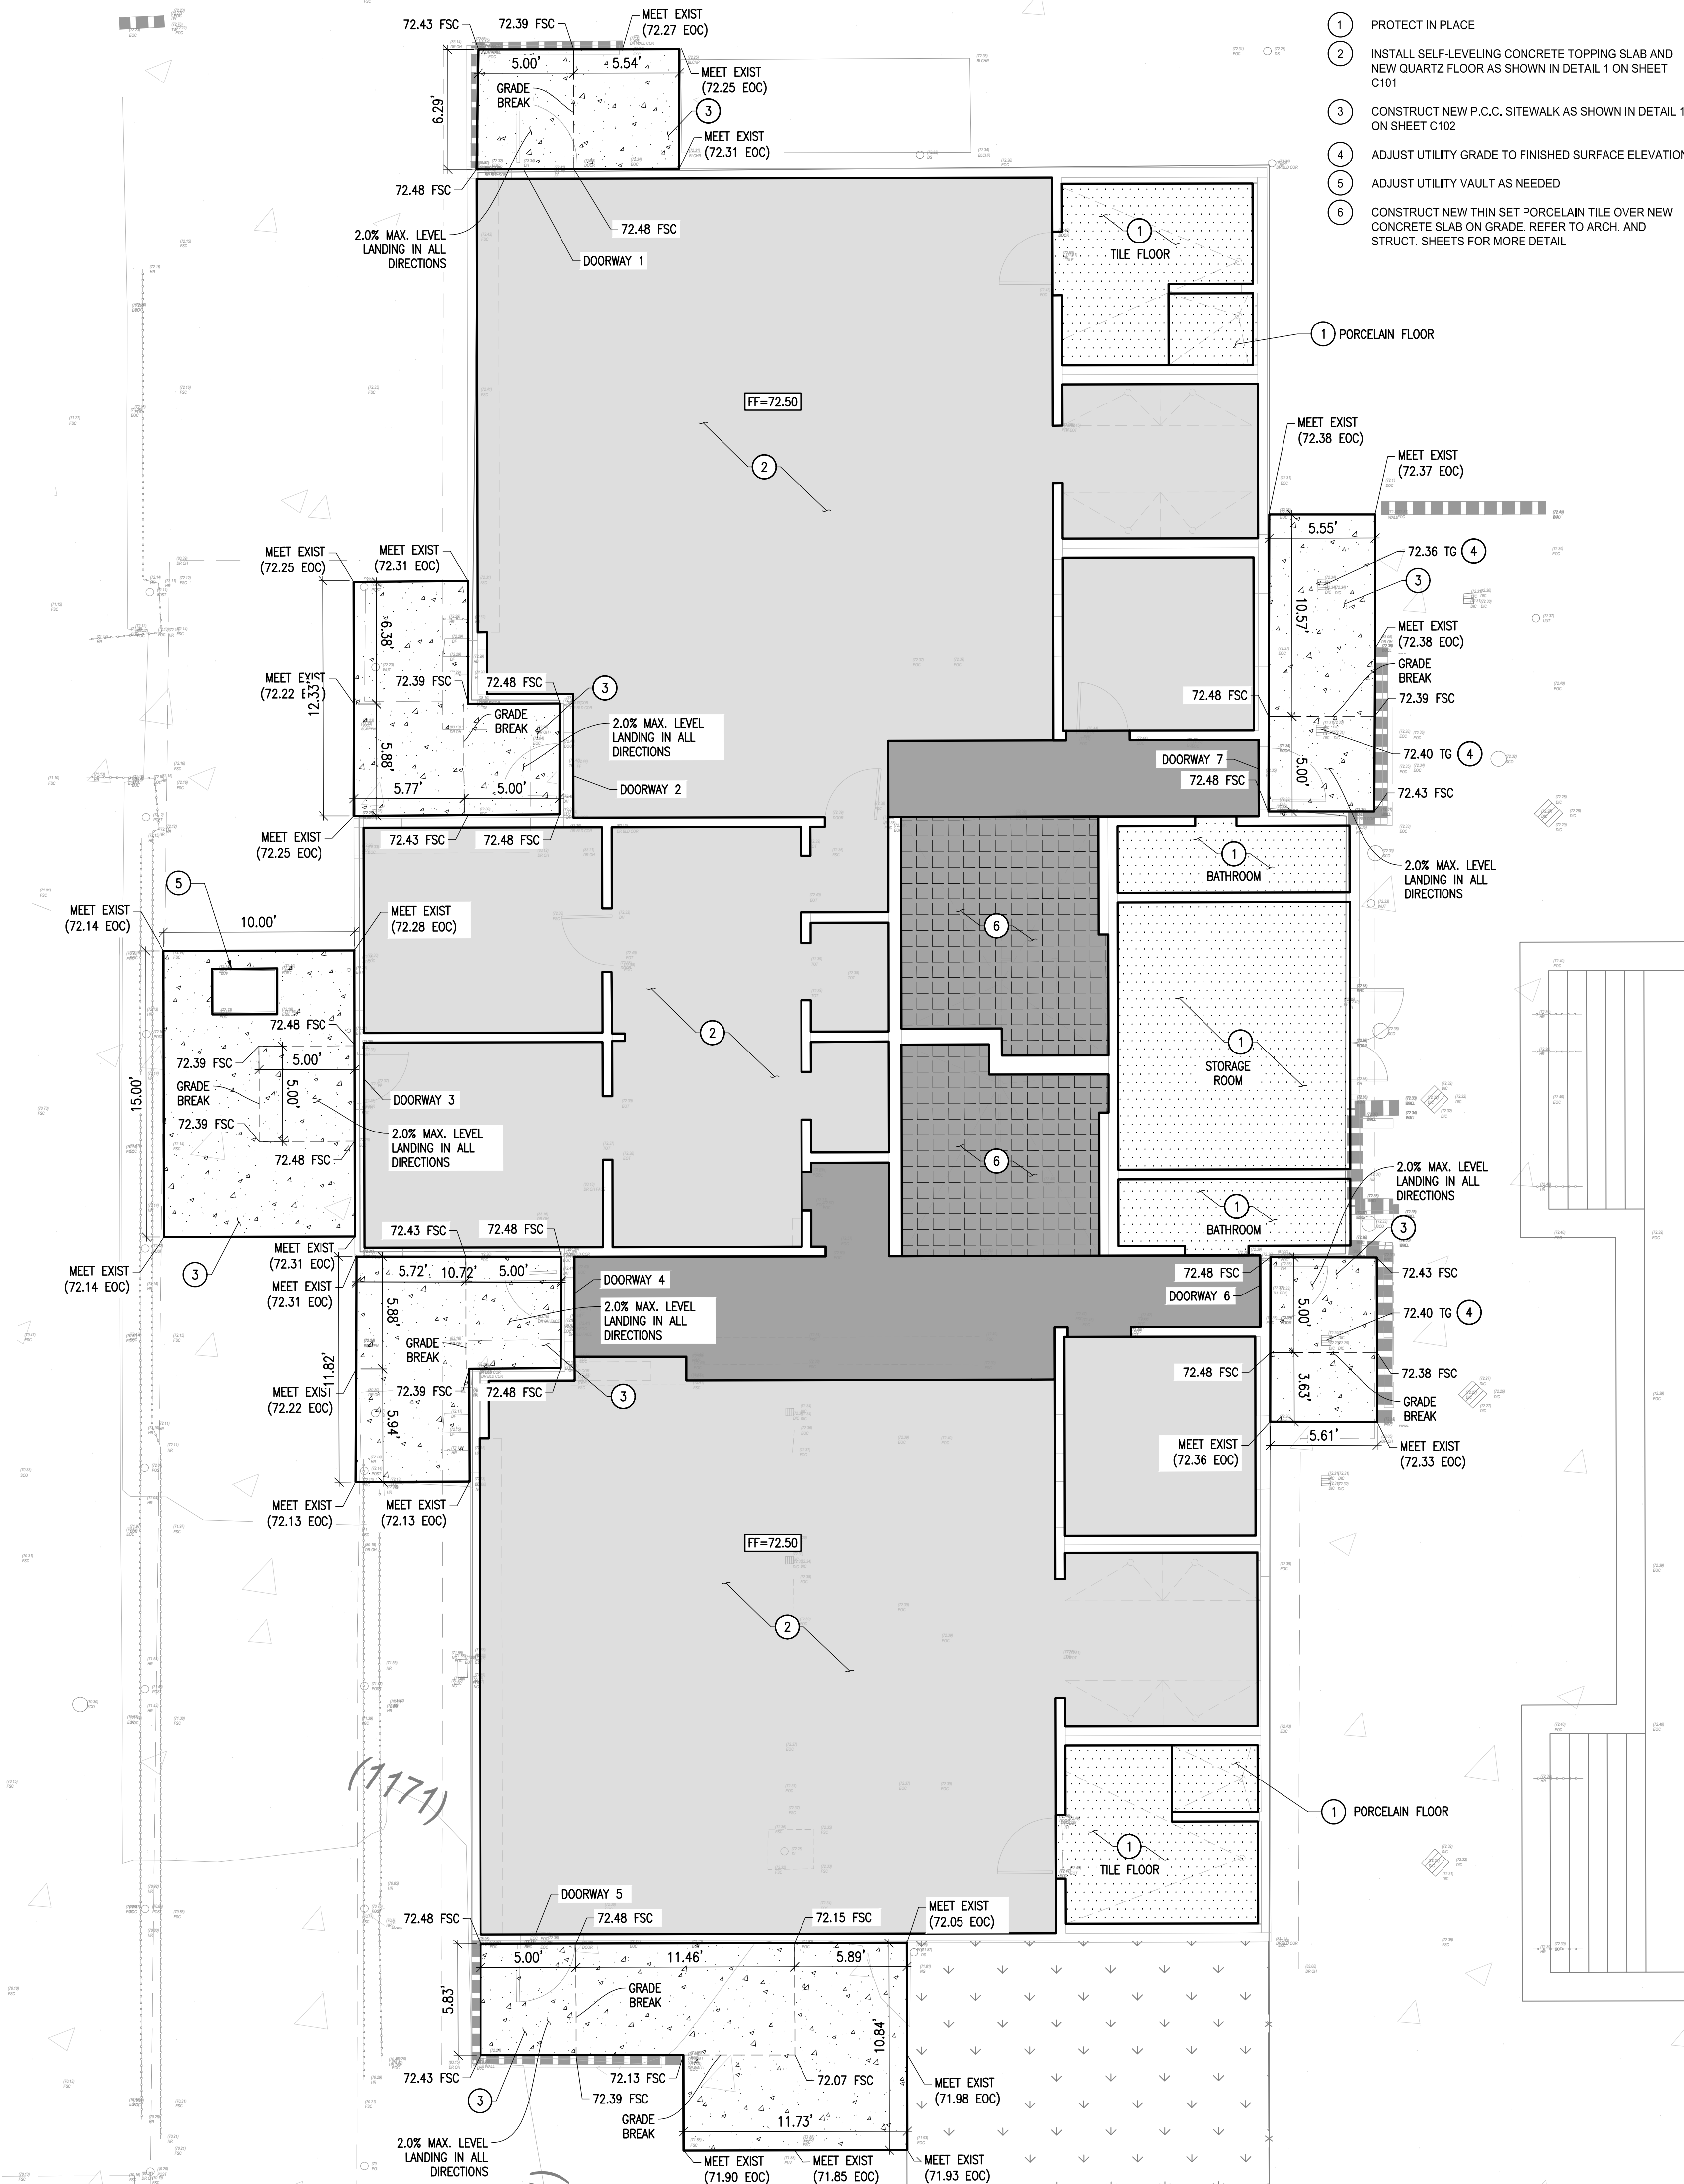


FLOOR IMPROVEMENT PLAN

GENERAL NOTES	
1.	ALL NEW CONCRETE FLOOR MUST FOLLOW THE SURFACE PREPARATION OF ASTM F710 SECTION 6 ("PREPARATION OF NEW CONCRETE FLOORS"). THIS INCLUDES, BUT IS NOT LIMITED TO, PROPERLY CURING AND DRYING THE CONCRETE SLABS BEFORE INSTALLING NEW RESILIENT FLOORING.
2.	ALL EXISTING RESILIENT FLOOR TO BE REMOVED (LAMINATE AND TILE) AS WELL AS EXPOSED EXISTING CONCRETE MUST FOLLOW THE SURFACE PREPARATION OF ASTM F710 SECTION 7 ("PREPARATION OF EXISTING CONCRETE FLOORS"). THIS INCLUDES, BUT IS NOT LIMITED TO, AVOIDING ACTIVITIES SUCH AS SANDING, DRY SWEEPING, DRY SCRAPING, DRILLING, SAWING, AND BEADBLASTING TO SUPPRESS DUST CREATION AS MUCH AS POSSIBLE.

LEGEND	
FF	FINISHED FLOOR ELEVATION
FSC	FINISHED SURFACE OUTSIDE CONCRETE ELEVATION
EOC	EDGE OF CONCRETE ELEVATION
TG	TOP OF GRATE
	NEW QUARTZ FLOOR OVER EXISTING SLAB ON GRADE
	PROTECT IN PLACE
	NEW P.C.C. SIDEWALK
	NEW THIN SET PORCELAIN TILE OVER NEW CONCRETE SLAB ON GRADE
	NEW QUARTZ FLOOR OVER NEW CONCRETE SLAB ON GRADE
	GRADE BREAK LINE

SITE IMPROVEMENT KEY NOTES	
1	PROTECT IN PLACE
2	INSTALL SELF-LEVELING CONCRETE TOPPING SLAB AND NEW QUARTZ FLOOR AS SHOWN IN DETAIL 1 ON SHEET C101
3	CONSTRUCT NEW P.C.C. SIDEWALK AS SHOWN IN DETAIL 1 ON SHEET C102
4	ADJUST UTILITY GRADE TO FINISHED SURFACE ELEVATION
5	ADJUST UTILITY VAULT AS NEEDED
6	CONSTRUCT NEW THIN SET PORCELAIN TILE OVER NEW CONCRETE SLAB ON GRADE. REFER TO ARCH. AND STRUCT. SHEETS FOR MORE DETAIL

PE BUILDING
MODERNIZATION AT
EL ROBLE MS

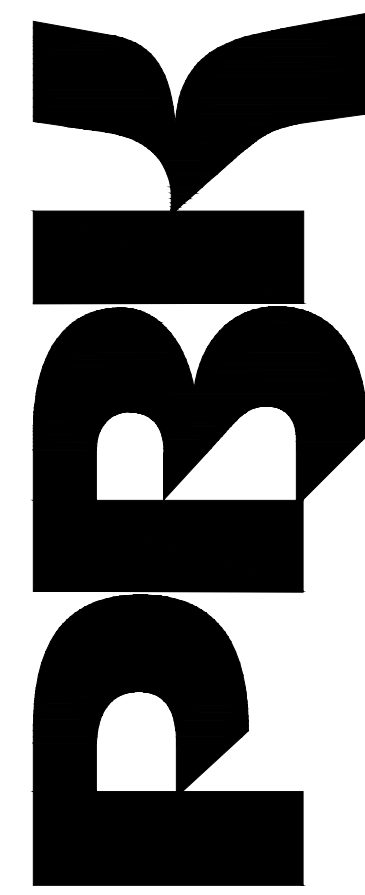

IDENTIFICATION STAMP
DIV. OF THE STATE ARCHITECT
APP: 03-125612 INC:
REVIEWED FOR
SS ☒ FLS ☒ ACS ☒
DATE: 04/02/2026

REGISTERED PROFESSIONAL ARCHITECT
MICHAEL CATAPANO
C 95778
Exp. 03-31-2028
CIVIL
STATE OF CALIFORNIA


REGISTERED ARCHITECT
JULIAN GUSTADI
C-31009
09-31-27
STATE OF CALIFORNIA

CLIENT
CLAREMONT UNIFIED SCHOOL DISTRICT
DATE
01/21/26
PROJECT NUMBER
250176
DRAWING HISTORY


CHECKED BY: MC
DRAWN BY: EP

DEMOLITION AND
FLOOR IMPROVEMENT
PLAN

C101

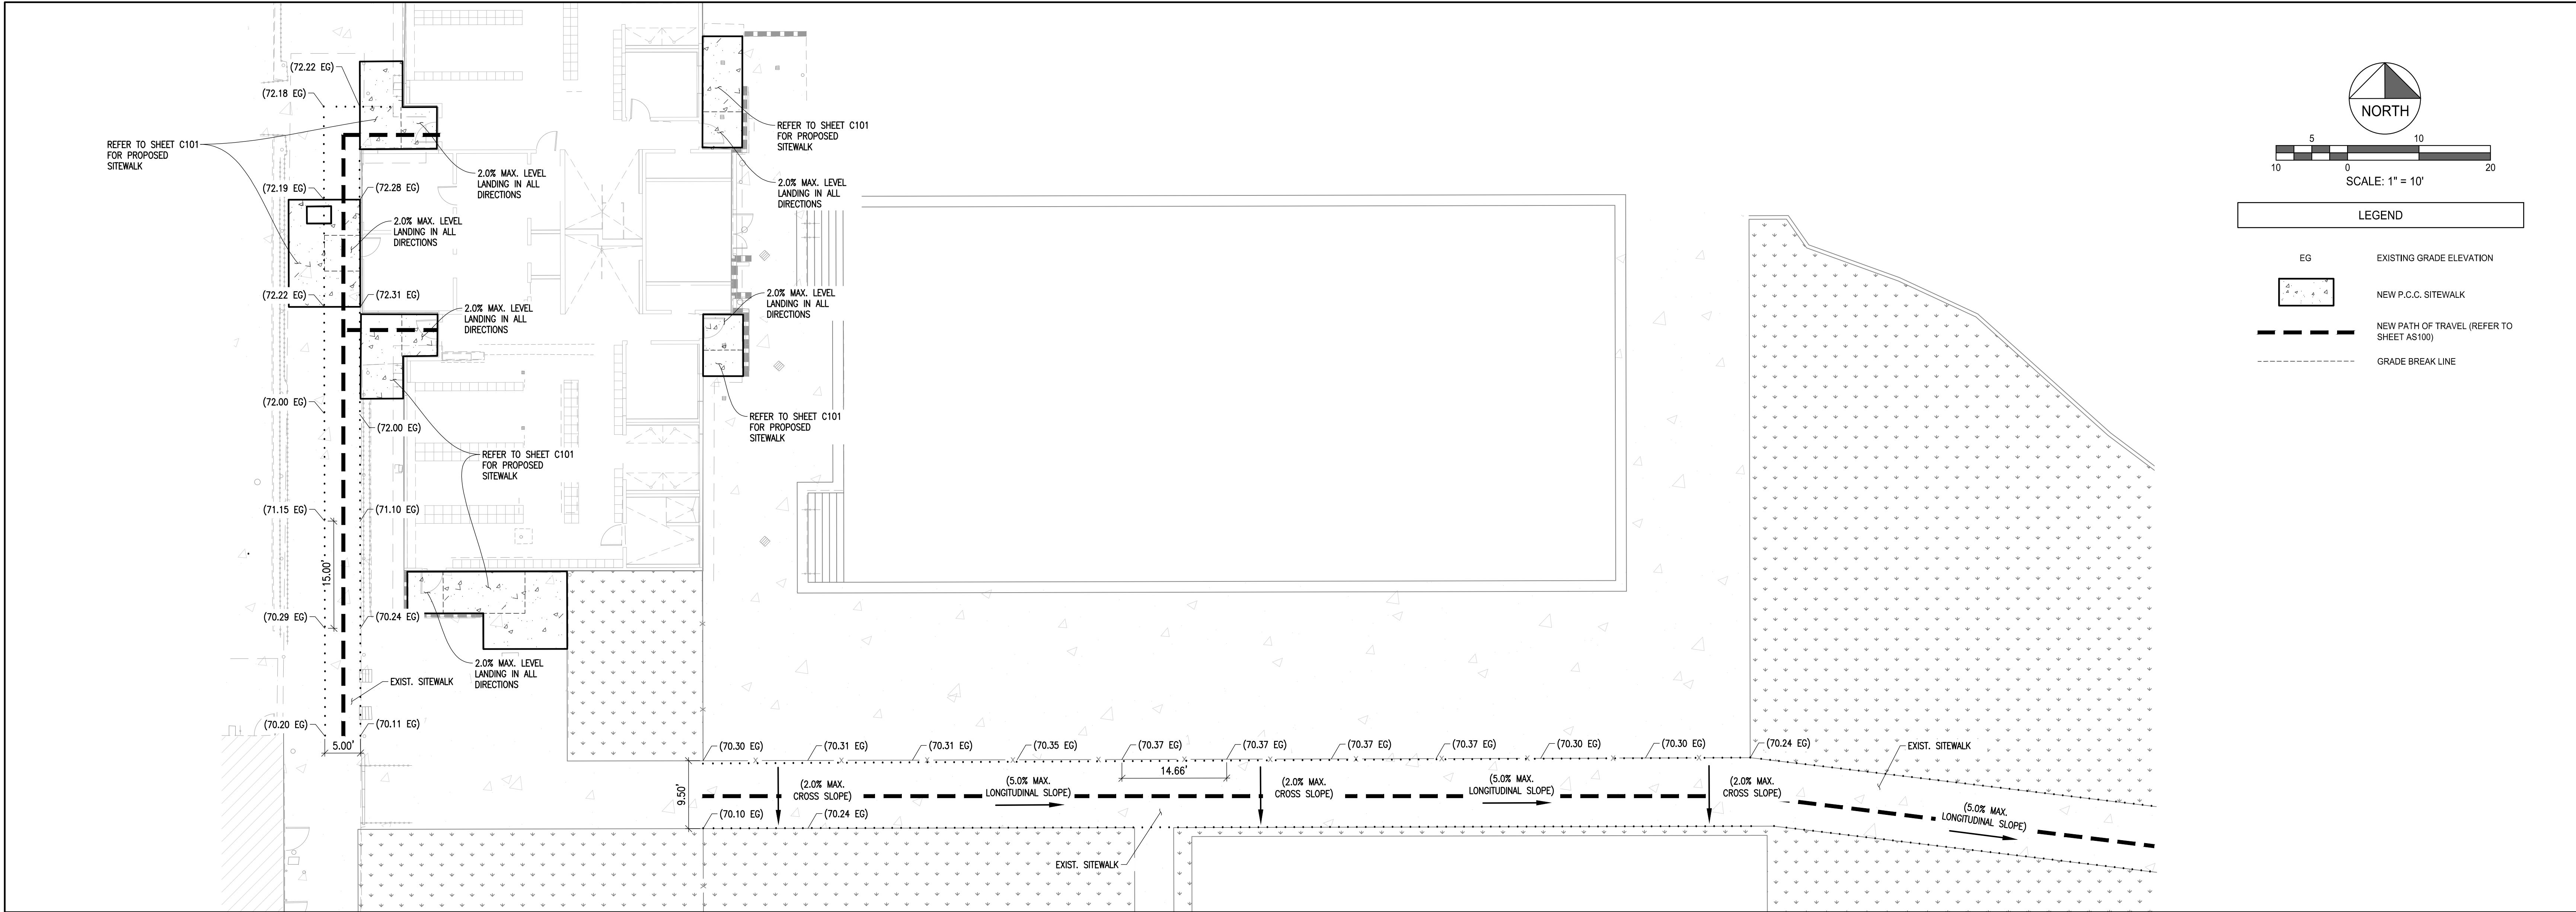

NORTH OF SITE

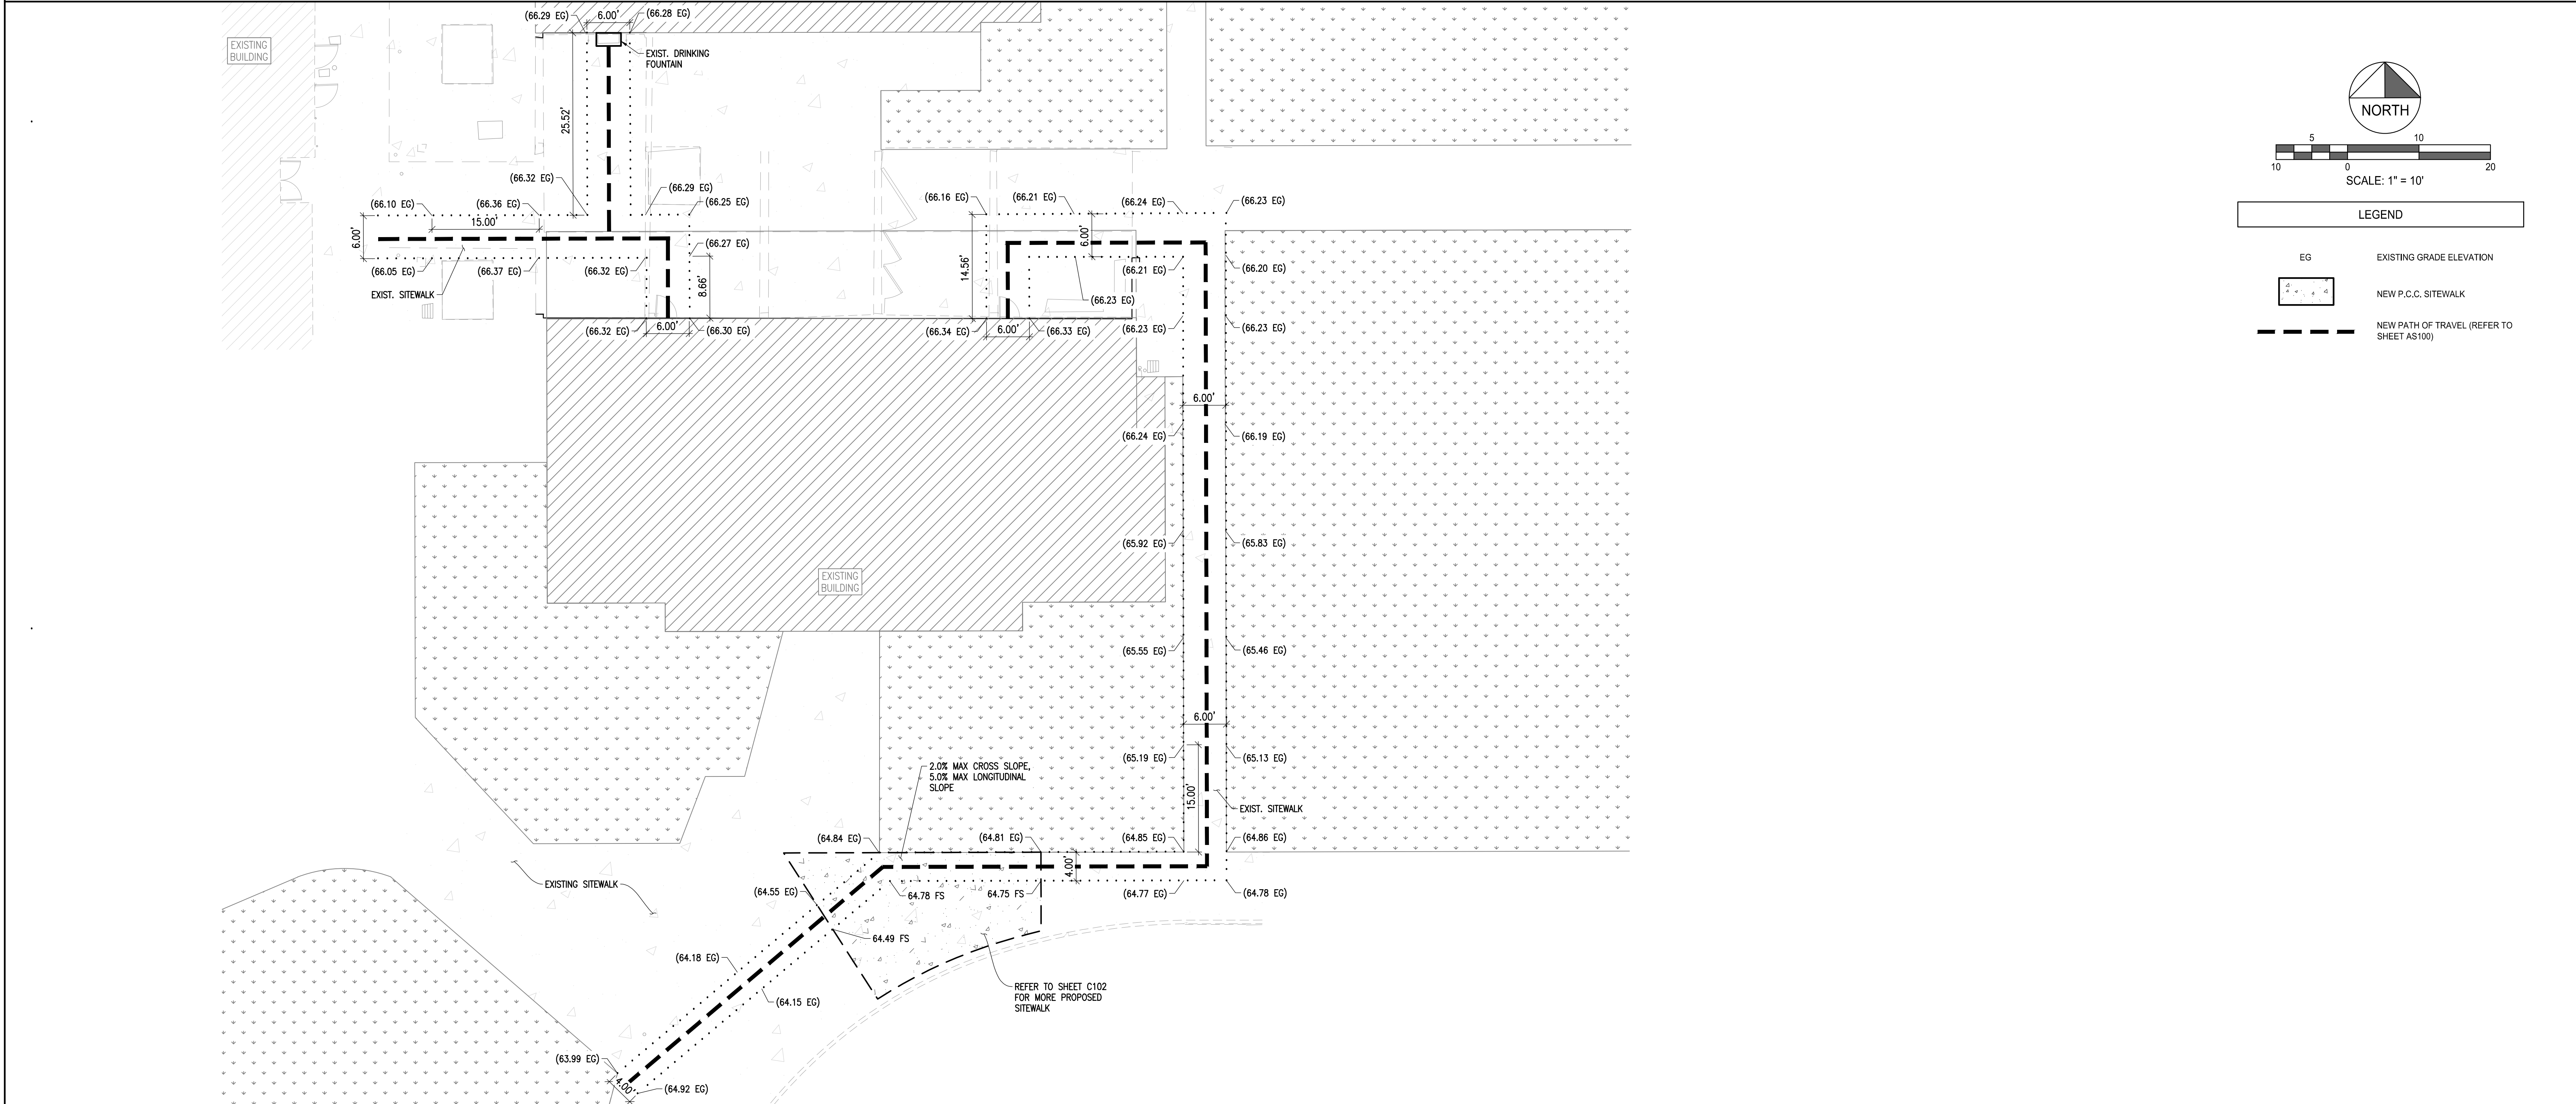

SOUTH OF SITE

IDENTIFICATION STAMP
DIV. OF THE STATE ARCHITECT
APP: 03-125612 INC:
REVIEWED FOR
SS ☒ FLS ☒ ACS ☒
DATE: 04/02/2026

PEBK

PE BUILDING
MODERNIZATION AT
EL ROBLE MS

REGISTERED PROFESSIONAL ENGINEER
MICHAEL CATAPANO
C 95778
Exp. 03-31-2026
CIVIL
STATE OF CALIFORNIA
Michael Catapano

REGISTERED ARCHITECT
JESSE AGUIRRE
C-31009
09-31-27
STATE OF CALIFORNIA
Jesse Aguirre

CLIENT CLAREMONT UNIFIED SCHOOL DISTRICT	
DATE 01/21/26	PROJECT NUMBER 250176
DRAWING HISTORY	
CHECKED BY: MC	
DRAWN BY: EP	

SITE PLAN

C103

ABBREVIATIONS:	
A	ANCHOR BOLT
A.B.	ANCHOR BOLT
ADL	ADDITIONAL
ACI	AMERICAN CONCRETE INSTITUTE
ADDL	ADDITIONAL
ADJ	ADJUTANT
AFB	ABOVE FINISHED FLOOR
AFS	ABOVE FINISH SURFACE
ACGR	AGGREGATE
AISC	AMERICAN INSTITUTE OF STEEL CONSTRUCTION
AISI	AMERICAN IRON AND STEEL INSTITUTE
ALT	ALTERNATE
APPRX	APPROXIMATELY
ARCH	ARCHITECTURAL
ASCE	AMERICAN SOCIETY OF CIVIL ENGINEERS
ASTM	AMERICAN SOCIETY OF TESTING AND MATERIALS
AWS	AMERICAN WELDING SOCIETY

B	BACK FACE
BFB	BELOW OF FLANGE BRACE
BFF	BOTTOM FINISH FLOOR
BLED	BRACKET LEDGE ELEVATION
BLDG	BUILDING
BLK	BLOCK
BLKG	BLOCKING
BM	BEAM
BN	BOUNDARY NAIL
BOA	BACK OF ANGLE
BOC	BOTTOM OF CONCRETE
BOC	BOTTOM OF FOOTING
BOS	BOTTOM OF STEEL
BOT	BOTTOM
BP	BASE PLATE
BRCS	BRACING
BRG	BEARING
BRCKT	BRACKET
BLE	BRICK LEDGE ELEVATION
BTWN	BETWEEN

C	CHANNEL
CANT	CANTILEVER
CBC	CALIFORNIA BUILDING CODE
CF	CUBIC FOOT
CF	CENTROID OF TENDONS
CIP	CAST IN PLACE
CJ	CONSTRUCTION JOINT
CJP	COMPLETE JOINT PENETRATION
CL	CENTER LINE
CLG	CEILING
CLR	CLEAR
CMU	CONCRETE MASONRY UNIT
COL	COLUMN
COMP	COMPRESSION
CONC	CONCRETE
CONC	CONNECTION
CONST	CONSTRUCTION
CONT	CONTINUOUS
CONTR	CONTRACTOR
COR	CORNER
CRSI	CONCRETE REINFORCING STEEL INSTITUTE
CY	CUBIC YARD

D	D
DBA	DEFORMED BAR ANCHOR
DEL	DOUBLE
DEPT	DEPARTMENT
DET	DETAIL
DF	DOUGLAS FIR
DIA	DIAMETER
DIAG	DIAGONAL
DM(S)	DIAMENSION(S)
DN	DOWN
DO	DITTO (REPEAT)
DS	DOWNSPOUT
DT	DOUBLE TEE
DWG(S)	DRAWING(S)
DWL(S)	DOWEL(S)

E	E
EA	EACH
EAO	EDGE ANGLE OFFSET
EF	EXPANSION JOINT
EJ	ELEVATION
EL	ELECTRICAL
ENGR	ENGINEER
EOD	EDGE OF ROOF DECK
EOS	EDGE OF FLOOR SLAB
EQ	EQUAL
EQPT	EQUIPMENT
EQUV	EQUIVALENT
EW	EACHWAY
EXP	EXPANSION
EXIST (E)	EXISTING
EXT	EXTERIOR

F	FABRICATOR
FDR	FLOOR DRAIN
FDN	FOUNDATION
FF	FINISHED FLOOR
FL	FLOOR
FLG	FLANGE
FN	FIELD NAIL; FACE NAIL
FOC	FACE OF CONCRETE
FOM	FACE OF MASONRY
FOS	FACE OF STUD
FOW	FACE OF WALL
FP	FULL PENETRATION; FIREPROOF
FRP	FIBER REINFORCED POLYMER
FS	FACE SIDE
FTG	FOOTING

G	GAUGE
GALV	GALVANIZED
GB	GRADE BEAM
GC	GENERAL CONTRACTOR
GLB	GLU-LAM; GLUED LAMINATED BEAM
GR	GRADE
GYP	GYP-SUM BOARD

H	HOLDOWN
HDR	HEADER
HGR	HANGER
HORIZ	HORIZONTAL
HS	HEADED STUD
HSA	HEADED STUD ANCHOR
HSB	HIGH STRENGTH BOLT
HT	HEIGHT

I	INTERNATIONAL BUILDING CODE
ID	INSIDE DIAMETER
IN	INCHES
INFO	INFORMATION
INTERM	INTERMEDIATE
ISO	ISOLATION
IT	INVERTED TEE

J	JOIST BEARING ELEVATION
JST	JOIST
JT	JOINT

K	KIP; 1000 POUNDS
KIP-P	KIP PER LINEAR FOOT
KIP	KING POST
KSF	KIP PER SQUARE FOOT
KSI	KIP PER SQUARE INCH

L	ANGLE OR LENGTH
LAT	LATERAL
L.A.S.T.	LOWEST ANTICIPATED SERVICE TEMPERATURE
LB	POUND
LF	LINEAL FOOT
LL	LIVE LOAD
LLH	LONG LEG HORIZONTAL
LLV	LONG LEG VERTICAL
LOC	LOCATION
LONG	LONGITUDINAL
LSH	LONG SIDE HORIZONTAL
LSV	LONG SIDE VERTICAL
LWC	LIGHT WEIGHT CONCRETE

M	MAXIMUM
MB	MACHINE BOLT
MC	MOMENT CONNECTION
MECH	MECHANICAL
MEP	MECHANICAL-ELECTRICAL-PLUMBING
MEZZ	MEZZANINE
MFR	MANUFACTURER
MIN	MINIMUM
MISC	MISCELLANEOUS
MO	MASONRY OPENING
MTL	METAL
MTR	MATERIAL

N	NEW
NC	NOT IN CONTRACT
NO OR #	NUMBER
NOM	NOMINAL
NS	NEAR SIDE
NTS	NOT TO SCALE
NWC	NORMAL WEIGHT CONCRETE

O	ON CENTER
OD	OUTSIDE DIAMETER
OF	OUTSIDE FACE
OH	OPPOSITE HAND
OPNG	OPENING
OPP	OPPOSITE
ORTH	ORTHOGONAL
OWJ	OPEN WEB JOIST

P	PILE CAP
PCC	PRECAST CONCRETE
P	POUNDS PER CUBIC FOOT
PCI	PRECAST AND PRESTRESSED CONCRETE INSTITUTE
PE	PROFESSIONAL ENGINEER
PENR	PRE-ENGINEERED METAL BUILDING
PL	PLATE
PLF	POUNDS PER LINEAR FOOT
PLYWD	PLYWOOD
PL	PARTIAL PENETRATION
PREFAB	PREFABRICATED
PRELIM	PRELIMINARY
PSI	POUNDS PER SQUARE FOOT
PT	PRESSURE TREATED

Q	QTY
QTY	QUANTITY

R	RADIUS
RAF	RAISED ACCESS FLOOR
RBS	REDUCED BEAM SECTION
RC	REINFORCED CONCRETE PIPE
RCP	ROOF DRAIN
RD	REFERENCE
REF	REFERENCE
REIN	REINFORCEMENT
REQD	REQUIRED
REV	REVERSE
RF	ROOF
RND	ROUND
RO	ROUGH OPENING
RTU	ROUGH TOP UNIT

S	SEE ARCHITECTURAL DRAWINGS
SAD	SUP-CRITICAL
SCD	SEE CIVIL DRAWINGS (SCHEDULED)
SCH	SEPARATION
SEP	SEPARATION
SF	SQUARE FOOT
SHT	SHEET
SIM	SIMILAR
SKW	SKEW(ED)
SOG	SLAB ON GRADE
SPA	SPECIFICATIONS
SPECS	SPECIFIED
SPEC	SPECIFIED
SQ	SQUARE
SS	STAINLESS STEEL
ST	STAGGERED
STAGG	STANDARD
STD	STIFFENER
STR	STRUT
STL	STEEL
STRUCT	STRUCTURAL
SUSP	SUSPENDED
SW	SIDEWALK
SYM	SYMMETRICAL

T	TENSION
T	TOP AND BOTTOM
T&T	TONGUE AND GROOVE
TEMP	TEMPORARY
THK	THICKNESS
TN	TOE NAIL
TO	TOP OF
TOB	TOP OF BEAM
TOC	TOP OF CONCRETE
TOP	TOP OF PIER ELEVATION
TOS	TOP OF STEEL
TOSC	TOP OF STRUCTURAL CONCRETE
TOW	TOP OF WALL
TRANS	TRANSVERSE
TSG	TAPERED STEEL GIRDER
Typ	TYPICAL

U	UNLESS NOTED OTHERWISE
UNO	UTILITY
UTIL	UTILITY

V	SHEAR
V	VERTICAL
VIF	VERIFY IN FIELD

W	WIDTH
W	WITH
W/O	WITHOUT
WB	WIND BRACE
WD	WOOD
WL	WIND LOAD
WP	WORK POINT
WPG	WATERPROOFING
WS	WATERSTOP
WT	WEIGHT
WWF	WELDED WIRE FABRIC

X	EXTRA STRONG
X-STG	DOUBLE EXTRA STRONG
XX-STG	DOUBLE EXTRA STRONG

POST-INSTALLED ANCHORAGE INTO CONCRETE:

- ANCHORAGE SHALL BE INSTALLED PER MANUFACTURER'S WRITTEN INSTRUCTIONS, AND SHALL COMPLY WITH ACI 318 CHAPTER 17 AND CBC.
- ADHESIVE ANCHOR INSTALLERS SHALL BE CERTIFIED IN ACCORDANCE WITH THE ACI-CRSI ADHESIVE ANCHOR INSTALLER CERTIFICATION PROGRAM.
- THE CONTRACTOR SHALL PREPARE A WRITTEN PROCEDURE PRIOR TO CONSTRUCTION FOR AN INSTALLATION METHOD TO AVOID DRILLING INTO OR CONTACTING IN ANY WAY REINFORCING STEEL AND OTHER EMBEDDED ITEMS. APPROVED METHODS SHOULD INCLUDE PLASTIC MARKINGS FORMED INTO THE CONCRETE SURFACE, OR USE OF GROUND PENETRATING RADAR EQUIPMENT SUCH AS HILTI FERROSCAN PS300. ANCHORS SHALL CLEAR EXISTING REBAR BY 1" MINIMUM.
- CONFORM WITH ICC RECOMMENDED VALUES FOR ANCHOR SPACING AND EDGE DISTANCE TO DEVELOP FULL (100%) ALLOWABLE TENSION/SHRINK LOADS LISTED IN ICC REPORTS. DO NOT USE REDUCED SPACING AND EDGE DISTANCE UNLESS SPECIFICALLY NOTED OTHERWISE BY THE DETAILS.
- ANCHORS SHALL BE INSTALLED ACCORDING TO THE ANCHORING SYSTEM'S SPECIFICATIONS. DO NOT DAMAGE REINFORCING STEEL OR OTHER EMBEDDED ITEMS. FILL UNUSED HOLES WITH NON-SHRINK GROUT.
- DRILLED HOLE SHALL BE CLEANED WITH A BRUSH AND CLEAN COMPRESSED AIR IN COMPLIANCE WITH ICC ESR REQUIREMENTS.
- CONTRACTOR SHALL DETERMINE LOCATION OF EXISTING REINFORCING STEEL PRIOR TO DRILLING FOR ANCHORS, AND DRILL THE ANCHOR HOLES TO CLEAR THE REINFORCING STEEL PER THESE NOTES. NO REINFORCING STEEL SHALL BE NICKED, CUT OR DAMAGED IN ANY WAY. DAMAGED REINFORCING WILL BE REPLACED BY THE CONTRACTOR AT NO ADDITIONAL COST. IF THE LOCATION OF ANCHORS MUST BE MOVED SLIGHTLY TO ACCOMMODATE THE LOCATION OF EXISTING REINFORCING STEEL, THE CONTRACTOR SHALL PREPARED A SLIGHTLY MODIFIED DESIGN OF THE ITEM TO BE ANCHORED AND SUBMIT TO THE ENGINEER FOR APPROVAL PRIOR TO FABRICATION. THE MODIFIED DESIGN SUGGESTED BY THE CONTRACTOR SHALL INVOLVE THE ABSOLUTE MINIMUM RELOCATION OF ANCHORS TO MEET THE DETAILS AND REQUIREMENTS HEREIN, AND SHALL BE BASED ON A TEMPLATE BY THE CONTRACTOR WHICH ACCURATELY PORTRAYS THE POSITION OF THE ANCHORS.
- WHILE ANCHORING STEEL MEMBERS AGAINST CONCRETE, PROVIDE LOCK-WASHER AND NUT AT EACH ANCHOR ROD.
- EXPANSION BOLTS IN CRACKED (AND UNCRACKED CONCRETE)

ACCEPTABLE PRODUCTS	ICC-ES EVALUATION REPORT
HILTI - KWIK BOLT T22	ESR-4266
SIMPSON - STRONG-BOLT 2	ESR-3037
AN EQUIVALENT PRODUCT ACCEPTABLE TO ENGINEER	

BOLT DIAMETER (DIA.)	EFFECTIVE MIN. DEPTH (U.N.O.)	INSTALLATION TORQUE - CARBON STEEL (FT-LB)	INSTALLATION TORQUE - STAINLESS STEEL (FT-LB)
3/8"	2"	30	30
1/2"	3 1/4"	50	40
5/8"	4"	40	60
3/4"	4 3/4"	110	125

ANCHORS MUST ATTAIN SPECIFIED TORQUE WITHIN 1/2 TURN OF THE NUT.

BOLT DIAMETER (DIA.)	EFFECTIVE MIN. DEPTH (U.N.O.)	INSTALLATION TORQUE - CARBON STEEL (FT-LB)	INSTALLATION TORQUE - STAINLESS STEEL (FT-LB)
3/8"	2 1/2"	30	30
1/2"	3 3/8"	60	65
5/8"	4 1/2"	90	80
3/4"	5"	150	150

ANCHORS MUST ATTAIN SPECIFIED TORQUE WITHIN 1/2 TURN OF THE NUT.

ACCEPTABLE PRODUCTS	ICC-ES EVALUATION REPORT
HILTI HIT-RE 500 V3	ESR-3814
HILTI HIT-HY 200 V3	ESR-4868
SIMPSON SET-3G	ESR-4057
AN EQUIVALENT PRODUCT ACCEPTABLE TO ENGINEER	

THREADED ROD DIAMETER (IN)	MIN. EMBEDMENT (IN)	REBAR SIZE	MIN. EMBEDMENT (IN)
3/8	3	#3	3
1/2	4	#4	4
5/8	5	#5	5
3/4	6	#6	6
7/8	7	#7	7
1	8	#8	8
1 1/4	10		

- CONCRETE SCREW ANCHORS MAY BE HILTI KH-EZ (ICC ESR-3027), SIMPSON TITEN HD SCREW ANCHORS (ICC ESR-2713), RED HEAD TAPCON® SCREW ANCHOR (ICC ESR-3699), OR AN EQUIVALENT PRODUCT ACCEPTABLE TO ENGINEER WITH APPROVAL REPORT PER IR A-5.
- ALL BOLTS AND ANCHORS (INCLUDING NUTS AND WASHERS) EXPOSED TO WEATHER SHALL BE STAINLESS STEEL.
- THE EMBEDMENT DEPTH OF POST-INSTALLED ANCHORS SPECIFIED IN THE INDIVIDUAL DRAWING DETAILS SHALL GOVERN OVER THE MINIMUM EMBEDMENTS SHOWN IN THE TABLES ABOVE.
- POST INSTALLED ANCHORS MUST BE TESTED IN ACCORDANCE TO THE FOLLOWING SECTIONS OF 2022 CBC:
 - TEST LOADS: SECTION 1910A.5.4, SEE NOTE 14
 - TEST FREQUENCY: SECTION 1910A.5.3
 - ACCEPTANCE CRITERIA: SECTION 1910A.5.5
 - TESTING PROCEDURE: SECTION 1910A.5.2
- USE OF EPOXY ANCHORS AT ANY LOCATION NOT SHOWN ON THE DRAWINGS AND ANCHOR TENSION TEST LOADS SHALL BE SUBMITTED TO THE SEOR FOR REVIEW AND APPROVAL.

STRUCTURAL STEEL:

- STRUCTURAL STEEL: PROVIDE STRUCTURAL STEEL COMPLYING WITH THE FOLLOWING ASTM STANDARD SPECIFICATIONS, UNLESS NOTED OTHERWISE:
 - A. W AND WT
 - B. RECTANGULAR AND SQUARE HSS
 - C. ROUND HSS
 - D. PIPES
 - E. ANGLES, CHANNELS, PLATES AND BARS
 - F. ANCHOR RODS
 - G. HIGH STRENGTH BOLTS
 - H. BOLTS AT OTHER APPLICATIONS
 - I. SHEAR STUDS
 - J. THREADED RODS
 - K. NUTS
 - L. WASHERS
- HIGH STRENGTH BOLTS, NUTS AND WASHERS:
 - A. TYPE: PROVIDE HIGH STRENGTH BOLTS, NUTS, AND WASHERS COMPLYING WITH ASTM F3125, GRADE A325, UNLESS NOTED OTHERWISE. HIGH STRENGTH BOLTS SHALL BE BEARING WITH THREADS INCLUDED IN SHEAR PLANE (A325-N), UNLESS NOTED OTHERWISE. SLIP-CRITICAL BOLTS, WHERE REFERENCED ON PLANS OR DETAILS SHALL BE HIGH STRENGTH BOLTS (A325-SC), UNLESS NOTED OTHERWISE.
 - B. INSTALLATION: INSTALL HIGH STRENGTH BOLTS COMPLYING WITH "SPECIFICATION FOR STRUCTURAL JOINTS USING HIGH-STRENGTH BOLTS" AND CBC SECTION 2204A.2.
 - C. TIGHTENING: TIGHTEN A325-N BOLTS TO A SNUG TIGHT CONDITION, TIGHTEN A325-SC BOLTS FOLLOWING THE TURN-OF-NUT, CALIBRATED WRENCH, OR DIRECT TENSION INDICATOR METHOD.
- THE STRUCTURAL STEEL FABRICATOR SHALL FURNISH SHOP DRAWINGS OF ALL STEEL TO SEOR FOR REVIEW PRIOR TO FABRICATION. ALL STEEL FABRICATION AND ERECTION SHALL COMPLY WITH THE LATEST EDITION OF THE AISC.
- DIAMETER OF BOLT HOLE SHALL BE 1/16" LARGER THAN THE BOLT'S DIAMETER, UNLESS NOTED OTHERWISE. WHERE OVERSIZED HOLES OCCUR, PROVIDE 3" SQUARE PLATE WASHERS UNDER NUTS UNLESS OTHERWISE NOTED. THICKNESS OF PLATE WASHER SHALL BE 0.375 TIMES THE DIAMETER OF ANCHOR BOLT.
- PROVIDE BEVELED WASHERS ON SLOPING SURFACE OF CONNECTIONS FOR FULL BEARING.
- ALL STEEL TO BE PAINTED SHALL BE PRIMED WITH ZINC OXIDE PRIMER EXCEPT WHERE ENCASED IN CONCRETE, MASONRY, OR SPRAYED-ON FIREPROOFING, UNLESS NOTED OTHERWISE ON THE DRAWINGS. PAINTING OF STRUCTURAL STEEL MEMBERS SHALL COMPLY WITH THE REQUIREMENTS CONTAINED IN AISC 360.
- OPENINGS SHALL NOT BE PLACED IN STEEL MEMBERS UNLESS SPECIFICALLY DETAILED. STEEL MEMBERS SHALL BE SHORED WHEN PERMISSIBLE HOLES ARE CUT WITH A TORCH AFTER STEEL IS ERECTED. THE SHORES SHALL REMAIN IN PLACE UNTIL THE STEEL TEMPERATURE HAS RETURNED TO AIR TEMPERATURE.
- STRUCTURAL STEEL SHALL BE DELIVERED TO THE JOB SITE FREE OF EXCESSIVE RUST, MILL SCALE, GREASE, ETC. CONTRACTOR SHALL BE RESPONSIBLE FOR PROTECTING STEEL ON THE JOB SITE FROM CORROSION.
- WHERE WELDING TO EXISTING BEAMS ARE SHOWN, IT IS THE CONTRACTOR'S RESPONSIBILITY TO DETERMINE AND PROVIDE ADEQUATE SHORING OF EXISTING BEAMS FOR LOSS OF STRENGTH DUE TO HEAT DURING WELDING.
- ALL ARCHITECTUALLY EXPOSED STRUCTURAL STEEL SHALL MEET THE MINIMUM SPECIFICATIONS IN THE AISC CODE OF STANDARD PRACTICE CHAPTER 10 UNLESS NOTED OTHERWISE ON THE ARCHITECTURAL DRAWINGS.
- HOT-DIP GALVANIZE ALL STEEL EXPOSED TO WEATHER, UNLESS OTHERWISE NOTED.

STRUCTURAL STEEL WELDING:

- ALL WELDING SHALL COMPLY WITH AWS D1.1 AND AISC 360. ALL WELDING FOR THE SEISMIC FORCE RESISTING SYSTEM (SFRS) SHALL COMPLY WITH AWS D1.8 AND AISC 341.
- WELDING SHALL BE DONE BY ELECTRIC ARC USING E70XX ELECTRODES UNLESS NOTED OTHERWISE. PROVIDE FILLER MATERIAL WITH CHARPY V-NOTCH TOUGHNESS OF 20 FT/LB AT -20 DEGREE FAHRENHEIT AT COMPLETE PENETRATION GROOVE WELD.
- THE CONTRACTOR SHALL PROVIDE WELDING PROCEDURE SPECIFICATIONS AND DETAILED SEQUENCE OF WELDING FOR SEOR REVIEW PRIOR TO STARTING OF FABRICATION.
- WELDS SHALL BE PRE-QUALIFIED IN COMPLIANCE WITH THE APPLICABLE WELDING STANDARD. WHERE NON PRE-QUALIFIED WELDS ARE SPECIFICALLY INDICATED, QUALIFICATION SHALL BE DONE BY TESTING AND QUALIFICATION PROCEDURE COMPLYING WITH THE APPLICABLE WELDING STANDARD.
- ALL WELDING SHALL BE PERFORMED BY AWS CERTIFIED WELDERS AND APPROVED BY AN AWS AND DSA APPROVED CERTIFIED INSPECTOR. EACH WELDER AND INSPECTOR SHALL RETAIN A COPY OF THE WELDING PROCEDURE SPECIFICATIONS (WPS).
- SPECIAL INSPECTIONS FOR ALL SHOP WELDING PERFORMED ON THE PREMISES OF A FABRICATOR'S SHOP SHALL BE PERFORMED DURING FABRICATION.
- USE MINIMUM SIZE OF WELDING COMPLYING WITH AISC 360 SECTION J2 AND TABLE J2.4 UNLESS A LARGER WELD IS INDICATED ON DRAWINGS.
- WHERE LENGTH OF WELDING IS NOT SHOWN, IT SHALL BE FULL LENGTH OF JOINT. ALL BUTT WELDS SHALL BE COMPLETE PENETRATION WELDS UNLESS OTHERWISE NOTED.
- NO ATTEMPT IS MADE TO DIFFERENTIATE BETWEEN SHOP AND FIELD WELDED CONNECTIONS ON THE DRAWINGS.
- ALL COMPLETE AND PARTIAL PENETRATION WELDS WHICH ARE EXPOSED TO VIEW SHALL BE GROUND SMOOTH AND FLUSH WITH FINISH SURFACE OF STEEL.
- FINISH GROOVE PREPARATION THERMAL CUTS BY GRINDING.
- DEMAND CRITICAL WELDS: WELDS DESIGNATED AS DEMAND CRITICAL SHALL BE MADE WITH FILLER METALS MEETING THE REQUIREMENTS SPECIFIED IN AWS D1.8 / D1.8M TABLE 6.1.

SOILS AND FOUNDATION:


- ALLOWABLE FOUNDATION AND LATERAL PRESSURE TAKEN FROM 2022 CALIFORNIA BUILDING CODE TABLE 1806A.2, (NO SOILS REPORT)
- SOIL BEARING CAPACITIES:
 - A. CONTINUOUS FOOTINGS: 1,500 PSF
 - B. SPREAD FOOTINGS: 1,500 PSF
 - C. SOIL BEARING CAPACITIES MAY BE INCREASED TO 2,000 PSF FOR COMBINED STATIC PLUS SEISMIC LOADS WHEN UTILIZING ALTERNATE LOAD COMBINATIONS PER 2022 CBC SECTION 1806A.1.
- THE UPPER 12" OF SOIL BELOW THE FOUNDATION SHALL BE REPLACED WITH NON-EXPANSIVE FILL. THE STRUCTURAL SHALL BE GRADED SILTY SAND. THE FILL SHALL BE COMPACTED TO AT LEAST 90% OF THE MAXIMUM DRY UNIT WEIGHT AS DETERMINED BY ASTM D 1557 METHOD OF SOIL COMPACTION.
- ALL ABANDONED FOOTINGS, UTILITIES, ETC., THAT INTERFERE WITH NEW CONSTRUCTION SHALL BE REMOVED.

CAST-IN-PLACE CONCRETE:


- ALL CONCRETE MATERIALS, CONSTRUCTION AND WORKMANSHIP SHALL CONFORM TO THE LATEST ADOPTE EDITION OF THE ACI CODE AND PROJECT SPECIFICATIONS.
- RETAIN AN APPROVED TESTING LABORATORY TO PREPARE CONCRETE MIX DESIGN ACCORDING TO GOVERNING CODE AND THE CONSTRUCTION DOCUMENTS. ALL CONCRETE MIXES SHALL BE STAMPED AND SIGNED BY A LICENSED CALIFORNIA CIVIL ENGINEER AND SUBMITTED TO THE SEOR FOR REVIEW AND APPROVAL PRIOR TO CONCRETE PLACEMENT.
- CONCRETE SHALL HAVE A MINIMUM COMPRESSIVE STRENGTH (F_c) OF 4,000 PSI AT 28 DAYS UNLESS OTHERWISE NOTED.
- CONCRETE SHALL BE MIXED, PLACED AND CURED IN ACCORDANCE WITH ACI 318, LATEST ADOPTED EDITION, AND PROJECT SPECIFICATIONS.
- PORTLAND CEMENT SHALL BE TYPE I UNLESS OTHERWISE NOTED.
- FLY ASH OR OTHER POZZOLANS CONFORMING TO ASTM C618 CLASS N OR F MAY BE USED AS A PARTIAL SUBSTITUTION FOR PORTLAND CEMENT UP TO A MAXIMUM OF 15% TOTAL CEMENTITIOUS MATERIALS BY WEIGHT.
- MAXIMUM RATIO OF WATER TO CEMENTITIOUS MATERIALS, BY WEIGHT, SHALL BE 0.45 UNLESS OTHERWISE NOTED. USE MINIMUM 6 SACKS OF CEMENT PER CUBIC YARD OF CONCRETE.
- SLUMP SHALL CONFORM TO ACI 301, CHAPTER 4.
- ALL CONCRETE SHALL BE NORMAL WEIGHT (145 PCF) HARD ROCK TYPE UNLESS OTHERWISE NOTED AS LIGHTWEIGHT CONCRETE (115 PCF MAX).
- AGGREGATES IN NORMAL WEIGHT CONCRETE SHALL CONFORM TO ASTM C-33 (HARDROCK). AGGREGATES IN LIGHT WEIGHT CONCRETE SHALL CONFORM TO ASTM C-330.
- MAXIMUM AGGREGATES SIZE SHALL CONFORM TO THE FOLLOWINGS:
 - A. FOOTING AND GRADE BEAMS 1"
 - B. SLAB ON GRADE 3/4"
 - C. ELEVATED SLAB, BEAMS, FRAMED COLUMNS 3/8"
 - D. REMAINDER 1/2"
- ALL CONSTRUCTION JOINTS SHALL BE KEVEED, ROUGHENED TO 1/4" AMPLITUDE, THOROUGHLY CLEANED, AND WETTED WITH NO STANDING WATER.
- THE CONTRACTOR SHALL SUBMIT THE PROPOSED LOCATION OF ALL CONSTRUCTION JOINTS TO THE SEOR FOR REVIEW AT LEAST 14 DAYS PRIOR TO PLACING OF CONCRETE. JOINTS SHALL BE LOCATED TO MINIMIZE EFFECTS OF SHRINKAGE AS WELL AS PLACED AT POINTS OF LOW STRESS.
- CONCRETE COVERAGE OF REINFORCING STEEL SHALL BE AS FOLLOWS, UNLESS OTHERWISE NOTED:
 - A. CONCRETE CAST AGAINST AND PERMANENTLY EXPOSED TO EARTH 3"
 - B. CONCRETE EXPOSED TO EARTH OR WEATHER:
 - * #6 THROUGH #18 REBAR 2"
 - * #5 REBAR, W/01 OR D31 WIRE, AND SMALLER 1 1/2"
 - C. CONCRETE NOT EXPOSED TO WEATHER OR IN CONTACT WITH GROUND:
 - * SLABS, WALLS AND JOISTS (#11 REBAR AND SMALLER) 3/4"
 - * BEAMS AND COLUMNS 1 1/2"
 - D. SLABS ON GRADE 1 1/2" MID-DEPTH
- PROVIDE 3/4" CHAMFER AT EXPOSED CORNERS OF COLUMNS, BEAMS AND WALLS UNLESS OTHERWISE NOTED.
- A. ROUGHEN HARDENED SURFACE TO AN AMPLITUDE OF 1/4" WITH BUSH HAMMER, SAND BLASTING, OR OTHER APPROVED METHOD.
- B. CLEAN SURFACES OF DUST AND DEBRIS USING CLEAN COMPRESSED AIR AND WATER.
- C. SURFACES SHALL BE WETTED AND STANDING WATER REMOVED.
- D. REFER TO OTHER NOTES FOR DUST CONTROL DURING CONSTRUCTION
- CURING COMPOUND USED ON CONCRETE SHALL BE REVIEWED BY THE SEOR.
- BONDING AGENT SHALL BE CHEMREX CONCRETE LIQUID LPL, OR SIKA ARMATEC 110 EPOCROM, OR APPROVED EQUAL, AND SHALL BE APPLIED FOLLOWING THE MANUFACTURER'S RECOMMENDATIONS.
- ALL CRACKS WIDER THAN 1/64" IN NEW CONCRETE APPEARING WITHIN 6 MONTHS OF CONCRETE PLACEMENT SHALL BE REPAIRED USING EPOXY ADHESIVE INJECTION BY THE CONTRACTOR AT NO COST TO THE OWNER.
- PIPES, DUCTS OR CONDUITS SHALL NOT BE PLACED IN STRUCTURAL CONCRETE UNLESS SPECIFICALLY INDICATED ON THE STRUCTURAL DRAWINGS. SLEEVES SHALL BE PROVIDED FOR ALL PIPES THROUGH CONCRETE WALLS AND FOOTINGS.
- WELDED WIRE FABRICS (W.W.F.) DEFORMED WIRE STRIRUPS AND SPIRAL REINFORCING SHALL CONFORM TO ASTM A1064, FY-65 KSI.
- BARS SHALL BE CLEAN OF RUST, MUD, OIL, GREASE OR OTHER COATING MATERIALS LIKELY TO REDUCE BOND CAPACITY.
- REINFORCING STEEL SHALL BE PLACED IN ACCORDANCE WITH THE CONCRETE REINFORCING STEEL INSTITUTE (CRSI) MANUAL OF STANDARD PRACTICE
- PROVIDE ALL ACCESSORIES NECESSARY TO SUPPORT REINFORCING IN POSITION SHOWN ON THE DRAWINGS.
- SHOP DRAWINGS OF REINFORCING STEEL PLACEMENT SHALL BE PREPARED BY THE CONTRACTOR IN ACCORDANCE WITH ACI 315. SHOP DRAWINGS SHALL INCLUDE BAR SIZES, QUANTITIES, SPACING, CLEARANCES, SPLICE LOCATIONS, LAP LENGTH, AND CONCRETE COVERAGE AND SUBMITTED TO SEOR FOR REVIEW.
- ANCHOR BOLTS, DOWELS AND OTHER EMBEDDED ITEMS SHALL BE SECURELY TIED IN PLACE PRIOR TO PLACEMENT OF CONCRETE.
- ALL REINFORCEMENT BENDING SHALL BE PERFORMED COLD. BARS CAN ONLY BENT ONCE.
- MECHANICAL SPLICES (COUPLERS) AND MECHANICAL REINFORCING HEADED END ANCHORS (TERMINATORS) MAY BE USED AT CONTRACTOR'S OPTION. MECHANICAL DEVICES SHALL HAVE A CURRENT ICC REPORT AND SUBMITTED TO SEOR FOR APPROVAL. SPECIAL INSPECTIONS DURING CONSTRUCTION IS REQUIRED.
- ALL REINFORCING STEEL INTERRUPTED BY STRUCTURAL STEEL SHALL TERMINATE WITHIN 1" OF STEEL SURFACE WITH A 90° STANDARD HOOK UNLESS OTHERWISE NOTED.

STRUCTURAL OBSERVATIONS:

- THE STRUCTURAL OBSERVATION IS REQUIRED FOR THE STRUCTURAL SYSTEM IN ACCORDANCE WITH CBC SECTION 1704A.6. STRUCTURAL OBSERVATION IS THE VISUAL OBSERVATION OF THE ELEMENTS AND CONNECTIONS OF THE STRUCTURAL SYSTEM AT SIGNIFICANT CONSTRUCTION STAGES AND THE COMPLETE STRUCTURE FOR GENERAL CONFORMANCE TO THE APPROVED PLANS AND SPECIFICATIONS. STRUCTURAL OBSERVATION DOES NOT WAIVE THE RESPONSIBILITY FOR THE INSPECTIONS REQUIRED OF THE PROJECT INSPECTOR, DEPUTY INSPECTOR, SPECIAL INSPECTOR OR CITY INSPECTOR.
- THE STRUCTURAL OBSERVER SHALL PERFORM SITE VISITS AT THOSE STEPS IN THE PROGRESS OF THE CONSTRUCTION THAT ALLOW FOR CORRECTION OF DEFICIENCIES WITHOUT SUBSTANTIAL EFFORT OR UNCOVERING OF THE WORK INVOLVED. AT A MINIMUM, THE FOLLOWING SIGNIFICANT CONSTRUCTION STAGES REQUIRE A SITE VISIT AND AN OBSERVATION REPORT FROM THE STRUCTURAL OBSERVER. CONSTRUCTION STAGES TO BE OBSERVED:
 - A. FOUNDATIONS: AFTER PLACEMENT OF STEEL REINFORCEMENT PRIOR TO FINAL POUR
 - B. ROOF FRAMING: AFTER PLACEMENT OF ALL STEEL MEMBERS.
- STRUCTURAL OBSERVATION: ALL STRUCTURAL OBSERVATIONS SHALL BE DOCUMENTED USING THE OBSERVATION REPORT FORM, AND SHALL BE STAMPED AND SIGNED BY THE STRUCTURAL OBSERVER OF RECORD.
- OBSERVED DEFICIENCIES: ANY OBSERVED DEFICIENCIES SHALL BE DESCRIBED ON THE FORM; THE OBSERVER SHALL ALSO INDICATE WHETHER A REOBSERVATION IS REQUIRED TO VERIFY CORRECTIVE ACTIONS HAVE BEEN PROPERLY TAKEN OR THAT THE CORRECTIVE ACTIONS ARE DEEMED VERIFIABLE BY THE SPECIAL INS

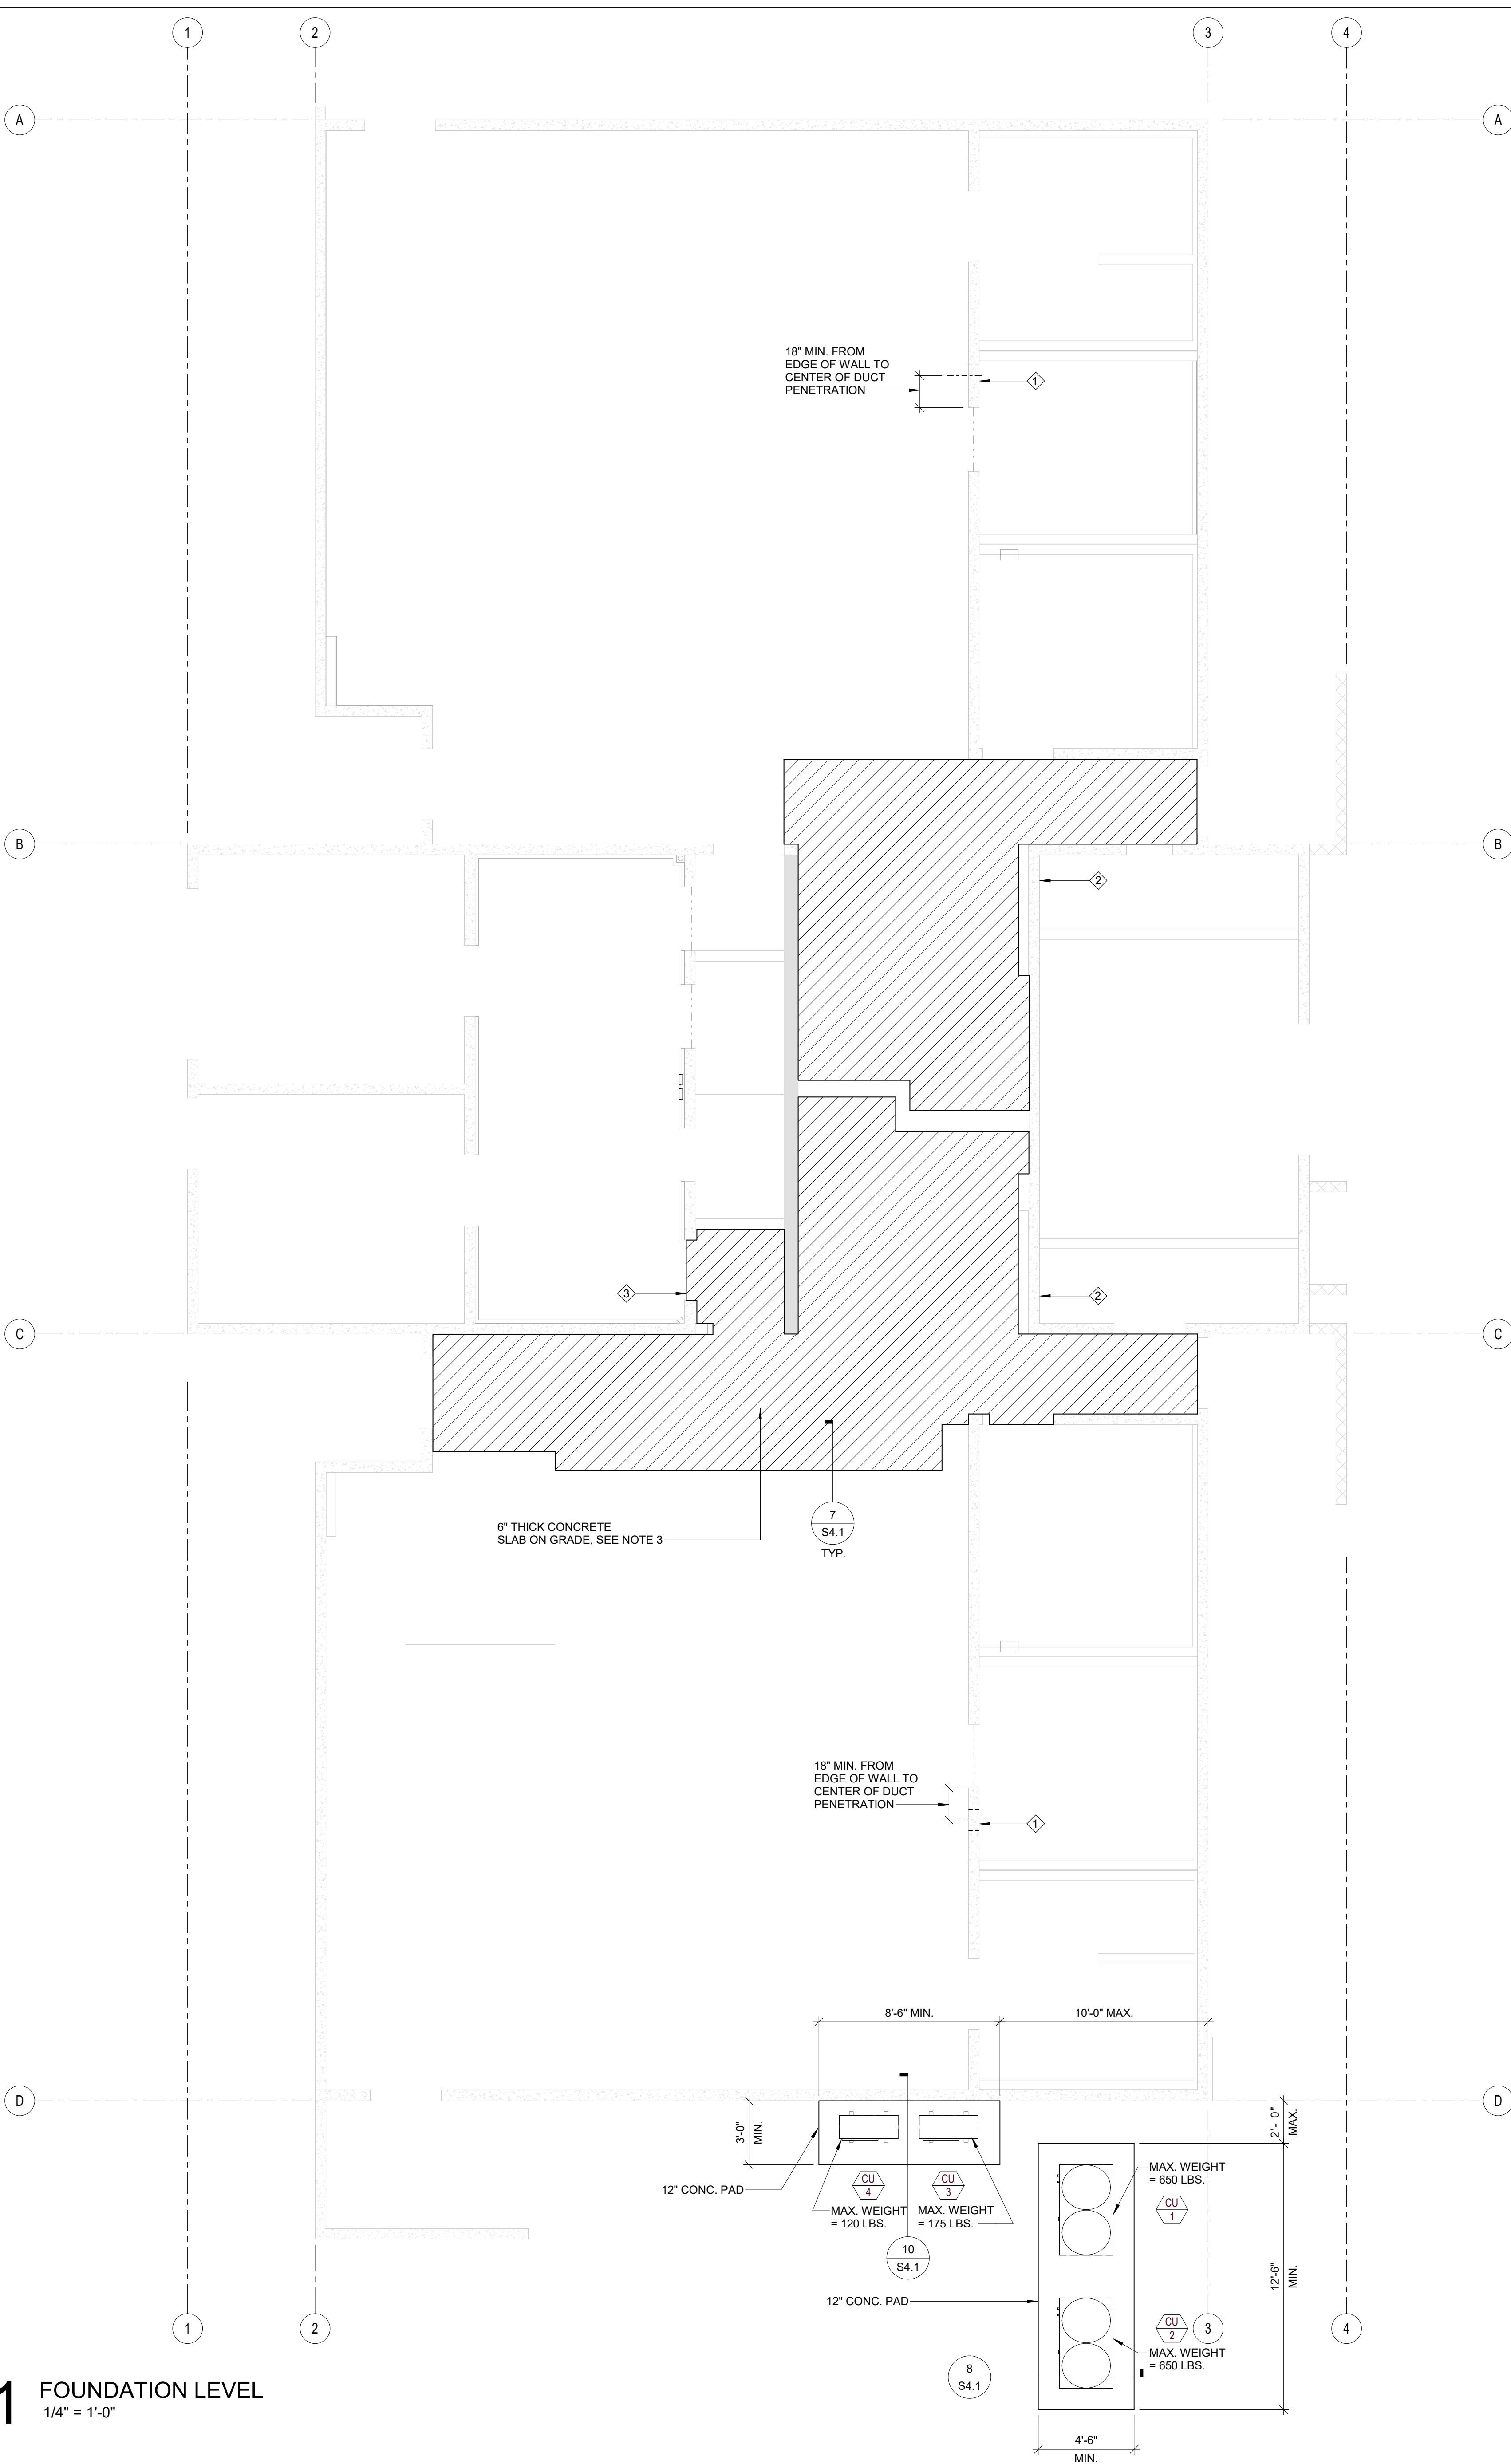

1 FOUNDATION LEVEL
1/4" = 1'-0"

 	FOUNDATION PLAN NOTES
1.	SEE SHEET SO 1 FOR GENERAL NOTES.
2.	CONTRACTOR SHALL VERIFY ALL DIMENSIONS AGAINST ARCHITECTURAL DRAWINGS AND NOTIFY THE ARCHITECT AND PROJECT ENGINEER OF ANY DISCREPANCIES BEFORE STARTING THE WORK.
3.	SLAB ON GRADE SHALL BE 6" THICK, REINFORCED WITH #4 @ 18" O.C. EACH WAY AT MID-DEPTH. SEE SHEET S4.1 FOR TYPICAL SLAB ON GRADE DETAILS.
4.	PROVIDE CONTROL JOINT IN SLAB ON GRADE PER 4154.1.
5.	REFER TO ARCHITECTURAL DRAWINGS FOR EDGE OF CONCRETE SLAB ON GRADE, TOP OF SLAB ELEVATION, CONTROL JOINTS, AND RECESS IN SLAB.
6.	CONDITIONS SHOWN OR NOTED AS EXISTING ARE BASED ON THE BEST INFORMATION AVAILABLE AT THE TIME OF THE PREPARATION OF THESE DRAWINGS. NO WARRANTY IS IMPLIED AS TO THE ACCURACY OF EXISTING CONDITIONS. THE CONTRACTOR SHALL REFER TO THE ORIGINAL CONSTRUCTION DOCUMENTS FOR INFORMATION REGARDING EXISTING CONSTRUCTION AND SHALL FIELD VERIFY ALL CONDITIONS, DIMENSIONS AND ELEVATIONS PRIOR TO FABRICATION OF ANY STEEL OR OTHER COMPONENTS ATTACHED TO THE EXISTING STRUCTURE. IF CONDITIONS BECOME APPARENT WHICH DIFFER FROM THE CONDITIONS SHOWN HEREIN, THEY SHALL BE BROUGHT TO THE IMMEDIATE ATTENTION OF THE STRUCTURAL ENGINEER.
	LEGEND
	INDICATES REMOVAL OF EXISTING SLAB ON GRADE AND PLACEMENT OF NEW 6" THICK SLAB ON GRADE PER 3154.1
	INDICATES 12" DIA. HOLE IN EXISTING WALL. SEE M-201 FOR LOCATION. PROVIDE STIFFENER AROUND OPENING PER 9154.2
	INDICATES 6" DIA. HOLE IN EXISTING WALL. SEE M-201 FOR LOCATION. DO NOT CUT EXISTING REINFORCEMENT.
	INDICATES EXISTING DOOR WIDENING PER 13154.2. SEE AD101 FOR LOCATION.

IDENTIFICATION STAMP DIV. OF THE STATE ARCHITECT			
APP: 03-125612 INC.			
REVISED FOR			
SS ☒	PLS ☒	ACS ☒	
DATE: 04/02/2006			

www.pdk.com

909-987-0699

RANCHO CUCUMONGA, CA

**PE BUILDING -
MODERNIZATION AT
EL ROBLE MS**



ARCHITECT

LICENSED ARCHITECT
SUSANTO AGUSTIADI
C-31009
08-31-27
STATE OF CALIFORNIA

REGISTERED PROFESSIONAL ENGINEER
MAJID KANT
No. 6712
EXP. 6-30-27
STRUCTURAL
STATE OF CALIFORNIA

CLAREMONT UNIFIED SCHOOL DISTRICT		
CLIENT		
DATE	PROJECT NUMBER	
10/10/25	250176	
DRAWING HISTORY		
No.	Description	Date
CHECKED BY: Checker		
DRAWN BY: Author		

FOUNDATION PLAN

\$1.0

[illegible]

1 ROOF LEVEL

1. SEE SHEET 90.1 FOR GENERAL NOTES
2. CONDITIONS SHOWN OR NOTED AS EXISTING ARE BASED ON THE BEST INFORMATION AVAILABLE AT THE TIME OF THE PREPARATION OF THESE DRAWINGS. NO WARRANTY IS IMPLIED AS TO THE ACCURACY OF EXISTING CONDITIONS. THE CONTRACTOR SHALL REFER TO THE ORIGINAL CONSTRUCTION DOCUMENTS FOR INFORMATION REGARDING EXISTING CONSTRUCTION AND SHALL FIELD VERIFY ALL CONDITIONS, DIMENSIONS AND ELEVATIONS PRIOR TO FABRICATION OF ANY STEEL OR OTHER COMPONENTS ATTACHED TO THE EXISTING STRUCTURE. IF CONDITIONS BECOME APPARENT WHICH DIFFER FROM THE CONDITIONS SHOWN HEREIN, THEY SHALL BE BROUGHT TO THE IMMEDIATE ATTENTION OF THE STRUCTURAL ENGINEER.
3. ALL DIMENSIONS RELATING TO THE EXISTING/AS-BUILT CONDITIONS SHALL BE CONSIDERED (+/-) AND ARE TO BE VERIFIED IN THE FIELD.
4. REMOVE AND REINSTALL TO AS-NEW CONDITIONS PER CURRENT CODES ALL EXISTING ITEMS THAT INTERFERE WITH THE ALTERATION WORK SHOWN ON THESE DRAWINGS INCLUDING, BUT NOT LIMITED TO, THE FOLLOWING EXISTING ITEMS: FURRING, DECORATION, CEILING, EQUIPMENT, FIXTURES, CONDUITS, PIPES, LIGHTING AND ARCHITECTURAL ITEMS.
5. REFER TO MECHANICAL DRAWINGS FOR ROOFTOP UNIT SIZE AND LOCATION.
6. PROVIDE SHORING FOR EXISTING STRUCTURE AS REQUIRED BEFORE ANY DEMOLITION WORK.
7. NO MODIFICATIONS TO EXISTING PENETRATIONS SHALL BE MADE UNLESS SPECIFIC DETAILS ARE PROVIDED.

LEGEND



Bx

INDICATES BEAM SIZE. SEE SCHEDULE



INDICATES EXISTING CONCRETE WALL



INDICATES EXISTING 1 1/2" x 3" x 0.08"
STEEL TUBE COLUMN

STEEL BEAM SCHEDULE		
MARK	DESCRIPTION	REMARKS
B1	Lbx6x5/16	
B2	W8x18	

IDENTIFICATION STAMP DIV. OF THE STATE ARCHITECT			
APP: 03-125612 INC.			
REVIEWED FOR			
SS ☒	FLS ☒	ACS ☒	
DATE: 04/02/2006			

www.psk.com

908-987-0909

RANCHO CUCAMONGA, CA

**PE BUILDING -
MODERNIZATION AT
EL ROBLE MS**




ARCHITECT


 

The image shows two professional engineer seals from the State of California. The left seal is for Susanto Agustadi, License No. C-31009, dated 03-31-27. The right seal is for Naaid Rani, License No. 0172, dated 6-30-27. Both seals are for Structural Engineering.


CLIENT		
CLAREMONT UNIFIED SCHOOL DISTRICT		
DATE 10/10/25	PROJECT NUMBER 250176	
DRAWING HISTORY		
No.	Description	Date
CHECKED BY: Checker		
DRAWN BY: Author		

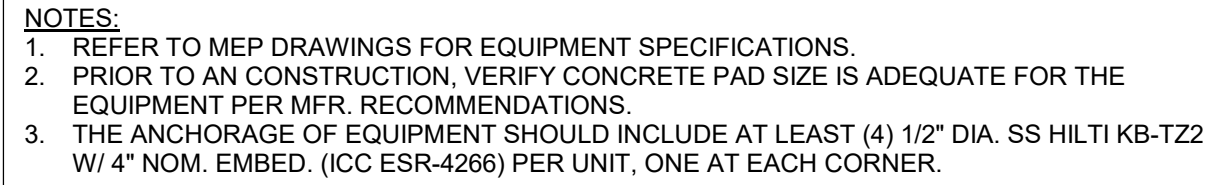

N.T.S.

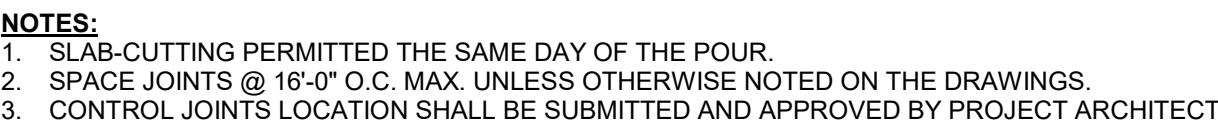


N.T.S.

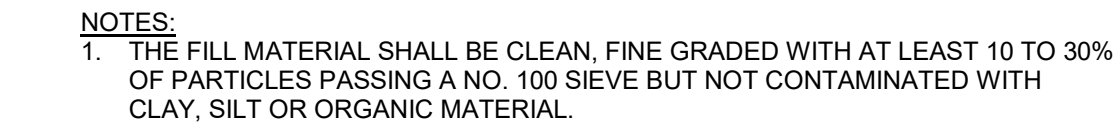

BAR DEVELOPMENT LENGTH (Ld), INCHES			
BAR SIZE	Fy (ksi)	fc=4000 PSI	
		TOP BARS	OTHER BARS
#3	60	19	15
#4	60	25	19
#5	60	31	24
#6	60	37	29
#7	60	54	42
#8	60	62	48
#9	60	70	54
#10	60	79	61

BAR LAP SPLICE LENGTH (L), INCHES			
BAR SIZE	F _y (ksi)	f _c =4000 PSI	
		TOP BARS	OTHER BARS
#3	60	24	19
#4	60	33	25
#5	60	41	31
#6	60	49	37
#7	60	71	54
#8	60	81	62
#9	60	91	70
#10	60	102	79


- NOTES:
1. TABULATED VALUES ARE IN INCHES FOR NORMAL WEIGHT CONCRETE AND UNCOATED REINFORCING STEEL. FOR LIGHTWEIGHT CONCRETE INCREASE LENGTHS BY 30%. FOR EPOXY COATED BARS INCREASE LENGTHS BY 50%.
 2. TABULATED LAP SPICE LENGTHS ARE FOR CLASS B AS DEFINED IN ACI 318. FOR CLASS A SPICES REDUCE LENGTH BY 30%. CLASS A SPICES MAY BE USED WHEN SPECIFICALLY CALLED ON DRAWINGS AND IF ONE HALF OR LESS OF THE TOTAL NUMBER OF BARS ARE SPICED WITHIN THE REQUIRED LAP LENGTH.
 3. BAR DEVELOPMENT LENGTHS AND SPICE LENGTHS OF INDIVIDUAL BARS WITHIN A BUNDLE SHALL BE INCREASED BY 20% FOR A 3-BAR BUNDLE AND 33% FOR A 4-BAR BUNDLE.
 4. TOP BARS ARE DEFINED AS HORIZONTAL BARS WITH MORE THAN 12" OF CONCRETE CAST BELOW THE BAR.
 5. FOR COMPRESSION LAP SPICE LENGTH (ONLY WHERE INDICATED ON DRAWINGS) USE 30 BAR DIAMETER, NOT LESS THAN 12".
 6. CLEAR COVER OVER REINFORCING SHALL BE AT LEAST 1 BAR DIAMETER, AND SPACING BETWEEN BARS BEING LAPPED OR SPICED SHALL BE AT LEAST 2 BAR DIAMETERS.
 7. MECHANICAL SPICES MAY BE USED AT CONTRACTOR'S OPTION. MECHANICAL SPICES SHALL BE TYPE 2 AS DEFINED IN ACI 318 AND SHALL DEVELOP IN TENSION AT LEAST 125% OF THE SPECIFIED YIELD STRENGTH (F_y) OF THE SPICED BAR.
 8. WHERE MECHANICAL SPICES ARE USED, STAGGER ADJACENT SPICES BY 24" O.C..
 9. THE SMALLER BAR SPICE LENGTH SHALL BE USED WHEN SPICING DIFFERENT SIZED BARS.
 10. THREADED MECHANICAL COUPLER SHALL BE ERICO, LENTON COUPLER (APMO ER-Q129) UNLESS NOTED OTHERWISE. COUPLER SHALL DEVELOP 100% OF THE BAR TENSILE STRENGTH.

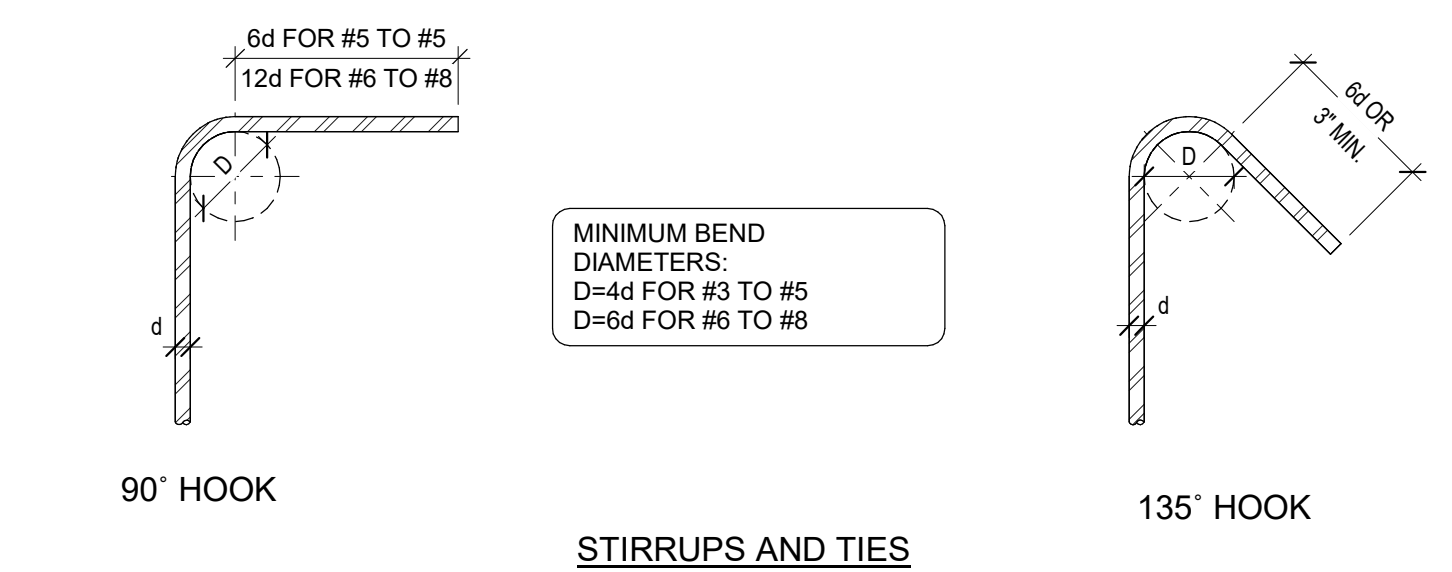






PE BUILDING - MODERNIZATION AT EL ROBLE MS

CLAREMONT, CA 91711
DSA APPL NO : 03-125612 DSA FILE NO : 19-21

RANCHO CUCAMONGA, CA 909-987-0909 www.pbk.com

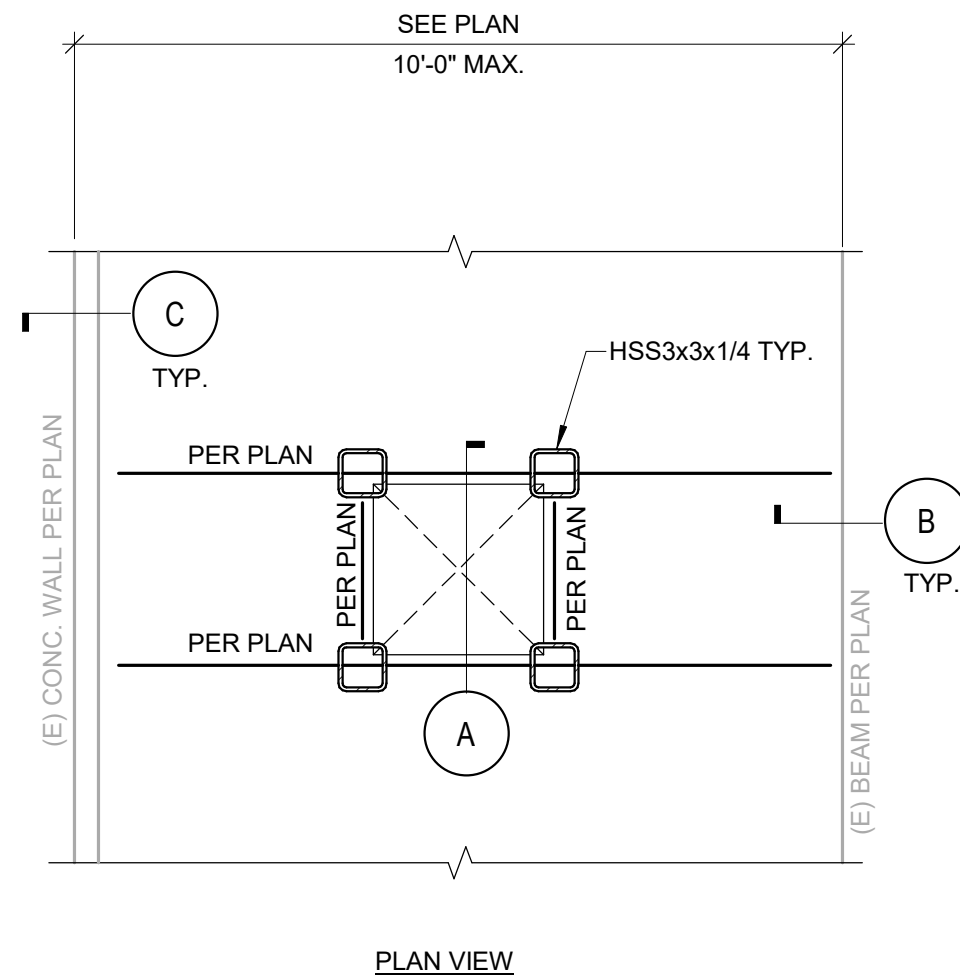


12 TYP. EXHAUST FAN SUPPORT
N.T.S.

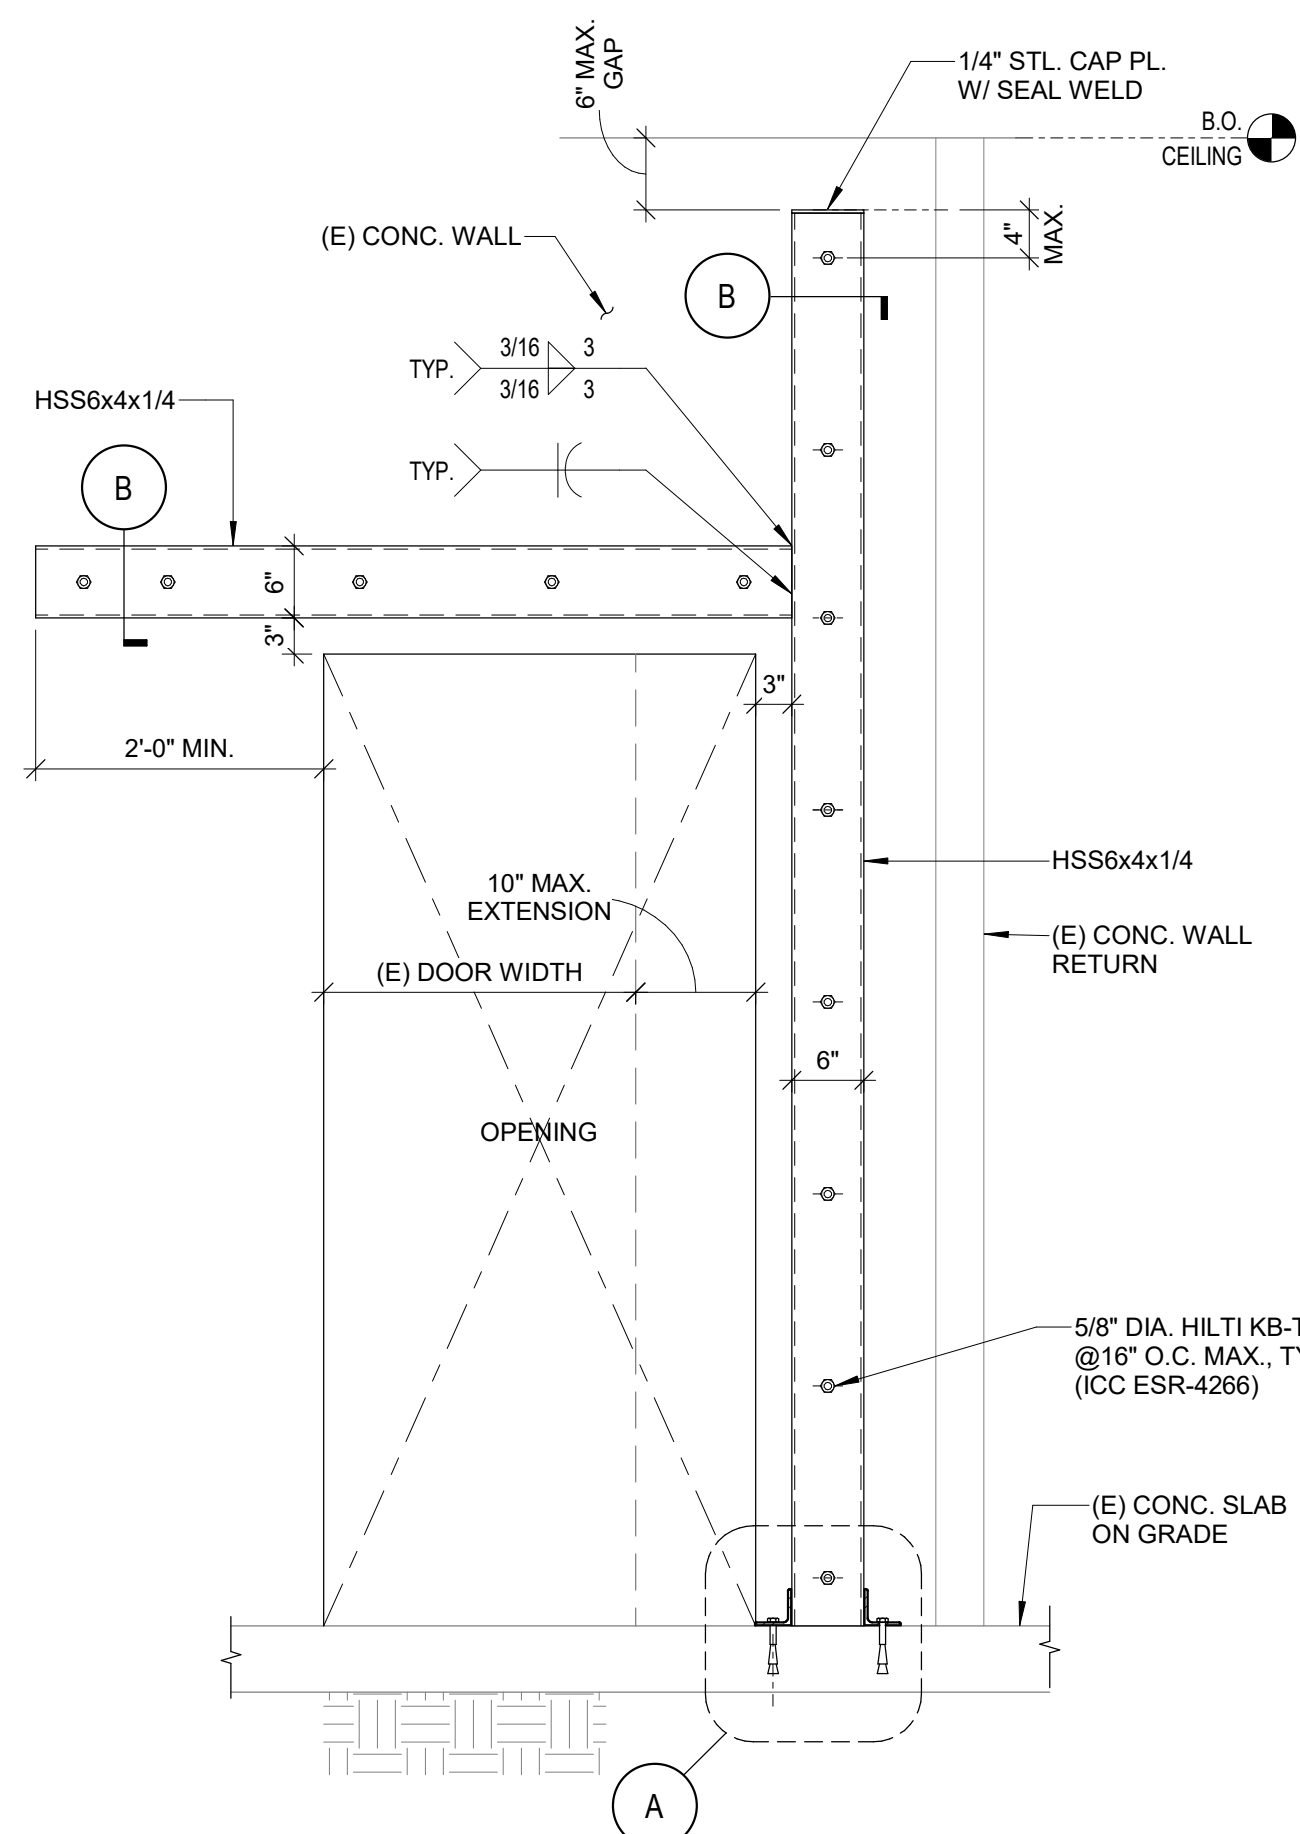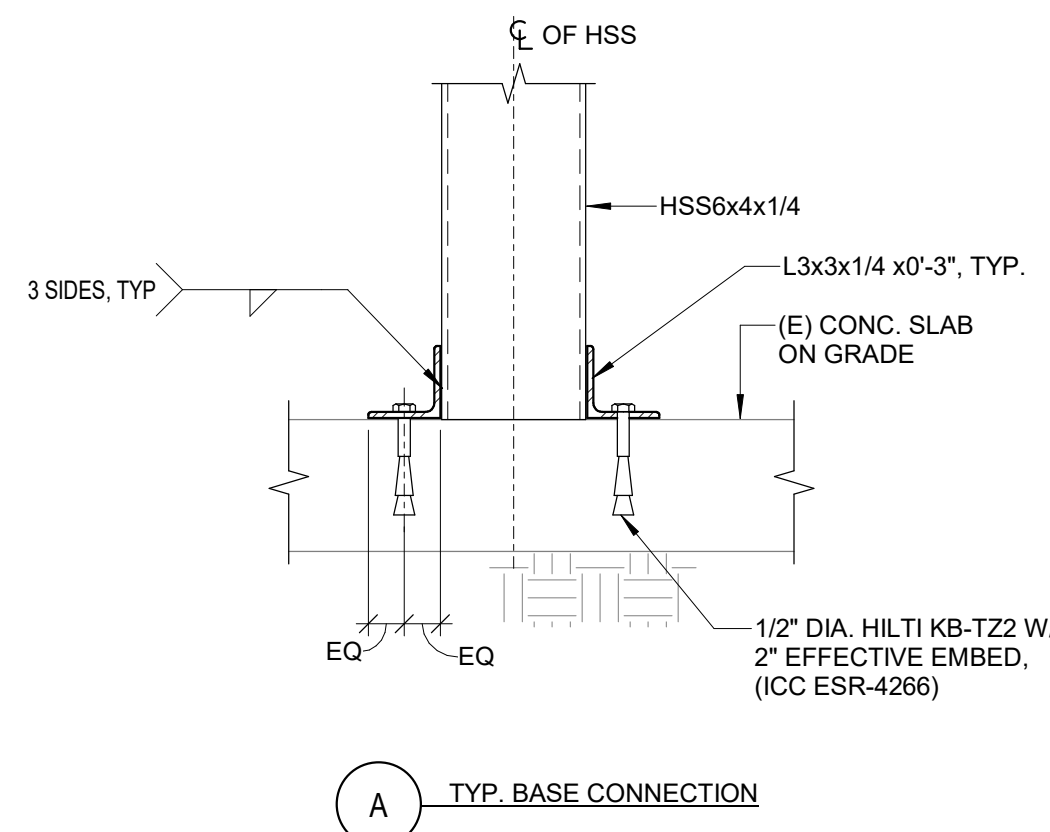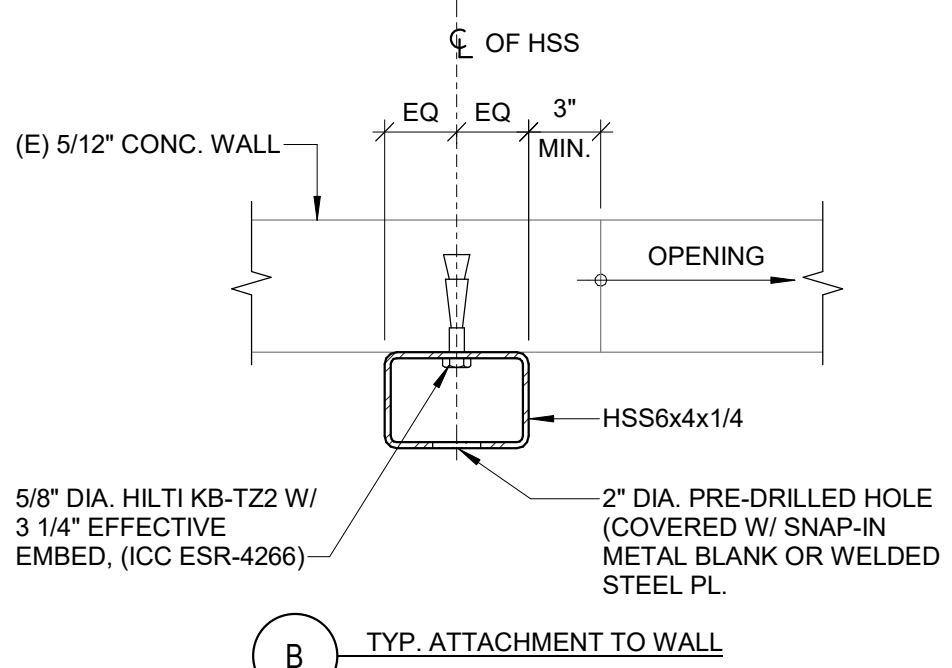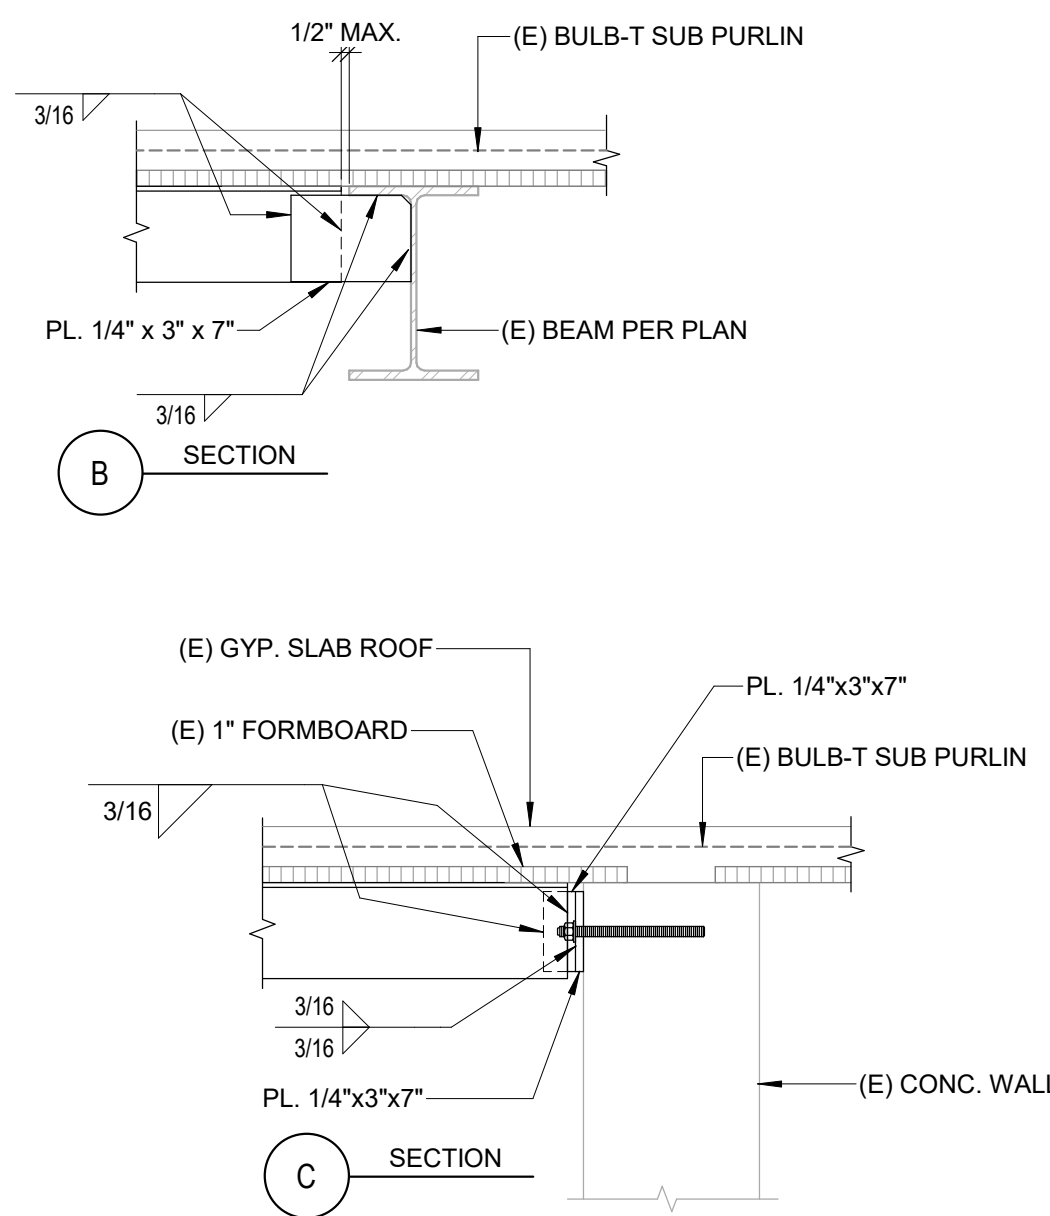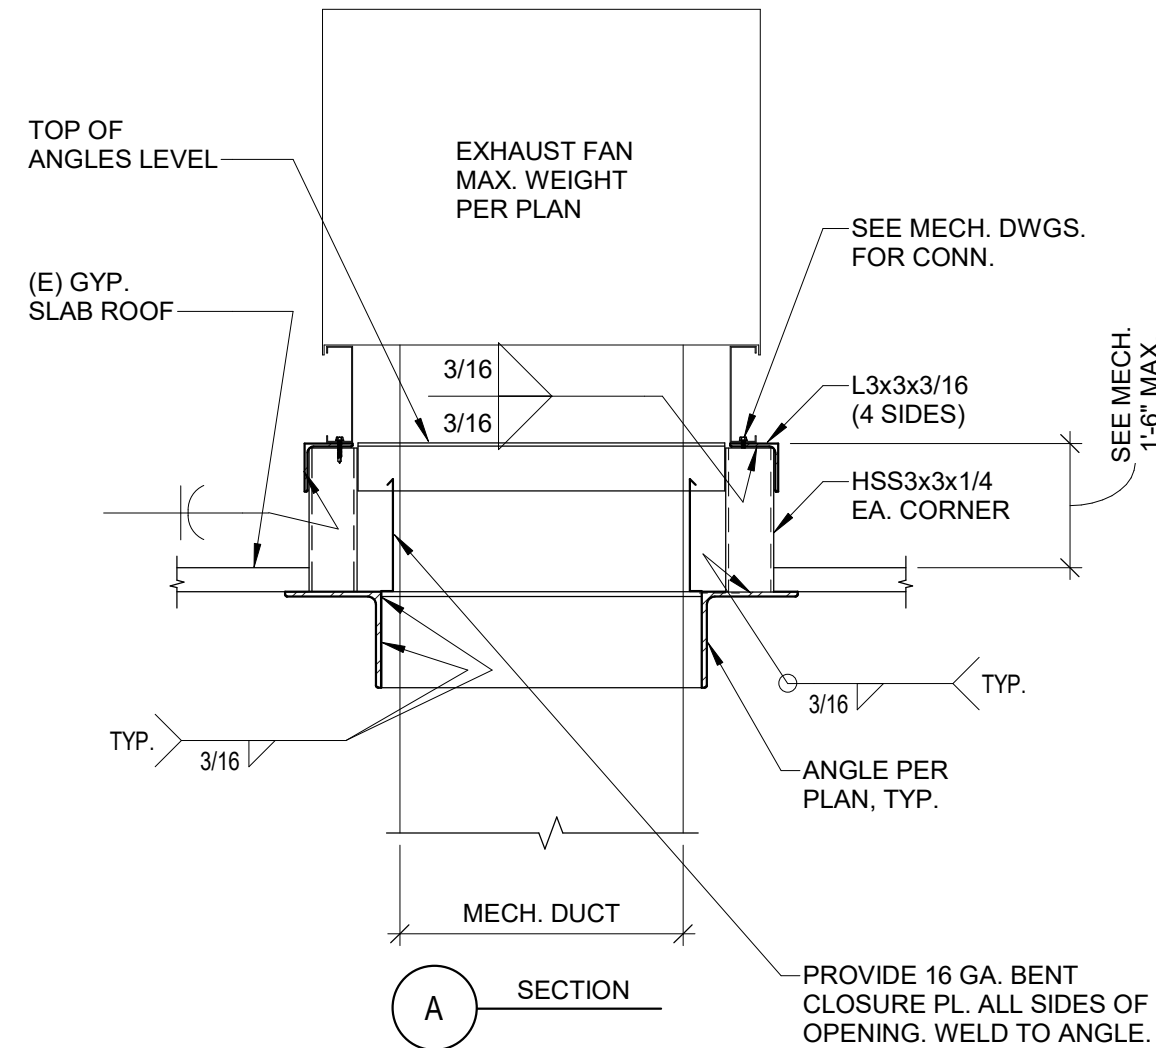


NOTE:
1. CONTRACTOR SHALL SCAN EXISTING WALL AND LOCATE REINFORCING PRIOR TO INSTALLING ANCHORS. LOCATE ANCHORS MINIMUM 1" CLEAR FROM EXISTING REINFORCING. DO NOT CUT OR DAMAGE EXISTING REINFORCING DURING ANCHOR INSTALLATION


13 DOOR WIDENING DETAIL

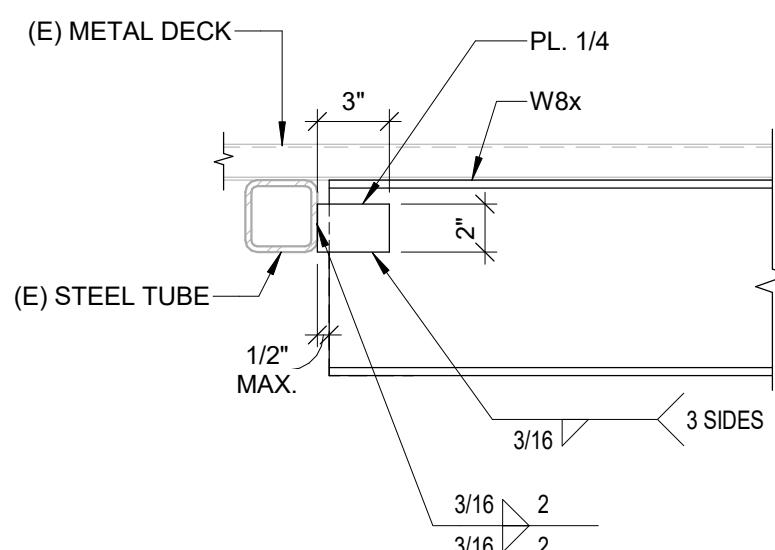


11 W BEAM TO EXISTING HSS BEAM CONN.
N.T.S.

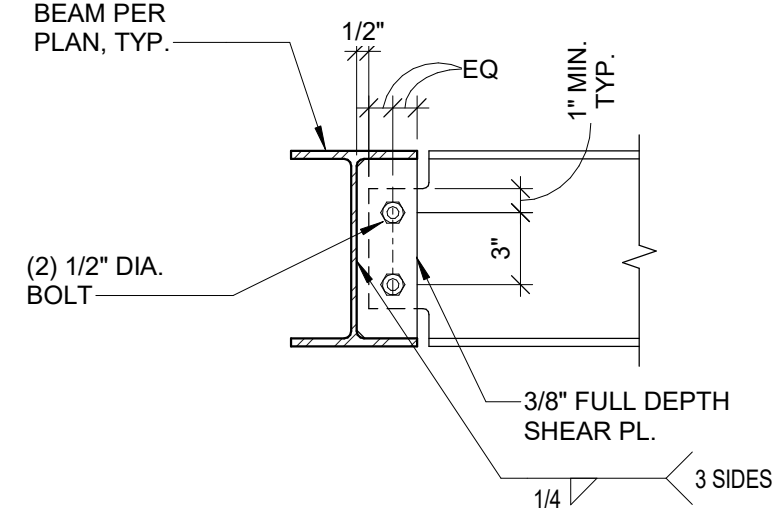


7 TYP. W BEAM CONNECTION
N.T.S.

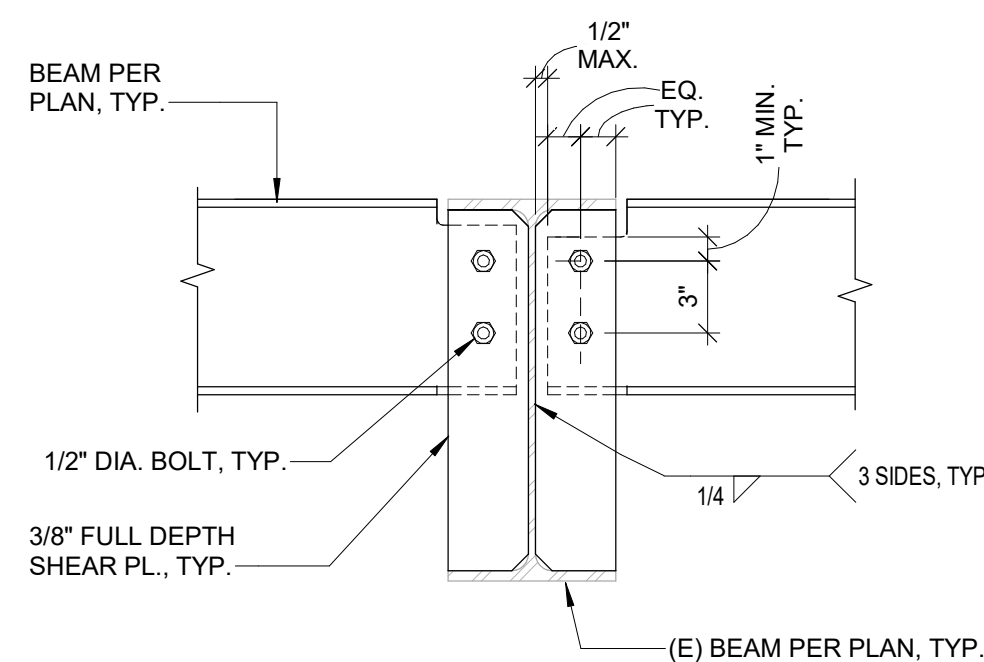


6 W BEAM TO EXISTING W BEAM CONN.
N.T.S.

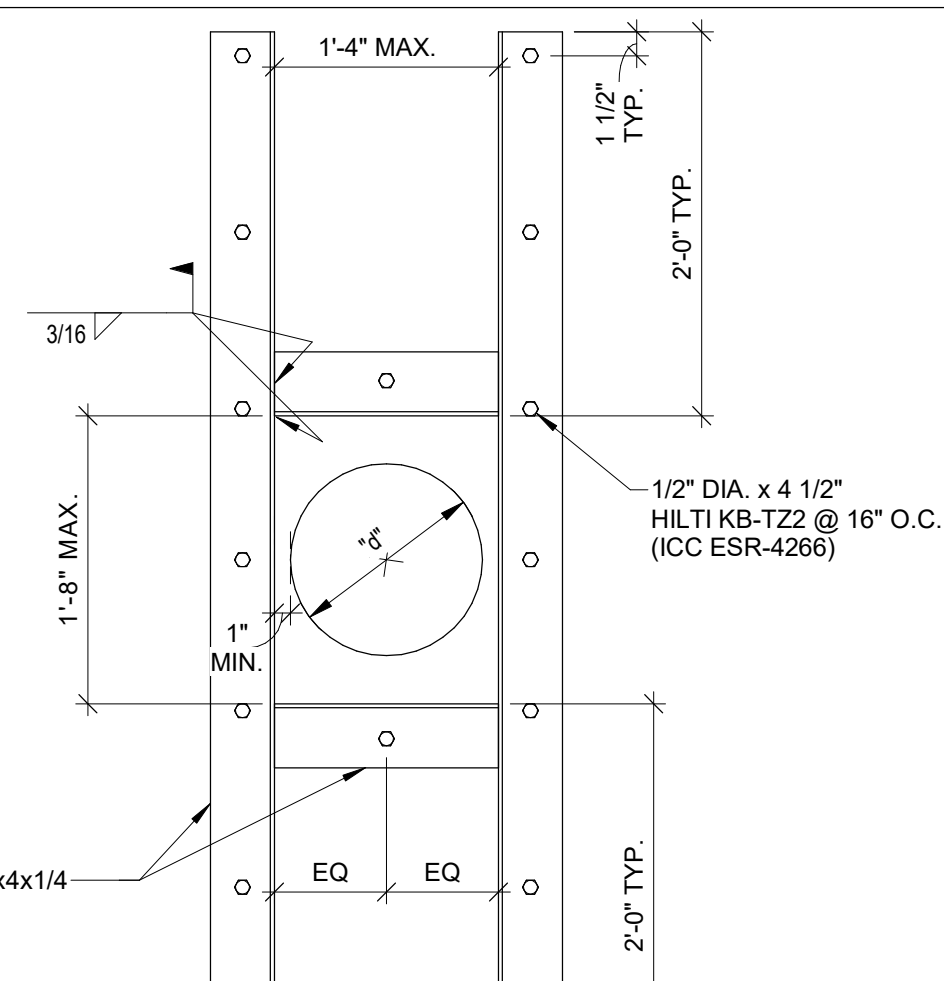



9 TYP. OPENING IN CONCRETE WALL
N.T.S.

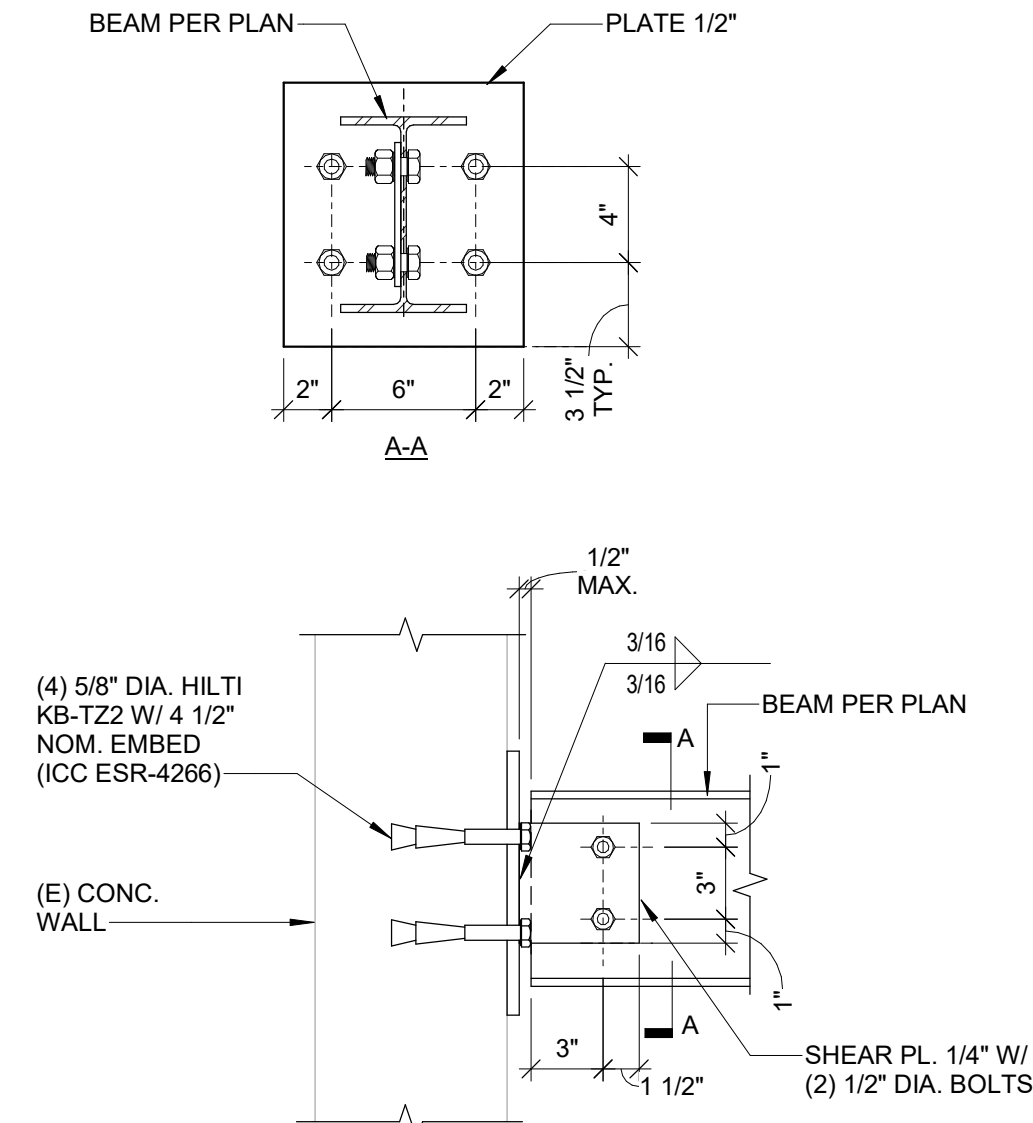


5 W BEAM TO (E) CONCRETE
N.T.S.

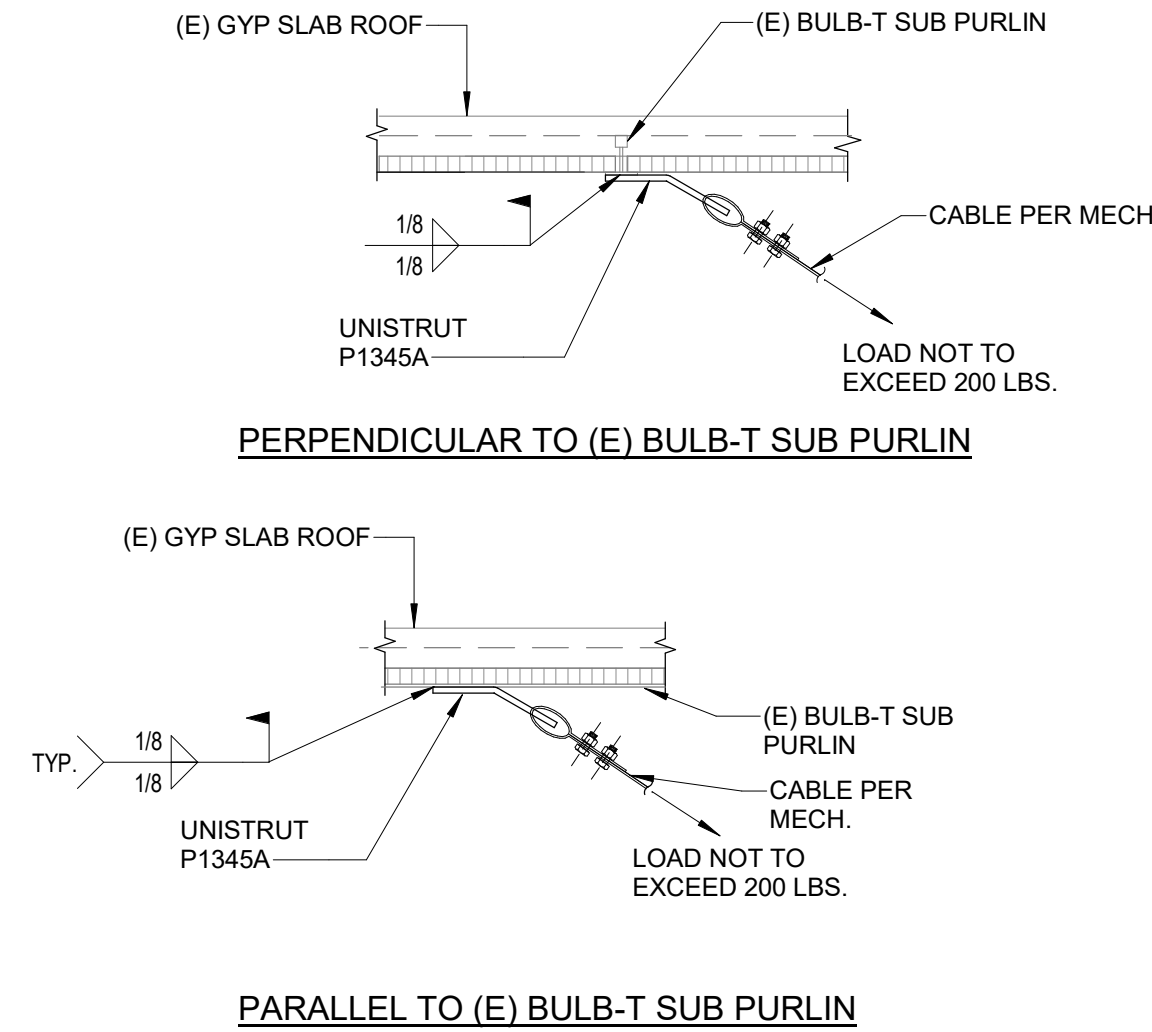

3 TYP. SEISMIC RESTRAINT CABLE CONNECTION

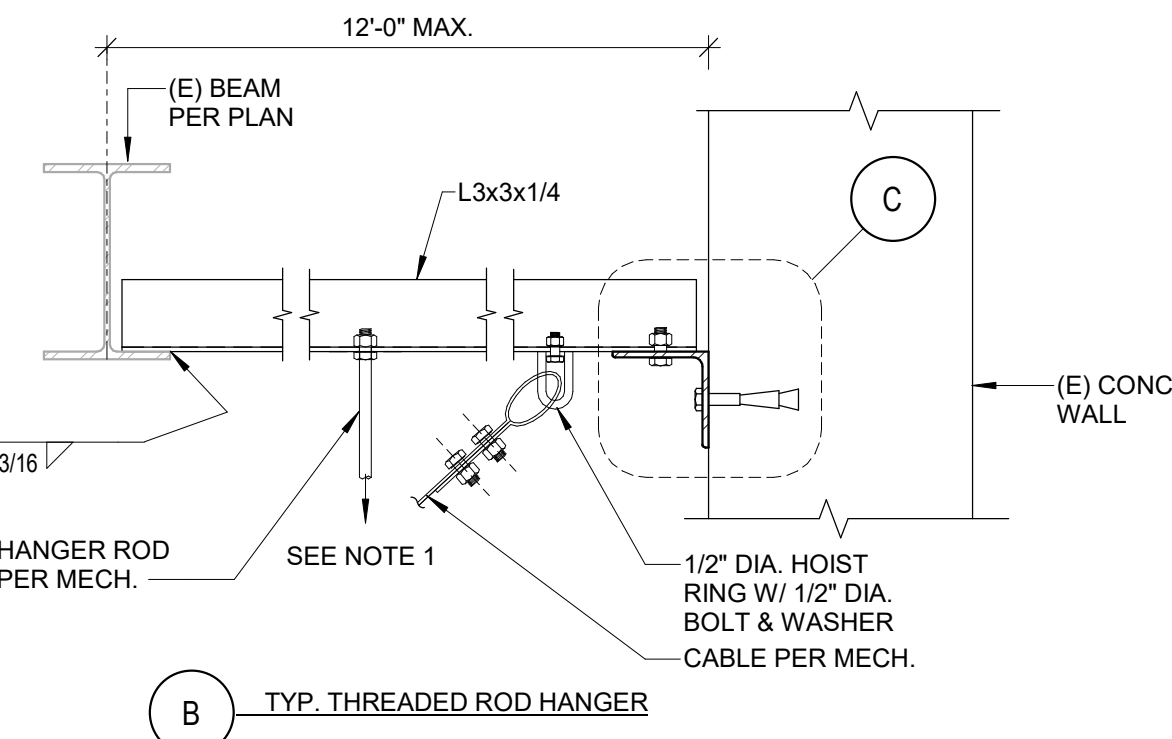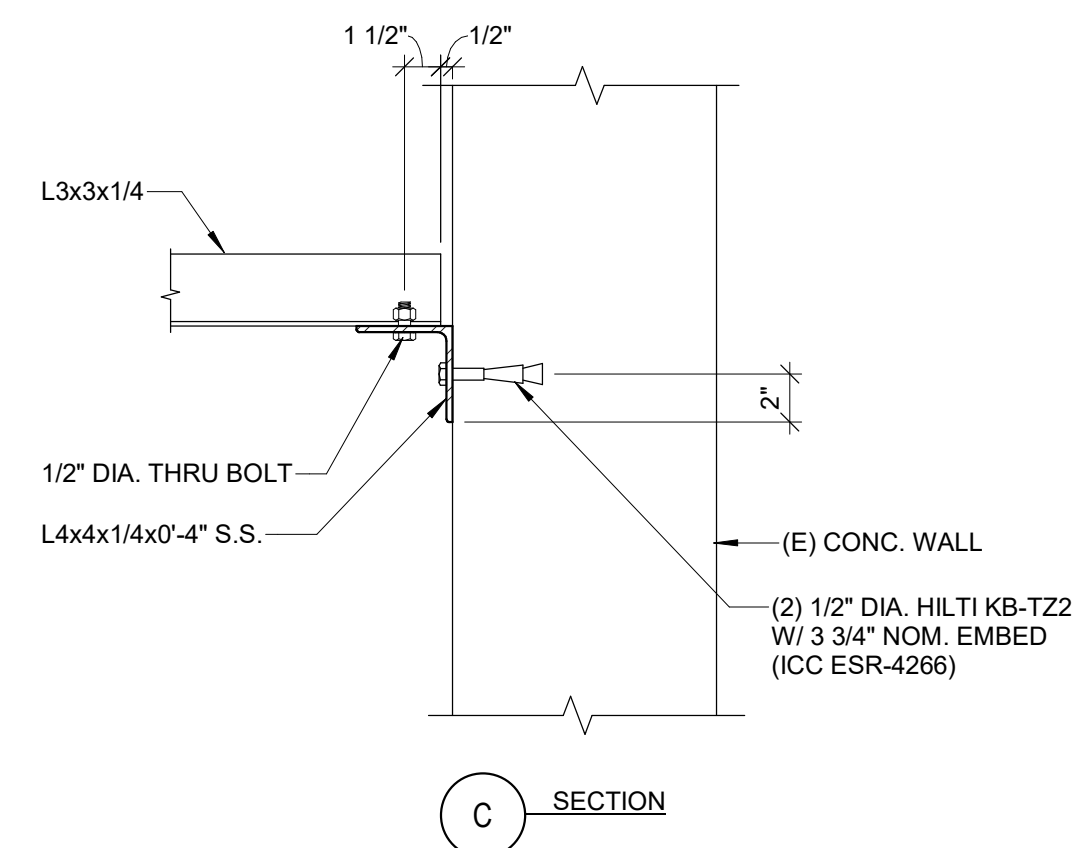

B TYP. THREADED ROD HANGER

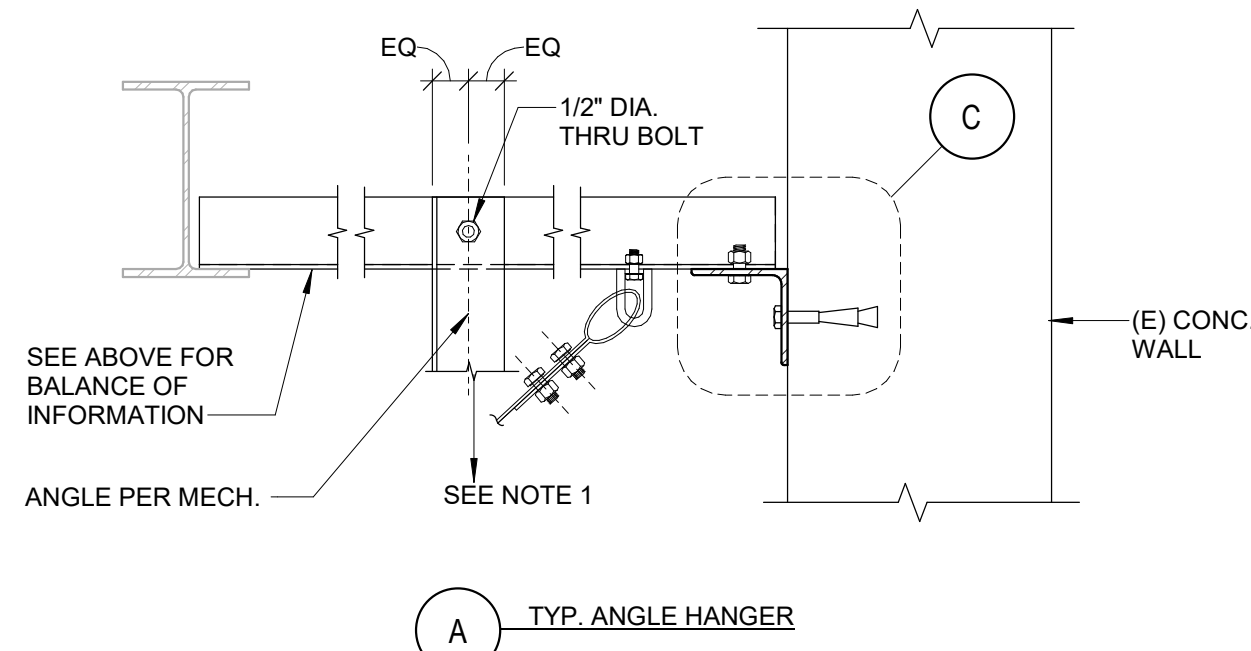

A TYP. ANGLE HANGER

NOTE:
1. THE LOAD SHALL NOT EXCEED 200 LBS

1 TYP. ATTACHMENT TO ROOF
N.T.S.

Plot Stamp:
3/2/2026 2:39:41 PM