


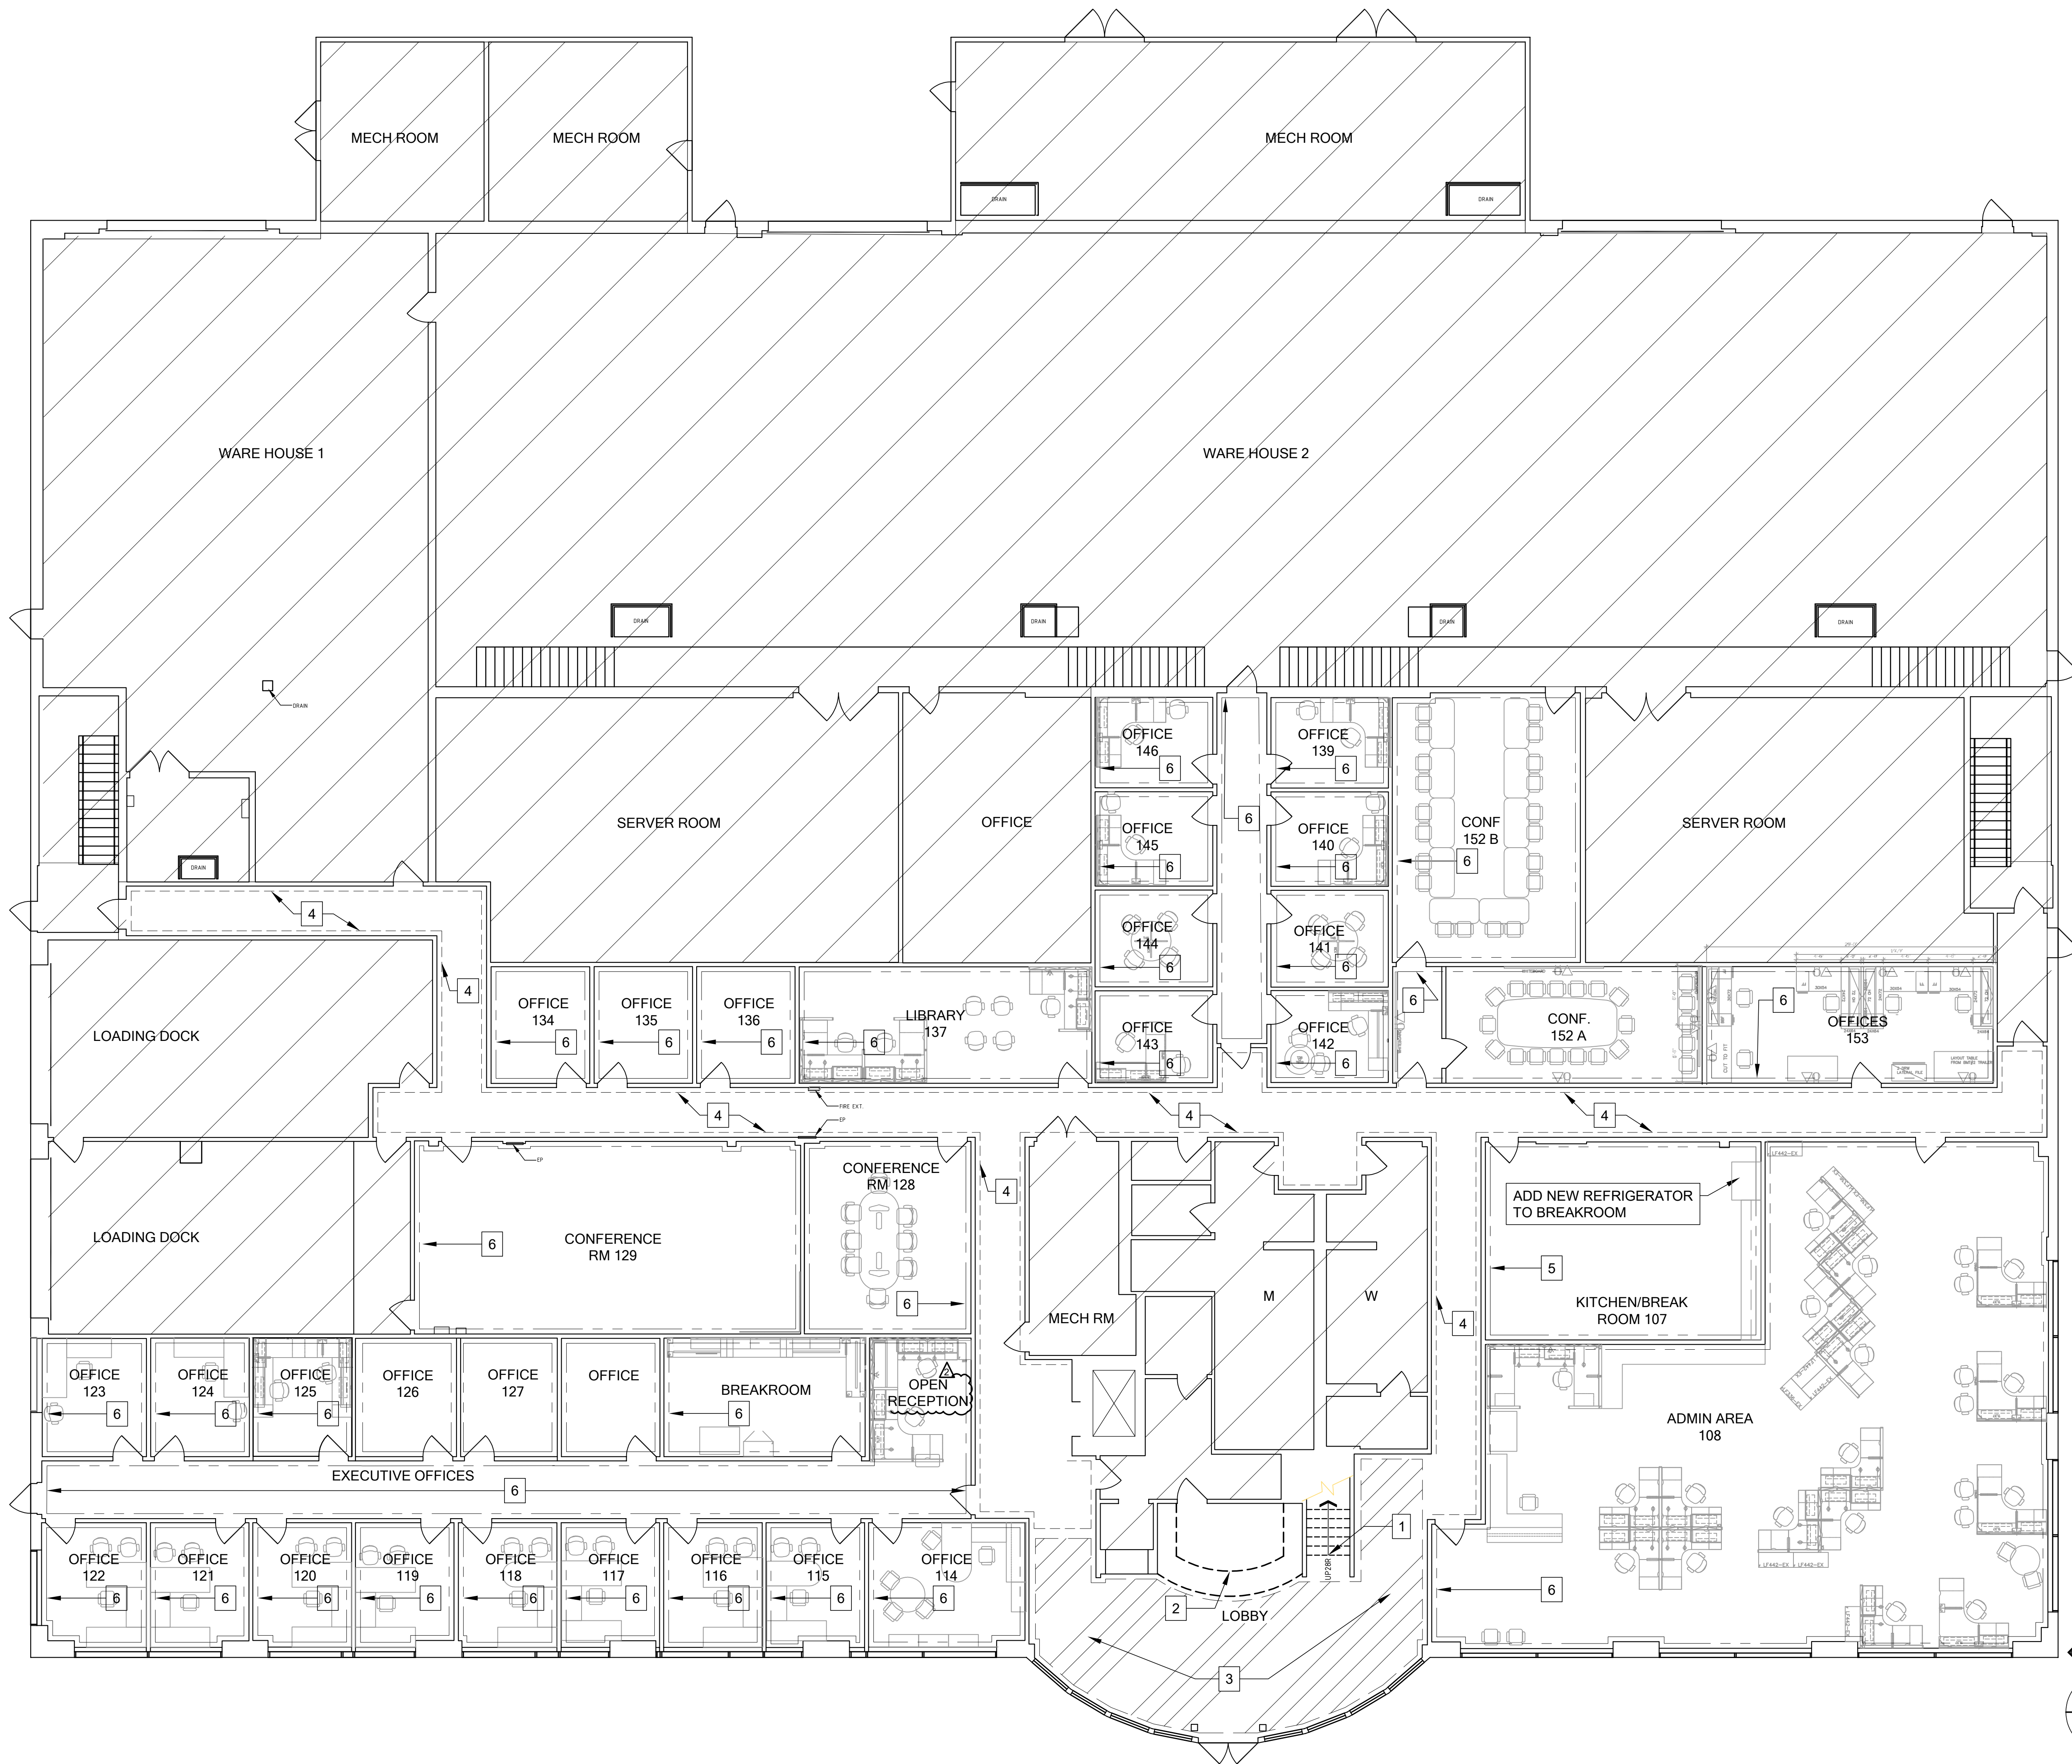

1. REMOVE EXISTING BLACK RUBBER STAIR FINISH, CLEAN AND PREPARE FOR NEW WOOD STAIR TREADS. PREPARE RISE FACE FOR NEW PAINT.
2. DEMO EXISTING RECEPTION DESK. CLEAN AND PREPARE FOR NEW MODULAR DESK EQUIPMENT.
3. REMOVE SLATE FLOORING TILE. CLEAN AND PREPARE FOR NEW LUXURY VINYL TILE (LVT).
4. REMOVE EXISTING WAINSCOTING, WALLPAPER, BASEBOARD AND CHAIR RAIL MOULDING FROM CORRIDOR. CLEAN AND PREPARE FOR NEW PAINT AND NEW BASEBOARD. VCT FLOORING IN CORRIDOR TO REMAIN IN PLACE, UNLESS NOTED OTHERWISE
5. REMOVE EXISTING BASEBOARD, VCT FLOORING TO REMAIN PROTECT IN PLACE. PREPARE WALLS FOR NEW PAINT AND NEW BASEBOARD
6. REMOVE EXISTING CARPET AND BASEBOARD FROM OFFICE SPACE. PREPARE WALLS FOR NEW PAINT, NEW CARPET AND NEW BASEBOARD CARPET INSTALL MAY REQUIRE LIFT SYSTEM TO INSTALL CARPET. VERIFY PER DEMO PLAN

NOTES

1. ALL INTERIOR DOORS AND INTERIOR WINDOWS FRAMES TO BE STRIPPED, PRIME AND PREPARE FOR NEW PAINT.
2. FURNITURE WITHIN ROOMS TO REMAIN UNLESS NOTED OTHERWISE.

LEGEND

- NOT PART OF SCOPE OF WORK
- LIMIT OF SLATE FLOORING FINISH

REVISIONS		DATE	NO.
BID ADDENDUM		2025/18/12	2

BUILDING 02 REFRESH PROJECT

LAC BUILDING 02



LOCATION:

DATE: 12/18/2025

DRAWN BY: --

CHECKED BY: --

AD1.01

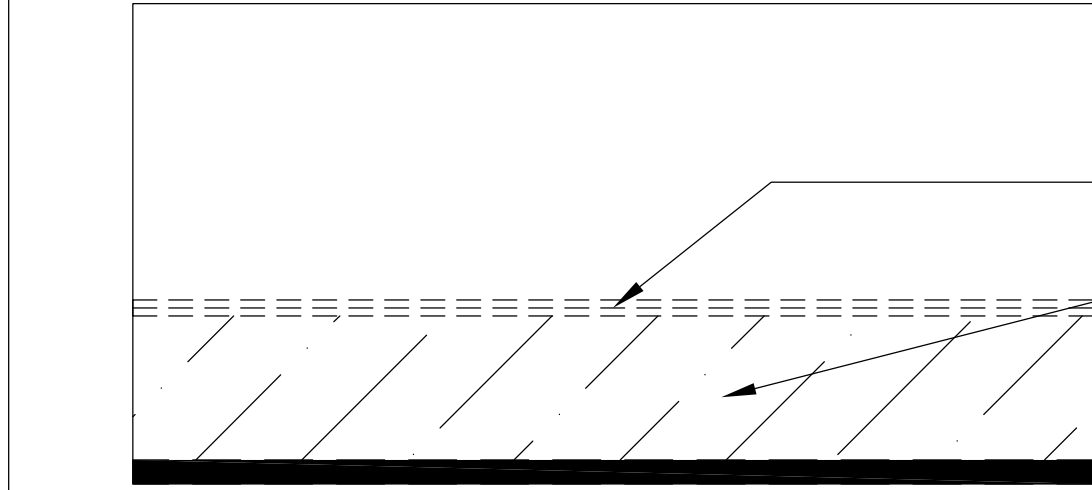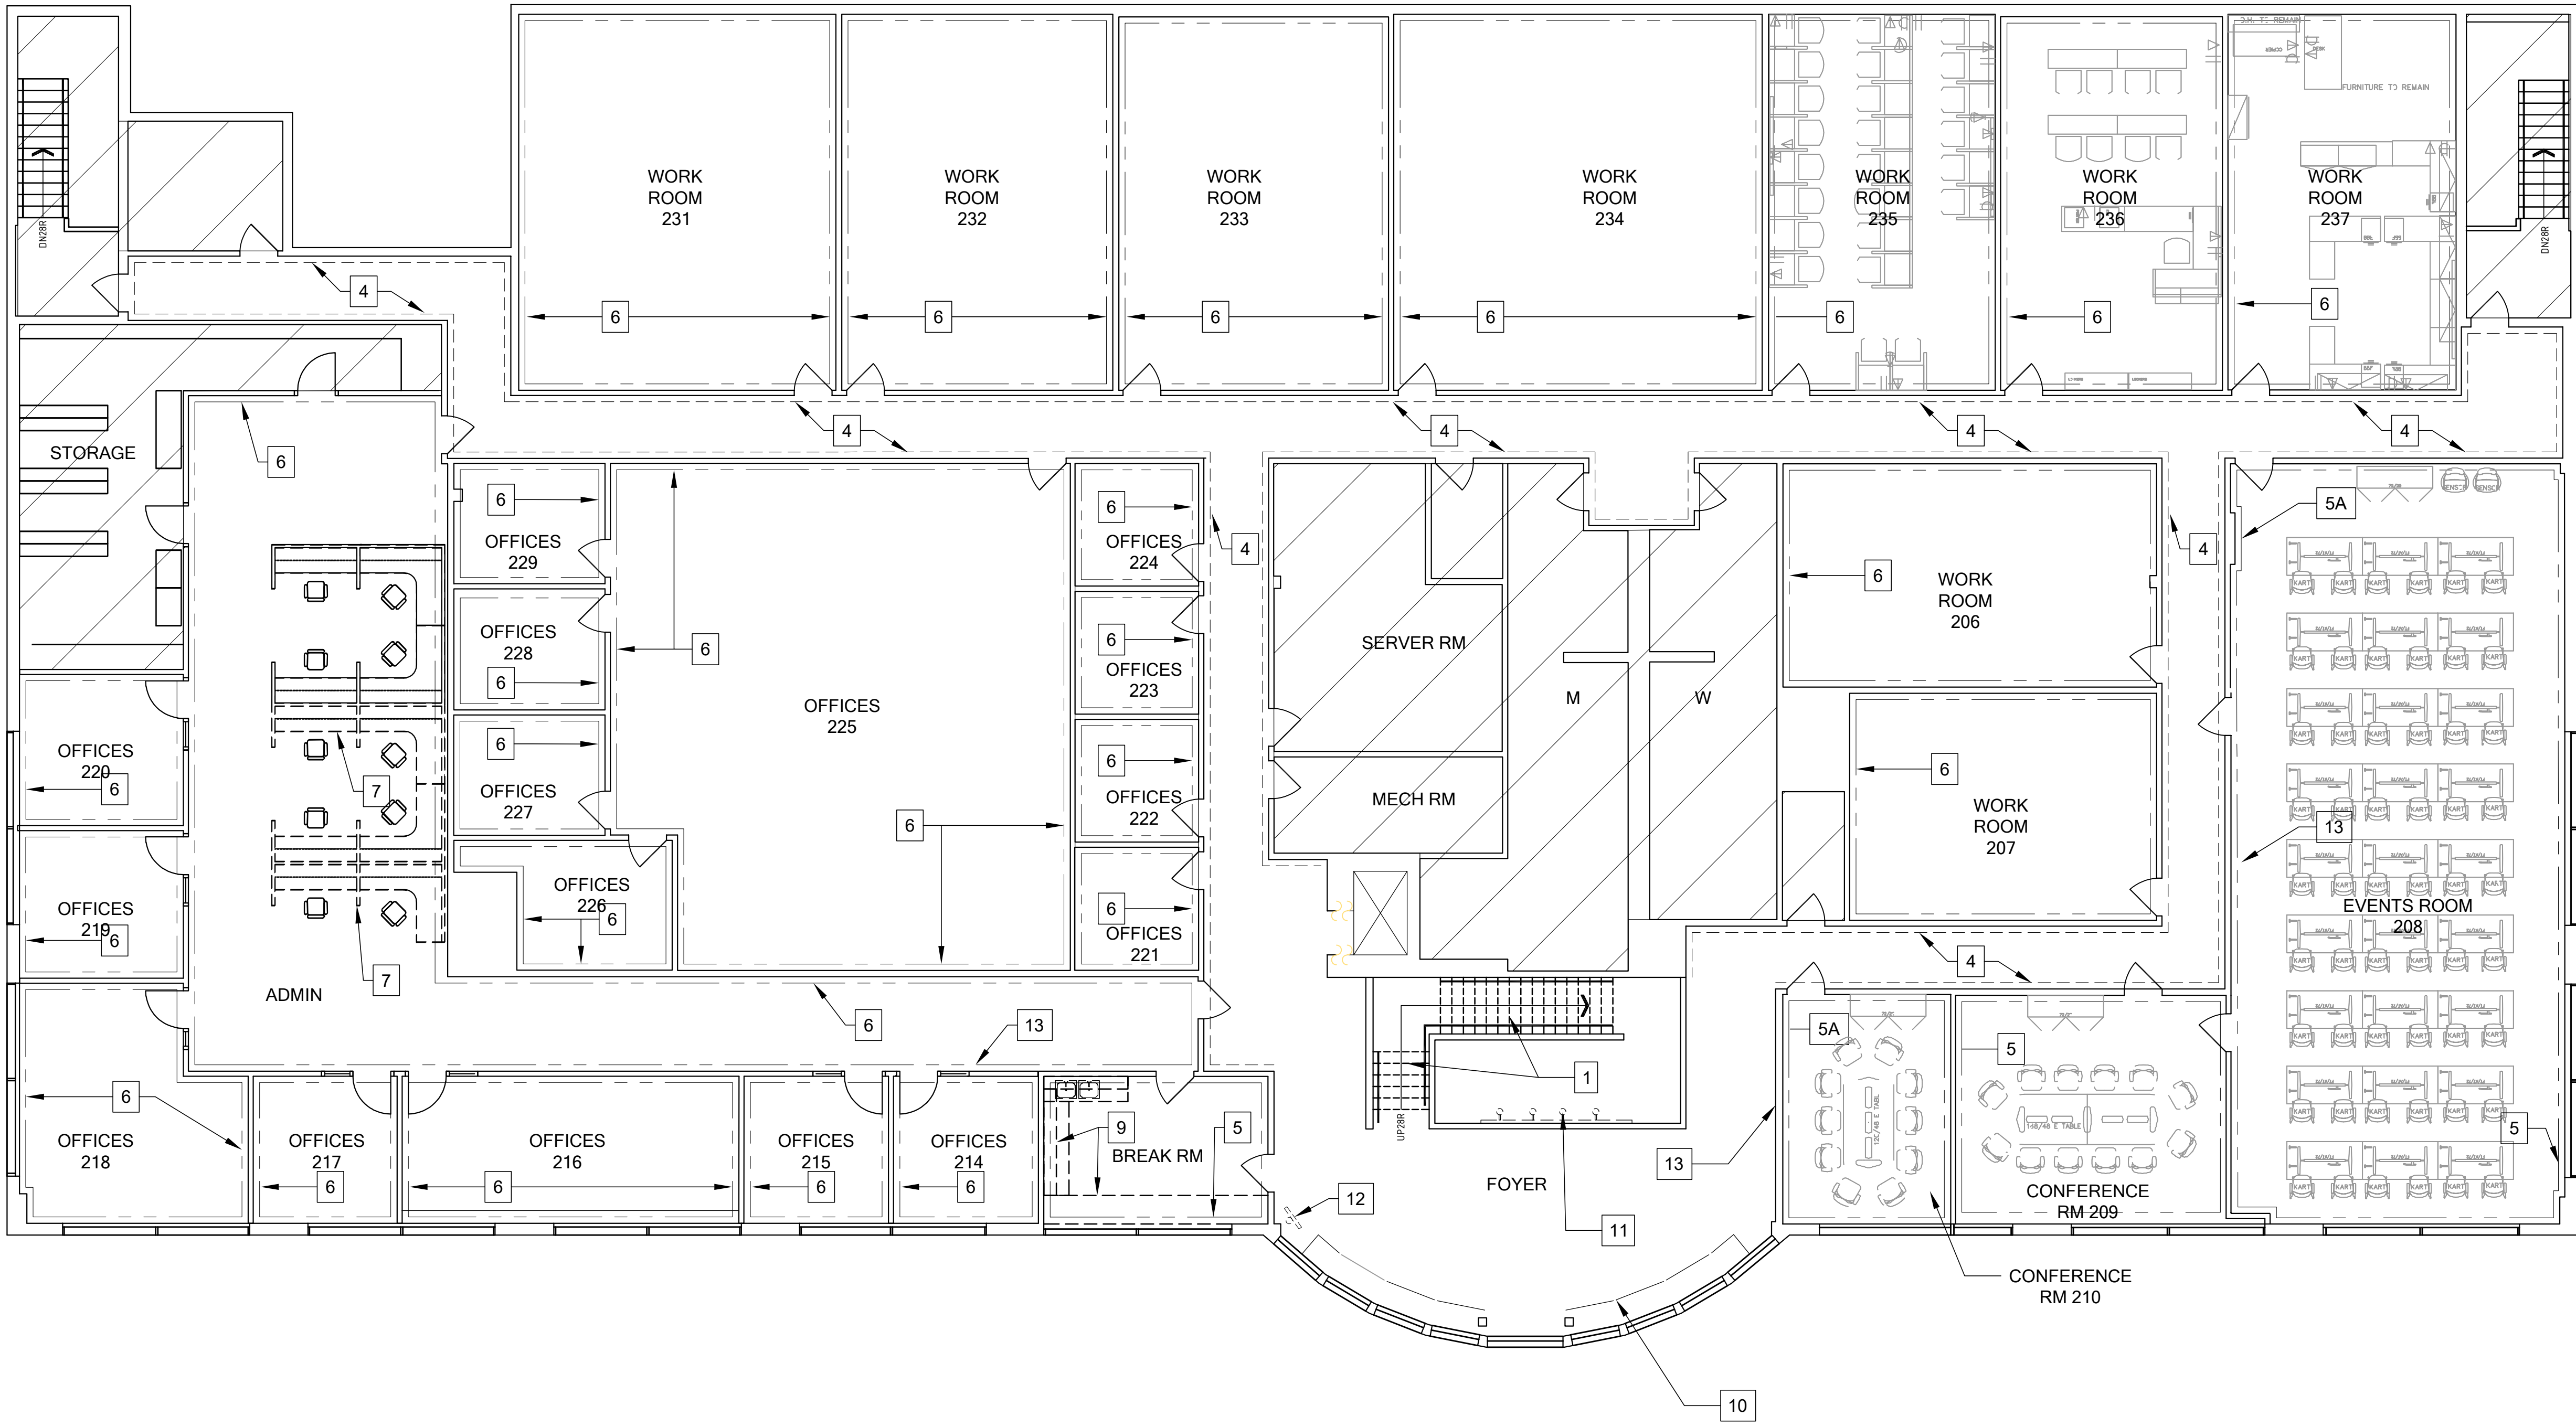


TYPICAL CORRIDOR ELEVATION DETAIL
SCALE: 1/4" = 1'-0"

1. REMOVE EXISTING BLACK RUBBER STAIR FINISH, CLEAN AND PREPARE FOR NEW WOOD STAIR TREADS. PREPARE RISE FACE FOR NEW PAINT.
2. (NOT USED IN THIS PLAN)
3. (NOT USED IN THIS PLAN)
4. REMOVE EXISTING WAINSCOTING, WALLPAPER, BASEBOARD AND CHAIR RAIL MOULDING FROM CORRIDOR. CLEAN AND PREPARE FOR NEW PAINT AND NEW BASEBOARD. VCT FLOORING IN CORRIDOR TO REMAIN IN PLACE, UNLESS NOTED OTHERWISE
5. REMOVE EXISTING BASEBOARD, AND VCT FLOORING. PREPARE FLOOR FOR NEW LVT. PREPARE WALLS FOR NEW PAINT AND NEW BASEBOARD
- 5A. REMOVE ACT AND BASEBOARDS, PREPARE FLOOR FOR NEW CARPET
6. REMOVE EXISTING CARPET AND BASEBOARD FROM OFFICE SPACE. CARPET INSTALL MAY REQUIRE LIFT SYSTEM TO INSTALL CARPET. VERIFY PER ROOM. PREPARE WALLS FOR NEW PAINT, NEW CARPET AND NEW BASEBOARD.
7. REMOVED MODULAR WORKSTATIONS.
8. (NOT USED IN PLAN)
9. REMOVE EXISTING STOVE, DISHWASHER, AND CASEWORK. REPLACE W/ NEW CASEWORK, SINK, REFRIGERATOR AND MICROWAVE. REMOVE VCT PREPARE FLOOR FOR NEW LVT
10. REMOVE EXISTING BUILT-IN TABLES AND REPLACE WITH SMALL SEATING GROUPS.
11. REMOVE EXISTING LIGHT FIXTURE, AND PREPARE FOR NEW LIGHT FIXTURE.
12. REMOVE EXISTING TV AND TV RACK, PATCH AND PAINT IF REQUIRED.
13. REMOVE AND PRESERVE ART FROM EXISTING WALL. COORDINATE WITH BMT AND DISTRICT STORAGE.

NOTES

1. ALL INTERIOR DOORS AND INTERIOR WINDOWS FRAMES TO BE STRIPPED, PRIME AND PREPARE FOR NEW PAINT.
2. FURNITURE WITHIN ROOMS TO REMAIN UNLESS NOTED OTHERWISE.

LEGEND

  NOT PART OF SCOPE OF WORK

NO.	DATE	REVISIONS
2	2025/18/12	BID ADDENDUM


--

--


BUILDING O2 REFRESH PROJECT	
LAC BUILDING O2	
LOCATION:	

DATE:	12/18/2025
DRAWN BY:	--
CHECKED BY:	--

AD1.02

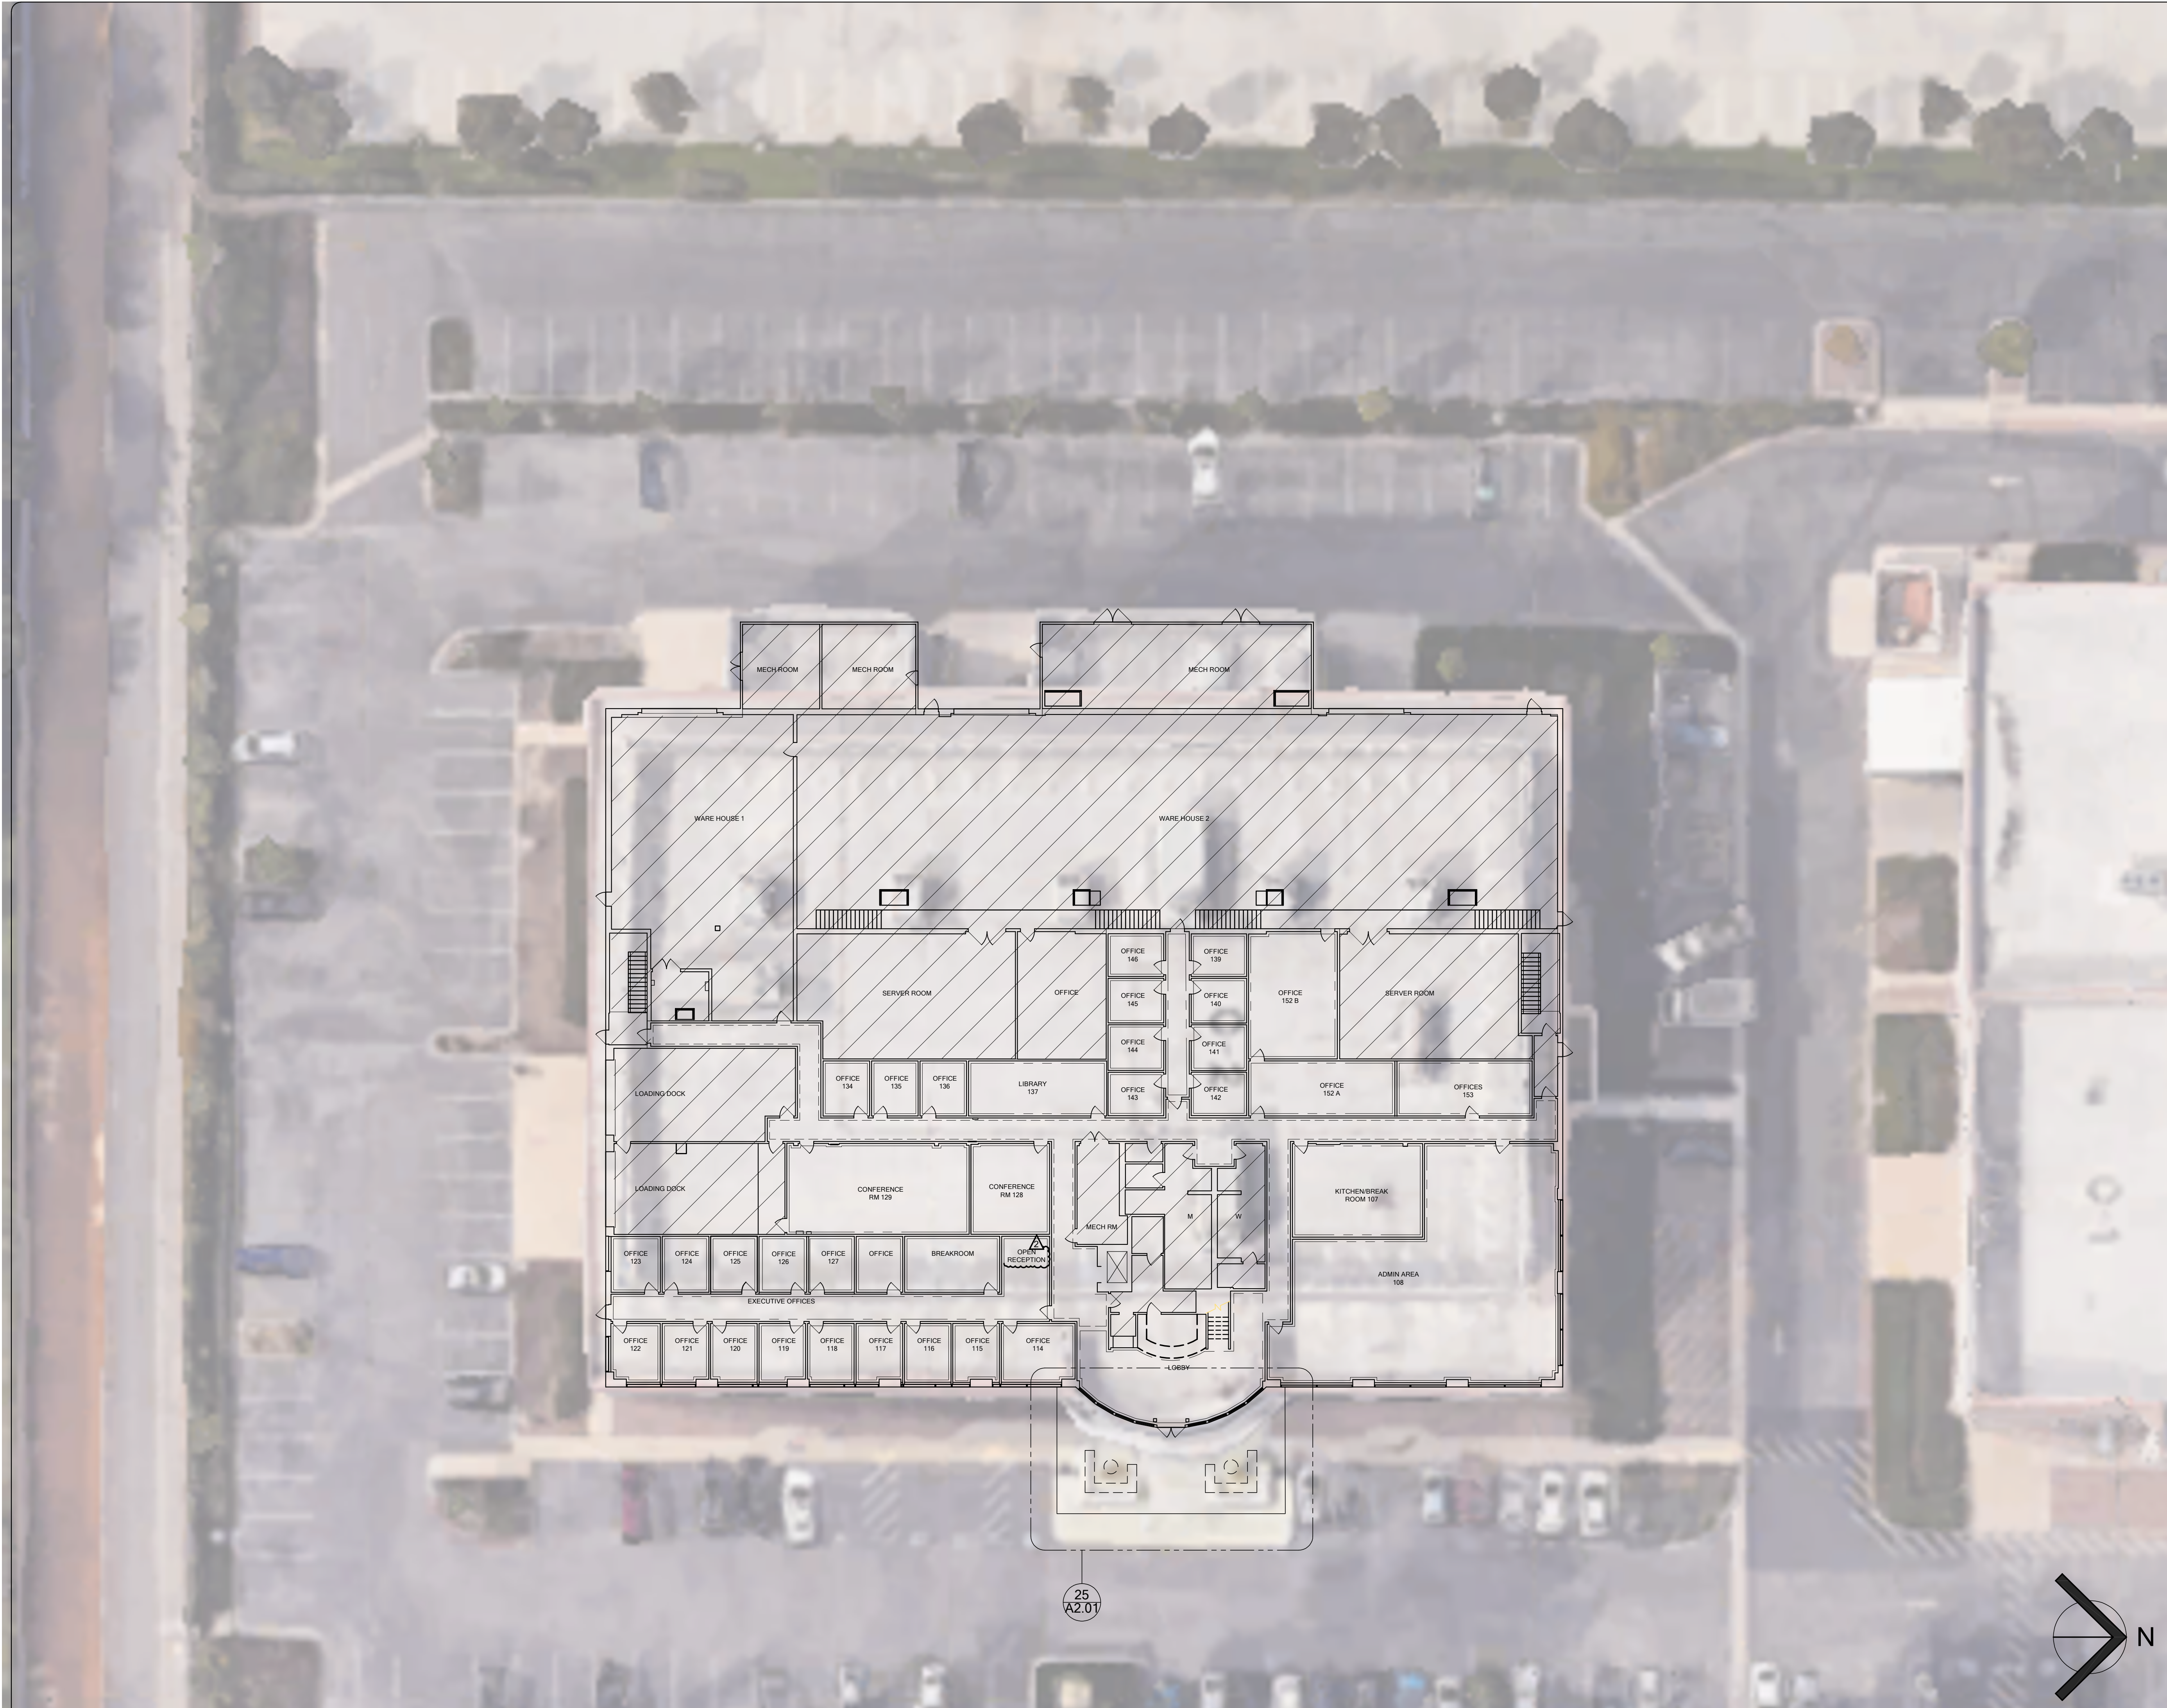

LEGEND

  NOT PART OF SCOPE OF WORK

BUILDING O2 REFRESH PROJECT

LAC BUILDING O2

LOCATION:


DATE: 12/18/2025

DRAWN BY: --

CHECKED BY: --


A1.01

NO.	DATE	REVISIONS
2	2025/18/12	BID ADDENDUM

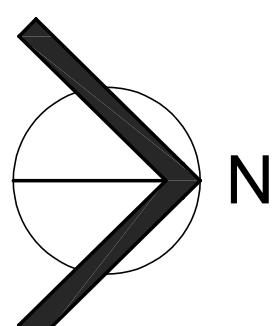

- # LEGEND
- | | |
|---|--------------------------------|
|  | NOT PART OF SCOPE OF WORK |
|  | LIMIT OF SLATE FLOORING FINISH |
- INTERIOR ELEVATION REFERENCE
- ELEVATION NUMBER
- 4
- A4.00
- SHEET NUMBER

A1.02

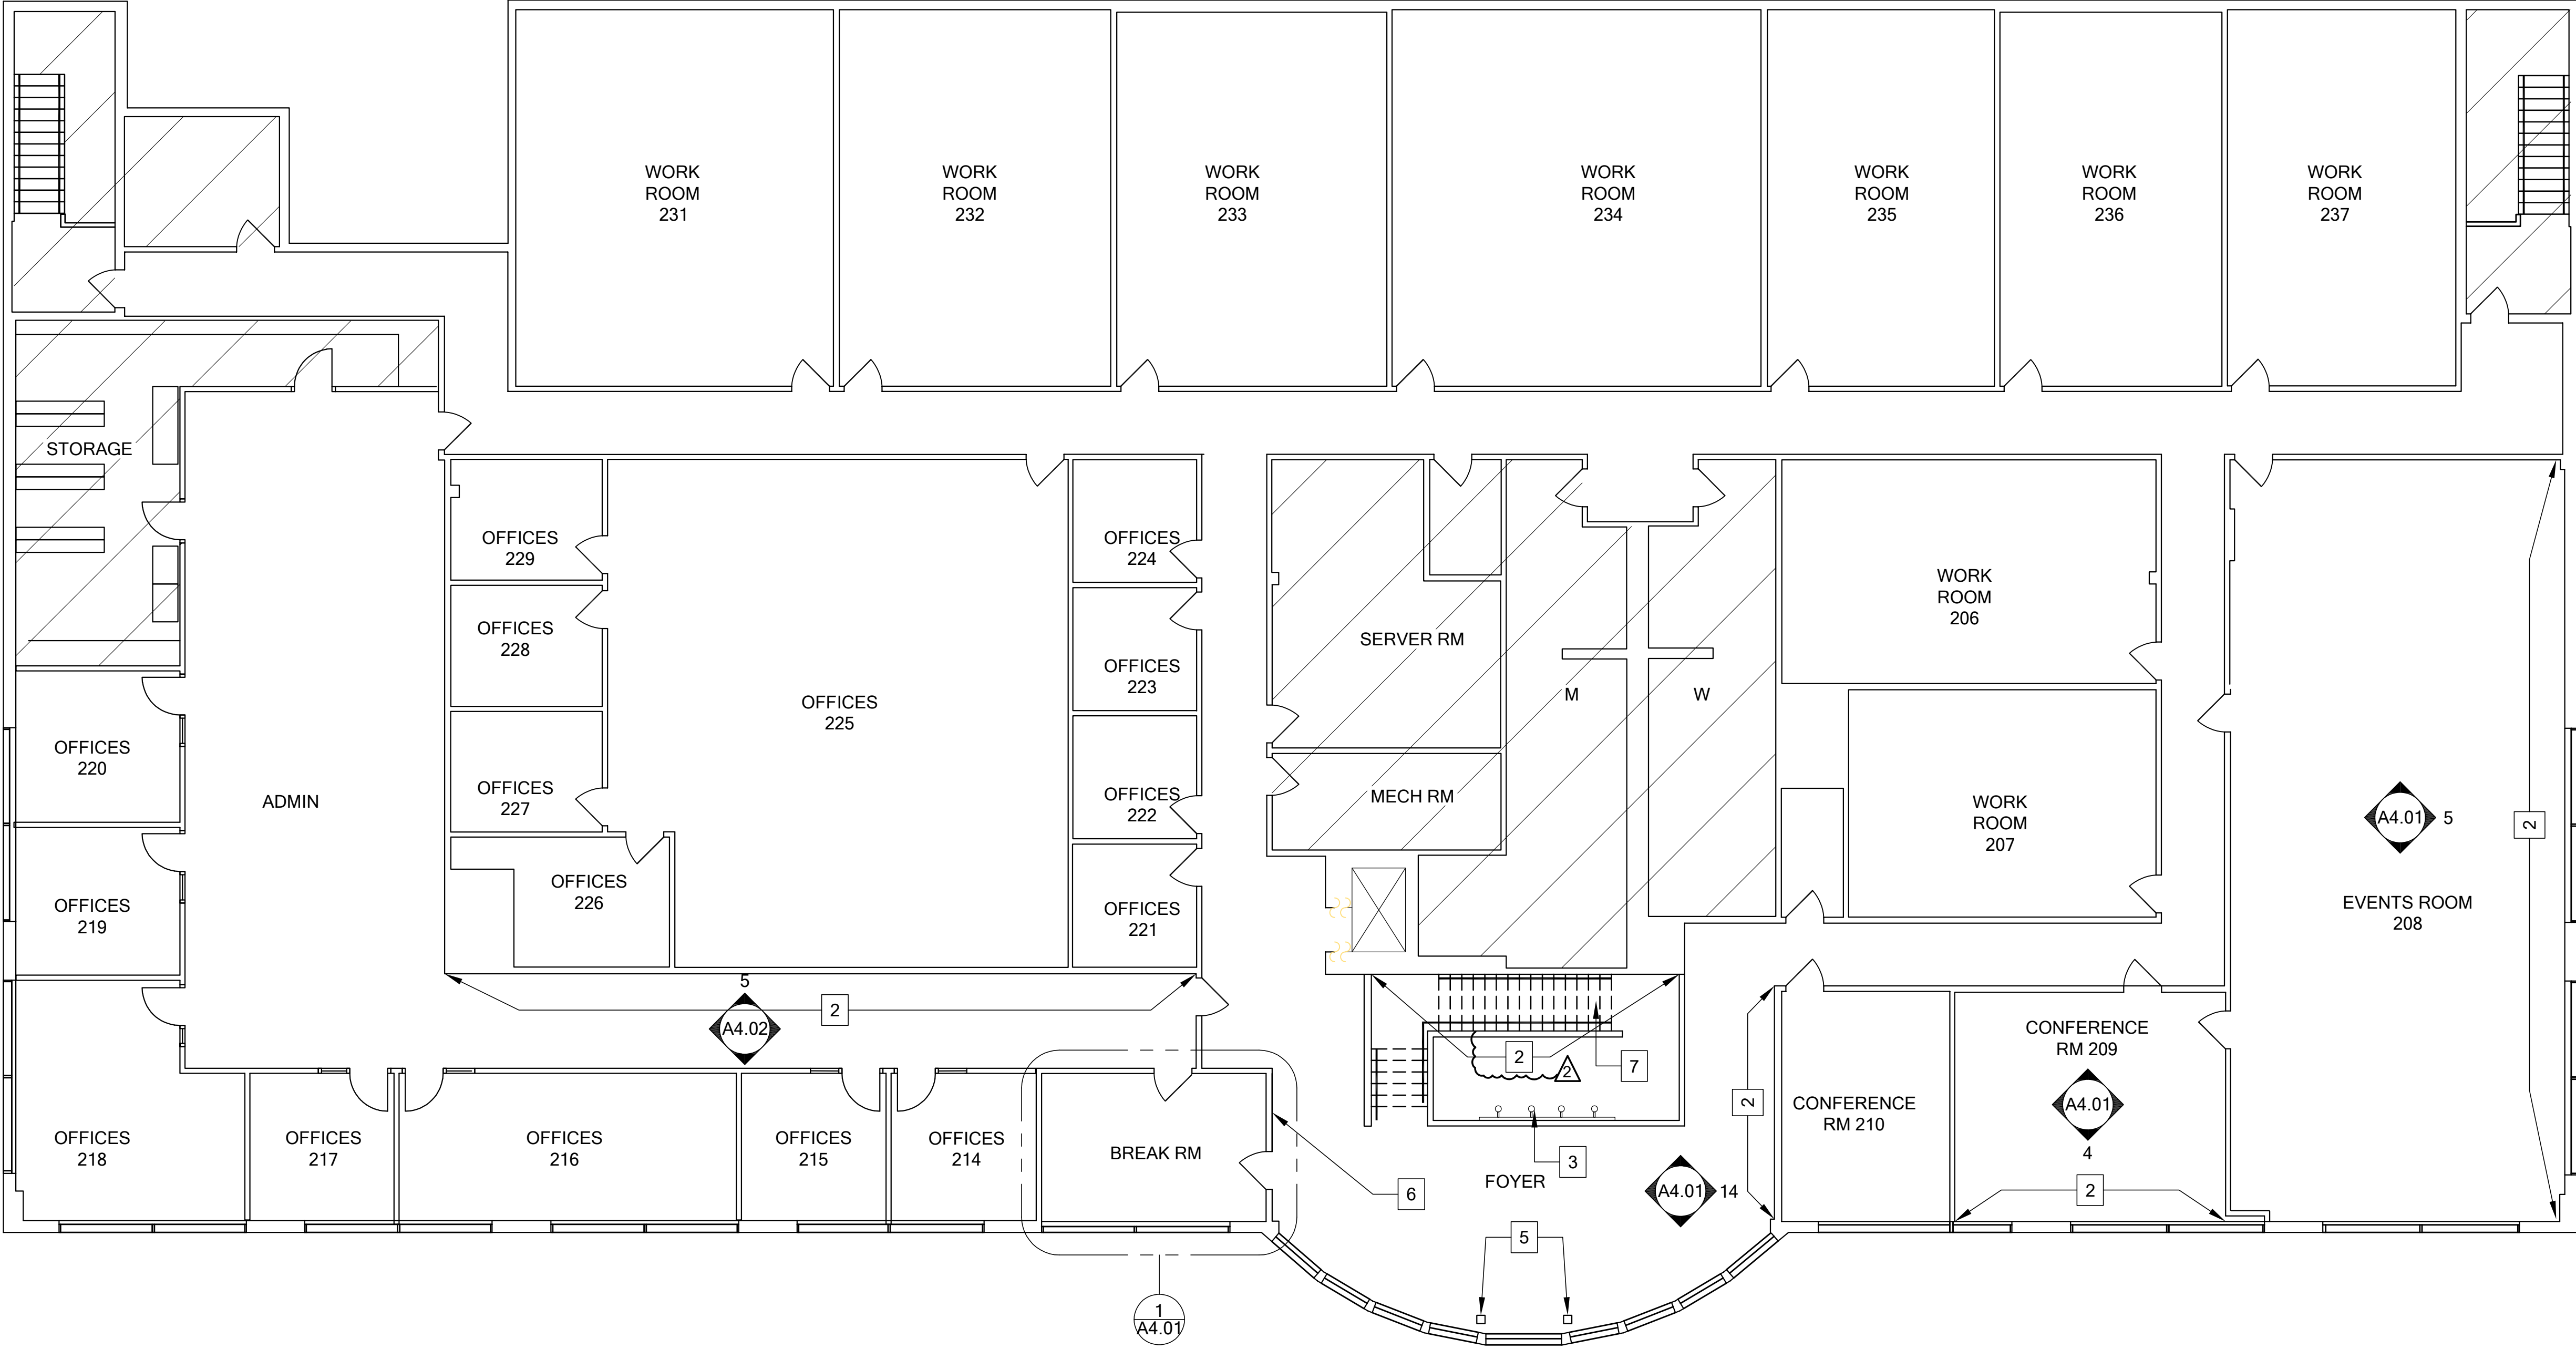

1. LOCATION OF NEW WALL WRAP GRAPHIC.
2. NEW WALL ACCENT COLOR.
3. NEW LIGHT FIXTURE, TBD.
4. (NOT USED IN PLAN).
5. ACCENT COLOR FOR COLUMNS.
6. NEW DIRECTORY SIGN
7. NEW WOOD TREADS AND PAINTED STAIR RISERS

LEGEND

 NOT PART OF SCOPE OF WORK

INTERIOR ELEVATION REFERENCE
ELEVATION NUMBER
SHEET NUMBER



BUILDING O2 REFRESH PROJECT

LAC BUILDING O2


LOCATION:

DATE: 12/18/2025

DRAWN BY: --

CHECKED BY: --

A1.03

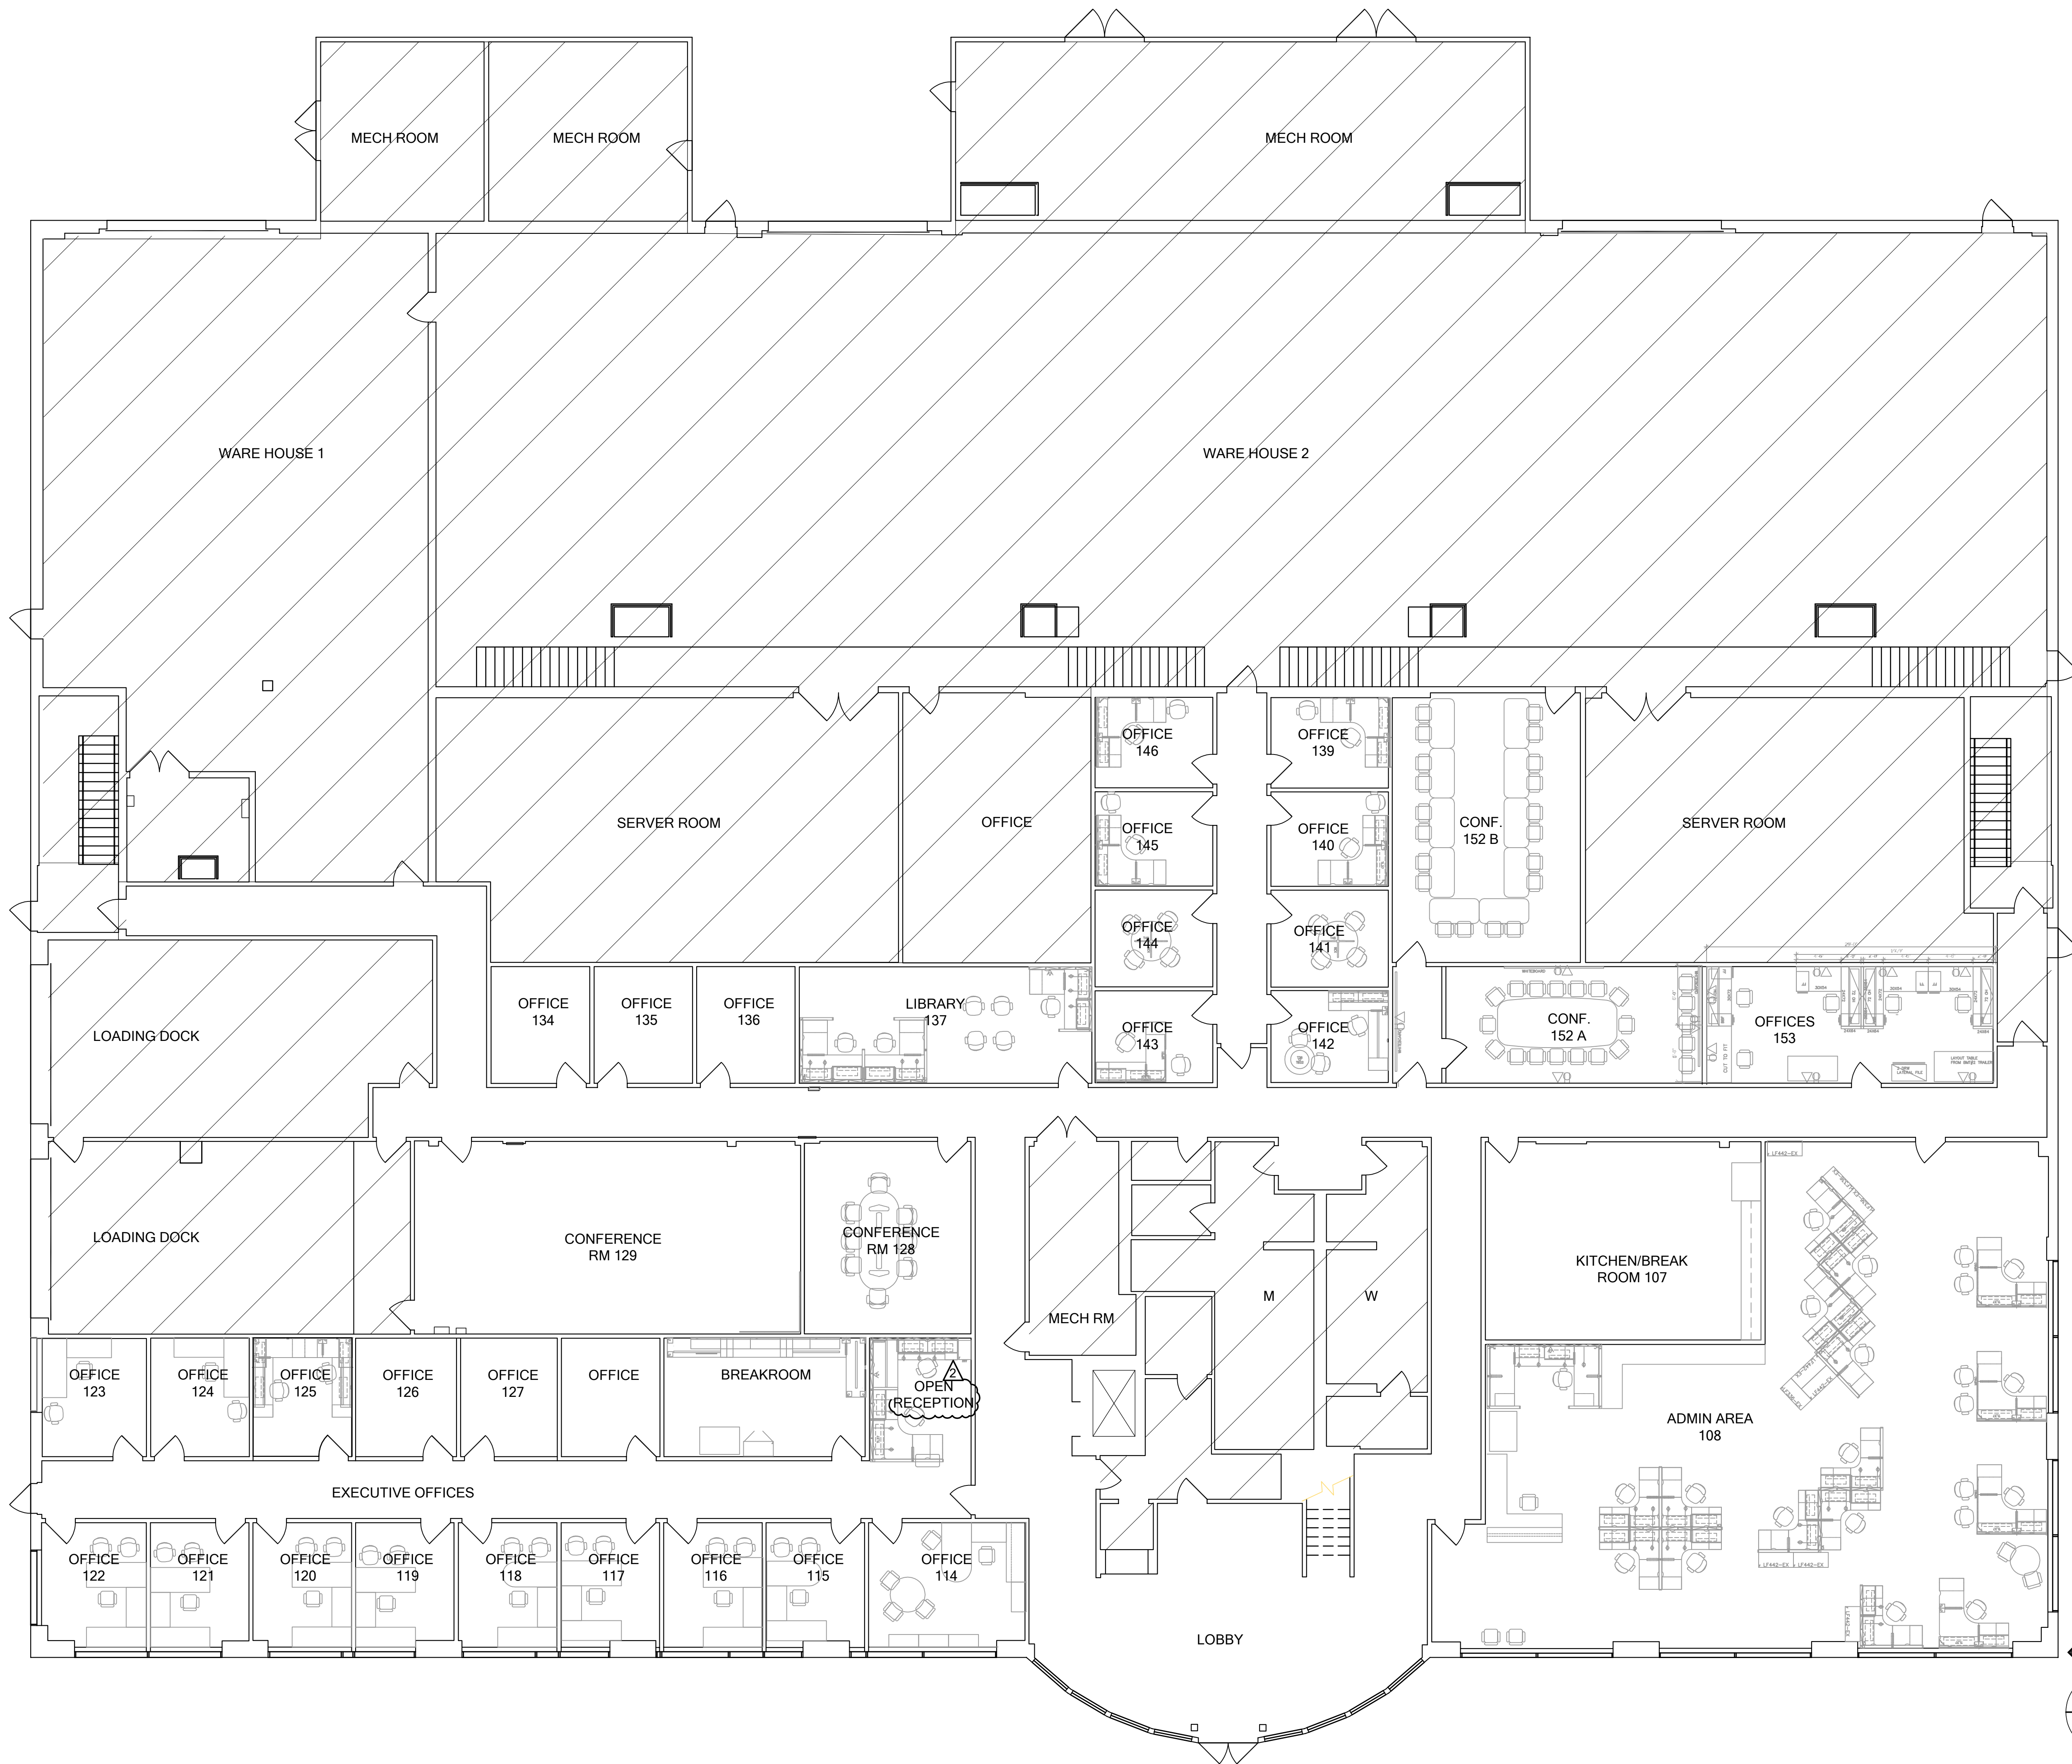

LEGEND

NOT PART OF SCOPE OF WORK

BUILDING O2 REFRESH PROJECT

LAC BUILDING O2

DATE: 12/18/2025

DRAWN BY: --

CHECKED BY: --

A1.04

REVISIONS


DATE

NO.


2025/18/12

2

BID ADDENDUM

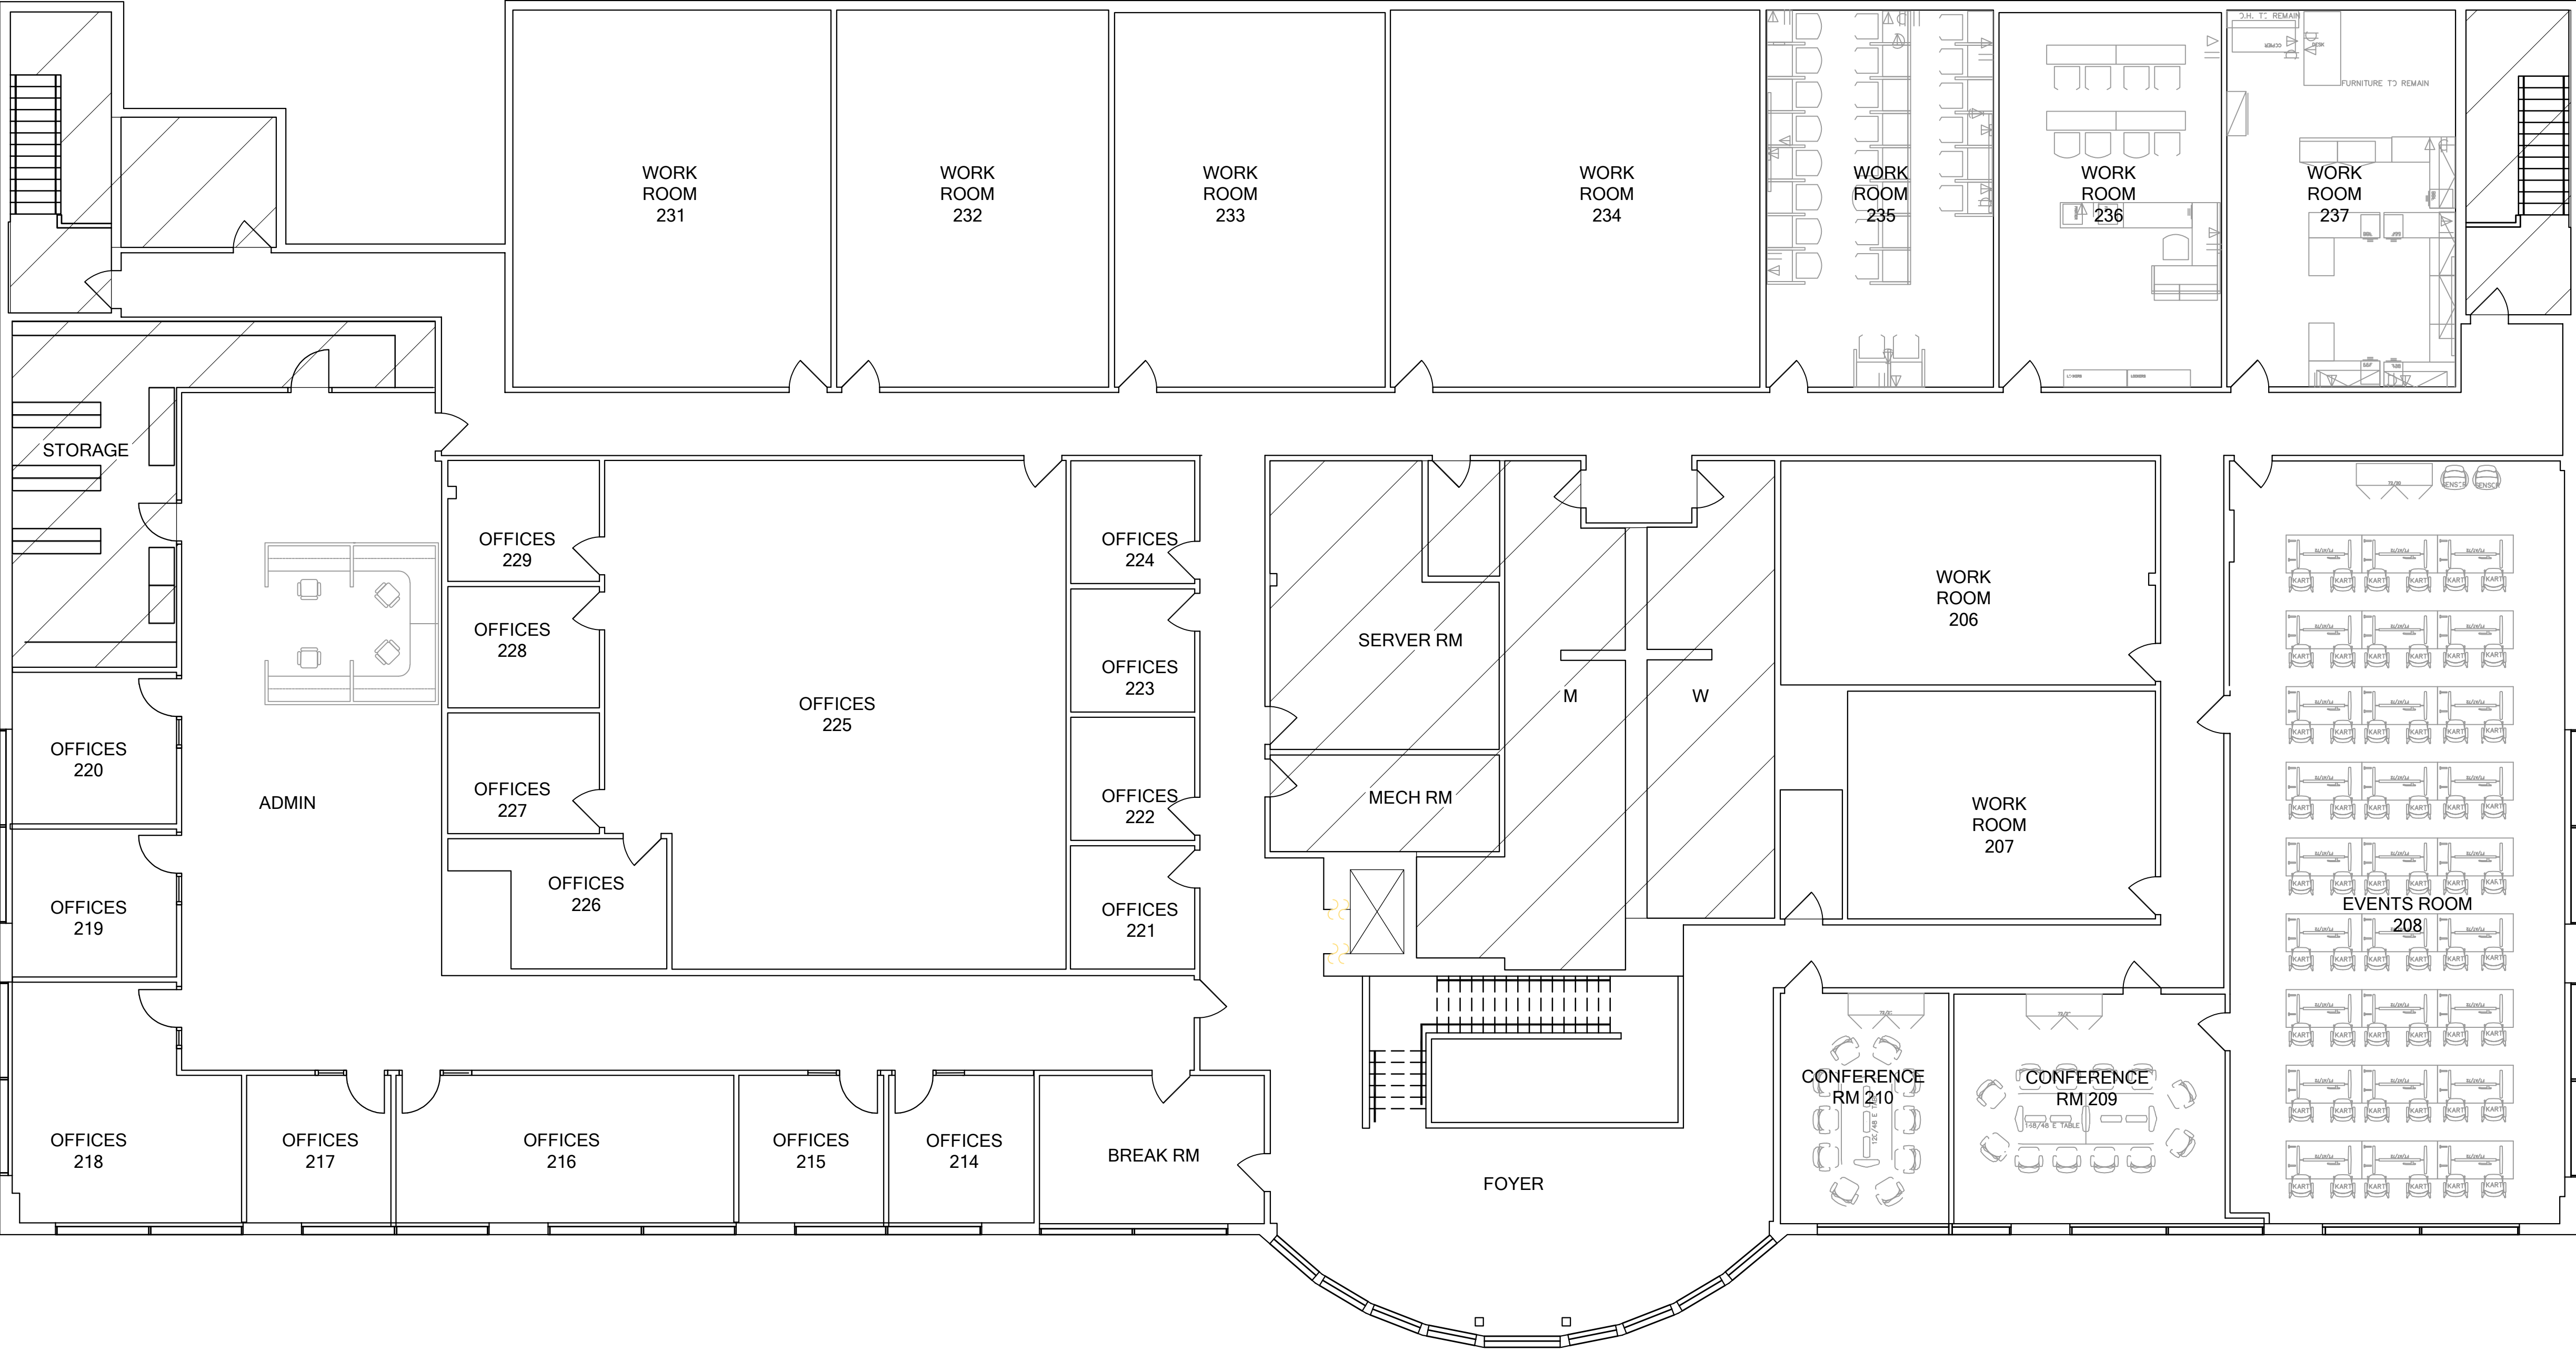

LEGEND

  NOT PART OF SCOPE OF WORK

BUILDING O2 REFRESH PROJECT

LAC BUILDING O2

LOCATION:


DATE: 12/18/2025

DRAWN BY: --

CHECKED BY: --

A1.05

NO.	DATE	REVISIONS
2	2025/18/12	BID ADDENDUM

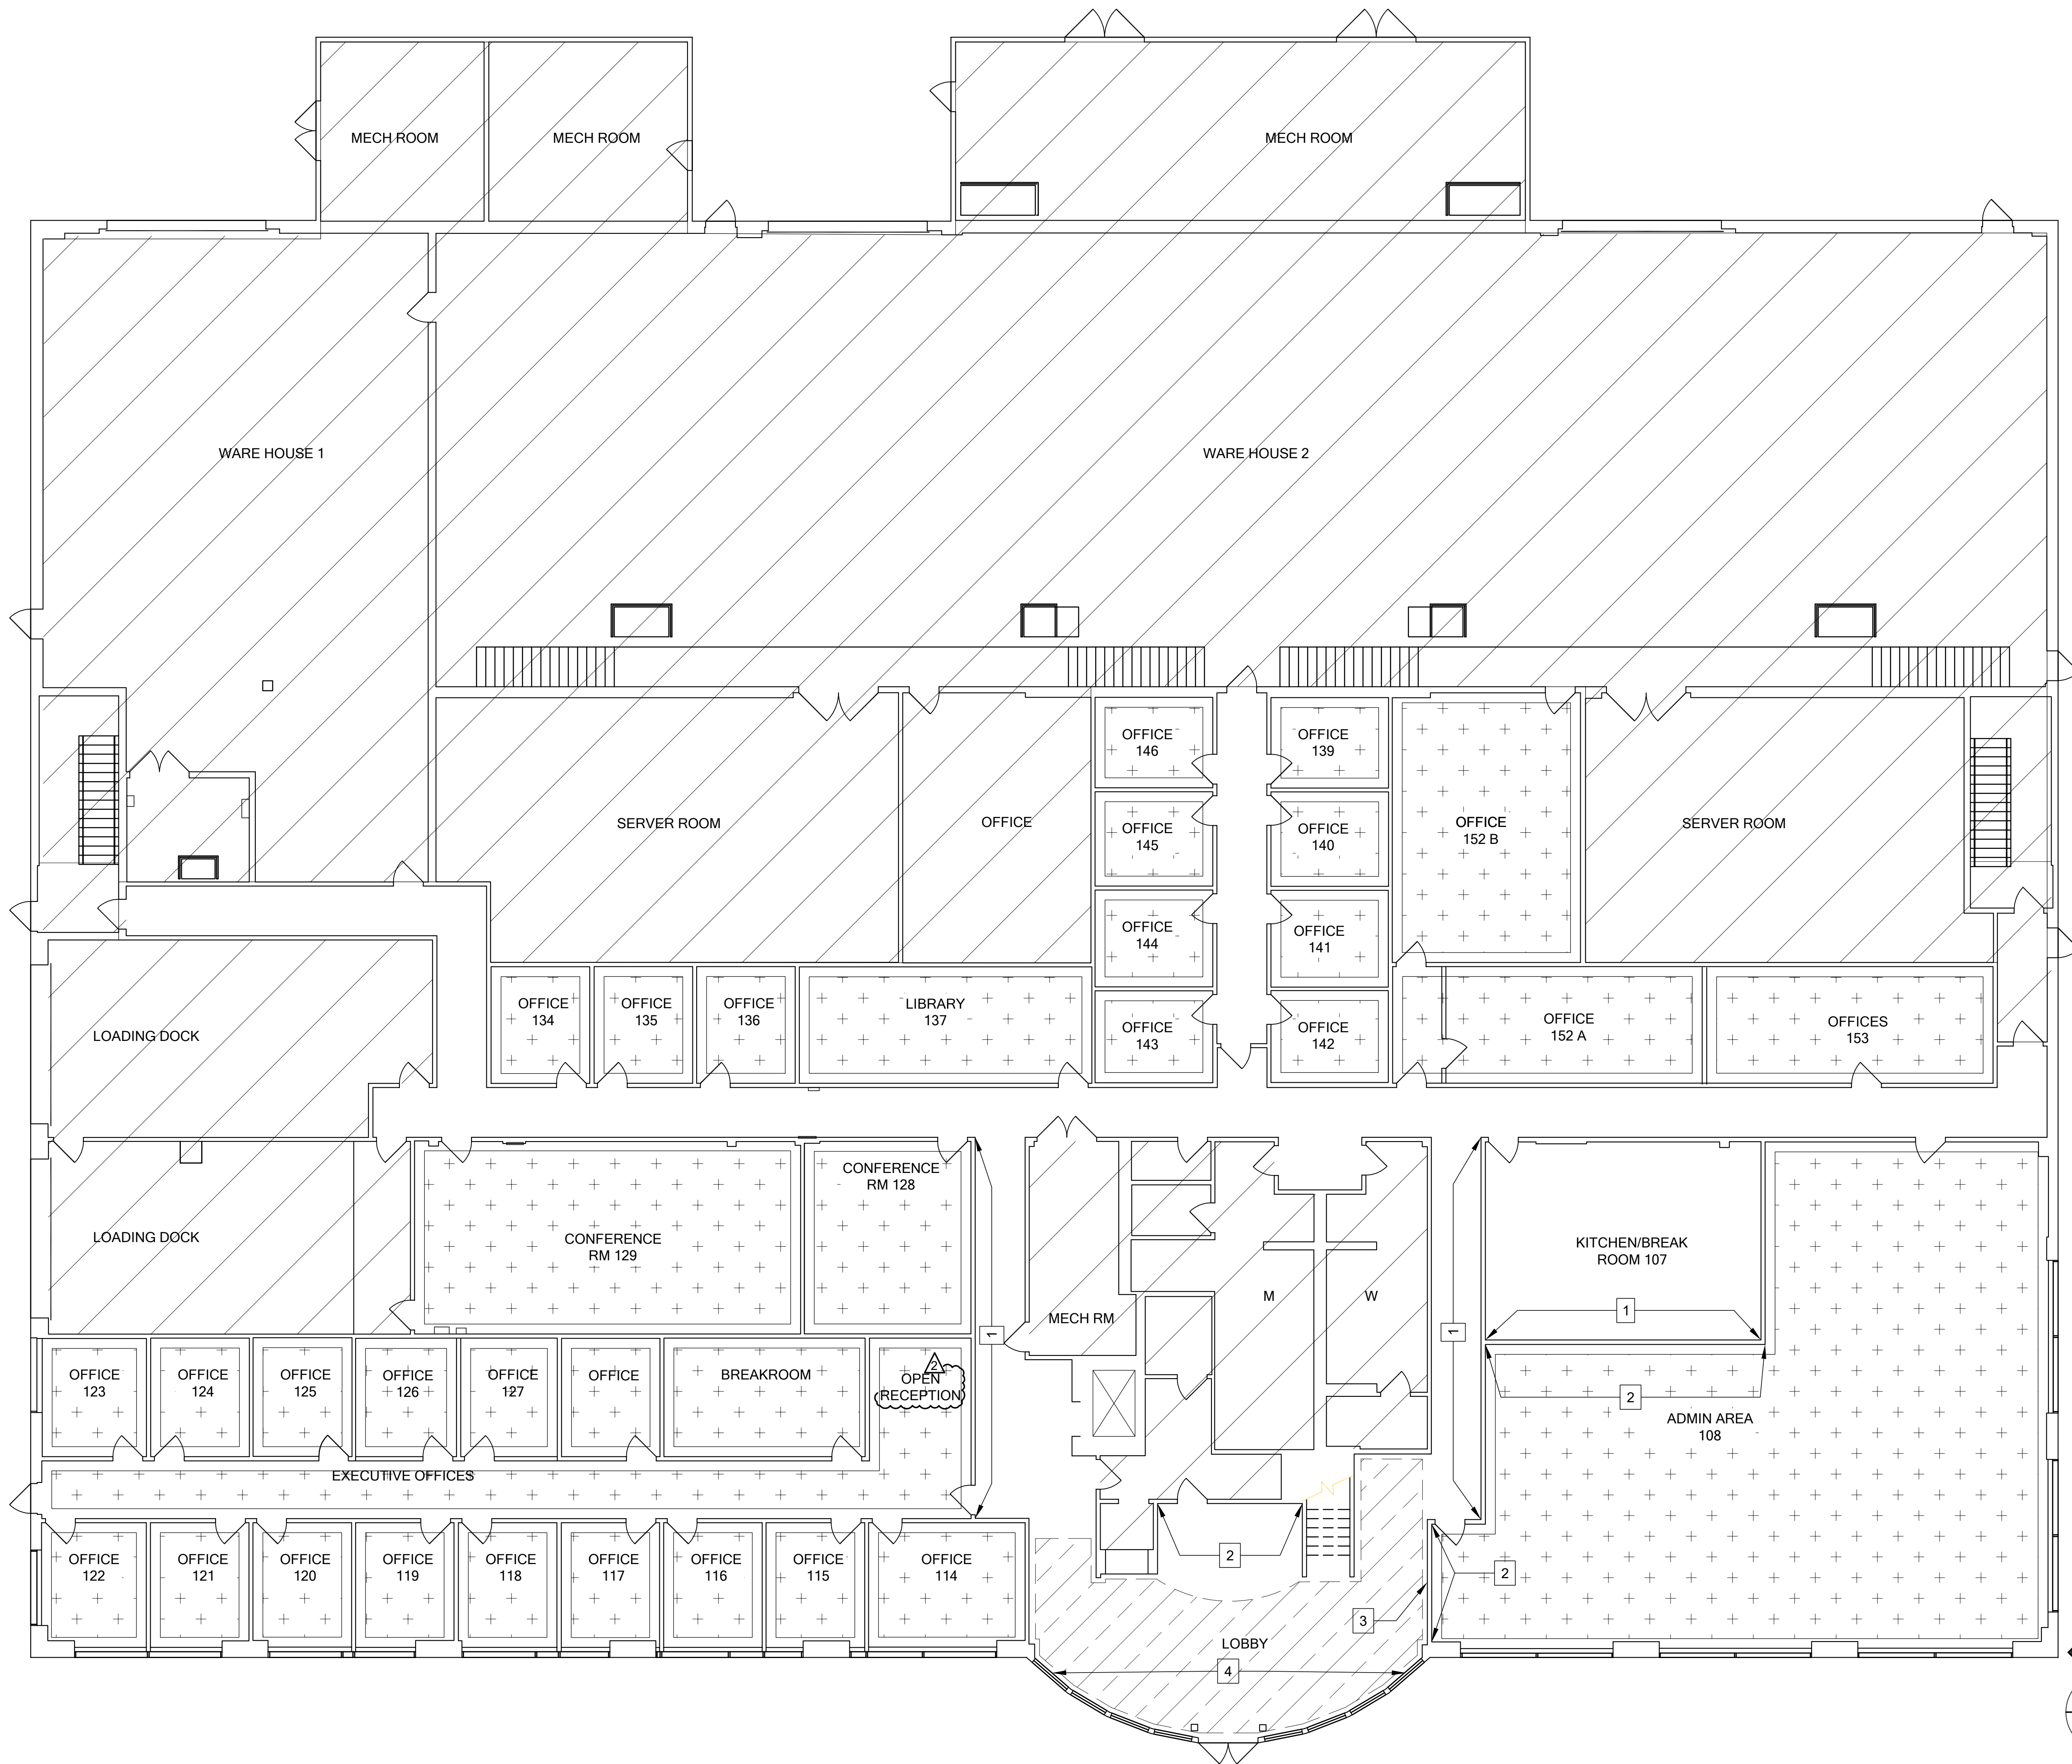

1. LOCATION OF NEW WALL WRAP GRAPHIC.
2. NEW WALL ACCENT COLOR.
3. LOCATION OF NEW DIGITAL SIGNAGE.
4. NEW WINDOW GRAPHICS.

NOTE

NOTE:
PATTERNS INDICATED ON THE FINISH PLANS AND FINISH LEGEND DO NOT CONVEY FINAL LAYOUT OR DESIRED FINISH PATTERN AND ARE SOLELY USED TO DISTINGUISH BETWEEN FINISHES AND ARE SHOWN FOR PURPOSES OF CLARITY.

LEGEND

NOTE:
PATTERNS INDICATED ON THE FINISH PLANS AND FINISH LEGEND DO NOT CONVEY FINAL LAYOUT OR DESIRED FINISH PATTERN AND ARE SOLELY USED TO DISTINGUISH BETWEEN FINISHES AND ARE SHOWN FOR PURPOSES OF CLARITY.

- NOT PART OF SCOPE OF WORK
- NEW CARPET TILE
- NEW VCT FLOORING

REVISIONS		DATE	BID ADDENDUM		
NO.		2025/18/12	2		

BUILDING O2 REFRESH PROJECT

LAC BUILDING O2


LOCATION:

DATE: 12/18/2025

DRAWN BY: --

CHECKED BY: --

A1.06

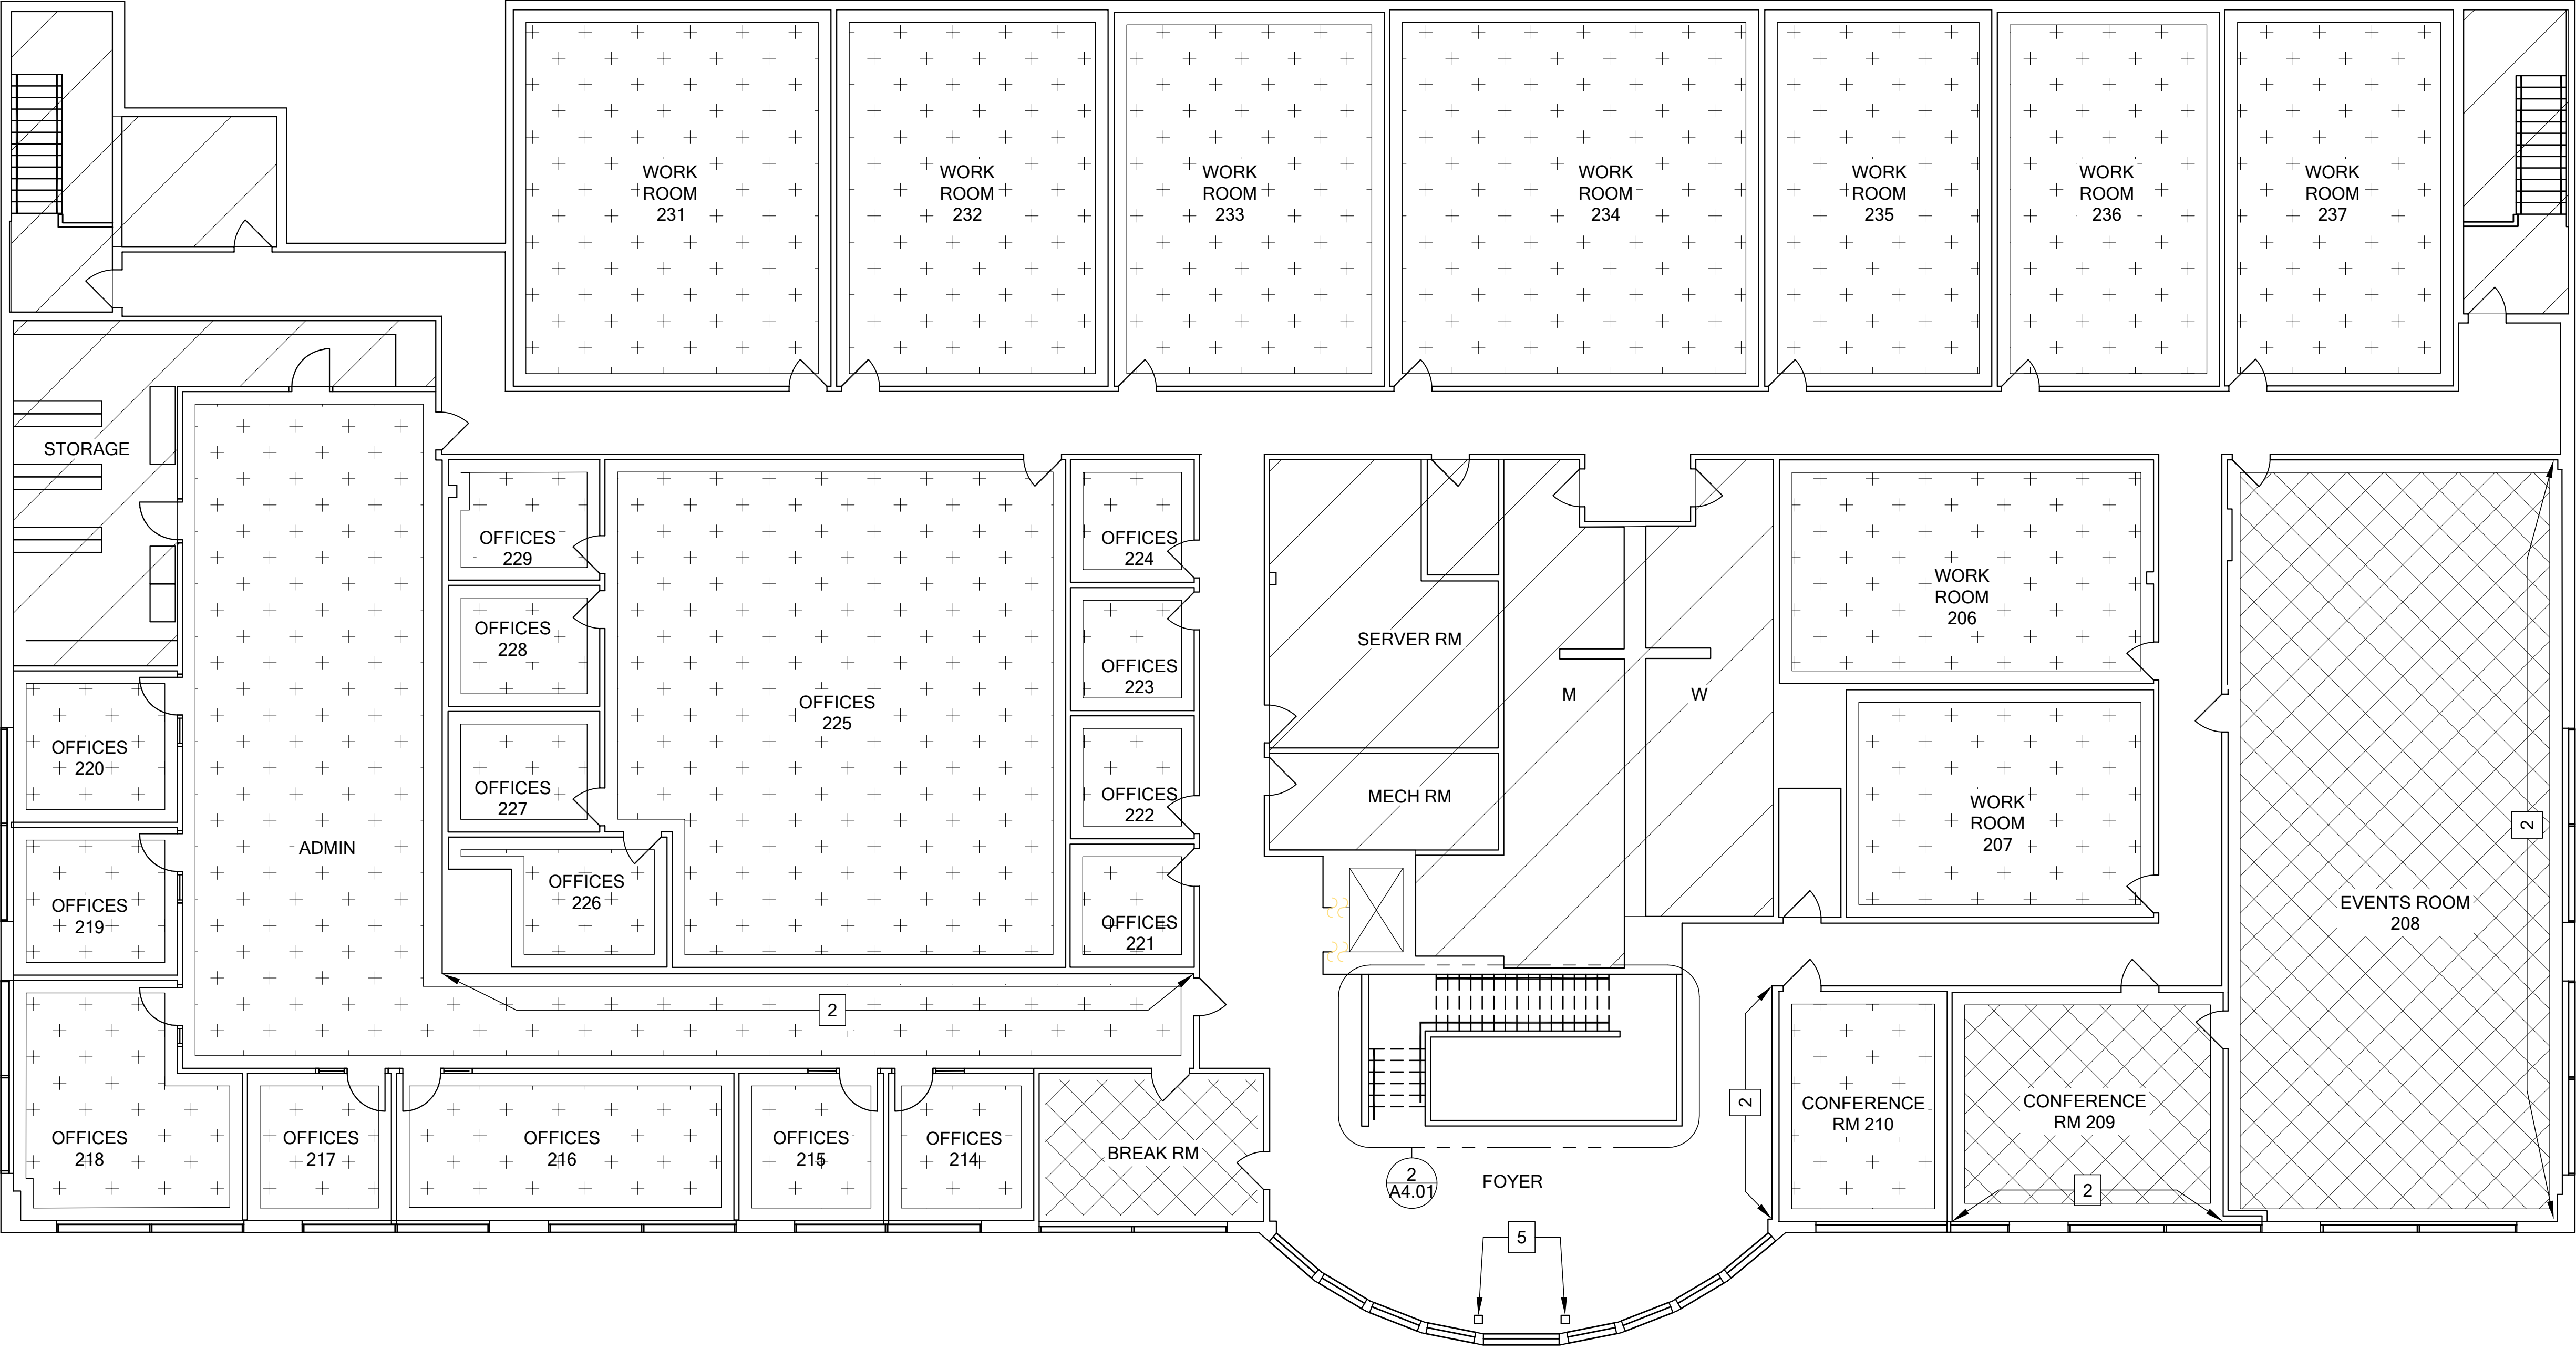

1. (NOT USED IN PLAN).
2. NEW WALL ACCENT COLOR.
3. (NOT USED IN PLAN).
4. (NOT USED IN PLAN).
5. ACCENT COLOR FOR COLUMNS.
6. (NOT USED IN PLAN)

LEGEND

NOTE:
PATTERNS INDICATED ON THE FINISH PLANS AND FINISH LEGEND DO NOT CONVEY FINAL LAYOUT OR DESIRED FINISH PATTERN AND ARE SOLELY USED TO DISTINGUISH BETWEEN FINISHES AND ARE SHOWN FOR PURPOSES OF CLARITY.

NOT PART OF SCOPE OF WORK

+++

NEW CARPET TILE

xxx

NEW LVT FLOORING

BUILDING O2 REFRESH PROJECT

LAC BUILDING O2

LOCATION:


DATE: 12/18/2025

DRAWN BY: --

CHECKED BY: --

A1.07

REVISIONS		DATE	NO.
BID ADDENDUM		2025/18/12	2

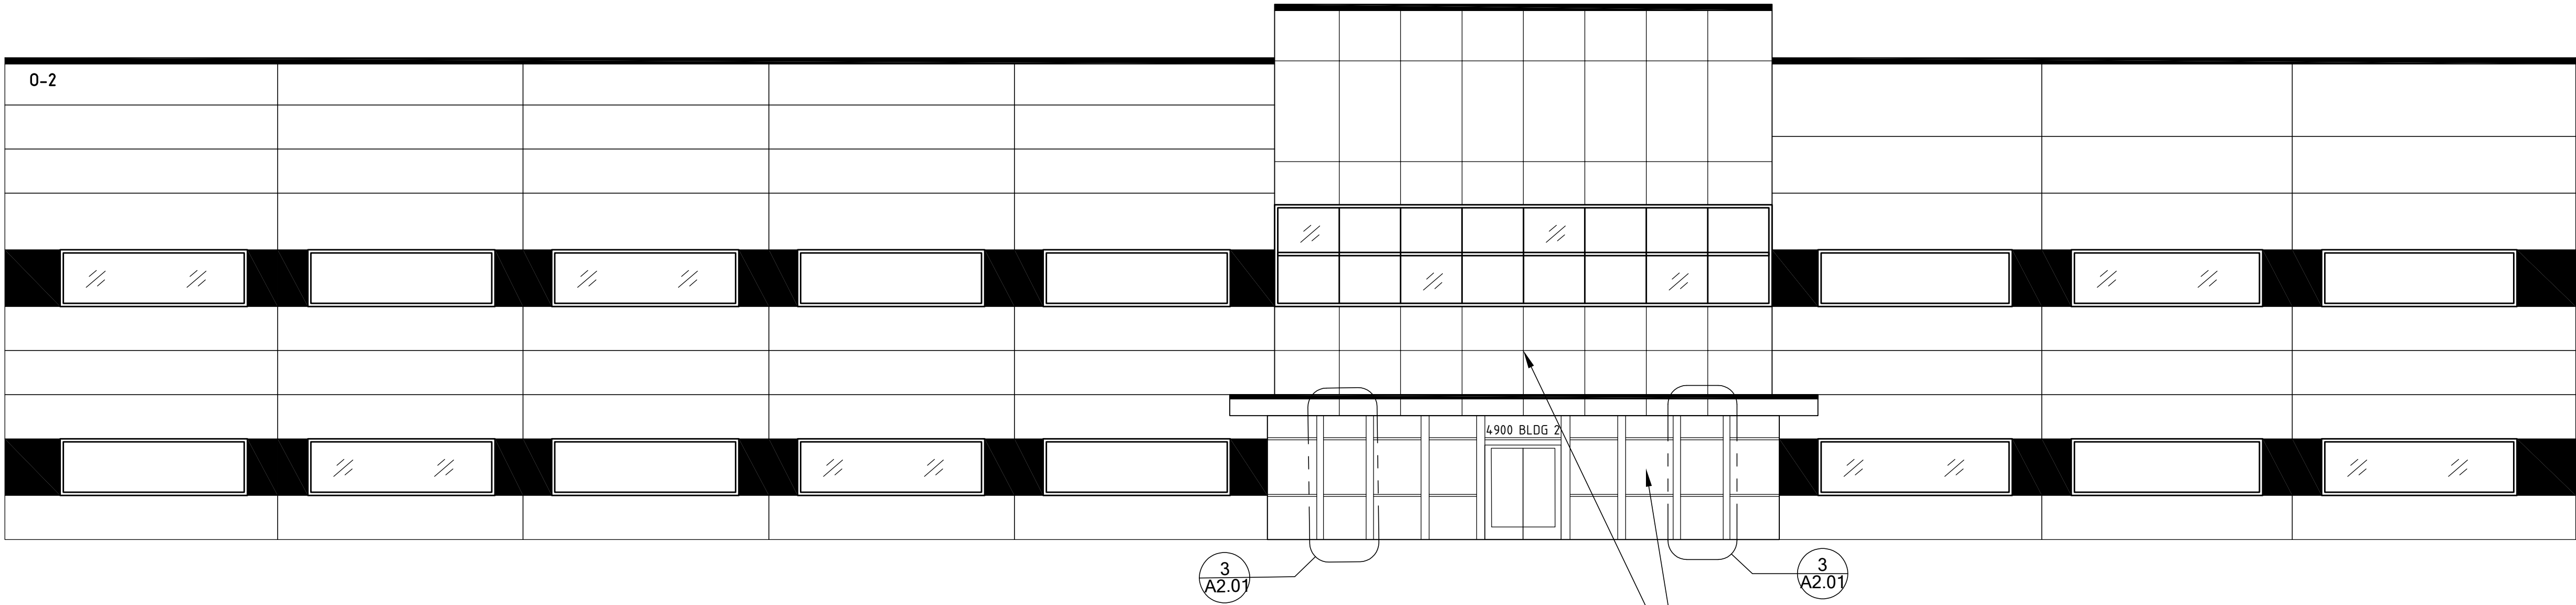

NEW CONSOLIDATED WINDOW SIGNAGE GRAPHICS
FOR LEASING OCCUPANTS.

LOCATION OF NEW EXTERIOR BUILDING
LETTERING, TEXT TO BE DETERMINED.

EXISTING EXTERIOR ELEVATION
SCALE: 1/8" = 1'-0"

2


REMOVE EXISTING 3M FILM
SIGNAGE (TYPICAL)




EXISTING EXTERIOR WINDOW ELEVATION

3

NEW PLANTING

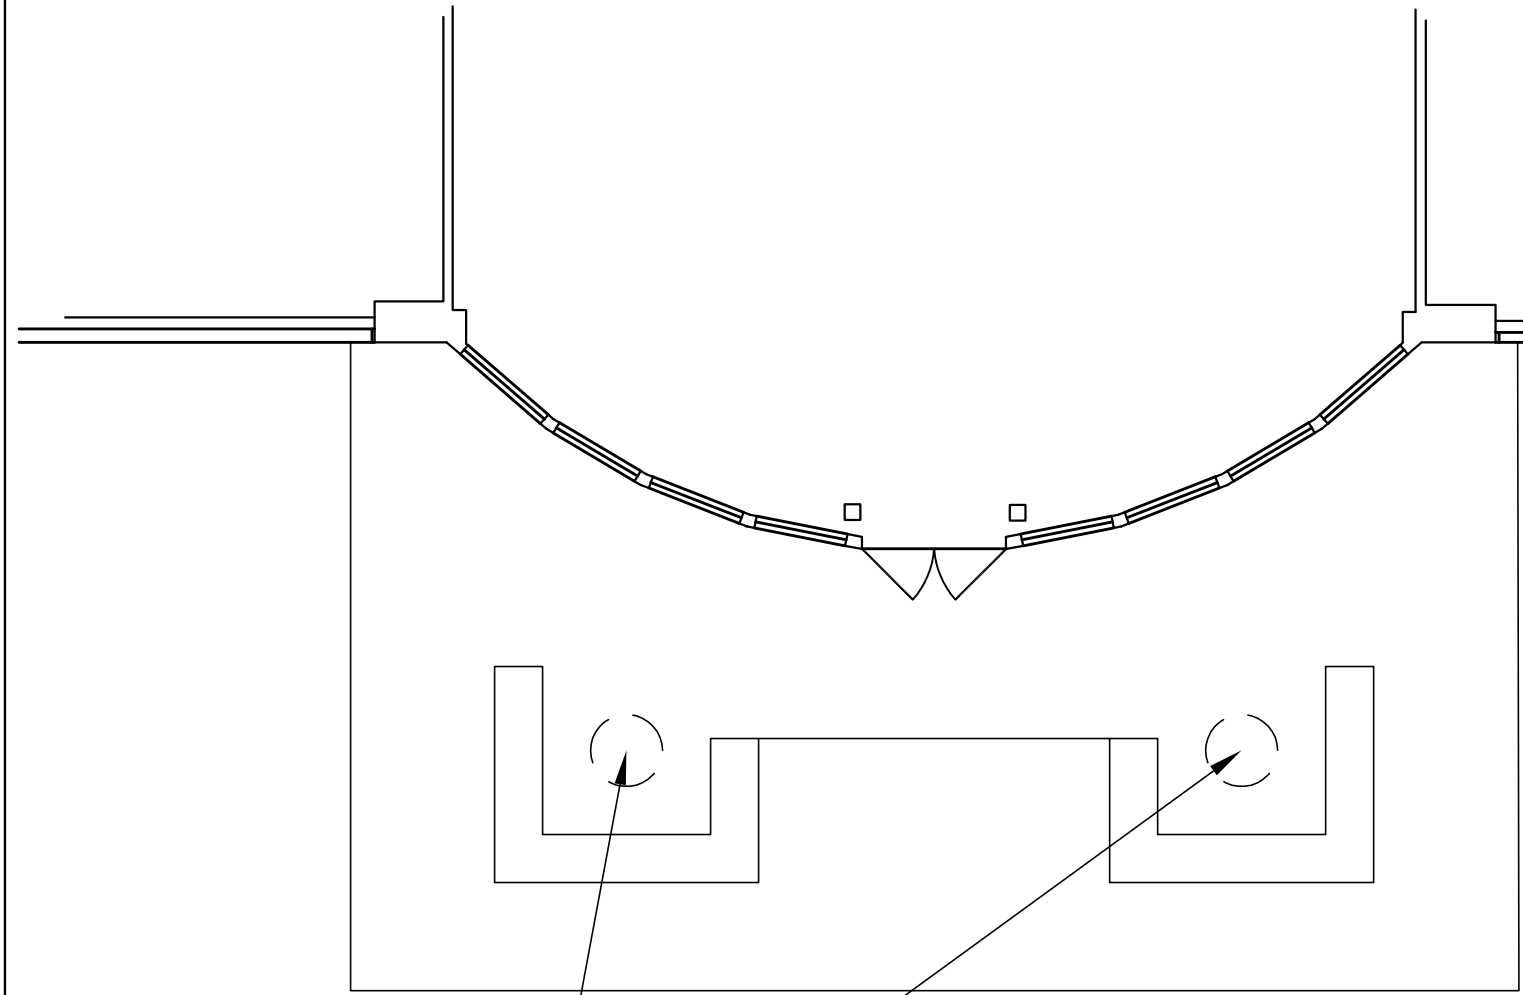


DEMO EXISTING PLANTERS
AND PLANTINGS

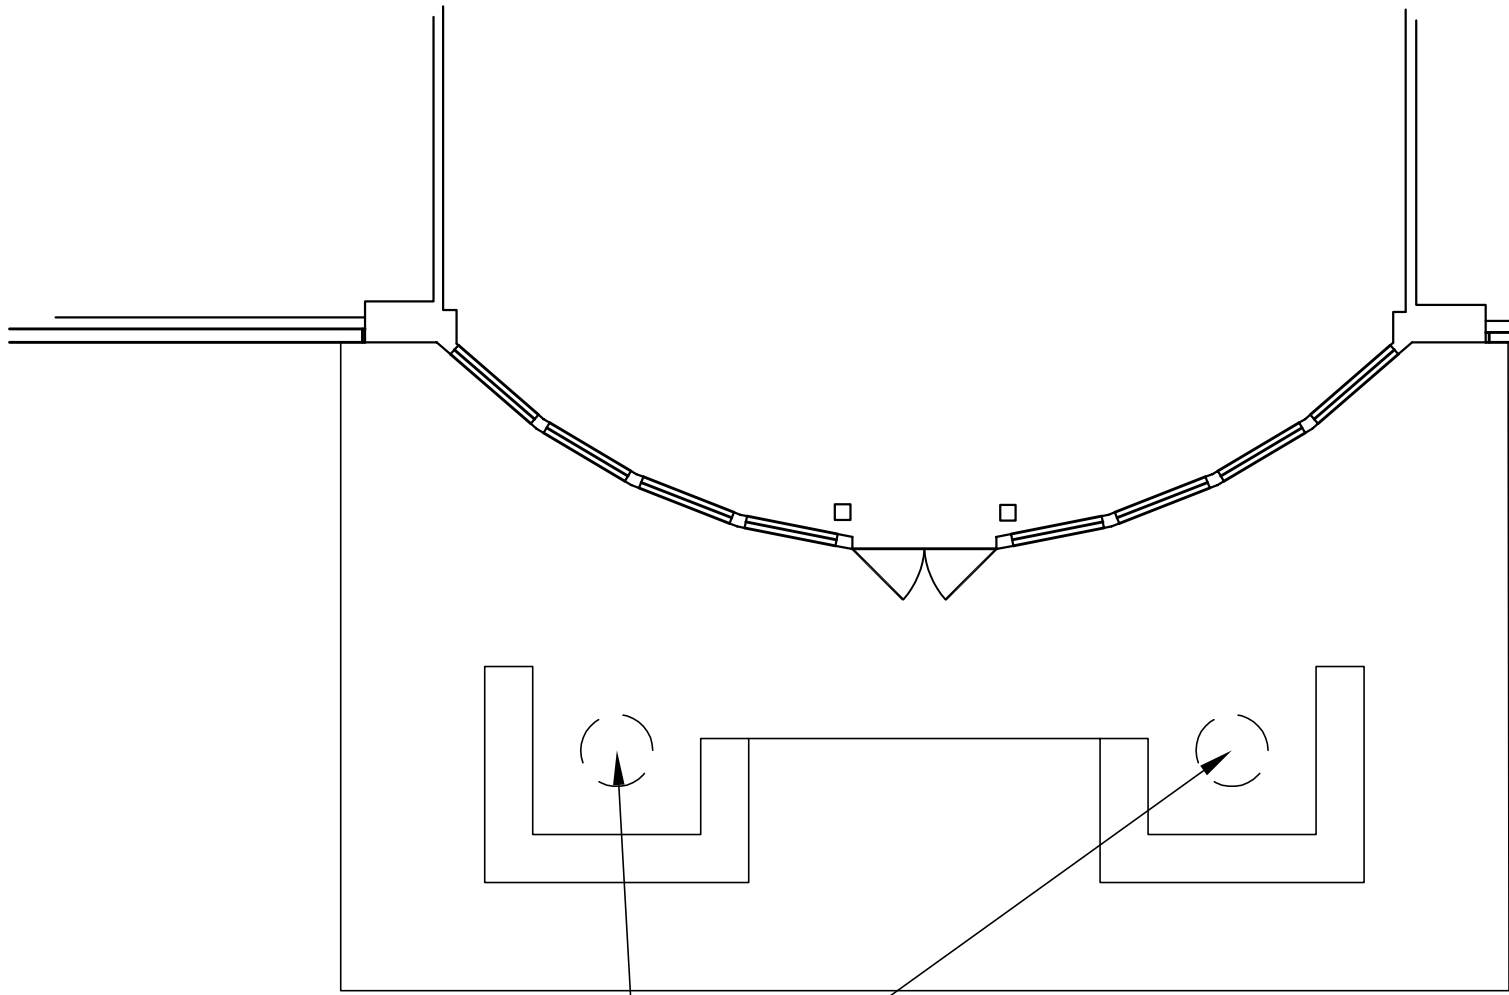

EXISTING EXTERIOR PLANTER
SCALE: 1/8" = 1'-0"

5


REVISIONS		DATE	NO.
		2025/10/12	2

 


BUILDING O2 REFRESH PROJECT	
LAC BUILDING O2	
LOCATION:	

DATE:	12/18/2025
DRAWN BY:	--
CHECKED BY:	--

A2.01

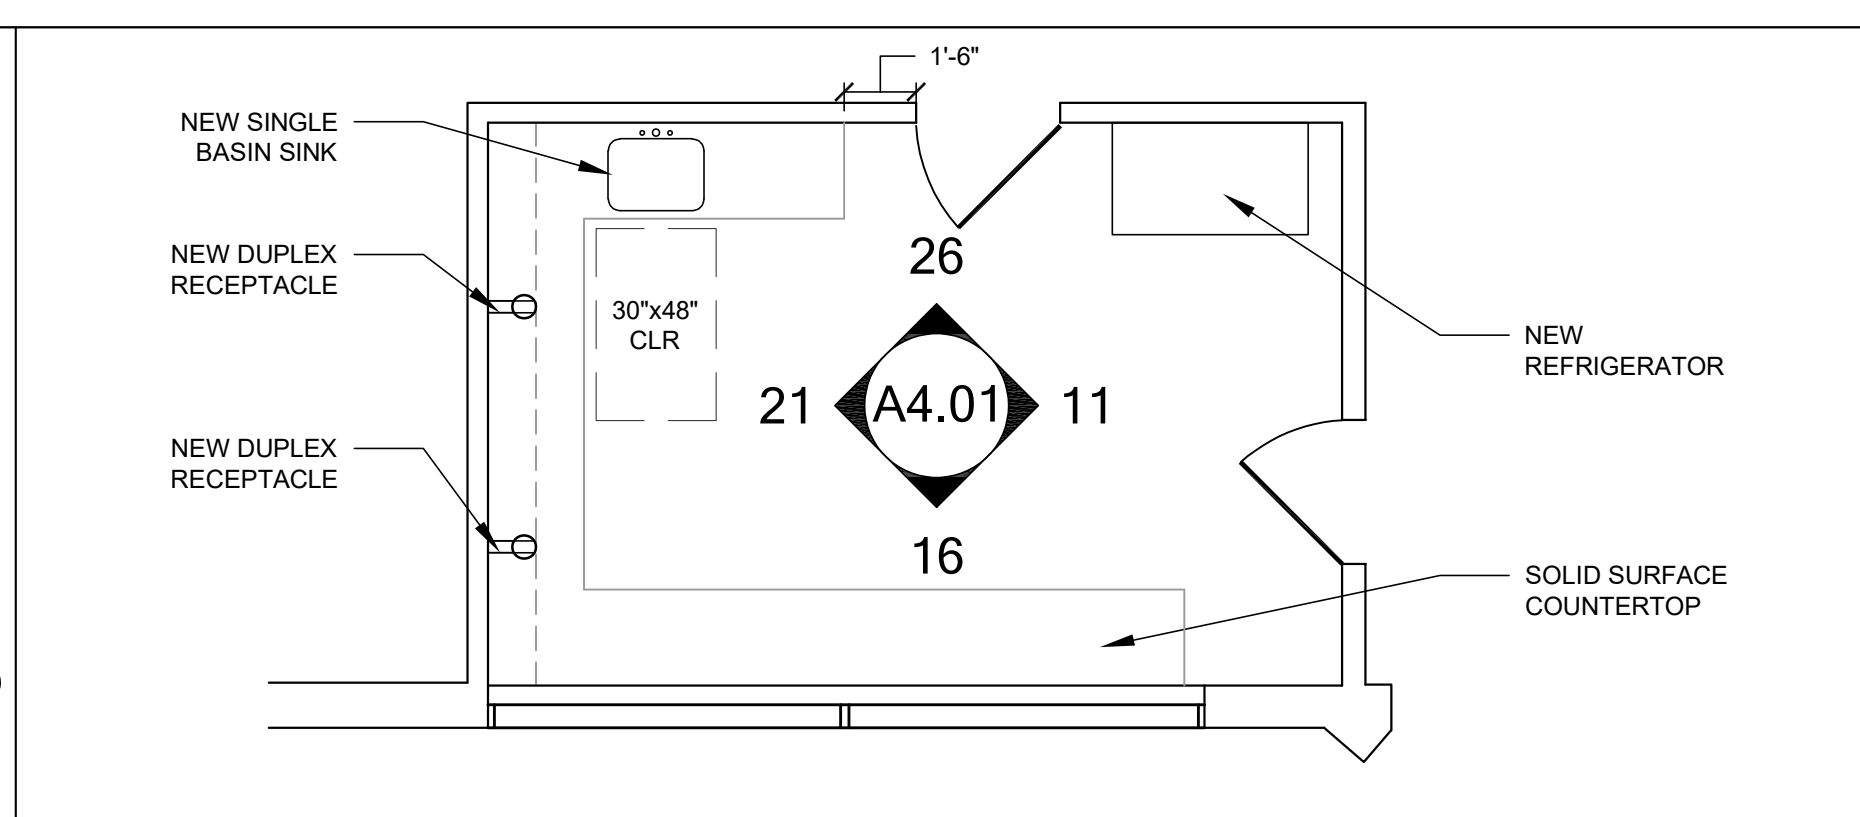

LVT - 1	= LUXURY VINYL TILE
VCT - 1	= VINYL COMP. TILE
CARP - 1	= CARPET TILE
PNT - 1	= PAINT
PNT - 2	= ACCENT PAINT
WG - 1	= WALL GRAPHIC
RB - 1	= RUBBER BASE

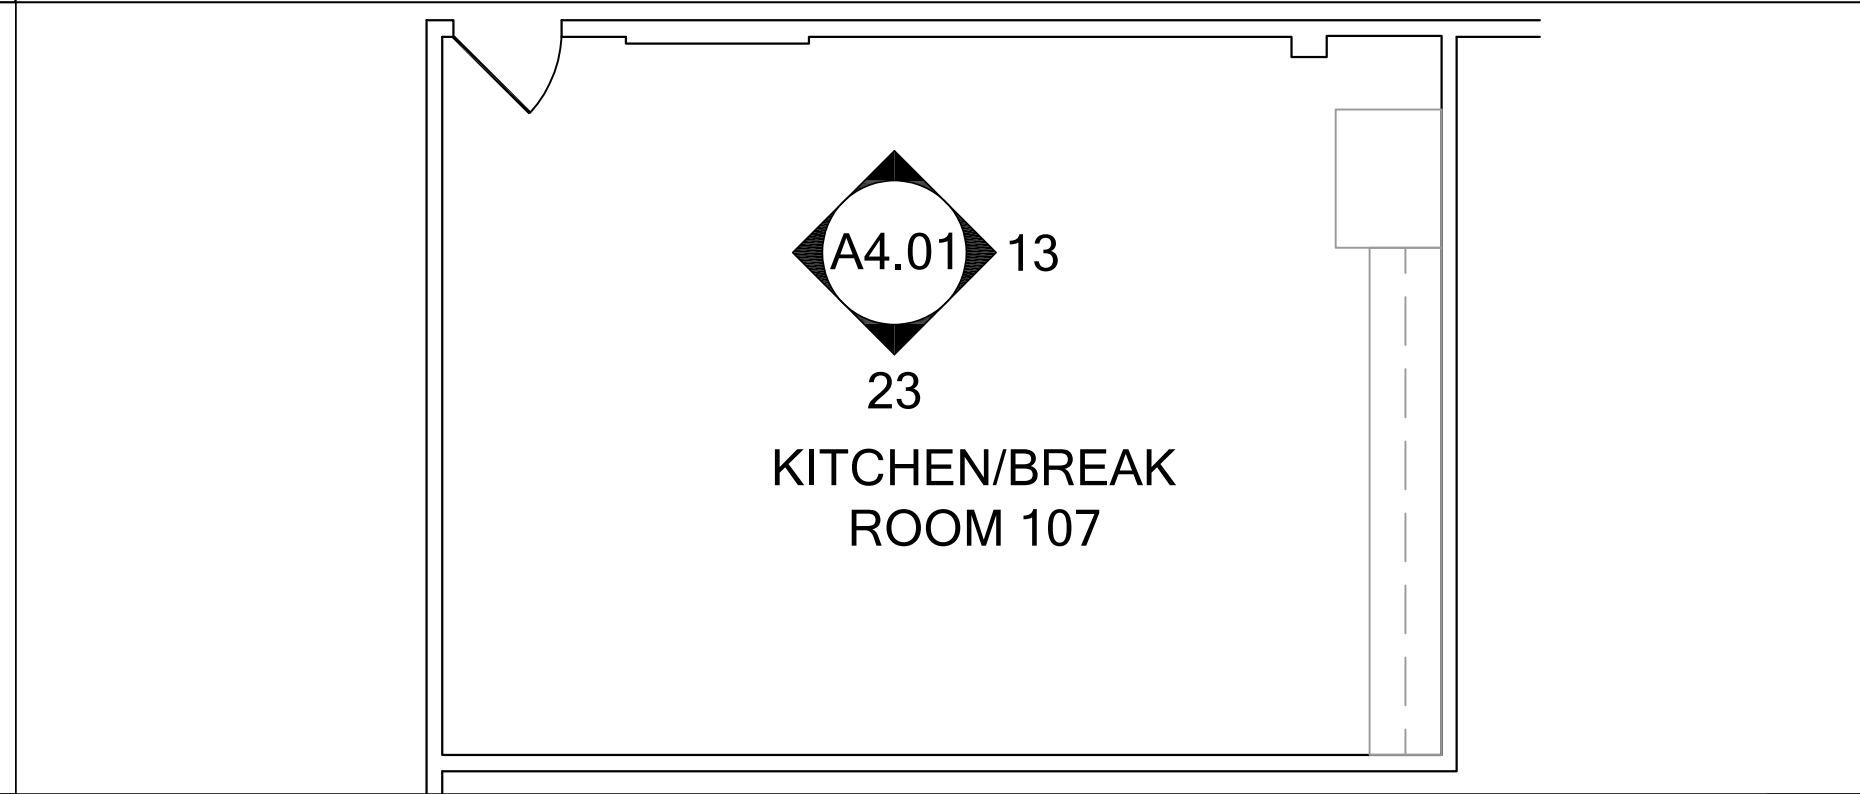

NOTE

REFER TO SHEET **A6.01** & **A6.02**
FOR FINISH SCHEDULE

LEGEND

**INTERIOR ELEVATIONS -
CASEWORK LEGEND**

The diagram shows a diamond-shaped symbol representing casework. The symbol is a diamond with a vertical line through its center. The top vertex is labeled '33.5', the bottom vertex is labeled '24', and the right vertex is labeled '30'. A horizontal line segment is drawn across the middle of the diamond, labeled 'CDS #'. To the left of the diamond, the text 'CASEWORK SYMBOL' is written. To the right of the diamond, the text 'WIDTH (INCHES)' is written. Above the diamond, the text 'HEIGHT (T.O. COUNTERTOP)' is written. Arrows point from the text labels to the corresponding dimensions on the diamond.


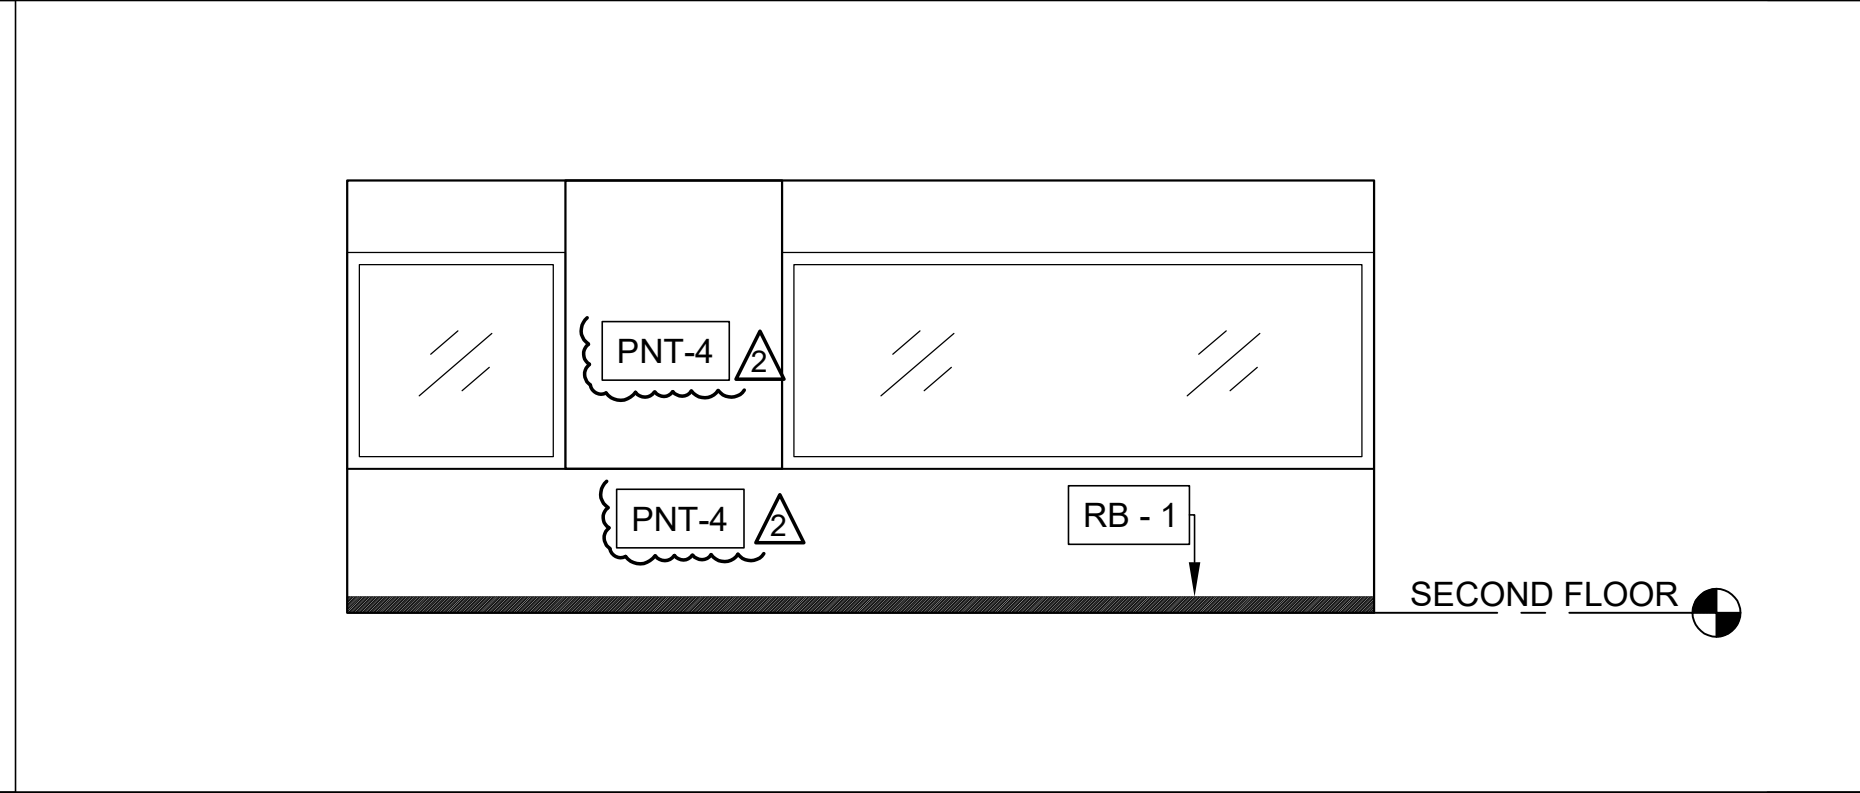


Diagram illustrating the components of a diamond-shaped sign:

- EDGE OF COUNTER**: Points to the top edge of the diamond.
- INTERIOR ELEVATION REFERENCE**: Points to the number **4** inside the diamond.
- ELEVATION NUMBER**: Points to the number **4** inside the diamond.
- SHEET NUMBER**: Points to the text **A4.00** inside the diamond.
- (CASEWORK DESIGN SERIES PER WOODWORK INSTITUTE)**: Text located to the right of the diamond.

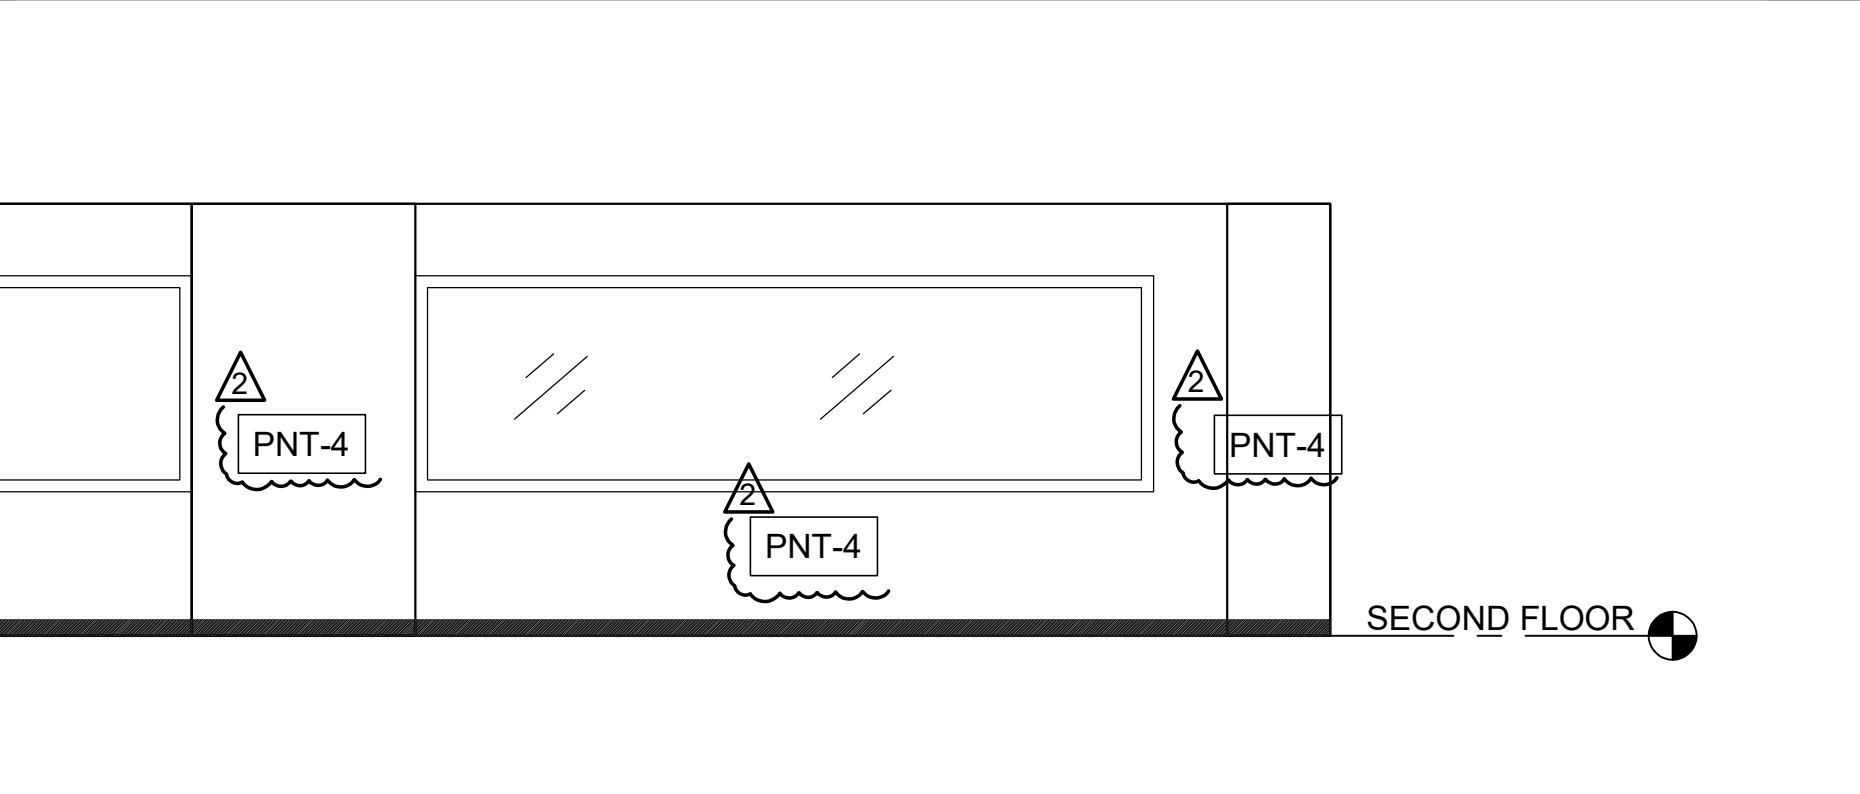

BUILDING O2 REFRESH PROJECT LOCATION: LAC BUILDING O2		NO.	DATE	REVISIONS
		2	2025/8/2	BID ADDENDUM

DATE: 12/18/2025	
DRAWN BY: --	
CHECKED BY: --	

A4.01

FIRST FLOOR
0' - 0"

LOBBY NORTH WALL
SCALE: 1/4" = 1'-0"

1

FIRST FLOOR
0' - 0"

LOBBY SOUTH WALL
SCALE: 1/4" = 1'-0"

2

FIRST FLOOR
0' - 0"

ADMIN AREA SOUTH WALL
SCALE: 1/4" = 1'-0"

3

FIRST FLOOR
0' - 0"

ADMIN AREA WEST WALL
SCALE: 1/4" = 1'-0"

4

SECOND FLOOR
0' - 0"

2ND LEVEL ADMIN SUITE WEST WALL
SCALE: 1/4" = 1'-0"

5

LVT - 1 = LUXURY VINYL TILE
VCT - 1 = VINYL COMP. TILE
CARP - 1 = CARPET TILE

PNT - 1 = PAINT
PNT - 2 = ACCENT PAINT

WG - 1 = WALL GRAPHIC
RB - 1 = RUBBER BASE

NOTE
REFER TO SHEET A6.01 & A6.02 FOR FINISH SCHEDULE

REVISIONS

DATE

2025/18/12

NO.

2

BUILDING O2 REFRESH PROJECT

LAC BUILDING O2


LOCATION:

DATE: 12/18/2025

DRAWN BY: --

CHECKED BY: --

A4.02

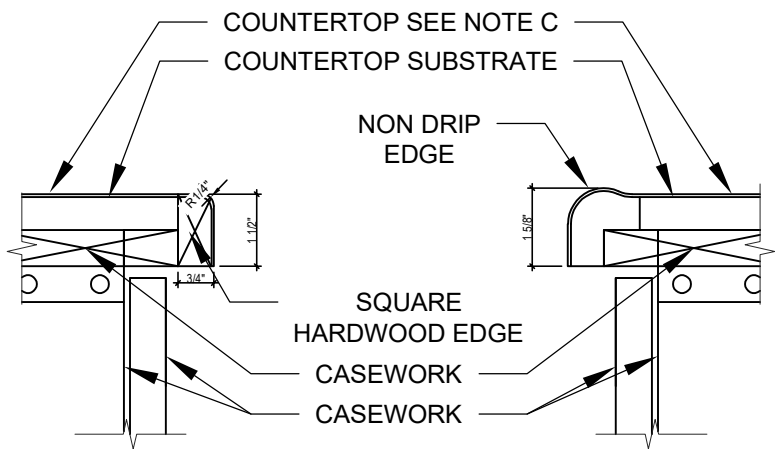


A. SQUARE EDGE: USE SQUARE HARDWOOD EDGE IN ALL COUNTERTOPS WHERE NO SINK IS PRESENT.


B. NON DRIP EDGE: USE NON DRIP EDGE FULL LENGTH OF COUNTERTOP WHERE SINK IS PRESENT.

C. PROVIDE P-LAM FOR WHERE KEYNOTES 12-4 AND 12-4C OCCUR AND PROVIDE SOLID SURFACE FOR WHERE KEYNOTE 12-2 OCCURS.


TYP. P-LAM COUNTERTOP EDGE
SCALE: 3" = 1'-0"

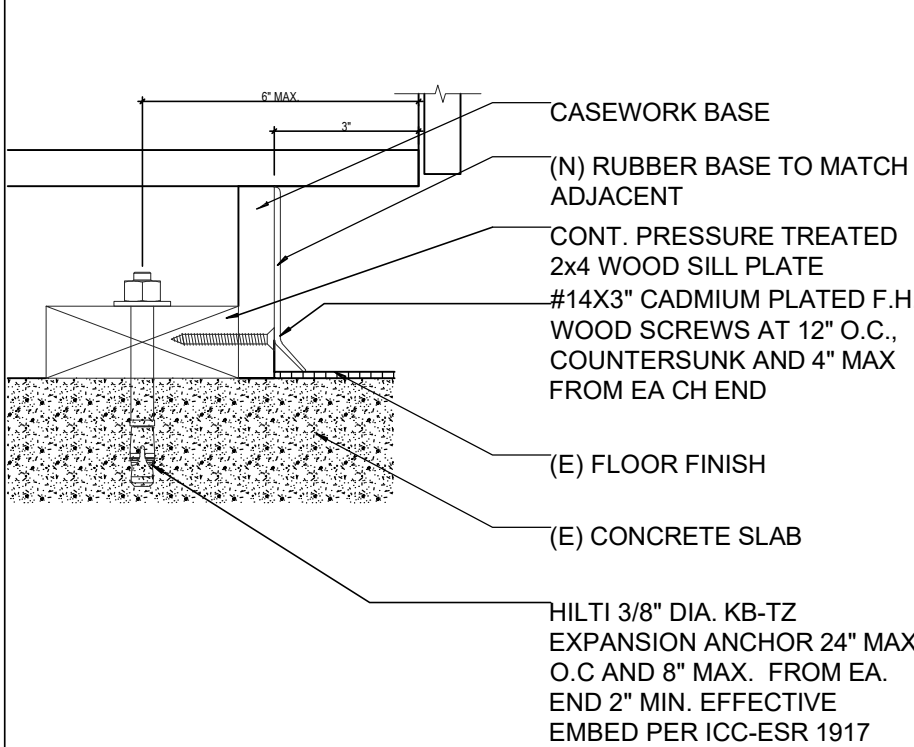


CASEWORK BASE ANCHOR
SCALE: 3" = 1'-0"

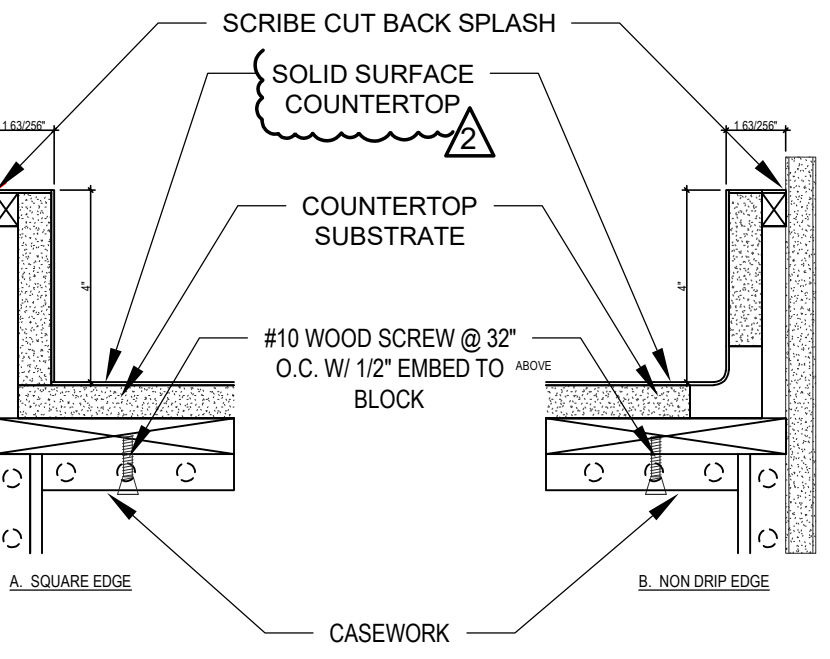


P-LAM BACKSPLASH
SCALE: 3" = 1'-0"

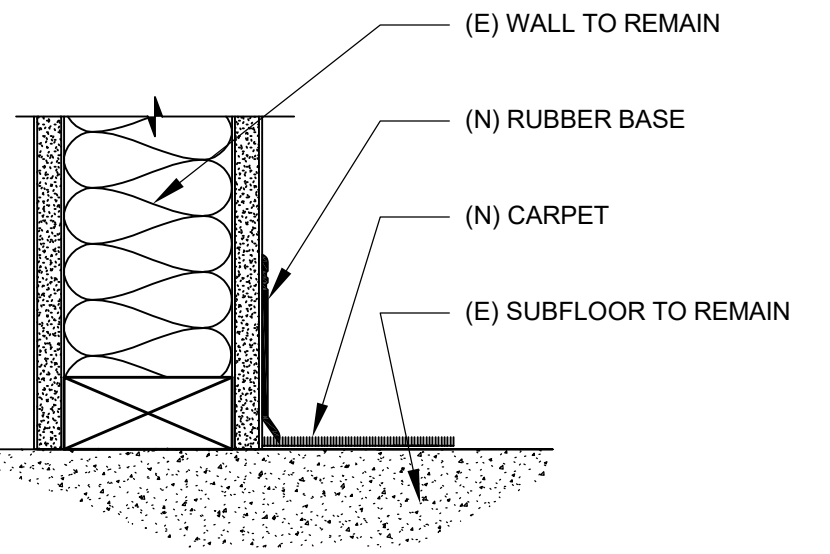

RUBBER BASE AT CARPET
SCALE: 3" = 1'-0"

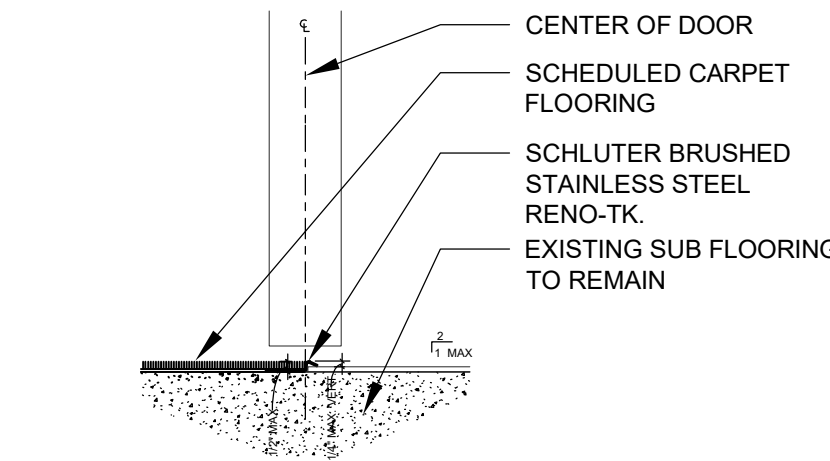

RUBBER BASE AT CARPET
SCALE: 3" = 1'-0"

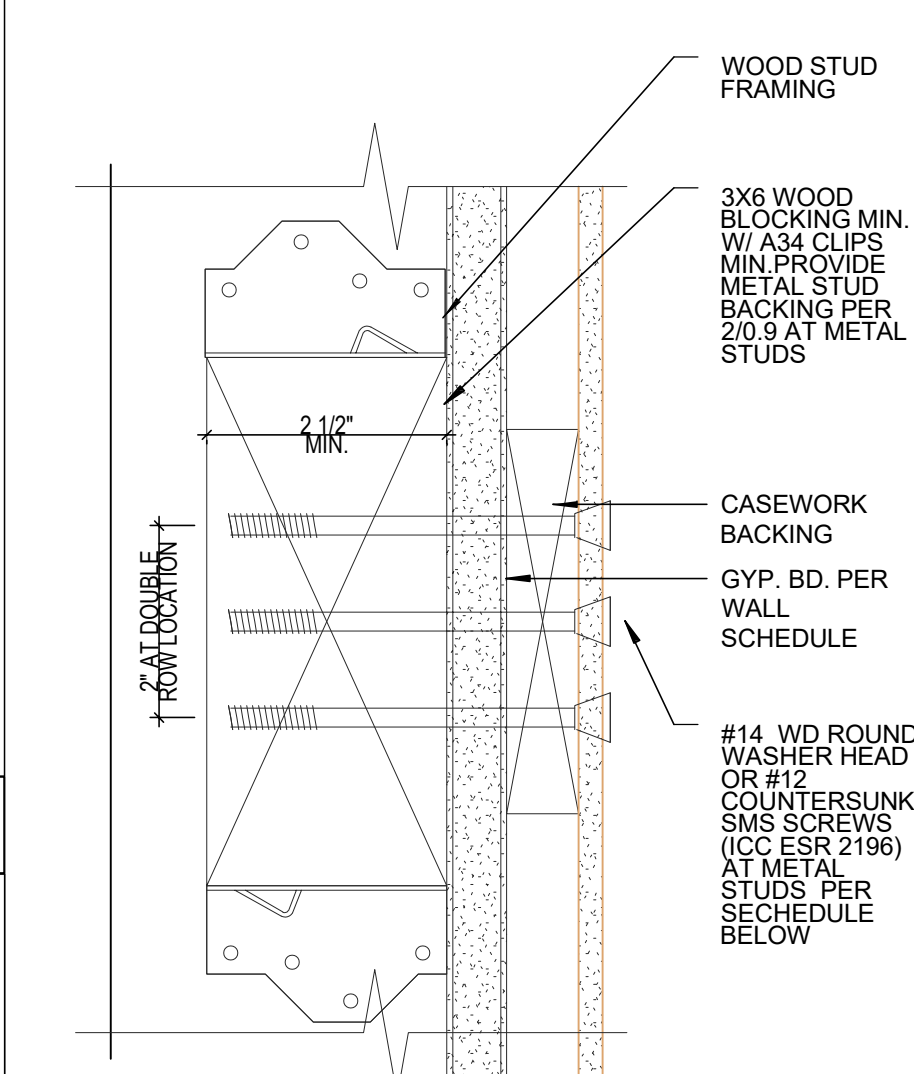

FASTENER SCHEDULE:
BASE: ROW AT TOP AND BOTTOM 12" O.C. MAX. / 3" MAX. FROM EA. END


WALL: 14" DEEP (1) ROW AT TOP AND BOTTOM 6" O.C. MAX. / 3" MAX. FROM EA. END

WALL: 18" DEEP (2) ROWS (2" O.C.) AT TOP AND BOT 10" O.C. MAX. / 3" MAX. FROM EA. END


TALL: 12" DEEP (1) ROW AT TOP AND BOTTOM 12" O.C. MAX. / 3" MAX. FROM EA. END (2) ROWS AT MIDDLE 12" O.C. MAX. / 3" MAX. FROM EA. END

(1) TALL: 24" DEEP ROW AT TOP AND BOTTOM 6" O.C. MAX. / 3" MAX. FROM EA. END (2) ROWS AT MIDDLE 6" O.C. MAX. / 3" MAX. FROM EA. END


WALL CASEWORK ANCHOR @ WOOD STUD
SCALE: 6" = 1'-0"

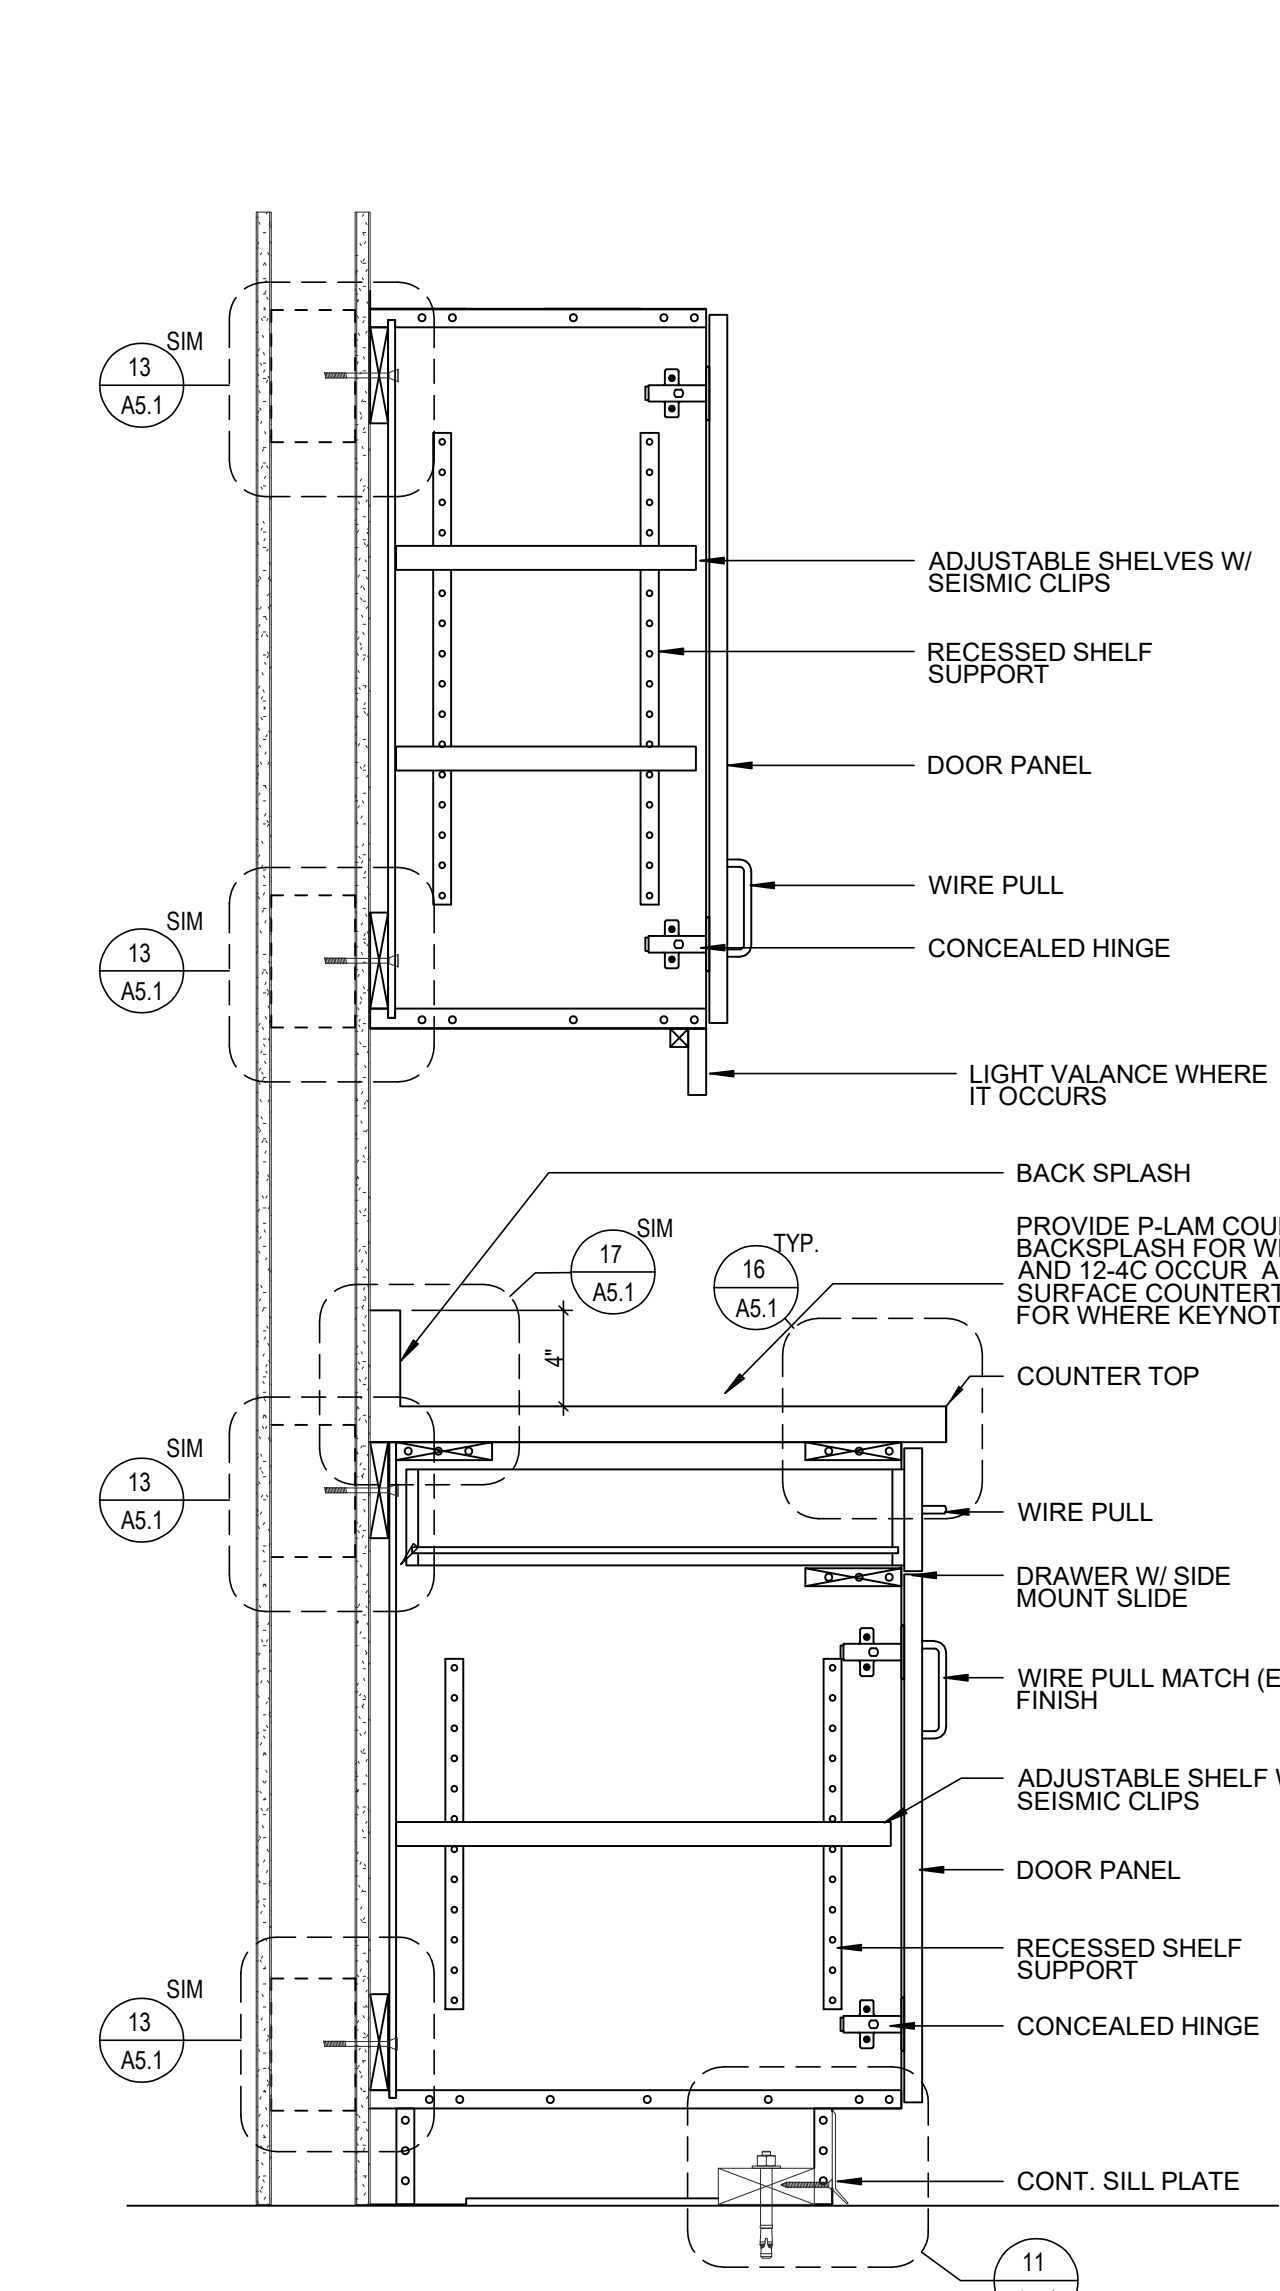

TYPICAL BASE AND UPPER CABINETS - SECTION
SCALE: 1-1/2" = 1'-0"


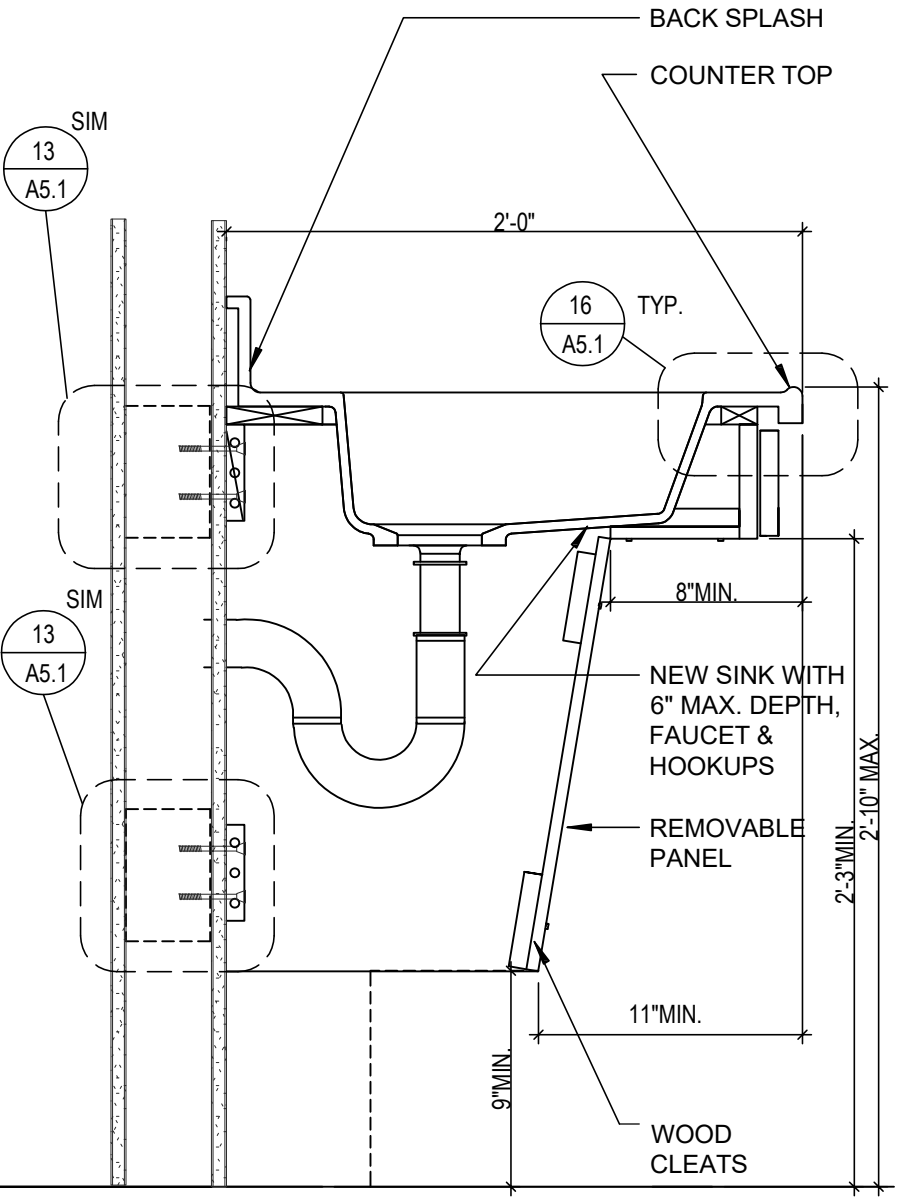


TYP. BASE CABINET SECTION
SCALE: 1-1/2" = 1'-0"

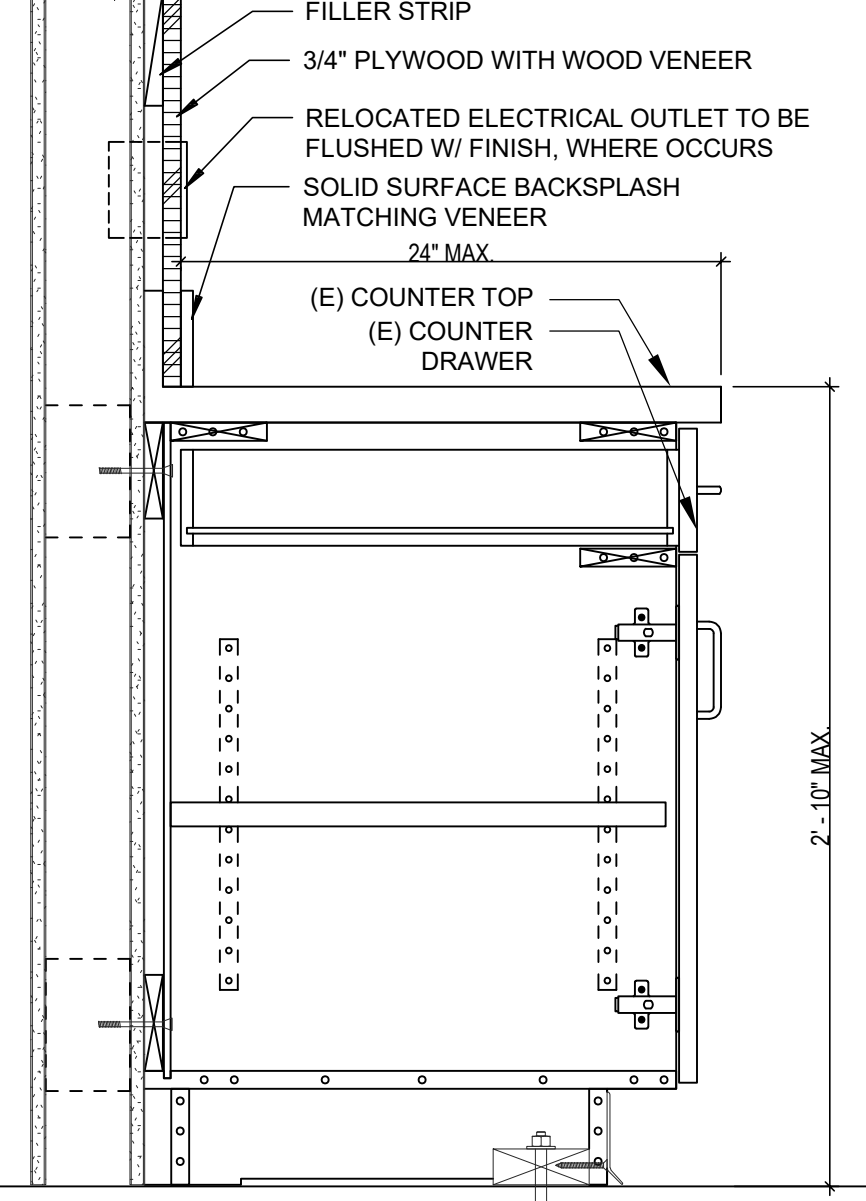

TYP. BASE & UPPER CABINETS
SCALE: 1-1/2" = 1'-0"

REVISIONS	DATE	NO.	BID ADDENDUM
		2	2025/18/12

  

LOCATION:

DATE: 12/18/2025
DRAWN BY:
CHECKED BY:

A5.01

FIRST FLOOR FINISH SCHEDULE										
RM NUMBER	ROOM NAME	FLOOR		WALLS				CASEWORK		COMMENTS
		FINISH	BASE	NORTH	EAST	SOUTH	WEST	FACE	COUNTER	
	LOBBY	LVT - 1	RB - 1	WG - 1 & PNT - 1	PNT -1	WG - 1 & PNT - 1	PNT - 3			PNT-3 @ COLUMNS
107	BREAK ROOM	LVT - 1	RB - 1	PNT - 1	PNT - 2	PNT - 1	PNT - 1			LAM-1 & SS-1 @ CASEWORK
108	ADMIN	CARP - 1	RB - 1	PNT - 1	PNT - 4	PNT - 1	PNT - 1			
114	OFFICE	CARP - 1	RB - 1	PNT - 1	PNT - 1	PNT - 1	PNT - 1			
115	OFFICE	CARP - 1	RB - 1	PNT - 1	PNT - 1	PNT - 1	PNT - 1			
116	OFFICE	CARP - 1	RB - 1	PNT - 1	PNT - 1	PNT - 1	PNT - 1			
117	OFFICE	CARP - 1	RB - 1	PNT - 1	PNT - 1	PNT - 1	PNT - 1			
118	OFFICE	CARP - 1	RB - 1	PNT - 1	PNT - 1	PNT - 1	PNT - 1			
119	OFFICE	CARP - 1	RB - 1	PNT - 1	PNT - 1	PNT - 1	PNT - 1			
120	OFFICE	CARP - 1	RB - 1	PNT - 1	PNT - 1	PNT - 1	PNT - 1			
121	OFFICE	CARP - 1	RB - 1	PNT - 1	PNT - 1	PNT - 1	PNT - 1			
122	OFFICE	CARP - 1	RB - 1	PNT - 1	PNT - 1	PNT - 1	PNT - 1			
123	OFFICE	CARP - 1	RB - 1	PNT - 1	PNT - 1	PNT - 1	PNT - 1			
124	OFFICE	CARP - 1	RB - 1	PNT - 1	PNT - 1	PNT - 1	PNT - 1			
125	OFFICE	CARP - 1	RB - 1	PNT - 1	PNT - 1	PNT - 1	PNT - 1			
	RECEPTION	CARP - 1	RB - 1	PNT - 1	PNT - 1	PNT - 4	PNT - 4			
127	BREAK ROOM	LVT - 1	RB - 1	PNT - 1	PNT - 1	PNT - 1	PNT - 1			
128	CONFERENCE ROOM	CARP - 1	RB - 1	PNT - 1	PNT - 1	PNT - 1	PNT - 1			
129	CONFERENCE ROOM	CARP - 1	RB - 1	PNT - 1	PNT - 1	PNT - 1	PNT - 1			
134	OFFICE	CARP - 1	RB - 1	PNT - 1	PNT - 1	PNT - 1	PNT - 1			
135	OFFICE	CARP - 1	RB - 1	PNT - 1	PNT - 1	PNT - 1	PNT - 1			
136	OFFICE	CARP - 1	RB - 1	PNT - 1	PNT - 1	PNT - 1	PNT - 1			
137	OFFICE	CARP - 1	RB - 1	PNT - 1	PNT - 1	PNT - 1	PNT - 1			
139	OFFICE	CARP - 1	RB - 1	PNT - 1	PNT - 1	PNT - 1	PNT - 1			
140	OFFICE	CARP - 1	RB - 1	PNT - 1	PNT - 1	PNT - 1	PNT - 1			
141	OFFICE	CARP - 1	RB - 1	PNT - 1	PNT - 1	PNT - 1	PNT - 1			
142	OFFICE	CARP - 1	RB - 1	PNT - 1	PNT - 1	PNT - 1	PNT - 1			
143	OFFICE	CARP - 1	RB - 1	PNT - 1	PNT - 1	PNT - 1	PNT - 1			
144	OFFICE	CARP - 1	RB - 1	PNT - 1	PNT - 1	PNT - 1	PNT - 1			
145	OFFICE	CARP - 1	RB - 1	PNT - 1	PNT - 1	PNT - 1	PNT - 1			
146	OFFICE	CARP - 1	RB - 1	PNT - 1	PNT - 1	PNT - 1	PNT - 1			
152 A	CONFERENCE	CARP - 1	RB - 1	PNT - 1	PNT - 1	PNT - 1	PNT - 1			
152 B	CONFERENCE	CARP - 1	RB - 1	PNT - 1	PNT - 1	PNT - 1	PNT - 1			
153	OFFICE	CARP - 1	RB - 1	PNT - 1	PNT - 1	PNT - 1	PNT - 1			

FINISH MATERIALS LEGEND

LVT- 1 = LUXURY VINYL TILE - **INTERFACE- NORTHERN GRAIN** | Color: **A02611 OAK SATIN** | 25cm x 1m
CARP- 1 = CARPET TILE- **INTERFACE- SEW STRAIGHT** | Color: **102403 SATIN** | 50cm x 50cm

PNT- 1 = PAINT- **DUNN EDWARDS** | Color: **DEW380-WARM WHITE**
PNT- 2 = ACCENT PAINT- **SHERWIN WILLIAMS** | Color: **SW9018- HONEY BEES- EGGSHELL**
PNT- 3 = ACCENT PAINT- **SHERWIN WILLIAMS** | Color: **SW6731- PICNIC- EGGSHELL**
PNT- 4 = ACCENT PAINT- **SHERWIN WILLIAMS** | Color: **SW9062- BLUEBIRD FEATHER- EGGSHELL**
WG - 1 = WALL GRAPHIC-

LAM- 1 =LAMINATE- **WILSONART** | Color: **7965K-12- WALNUT HEIGHTS- SOFTGRAIN**

SS- 1 =SOLID SURFACE- **CORIAN** | Color: **DESIGNER WHITE** |

RB- 1 = RUBBER BASE- **FLEXCO** | Color: **071- BLACK/BROWN** | 4" x 1/8"

REVISENS		BID ADDENDUM				
	DATE			2025/18/12		
	NO.			2		

BUILDING O2 REFRESH PROJECT

LAC BUILDING O2

LOCATION:

DATE:	12/18/2025
DRAWN BY:	--
CHECKED BY:	--

A6.01

SECOND FLOOR FINISH SCHEDULE										
RM NUMBER	ROOM NAME	FLOOR		WALLS				CASEWORK		COMMENTS
		FINISH	BASE	NORTH	EAST	SOUTH	WEST	FACE	COUNTER	
	FOYER	-	RB - 1	PNT - 3	PNT - 1	PNT - 1	PNT - 3			PNT-3 @ COLUMNS
206	CLASSROOM	CRPT - 1	RB - 1	PNT - 1	PNT - 1	PNT - 1	PNT - 1			
207	CLASSROOM	CRPT - 1	RB - 1	PNT - 1	PNT - 1	PNT - 1	PNT - 1			
208	EVENTS	CRPT - 1	RB - 1	PNT - 4	PNT - 1	PNT - 1	PNT - 1			
209	CONFERENCE	CRPT - 1	RB - 1	PNT - 1	PNT - 1	PNT - 1	PNT - 4			
210	CONFERENCE	CRPT - 1	RB - 1	PNT - 1	PNT - 1	PNT - 1	PNT - 1			
	BREAK ROOM	LVT - 1	RB - 1	PNT - 1	PNT - 1	PNT - 1	PNT - 1			LAM-1 & SS-1 @ CASEWORK
	ADMIN	CRPT - 1	RB - 1	PNT - 1	PNT - 1	PNT - 1	PNT - 1 & PNT - 4			
214	OFFICE	CRPT - 1	RB - 1	PNT - 1	PNT - 1	PNT - 1	PNT - 1			
215	OFFICE	CRPT - 1	RB - 1	PNT - 1	PNT - 1	PNT - 1	PNT - 1			
216	OFFICE	CRPT - 1	RB - 1	PNT - 1	PNT - 1	PNT - 1	PNT - 1			
217	OFFICE	CRPT - 1	RB - 1	PNT - 1	PNT - 1	PNT - 1	PNT - 1			
218	OFFICE	CRPT - 1	RB - 1	PNT - 1	PNT - 1	PNT - 1	PNT - 1			
219	OFFICE	CRPT - 1	RB - 1	PNT - 1	PNT - 1	PNT - 1	PNT - 1			
220	OFFICE	CRPT - 1	RB - 1	PNT - 1	PNT - 1	PNT - 1	PNT - 1			
222	OFFICE	CRPT - 1	RB - 1	PNT - 1	PNT - 1	PNT - 1	PNT - 1			
223	OFFICE	CRPT - 1	RB - 1	PNT - 1	PNT - 1	PNT - 1	PNT - 1			
224	OFFICE	CRPT - 1	RB - 1	PNT - 1	PNT - 1	PNT - 1	PNT - 1			
225	OFFICE	CRPT - 1	RB - 1	PNT - 1	PNT - 1	PNT - 1	PNT - 1			
226	OFFICE	CRPT - 1	RB - 1	PNT - 1	PNT - 1	PNT - 1	PNT - 1			
227	OFFICE	CRPT - 1	RB - 1	PNT - 1	PNT - 1	PNT - 1	PNT - 1			
228	OFFICE	CRPT - 1	RB - 1	PNT - 1	PNT - 1	PNT - 1	PNT - 1			
229	OFFICE	CRPT - 1	RB - 1	PNT - 1	PNT - 1	PNT - 1	PNT - 1			
							PNT - 1			
231	CLASSROOM	CRPT - 1	RB - 1	PNT - 1	PNT - 1	PNT - 1	PNT - 1			
232	CLASSROOM	CRPT - 1	RB - 1	PNT - 1	PNT - 1	PNT - 1	PNT - 1			
233	CLASSROOM	CRPT - 1	RB - 1	PNT - 1	PNT - 1	PNT - 1	PNT - 1			
234	CLASSROOM	CRPT - 1	RB - 1	PNT - 1	PNT - 1	PNT - 1	PNT - 1			
235	CLASSROOM	CRPT - 1	RB - 1	PNT - 1	PNT - 1	PNT - 1	PNT - 1			
236	CLASSROOM	CRPT - 1	RB - 1	PNT - 1	PNT - 1	PNT - 1	PNT - 1			
237	CLASSROOM	CRPT - 1	RB - 1	PNT - 1	PNT - 1	PNT - 1	PNT - 1			

FINISH MATERIALS LEGEND

LVT- 1
CARP- 1

= LUXURY VINYL TILE - **INTERFACE- NORTHERN GRAIN** | Color: **A02611 OAK SATIN** | 25cm x 1m
= CARPET TILE- **INTERFACE- SEW STRAIGHT** | Color: **102403 SATIN** | 50cm x 50cm

PNT- 1
PNT- 2
PNT- 3
PNT- 4
WG - 1

= PAINT- **DUNN EDWARDS** | Color: **DEW380-WARM WHITE**
= ACCENT PAINT- **SHERWIN WILLIAMS** | Color: **SW9018- HONEY BEES- EGGSHELL**
= ACCENT PAINT- **SHERWIN WILLIAMS** | Color: **SW6731- PICNIC- EGGSHELL**
= ACCENT PAINT- **SHERWIN WILLIAMS** | Color: **SW9062- BLUEBIRD FEATHER- EGGSHELL**
= WALL GRAPHIC-

LAM- 1

=LAMINATE- **WILSONART** | Color: **7965K-12- WALNUT HEIGHTS- SOFTGRAIN**

SS- 1

=SOLID SURFACE- **CORIAN** | Color: **DESIGNER WHITE** |

RB- 1

= RUBBER BASE- **FLEXCO** | Color: **071- BLACK/BROWN** | 4" x 1/8"

REVISIONS

DATE

NO.

BID ADDENDUM

2025/18/12

2

BUILDING O2 REFRESH PROJECT

LAC BUILDING O2

LOCATION:

DATE: 12/18/2025

DRAWN BY: --

CHECKED BY: --

A6.02