

PK 4
THE LINE SHOWN ABOVE IS THE PROPOSED LOCATION OF THE EXISTING BUILDING. THE LINE SHOWN BELOW IS THE PROPOSED LOCATION OF THE NEW BUILDING.
Autodesk Docs://3361008102 EMUSD Arroyo Rele Existing Portable Pkg4 R2403381008101-A-SITE.rvt
9/18/2026 3:12:57 PM

DESIGN PROFESSIONAL IN GENERAL RESPONSIBLE CHARGE STATEMENT

THE POT IDENTIFIED IN THESE CONSTRUCTION DOCUMENTS MEET THE REQUIREMENTS OF THE CURRENT APPLICABLE CALIFORNIA BUILDING CODE (CBC) ACCESSIBILITY PROVISIONS FOR PATH OF TRAVEL REQUIREMENTS FOR ALTERATIONS, ADDITIONS, AND STRUCTURAL REPAIRS. AS PART OF THE DESIGN OF THIS PROJECT, THE POT WAS EXAMINED AND ANY ELEMATES COMPONENTS OF PORTIONS OF THE POT THAT WERE DETERMINED TO BE NON COMPLIANT WITH THE CBC HAVE BEEN IDENTIFIED AND THE CORRECTIVE WORK NECESSARY TO BRING THE INTO COMPLIANCE HAS BEEN INCLUDED WITHIN THE SCOPE OF THIS PROJECT'S WORK THROUGH DETAILS, DRAWINGS, AND SPECIFICATIONS INCORPORATED INTO THESE CONSTRUCTION DOCUMENTS. ANY NONCOMPLIANT ELEMENTS, COMPONENTS, OR PORTIONS OF THE POT WHAT WILL NOT BE CORRECTED BY THIS PROJECT BASED ON VALUATION THRESHHOLD LIMITATIONS OR A FINDING OF UNRESANABLE HARDSHIP ARE INDICATED IN THESE CONSTRUCTION DOCUMENTS.


DURING CONSTRUCTION IF POT ITEMS WITHIN THE SCOPE OF THE PROJECT REPRESENTED AS CBC COMPLIANT ARE FOUND TO BE NONCONFORMING BEYOND REASONABLE CONSTRUCTION TOLERANCES, THE ITEMS SHALL BE BROUGHT INTO COMPLIANCE WITH THE CBC AS PART OF THIS PROJECT BY MEANS OF A CONSTRUCTION DOCUMENT.

PARKING COUNT

(E) PARKING LOT M (STUDENT/PUBLIC PARKING):
STANDARD STALLS: 160
ACCESSIBLE STALLS: 6 (2 VAN ACCESSIBLE) (6 REQUIRED)

(E) PARKING LOT F (STAFF ONLY):
STANDARD STALLS: 11
ACCESSIBLE STALLS: 1 (1 VAN ACCESSIBLE) (1 REQUIRED)

BUILDING INFORMATION		
BLDG TYPE	DSA#	OCCUPANCY TYPE
A - ADMINISTRATION	A03-107693	
B - CLASSROOMS	A12231, A14662, A51005, A03-107693	
C - CLASSROOMS	A12231, A51005, A03-107693	
D - CLASSROOMS	A12231, A51005, A03-107693	
E - CLASSROOMS	A12231, A51005, A03-107693, A03-108334	
F - HOME EC & GRAPHIC ARTS	A12231, A15051, A51005, A03-107693 A03-112915	
G1 - CLASSROOMS	A12231, A13542, A51105 A03-107693 A03-112915	
G2 - CLASSROOMS	A12231, A13542, A51105, A03-107693, A03-112915	
G3 - STORAGE	A03-112915	
G - WEIGHT & INDUSTRIAL ARTS	A16527, A555592, A03-107693, A03-112915	
H - GIRLS LOCKERS	A12231, A14662, A03-107693	
I - AUDITORIUM	A30377	
J - BOYS LOCKERS	A12231, A14662, A03-107693	
K - CAFETERIA & MAINTENANCE	A12231, A14662, A51105, A03-107693, A03-123169	
L - STUDENT CENTER	A13542, A03-107693	
M - MUSIC	A13542	
N - CLASSROOMS	A13542, A51005, A03-107693	
O - MEDIA CENTER	A13542, A68779, A03-107693	
P - CLASSROOMS	A15051, A51005, A03-107693	
R - GYMNASIUM	A16527, A03-107693	
S - CLASSROOMS	A13912, A03-107693, A03-108334	
U - VISITOR TEAM ROOM	A13912, A03-107693	
V - PORTABLES	A28579, A03-121878	
W - STORAGE	A103419	
Y - CLASSROOMS	A03-108334	

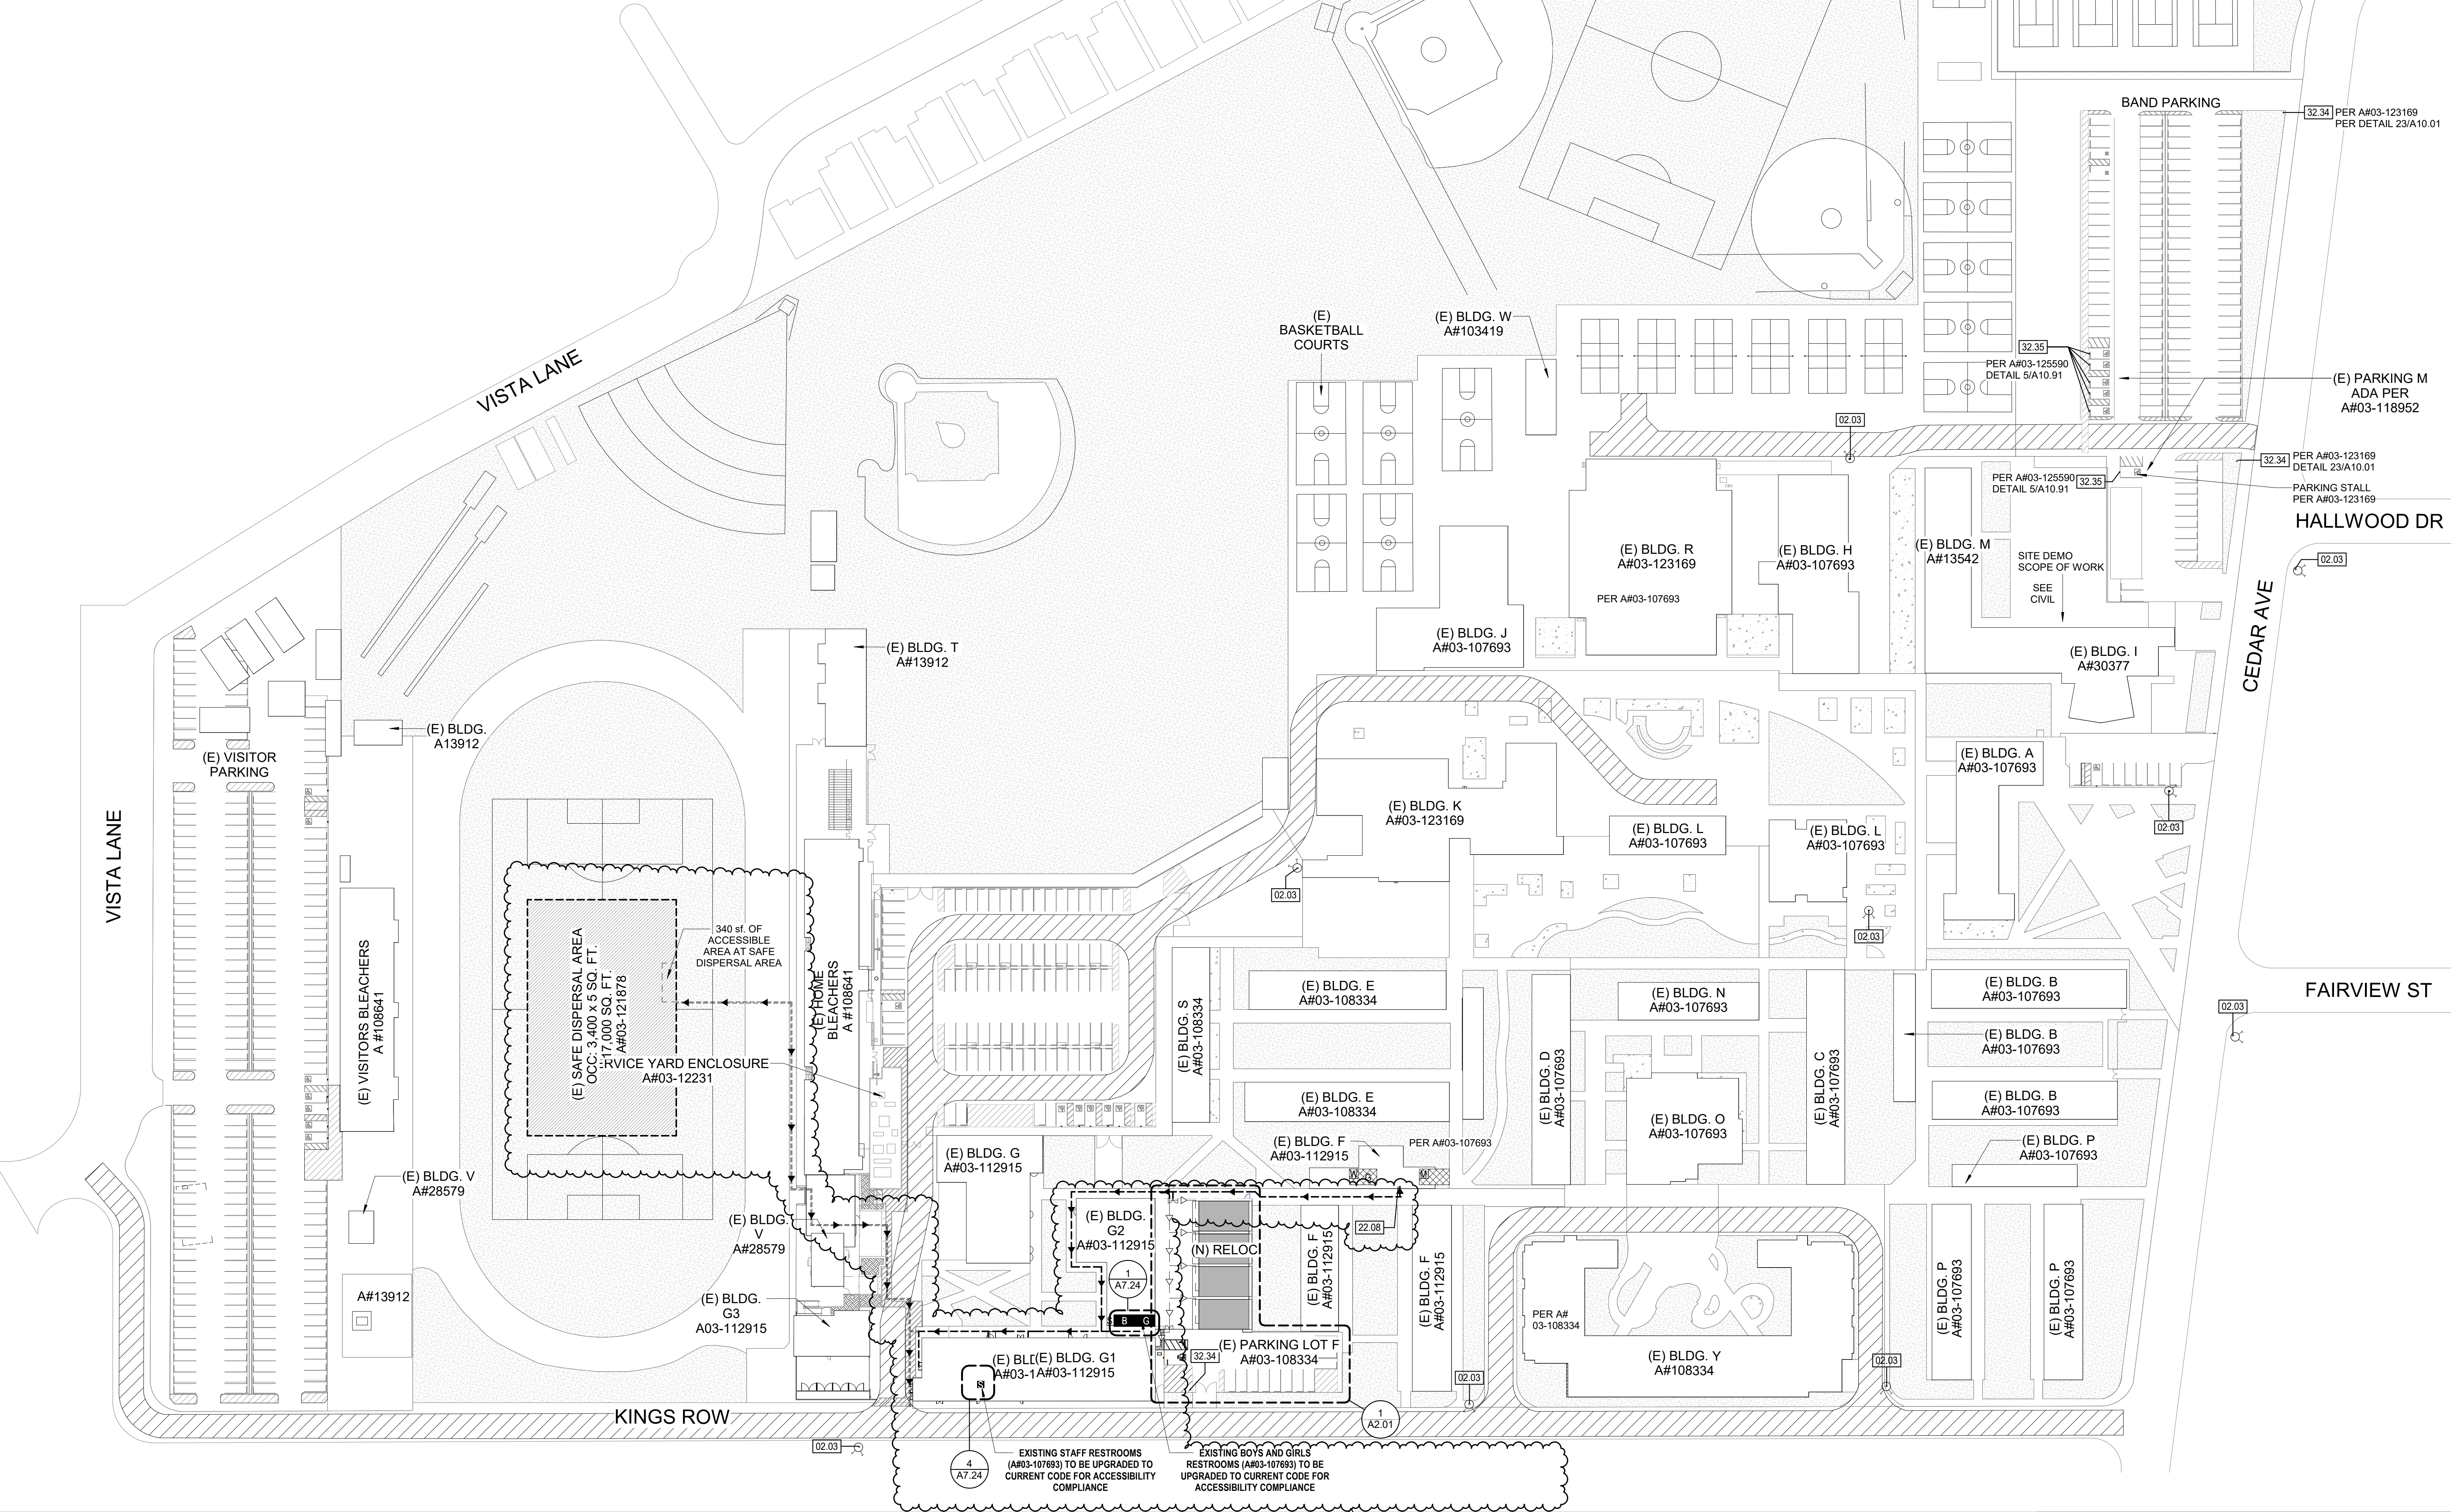

1ST FLOOR - ARCHITECTURAL SITE
BUILDING PLAN

1
1" = 60'-0"

PLEASE RECYCLE

AGENCY
APPROVAL:

REVIEWING AGENCIES
STAMP HERE



DESIGN
FOR
GOOD
HMC
Architects
3361-008-102

633 W. 5TH STREET, THIRD FLOOR,
LOS ANGELES, CA, 90071
213 542 8300 / www.hmearchitects.com

ISSUE

DESCRIPTION
ADDENDUM 01

DATE
09.18.2026

KEYNOTES

02.03 (E) FIRE HYDRANT
22.08 (E) HIGH & LOW DRINKING FOUNTAIN | SEE REFERENCE
02.04 (E) ADA PARKING STALL SIGNAGE
32.34 (E) TOW-AWAY SIGNAGE
32.35 (E) ADA PARKING STALL SIGNAGE

LEGEND

- ACCESSIBLE RESTROOMS
W = WOMENS
M = MENS
S = STAFF (GENDER NEUTRAL)
B = BOYS
G = GIRLS
- (E) RESTROOMS NOT PART OF THIS SCOPE
W = WOMENS
M = MENS
S = STAFF (GENDER NEUTRAL)
B = BOYS
G = GIRLS
- (E) FIRE ACCESS LANE
A# 03-123169
- NEW BUILDING(S) IN SCOPE
- EXISTING BUILDING(S) & STUCTURE(S) IN SCOPE OF WORK
- SAFE DISPERSAL AREA
- APPROXIMATE LIMIT OF WORK
- (E) ACCESSIBLE PATH OF TRAVEL
DSA#03-108334
- (E) ACCESSIBLE PATH OF TRAVEL
DSA#03-123169
- (E) ACCESSIBLE PATH OF TRAVEL
DSA#03-121878
- (N) ACCESSIBLE PATH OF TRAVEL

FACILITY:

4921 CEDAR AVE.
EL MONTE, CA 91732

PROJECT:
EMUSD ARROYO HS - RELOCATION OF EXISTING
PORTABLES

SHEET NAME:
CODE SITE PLAN


ADDENDUM

DATE: 2026.06.23

CLIENT PROJ NO: 3361-008-102

SHEET:

G1.11

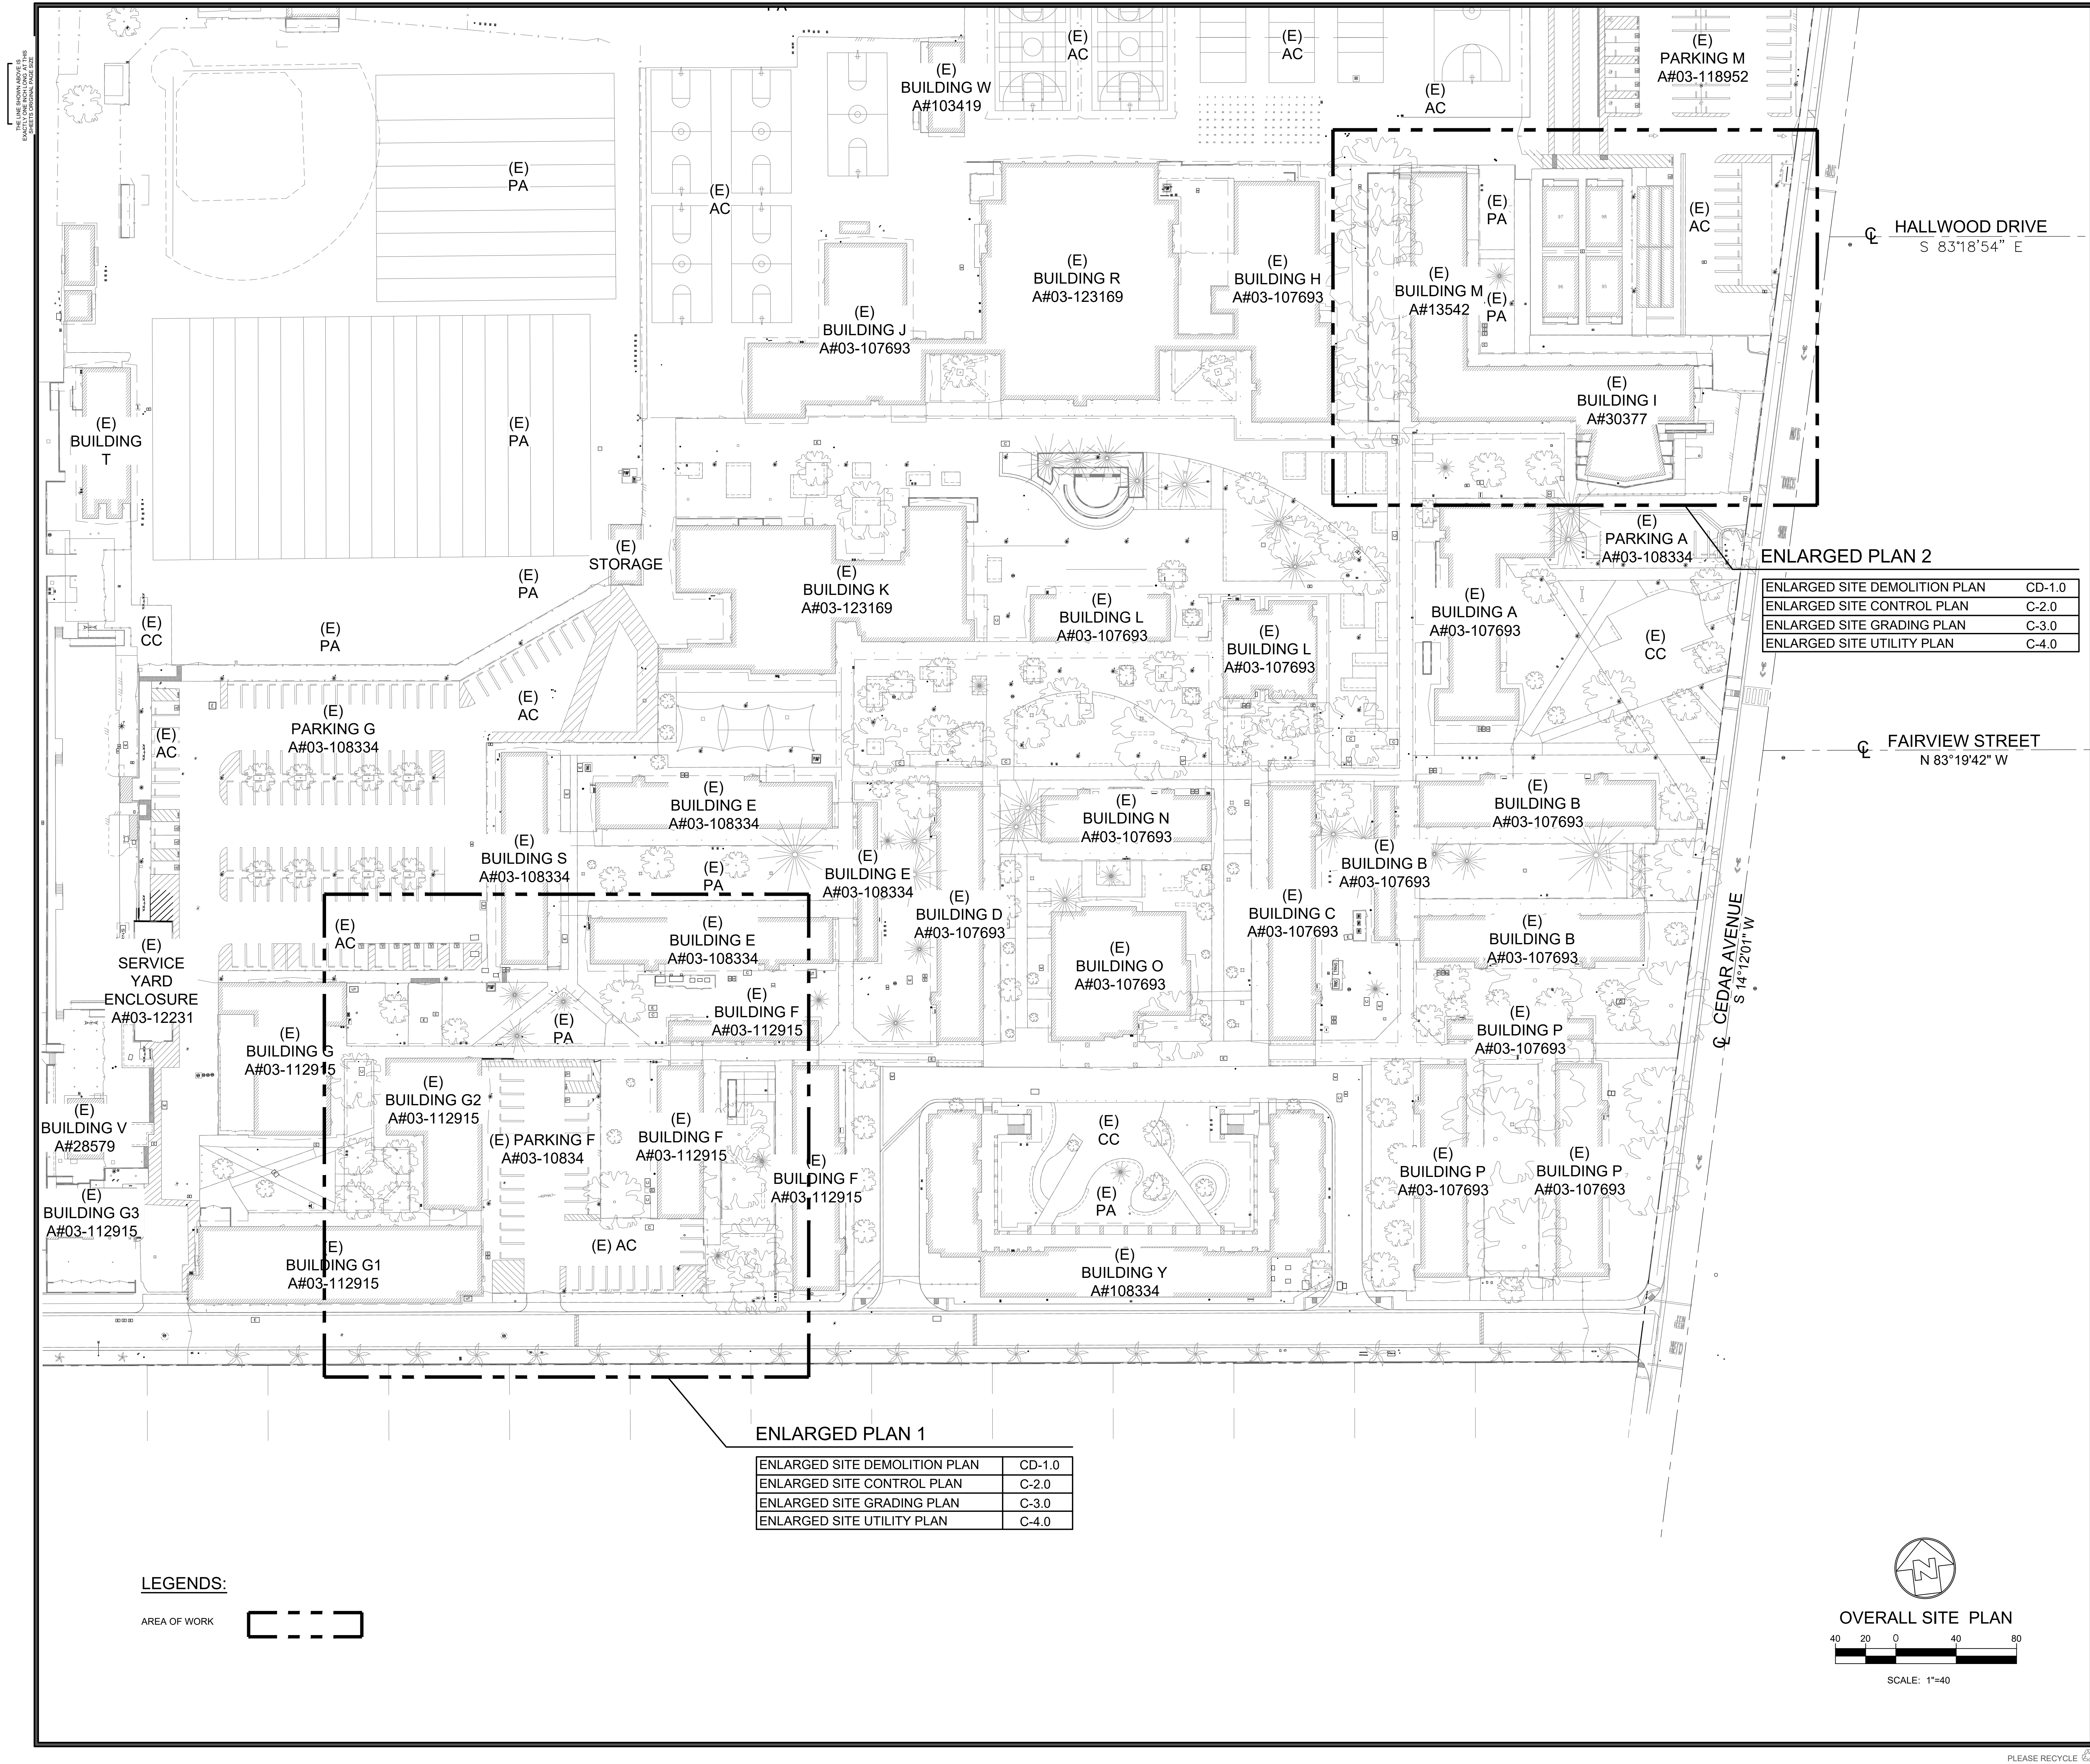

AGENCY APPROVAL:

REVIEWING AGENCIES STAMP HERE

HMC Architects
3361008102
633 W. 5TH STREET, THIRD FLOOR, LOS ANGELES, CA, 90071
213 542 8300 / www.hmcarchitects.com

ISSUE

DESCRIPTION	DATE
ADDENDUM 01	09.18.2026

KEYNOTES

NOTES

FACILITY:

4921 CEDAR AVENUE
EL MONTE, CALIFORNIA 91732

PROJECT:

EMUSD ARROYO HIGH SCHOOL - RELOCATING EXISTING PORTABLE

SHEET NAME:

OVERALL SITE PLAN


ADDENDUM

FILE NO.: 19-H10	A NO.: 03-123641
DATE: 2026.05.18	CLIENT PROJ NO.: 3361-008-102


SHEET:

C-1.1

SEE SHEET ABOVE FOR
EXACTLY SHOWN ABOVE
SHEET: ORIGINAL PAGE 020

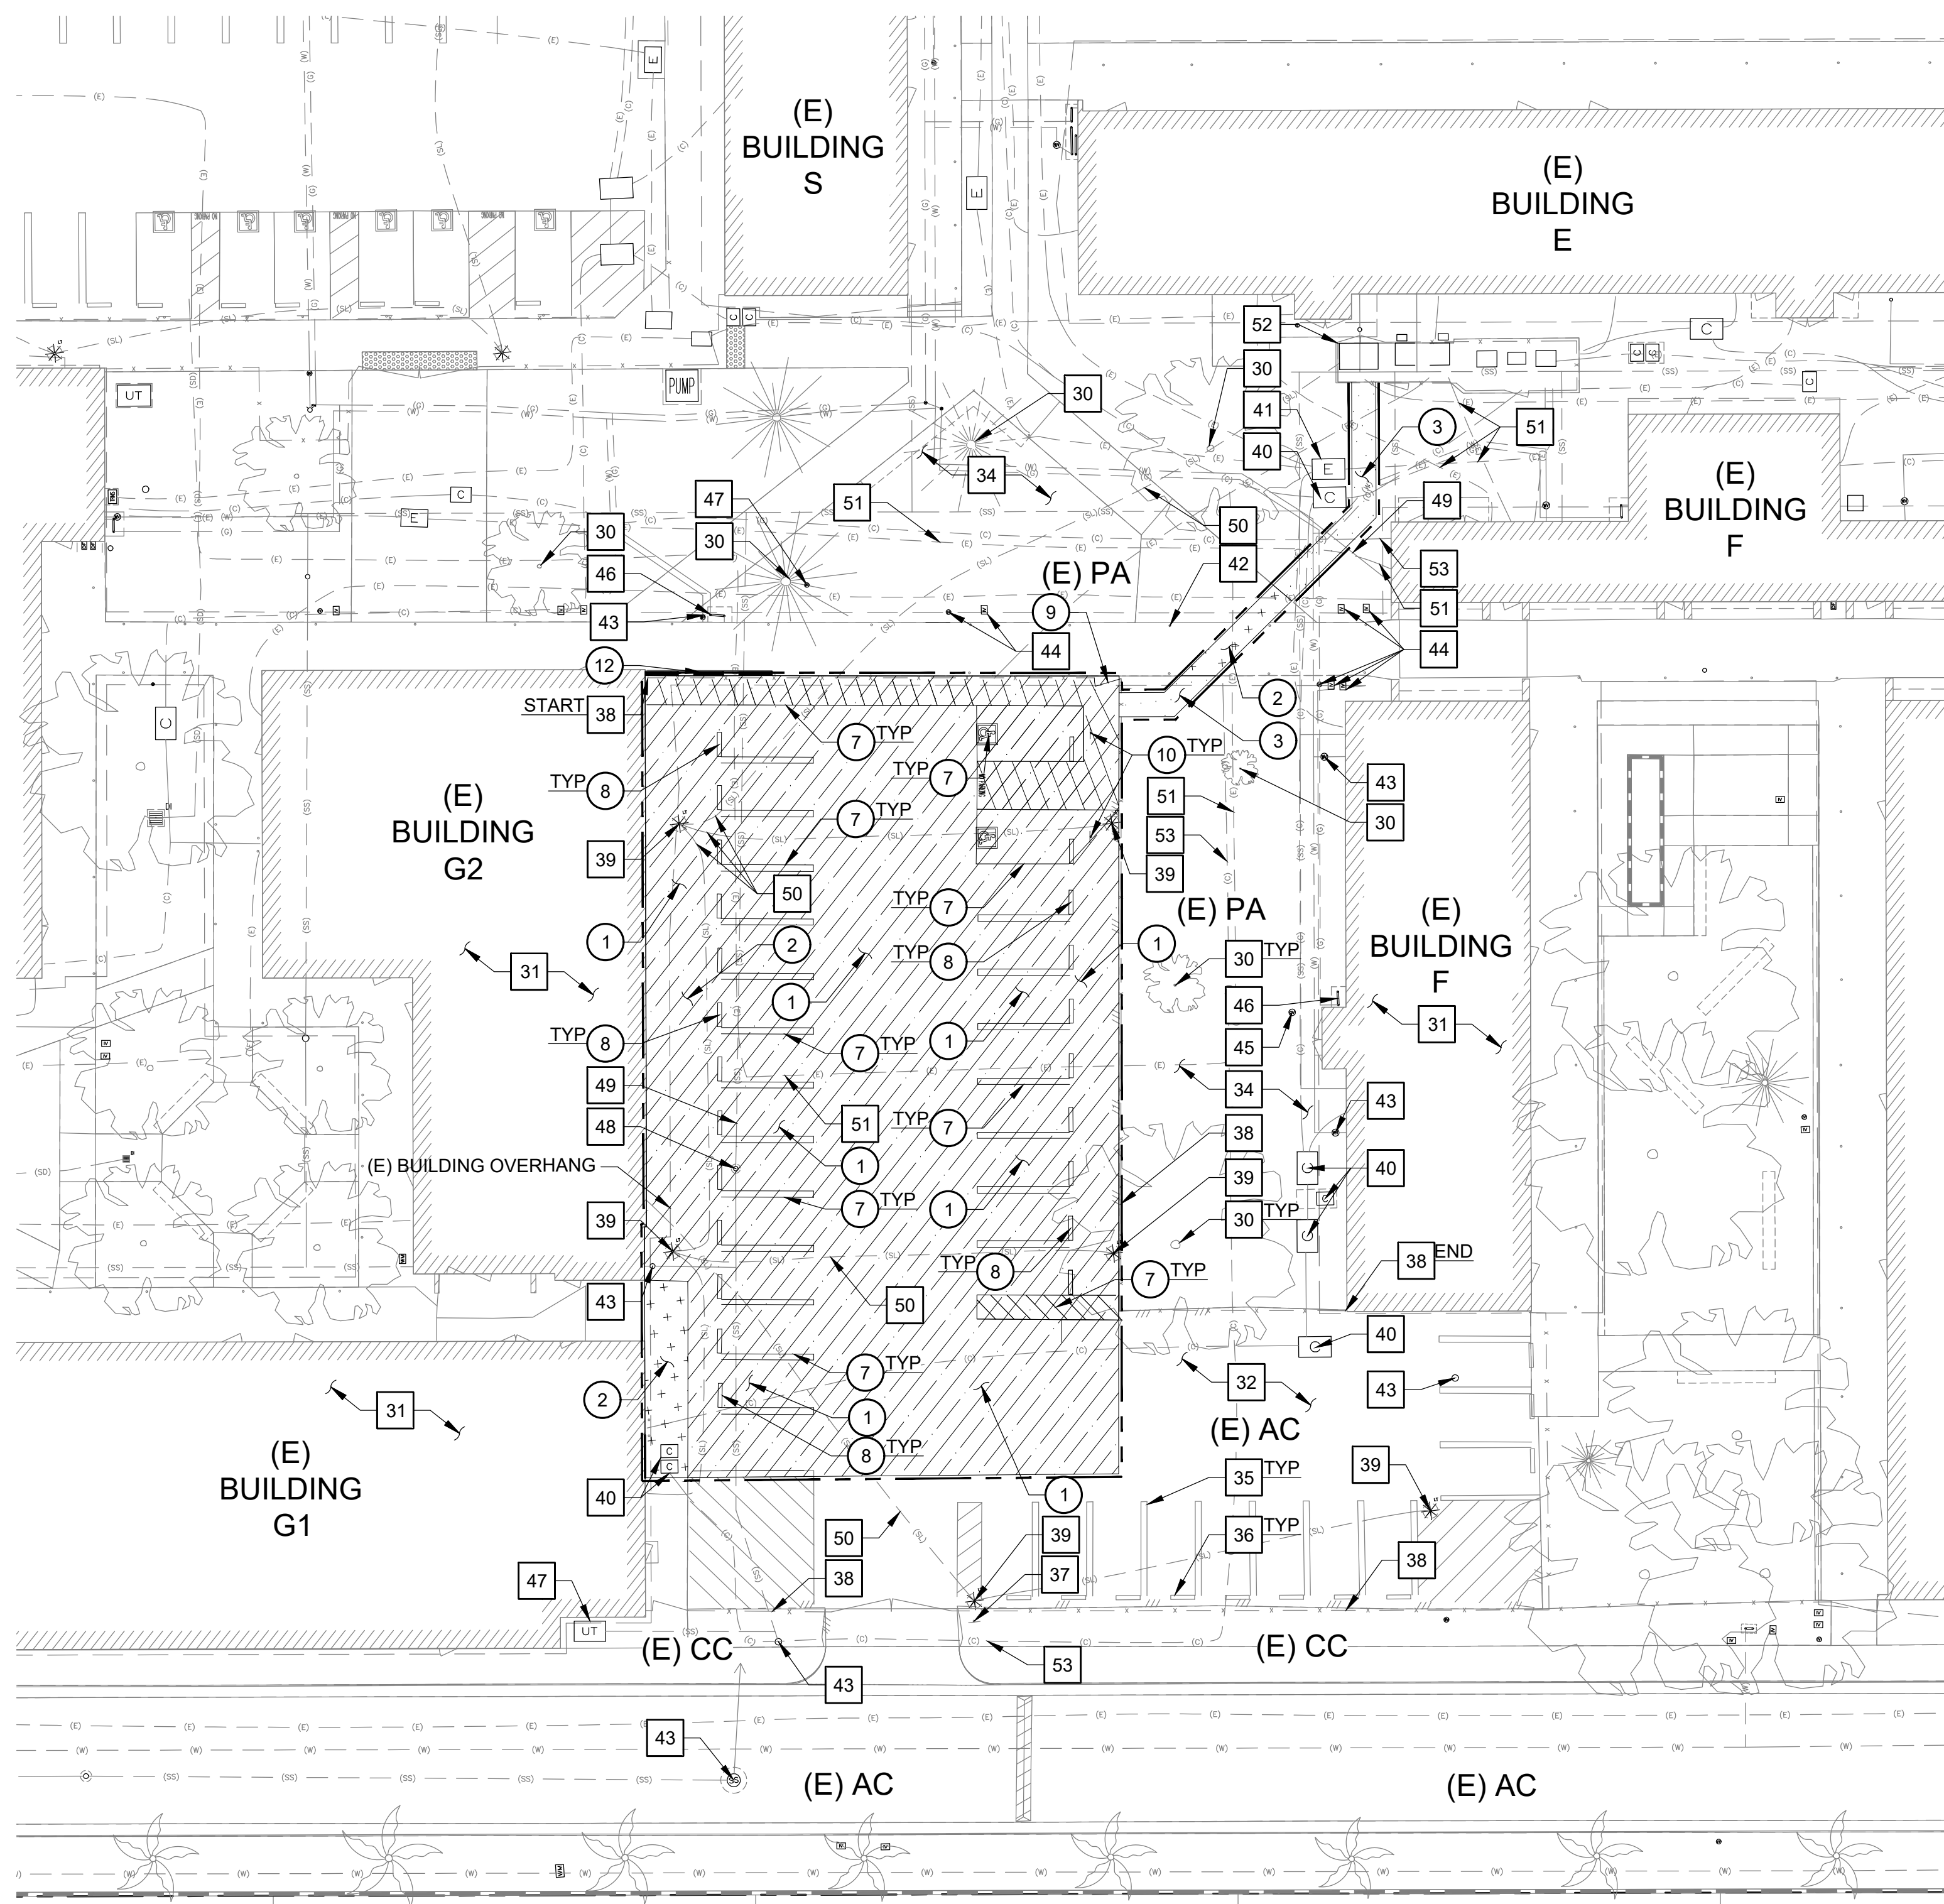

1 ENLARGED SITE DEMOLITION PLAN
SCALE: 1"=20'

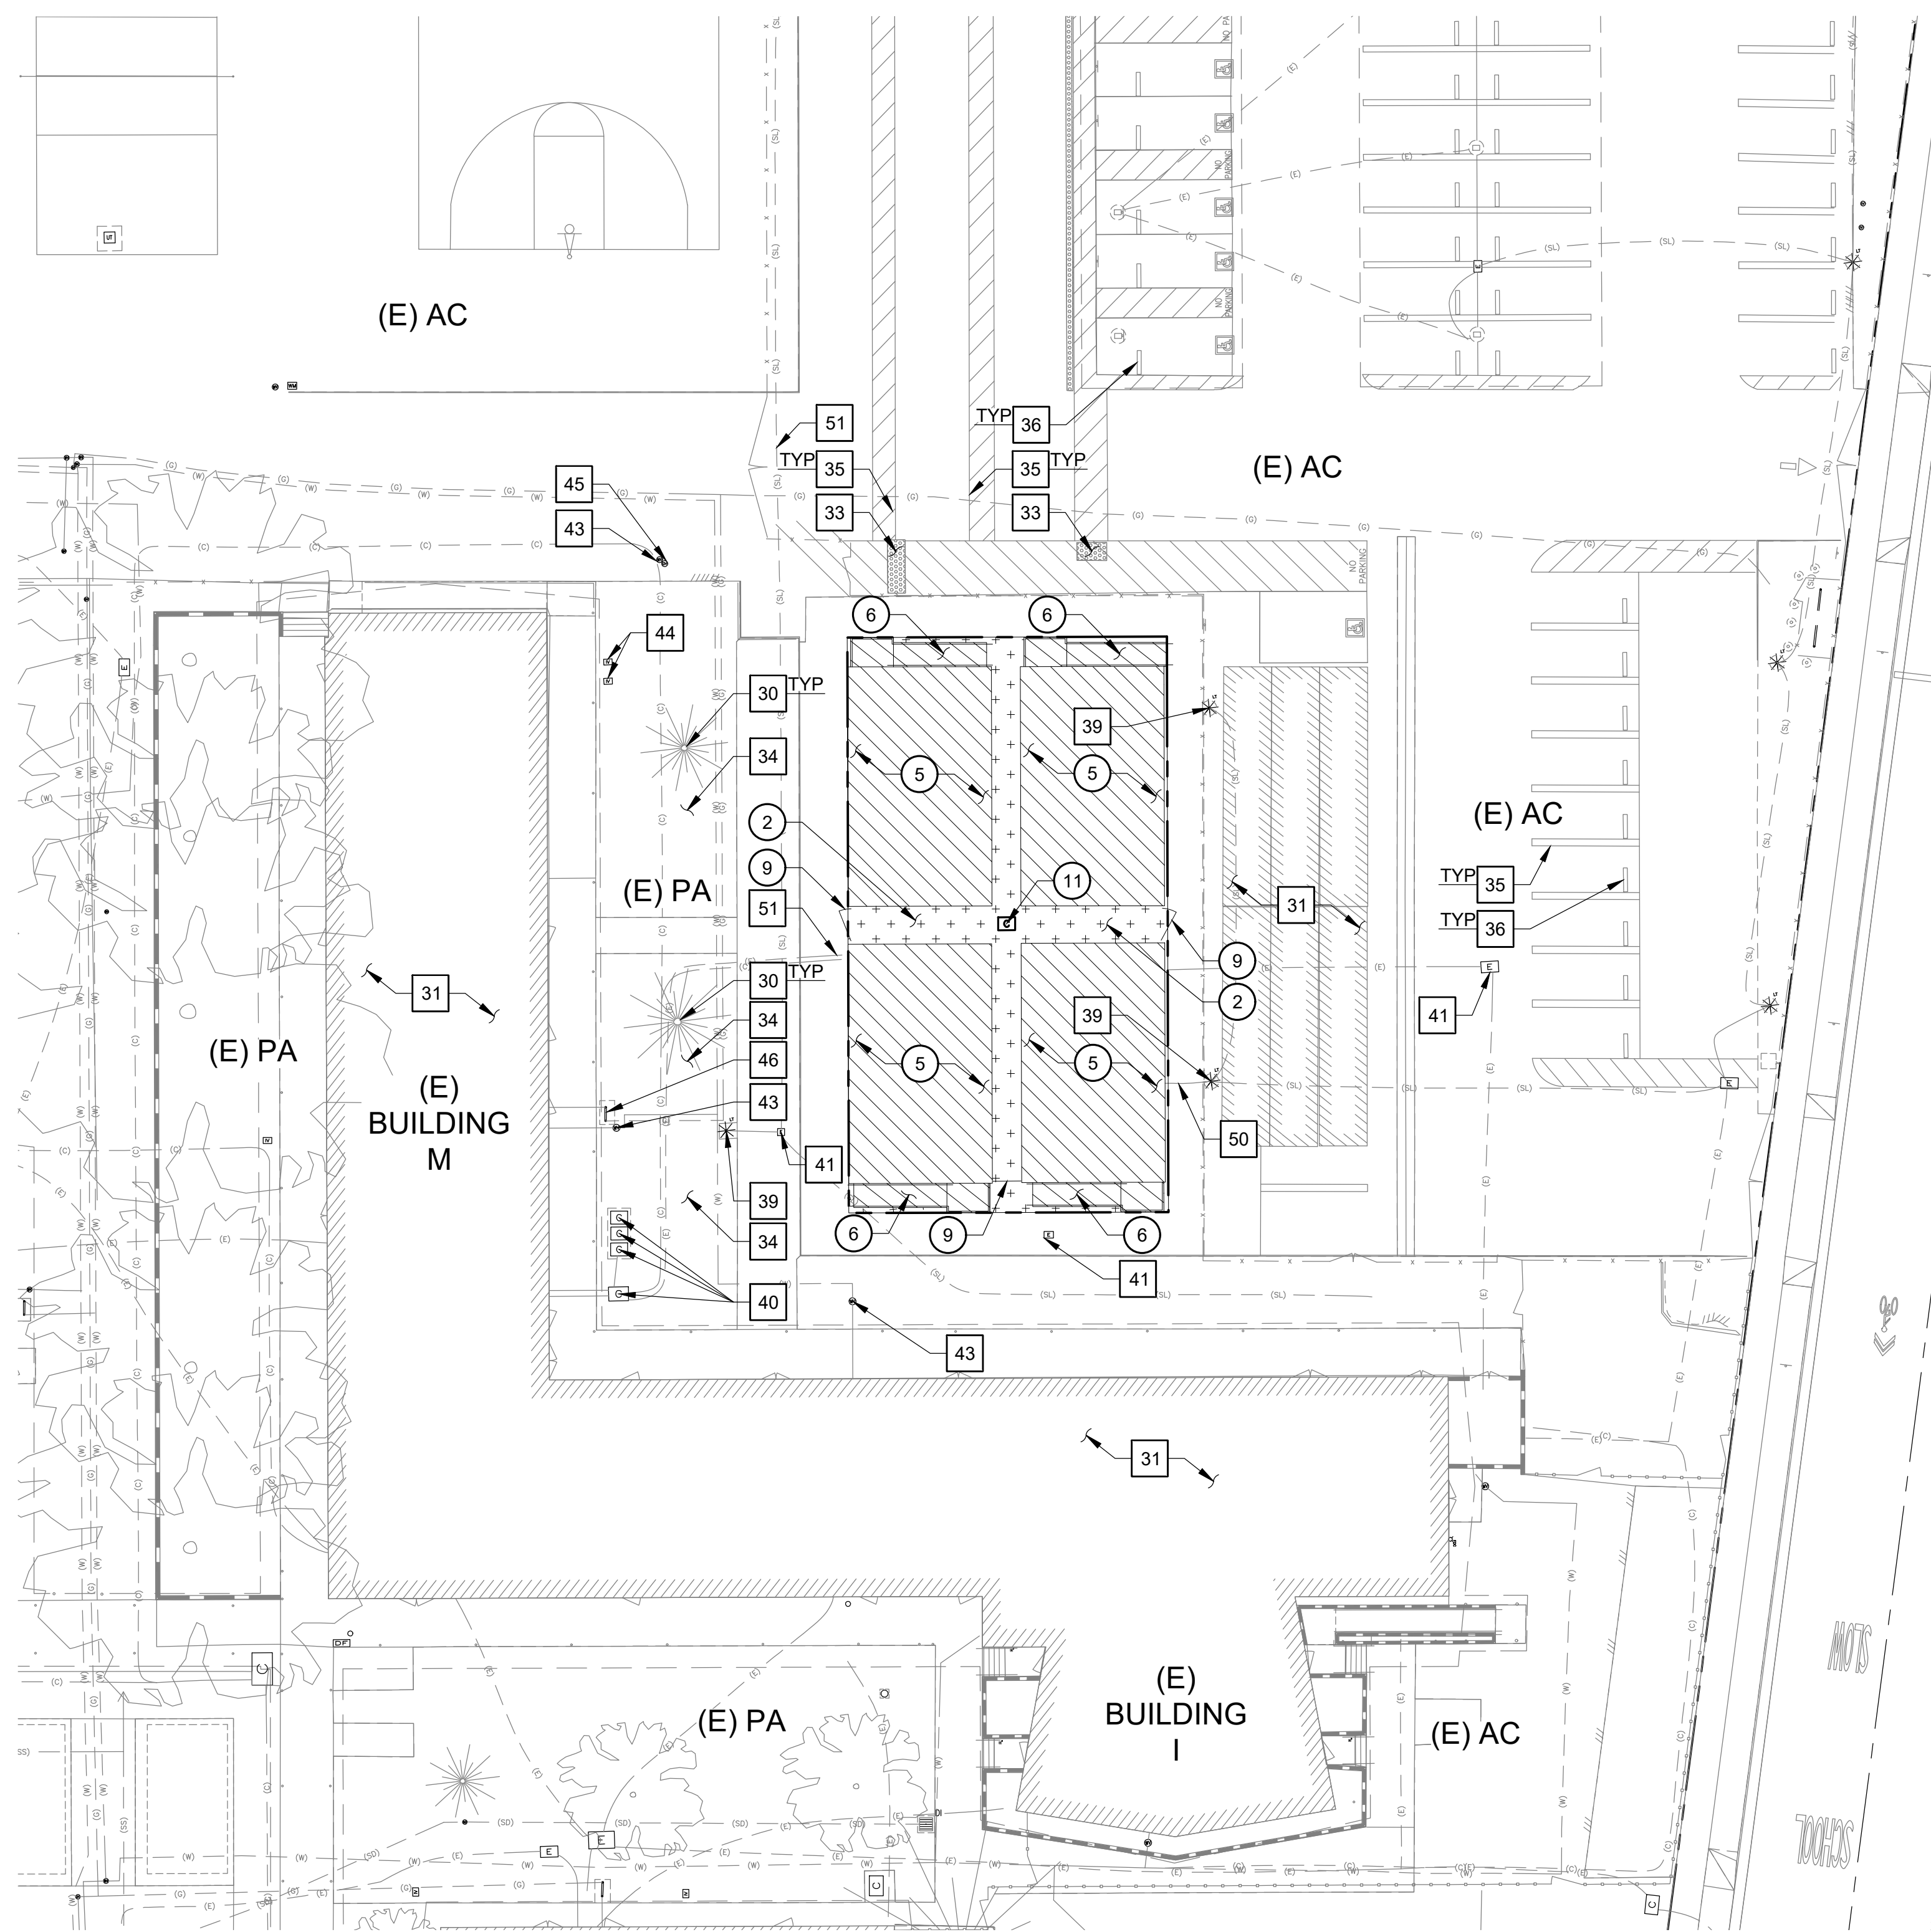

2 ENLARGED SITE DEMOLITION PLAN
SCALE: 1"=20'

REMOVAL NOTES:

- 1 REMOVE EXISTING AC PAVEMENT AND BASE MATERIAL, FULL DEPTH.
- 2 REMOVE EXISTING CONCRETE PAVEMENT AND BASE MATERIAL, FULL DEPTH.
- 3 CLEAR, GRUB AND REMOVE EXISTING TURF/PLANTER/EXPOSED SUBGRADE AREA. REMOVE EXISTING SHRUBS AND ROOTS.
- 5 REMOVE AND RELOCATE EXISTING PORTABLE BUILDING IN ITS ENTIRETY.
- 6 REMOVE AND RELOCATE EXISTING TMP RAMP, FOOTINGS AND HAND RAILS IN ITS ENTIRETY.
- 7 REMOVE EXISTING STRIPING.
- 8 REMOVE EXISTING WHEELSTOP.
- 9 REMOVE EXISTING GATE.
- 10 REMOVE EXISTING SIGNAGE.
- 11 REMOVE EXISTING COMMUNICATION CABINET.
- 12 REMOVE EXISTING CONCRETE WALL.

PROTECT-IN-PLACE NOTES:


- 30 PROTECT IN PLACE EXISTING TREES, SHRUBS, SOD, ETC. COORDINATE WITH LANDSCAPE DRAWINGS.
- 31 PROTECT IN PLACE EXISTING BUILDING.
- 32 PROTECT IN PLACE EXISTING AC PAVEMENT AND BASE MATERIAL, FULL DEPTH.
- 33 PROTECT IN PLACE EXISTING TRUNCATED DOME.
- 34 PROTECT IN PLACE EXISTING PLANTER AREA.
- 35 PROTECT IN PLACE EXISTING STRIPING.
- 36 PROTECT IN PLACE EXISTING WHEELSTOP.
- 37 PROTECT IN PLACE EXISTING SIGN.
- 38 PROTECT IN PLACE EXISTING CHAINLINK FENCE.
- 39 PROTECT IN PLACE EXISTING LAMP POST LIGHTING.
- 40 PROTECT IN PLACE EXISTING COMMUNICATION VAULT.
- 41 PROTECT IN PLACE EXISTING ELECTRICAL VAULT.
- 42 PROTECT IN PLACE EXISTING GUARD POST/BOLLARD/ FLAG POLE.
- 43 PROTECT IN PLACE EXISTING UTILITY PULL BOX, MANHOLE, WATER VALVE, AND CLEANOUTS.
- 44 PROTECT IN PLACE EXISTING IRRIGATION CONTROL VALVE.
- 45 PROTECT IN PLACE EXISTING GAS VALVE.
- 46 PROTECT IN PLACE EXISTING GAS PRESSURE REGULATOR ASSEMBLY.
- 47 PROTECT IN PLACE EXISTING UTILITY VAULT.
- 48 PROTECT IN PLACE EXISTING SEWER CLEANOUT.
- 49 PROTECT IN PLACE EXISTING SANITARY SEWER LINE.
- 50 PROTECT IN PLACE EXISTING LAMP POST ELECTRICAL LINE.
- 51 PROTECT IN PLACE EXISTING ELECTRICAL LINE.
- 52 PROTECT IN PLACE EXISTING ELECTRICAL TRANSFORMER.
- 53 PROTECT IN PLACE EXISTING COMMUNICATION LINE.

REMOVAL LEGENDS:

- REMOVE AND RELOCATE EXISTING PORTABLE BUILDING IN ITS ENTIRETY.
- REMOVE EXISTING AC PAVEMENT AND BASE MATERIAL, FULL DEPTH.
- REMOVE EXISTING CONCRETE PAVEMENT AND BASE MATERIAL, FULL DEPTH.
- CLEAR, GRUB AND REMOVE EXISTING TURF/PLANTER/SHRUBS/EXPOSED SUBGRADE AREA. REMOVE EXISTING SHRUBS AND ROOTS IN THEIR ENTIRETY.
- LIMIT OF REMOVAL

SHEET NOTES:

1. FOR GENERAL NOTES, LEGENDS AND ABBREVIATIONS, SEE SHEET C-1.0.
2. SEE ARCHITECTURAL DRAWINGS FOR OTHER SITE RELATED DIMENSIONS NOT SHOWN ON THIS DRAWING.
3. IT SHALL BE THE RESPONSIBILITY OF THE CONTRACTOR TO VERIFY AND SURFACE AND/OR UNDERGROUND UTILITIES IN CONFLICT WITH THE PROPOSED DEMOLITION AND DESIGN ITEMS. CONTRACTOR SHALL REPORT ANY DISCREPANCIES AND/OR CONSTRUCTION RELATED ISSUES TO THE OWNER OR DESIGN TEAM PRIOR TO THE COMMENCEMENT OF WORK.
4. CONTRACTOR TO VERIFY IN FIELD THE JOINING TO EXISTING ELEVATION AND THE CURRENT SITE CONDITION WITH THE DESIGN GRADES. CONTRACTOR SHALL REPORT ANY DISCREPANCIES TO THE OWNER OR DESIGN TEAM PRIOR TO THE COMMENCEMENT OF WORK.

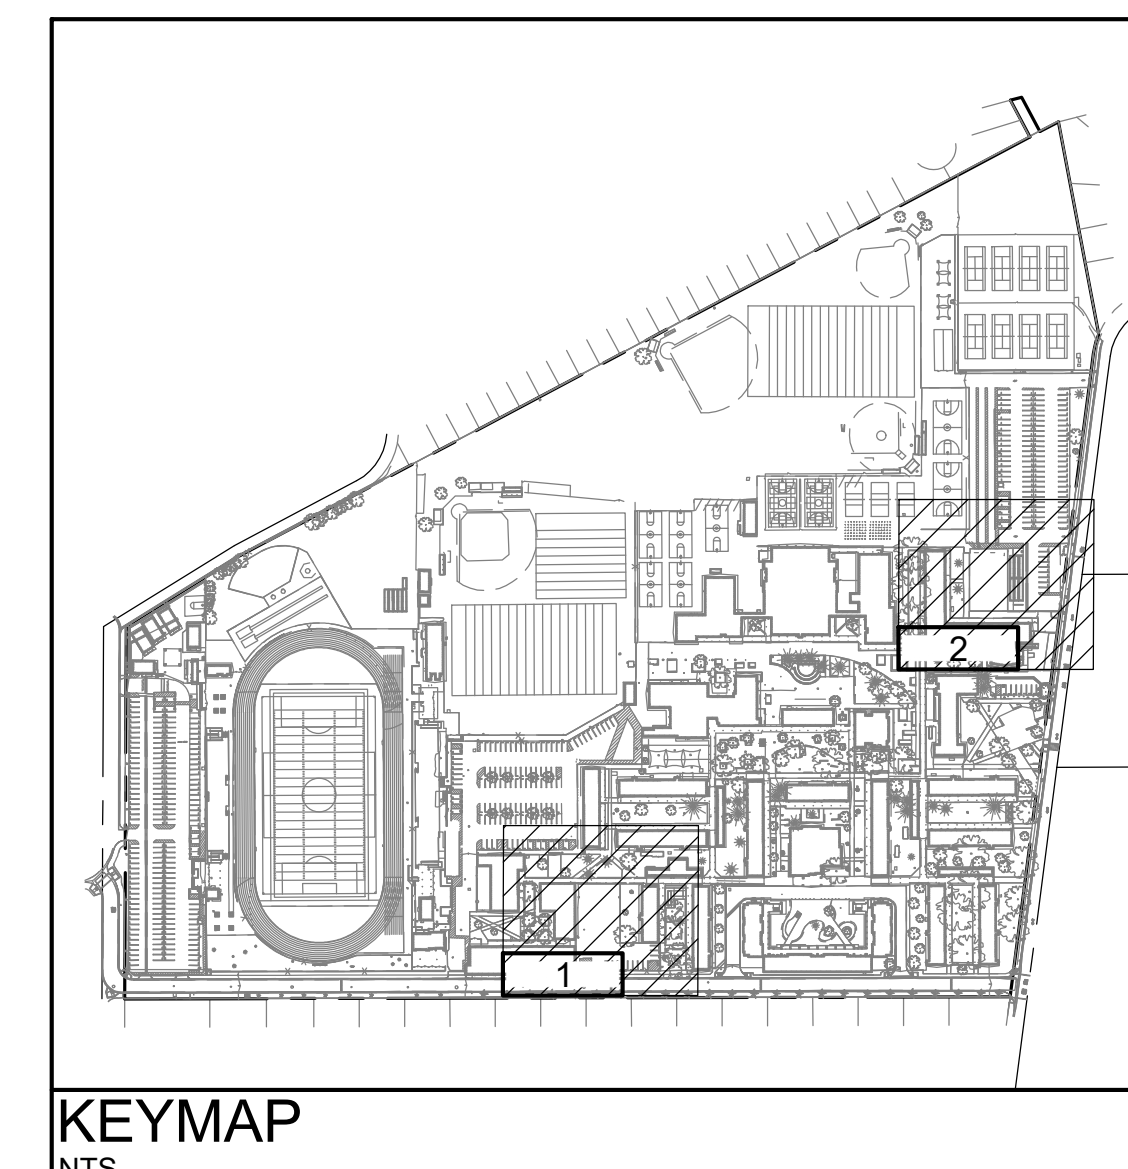

KEYMAP
NTS

AGENCY
APPROVAL:

REVIEWING AGENCIES
STAMP HERE



HMC Architects

3361008102

633 W. 5TH STREET, THIRD FLOOR,
LOS ANGELES, CA, 90071
213 542 8300 / www.hmcarchitects.com

ISSUE

DESCRIPTION	DATE
ADDENDUM 01	09.18.2026

KEYNOTES

NOTES

FACILITY:

4921 CEDAR AVENUE
EL MONTE, CALIFORNIA 91732

PROJECT:
EMUSD ARROYO HIGH SCHOOL - RELOCATING
EXISTING PORTABLE

SHEET NAME:
**ENLARGED SITE
DEMOLITION PLAN
ADDENDUM**


FILE NO.: 19-H10 A NO: 03-123641

DATE: 2026.05.18 CLIENT PROJ NO: 3361-008-102

SHEET:

CD-1.0

FILE LINE SHOWN ABOVE E-5
EXAMINE ORIGINAL DRAWING
SHEET C-2.0

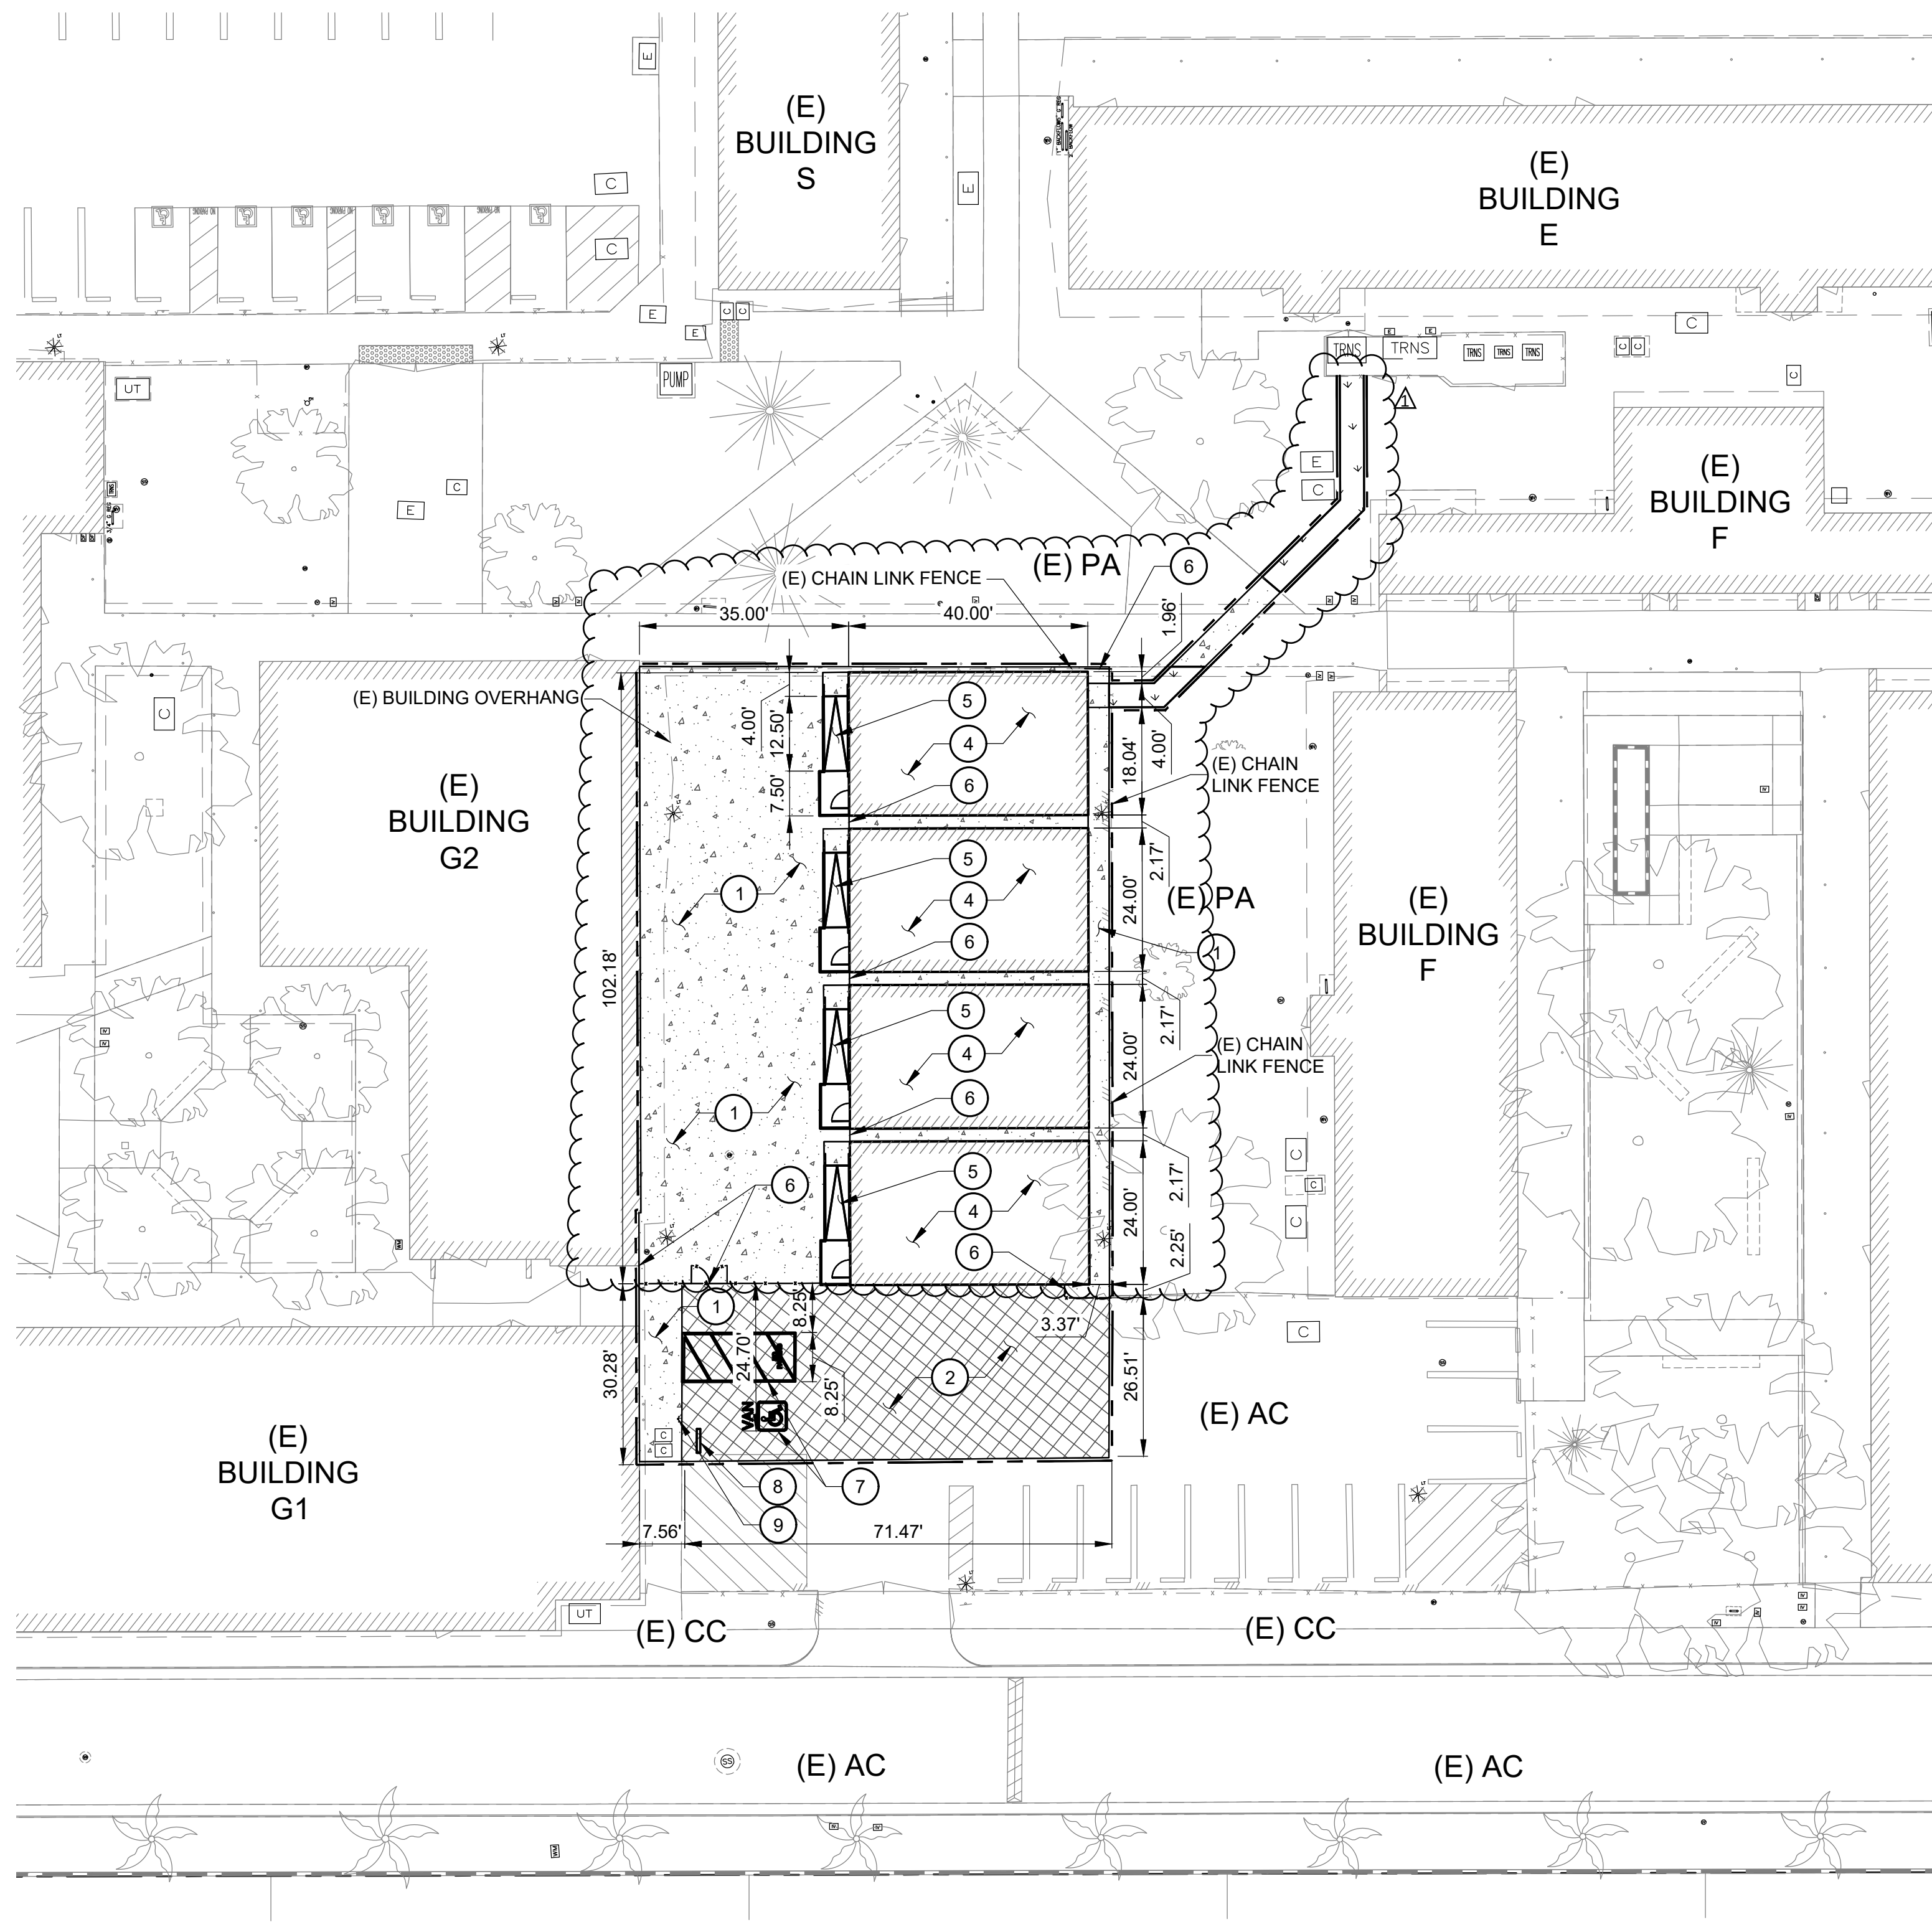


1 ENLARGED SITE CONTROL PLAN
SCALE: 1"=20'


- CONSTRUCTION NOTES:**
1. CONSTRUCT 6" THICK CONCRETE PAVEMENT OVER 6" BASE PER DETAIL 2 ON SHEET C-5.0.
 2. CONSTRUCT 4" THICK AC SURFACING OVER 6" THICK CRUSHED AGGREGATE BASE (CAB), PER DETAIL 1 ON SHEET C-5.0.
 3. REPLACE PLANTER AREA MATCH EXISTING IN KIND.
 4. RELOCATED EXISTING PORTABLE BUILDING PER ARCHITECTURAL DRAWINGS.
 5. RELOCATED TMP RAMP, PLATFORM AND RAILINGS PER ARCHITECTURAL DRAWINGS.
 6. INSTALL NEW CHAINLINK FENCE PER ARCHITECTURAL DRAWINGS.
 7. NEW STRIPING PER ARCHITECTURAL DRAWINGS.
 8. NEW PRECAST CONCRETE WHEEL STOP PER ARCHITECTURAL DRAWINGS.
 9. NEW ADA PARKING SIGNAGE PER ARCHITECTURAL DRAWINGS.

- LEGENDS:**
- CONSTRUCT 6" THICK CONCRETE PAVEMENT OVER 6" BASE PER DETAIL 2 ON SHEET C-5.0.
 - RELOCATED PORTABLE BUILDING PER ARCHITECTURAL DRAWINGS.
 - CONSTRUCT 4" THICK AC SURFACING OVER 6" THICK CRUSHED AGGREGATE BASE (CAB), PER DETAIL 1 ON SHEET C-5.0.
 - REPLACE PLANTER AREA MATCH EXISTING IN KIND.
 - LIMIT OF WORK

- SHEET NOTES:**
1. FOR GENERAL NOTES, LEGENDS AND ABBREVIATIONS, SEE SHEET C-1.0.
 2. REFER TO ARCHITECTURAL DRAWINGS FOR OTHER SITE DIMENSIONS AND IMPROVEMENTS NOT SHOWN ON THIS DRAWING.

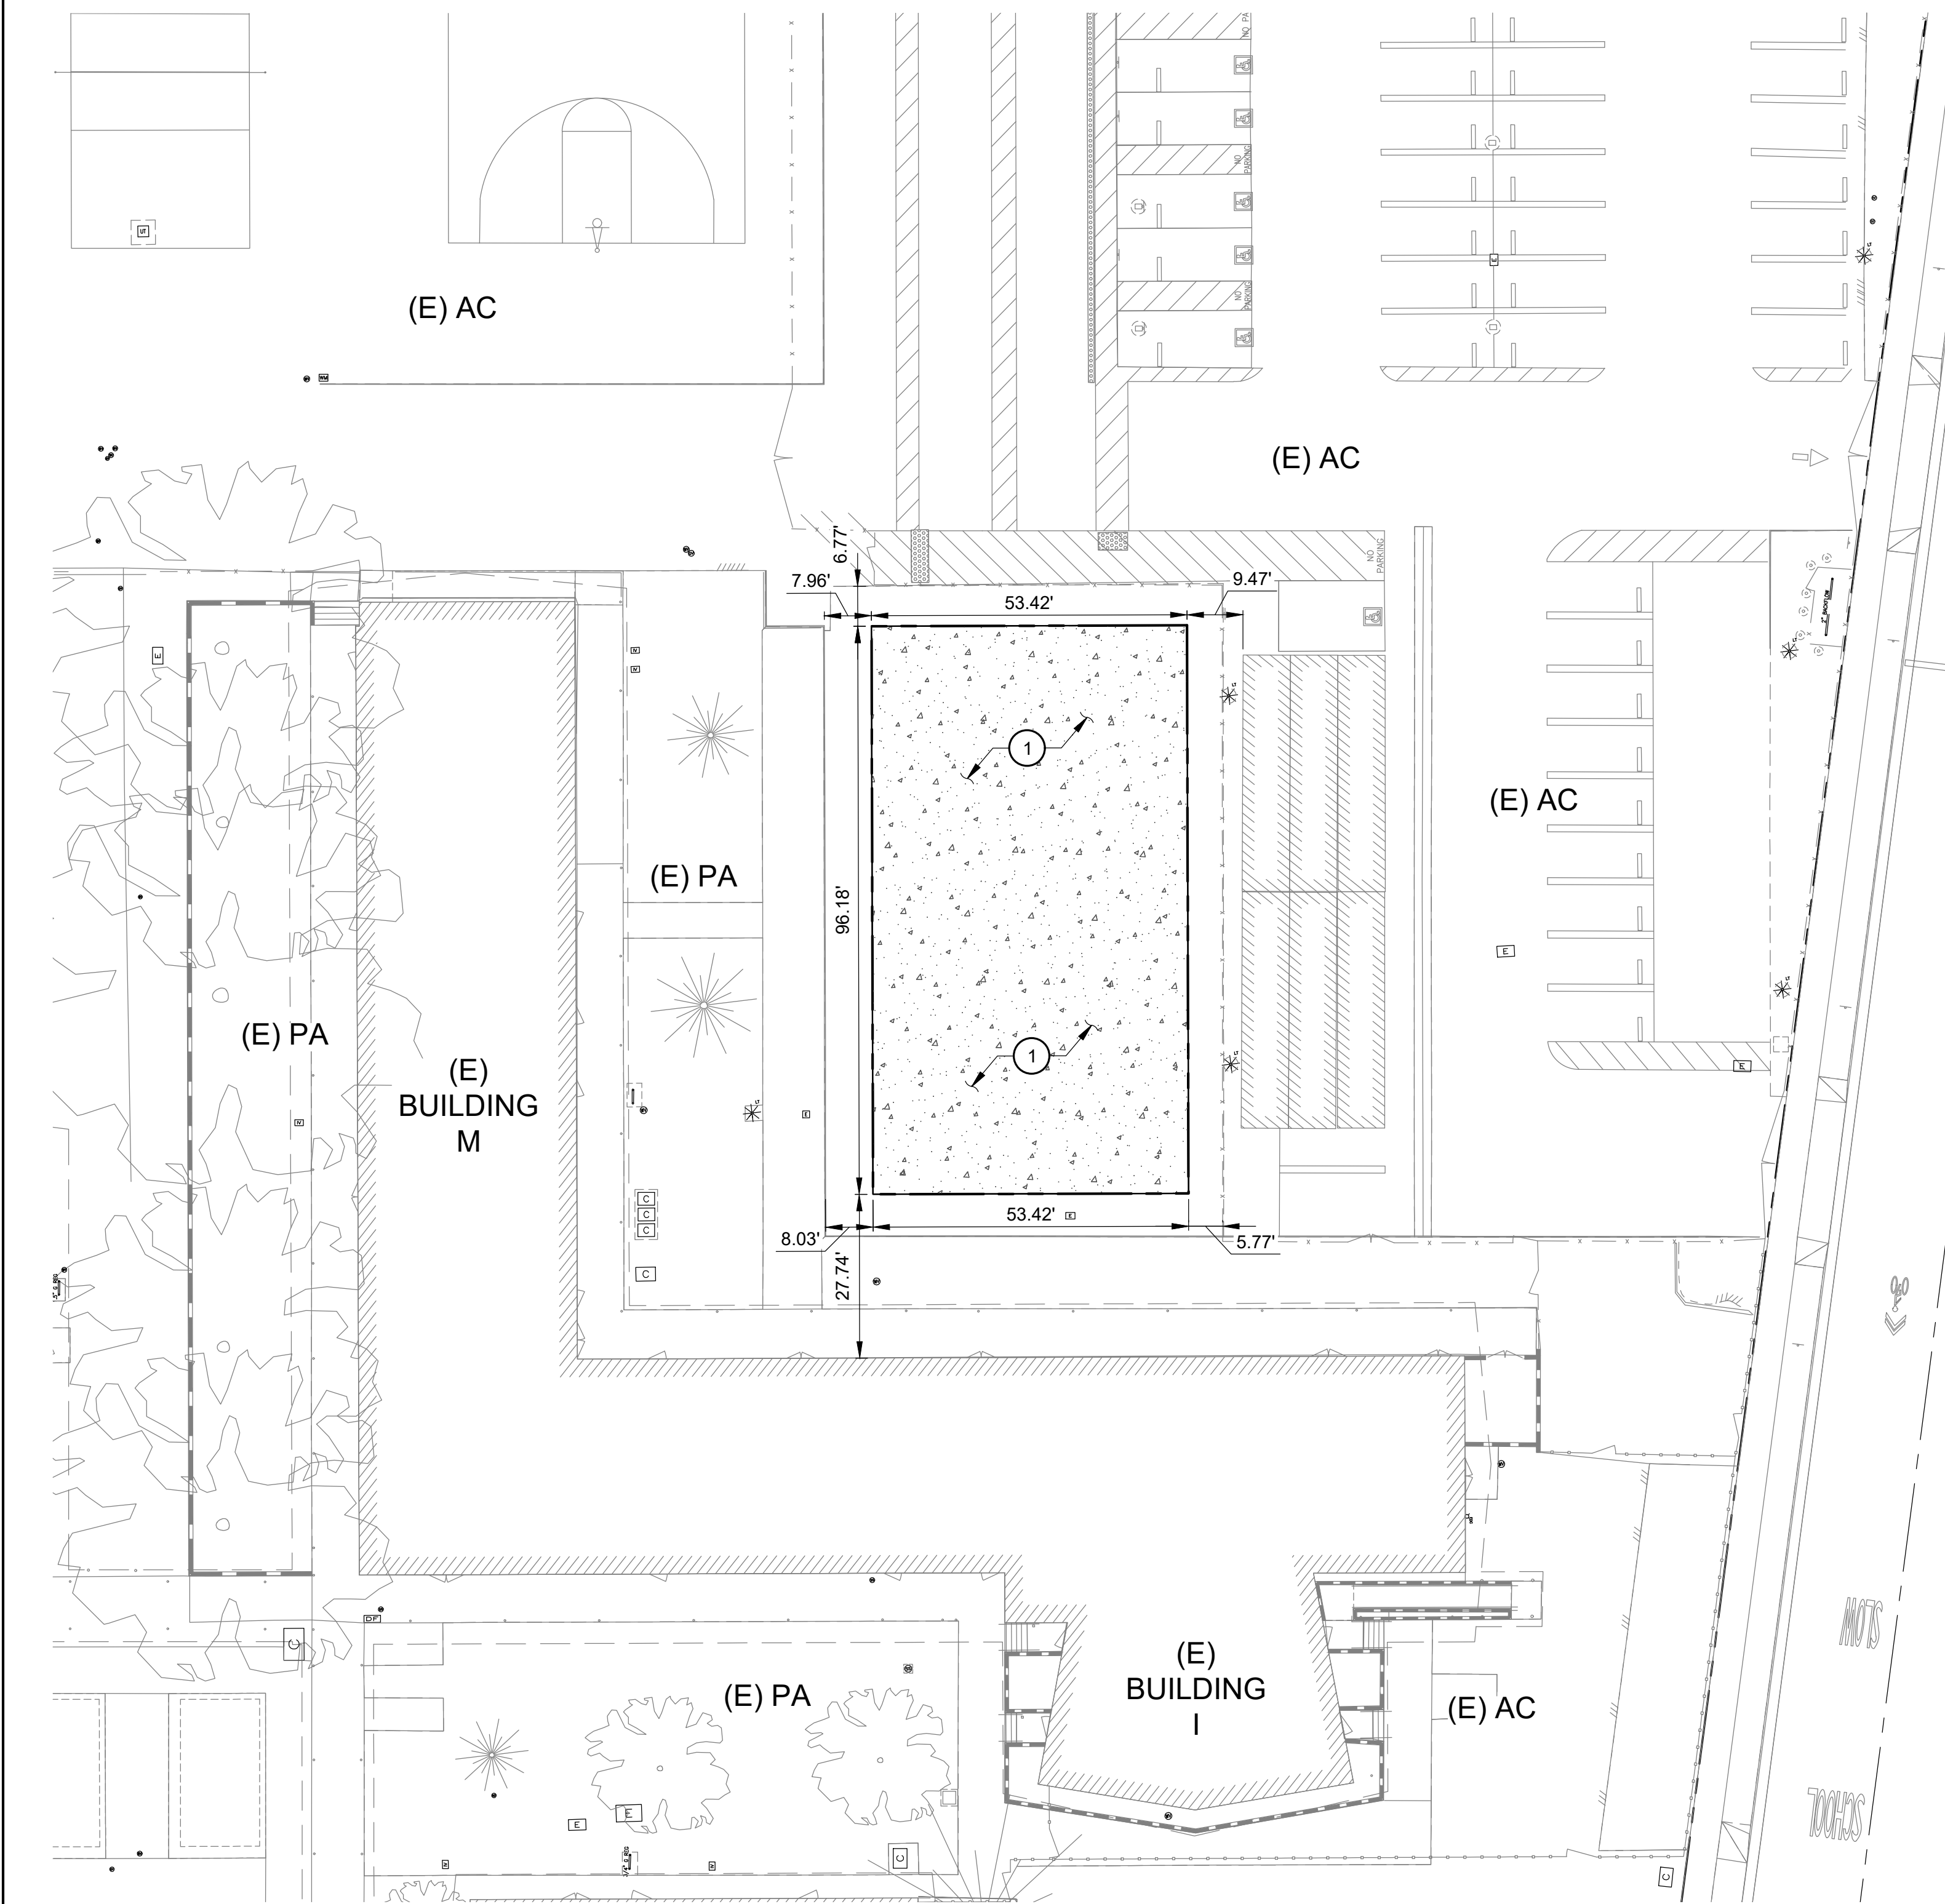

2 ENLARGED SITE CONTROL PLAN
SCALE: 1"=20'

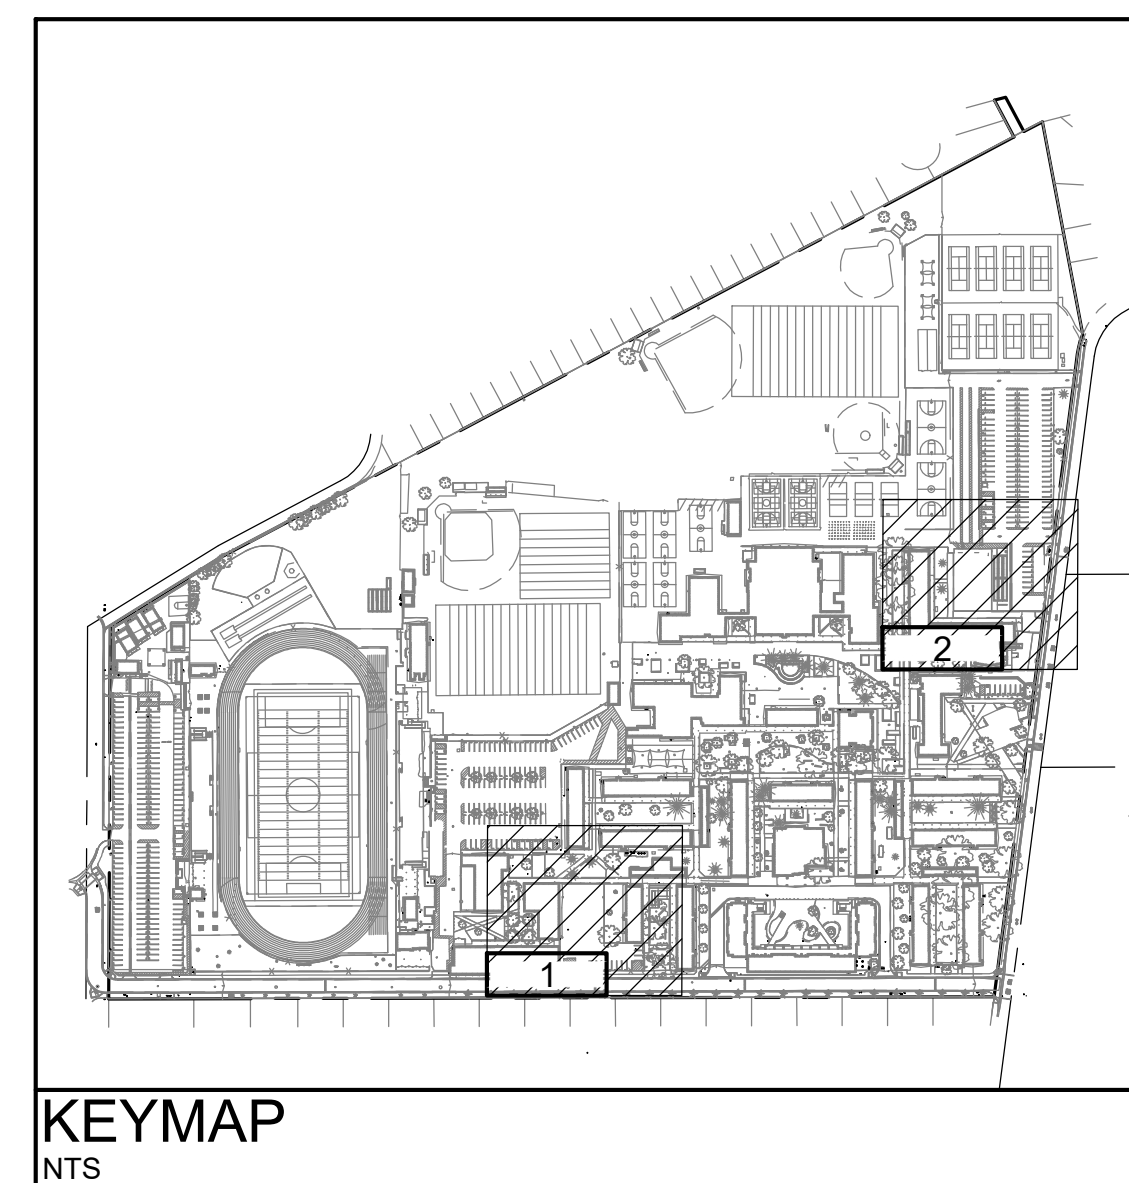

KEYMAP
NTS

AGENCY
APPROVAL:

REVIEWING AGENCIES
STAMP HERE



HMC Architects

3361008102

633 W. 5TH STREET, THIRD FLOOR,
LOS ANGELES, CA, 90071
213 542 8300 / www.hmcarchitects.com

ISSUE	
DESCRIPTION	DATE
ADDENDUM 01	09.18.2026

KEYNOTES

NOTES

FACILITY:

4921 CEDAR AVENUE
EL MONTE, CALIFORNIA 91732

PROJECT:
EMUSD ARROYO HIGH SCHOOL - RELOCATING
EXISTING PORTABLE

SHEET NAME:
ENLARGED SITE
CONTROL PLAN
ADDENDUM

FILE NO.: 19-H10 A NO: 03-123641
DATE: 2026.05.18 CLIENT PROJ NO: 3361-008-102
SHEET:

C-2.0

[illegible]

1	ENLARGED SITE GRADING PLAN SCALE: 1"=20'
---	---





ESTIMATED CUT = 17 CY
ESTIMATED FILL = 149 CY
NET VOLUME IMPORT = 132 CY (FILL)

1. THE ESTIMATED QUANTITIES PROVIDED ABOVE ARE FOR REFERENCE ONLY TO BE USED FOR JURISDICTIONAL PLAN CHECKING AND PERMITTING PURPOSES ONLY.
2. ESTIMATED EARTHWORK ABOVE IS BASED ON DESIGN FINISH GRADES TO EXISTING GRADES IN TOPOGRAPHICAL SURVEY. THE ESTIMATED EARTHWORK DOES NOT CONSIDER THE THICKNESS OF EACH PAVEMENT MATERIAL, FOUNDATION AND SLAB ON GRADE VOLUMES, THE REMOVAL OF ANY UNSUITABLE MATERIAL, AND THE REMOVAL OF EXISTING BASEMENTS, PITS, VAULTS, TOP SOIL OR VEGETATION.
3. THE ESTIMATED EARTHWORK QUANTITIES DO NOT INCLUDE SHRINKAGE FACTORS DUE TO COMPACTION OR ANY OVER EXCAVATION QUANTITIES.
4. CONTRACTOR SHALL PERFORM DETAILED QUANTITY TAKE-OFF BASED ON THE EXISTING AND NEW ELEVATIONS PROVIDED ON THESE DOCUMENTS AND INFORMATION PROVIDED IN THE SPECIFICATIONS AND GEOTECHNICAL REPORTS NECESSARY FOR HIS BID AND WORK. VCA IS NOT RESPONSIBLE AND LIABLE FOR THE CONTRACTOR'S EARTHWORK CALCULATIONS.
5. ESTIMATED EARTHWORK QUANTITIES ABOVE ASSUME THAT ALL ON-SITE MATERIALS ARE SUITABLE FOR BACKFILLING. HOWEVER, ACTUAL EXISTING ON-SITE MATERIALS AND IMPORTED MATERIALS MUST FIRST BE APPROVED BY THE GEOTECHNICAL ENGINEER PRIOR TO INSTALLATION, REMOVAL, OR REPLACEMENT.
6. THE ESTIMATED EARTHWORK QUANTITIES DO NOT INCLUDE OVEREXCAVATION.
7. CONTRACTOR TO VERIFY IN FIELD THE JOINING TO EXISTING ELEVATION AND THE CURRENT SITE CONDITION WITH THE DESIGN GRADES. CONTRACTOR SHALL REPORT ANY DISCREPANCIES TO THE OWNER OR DESIGN TEAM PRIOR TO THE COMMENCEMENT OF WORK.

SHEET NOTES:

1. ALL GRADING SHALL BE PERFORMED IN ACCORDANCE WITH THE REQUIREMENTS OF THE JURISDICTIONAL AGENCIES.
2. PROVIDE A HAUL ROUTE AS REQUIRED BY THE JURISDICTIONAL AGENCIES.
3. NO GRADING WORK SHALL BE PERFORMED AT ANY TIME WITHOUT AN EROSION SYSTEM APPROVED BY THE ENGINEER AND THE JURISDICTIONAL DISTRICT.
4. CONSTRUCT DESIGN GRADES SHOWN ON PLAN. CONSTRUCT STRAIGHT GRADES BETWEEN INDICATED ELEVATIONS UNLESS INTERRUPTED BY A GRADE CHANGE LINE. ANY DEVIATIONS FROM THE GRADING PLAN MUST HAVE PRIOR APPROVAL OF THE ARCHITECT.
5. CONTRACTOR SHALL RECOMPACT THE TOP 12" OF THE PAVING SUB GRADE TO 95% MAXIMUM RELATIVE DENSITY.
6. THE CONTRACTOR SHALL NOT BEGIN THE PAVING OPERATION UNTIL THE SUB GRADE HAS BEEN APPROVED BY THE DISTRICT RETAINED GEOTECHNICAL ENGINEER AND IOR.
7. THE CONTRACTOR IS ADVISED THAT THE APPROVAL OF THIS PLAN DOES NOT WAIVE THE REQUIREMENTS FOR EXCAVATIONS CONTAINED IN THE STATE CONSTRUCTION SAFETY ORDERS ENFORCED BY THE STATE DIVISION OF INDUSTRIAL SAFETY.
8. NO FILL TO BE PLACED, UNTIL THE GEOTECHNICAL ENGINEER OR IOR HAS INSPECTED AND APPROVED THE BOTTOM OF EXCAVATION.
9. ALL FILL OR BACK FILL SHALL BE COMPACTED BY MECHANICAL MEANS TO A MINIMUM 95% RELATIVE COMPACTION AS DETERMINED BY THE ASTM D-1557. ALL FILL INSTALLATION SHALL REQUIRE CERTIFICATION BY THE GEOTECHNICAL ENGINEER PRIOR TO FOUNDATION INSTALLATION.

2	ENLARGED SITE GRADING PLAN SCALE: 1"=20'
---	---

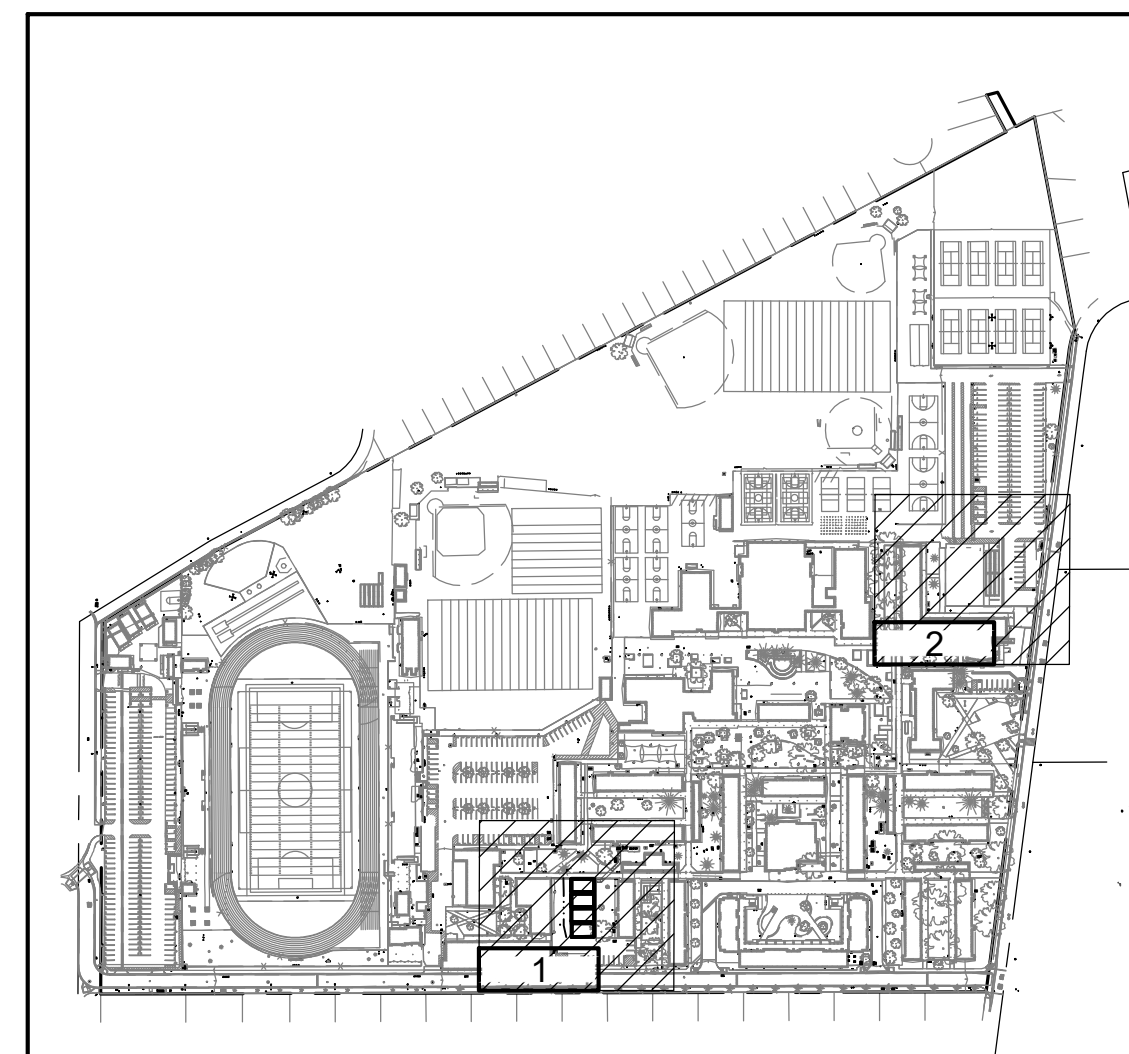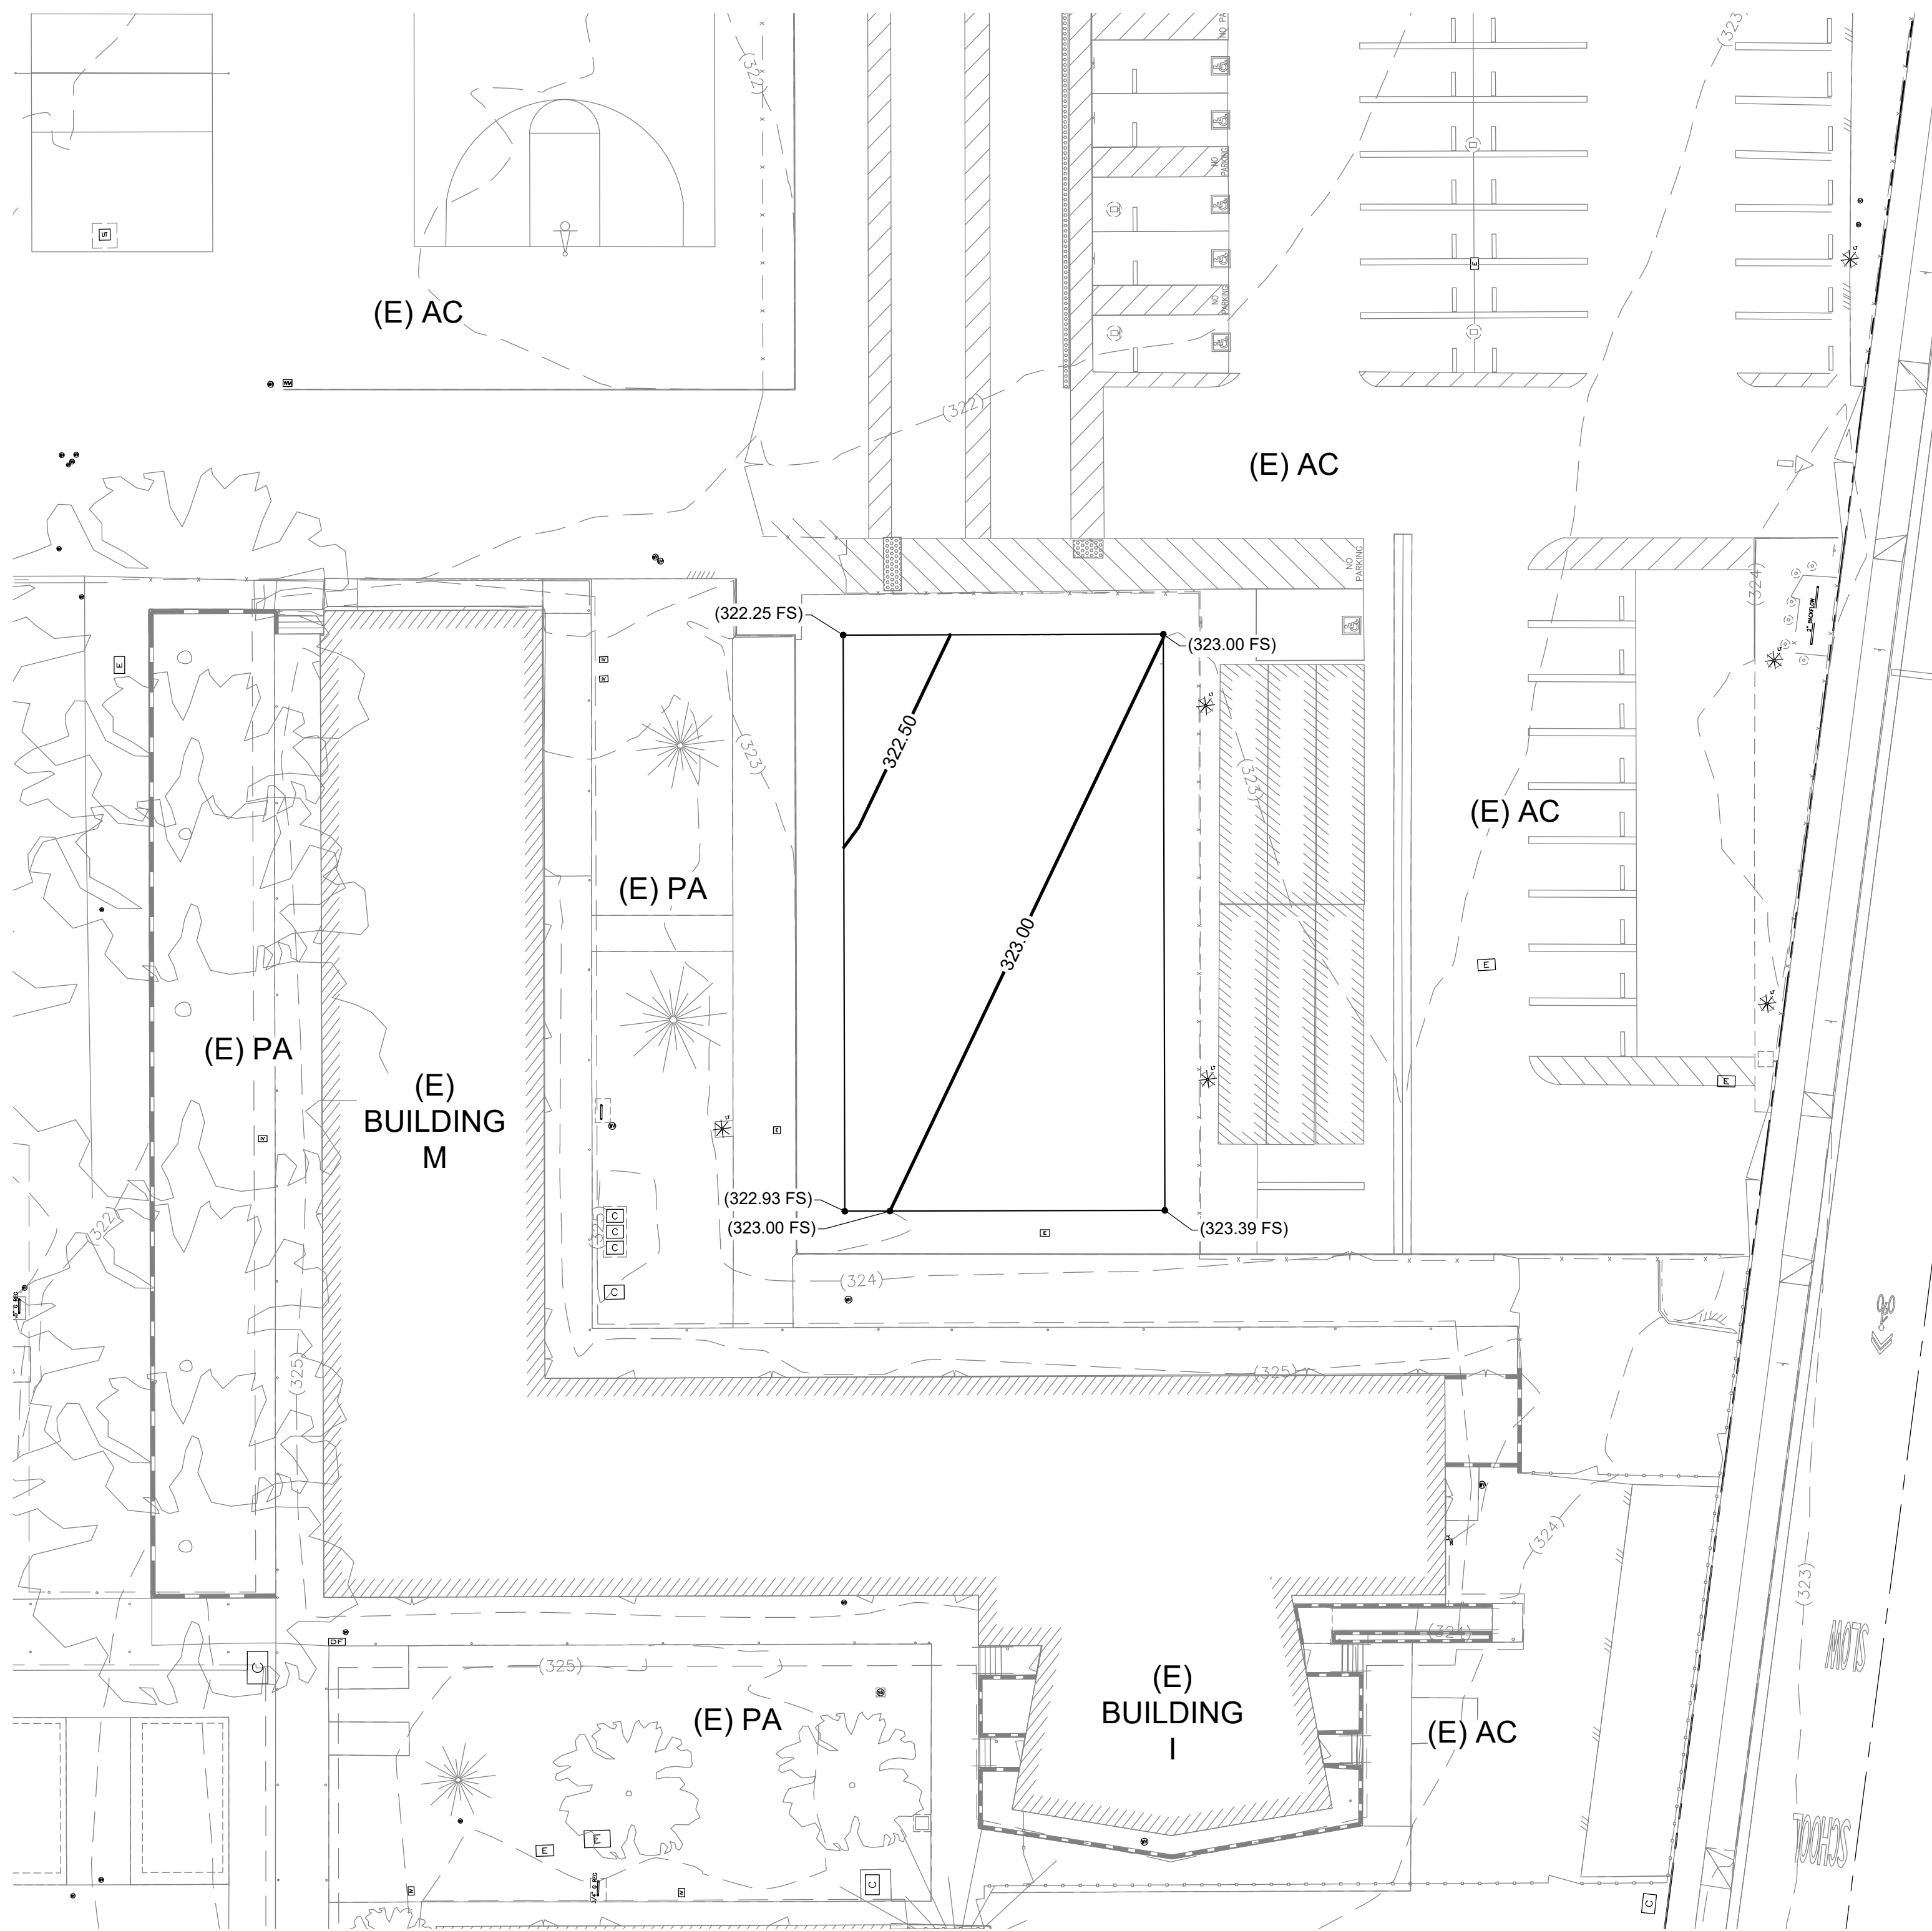

KEYMAP

**AGENCY
APPROVAL**

REVIEWING AGENCIES
STAMP HERE

HMC Architects

3361008102

633 W. 5TH STREET, THIRD FLOOR,
LOS ANGELES, CA, 90071
213 542 8300 / www.hmcarchitects.com




ISSUE

Δ DESCRIPTION	DATE
ADDENDUM 01	09.18.2026

KEYNOTES

NOTES

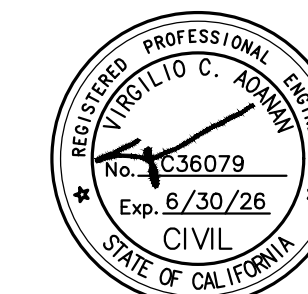

FACILITY:

4921 CEDAR AVENUE
EL MONTE, CALIFORNIA 91732


PROJECT:
**EMUSD ARROYO HIGH SCHOOL - RELOCATING
EXISTING PORTABLE**

SHEET NAME: ENLARGED SITE
GRADING PLAN
ADDENDUM


FILE NO.: 19-H10	A NO: 03-123641
DATE: 2026.05.18	CLIENT PROJ NO: 3361-008-102
SHEET:	

C-3.0

SEE LINE SHOWN ABOVE C-10
EXACTLY SHOWN ABOVE C-10
SHEET ORIGINAL PAGE 20

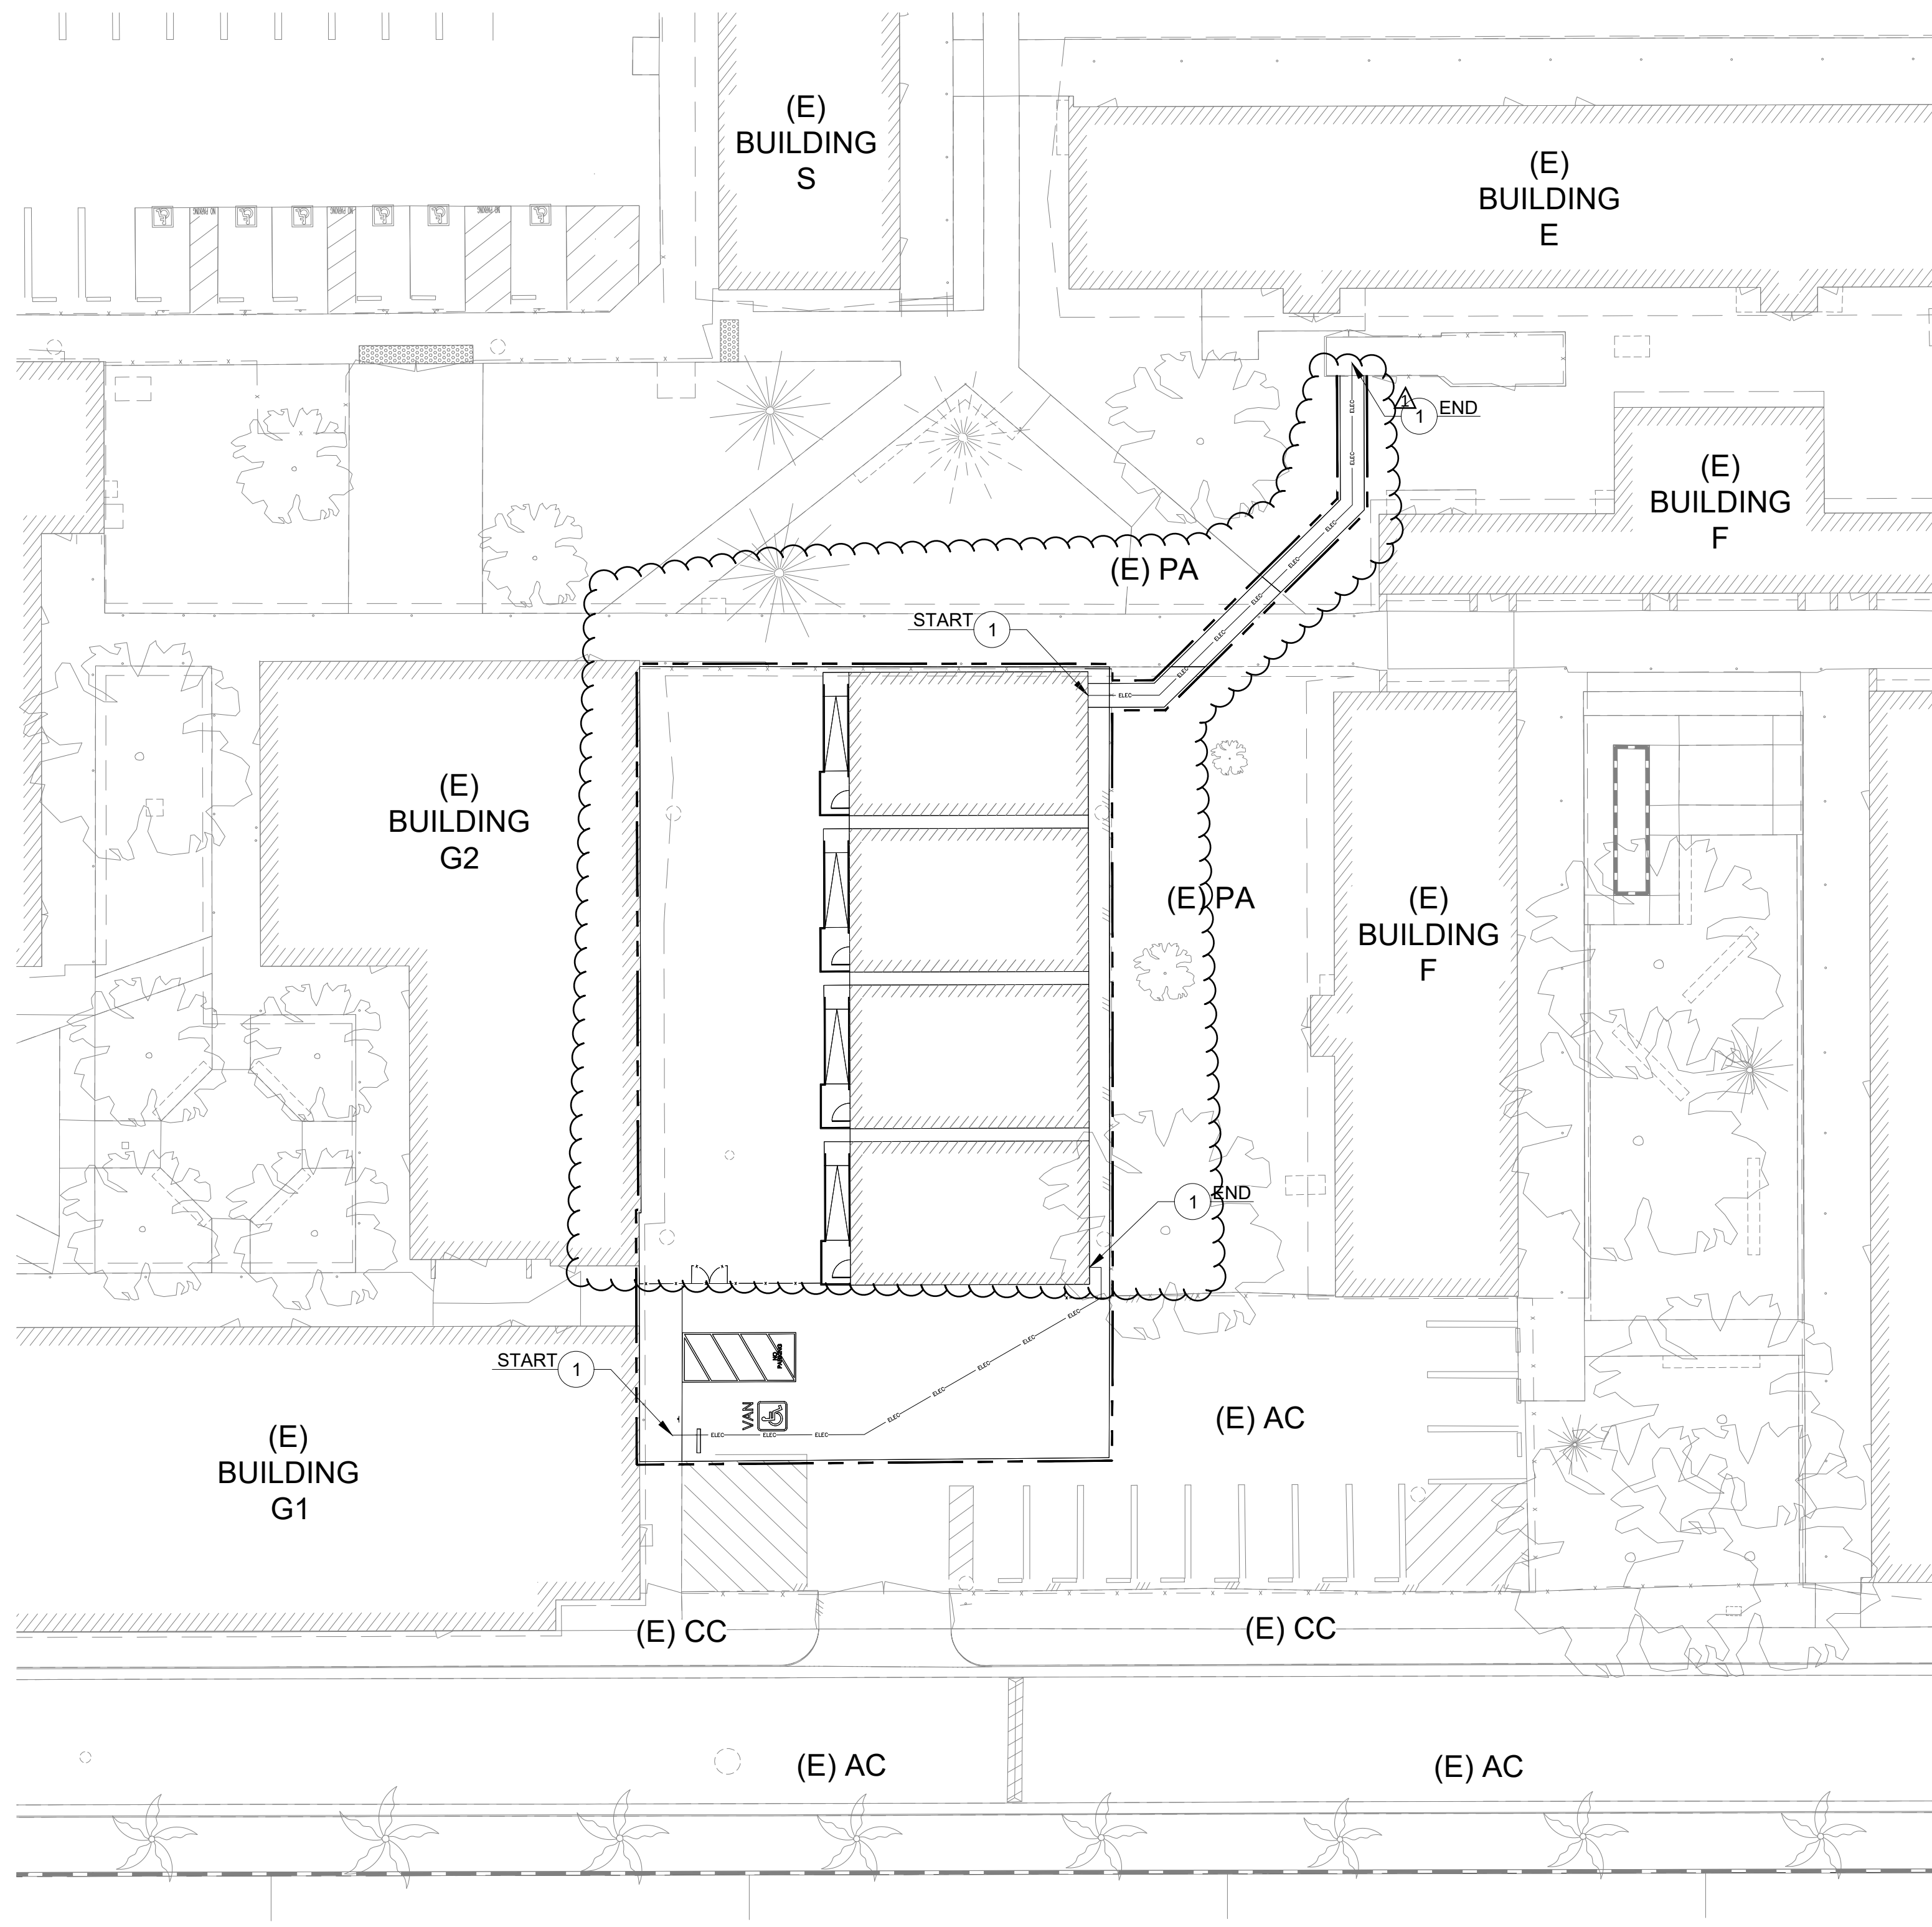

1 ENLARGED SITE UTILITY PLAN
SCALE: 1"=20'

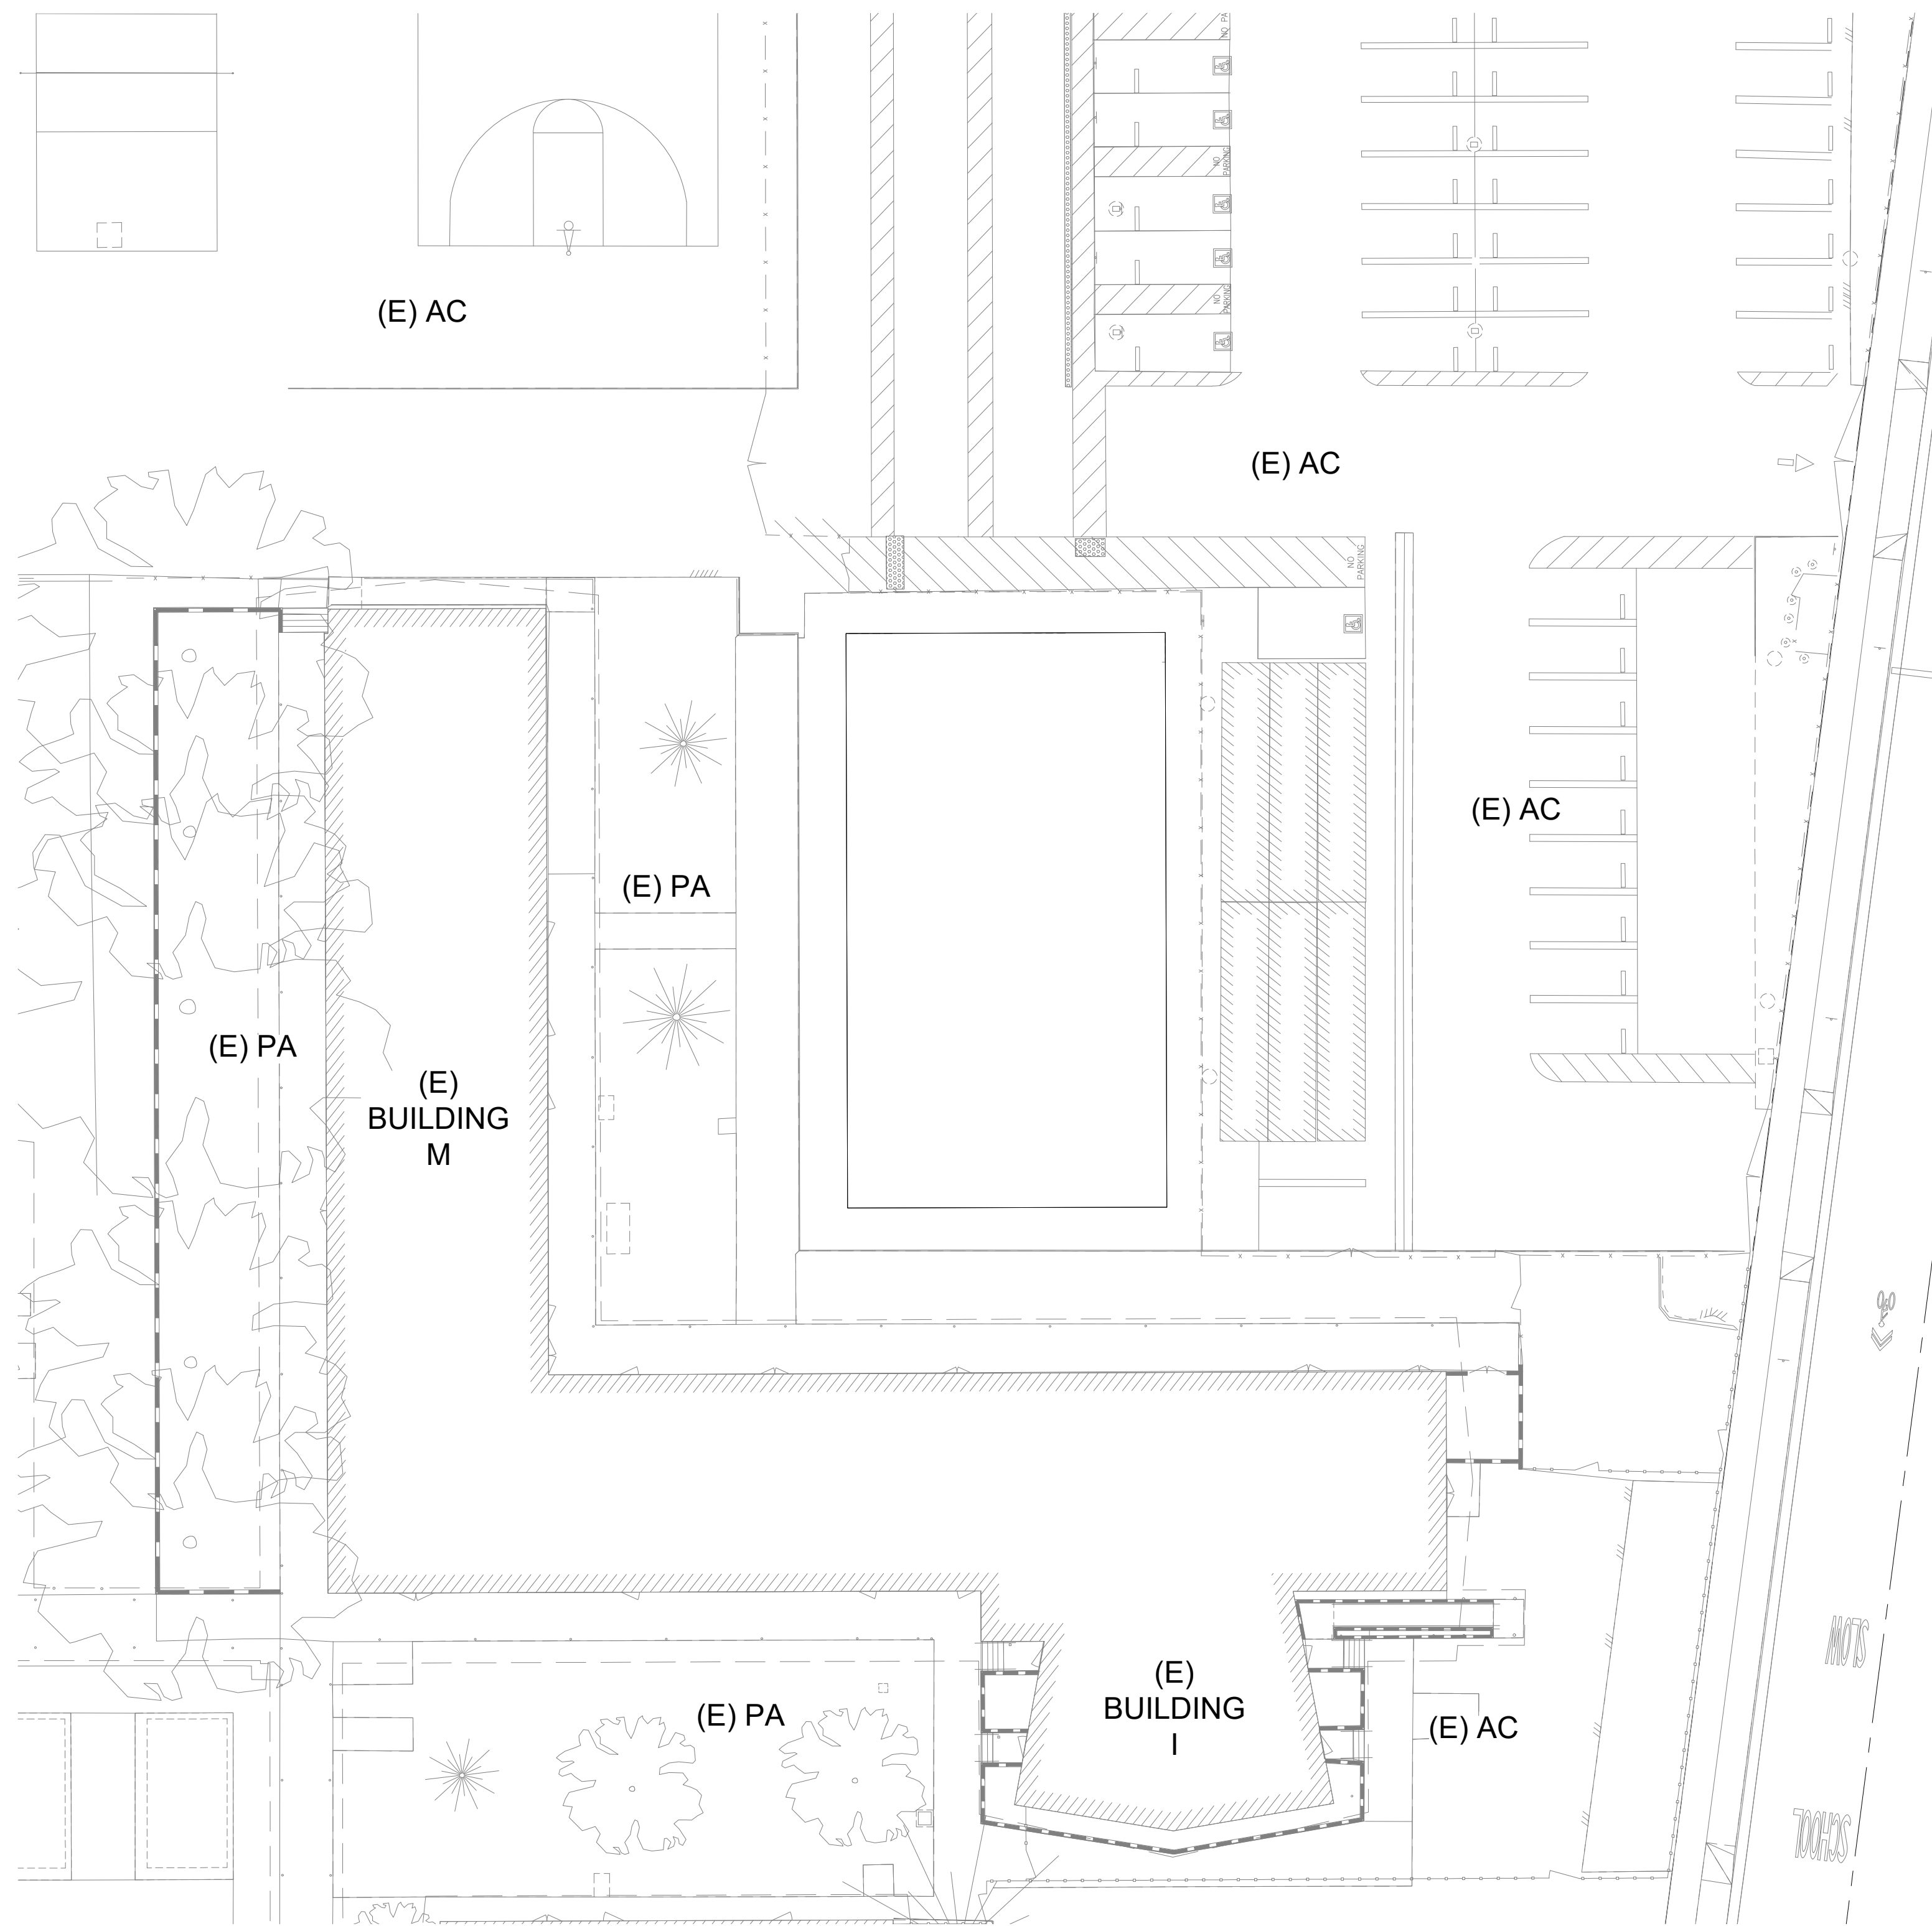

2 ENLARGED SITE UTILITY PLAN
SCALE: 1"=20'


CONSTRUCTION NOTES:

ELECTRICAL:

- 1 INSTALL ELECTRICAL UTILITY LINE / CONDUIT PER ELECTRICAL DRAWINGS. FOR TRENCH SECTION REFER TO DETAIL 5 ON SHEET C-5.0.

SHEET NOTES:

1. FOR GENERAL NOTES, LEGENDS AND ABBREVIATIONS, SEE SHEET C-1.0.
2. SEE ARCHITECTURAL DRAWINGS FOR OTHER SITE RELATED DIMENSIONS NOT SHOWN ON THIS DRAWING.
3. IT SHALL BE THE RESPONSIBILITY OF THE CONTRACTOR TO VERIFY ALL SURFACE AND/OR UNDERGROUND UTILITIES IN CONFLICT WITH THE PROPOSED DEMOLITION AND DESIGN ITEMS. CONTRACTOR SHALL REPORT ANY DISCREPANCIES AND/OR CONSTRUCTION RELATED ISSUES TO THE OWNER OR DESIGN TEAM PRIOR TO THE COMMENCEMENT OF WORK.
4. CONTRACTOR TO VERIFY IN FIELD THE JOINING TO EXISTING ELEVATION AND THE CURRENT SITE CONDITION WITH THE DESIGN GRADES. CONTRACTOR SHALL REPORT ANY DISCREPANCIES TO THE OWNER OR DESIGN TEAM PRIOR TO THE COMMENCEMENT OF WORK.
5. HAND DIG ONLY AT LOCATIONS WHERE UNDERGROUND UTILITIES NEED TO BE PROTECTED IN PLACE.

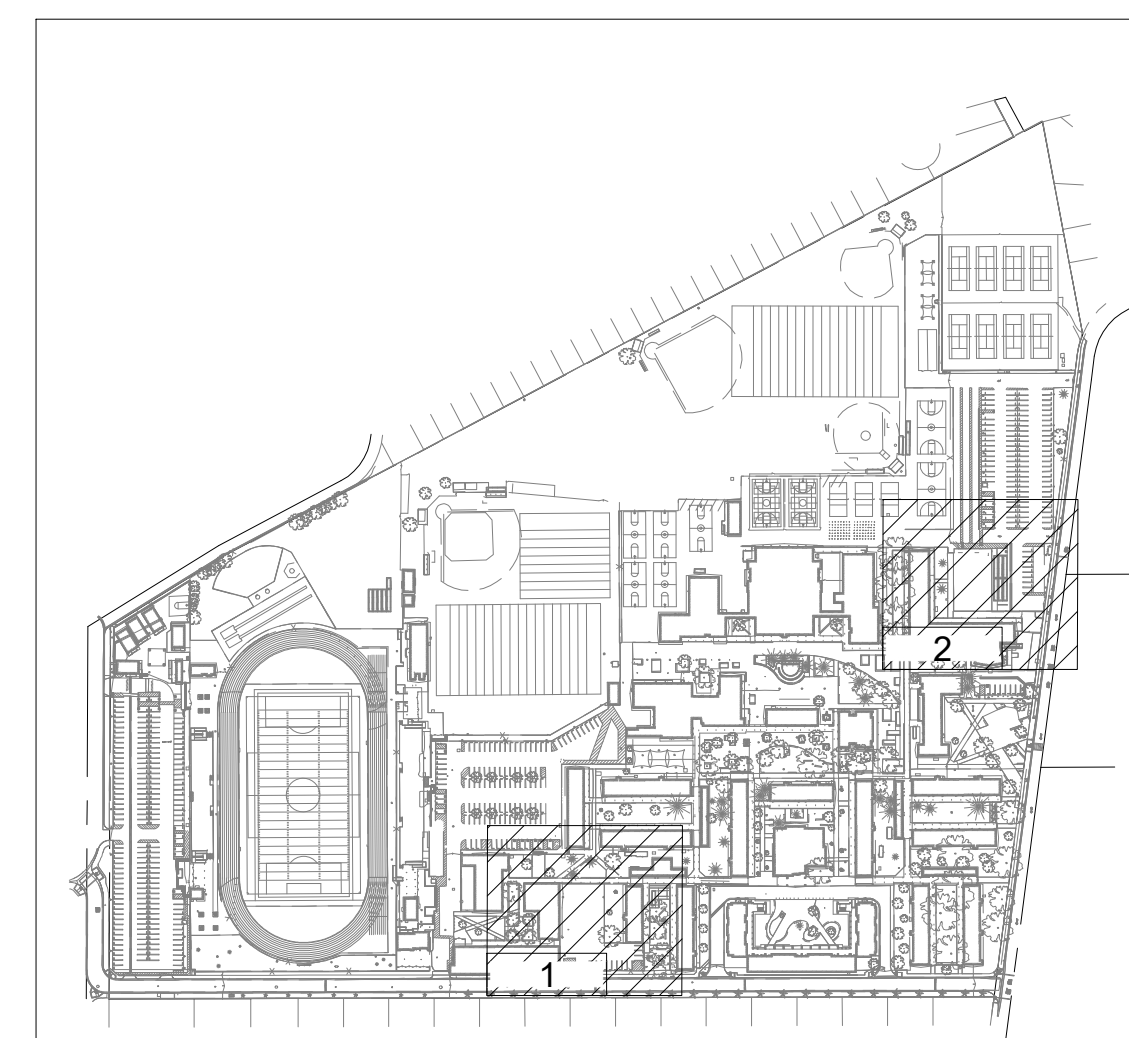

KEYMAP
NTS

AGENCY
APPROVAL:

REVIEWING AGENCIES
STAMP HERE



HMC Architects

3361008102

633 W. 5TH STREET, THIRD FLOOR,
LOS ANGELES, CA, 90071
213 542 8300 / www.hmcarchitects.com




ISSUE

DESCRIPTION	DATE
ADDENDUM 01	09.18.2026

KEYNOTES

NOTES

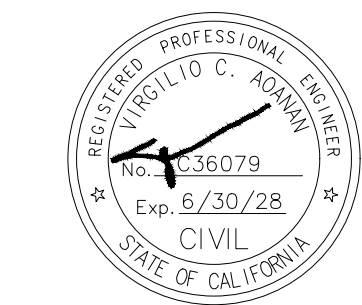

FACILITY:

4921 CEDAR AVENUE
EL MONTE, CALIFORNIA 91732

PROJECT:
EMUSD ARROYO HIGH SCHOOL - RELOCATING
EXISTING PORTABLE


SHEET NAME:
ENLARGED SITE
UTILITY PLAN
ADDENDUM

FILE NO.: 19-H10	A NO.: 03-123641
DATE: 2026.05.18	CLIENT PROJ NO: 3361-008-102
SHEET:	

C-4.0

FILE LINE SHOWN ABOVE IS
EXACTLY AS SHOWN ABOVE IS
SHOWN ORIGINAL PAGE SIZE


LOCATION	A C		BASE COURSE		
	THICKNESS "A"	CLASS	THICKNESS "B"	TYPE	GRADE
TRACK LOCATION/ PARKING/LIGHT TRAFFIC	4"	C2	6"	CAB	FINE

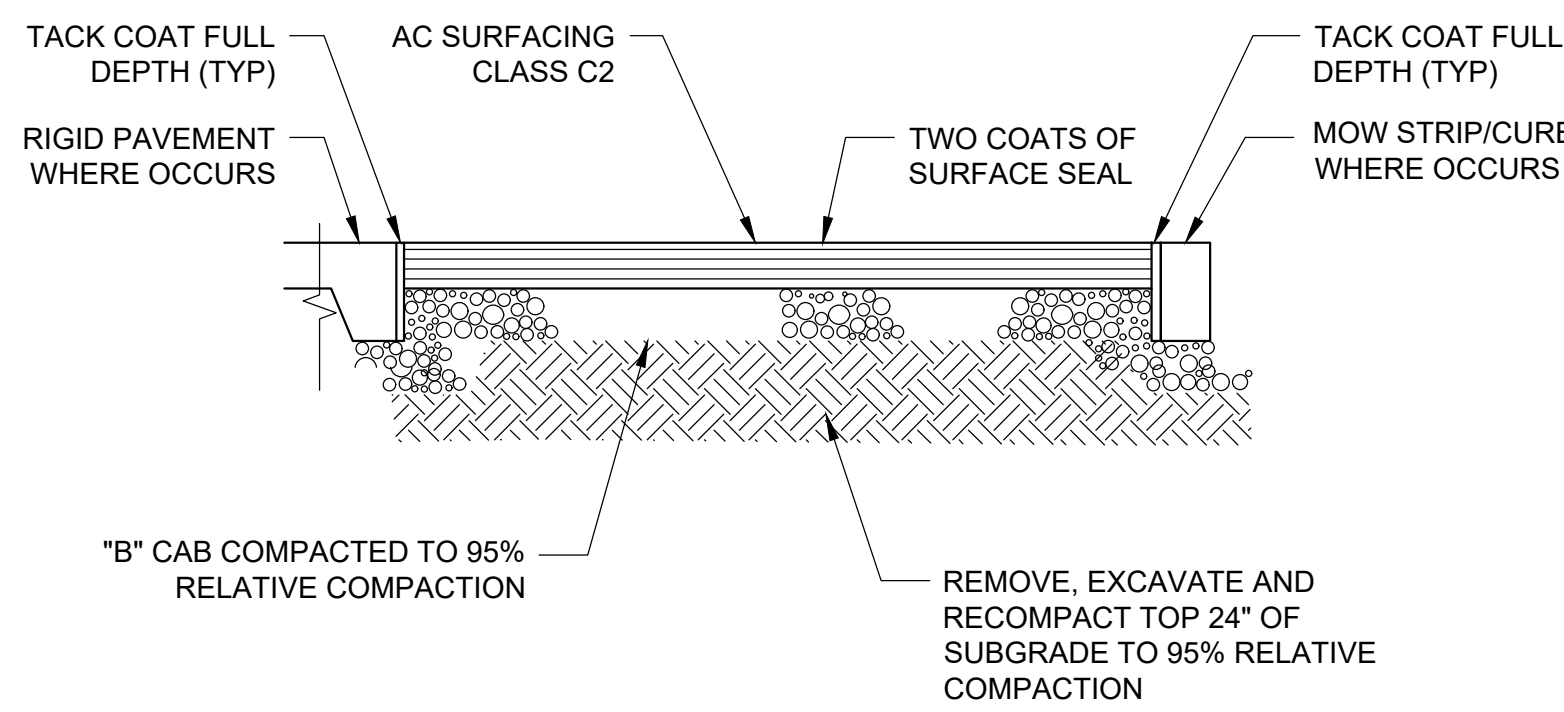

NOTES:

- FOR PAVEMENT JOINT REFER TO DETAIL 4 ON THIS SHEET.
- THE EXISTING GRADE IN THIS AREA SHOULD BE REMOVED AND RECOMPACTED A MINIMUM OF TWELVE INCHES (12") BELOW THE PROPOSED SUBGRADE ELEVATION.


LOCATION	CONCRETE PAVEMENT	CRUSHED AGGREGATE BASE
	THICKNESS "A"	THICKNESS "B"
NON-TRAFFIC	6"	6"

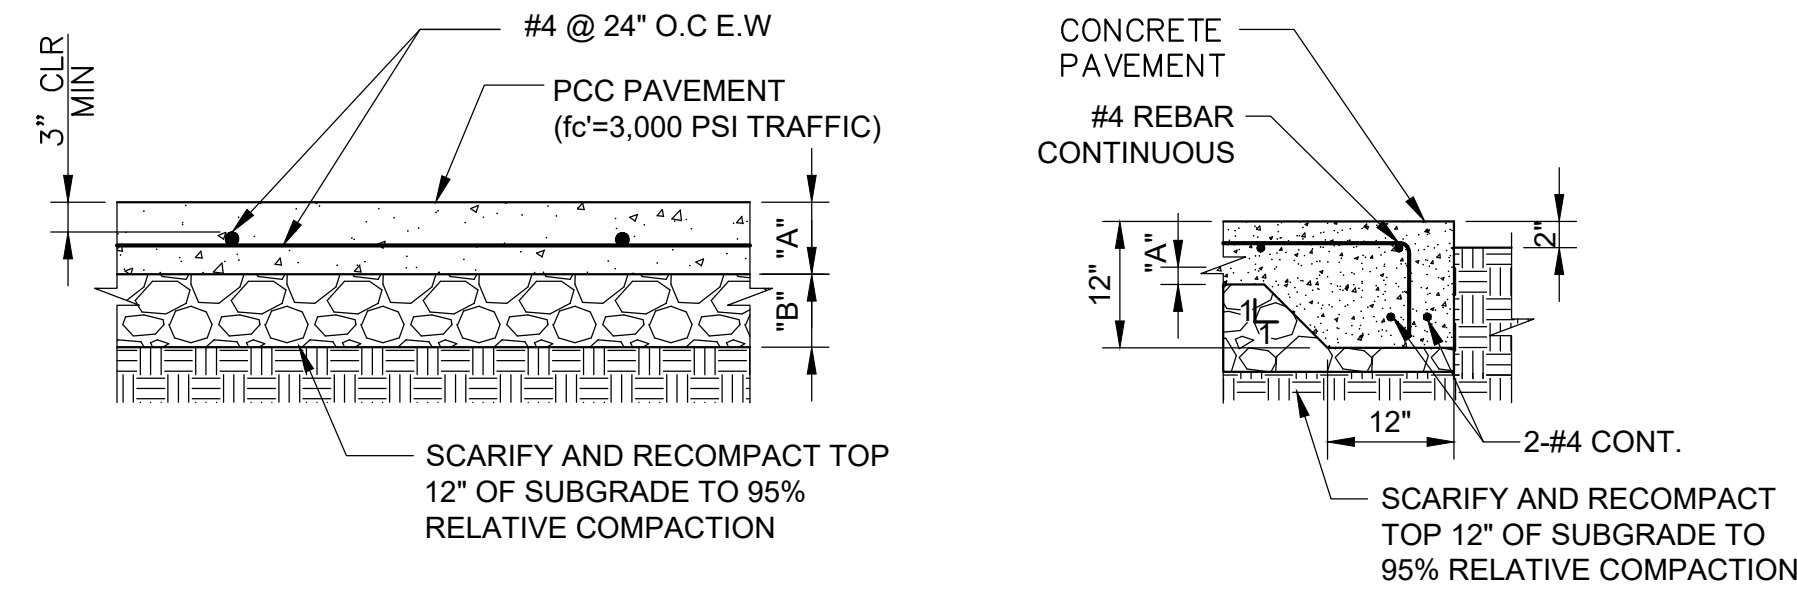

NOTES:





- CONCRETE, fc=3000 psi @ 28 DAYS, FOR TRAFFIC ONLY.
- REBARs, fy=60,000 psi ASTM AG15.
- FOR WPJ CONSTRUCTION JOINTS AND PATTERN, REFER TO ARCHITECTURAL AND LANDSCAPE DRAWINGS AND SPECIFICATIONS.
- PAVING SHALL HAVE A MEDIUM BROOM FINISH ON ALL SURFACES LESS THAN 6" AND A HEAVY BROOM FINISH ON ALL SURFACES GREATER THAN 6".
- CONCRETE, fc=2500 PSI @ 28 DAYS, FOR NON TRAFFIC.
- CRACK CONTROL JOINTS SHOULD BE SPACED @ INTERVALS NOT GREATER THAN 10' USING SAWCUTS AND EXTEND MINIMUM OF 1/4 THE SLAB THICKNESS.
- FOR FINISH SURFACES, COLOR INTEGRATION, EXPANSION JOINTS AND OTHER PAVEMENT SURFACE FEATURES, SEE ARCHITECTURAL & LANDSCAPE DRAWINGS.
- PROVIDE 1/2" EXPANSION JOINT AT THE BUILDING.
- FOR PAVEMENT SUBJECT TO VEHICULAR TRAFFIC, OVEREXCAVATE THE UPPER 2FT OF EXISTING SUBGRADE OR TO A DEPTH THAT PROVIDES 2FT OF COMPACTED FILL BENEATH PAVEMENT SECTION, WHICHEVER IS DEEPER.

THICKENED EDGE

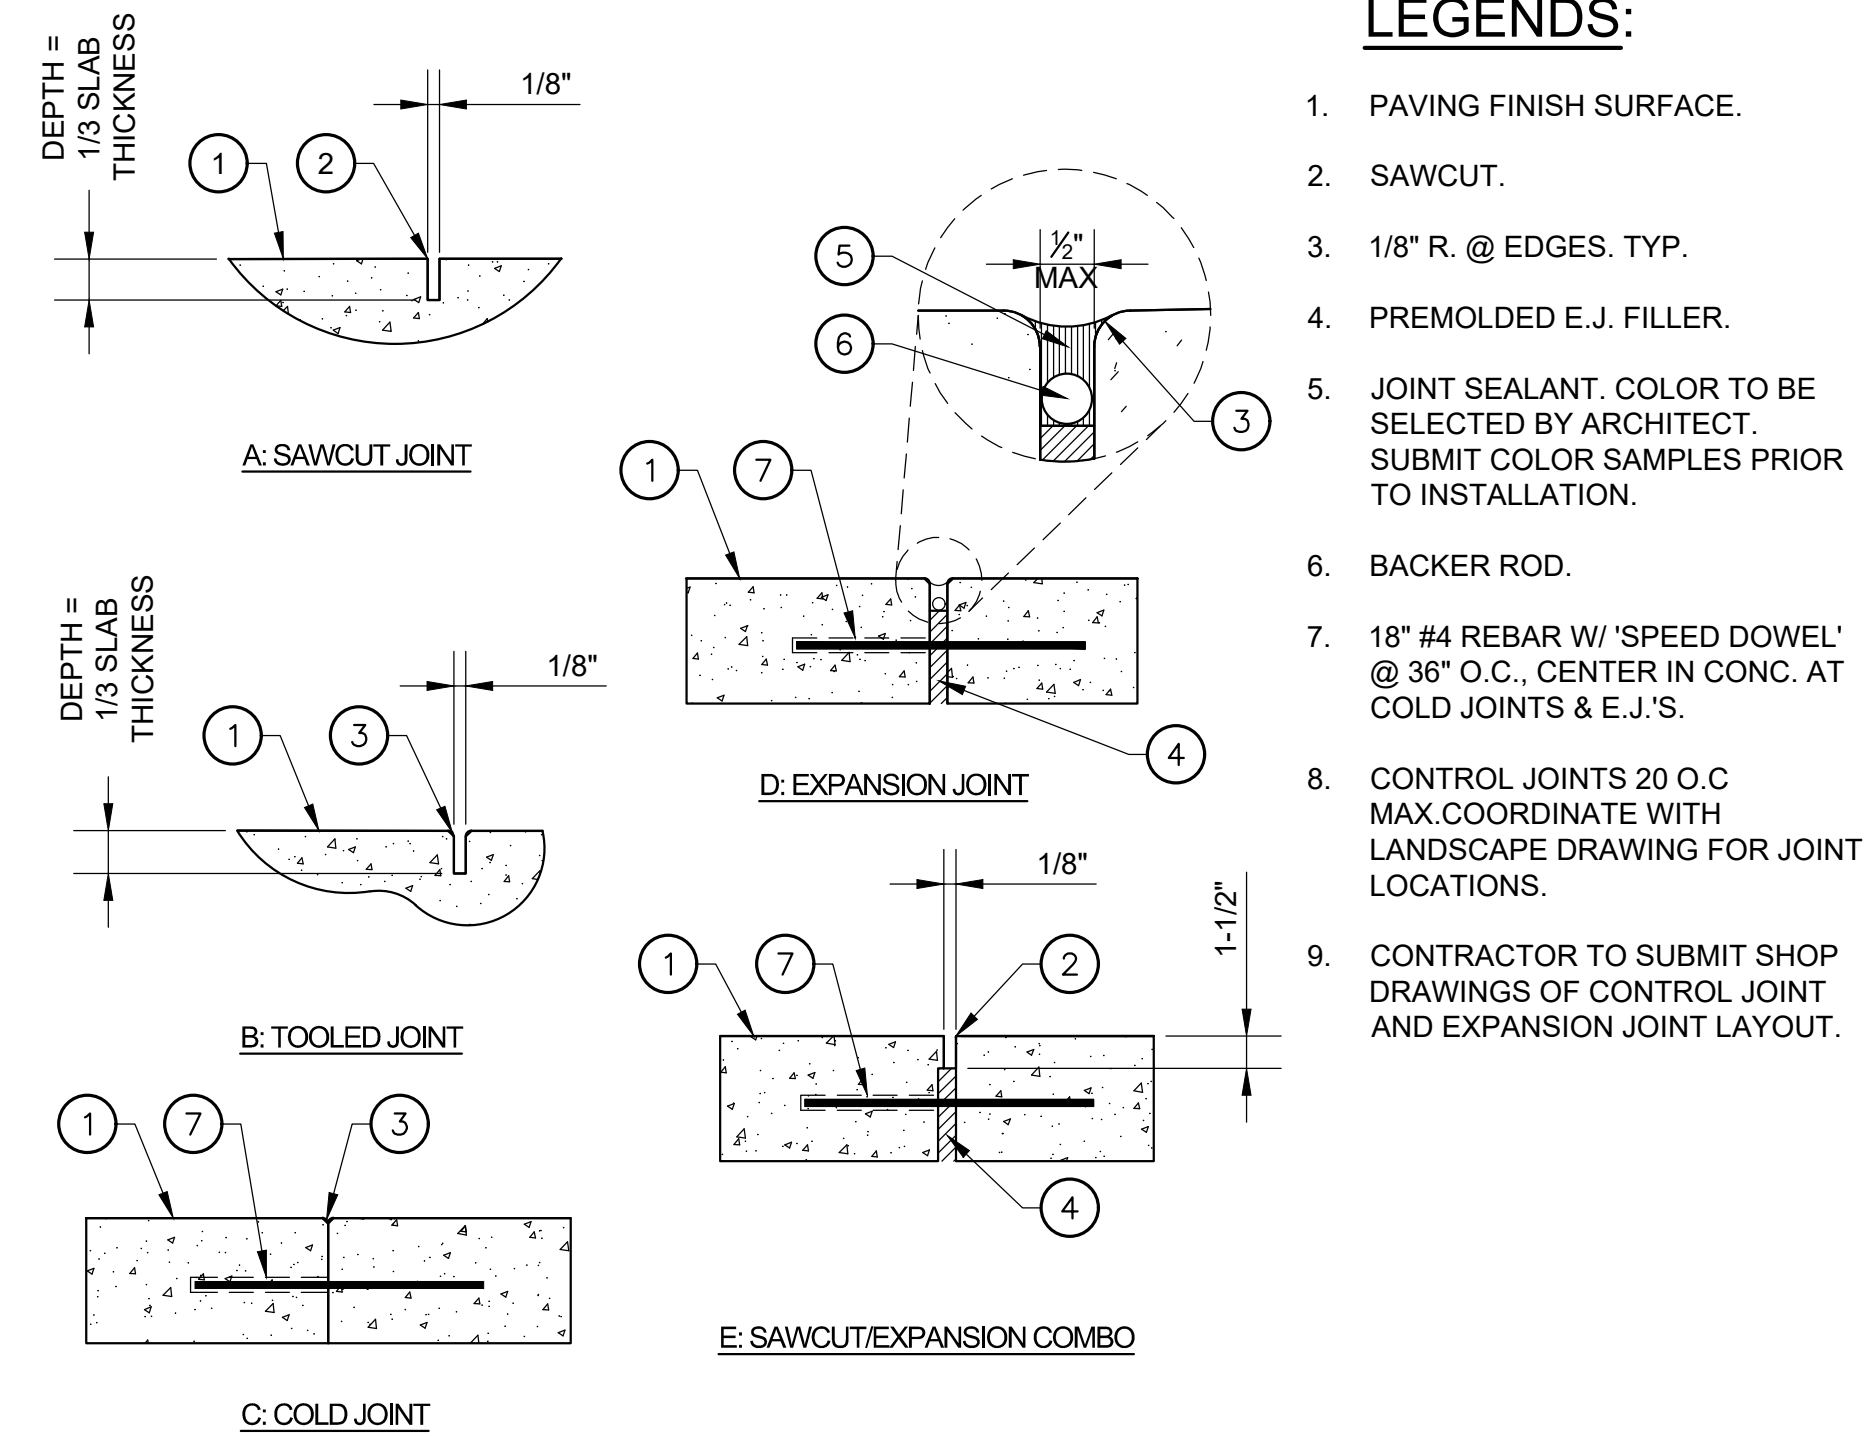

1 ASPHALT PAVEMENT DETAIL

NOT TO SCALE

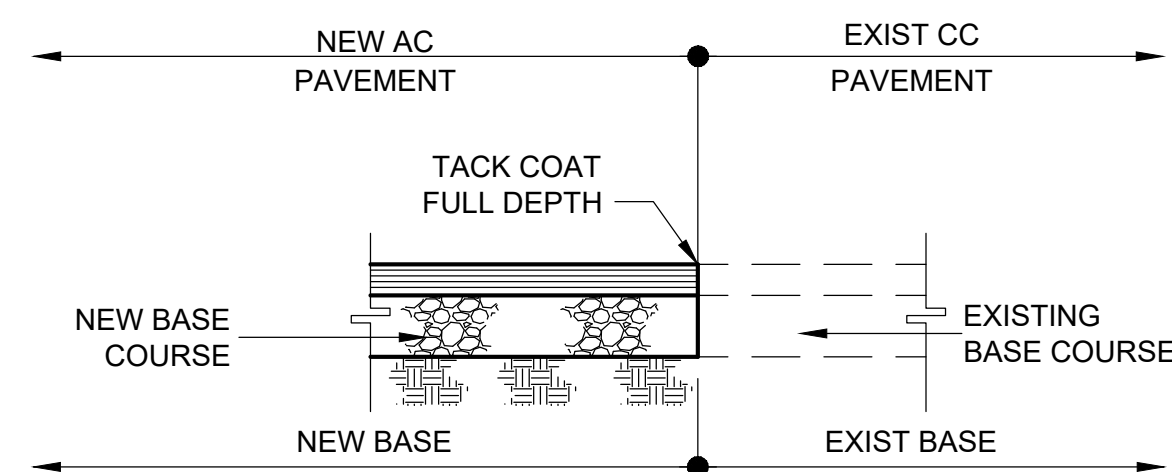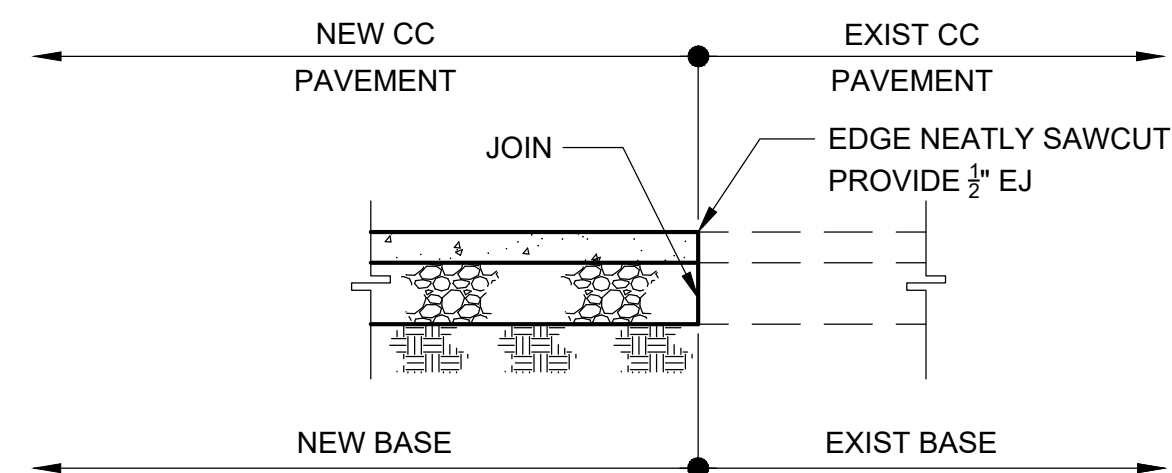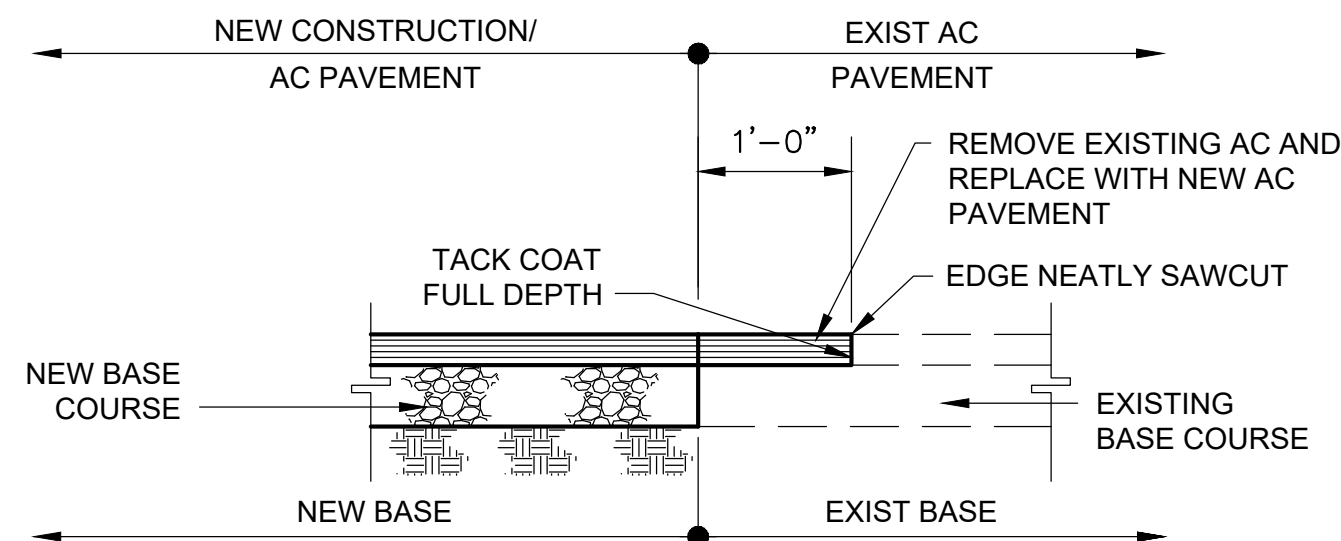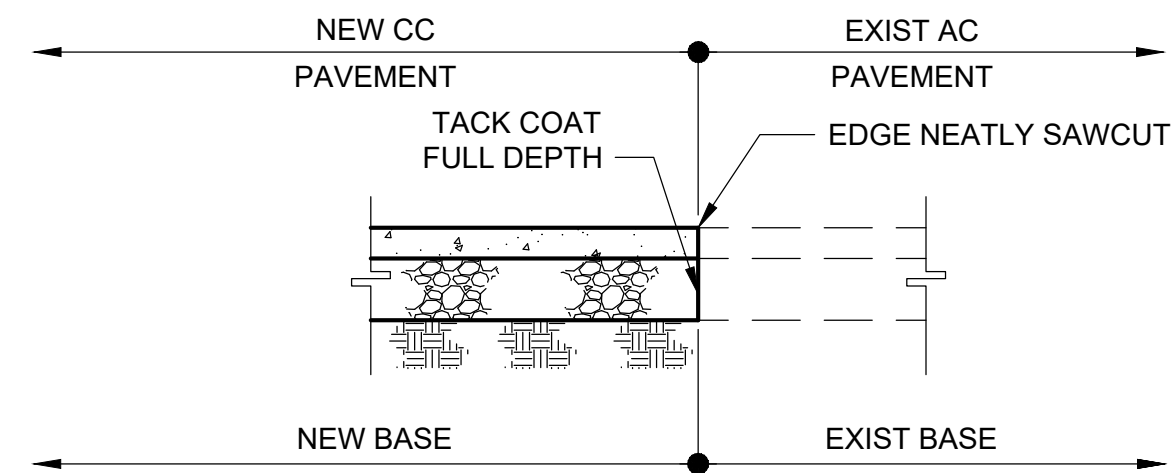


4 PAVEMENT JOINT DETAIL

NOT TO SCALE


2 CONCRETE PAVEMENT DETAIL

NOT TO SCALE

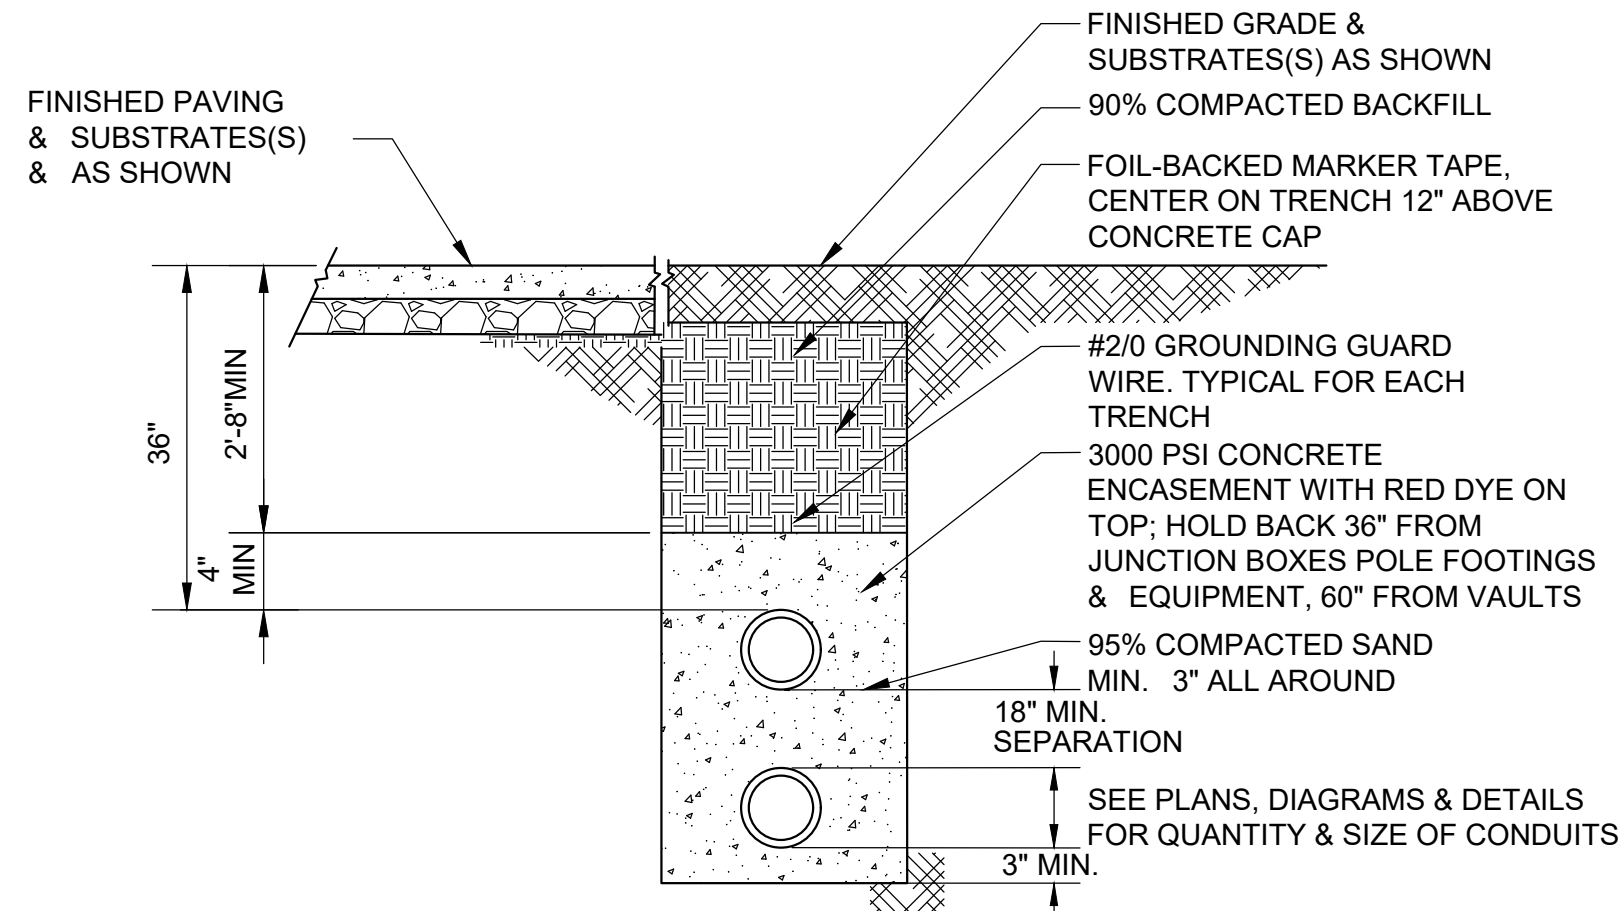

NOMINAL PIPE DIAMETER (INCHES)	NARROW TRENCH WIDTH MIN. (INCHES)
4	18
6	18
8	24
10	30
12	30
15	30
18	30
24	30
30	30

** CEMENT-SAND SLURRY = MIN. 2-SACK MIX HAVING A SLUMP NO GREATER THAN 5 INCHES.

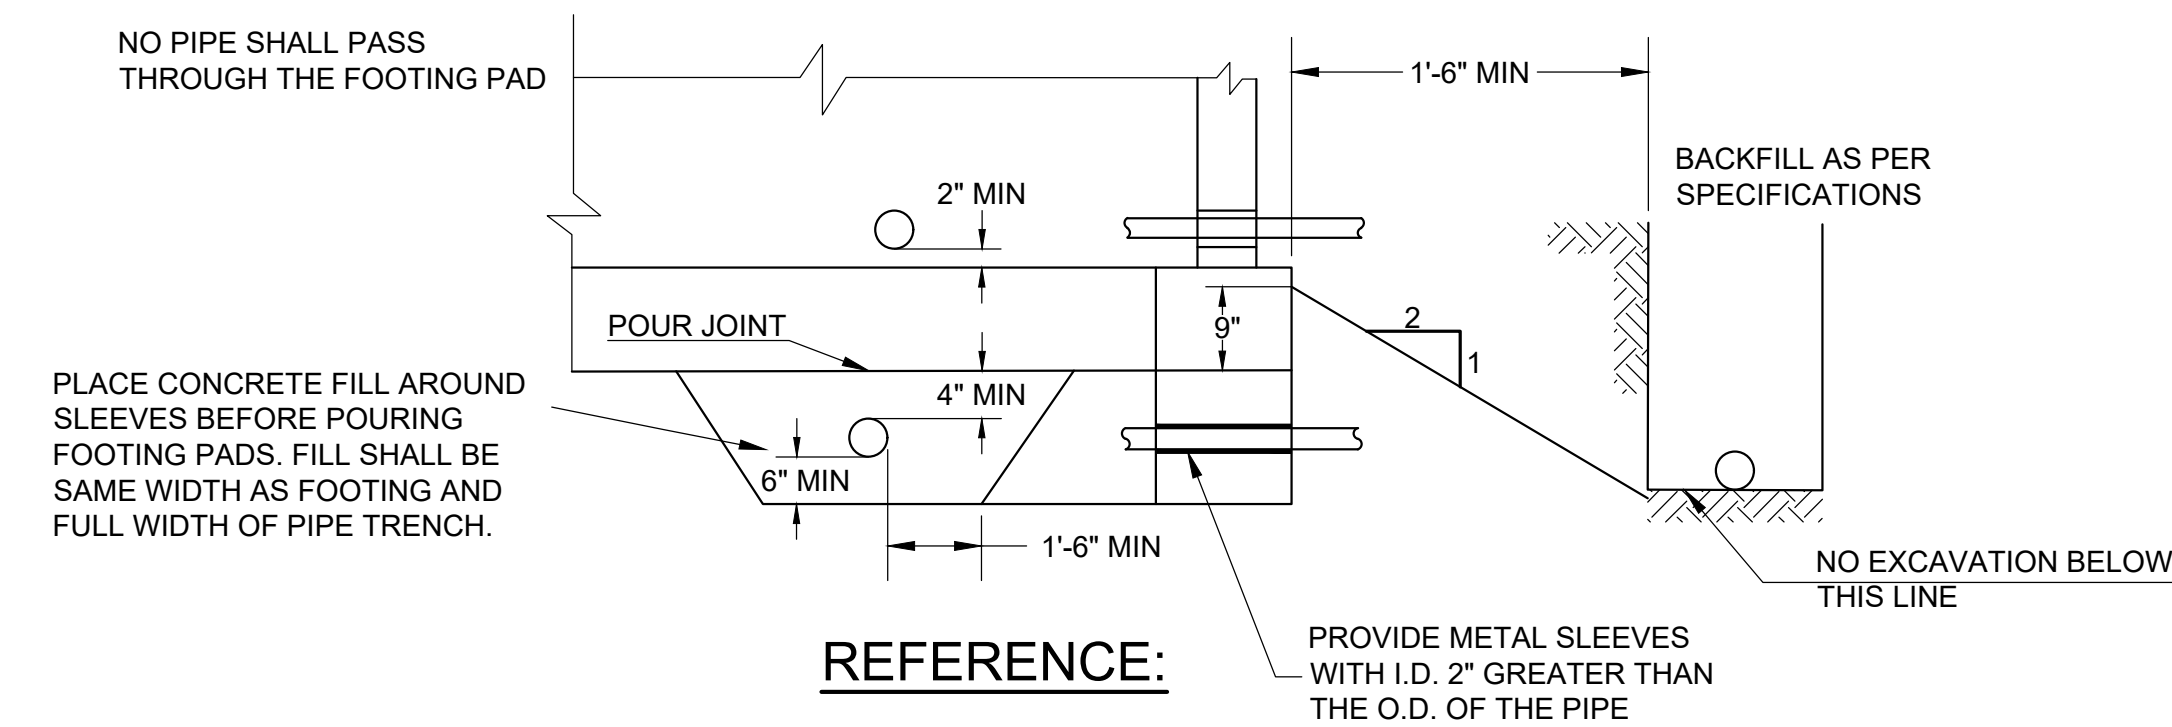

NOTES:

- PAVEMENT FINISH SURFACE SHALL BE A SMOOTH CONTINUATION OF ADJOINING PAVED SURFACE.
- LOCATE PIPE TRENCH SO THAT FOOTINGS WILL NOT BE UNDERMINED.

5 TRENCH SECTION DETAIL

NOT TO SCALE

3 JOINT DETAIL

NOT TO SCALE

AGENCY
APPROVAL:

REVIEWING AGENCIES
STAMP HERE



HMC Architects


3361008102

633 W. 5TH STREET, THIRD FLOOR,
LOS ANGELES, CA, 90071
213 542 8300 / www.hmcarchitects.com

ISSUE	
DESCRIPTION	DATE
ADDENDUM 01	09.18.2026

KEYNOTES

NOTES

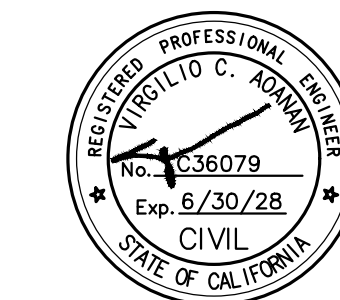

FACILITY:

4921 CEDAR AVENUE
EL MONTE, CALIFORNIA 91732

PROJECT:
EMUSD ARROYO HIGH SCHOOL - RELOCATING
EXISTING PORTABLE


SHEET NAME:

MISCELLANEOUS DETAILS

ADDENDUM

FILE NO.: 19-H10	A NO: 03-123641
DATE: 2026.05.18	CLIENT PROJ NO: 3361-008-102
SHEET:	

C-5.0

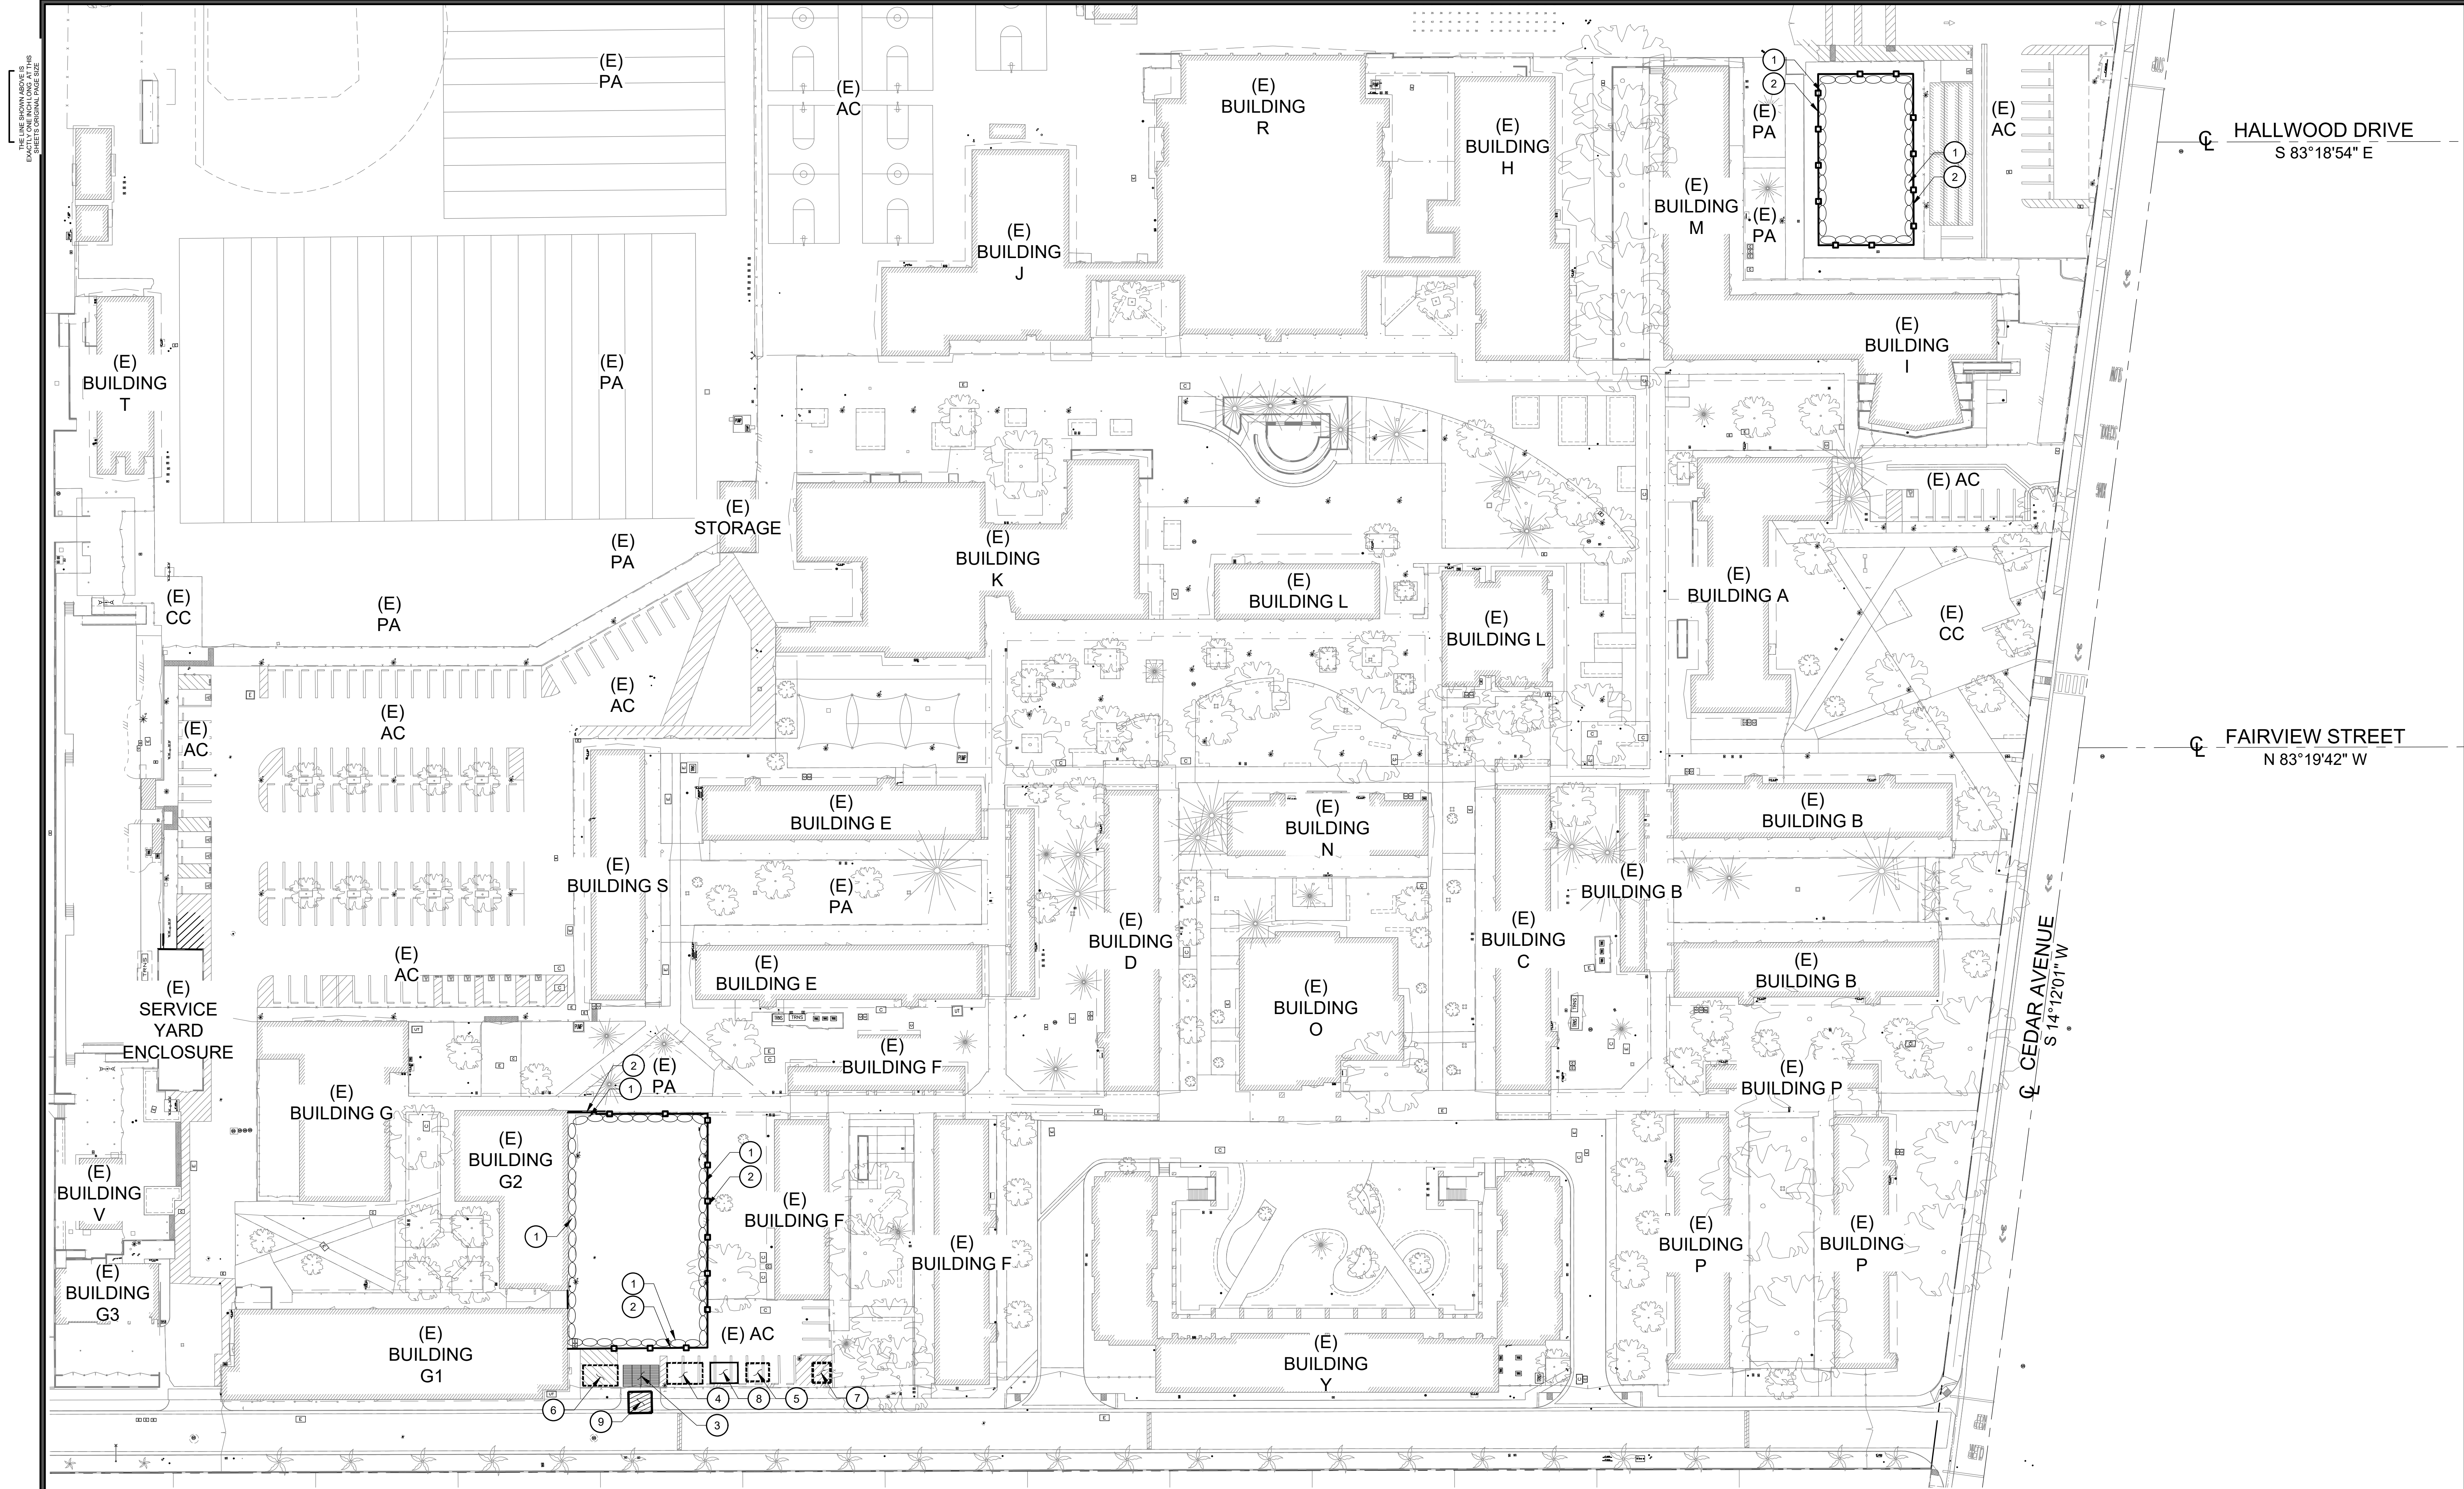

AGENCY APPROVAL:

REVIEWING AGENCIES
STAMP HERE



HMC Architects

3361008102

633 W. 5TH STREET, THIRD FLOOR,
LOS ANGELES, CA, 90071
213 542 8300 / www.hmcarchitects.com



ISSUE	
DESCRIPTION	DATE
ADDENDUM 01	09.18.2026

KEYNOTES

NOTES

CONSTRUCTION NOTES:


1. INSTALL GRAVEL BAGS UNTIL THE COMPLETION OF THE SITE CONSTRUCTION. REFER TO DETAIL 2 ON SHEET C-6.1.
2. SILT FENCE PER DETAIL 5 ON SHEET C-6.1.
3. STABILIZED CONSTRUCTION ENTRANCE/EXIT PER DETAIL 4 ON SHEET C-6.1.
4. PROPOSED AREA FOR EQUIPMENT STAGING. CONTRACTOR TO VERIFY EXACT LOCATION AND COORDINATE WITH THE CONTRACTOR PROJECT MANAGER.
5. PROPOSED AREA FOR FUELING/OILING. CONTRACTOR TO VERIFY ACTUAL AREA NEEDED AND COORDINATE WITH THE CPM. REFER TO DETAIL 9 ON SHEET C-6.1.
6. PROPOSED AREA FOR LOADING. CONTRACTOR TO VERIFY EXACT LOCATION AND COORDINATE WITH THE CONTRACTOR PROJECT MANAGER.
7. PROPOSED AREA FOR TEMPORARY TOILETS. CONTRACTOR TO VERIFY EXACT LOCATION AND COORDINATE WITH THE CONTRACTOR PROJECT MANAGER.
8. PROPOSED AREA FOR VEHICLE AND EQUIPMENT CLEANING. CONTRACTOR TO VERIFY EXACT LOCATION AND COORDINATE WITH THE CONTRACTOR PROJECT MANAGER.
9. TIRE WASH PER DETAIL 6 ON SHEET C-6.1.

LEGENDS:

- ○ ○ ○ ○ GRAVEL BAGS
- ■ — SILT FENCE

SHEET NOTES:

1. LOCATION FOR ANY DESIGNATED STOCKPILES SHALL BE COORDINATED AND DETERMINED BY THE CONTRACTOR ON-SITE. CONTRACTOR SHALL APPLY ALL APPLICABLE BMP'S TO PROTECT THE STOCKPILE AS OUTLINED IN DETAIL 7 ON SHEET C-6.1.
2. INSTALL 2" OF TEMPORARY CAB GRAVEL ON ALL ON-SITE CONSTRUCTION ROADWAYS TO STABILIZED AND CONTROL EROSION.
3. CONTRACTOR SHALL FROM TIME TO TIME MONITOR THE CONSTRUCTION SITE TO CLEAN AND SWEEP MATERIALS TRACKED OFF SITE.
4. ALL BMP'S, SILT FENCES, ETC., SHALL BE MONITORED AND MAINTAINED BY THE NTP1 CONTRACTOR FOR THE ENTIRE DURATION OF THE CONTRACT.
5. CONTRACTOR SHALL MONITOR WASTEWATER DISCHARGE (INCLUDING STORM RUNOFF) TO ENSURE IT MEETS STANDARDS SET BY APPROPRIATE LAWS, CODES, REGULATIONS, ORDINANCES AND PERMITS. PROVIDE A SETTLING BASIN AND OIL SEPARATOR PRIOR TO ITS DISCHARGE TO CITY OR COUNTRY SEWERS. PROVIDE A WATER SAMPLING STATION DOWNSTREAM OF BASIN FOR MONITORING OF WASTE WATER. DISPOSE OF WASTEWATER IN CLOSED CONDUITS SO AS NOT TO DAMAGE PUBLIC OR PRIVATE PROPERTY NOR CREATE A NUISANCE OR HEALTH HAZARD.
6. CONTRACTOR SHALL NOT DISCHARGE POLLUTANTS DOWNSTREAM OF THE SETTLING BASIN/OIL SEPARATOR. THESE POLLUTANTS INCLUDE LUBRICANTS, FUELS, CHEMICALS, AND BITUMENS. CONTROL USE OF LUBRICATING OILS, HYDRAULIC FLUIDS, GREASES, AND OTHER SUCH PRODUCTS. PROMPTLY CLEAN UP AND PROPERLY DISPOSE OF MATERIALS CONTAMINATED BY SPILLAGE OR LEAKAGE OF PRODUCTS.
7. THE CONTRACTOR SHALL MODIFY AS REQUIRED THE CURRENT APPROVED SWPPP/EROSION CONTROL PLANS FOR EACH PHASE OF THE PROJECT OR AS CONSTRUCTION ACTIVITIES PROGRESS THROUGH THE DURATION OF THE CONTRACT. THESE MODIFICATIONS SHALL BE REPORTED AND COORDINATED WITH BOTH THE QSD AND THE QSP. ANY MODIFICATIONS TO THE OVERALL DURATION OF CONSTRUCTION SCHEDULE FROM THAT AS SHOWN ON THE CURRENT SWPPP, SHALL ALSO BE REPORTED TO THE QSD. THE QSD SHALL THEN BE REQUIRED TO FILE AN EXTENSION OF CONSTRUCTION OR COI, (CHANGE OF INFORMATION), WITH THE STATE WATER RESOURCE CONTROL BOARD. ALL BMP'S SHALL BE MAINTAINED YEAR ROUND TO THE SATISFACTION OF THE QSD AND QSP.
8. CONTRACTOR SHALL PROTECT ALL EXISTING DRAIN INLETS WITHIN A 500-FT RADIUS FROM THE CENTER OF THE SITE TO PREVENT NON-STORMWATER RUNOFF FROM ENTERING THE STORM DRAIN SYSTEM.
9. FOR EROSION CONTROL GENERAL NOTES, AND MISCELLANEOUS REQUIREMENTS, SEE SHEET C-6.1.

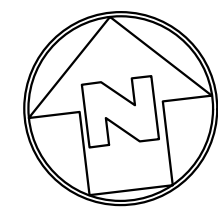

EROSION CONTROL PLAN



SCALE: 1"=40'

FACILITY:

4921 CEDAR AVENUE
EL MONTE, CALIFORNIA 91732

PROJECT:

EMUSD ARROYO HIGH SCHOOL - RELOCATING
EXISTING PORTABLE

SHEET NAME:

EROSION CONTROL PLAN

ADDENDUM

FILE NO.: 19-H10	A NO.: 03-123641
DATE: 2026.05.18	CLIENT PROJ NO: 3361-008-102

SHEET:

C-6.0

THIS LINE SHOWN ABOVE THE
DASHED LINE INDICATES THE
LIMIT OF THE ORIGINAL GRADE

GENERAL NOTES:

1. IN CASE OF EMERGENCY, CALL: CONTRACTOR NAME _____
PHONE NUMBER: _____
2. A STAND-BY CREW FOR EMERGENCY WORK SHALL BE AVAILABLE AT ALL TIMES DURING THE RAINY SEASON (NOVEMBER 1 TO APRIL 15). NECESSARY MATERIALS SHALL BE AVAILABLE ON-SITE AND STOCKPILED AT CONVENIENT LOCATIONS TO FACILITATE RAPID CONSTRUCTION OF EMERGENCY DEVICES WHEN RAIN IS IMMINENT.
3. EROSION CONTROL DEVICES SHOWN ON THIS PLAN MAY BE REMOVED WHEN APPROVED BY THE BUILDING OFFICIAL IF THE GRADING OPERATION HAS PROGRESSED TO THE POINT WHERE THEY ARE NO LONGER REQUIRED.
4. GRADED AREAS ADJACENT TO FILL SLOPES LOCATED AT THE SITE PERIMETER MUST DRAIN AWAY FROM THE TOP OF SLOPE AT THE CONCLUSION OF EACH WORKING DAY. ALL LOOSE SOILS AND DEBRIS THAT MAY CREATE A POTENTIAL HAZARD TO OFF-SITE PROPERTY SHALL BE STABILIZED OR REMOVED FROM THE SITE ON A DAILY BASIS.
5. ALL SILT AND DEBRIS SHALL BE REMOVED FROM ALL DEVICES WITHIN 24 HOURS AFTER EACH RAINSTORM AND BE DISPOSED OF PROPERLY.
6. A GUARD SHALL BE POSTED ON SITE WHEREVER THE DEPTH OF WATER IN ANY DEVICE EXCEEDS TWO FEET. THE DEVICE SHALL BE DRAINED OR PUMPED DRY WITHIN 24 HOURS AFTER EACH RAINSTORM. PUMPING AND DRAINING OF ALL BASINS AND DRAINAGE DEVICES MUST COMPLY WITH THE APPROPRIATE BMP FOR DEWATERING OPERATIONS.
7. THE PLACEMENT OF ADDITIONAL DEVICES TO REDUCE EROSION DAMAGE AND CONTAIN POLLUTANTS WITHIN THE SITE IS LEFT TO THE DISCRETION OF THE QSP. ADDITIONAL DEVICES AS NEEDED SHALL BE INSTALLED TO RETAIN SEDIMENTS AND OTHER POLLUTANTS ON SITE.
8. DESILTING BASINS MAY NOT BE REMOVED OR MADE INOPERABLE BETWEEN NOVEMBER 1 AND APRIL 15 OF THE FOLLOWING YEAR WITHOUT THE APPROVAL OF THE BUILDING OFFICIAL.
9. STORM WATER POLLUTION AND EROSION CONTROL DEVICES ARE TO BE MODIFIED, AS NEEDED, AS THE PROJECT PROGRESSES, THE DESIGN AND PLACEMENT OF THESE DEVICES IS THE RESPONSIBILITY OF THE FIELD ENGINEER. PLANS REPRESENTING CHANGES MUST BE SUBMITTED FOR APPROVAL IF REQUESTED BY THE BUILDING OFFICIAL.
10. EVERY EFFORT MUST BE MADE TO ELIMINATE THE DISCHARGE OF NONSTORM WATER FROM THE PROJECT SITE AT ALL TIMES.
11. ERODED SEDIMENTS AND OTHER POLLUTANTS MUST BE RETAINED ON-SITE AND MAY NOT BE TRANSPORTED FROM THE SITE VIA SHEET FLOW, SWALES, AREA DRAINS, NATURAL DRAINAGE COURSES, OR WIND.
12. STOCKPILES OF EARTH AND OTHER CONSTRUCTION-RELATED MATERIALS MUST BE PROTECTED FROM BEING TRANSPORTED FROM THE SITE BY THE FORCES OF WIND OR WATER.
13. FUELS, OILS, SOLVENTS, AND OTHER TOXIC MATERIALS MUST BE STORED IN ACCORDANCE WITH THEIR LISTINGS AND ARE NOT TO CONTAMINATE THE SOILS AND SURFACE WATERS. ALL APPROVED STORAGE CONTAINERS ARE TO BE PROTECTED FROM THE WEATHER. SPILLS MUST BE CLEANED UP IMMEDIATELY AND DISPOSED OF IN A PROPER MANNER. SPILLS MAY NOT BE WASHED INTO THE DRAINAGE SYSTEM.
14. EXCESS OR WASTE CONCRETE MAY NOT BE WASTED INTO THE PUBLIC WAY OR ANY OTHER DRAINAGE SYSTEM. PROVISIONS SHALL BE MADE TO RETAIN CONCRETE WASTES ON-SITE UNTIL THEY CAN BE DISPOSED OF AS SOLID WASTE.
15. DEVELOPERS/CONTRACTORS ARE RESPONSIBLE TO INSPECT ALL EROSION CONTROL DEVICES AND BMPs ARE INSTALLED AND FUNCTIONING PROPERLY IF THERE IS A 40% CHANCE OF 0.25 INCHES OR GREATER OF PREDICTED PRECIPITATION, AND AFTER ACTUAL PRECIPITATION. A CONSTRUCTION SITE INSPECTION CHECKLIST AND INSPECTION LOG SHALL BE MAINTAINED AT THE PROJECT SITE AT ALL TIMES AND AVAILABLE FOR REVIEW BY THE BUILDING OFFICIAL (COPIES OF SELF-INSPECTION CHECKLIST AND INSPECTION LOGS ARE AVAILABLE UPON REQUEST). AT HIS/HER EXPENSE THE CONTRACTOR SHALL BE RESPONSIBLE TO PROVIDE A QUALIFIED SWPPP PRACTITIONER FOR THE DURATION OF THE PROJECT.
16. TRASH AND CONSTRUCTION-RELATED SOLID WASTES MUST BE DEPOSITED INTO A COVERED RECEPTACLE TO PREVENT CONTAMINATION OF RAINWATER AND DISPERSAL BY WIND.
17. SEDIMENTS AND OTHER MATERIALS MAY NOT BE TRACKED FROM THE SITE BY VEHICLE TRAFFIC. THE CONSTRUCTION ENTRANCE ROADWAYS MUST BE STABILIZED SO AS TO INHIBIT SEDIMENTS FROM BEING DEPOSITED INTO THE PUBLIC WAY. ACCIDENTAL DEPOSITIONS MUST BE SWEEPED UP IMMEDIATELY AND MAY NOT BE WASHED DOWN BY RAIN OR OTHER MEANS.
18. ANY SLOPES WITH DISTURBED SOILS OR DENUDED OF VEGETATION MUST BE STABILIZED SO AS TO INHIBIT EROSION BY WIND AND WATER.
19. AS THE ENGINEER OF RECORD, I HAVE SELECTED APPROPRIATE BMPs TO EFFECTIVELY MINIMIZE THE NEGATIVE IMPACTS OF THIS PROJECT'S CONSTRUCTION ACTIVITIES ON STORM WATER QUALITY. THE PROJECT OWNER AND CONTRACTOR ARE AWARE THAT THE SELECTED BMPs MUST BE INSTALLED, MONITORED, AND MAINTAINED TO ENSURE THEIR EFFECTIVENESS. THE BMPs NOT SELECTED FOR IMPLEMENTATION ARE REDUNDANT OR DEEMED NOT APPLICABLE TO THE PROPOSED CONSTRUCTION QUALITY."
20. THE FOLLOWING BMPs AS OUTLINED IN, BUT NOT LIMITED TO, THE "CALIFORNIA STORMWATER BEST MANAGEMENT PRACTICES HANDBOOK" - JANUARY 2003, OR THE LATEST REVISED EDITION, MAY APPLY DURING THE CONSTRUCTION OF THIS PROJECT (ADDITIONAL MEASURES MAY BE REQUIRED IF DEEMED APPROPRIATE BY THE PROJECT ENGINEER OR THE BUILDING OFFICIAL). _____
BUILDING OFFICIAL SIGNATURE

EROSION CONTROL

EC1 - SCHEDULING
EC2 - PRESERVATION OF EXISTING VEGETATION
EC3 - HYDRAULIC MULCH
EC4 - HYDROSEEDING
EC5 - SOIL BINDERS
EC6 - STRAW MULCH
EC7 - GEOTEXTILES AND MATS
EC8 - WOOD MULCHING
EC9 - EARTH DIKES AND DRAINAGE SWALES
EC10 - VELOCITY DISSIPATION DEVICES
EC11 - SLOPE DRAINS
EC12 - STREAMBANK STABILIZATION
EC13 - RESERVED
EC14 - COMPOST BLANKETS
EC15 - SOIL PREPARATION/ROUGHENING
EC16 - NON-VEGETATED STABILIZATION

TEMPORARY SEDIMENT CONTROL

SE1 - SILT FENCE
SE2 - SEDIMENT BASIN
SE3 - SEDIMENT TRAP
SE4 - CHECK DAM
SE5 - FIBER ROLLS
SE6 - GRAVEL BAG BERM
SE7 - STREET SWEEPING AND VACUUMING
SE8 - GRAVEL BAG BARRIER
SE9 - STRAW BALE BARRIER
SE10 - STORM DRAIN INLET PROTECTION
SE11 - ACTIVE TREATMENT SYSTEMS
SE12 - TEMPORARY SILT DIKE
SE13 - COMPOST SOCKS & BERMS
SE14 - BIOFILTERS BAGS

WIND EROSION CONTROL

WE1 - WIND EROSION CONTROL

EQUIPMENT TRACKING CONTROL


TC1 - STABILIZED CONSTRUCTION ENTRANCE EXIT
TC2 - STABILIZED CONSTRUCTION ROADWAY
TC3 - ENTRANCE/OUTLET TIRE WASH

NON-STORMWATER MANAGEMENT

NS1 - WATER CONSERVATION PRACTICES
NS2 - DEWATERING OPERATIONS
NS3 - PAVING AND GRINDING OPERATIONS
NS4 - TEMPORARY STREAM CROSSING
NS5 - CLEARWATER DIVERSION
NS6 - ILLIOT CONNECTION/DISCHARGE
NS7 - POTABLE WATER/IRRIGATION
NS8 - VEHICLE AND EQUIPMENT CLEANING
NS9 - VEHICLE AND EQUIPMENT FUELING
NS10 - VEHICLE AND EQUIPMENT MAINTENANCE
NS11 - PILE DRIVING OPERATIONS
NS12 - CONCRETE CURING
NS13 - CONCRETE FINISHING
NS14 - MATERIAL AND EQUIPMENT USE
NS15 - DEMOLITION ADJACENT TO WATER
NS16 - TEMPORARY BATCH PLANTS

WASTE MANAGEMENT & MATERIAL POLLUTION CONTROL


WM1 - MATERIAL DELIVERY AND STORAGE
WM2 - MATERIAL USE
WM3 - STOCKPILE MANAGEMENT
WM4 - SPILL PREVENTION AND CONTROL
WM5 - SOLID WASTE MANAGEMENT
WM6 - HAZARDOUS WASTE MANAGEMENT
WM7 - CONTAMINATION SOIL MANAGEMENT
WM8 - CONCRETE WASTE MANAGEMENT
WM9 - SANITARY/SEPTIC WASTE MANAGEMENT
WM10 - LIQUID WASTE MANAGEMENT

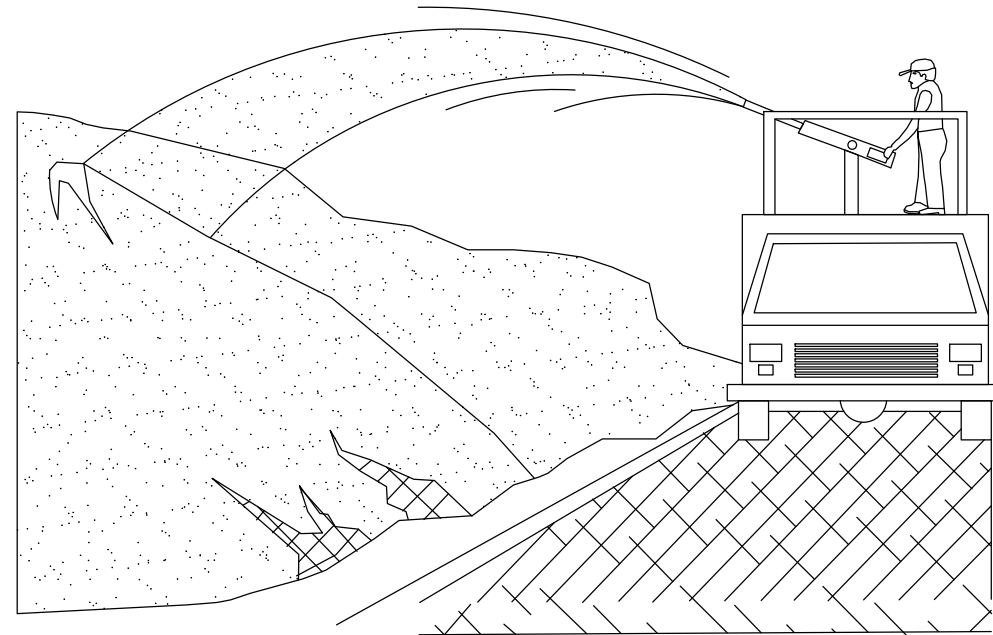

NOTES:

1. SOIL/SLOPE STABILIZATION PRACTICES SHALL BE DESIGNED TO PRESERVE EXISTING VEGETATION WHERE FEASIBLE AND TO REVEGETATE OPEN AREAS AS SOON AS FEASIBLE AFTER GRADING. THESE CONTROL PRACTICES SHALL INCLUDE TEMPORARY SEEDING, PERMANENT SEEDING, MULCHING, SOD STABILIZATION, VEGETATIVE BUFFER STRIPS, PROTECTION OF TREES, OR OTHER SOIL STABILIZATION PRACTICES.
2. SOIL STABILIZATION SHALL BE IMPLEMENTED ON ALL INACTIVE DISTURBED AREAS FROM NOVEMBER 1 THRU APRIL 15 AND ON ALL DISTURBED AREAS DURING A RAIN EVENT OR POTENTIAL RAIN.
3. STABILIZATION PRACTICES SHALL CONTROL/PREVENT EROSION FROM THE FORCES OF WIND AND WATER.
4. STABILIZATION PRACTICES SHALL BE IMPLEMENTED IN CONJUNCTION WITH SEDIMENT TRAPPING/FILTERING PRACTICES AND PRACTICES TO REDUCE THE TRACKING OF SEDIMENT ONTO PAVED ROADS.
5. WHEN USING STRAW MULCHING, THE MINIMUM APPLICATION SHALL BE 2 TONS/ACRE. MULCH MUST BE ANCHORED IMMEDIATELY TO MINIMIZE LOSS BY WIND OR WATER.
6. WHEN USING HYDROSEEDING/MULCHING, THE MINIMUM APPLICATION OF FIBER FIBER SHALL BE 1,500 LBS/ACRE, THAT DOES NOT CONTAIN MORE THAN 50 PERCENT NEWSPRINT.
7. FOR SEEDING RECOMMENDATIONS, USDA, NATURAL RESOURCES CONSERVATION SERVICE.

3 EROSION CONTROL NOT TO SCALE

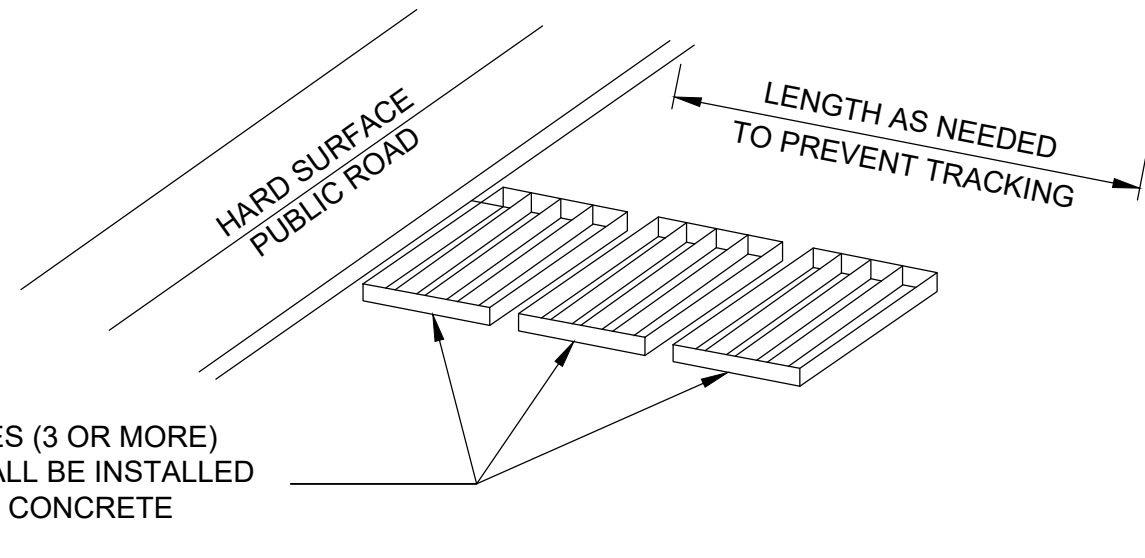


NOTES:

1. SEDIMENTS AND OTHER MATERIALS SHALL NOT BE TRACKED FROM THE SITE BY VEHICLE TRAFFIC. THE CONSTRUCTION ENTRANCE ROADWAYS SHALL BE STABILIZED SO AS TO PREVENT SEDIMENTS FROM BEING DEPOSITED INTO THE PUBLIC ROADS. DEPOSITIONS MUST BE SWEEPED UP IMMEDIATELY AND MAY NOT BE WASHED DOWN BY RAIN OR OTHER MEANS INTO THE STORM DRAIN SYSTEM.
2. STABILIZED CONSTRUCTION ENTRANCE SHALL BE:
 - A. LOCATED AT ANY POINT WHERE TRAFFIC WILL BE ENTERING OR LEAVING A CONSTRUCTION SITE RD OR FROM A PUBLIC RIGHT OF WAY, STREET, ALLEY, AND SIDEWALK OR PARKING AREA.
 - B. A SERIES OF STEEL PLATES WITH "RUMBLE STRIPS", AND/OR MIN 4" COARSE AGGREGATE WITH LENGTH, WIDTH & THICKNESS AS NEEDED TO ADEQUATELY PREVENT ANY TRACKING ONTO PAVED SURFACES.
3. ADDING A WASH RACK WITH A SEDIMENT TRAP LARGE ENOUGH TO COLLECT ALL WASH WATER CAN GREATLY IMPROVE EFFICIENCY.
4. ALL VEHICLES ACCESSING THE CONSTRUCTION SITE SHALL UTILIZE THE STABILIZED CONSTRUCTION ENTRANCE SITES.

STREET MAINTENANCE

1. REMOVE ALL SEDIMENT DEPOSITED ON PAVED ROADWAYS IMMEDIATELY.
2. SWEEP PAVED AREAS THAT RECEIVE CONSTRUCTION TRAFFIC WHENEVER SEDIMENT BECOMES VISIBLE.
3. PAVEMENT WASHING WITH WATER IS PROHIBITED IF IT RESULTS IN A DISCHARGE TO THE STORM DRAIN SYSTEM.


4 STABILIZED CONSTRUCTION ENTRANCE / EXIT NOT TO SCALE

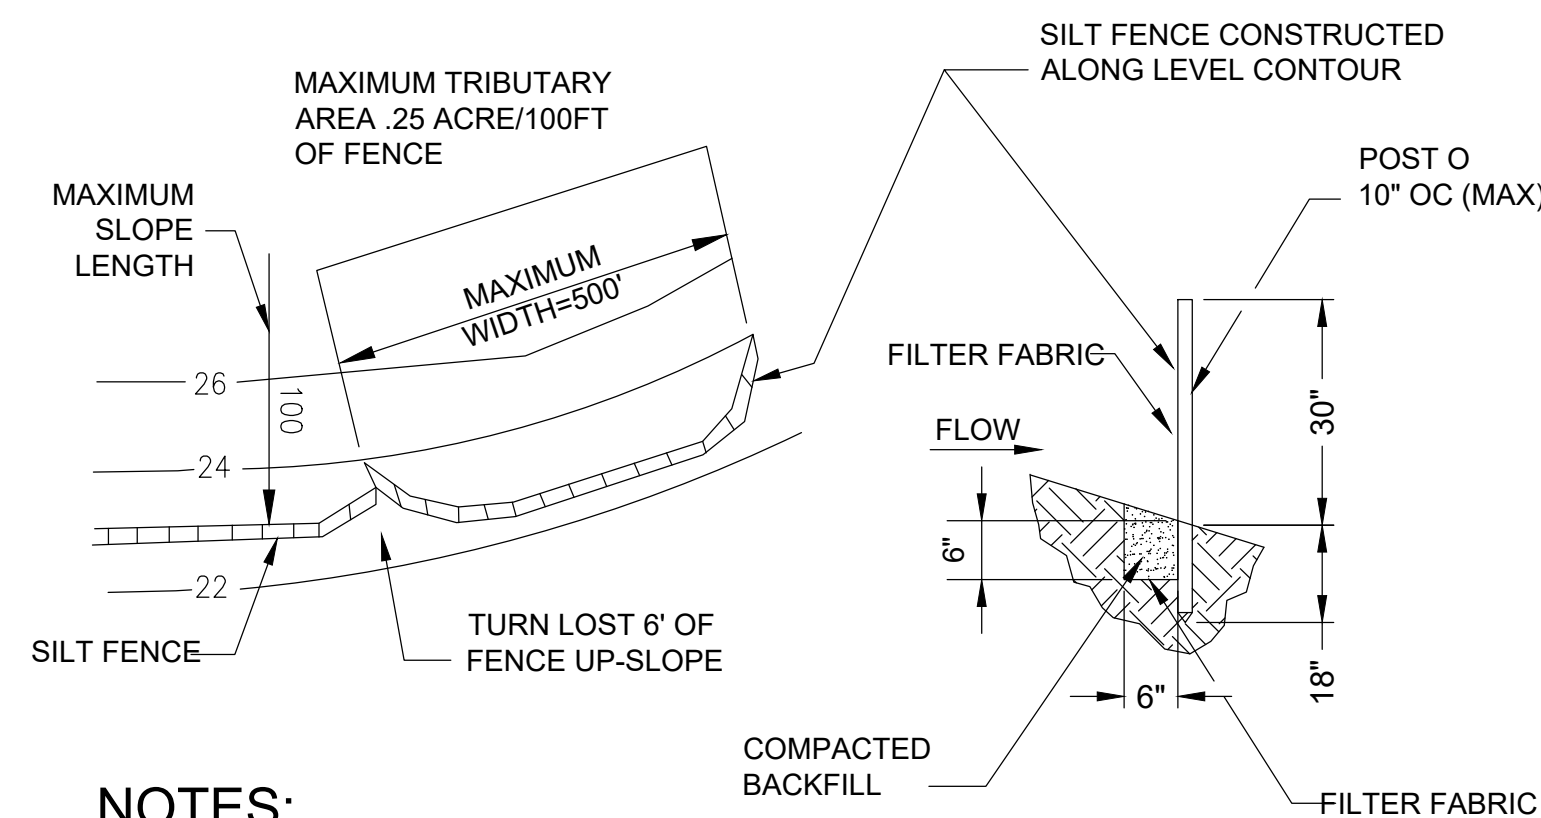

NOTES:

1. CONSTRUCT THE SILT FENCE ALONG A LEVEL CONTOUR.
2. SILT FENCES SHALL REMAIN IN PLACE UNTIL THE DISTURBED AREA IS PERMANENTLY STABILIZED.
3. PROVIDE SUFFICIENT ROOM FOR RUNOFF TO POND BEHIND THE FENCE AND ALLOW SEDIMENT REMOVAL EQUIPMENT TO PASS BETWEEN THE SILT FENCE AND TOE OF SLOPE OR OTHER OBSTRUCTIONS. ABOUT 1200 SQ. FT. OF PONDING AREA SHALL BE PROVIDED FOR EVERY ACRE DRAINING TO THE FENCE.
4. TURN THE ENDS OF THE FILTER FENCE UPHILL TO PREVENT STORMWATER FROM FLOWING AROUND THE FENCE.
5. LEAVE AN UNDISTURBED OR STABILIZED AREA IMMEDIATELY DOWNSLOPE FROM THE FENCE.
6. DO NOT PLACE IN LIVE STREAM OR INTERMITTENTLY FLOWING CHANNELS.
7. WHEN STANDARD FILTER FABRIC IS USED, A WIRE MESH SUPPORT FENCE SHALL BE FASTENED SECURELY TO THE UPSLOPE SIDE OF THE POSTS USING HEAVY-DUTY WIRE STAPLES AT LEAST 1 INCH LONG. TIE WIRES OR HOG RINGS.


5 SILT FENCE NOT TO SCALE

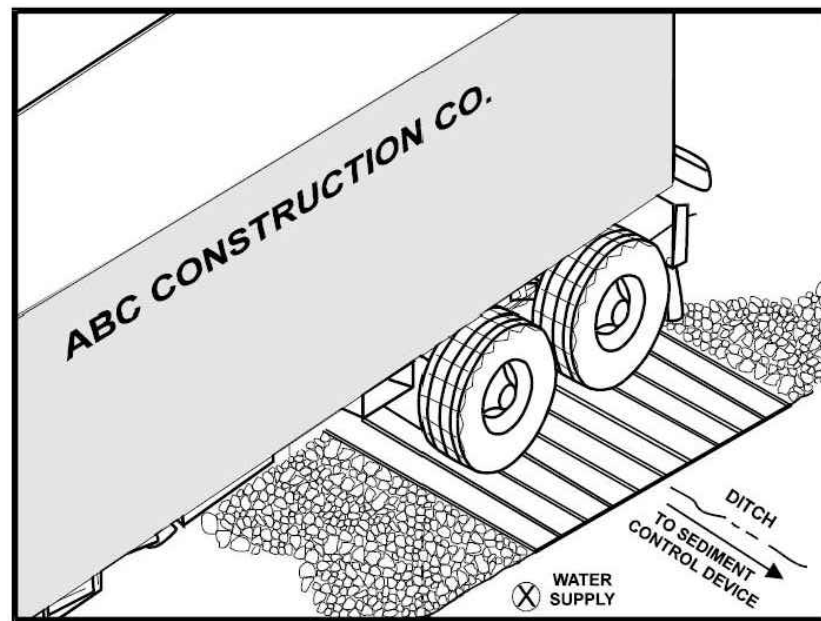

NOTES:

1. THE TIRE WASH REQUIRES A SUPPLY OF WASH WATER.
2. A TURNOUT OR DOUBLEWIDE EXIT IS REQUIRED TO AVOID HAVING ENTERING VEHICLES DRIVE THROUGH THE WASH AREA.
3. DO NOT USE WHERE WET TIRE TRUCKS LEAVING THE SITE LEAVE THE ROAD DANGEROUSLY SLICK.
4. INCORPORATE WITH A STABILIZED CONSTRUCTION ENTRANCE/EXIT.
5. CONSTRUCT ON LEVEL GROUND WHEN POSSIBLE. ON A PAD OF COARSE AGGREGATE GREATER THAN 3 IN. BUT SMALLER THAN 6 IN. A GEOTEXTILE FABRIC SHOULD BE PLACED BELOW THE AGGREGATE.
6. WASH RACK SHOULD BE DESIGNED AND CONSTRUCTED/MANUFACTURED FOR ANTICIPATED TRAFFIC LOADS.


6 ENTRANCE/OUTLET TIRE WASH NOT TO SCALE

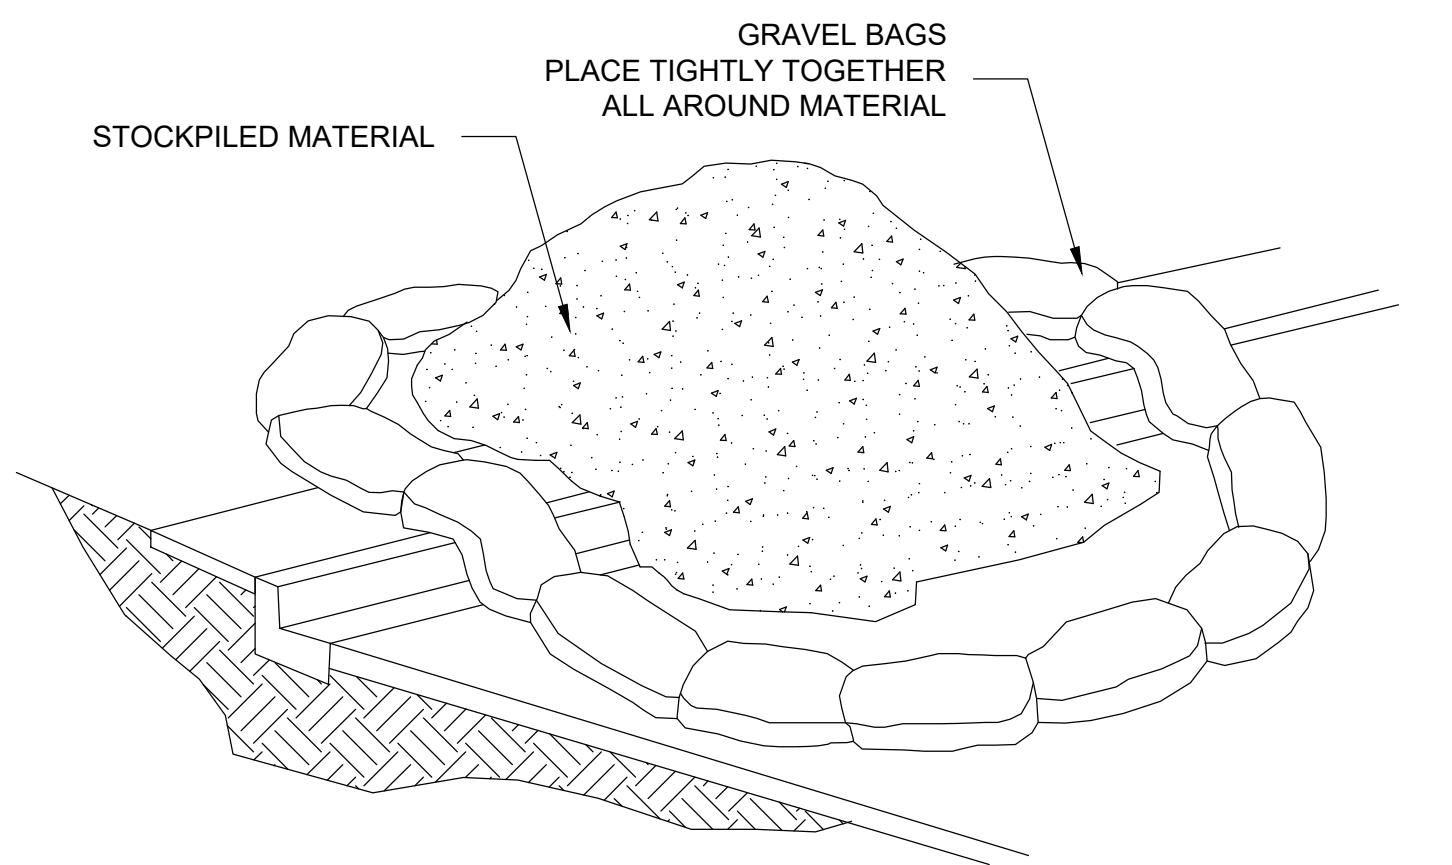

NOTES:

1. DIRT AND OTHER CONSTRUCTION RELATED MATERIALS PLACED IN THE STREET OR ON OTHER IMPERVIOUS SURFACES MUST BE CONTAINED WITH SANDBAGS OR OTHER MEASURES TO PREVENT TRANSPORT TO THE STORMDRAIN SYSTEM.
2. ANY CONSTRUCTION MATERIAL STORED OR STOCKPILED ON-SITE SHALL BE PROTECTED FROM BEING TRANSPORTED BY THE FORCE OF WIND OR WATER.


7 MATERIAL STORAGE NOT TO SCALE

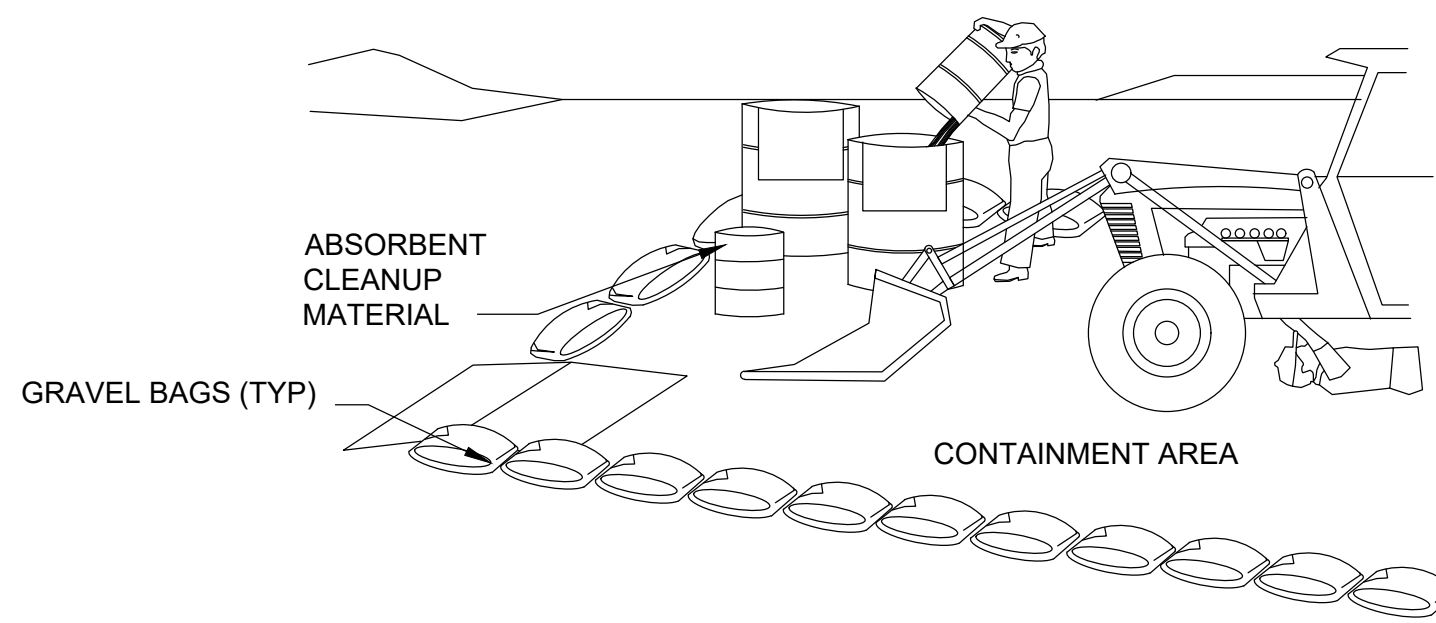

NOTES:

1. LEAKING VEHICLES AND EQUIPMENT SHALL NOT BE ALLOWED ON-SITE. EQUIPMENT AND VEHICLES SHALL BE INSPECTED FREQUENTLY FOR LEAKS AND SHALL BE REPAIRED IMMEDIATELY. CLEAN UP SPILLS AND LEAKS PROMPTLY WITH ABSORBENT; DO NOT FLUSH WITH WATER.
2. VEHICLES AND EQUIPMENT SHALL BE MAINTAINED AND REPAIRED ON-SITE ONLY IN DESIGNATED AREAS. PREVENT RUN-ON AND RUN-OFF FROM DESIGNATED AREAS. CONTAINMENT DEVICES SHALL BE PROVIDED AND AREAS SHALL BE COVERED IF NECESSARY.
3. DESIGNATE ON-SITE VEHICLE AND EQUIPMENT MAINTENANCE AREAS, WAY FROM STORM DRAIN INLETS AND WATERCOURSES.
4. ALWAYS USE SECONDARY CONTAINMENT, SUCH AS A DRAIN PAN OR DROP CLOTH, TO CATCH SPILLS AND LEAKS WHEN REMOVING OR CHANGING FLUIDS.
5. LEGALLY DISPOSE OF USED OILS, FLUIDS, AND LUBRICANTS.
6. PROVIDE SPILL CONTAINMENT DIKES OR SECONDARY CONTAINMENT AROUND STORED OIL, FUEL, AND CHEMICAL DRUMS.
7. MAINTAIN ON ADEQUATE SUPPLY OF ABSORBENT SPILL CLEANUP MATERIALS IN DESIGNATED AREA.

8 EQUIPMENT REPAIR/MAINTENANCE NOT TO SCALE

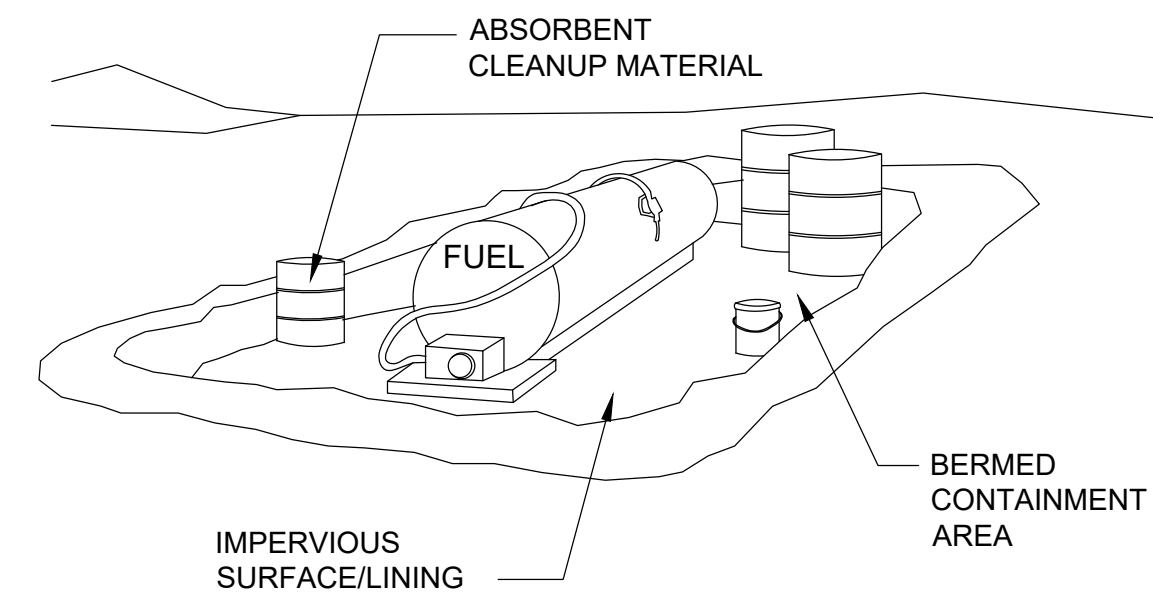

NOTE:

1. FUELING SHALL BE PERFORMED IN A DESIGNATED AREA, AWAY FROM COURSES. ABSORBENT CLEANUP MATERIAL SHALL BE ON SITE AND USED IMMEDIATELY IN THE EVENT OF A SPILL.

9 VEHICLE / EQUIPMENT FUELING NOT TO SCALE

OWNER STATEMENT OF UNDERSTANDING:

AS THE PROJECT OWNER OR AUTHORIZED AGENT OF THE OWNER, I HAVE READ AND UNDERSTAND THE REQUIREMENTS TO CONTROL STORM WATER POLLUTION FROM SEDIMENTS, EROSION, AND CONSTRUCTION MATERIALS, AND I CERTIFY THAT I WILL COMPLY WITH THESE REQUIREMENTS. I, OR MY REPRESENTATIVE, CONTRACTOR, DEVELOPER, OR ENGINEER, WILL MAKE CERTAIN THAT ALL BMP SHOWN ON THIS PLAN WILL BE FULLY IMPLEMENTED, AND ALL EROSION CONTROL DEVICES WILL BE KEPT CLEAN AND FUNCTIONING. PERIODIC INSPECTIONS OF THE BMPs WILL BE CONDUCTED AND A CURRENT LOG, SPECIFYING THE EXACT NATURE OF THE INSPECTION AND ANY REMEDIAL MEASURES, WILL BE KEPT AT THE CONSTRUCTION SITE AT ALL TIMES AND WILL BE AVAILABLE FOR THE REVIEW BY THE BUILDING OFFICIAL.

AS THE PROJECT OWNER OR AUTHORIZED AGENT OF THE OWNER, I CERTIFY THAT THIS DOCUMENT AND ALL ATTACHMENTS WERE PREPARED UNDER MY DIRECTION OR SUPERVISION IN ACCORDANCE WITH A SYSTEM DESIGNED TO ASSURE THAT QUALIFIED PERSONNEL PROPERLY GATHER AND EVALUATE THE INFORMATION SUBMITTED, BASED ON MY INQUIRY OF THE PERSON OR PERSONS WHO MANAGE THE SYSTEM OR THOSE PERSONS DIRECTLY RESPONSIBLE FOR GATHERING THE INFORMATION, TO THE BEST OF MY KNOWLEDGE AND BELIEF. THE INFORMATION SUBMITTED IS TRUE, ACCURATE, AND COMPLETE. I AM AWARE THAT SUBMITTING FALSE AND/OR INACCURATE INFORMATION, FAILING TO UPDATE THE LOCAL SWPPP TO REFLECT CURRENT CONDITIONS, OR FAILING TO PROPERLY AND/OR ADEQUATELY IMPLEMENT THE LOCAL SWPPP MAY RESULT IN REVOCATION OF GRADING AND/OR OTHER PERMITS OR OTHER SANCTIONS PROVIDED BY THE LAW."

OWNER OR AUTHORIZED REPRESENTATIVE (PERMITEE) _____ DATE _____

10 STATEMENT OF UNDERSTANDING

AGENCY APPROVAL:

REVIEWING AGENCIES
STAMP HERE



HMC Architects

3361008102


633 W. 5TH STREET, THIRD FLOOR,
LOS ANGELES, CA, 90071
213 542 8300 / www.hmcarchitects.com

ISSUE

DESCRIPTION DATE
ADDENDUM 01 09.18.2026

KEYNOTES

NOTES

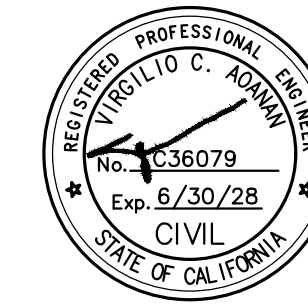

FACILITY:

4921 CEDAR AVENUE
EL MONTE, CALIFORNIA 91732

PROJECT:
EMUSD ARROYO HIGH SCHOOL - RELOCATING
EXISTING PORTABLE

SHEET NAME:

EROSION CONTROL DETAILS

ADDENDUM

FILE NO.: 19-H10 A NO.: 03-123641

DATE: 2026.05.18 CLIENT PROJ NO.: 3361-008-102

SHEET:

C-6.1



ARCHITECTURAL SITE PLAN 1
1" = 60'-0"

PLEASE RECYCLE

AGENCY APPROVAL: REVIEWING AGENCIES STAMP HERE



DESIGN FOR GOOD

HMC Architects

3361-008-102

633 W. 5TH STREET, THIRD FLOOR,
LOS ANGELES, CA 90071
213 542 8300 / www.hmcarchitects.com

ISSUE

DESCRIPTION

ADDENDUM 01

DATE

09.18.2026

KEYNOTES

22.08 (E) HIGH & LOW DRINKING FOUNTAIN | SEE REFERENCE

- NOTES
1. REFER TO SHEET G0.11 FOR TYPICAL SYMBOLS AND ABBREVIATIONS.
 2. REFER TO G-SERIES SHEETS FOR ADDITIONAL INFO AND CODE REQUIREMENTS.
 3. FOR ADDITIONAL ELEVATION CALLOUTS SEE ENLARGED PLANS.
 4. REFER TO PARTIAL PLANS FOR MORE INFORMATION. OVERALL PLANS ARE INTENDED TO PROVIDE CONTEXT FOR PARTIAL PLANS.

LEGEND

PARKING LOT STRIPING

FIRE LANE ACCESS

EXISTING BUILDINGS (S) IN SCOPE

EXISTING BUILDING(S) & STRUCTURE(S) NOT IN SCOPE

FACILITY:

4921 CEDAR AVE.
EL MONTE, CA 91732

PROJECT:

EMUSD ARROYO HS - RELOCATION OF EXISTING PORTABLES

SHEET NAME:




PROJECT SITE PLAN

ADDENDUM




DATE: 2026.03.12

CLIENT PROJ NO: 3361-008-102


SHEET:

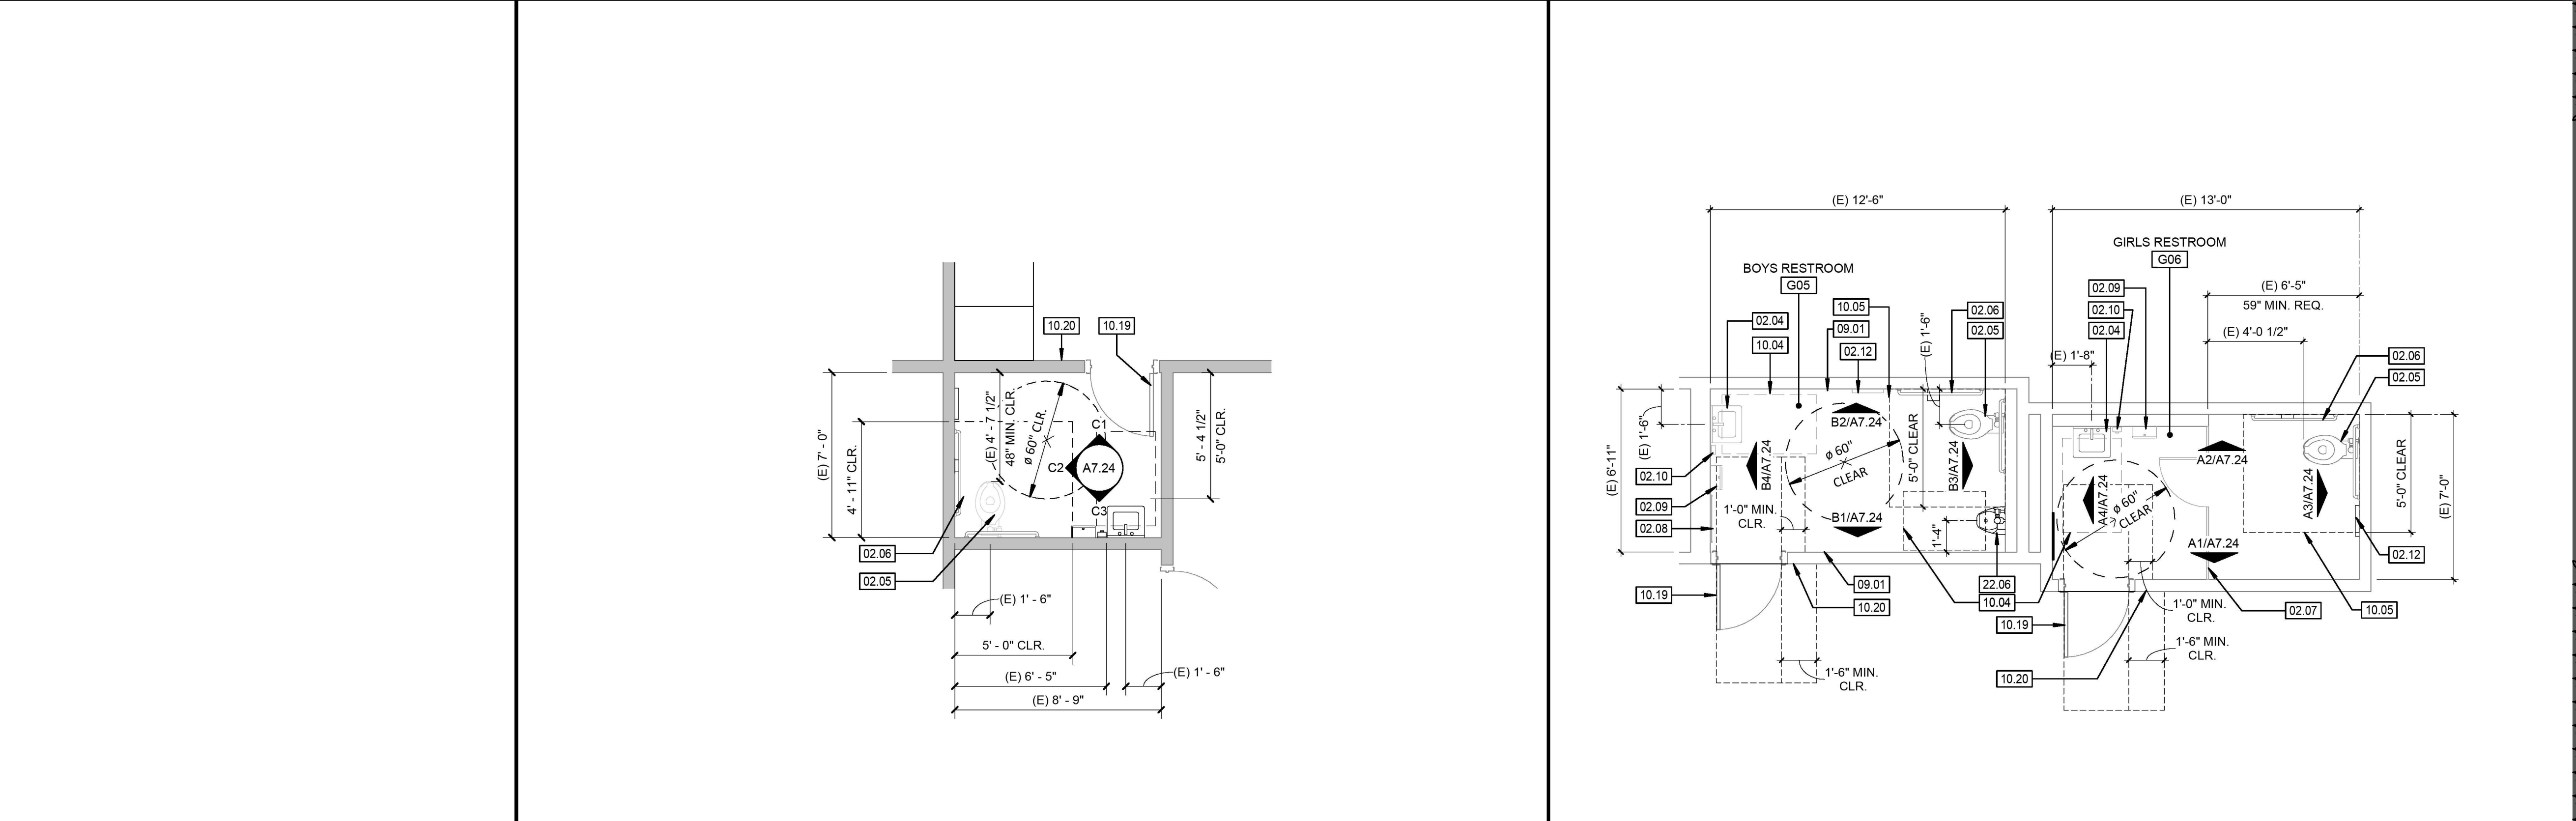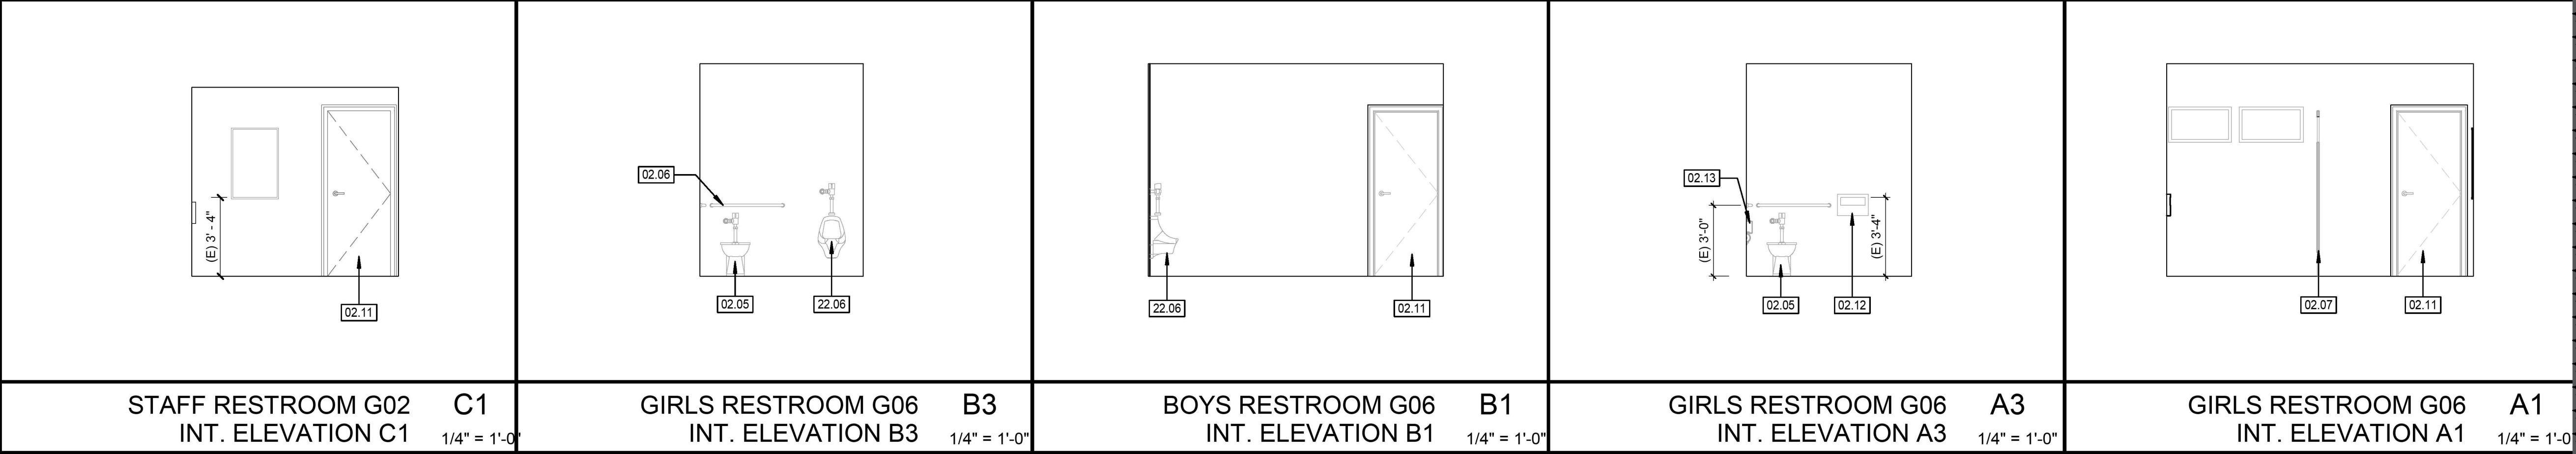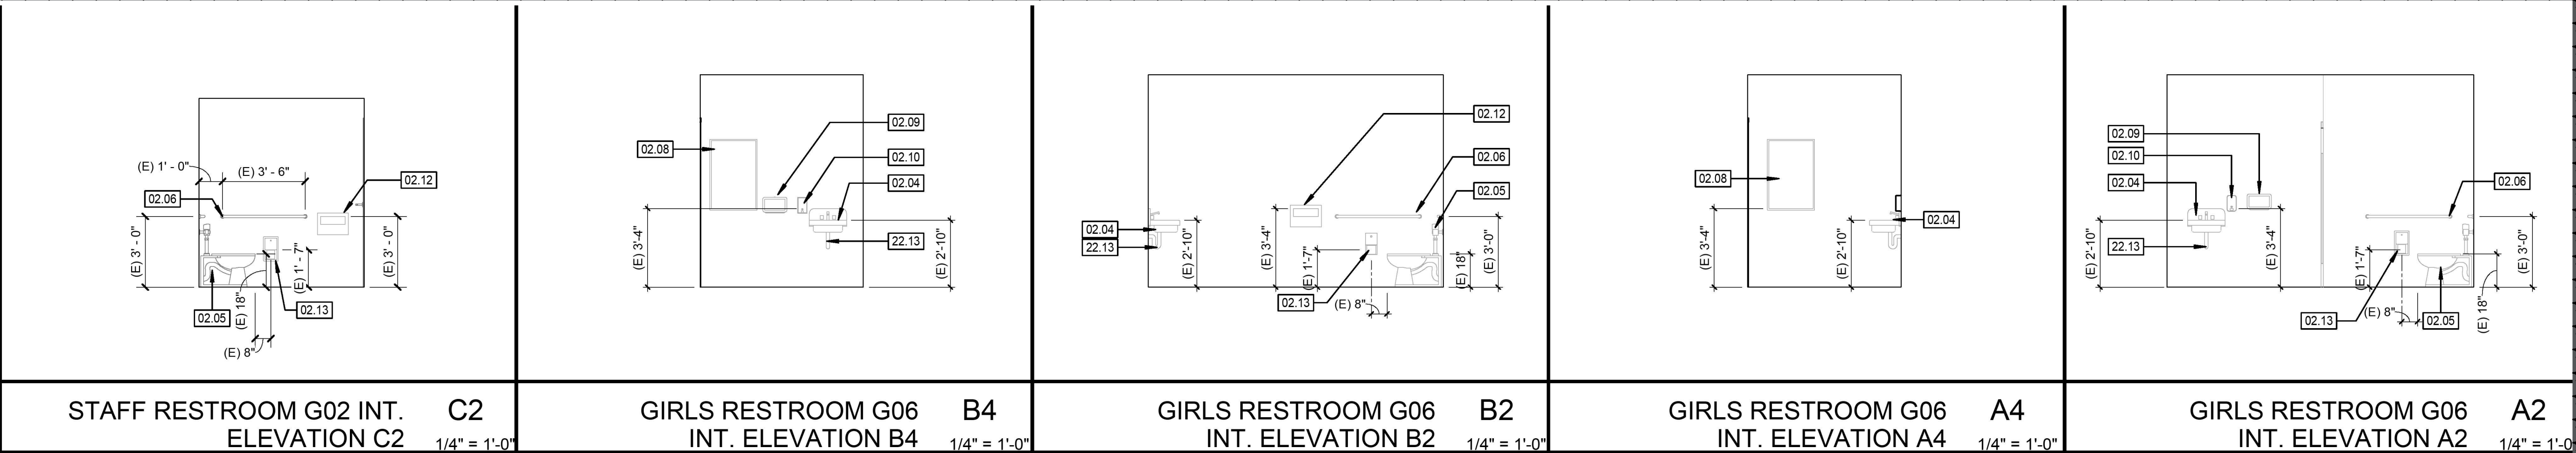

UNIT G1 - STAFF RESTROOM (ROOM G02) 4 1/4" = 1'-0"

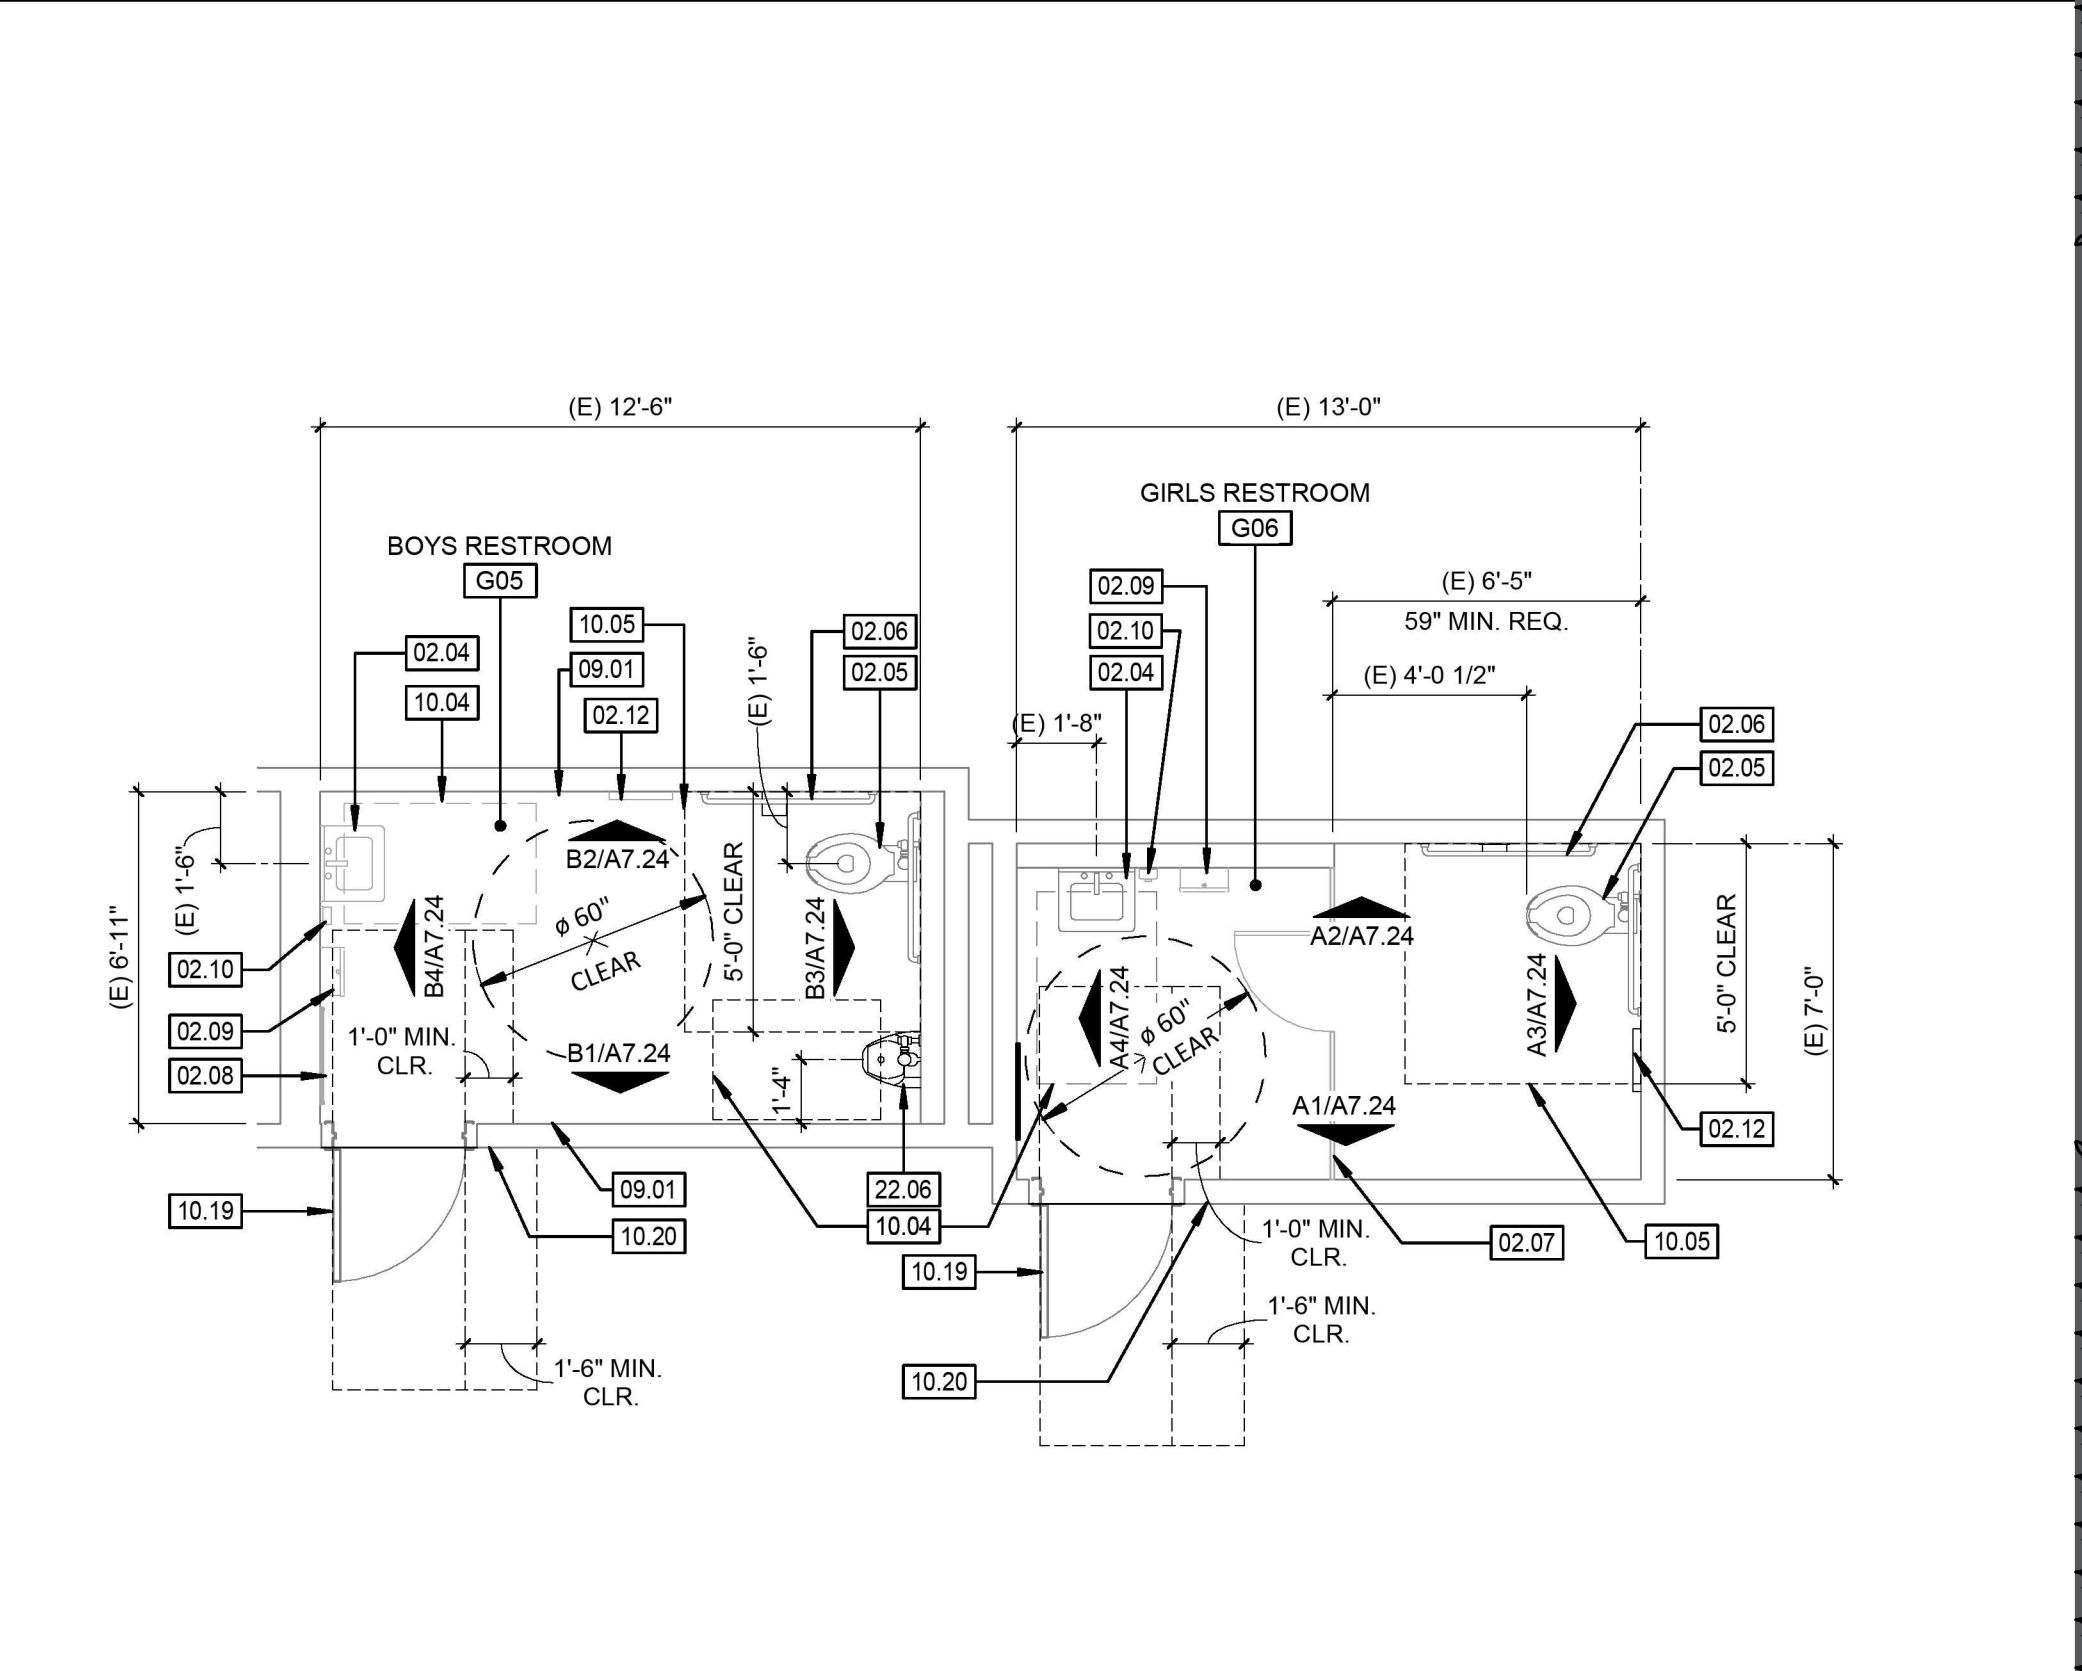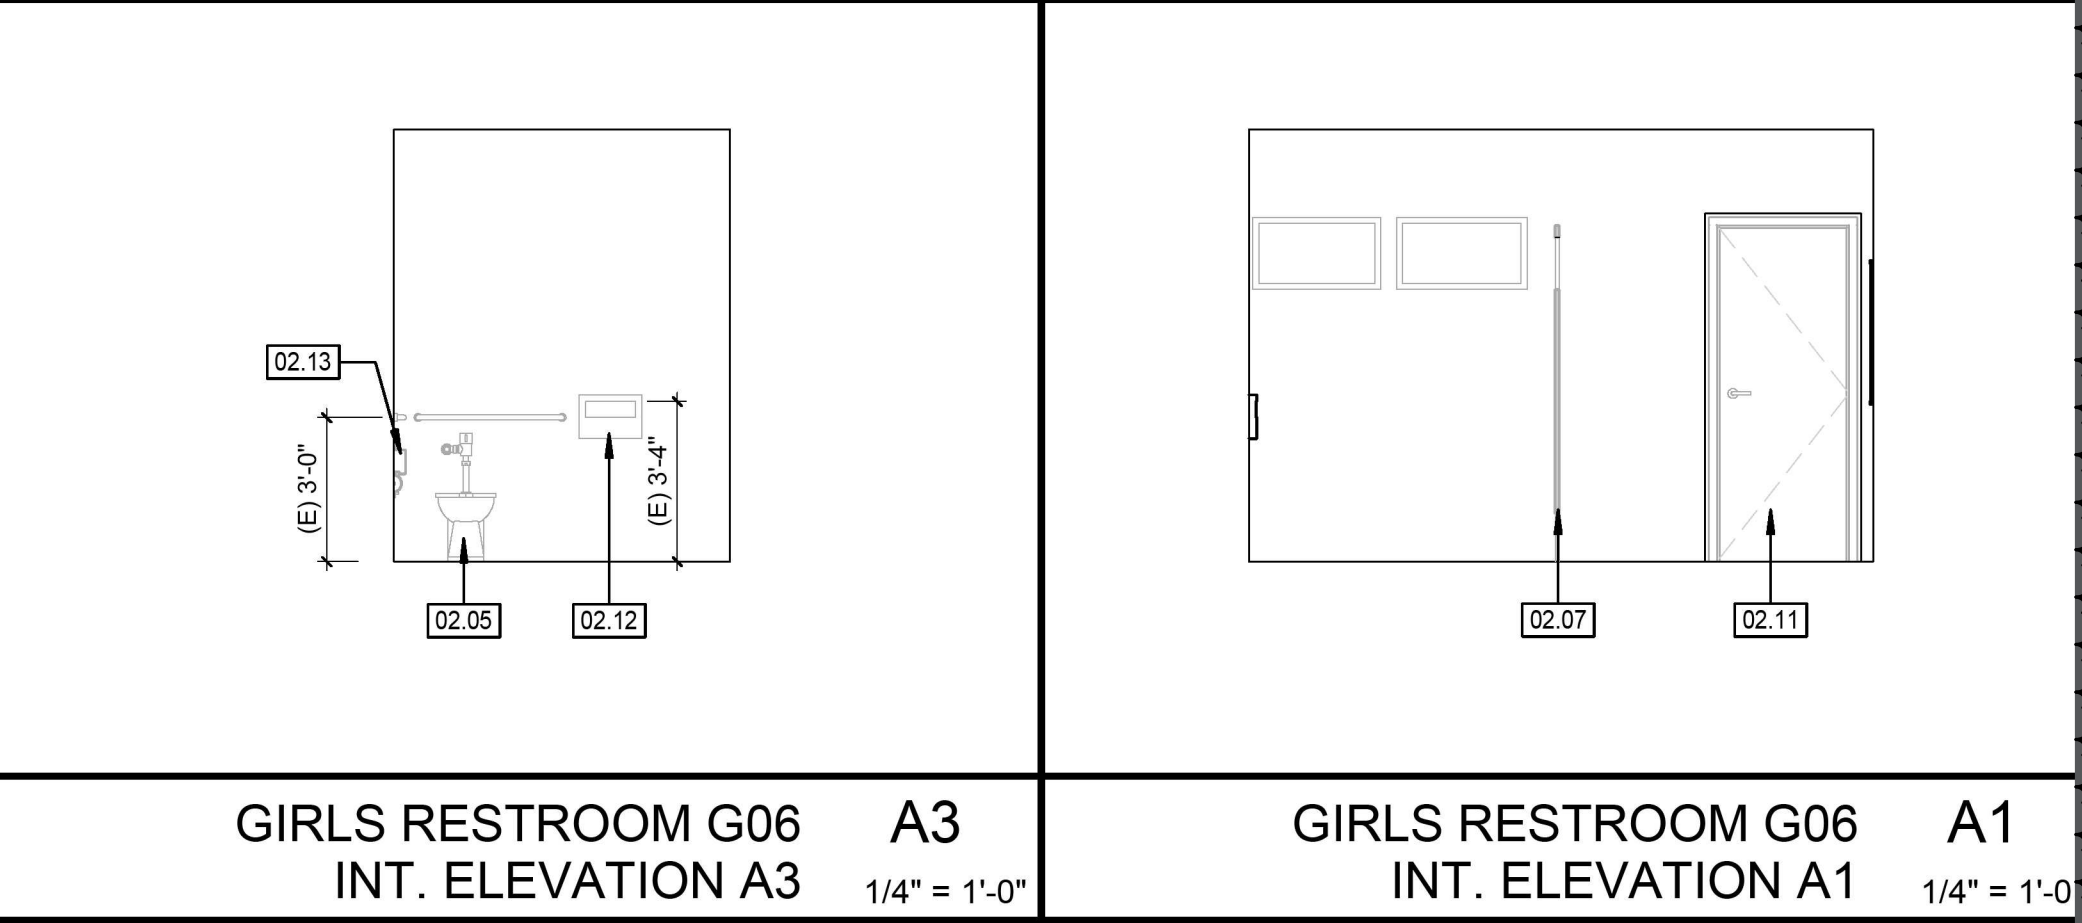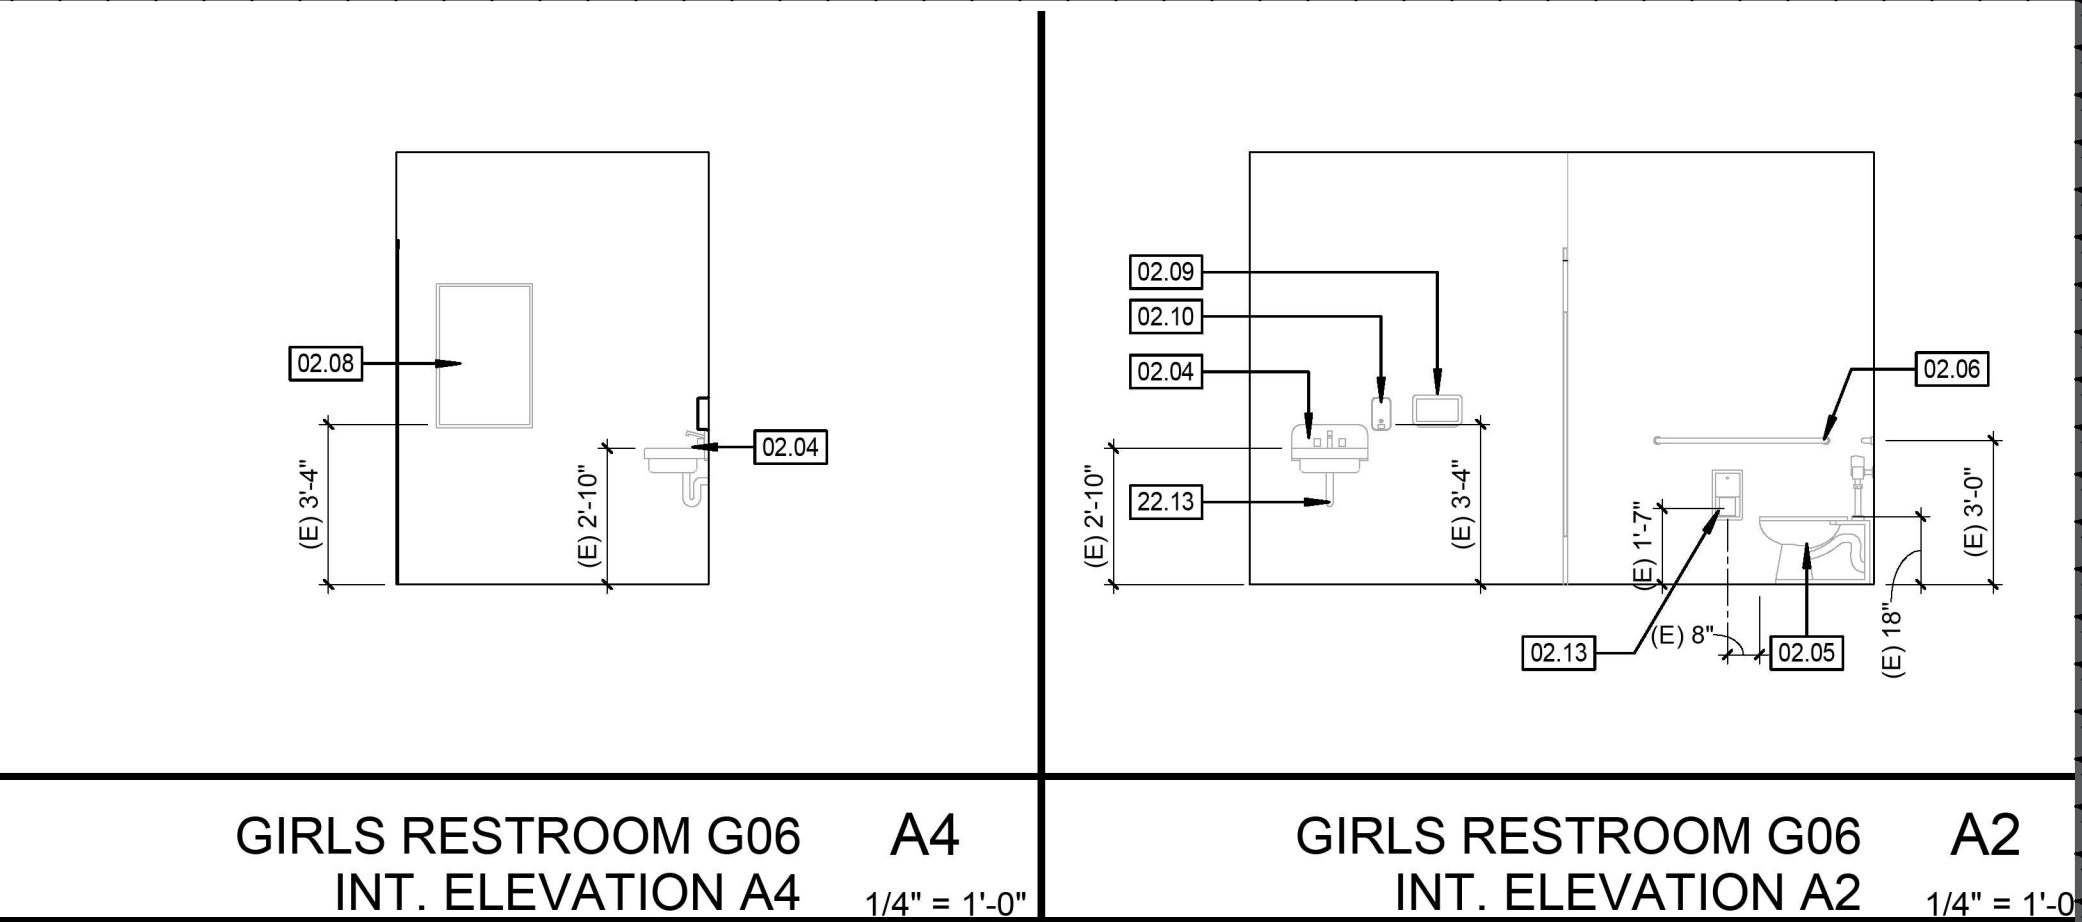

PROPOSED UNIT G2 - BOYS AND GIRLS RESTROOMS 2 1/4" = 1'-0"

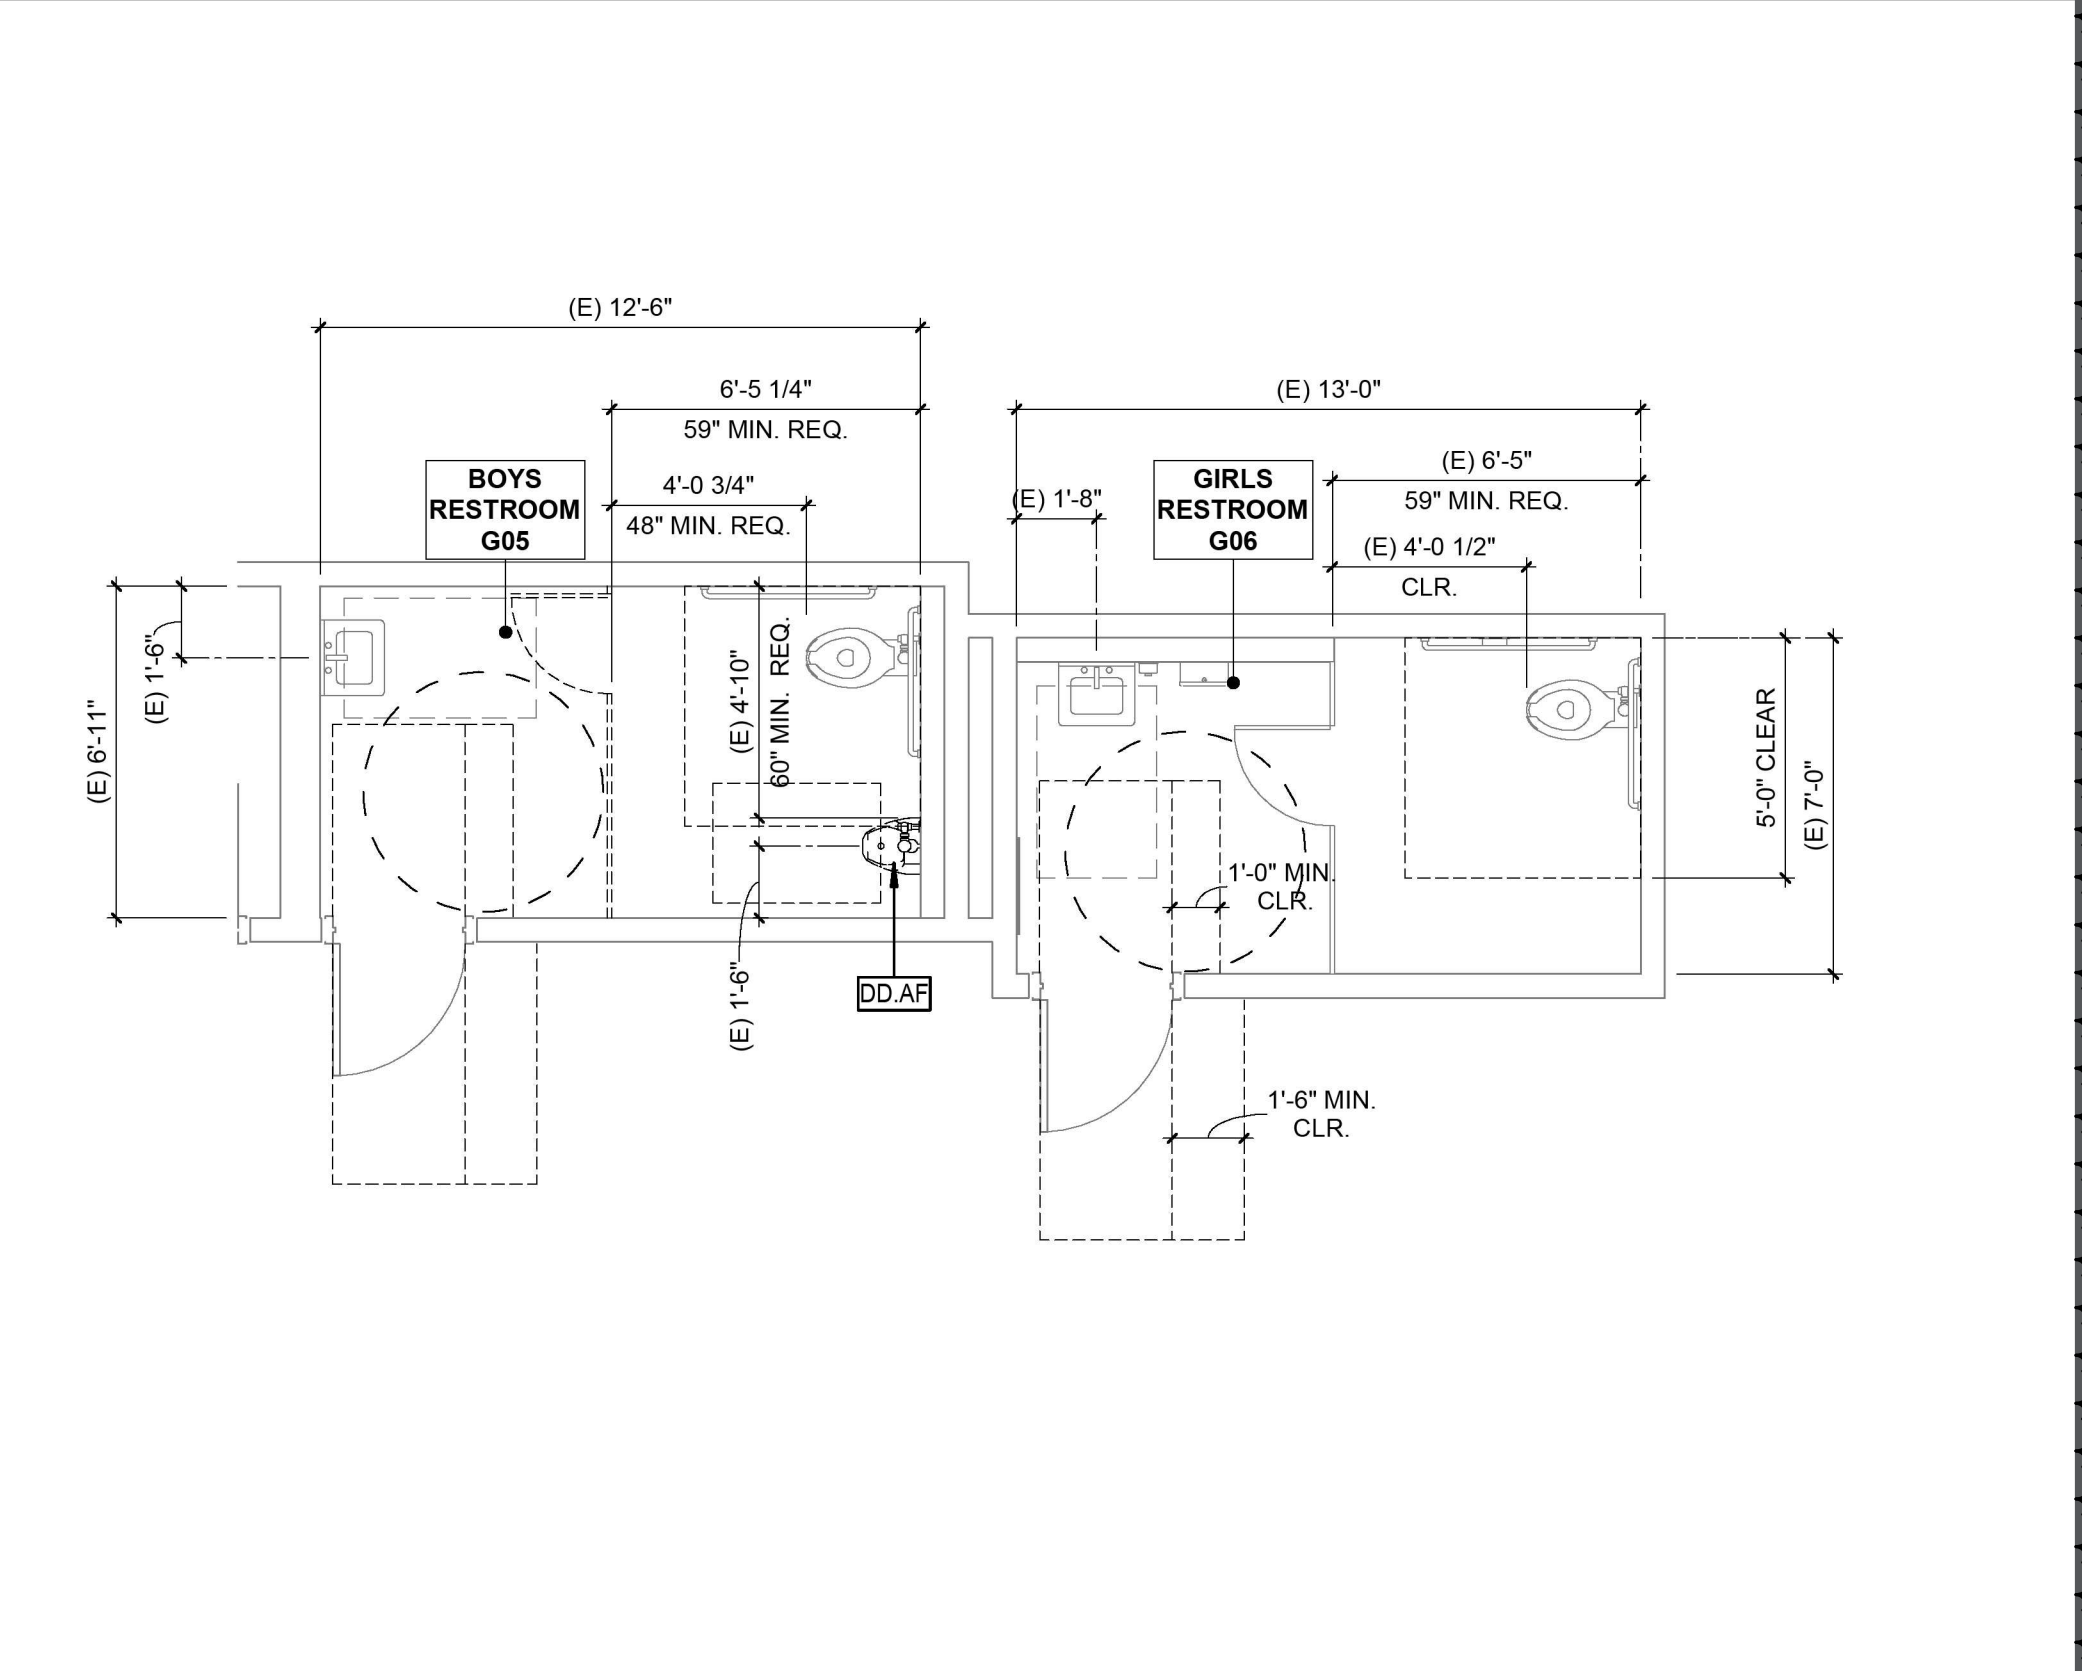

EXISTING / DEMO UNIT G2 - BOYS AND GIRLS RESTROOMS 1 1/4" = 1'-0"

AGENCY APPROVAL:

REVIEWING AGENCIES STAMP HERE

DESIGN FOR GOOD

HMC Architects

3361-008-102

633 W. 5TH STREET, THIRD FLOOR, LOS ANGELES, CA 90071

213 542 8300 / www.hmcarchitects.com

ISSUE

DESCRIPTION

DATE

ADDENDUM 01

09.18.2026

- KEYNOTES
- 02.04 (E) LAVATORY
 - 02.05 (E) WATER CLOSET
 - 02.06 (E) GRAB BARS
 - 02.07 (E) TOILET PARTITION
 - 02.08 (E) MIRROR TO REMAIN
 - 02.09 (E) PAPER TOWEL DISPENSER
 - 02.10 (E) SOAP DISPENSER
 - 02.11 (E) DOOR
 - 02.12 (E) SEAT COVER DISPENSER
 - 02.13 (E) TOILET PAPER DISPENSER
 - 09.01 PATCH AND REPAIR EXISTING WALL FINISH AS REQUIRED TO MATCH EXISTING
 - 10.04 30" X 48" CLEAR FLOOR SPACE
 - 10.05 60" WIDE BY 59" DEEP WATER CLOSET FLOOR CLEAR SPACE
 - 10.19 RESTROOM DOOR SIGN | SEE DETAILS 3, AND 8 ON A10.81
 - 10.20 RESTROOM WALL SIGN | SEE DETAILS 3, AND 11 O | SEE DETAILS 3, AND 11 ON A10.81N A10.81
 - 22.06 URINAL - 1/A10.71
 - 22.13 PROVIDE UNDER-LAVATORY PIPE PROTECTION
 - DD.AF REMOVE / RELOCATE EXISTING URINAL

FACILITY:

4921 CEDAR AVE.
EL MONTE, CA 91732

PROJECT:

EMUSD ARROYO HS - RELOCATION OF EXISTING PORTABLES

SHEET NAME:


ENLARGED RESTROOM PLANS

ADDENDUM

DATE: 2026.03.12

CLIENT PROJ NO: 3361-008-102

SHEET:

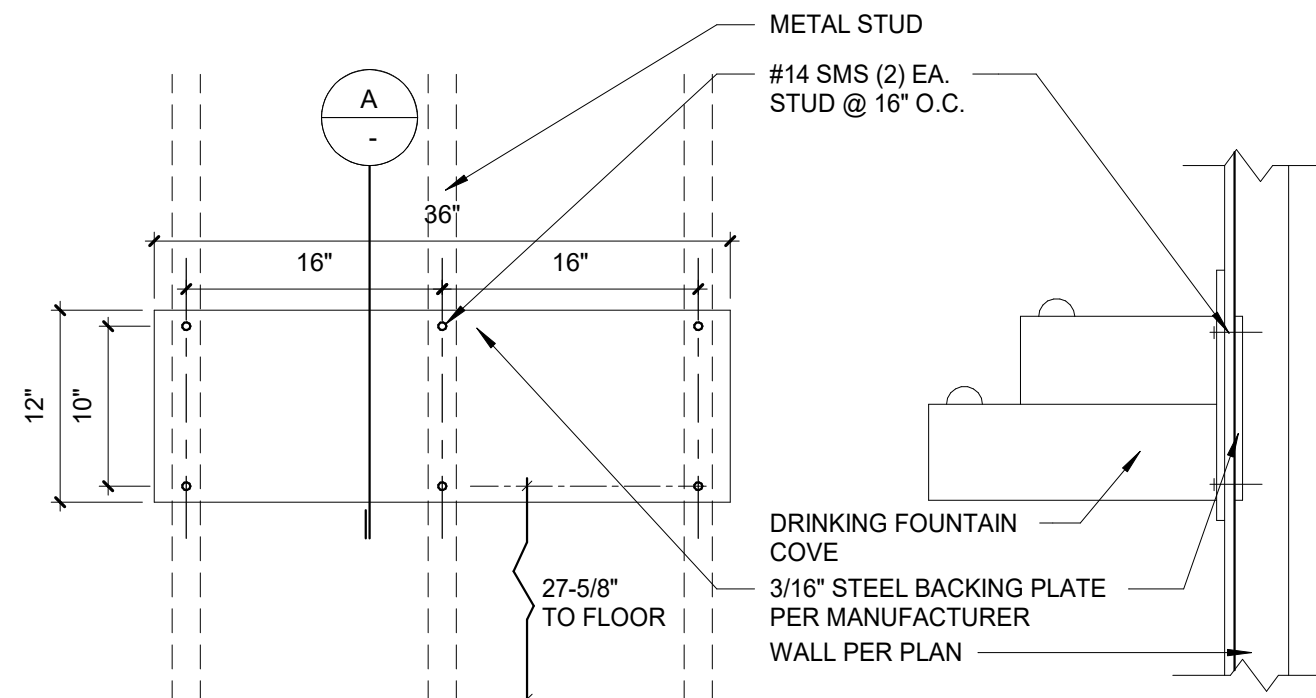


NOTE: FOR MORE INFO ON BACKING PLATE ATTACHMENT, SEE 6 S019 ID-BS2


DETAIL A

DRINKING FOUNTAIN ATTACHMENT 12


NTS

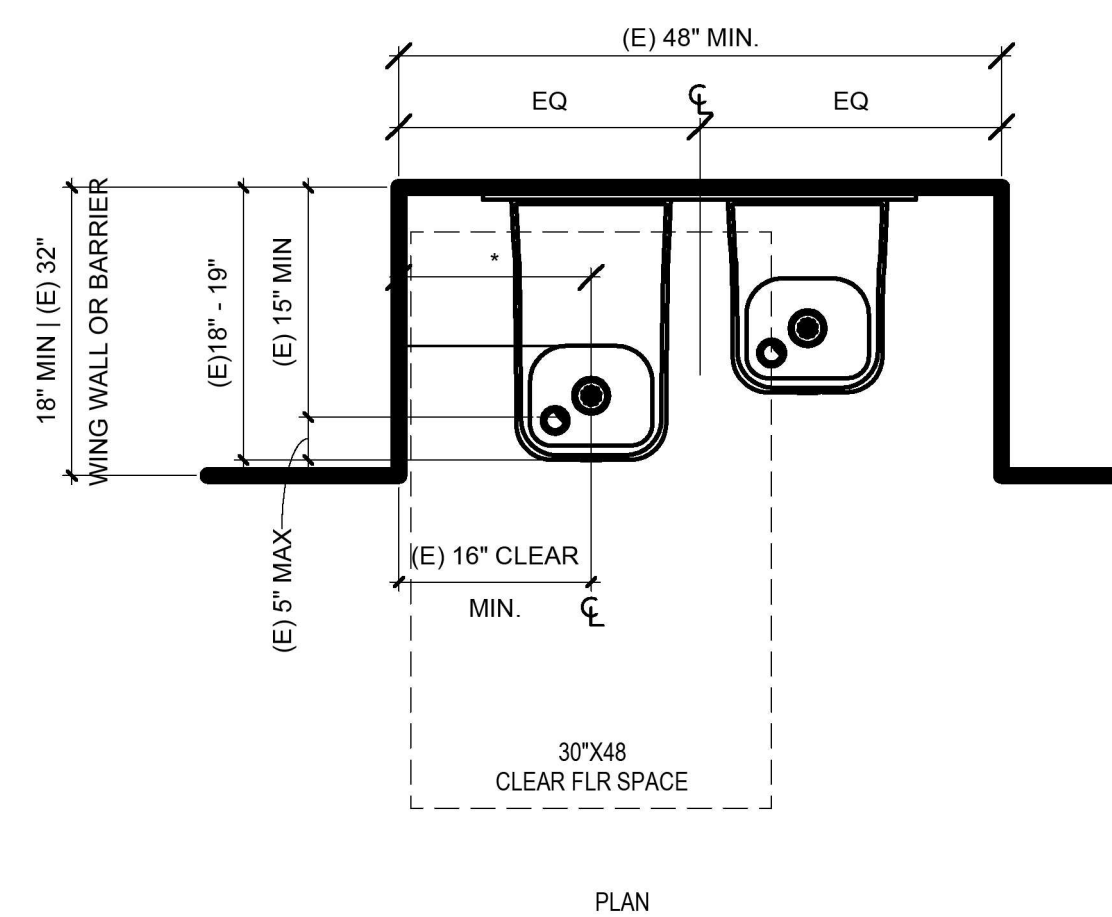

PLAN

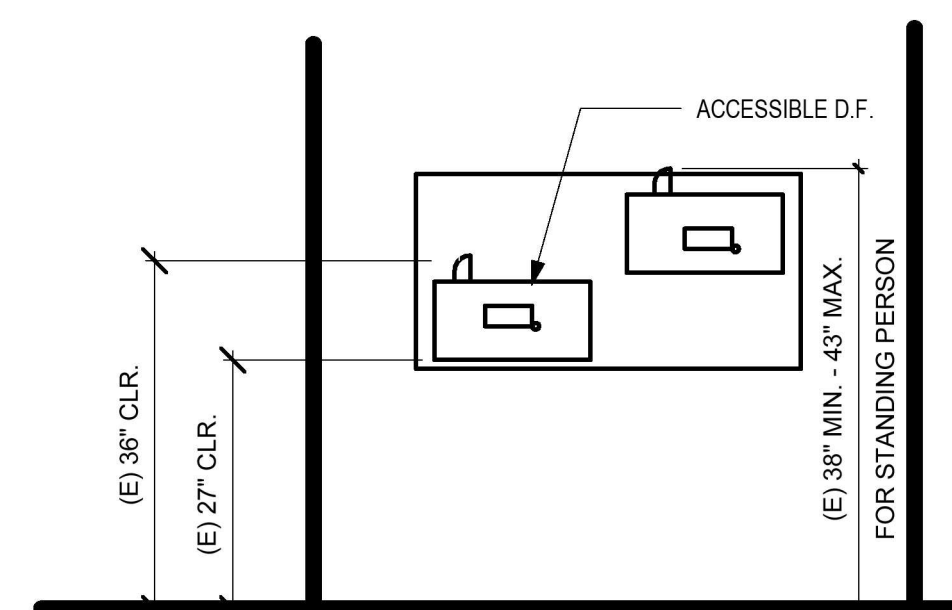

FRONT ELEVATION

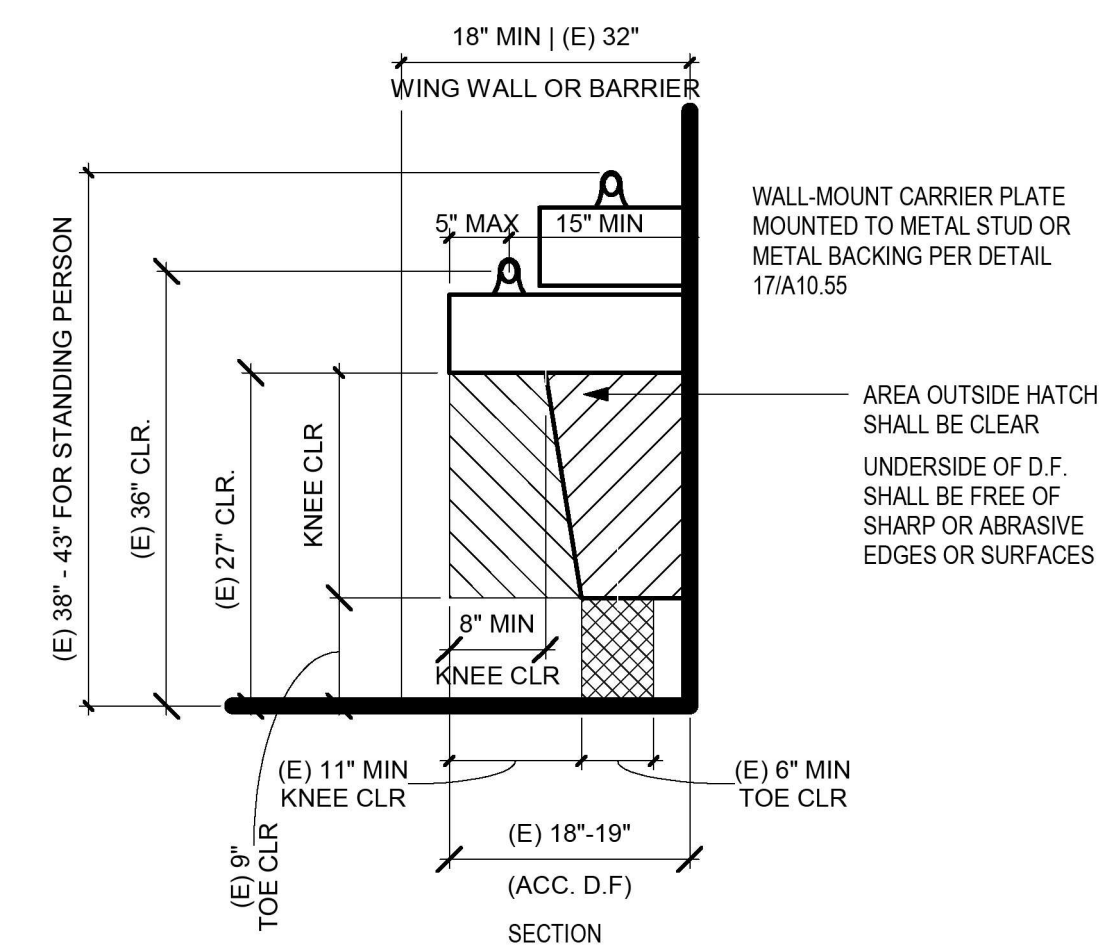


ACCESSIBLE MOUNTING HEIGHTS:

ONE ACCESSIBLE FOUNTAIN AND ONE STANDARD FOUNTAIN AT ALL DOUBLE FOUNTAIN LOCATIONS PER PLUMBING DRAWINGS.

DRINKING FOUNTAIN DETAIL 9


NTS

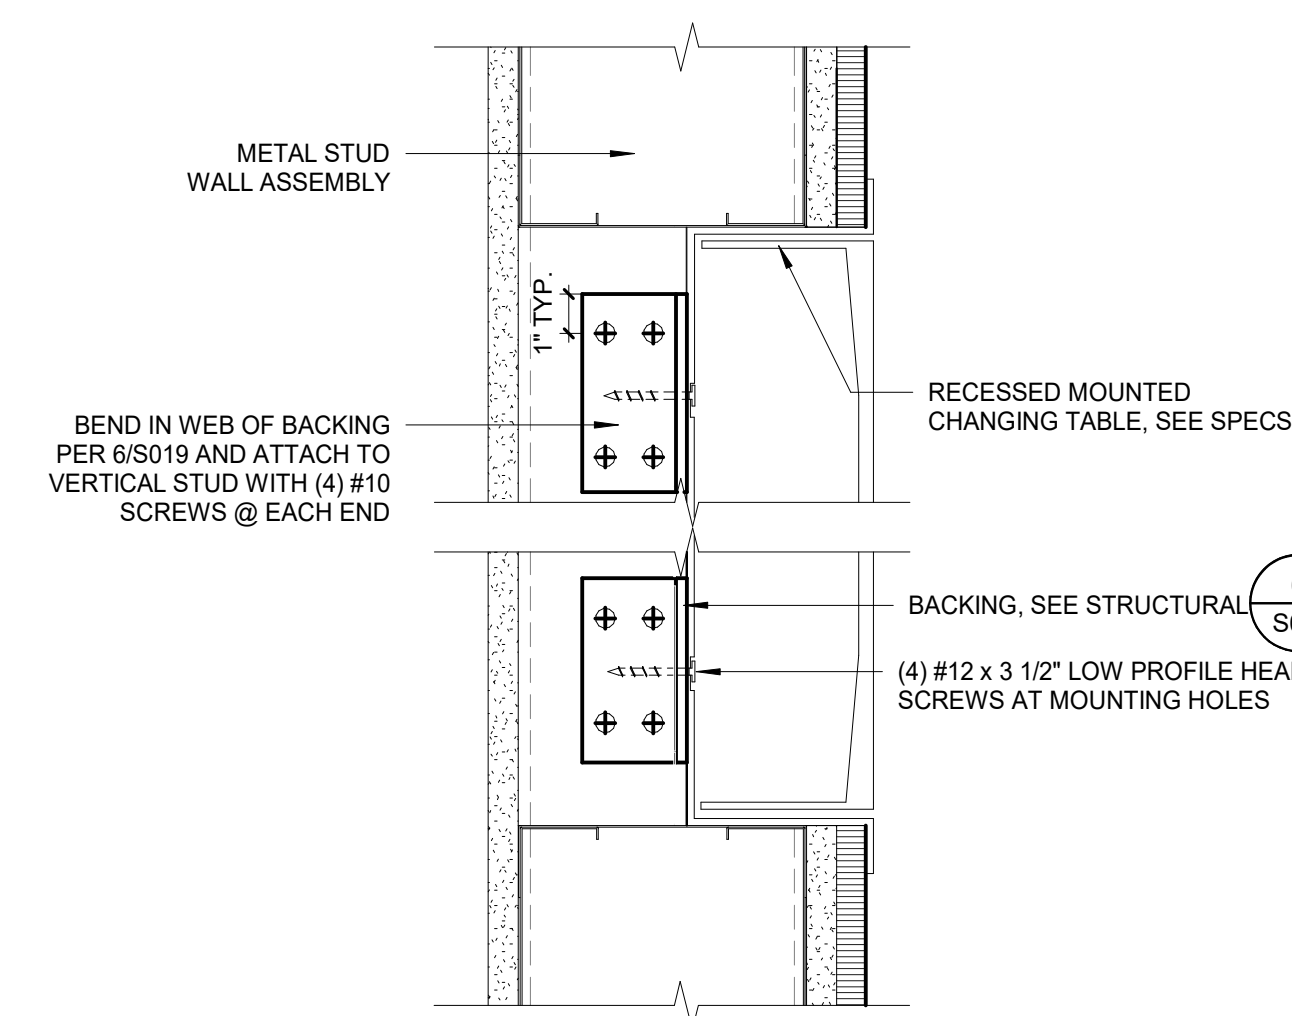

NOTE:
- SHALL BE FITTED BETWEEN STUDS WITHOUT CUTTING ANY STUD


RECESSED CHANGING TABLE 8

3" = 1'-0"

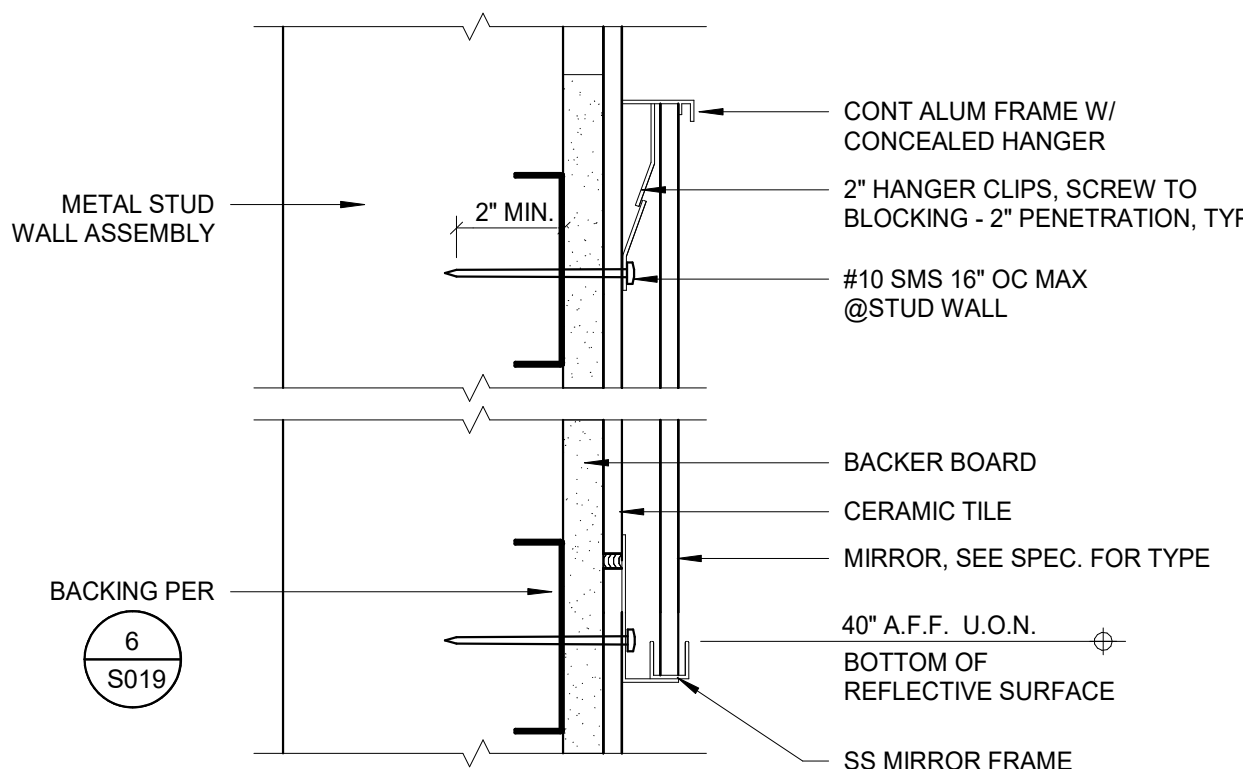

TYP. MIRROR MOUNT 7


NTS

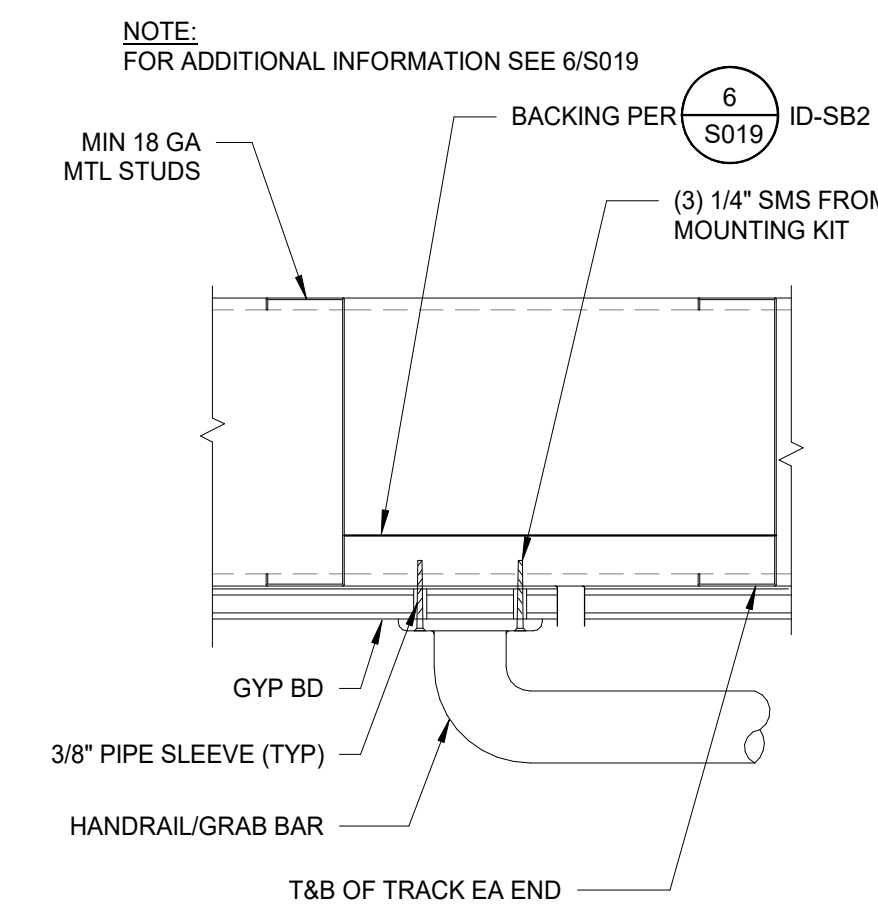

NOTE: REFER TO STRUCTURAL FOR MTL STUD BACKING DETAILS

*MTL STUD BACKING @GRAB BAR/HANDRAIL 4


NTS

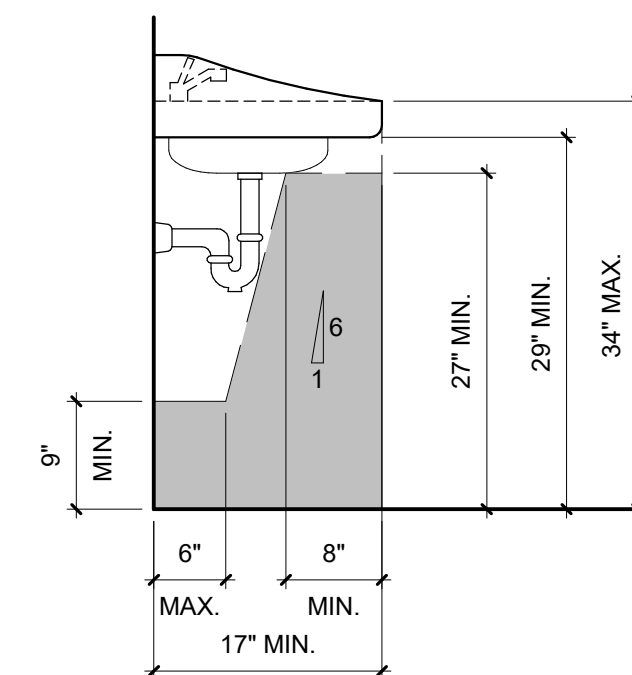


NOTES:
1. KNEE AND TOE SPACE (SHADED AREA) SHALL BE PROVIDED PER C B C, TABLE 1115B-1.
2. HOT WATER AND DRAIN PIPES UNDER SINKS SHALL BE INSULATED OR OTHERWISE COVERED.
3. THERE SHALL BE NO SHARP OR ABRASIVE SURFACES UNDER SINKS.
4. SHADED AREA IS THE ACCESSIBLE CLEAR SPACE.
5. SINK DEPTH 6" MAX.
6. PER 11B-306.3.4: INDICATE BETWEEN 9" AND 27" ABOVE THE FINISH FLOOR, THE KNEE CLEARANCE SHALL BE PERMITTED TO REDUCE AT A RATE OF 1" IN DEPTH FOR EACH 6" IN HEIGHT.

REQUIRED KNEE & TOE SPACE 3

NTS

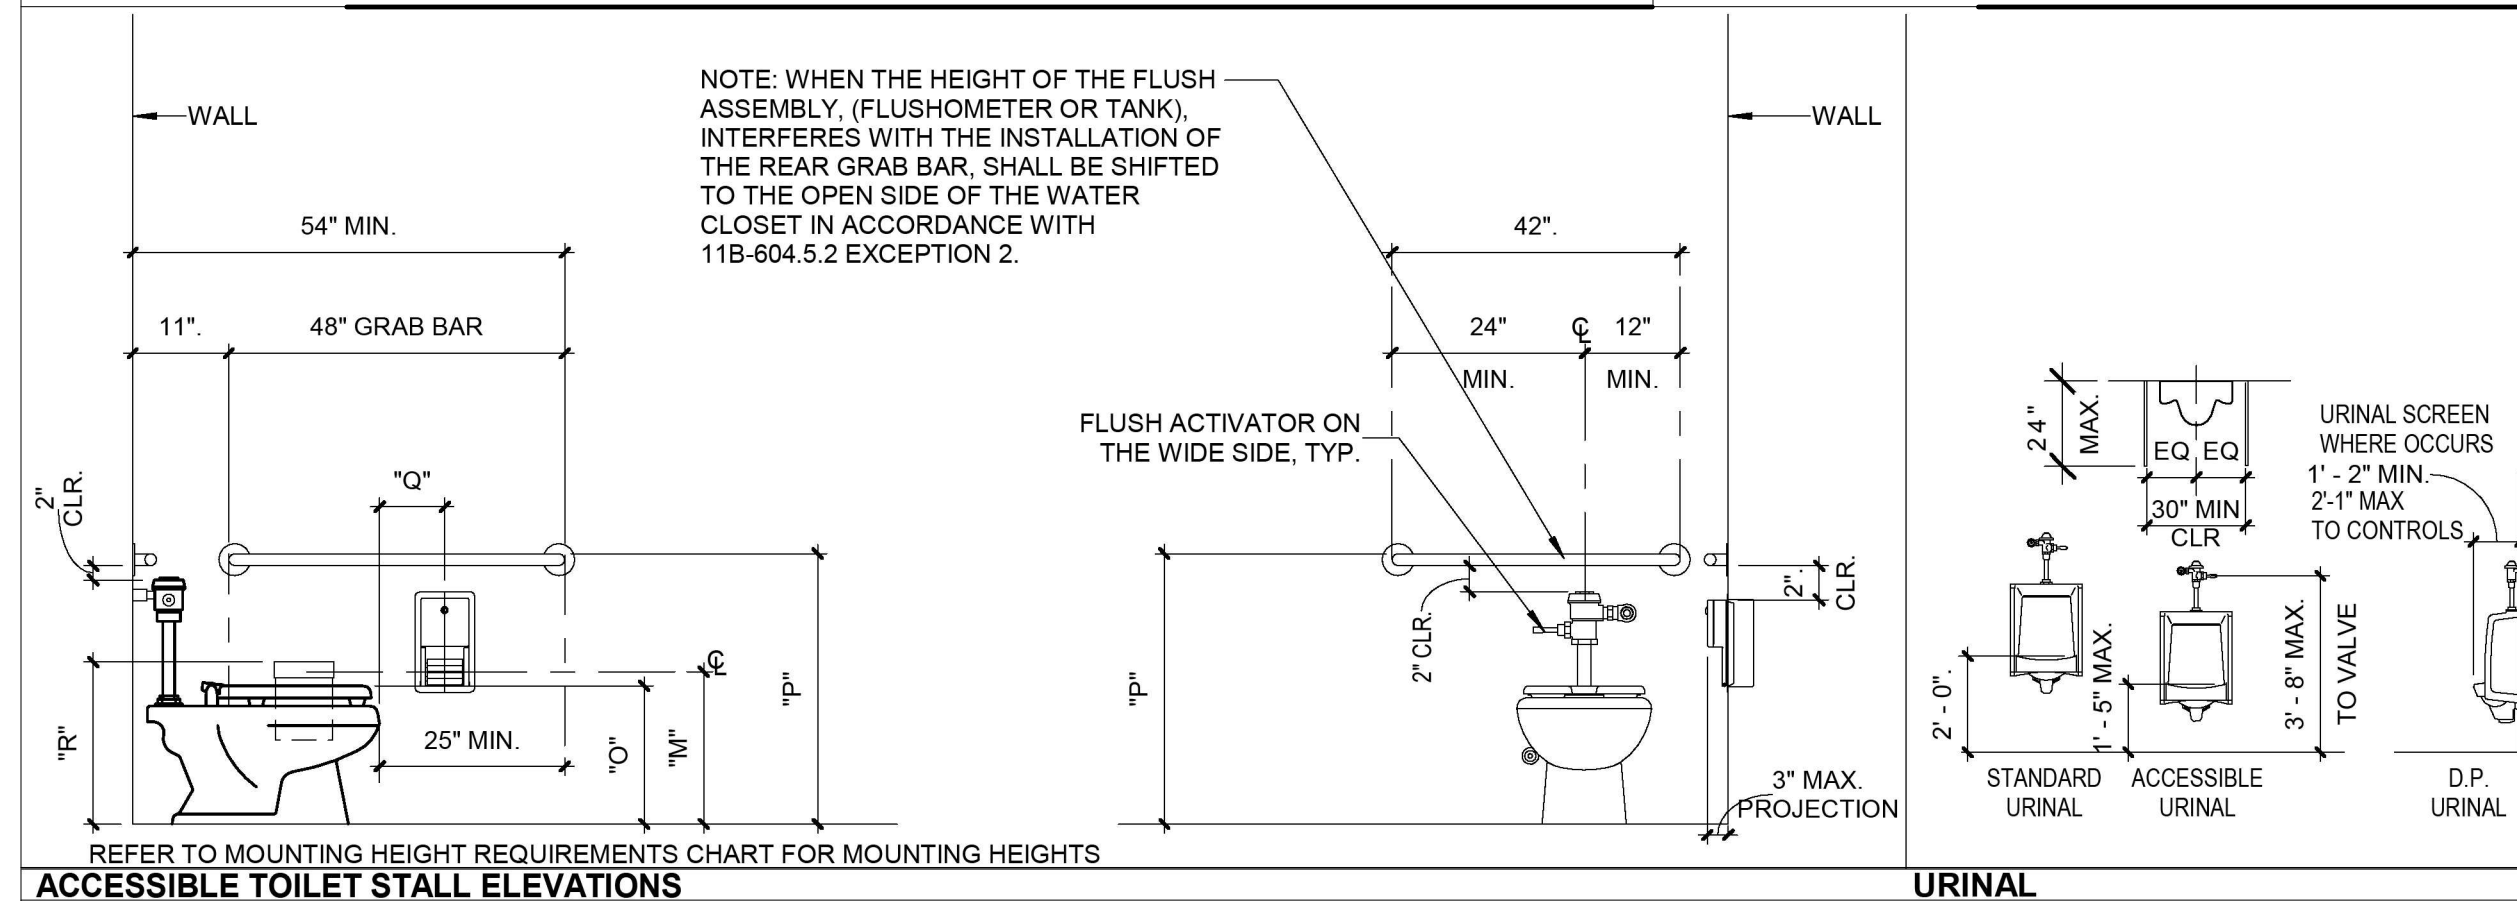

ACCESSIBLE TOILET STALL ELEVATIONS

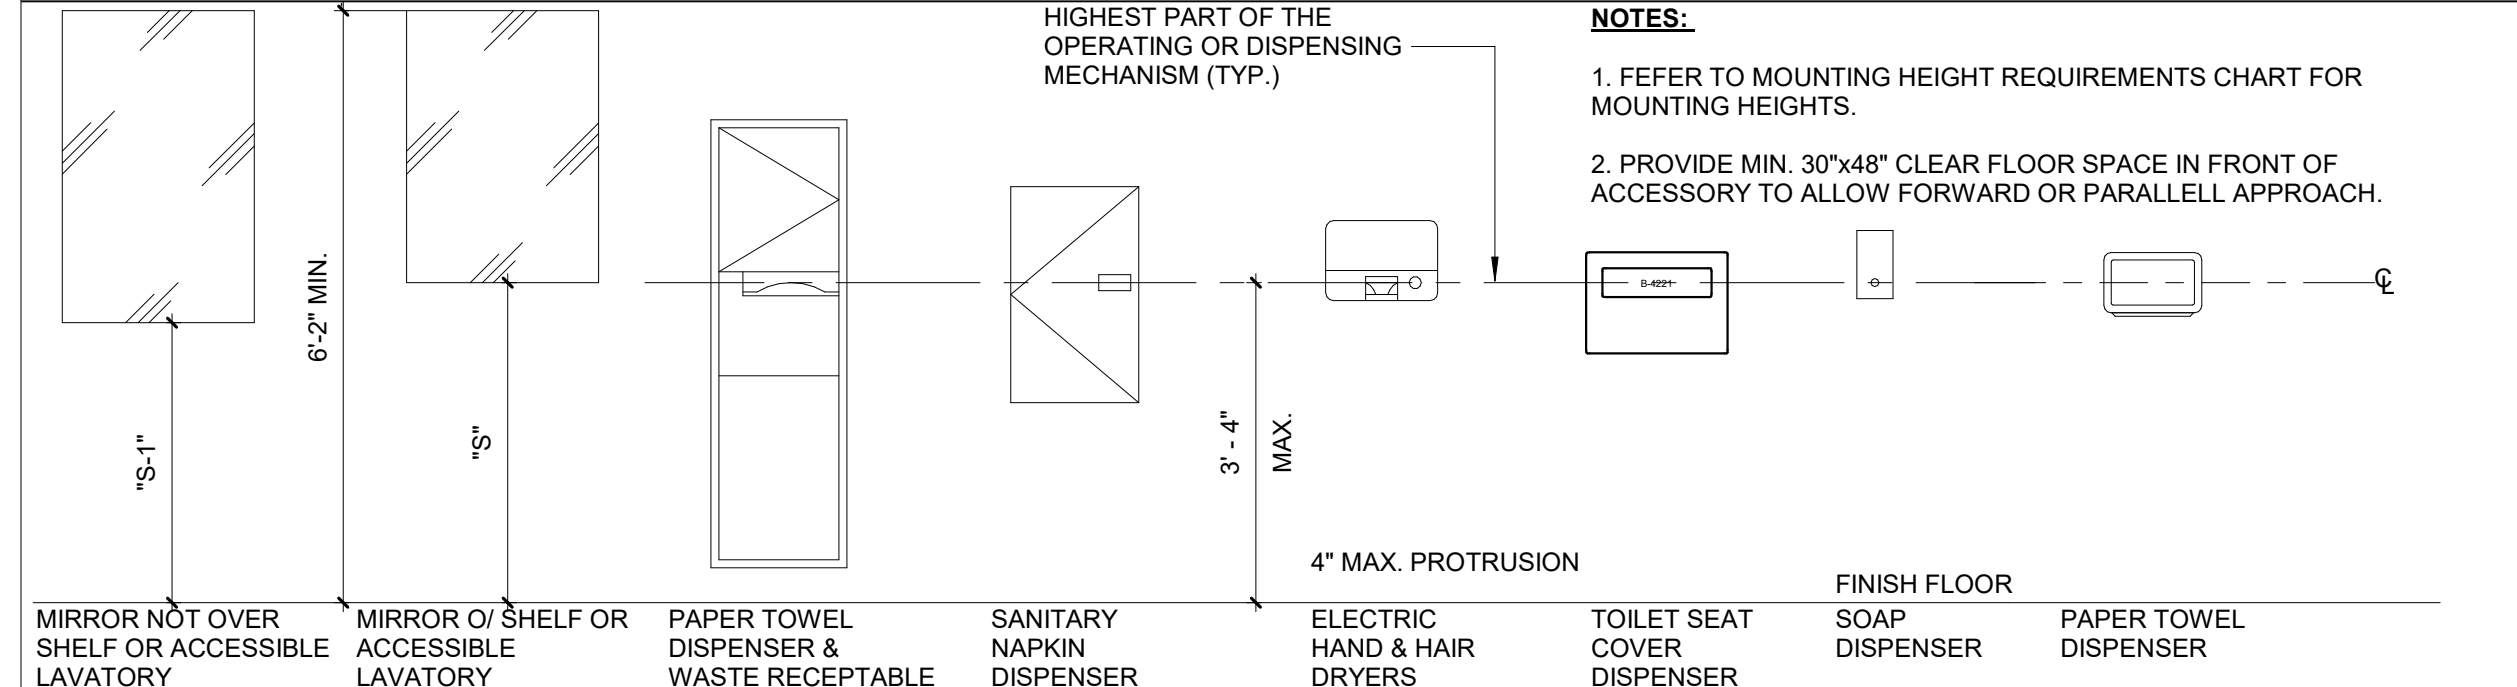


ACCESSIBLE ACCESSORIES MOUNTING HEIGHT


DESCRIPTION	ADULT, MS & HIGH SCHOOL 13 YEARS TO ADULT
"M" TOILET PAPER DISPENSER A.F.F.	19" MIN.
"N" TOILET CENTERING FROM WALL/PARTITION	17 1/2"
"O" TOILET SEAT HEIGHT	18"
"P" GRAB BAR HEIGHT *	34 1/2"
"Q" TOILET PAPER DISPENSER IN FRONT OF TOILET	8"
"R" NAPKIN DISPOSAL (BELOW SIDE GRAB BAR)	20" MINIMUM
"S" MIRROR HEIGHT (WHEN OVER A SHELF OR LAV.)	39"
"S.1" MIRROR HEIGHT (ISOLATED MIRROR)	34"
"T" LAVATORY/SINK TOP HEIGHT	34" MINIMUM
"U" LAVATORY/SINK KNEE CLEARANCE	27" MINIMUM
"X" LAVATORY APRON HEIGHT	29" MINIMUM

MOUNTING HEIGHT REQUIREMENTS


- NOTES:
- ROUGH-IN FOR FIXTURES, EQUIPMENT AND APPLIANCES SHALL BE AS INDICATED ON DRAWINGS AND AS SPECIFIED, INCLUDING THOSE ITEMS INDICATED AS FURNISHED BY OTHERS, FURNISHED BY OWNER, OR FUTURE CAPACITY. WHEN CONNECTIONS TO EQUIPMENT FROM CAPPED OR PLUGGED LINES ARE REQUIRED, CAPS OR PLUGS SHALL BE REMOVED AT TIME EQUIPMENT IS SET AND STOPS OR VALVES INSTALLED AND CONNECTIONS PROVIDED AS SPECIFIED.
 - UNLESS OTHERWISE INDICATED, FIXTURES SHALL BE INSTALLED WITH 5/16" BRASS BOLTS OR SCREWS OF SUFFICIENT LENGTH TO SECURE FIXTURE TO BACKING, WALL OR CLOSET RINGS.
 - FIXTURES INSTALLED AGAINST CONCRETE OR MASONRY WALLS SHALL HAVE THEIR HANGERS FASTENED WITH THE 5/16" BOLTS, PHILIP SHIELD TYPE ANCHORS, OR 2 UNIT CINCH ANCHORS. WOOD OR PLASTIC PLUGS ARE NOT PERMITTED.
 - BACKING FOR HANGING OF PLUMBING FIXTURE AND EQUIPMENT SHALL BE INSTALLED IN SUPPORTING WALL AT TIMES ROUGH PIPING IS INSTALLED.
 - FOR METAL STUDS USE 6" x 16 GA. METAL CHANNELS - SPANNING 3 STUDS MIN. WITH FLANGES CLIPPED ATTACHED TO EXISTING METAL STUDS WITH 3 SHEET METAL SCREWS PER STUD.
 - PIPING SHALL BE STUBBED OUT TO EXACT LOCATION OF FIXTURES AND STUDS SHALL BE INSTALLED SYMMETRICAL WITH FIXTURES. HOT AND COLD WATER SUPPLIES FOR CENTER SET FAUCETS ON LAVATORIES SHALL BE INSTALLED ON 8 INCH CENTERS, UNLESS OTHER WISE SPECIFIED OR REQUIRED.

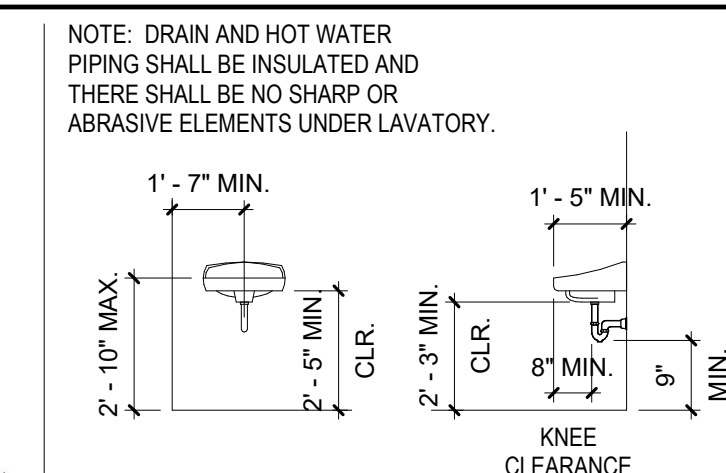


LAVATORY

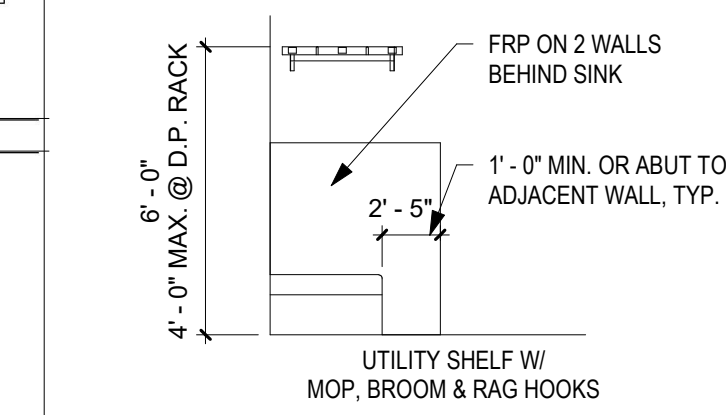

MOP RACK

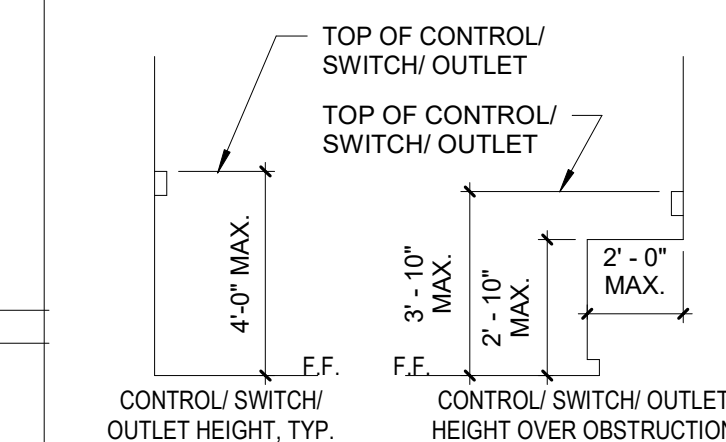

CONTROLS, SWITCHES & OUTLETS

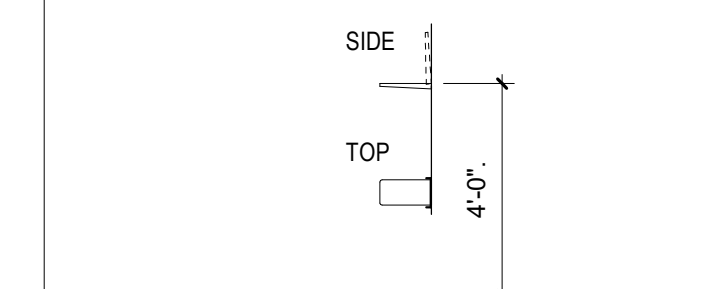

FOLDING UTILITY SHELF

FIXTURE & ACCESSORY MOUNTING HEIGHTS 1

NTS

AGENCY APPROVAL:

REVIEWING AGENCIES
STAMP HERE

DESIGN FOR GOOD
HMC Architects
3361-008-102
633 W. 5TH STREET, THIRD FLOOR,
LOS ANGELES, CA. 90071
213 542 8300 / www.hmcarchitects.com

ISSUE
DESCRIPTION DATE
ADDENDUM 01 09.18.2026

KEYNOTES

FACILITY:

4921 CEDAR AVE.
EL MONTE, CA 91732

PROJECT:
EMUSD ARROYO HS - RELOCATION OF EXISTING
PORTABLES

SHEET NAME:
TYPICAL RESTROOM & ACCESSIBILITY DETAILS

ADDENDUM

DATE: 7/23/2026

CLIENT PROJ NO: 3361-008-102

SHEET:

A10.71

PLEASE RECYCLE ♻️

