


Brunswick 1891 Floor Plan

MIKE PRICE
(850) 565-8220
mikepricesignaturehomes.com

1891 SF

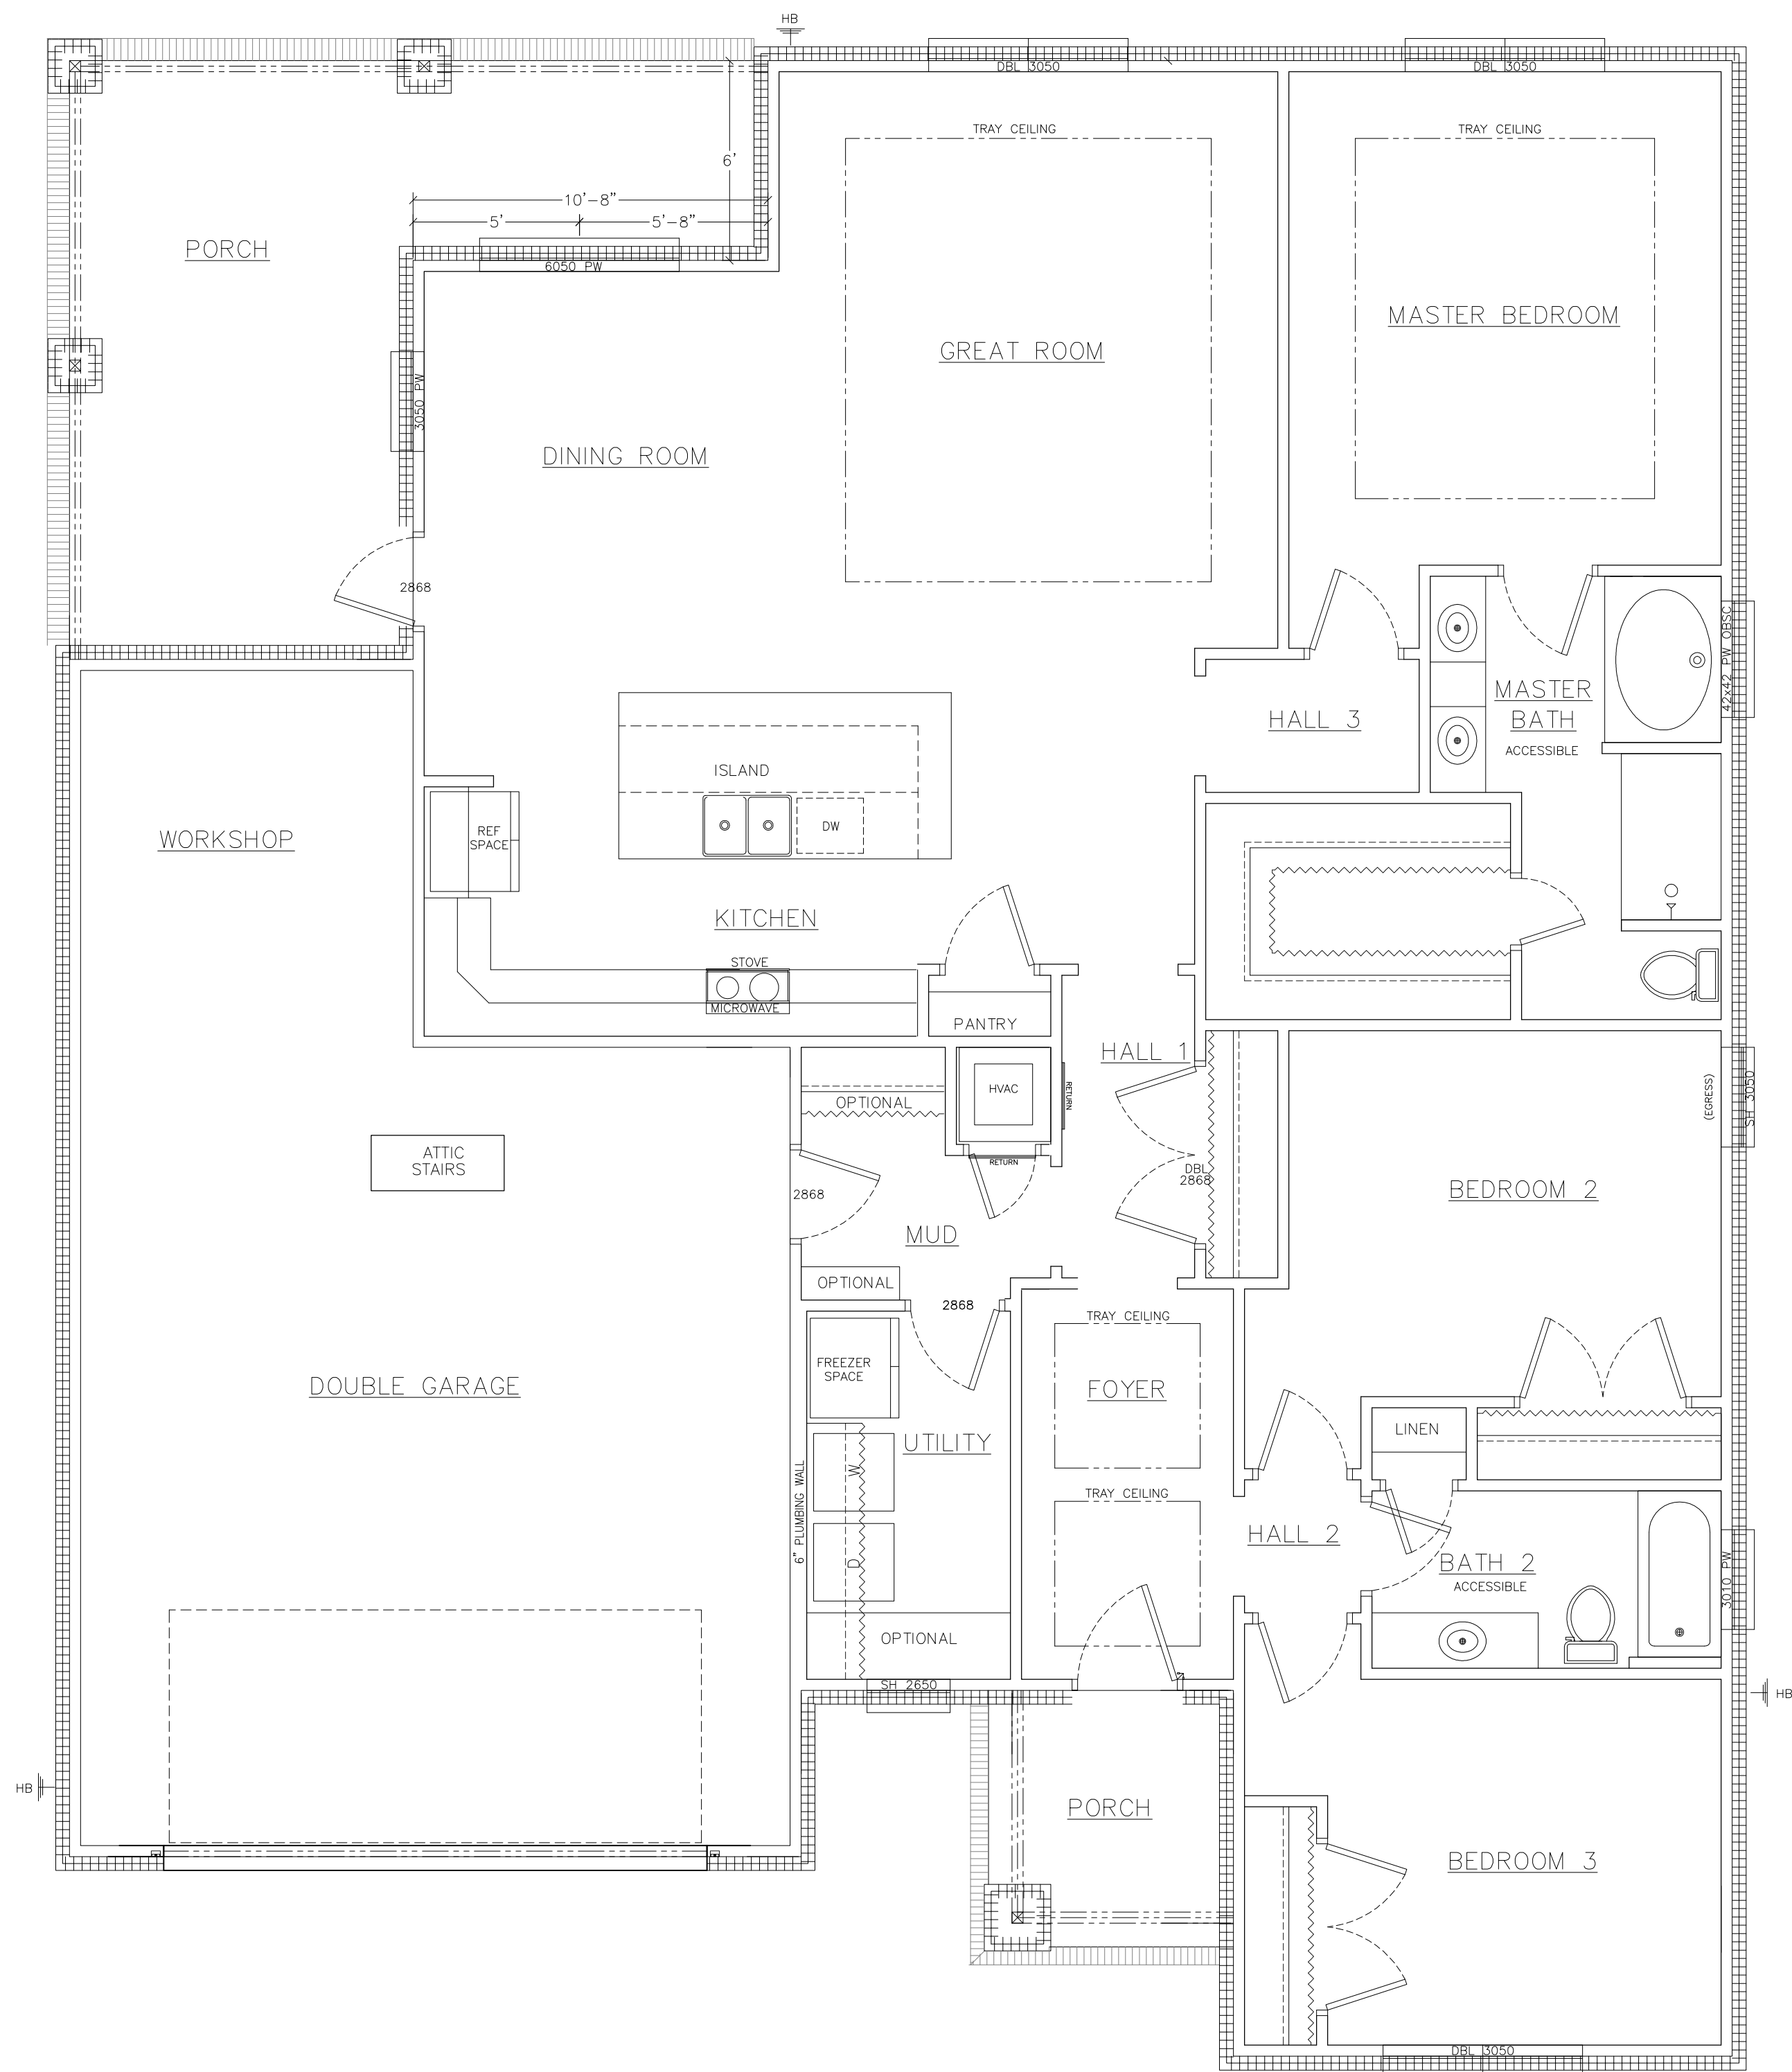

- NOTES:
1. SEE STRUCTURAL SHEET S1 FOR FRAMING DETAILS
 2. BALANCED AIR PROVISIONS PROVIDED BY A POSITIVE RETURN
© HVAC UNIT AND TRANSFER RETURNS © EACH BEDROOM

FLOOR PLAN

Job #	Sheet A1	Project Info	Name and Address
Date 9/30/20	Rev	BRUNSWICK 1891 sqft LIVING 680 sqft GARAGE 319 sqft PORCHES 2890 sqft TOTAL	
Scale 1/4"=1'-0"	pchurd		