


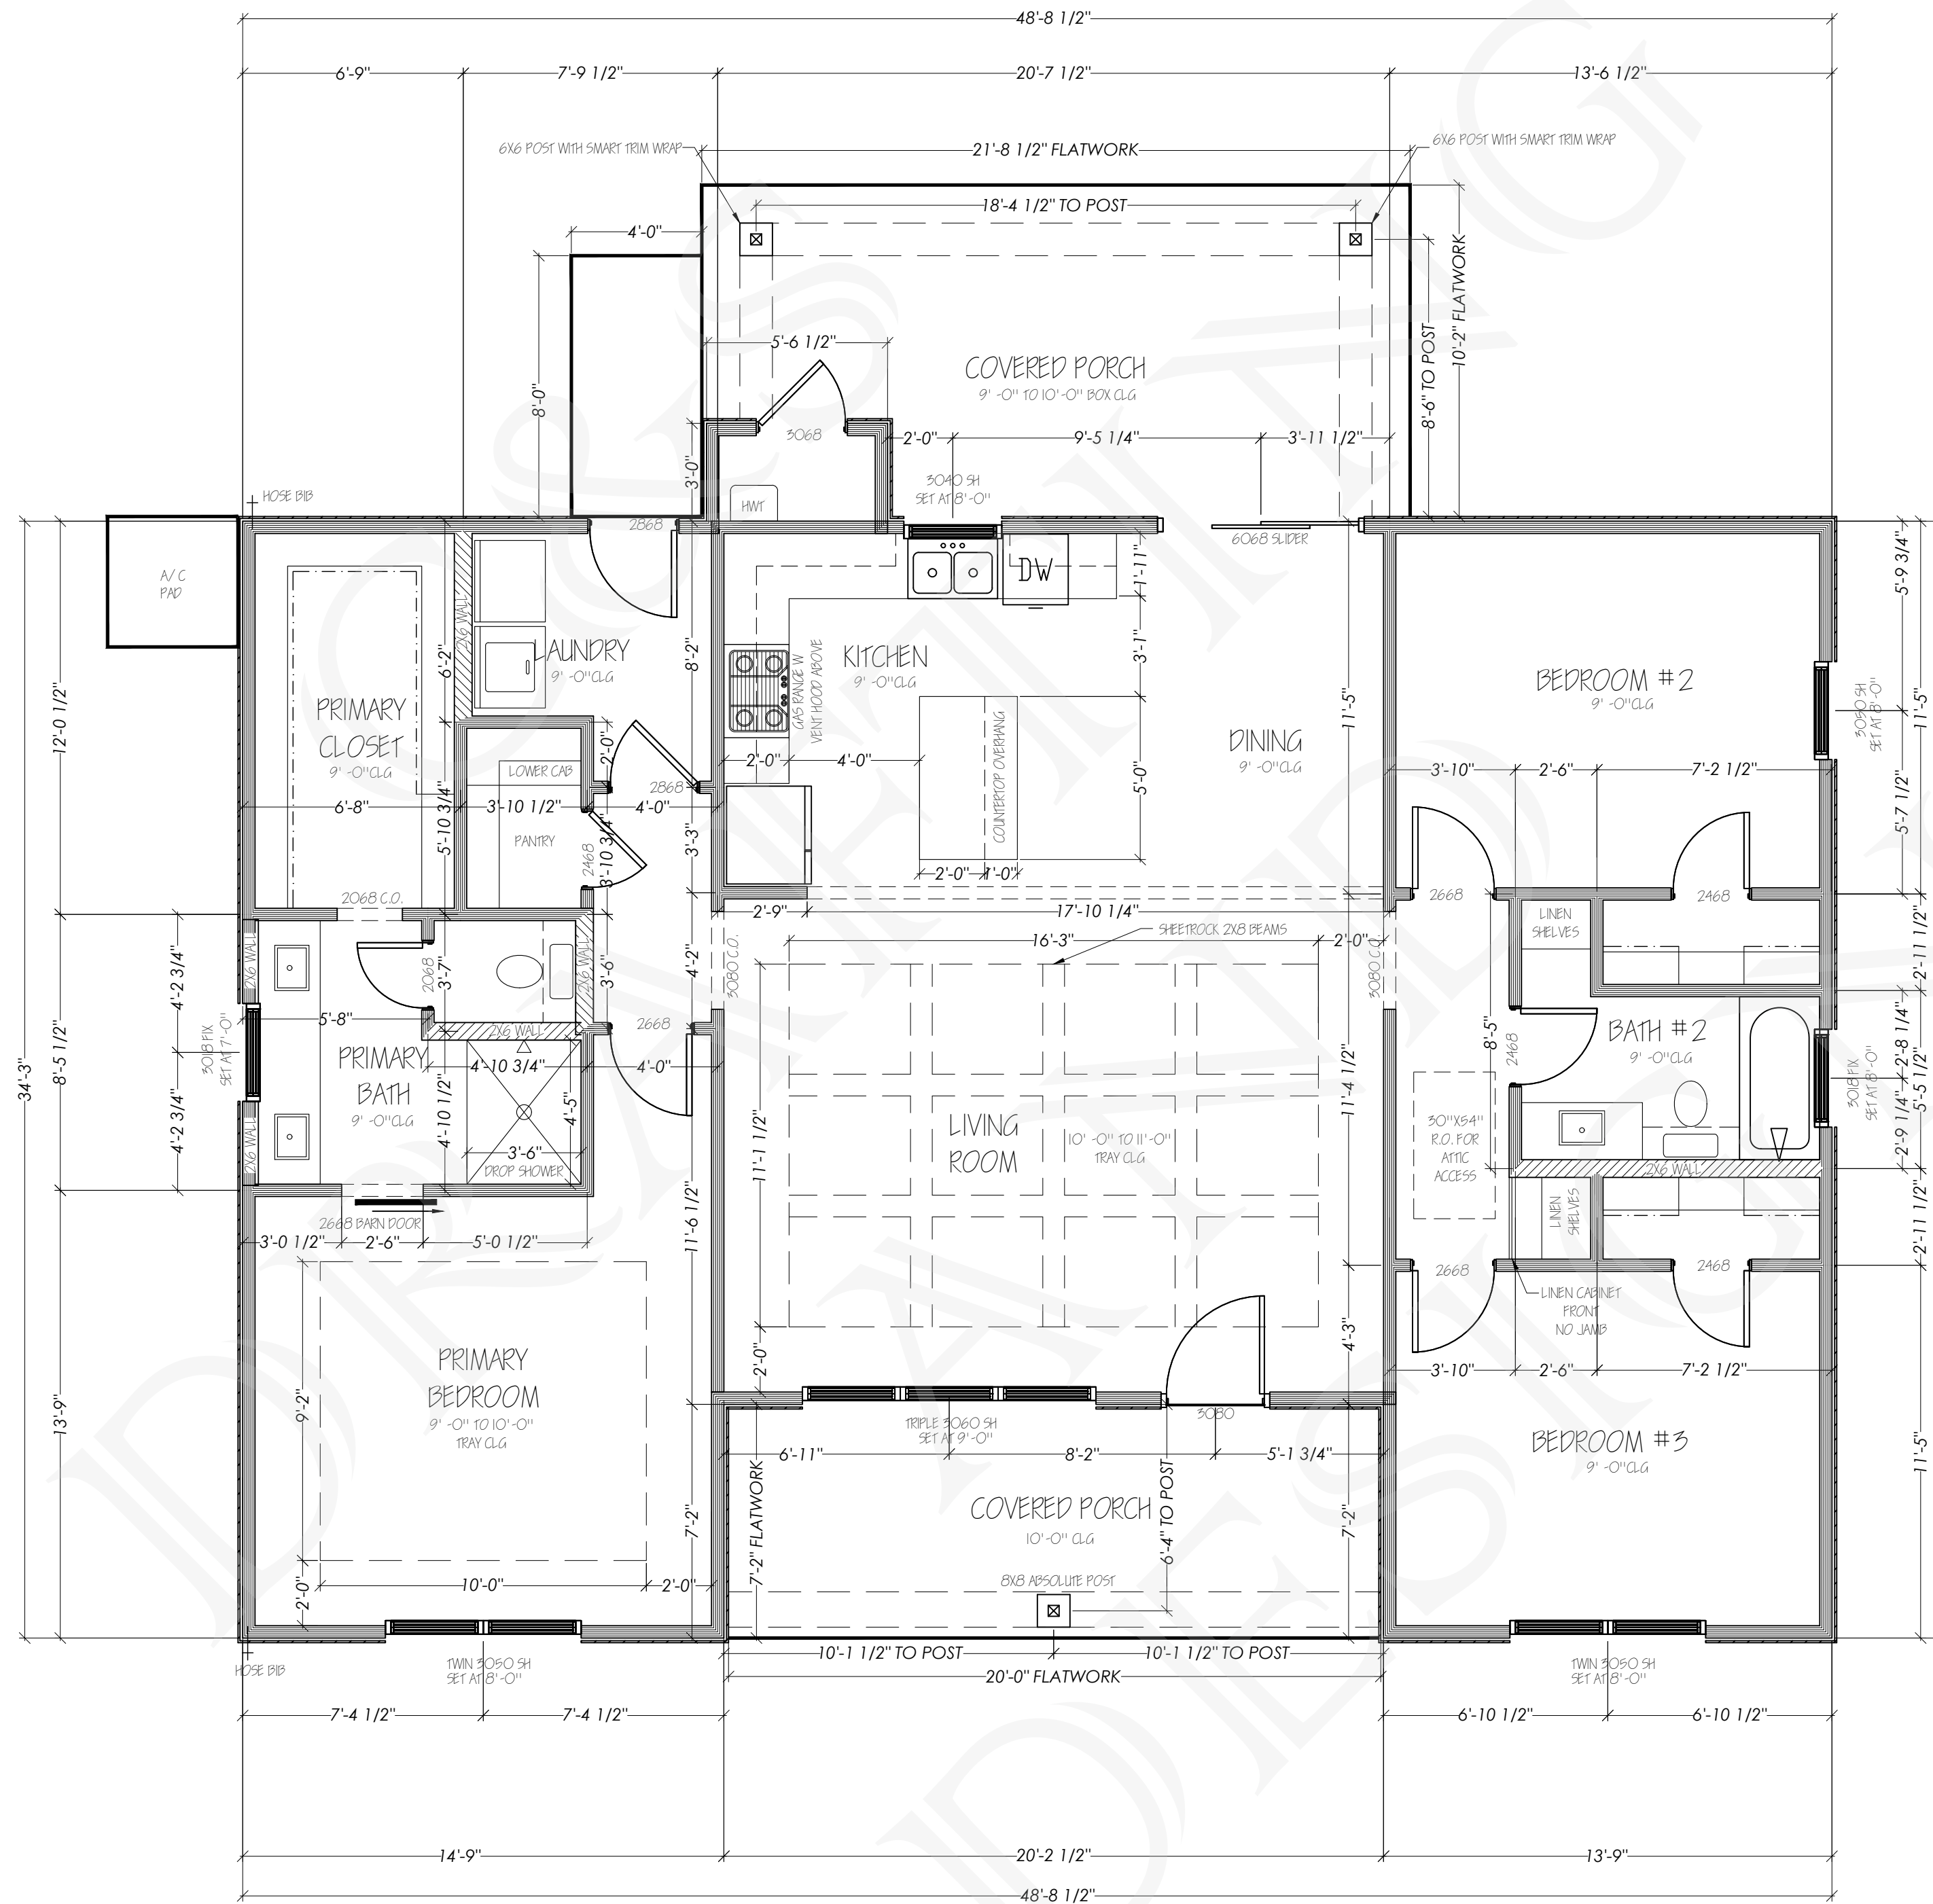

FOUNDATION STEM
TOTAL: 185 LF

HOUSE SQUARE FOOTAGE: FRAME

TOTAL LIVING: 1524 SF

NO ATTACHED GARAGE

FRONT PORCH: 138 SF

BACK PORCH: 220 SF

TOTAL COVERED: 1882 SF



These custom home plans have been prepared exclusively for the use of the builder and the property owners. Reproduction or distribution of these plans without the homeowner's written consent is strictly prohibited. C.S Drafting and Design assumes no liability for the design contained within these plans. All dimensions and site conditions must be verified by the builder prior to construction.

PRELIMINARY DRAFT (V2):
9/20/2026


DRAWN BY:
STEPHANIE OLSON

WILSON HOMES
7701 OLD OAK TRAIL
GUTHRIE, OK 73044


FLOOR PLAN

SCALE = 1/4" 1' - 0"
24"X18" PAPER SIZE

A1.0

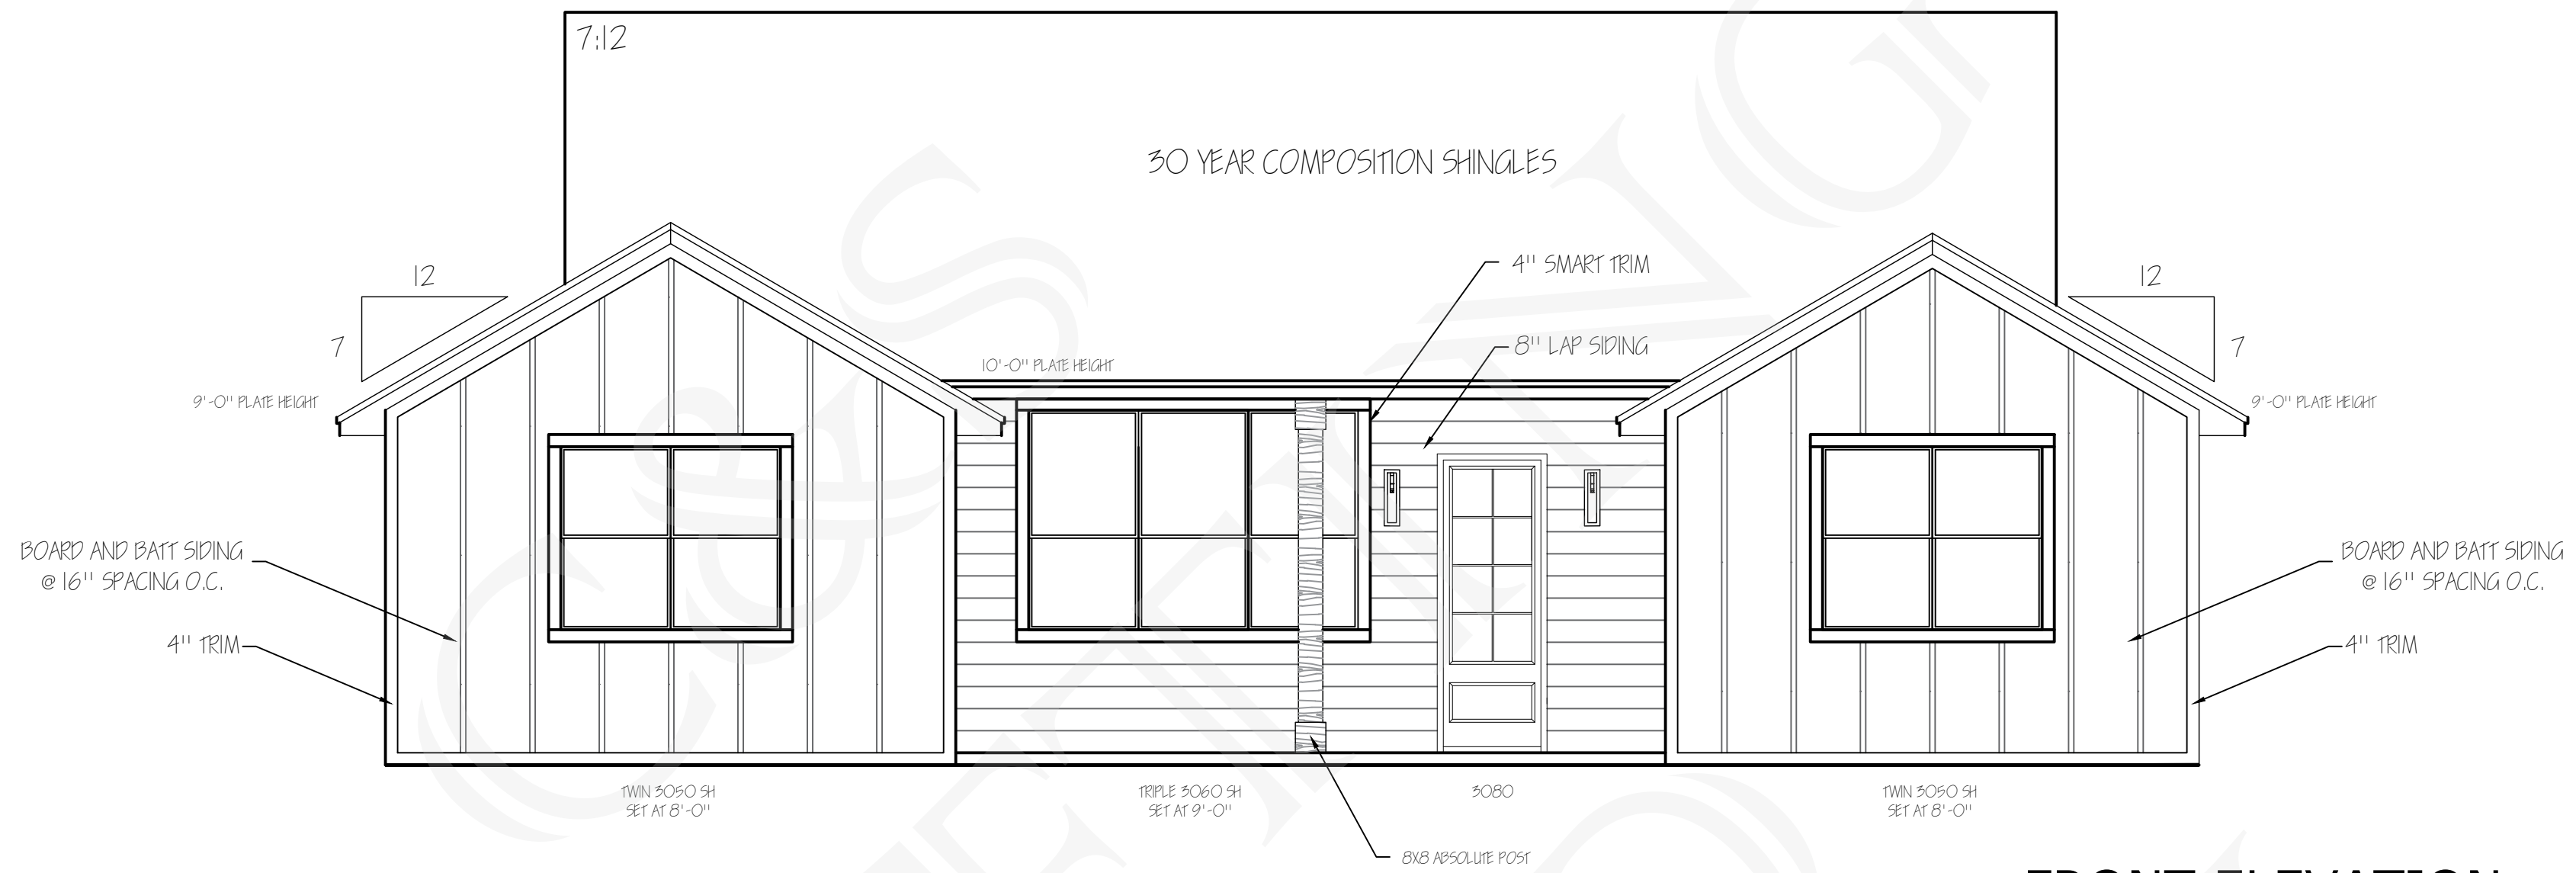

FRONT ELEVATION
SCALE: 1/4" = 1' - 0"

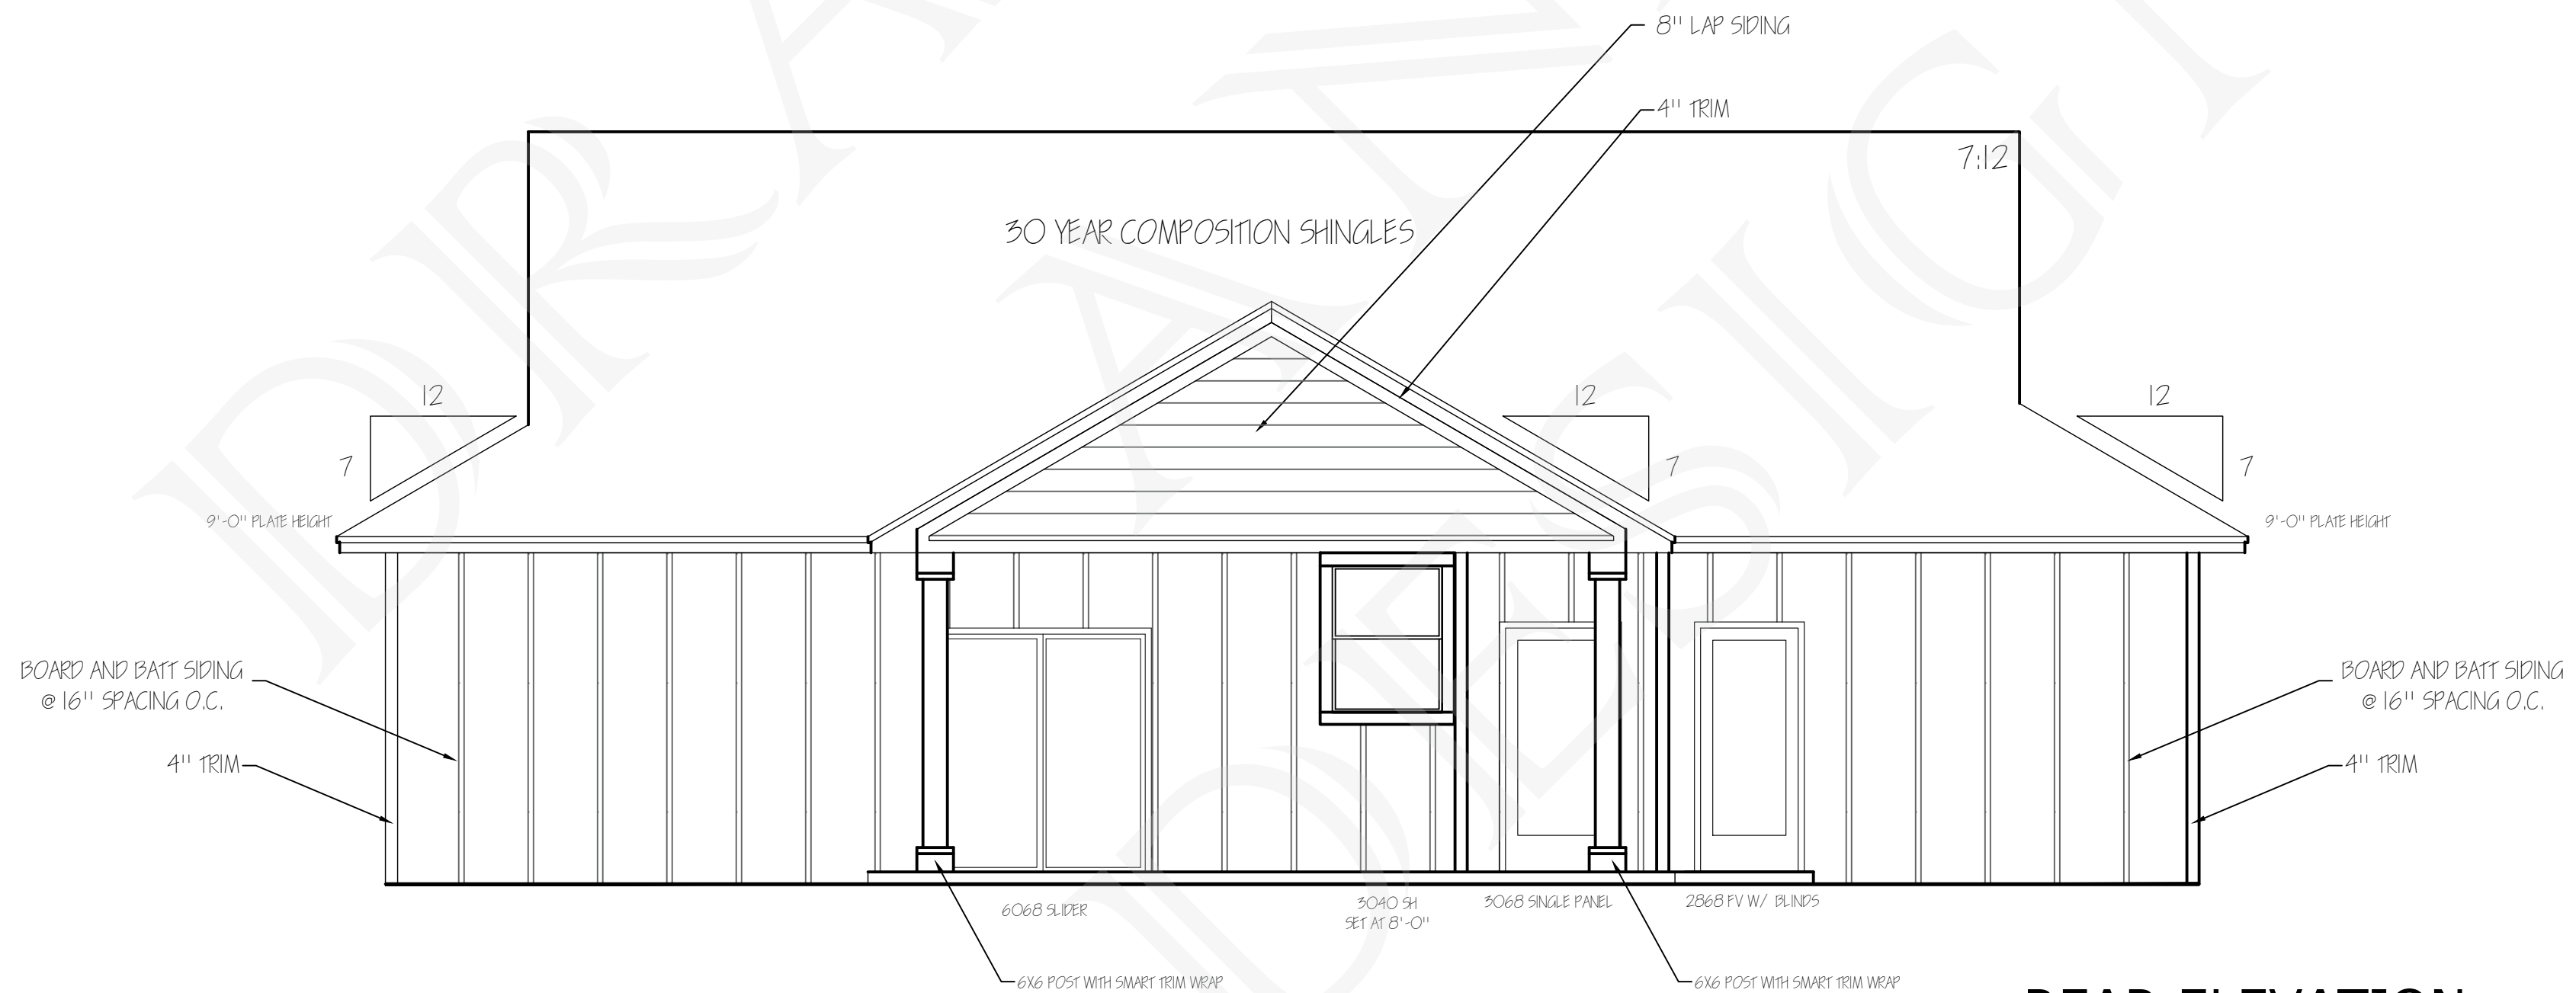

REAR ELEVATION
SCALE: 1/4" = 1' - 0"

These custom home plans have been prepared exclusively for the use of the builder and the property owners. Reproduction or distribution of these plans without the homeowner's written consent is strictly prohibited. C.S Drafting and Design assumes no liability for the design contained within these plans. All dimensions and site conditions must be verified by the builder prior to construction.

PRELIMINARY DRAFT (V2) :
9/ 20/ 2026


DRAWN BY:
STEPHANIE OLSON

WILSON HOMES
7701 OLD OAK TRAIL
GUTHRIE, OK 73044

EXTERIOR ELEVATIONS

SCALE = 1/4" 1' - 0"
24"x18" PAPER SIZE

A2.0

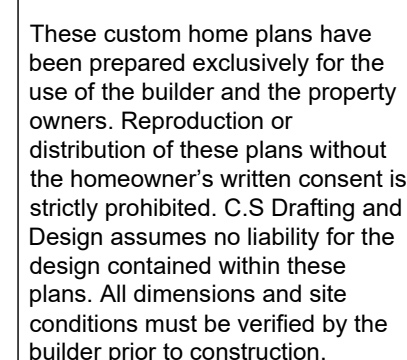

DRAWN BY:
STEPHANIE OLSON

EXTERIOR ELEVATIONS

A2.1




SCALE: 1/4" = 1' - 0"



SCALE: 1/4" = 1' - 0"

LEGEND	
	RIDGE
	VALLEY
	LOWER VENEER

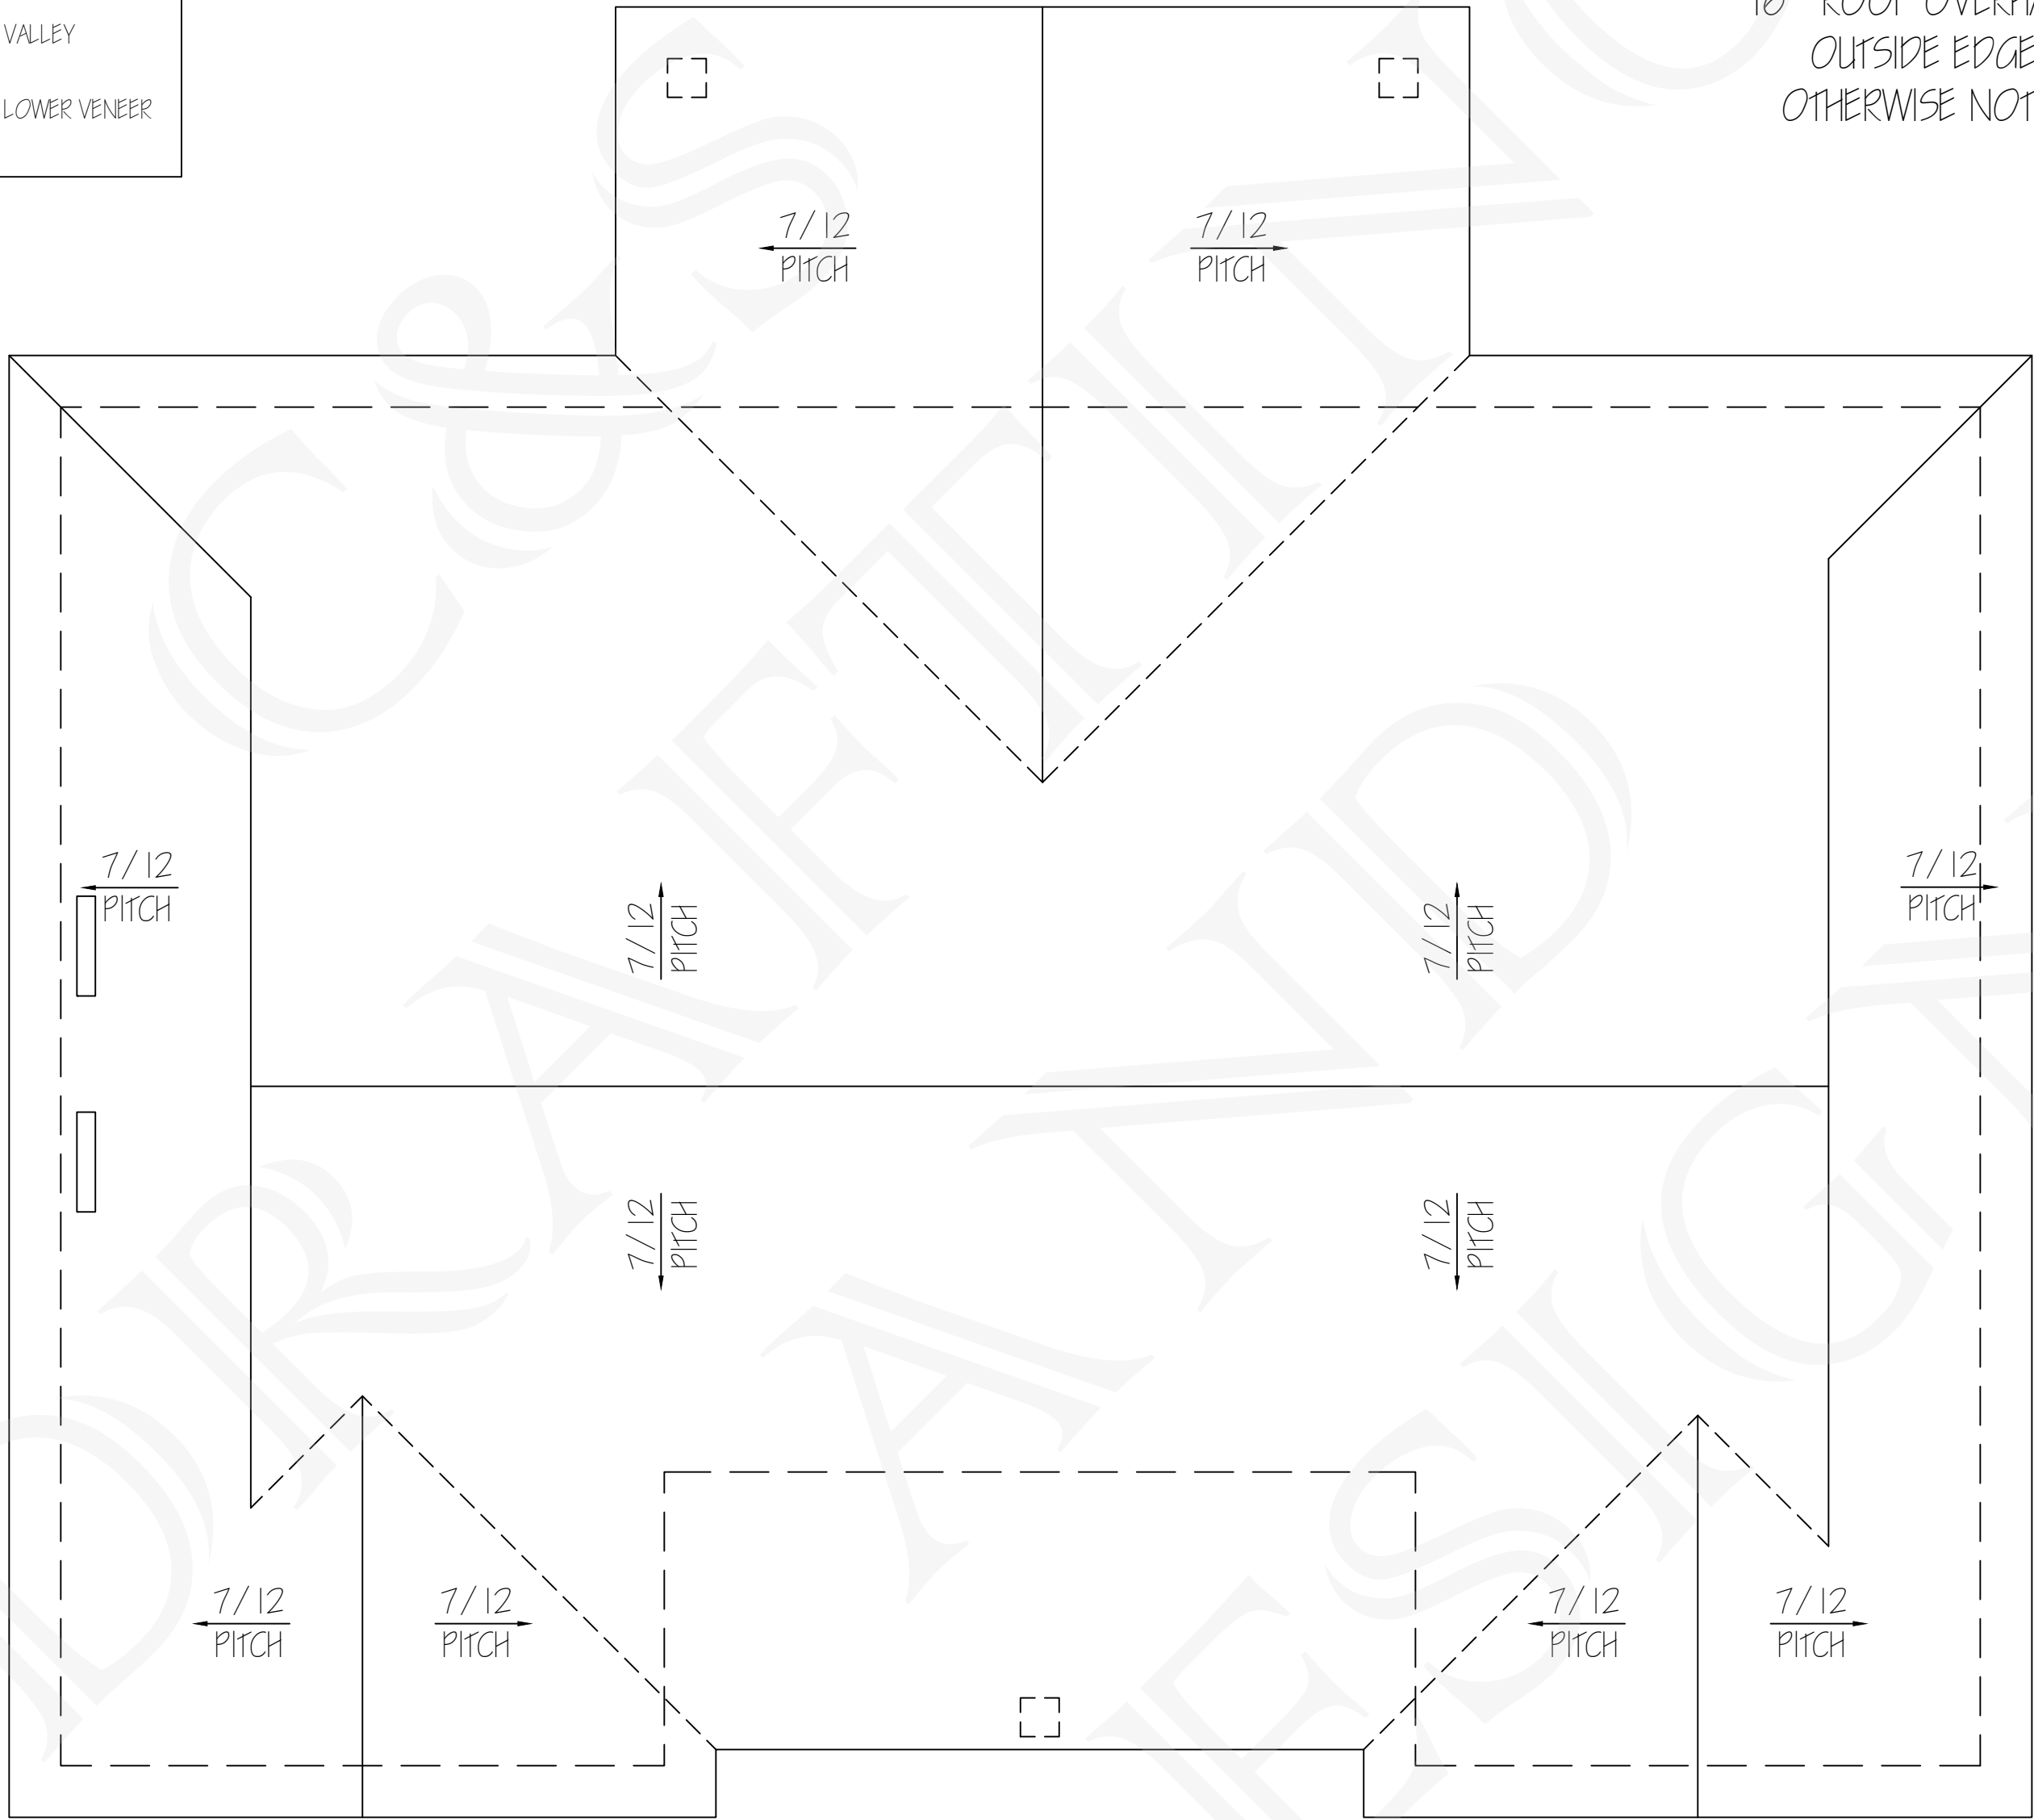

ALL ROOF PITCHES TO BE NOTED WITH
16" ROOF OVERHANGS MEASURED FROM
OUTSIDE EDGE OF FRAME UNLESS
OTHERWISE NOTATED ON ROOF PLAN

ROOF PLAN
SCALE: 1/4" = 1' - 0"



These custom home plans have been prepared exclusively for the use of the builder and the property owners. Reproduction or distribution of these plans without the homeowner's written consent is strictly prohibited. C.S Drafting and Design assumes no liability for the design contained within these plans. All dimensions and site conditions must be verified by the builder prior to construction.

PRELIMINARY DRAFT (V2) :
9/ 20/ 2026

DRAWN BY:
STEPHANIE OLSON

WILSON HOMES
7701 OLD OAK TRAIL
GUTHRIE, OK 73044

ROOF PLAN

SCALE = 1/4" 1' - 0"
24"x18" PAPER SIZE

A3.0