


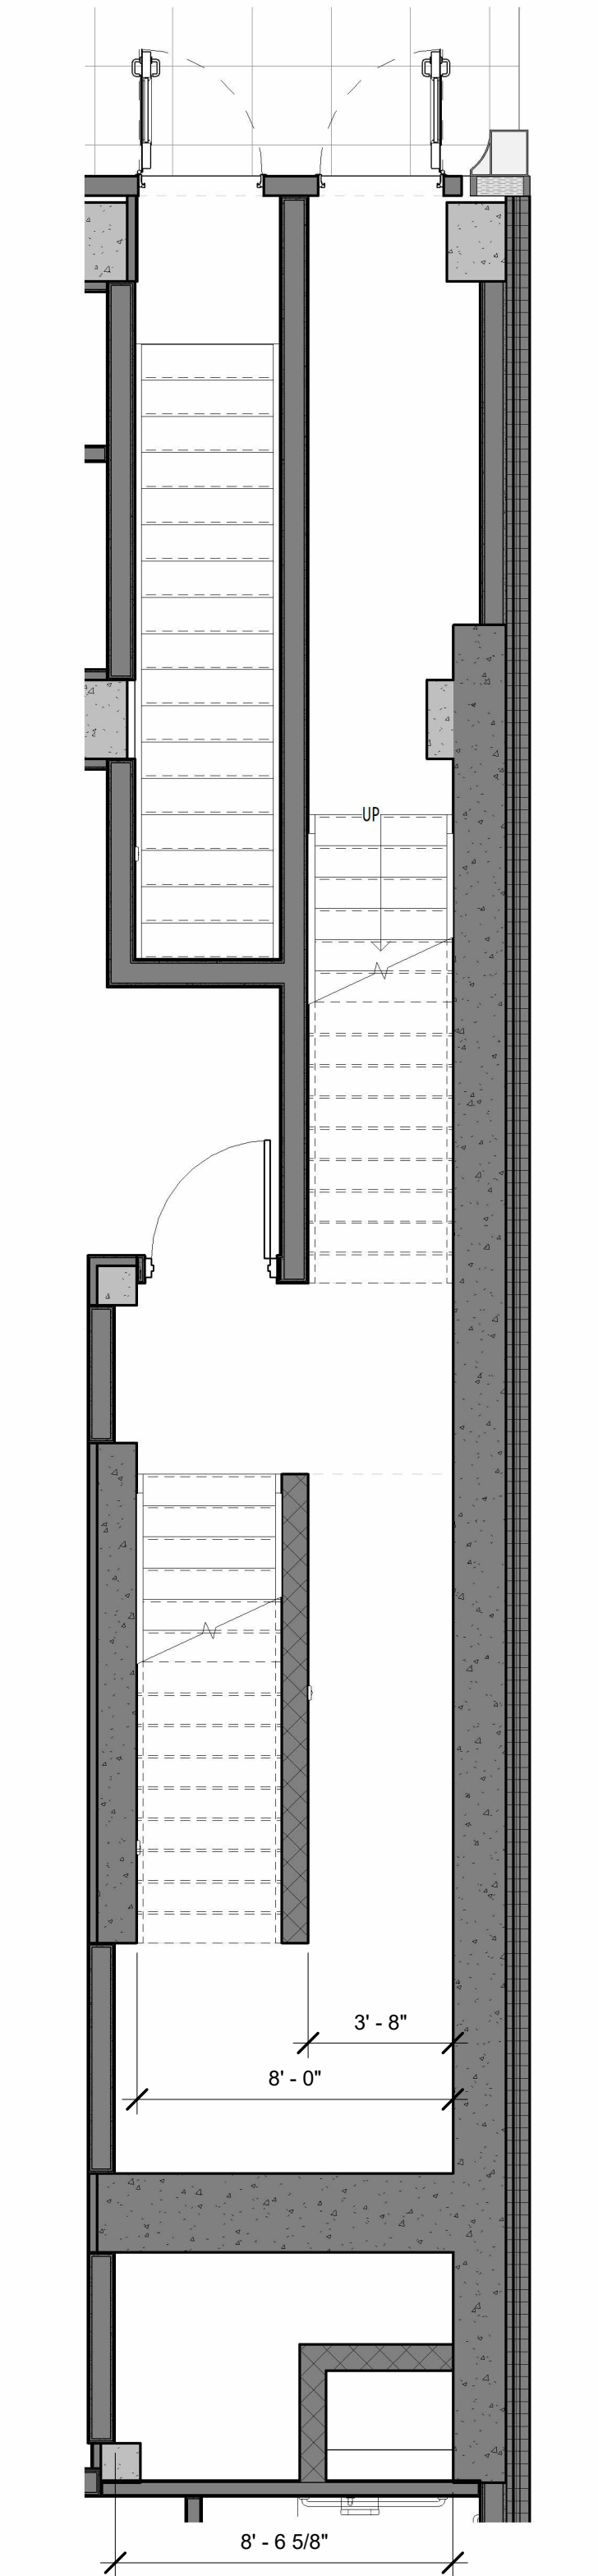

Stair A&B Level 1-2 3D









6 Stair A&B Level 1-2 3D

[illegible]

BLOW-UP - STAIR DETAILS

A-400

Scale	As indicated
-------	--------------

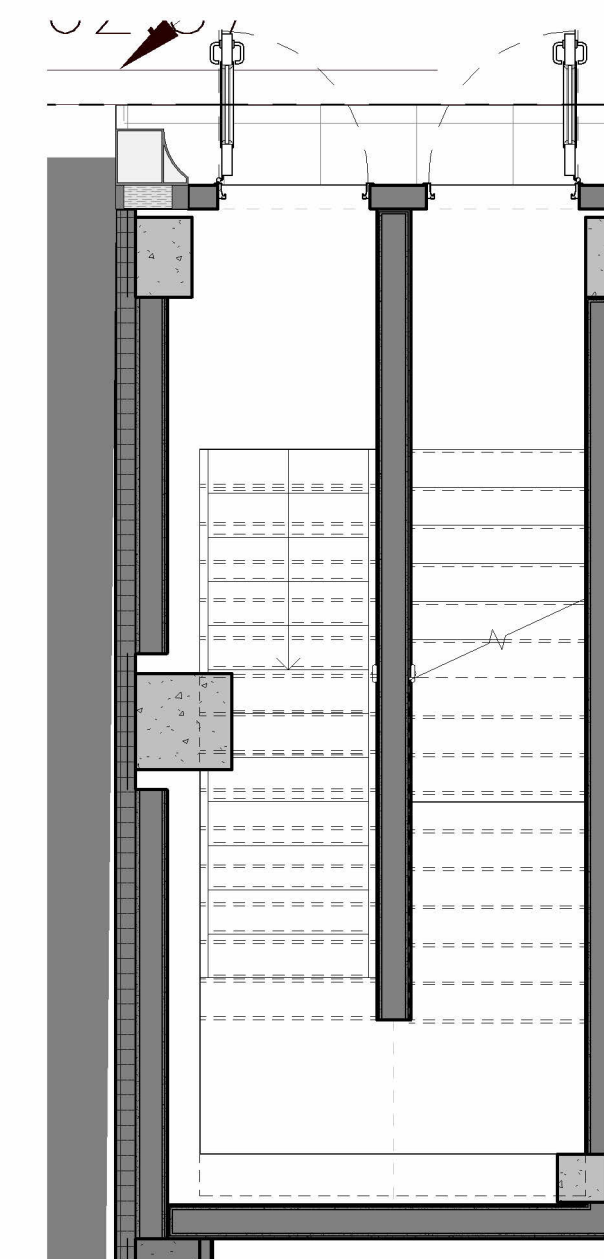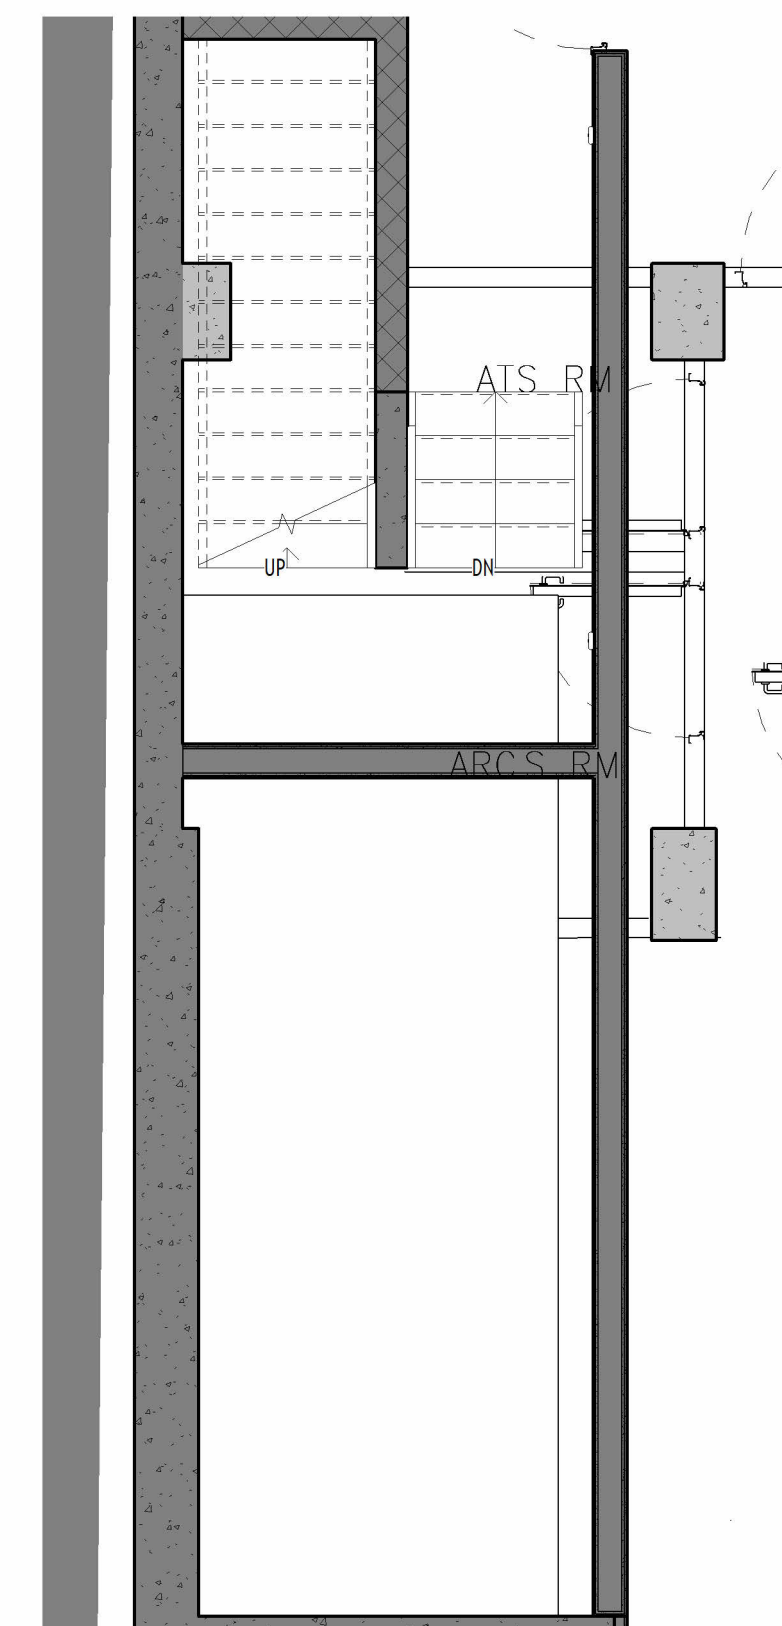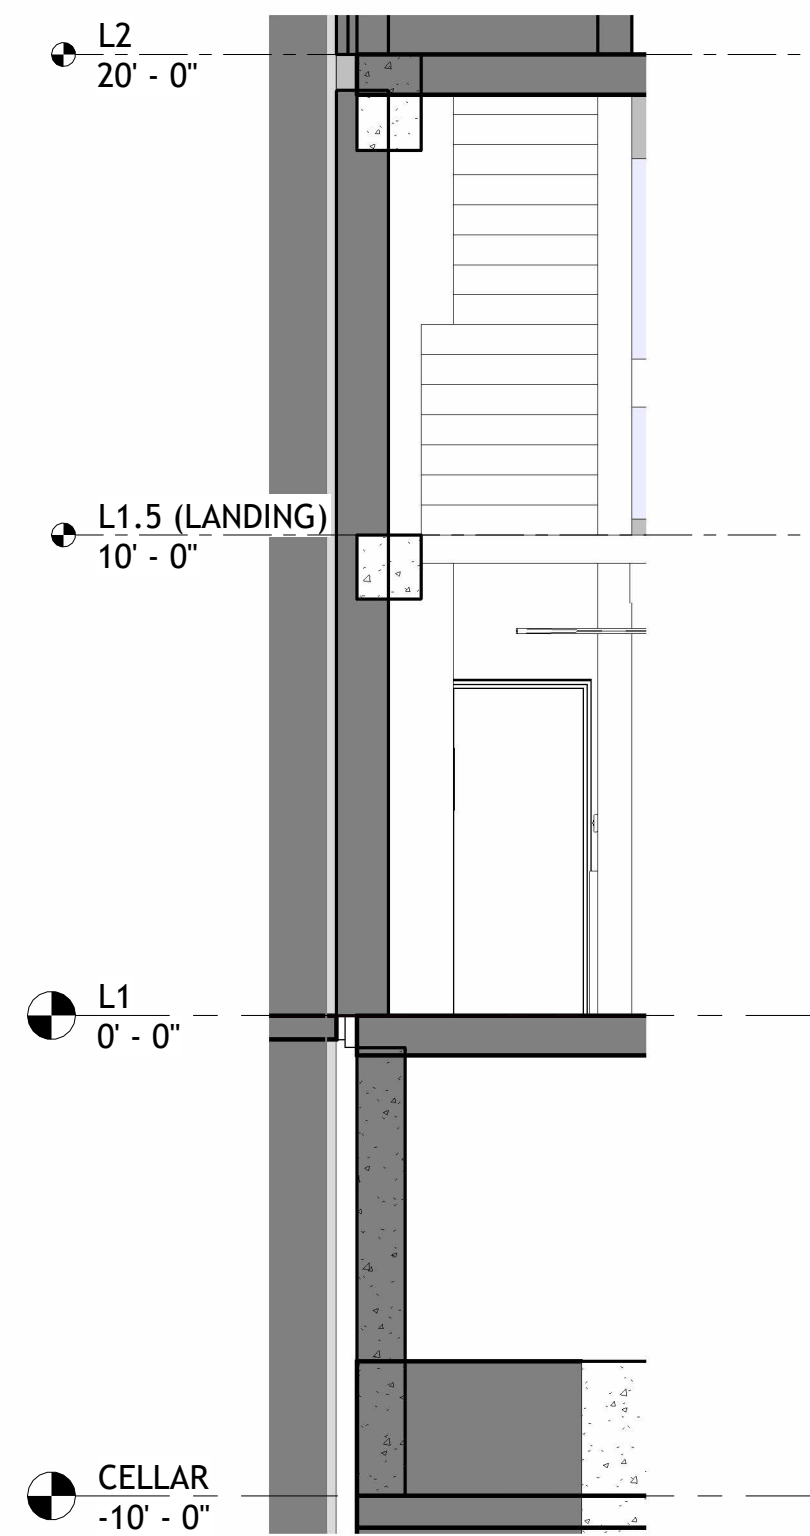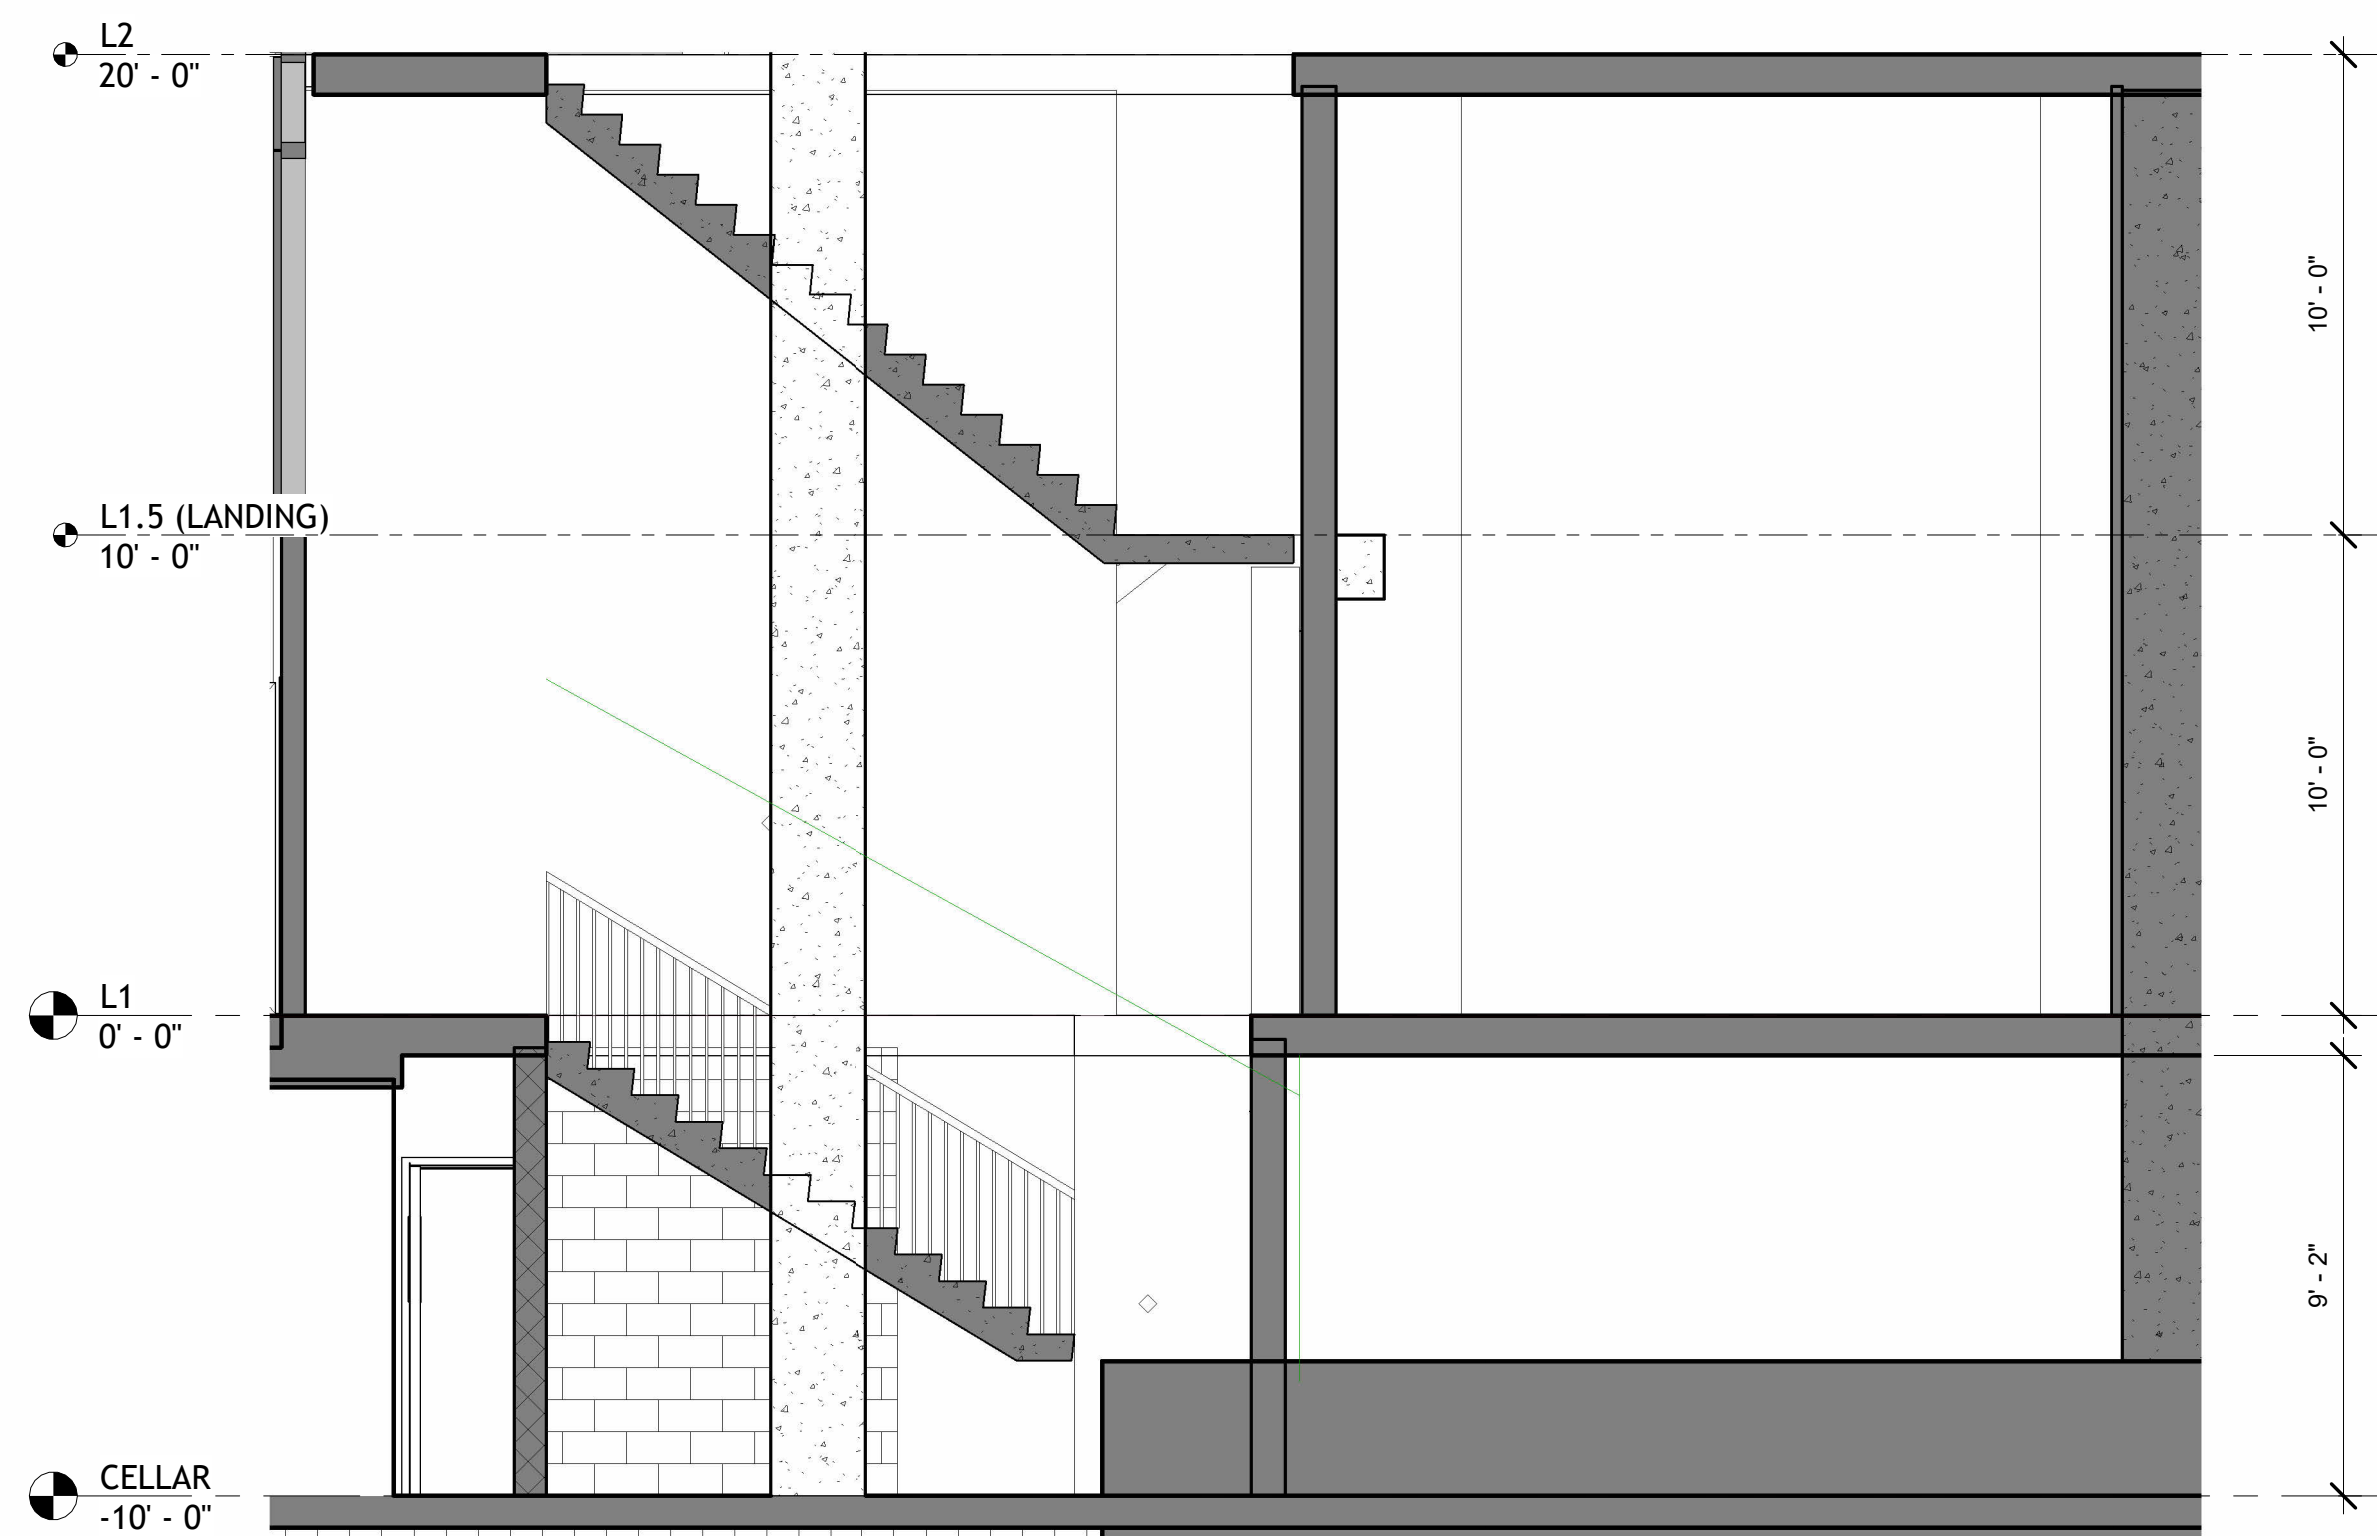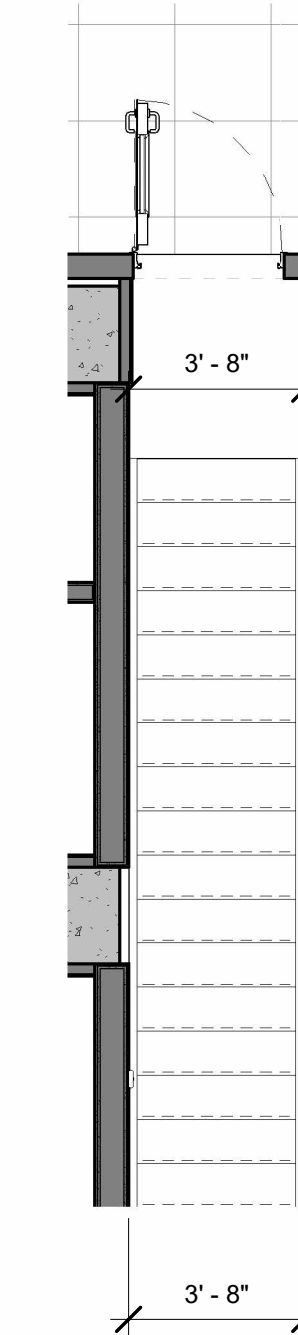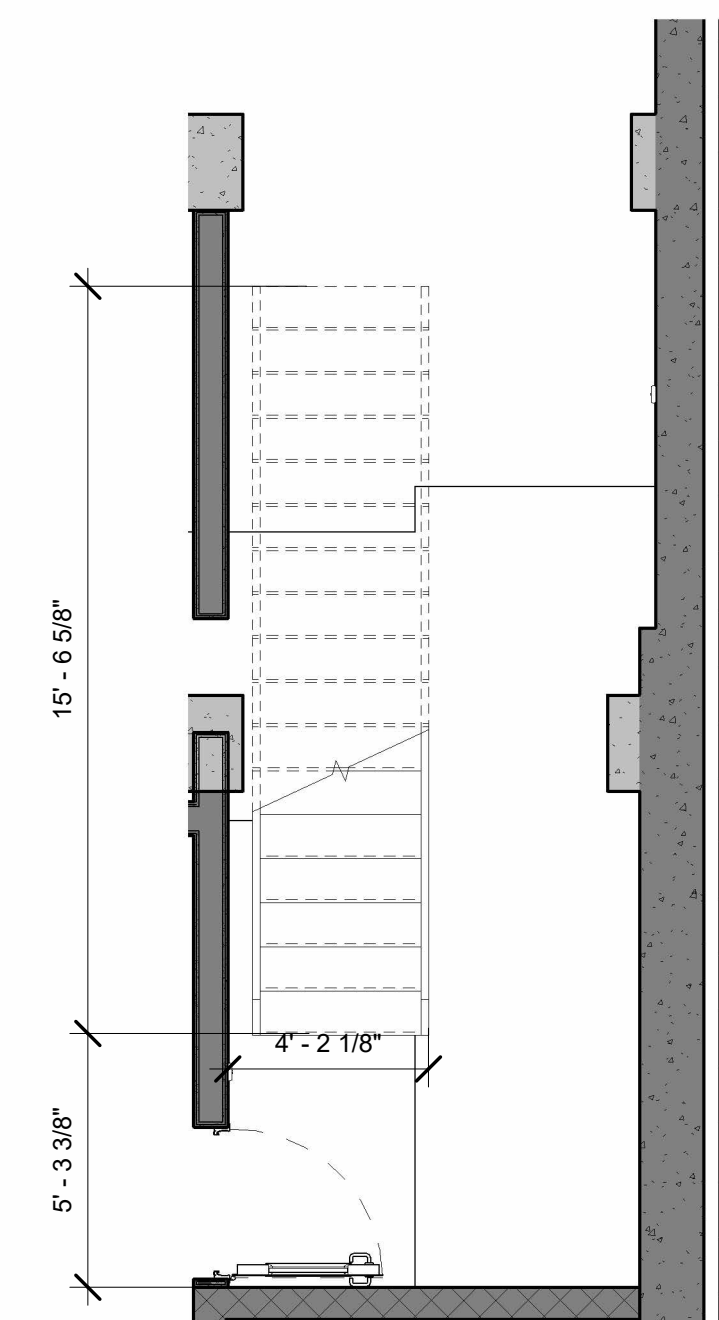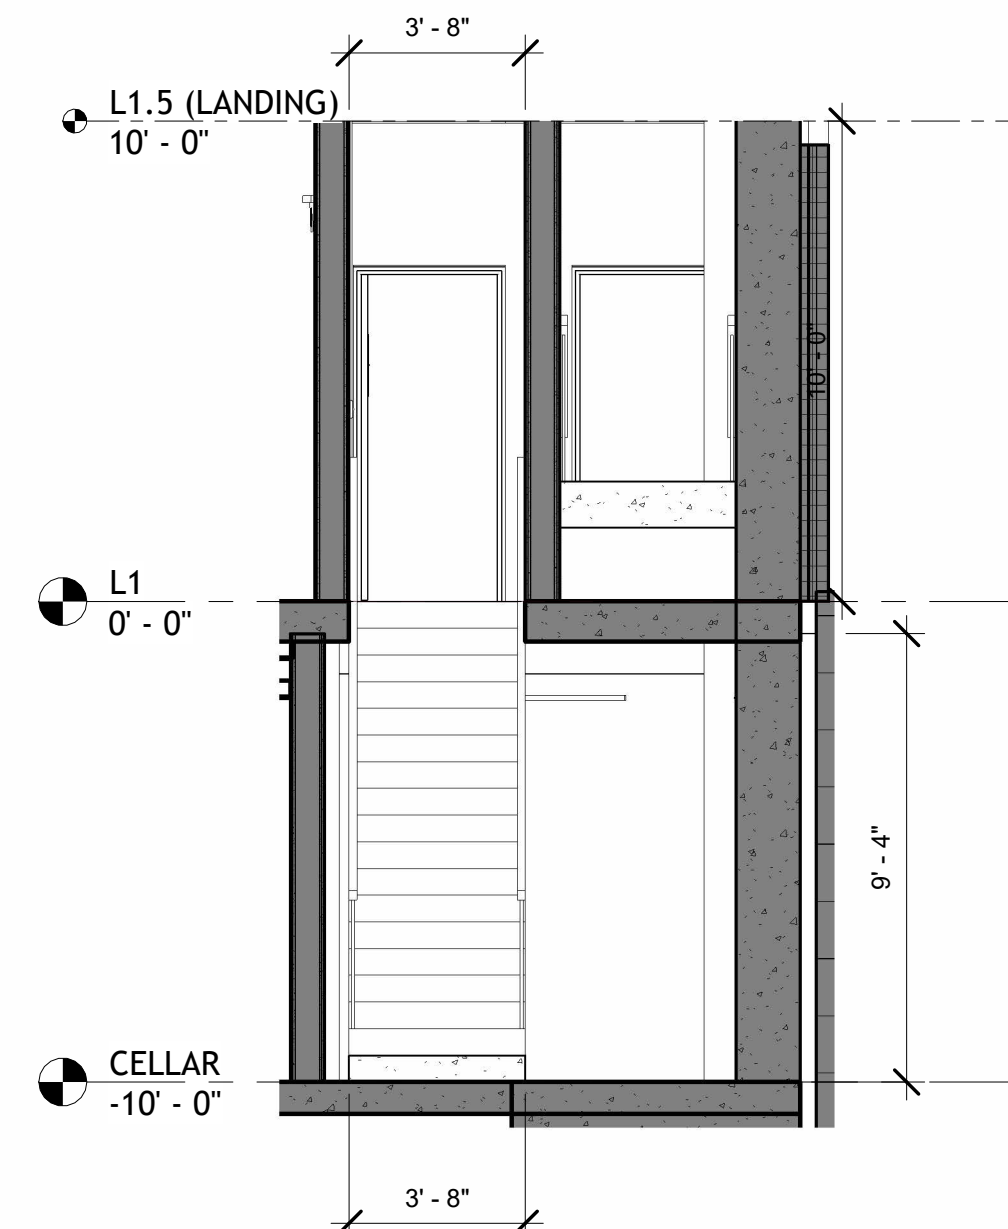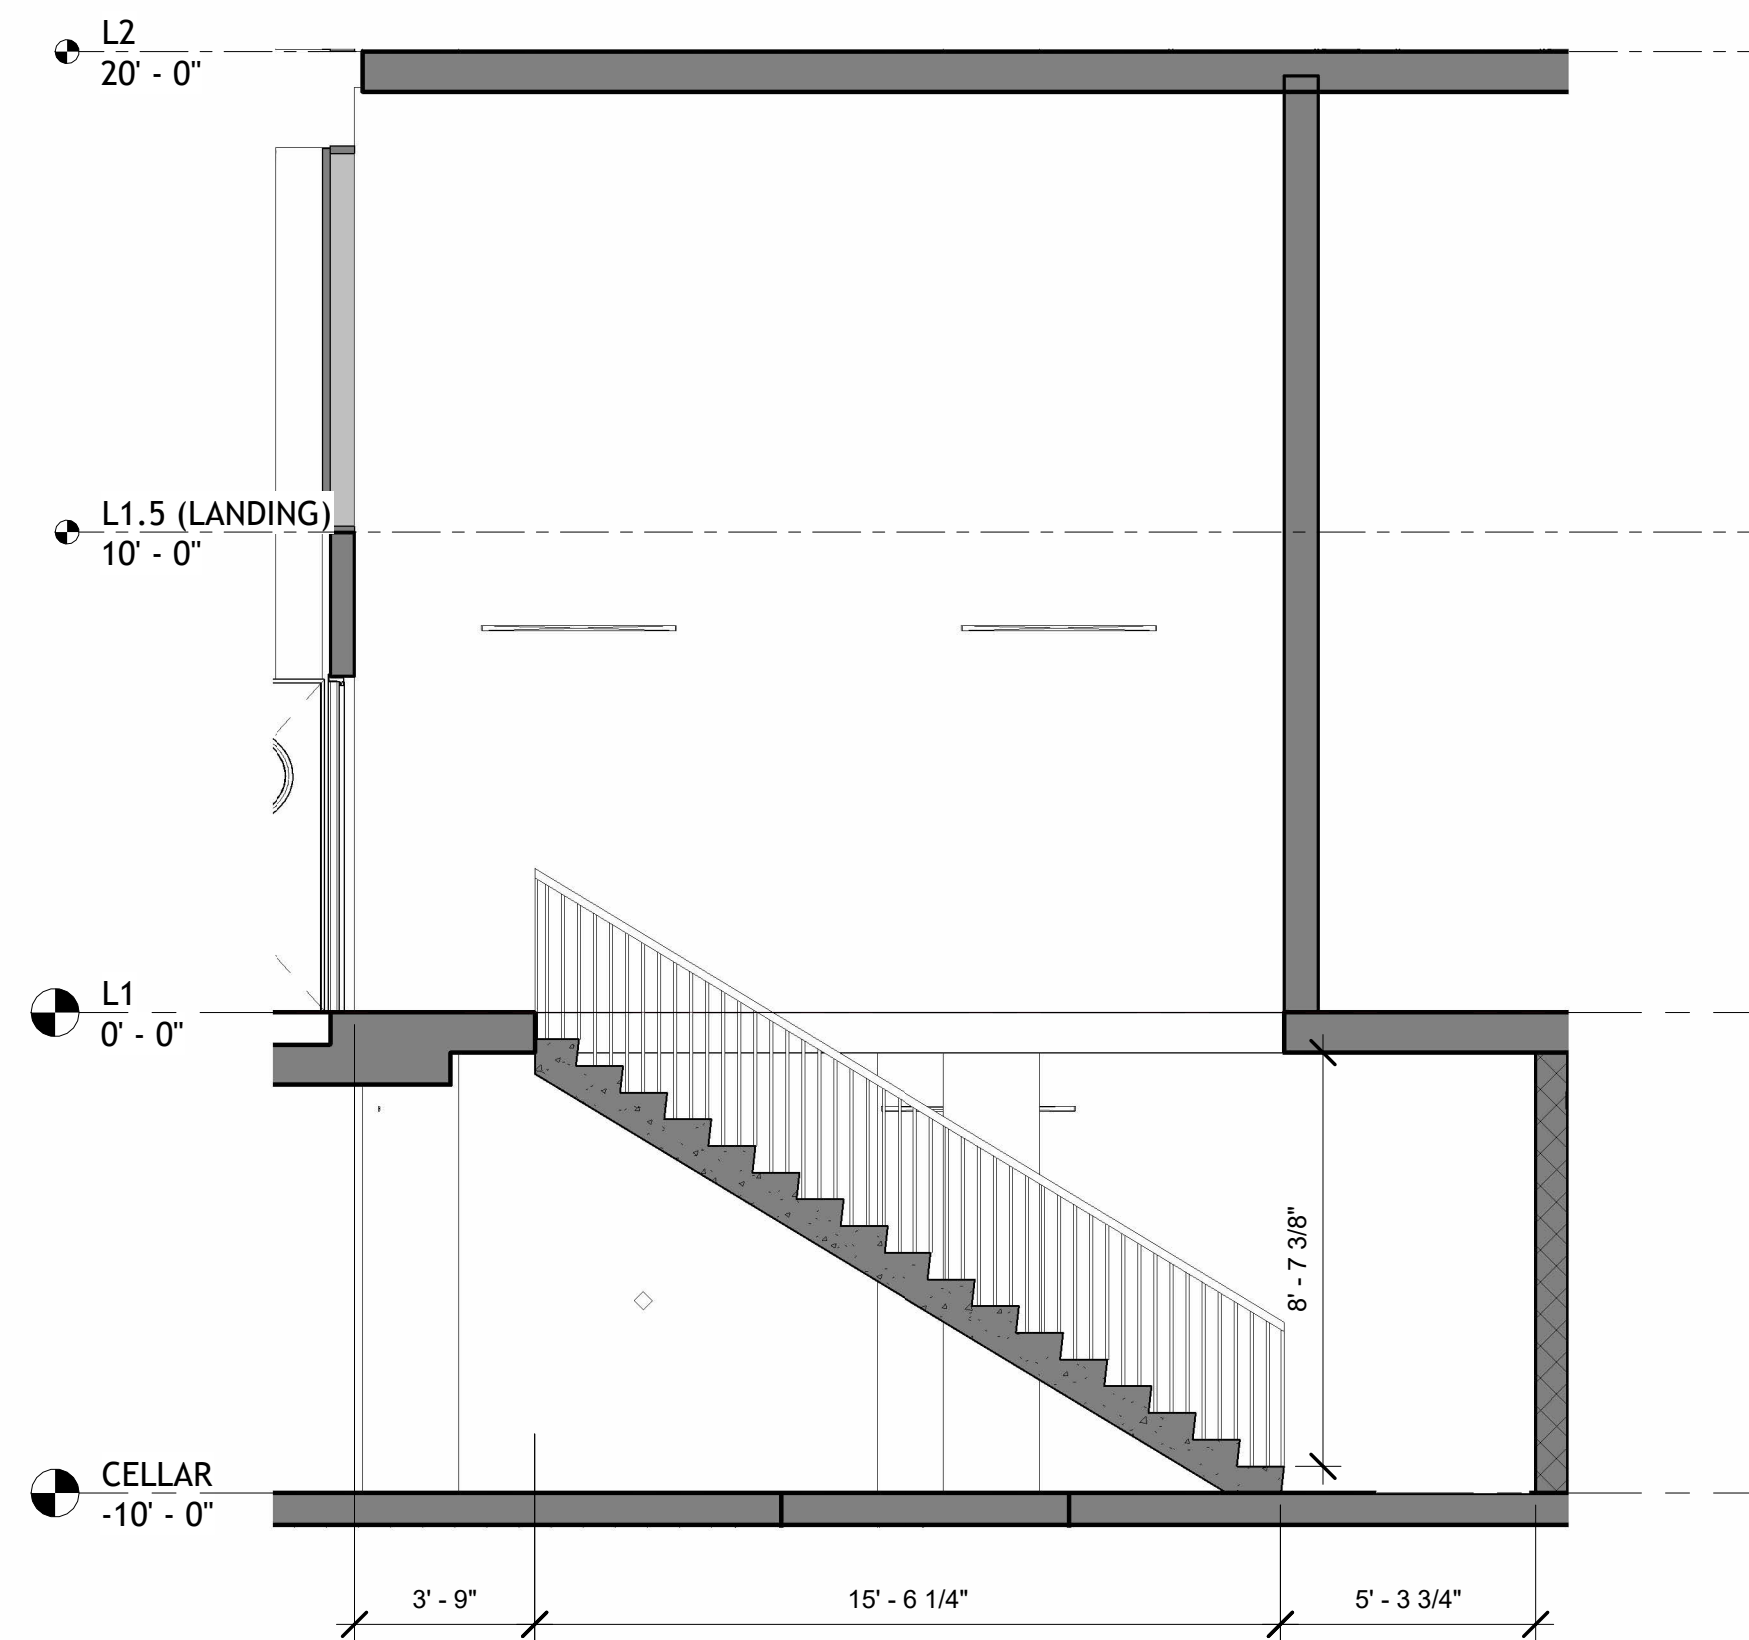

Enter address
here
Address Line 2

[illegible]




SITE PLAN

BLOW-UP - STAIR DETAILS




Project Number	XXXX
Date	10/28/2025
Drawn By	Jack.S/ Ruodi.Z
Checked By	WC/ JQ

A-401


Scale	As indicated
-------	--------------

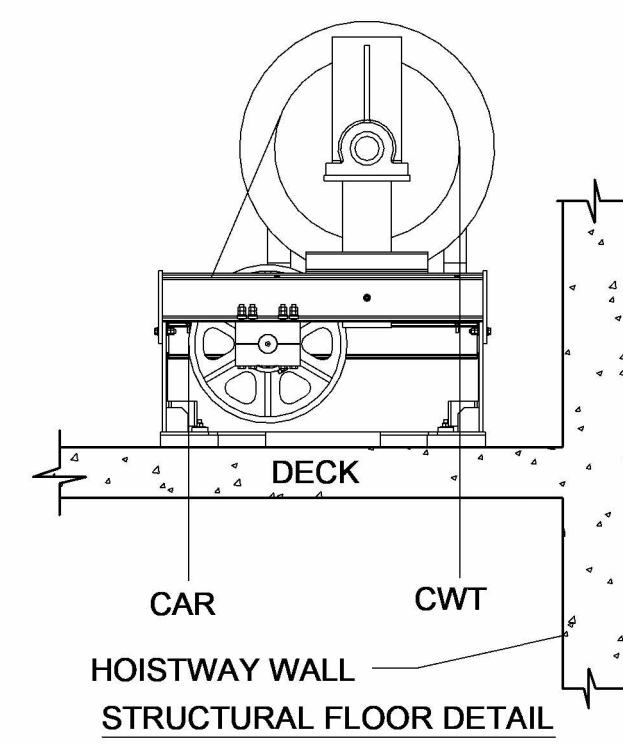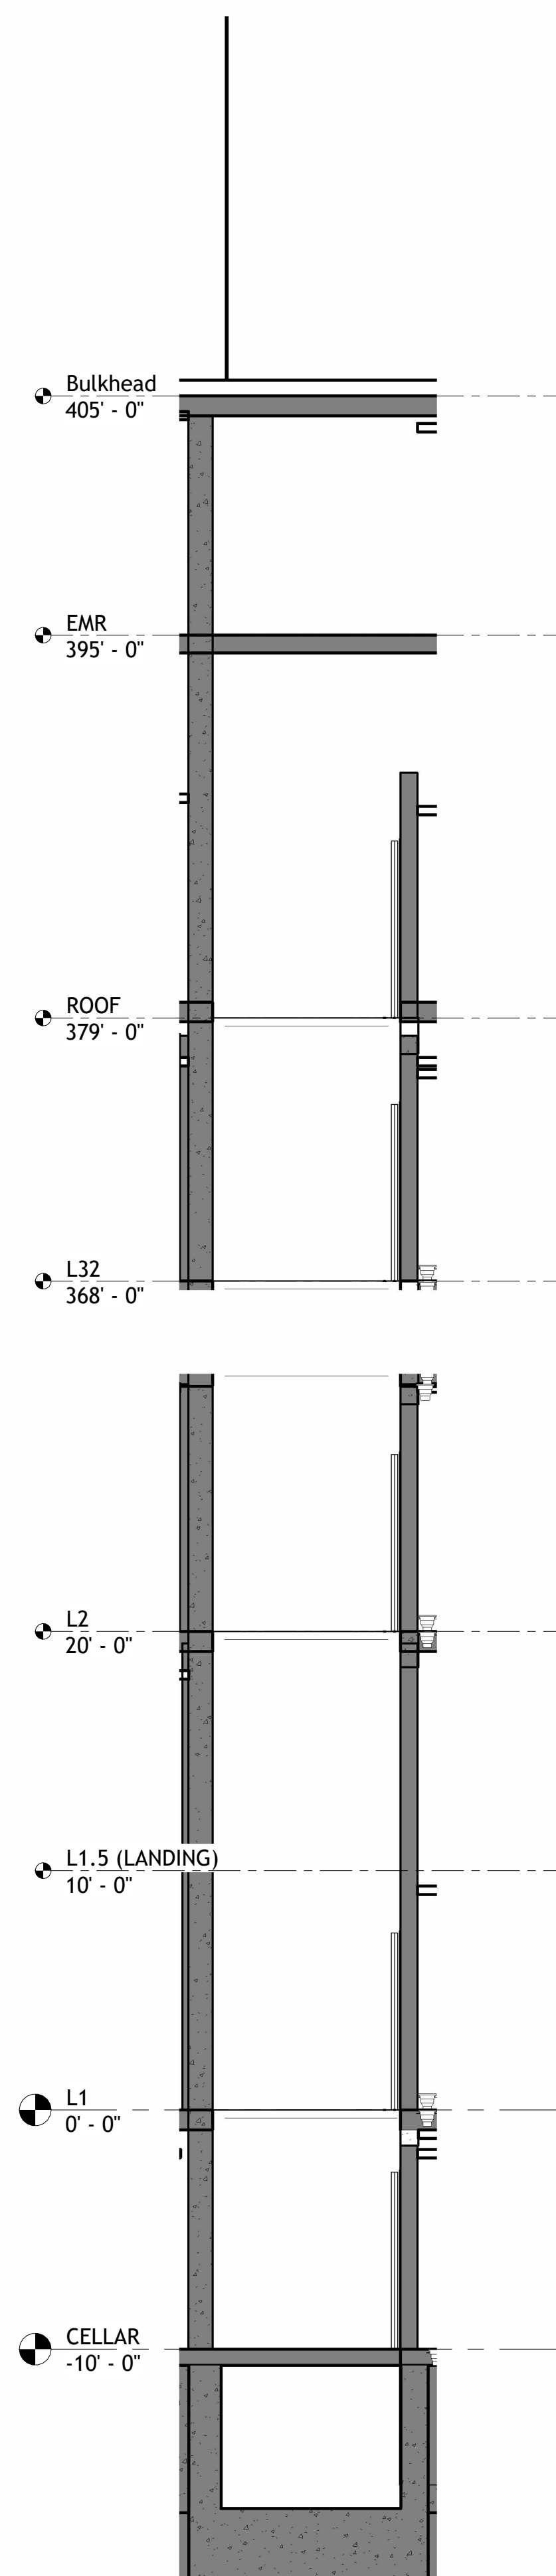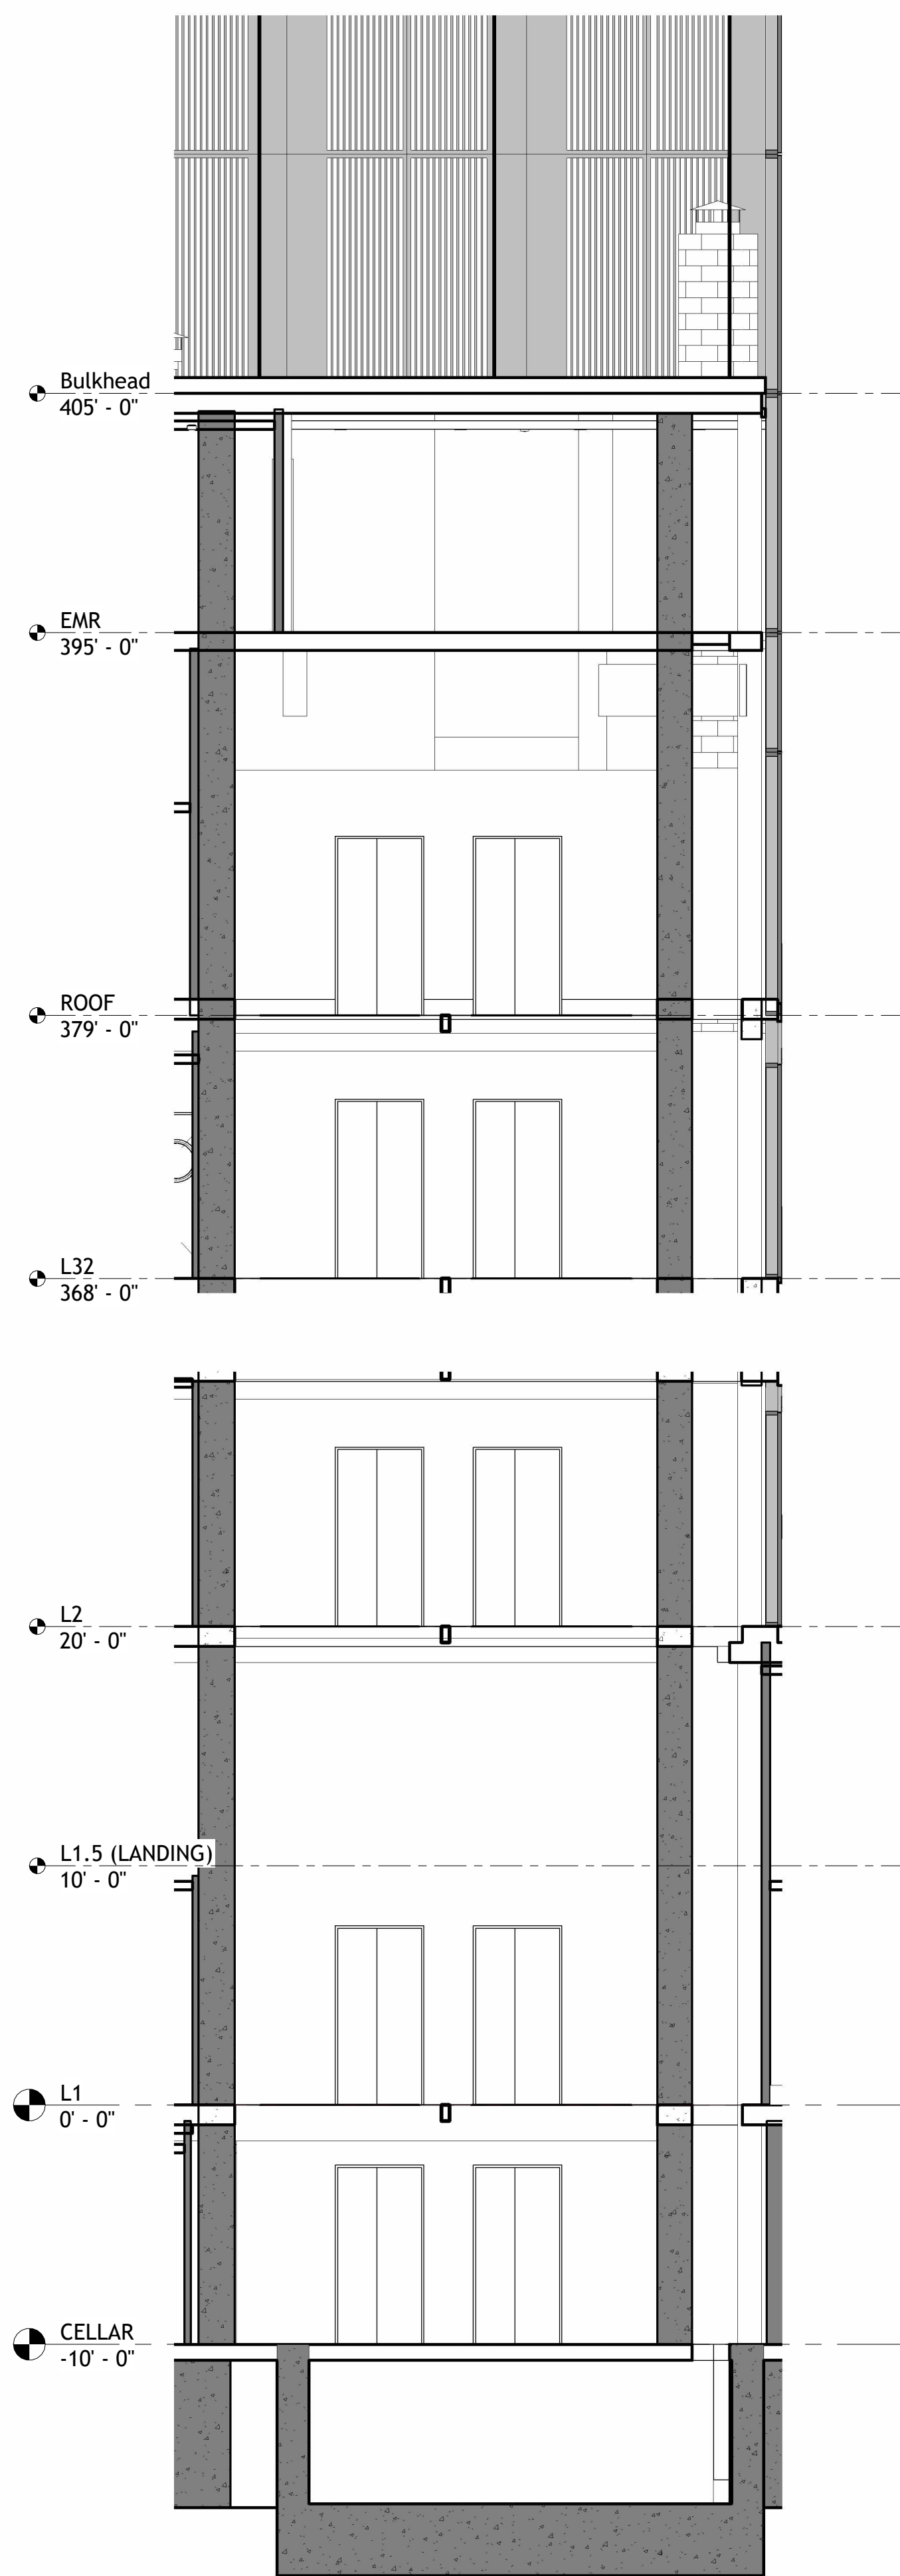

REACTION LOADS	Fx	Fy	Fz
A) MACHINE	-	-	10700
B) MACHINE	-	-	14100
C) MACHINE	-	-	14200
D) MACHINE	-	-	16100
E) GOV	-	-	1000
F) CAR BUFFER LOAD	-	-	44000
G) CWT BUFFER LOAD	-	-	33000
H) HOISTBEAM	-	-	-
I) CAR RAIL	300	200	17000
J) CWT RAIL	100	50	-

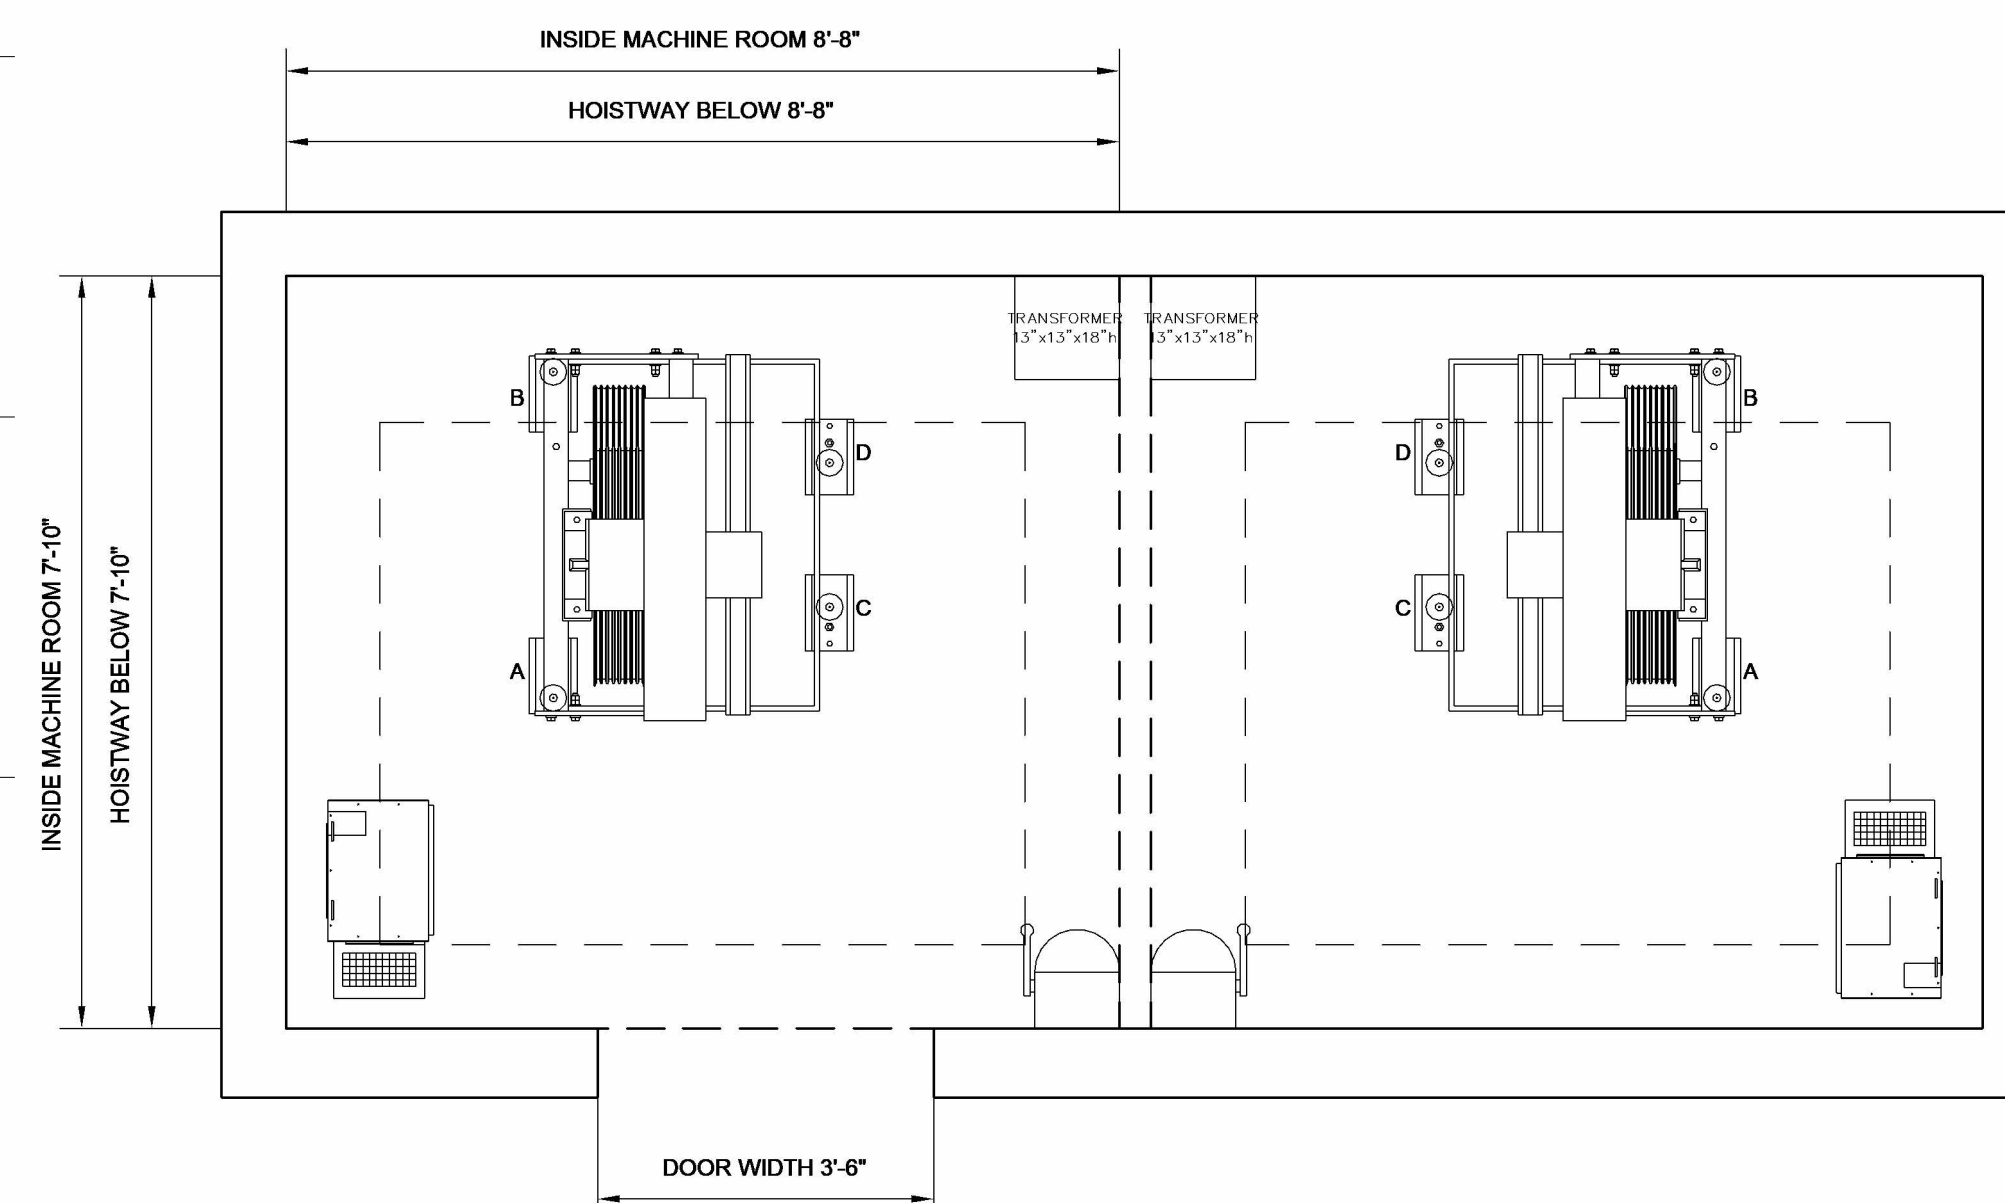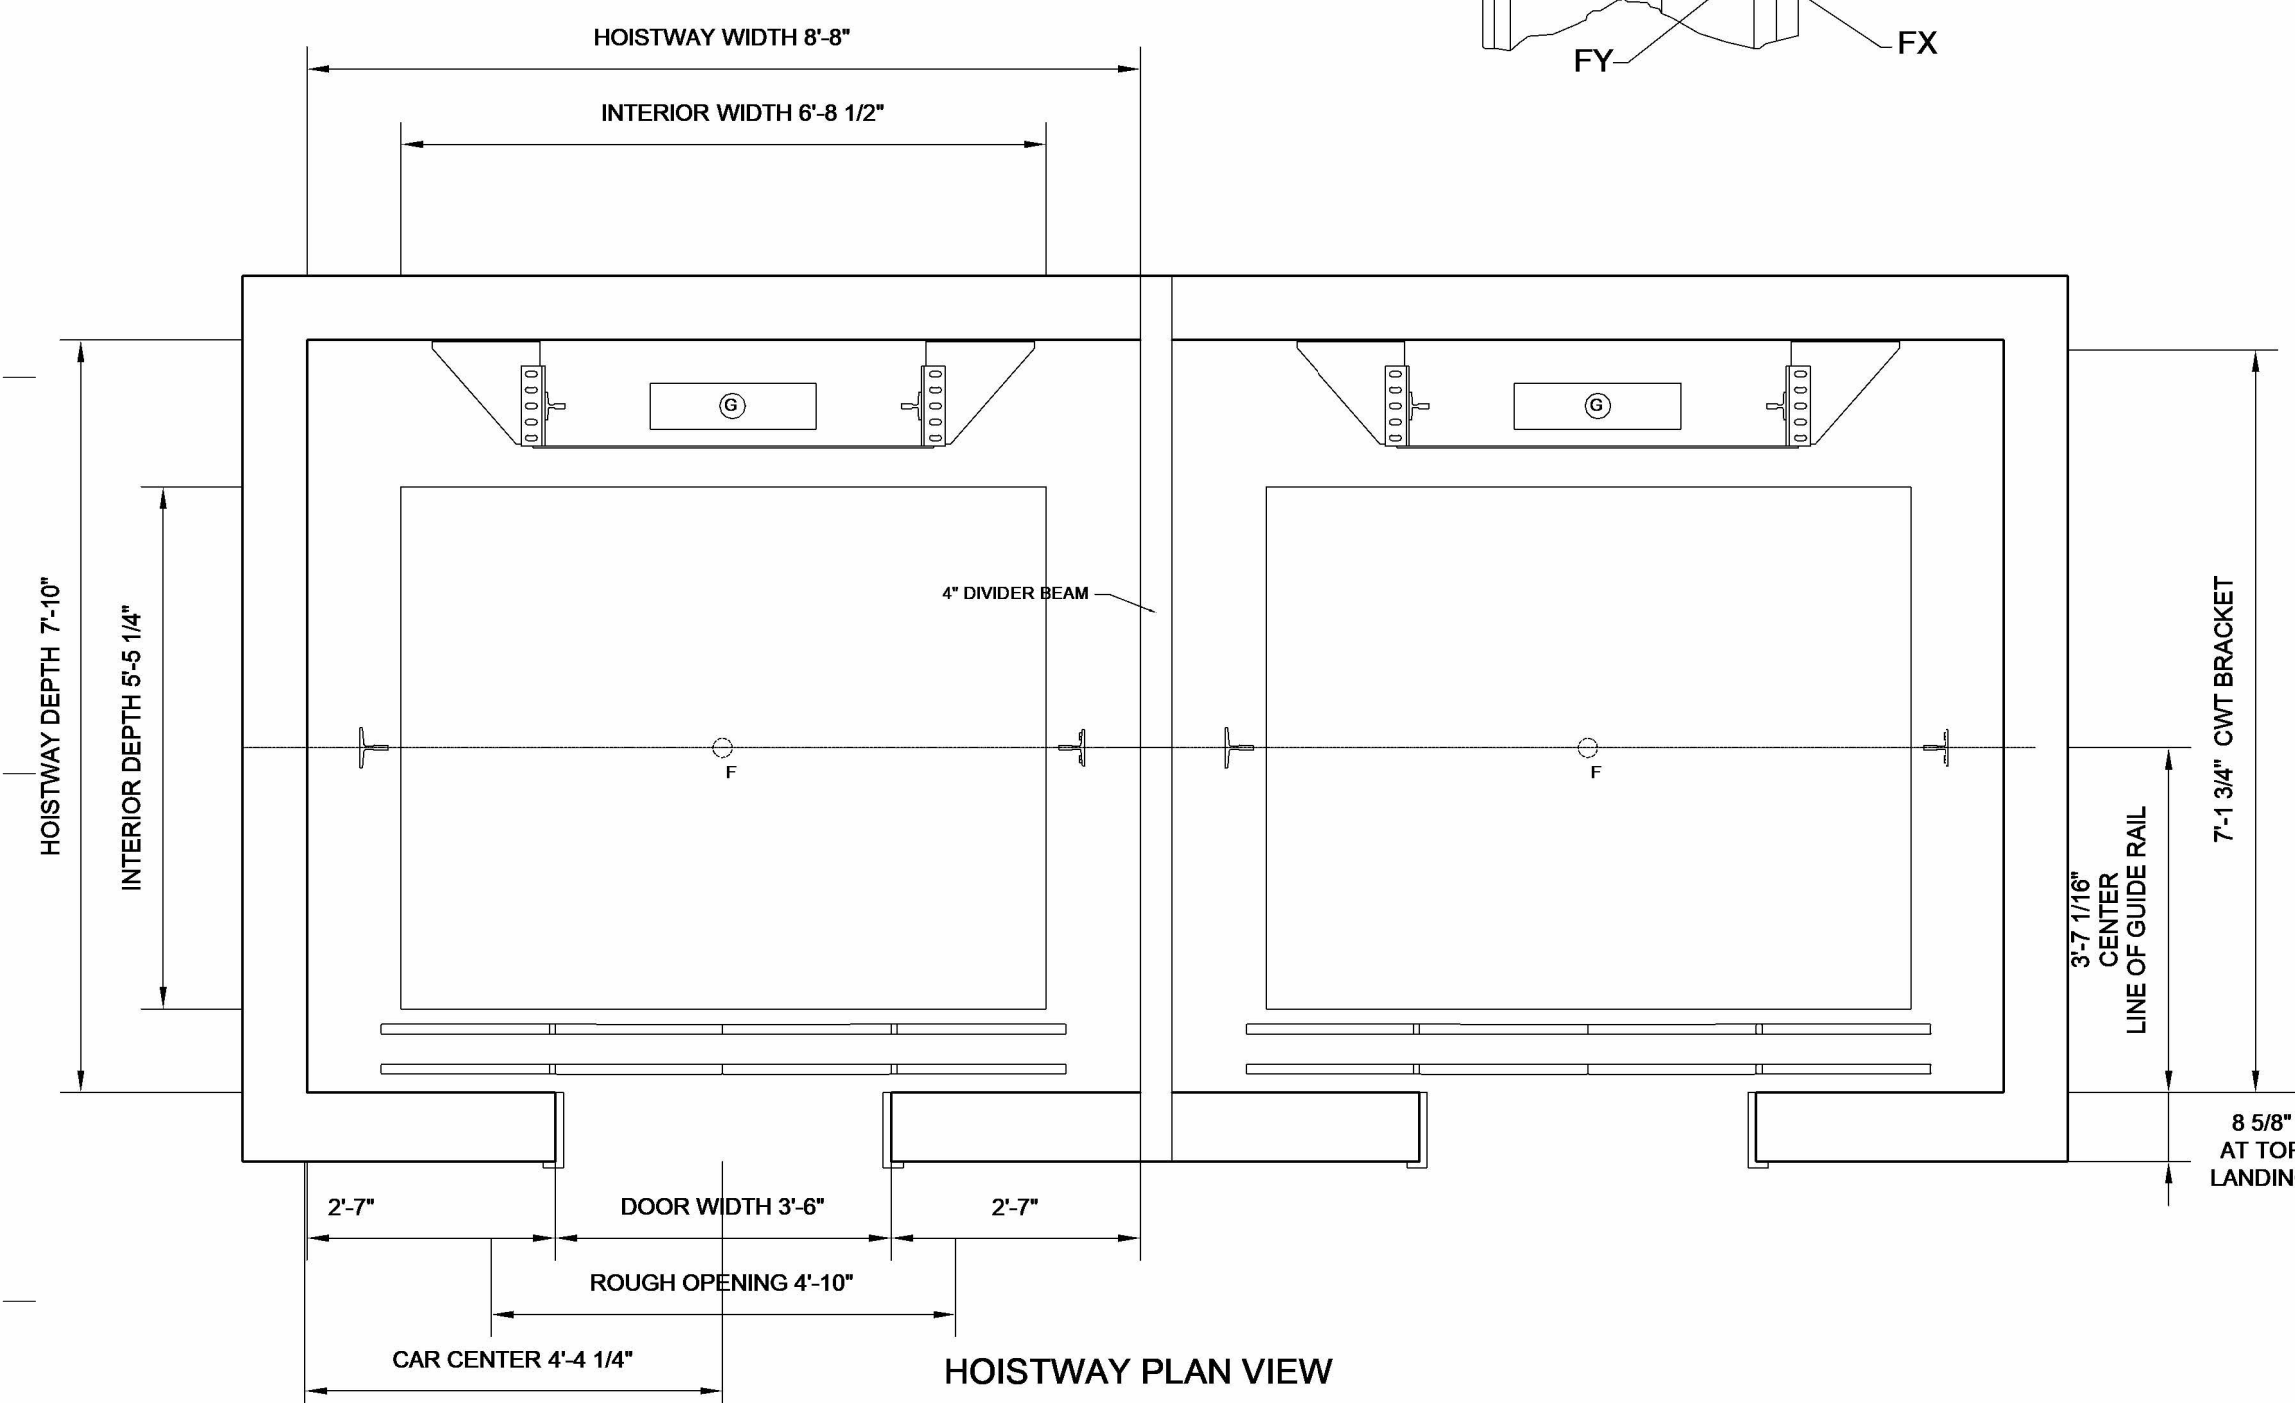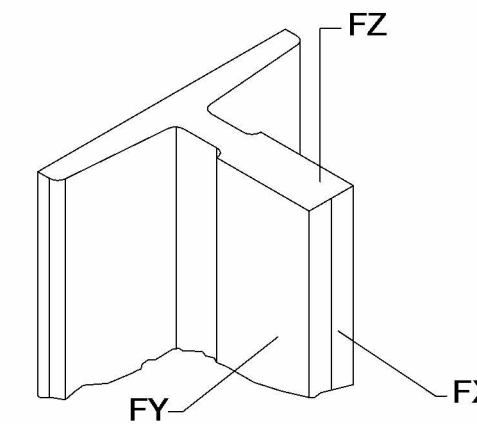

FLOOR BY FLOOR HEIGHTS CHART					
Floor Number	Elevation	Front Opening	Back Opening	Inter Floor Distance (ft)	Inter Floor Distance (in)
12	113' 8"	X	—	10	4
11	103' 4"	X	—		4
10	93' 0"	X	—	10	4
9	82' 8"	X	—	10	4
8	72' 4"	X	—	10	4
7	62' 0"	X	—	10	4
6	51' 8"	X	—	10	4
5	41' 4"	X	—	10	4
4	31' 0"	X	—	10	4
3	20' 8"	X	—	10	4
2	10' 4"	X	—	10	4
1	0' 0"	X	—		

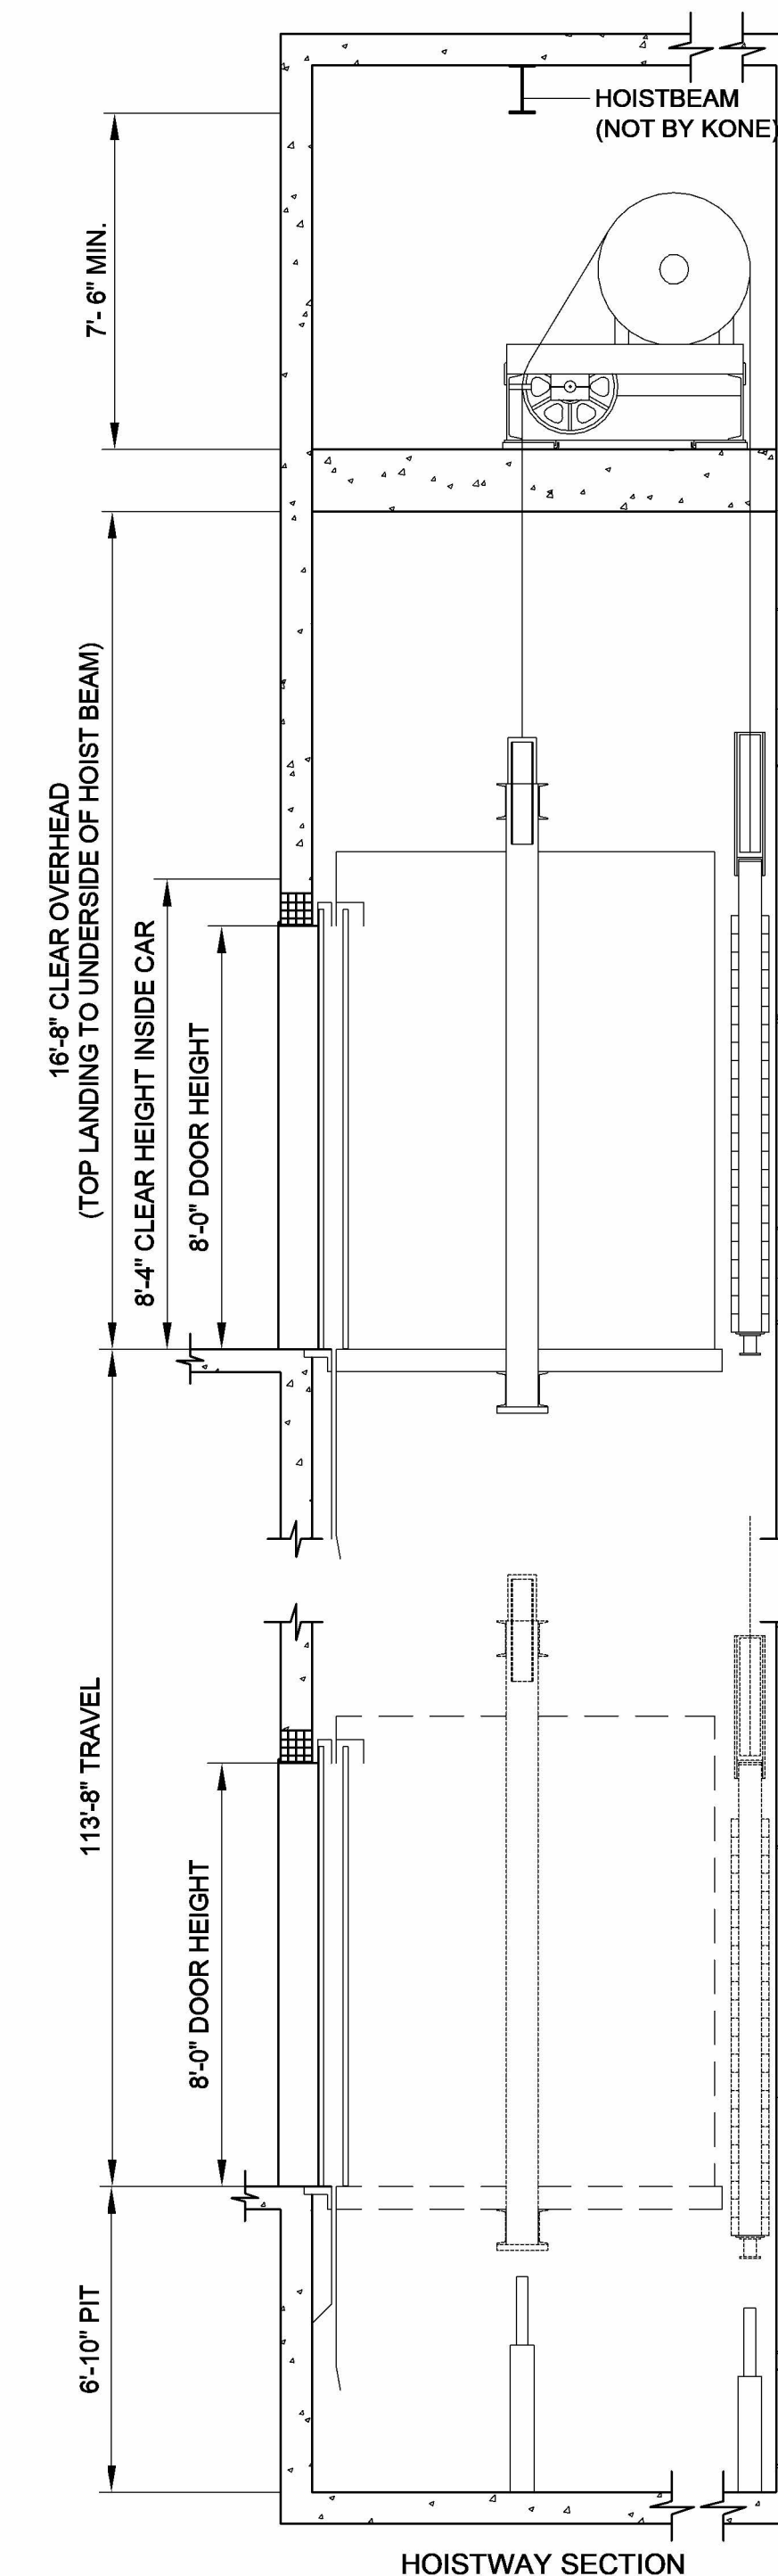

Enter address
here
Address Line 2

Address Line 2

[illegible]

SITE PLAN

BLOW-UP - ELEVATOR

Project Number	XXXX
Date	10/28/2025
Drawn By	Jack.S/ Ruodi.Z
Checked By	WC/ JQ

A-402


Scale	As indicated
-------	--------------

[illegible]

LOW-UP - COMPACTOR ROOM

Project Number	XXXX
Date	10/28/2025
Drawn By	Jack.S/ Ruodi.Z
Checked By	WC/ JQ


Scale	As indicated
-------	--------------

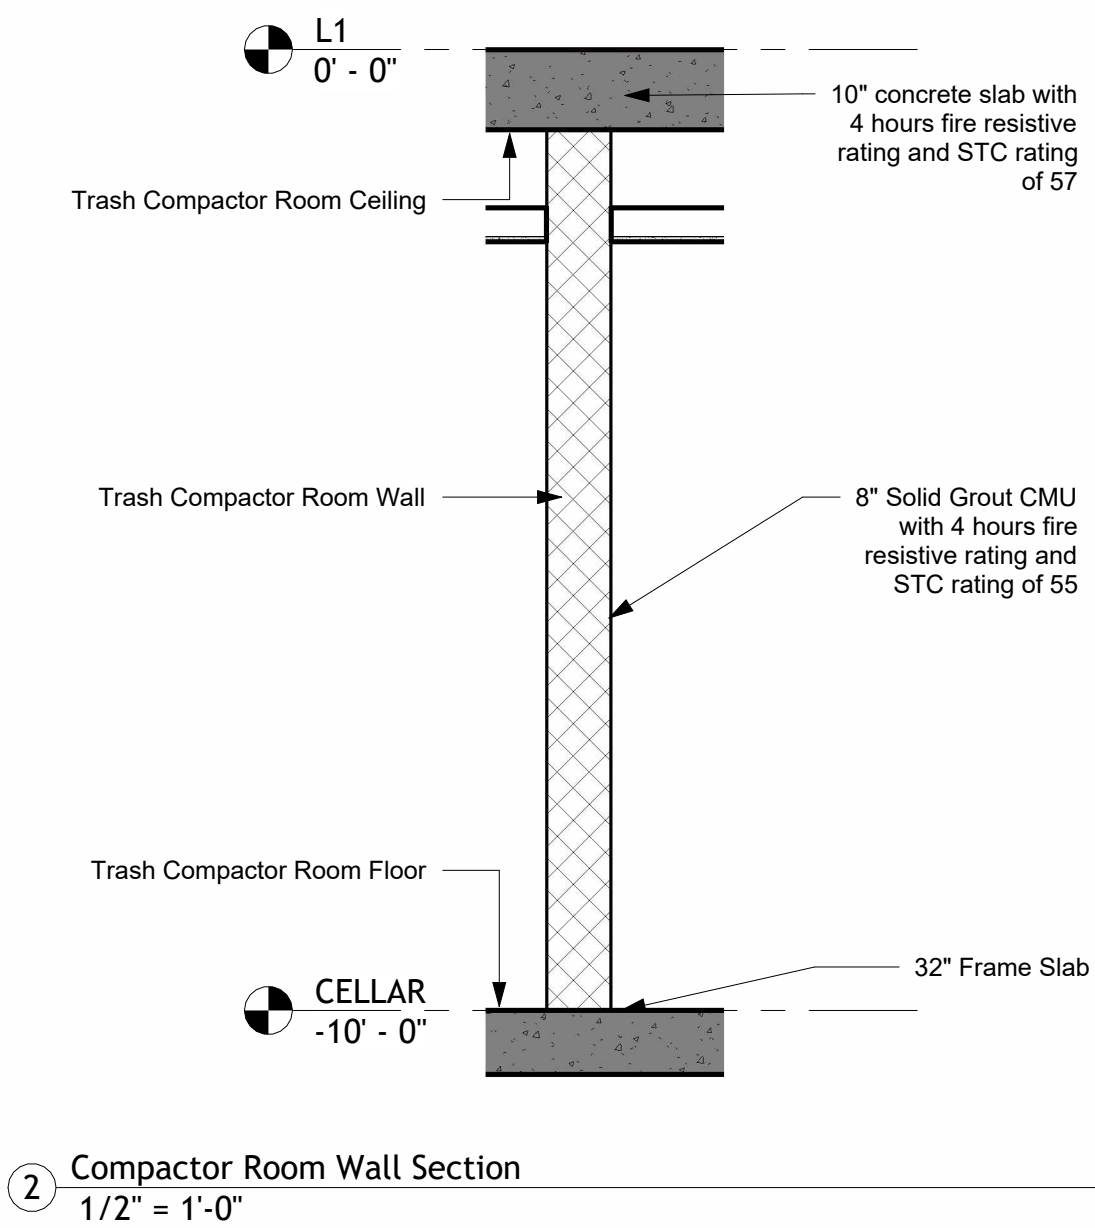



SITE PLAN

A-404	
Scale	As indicated

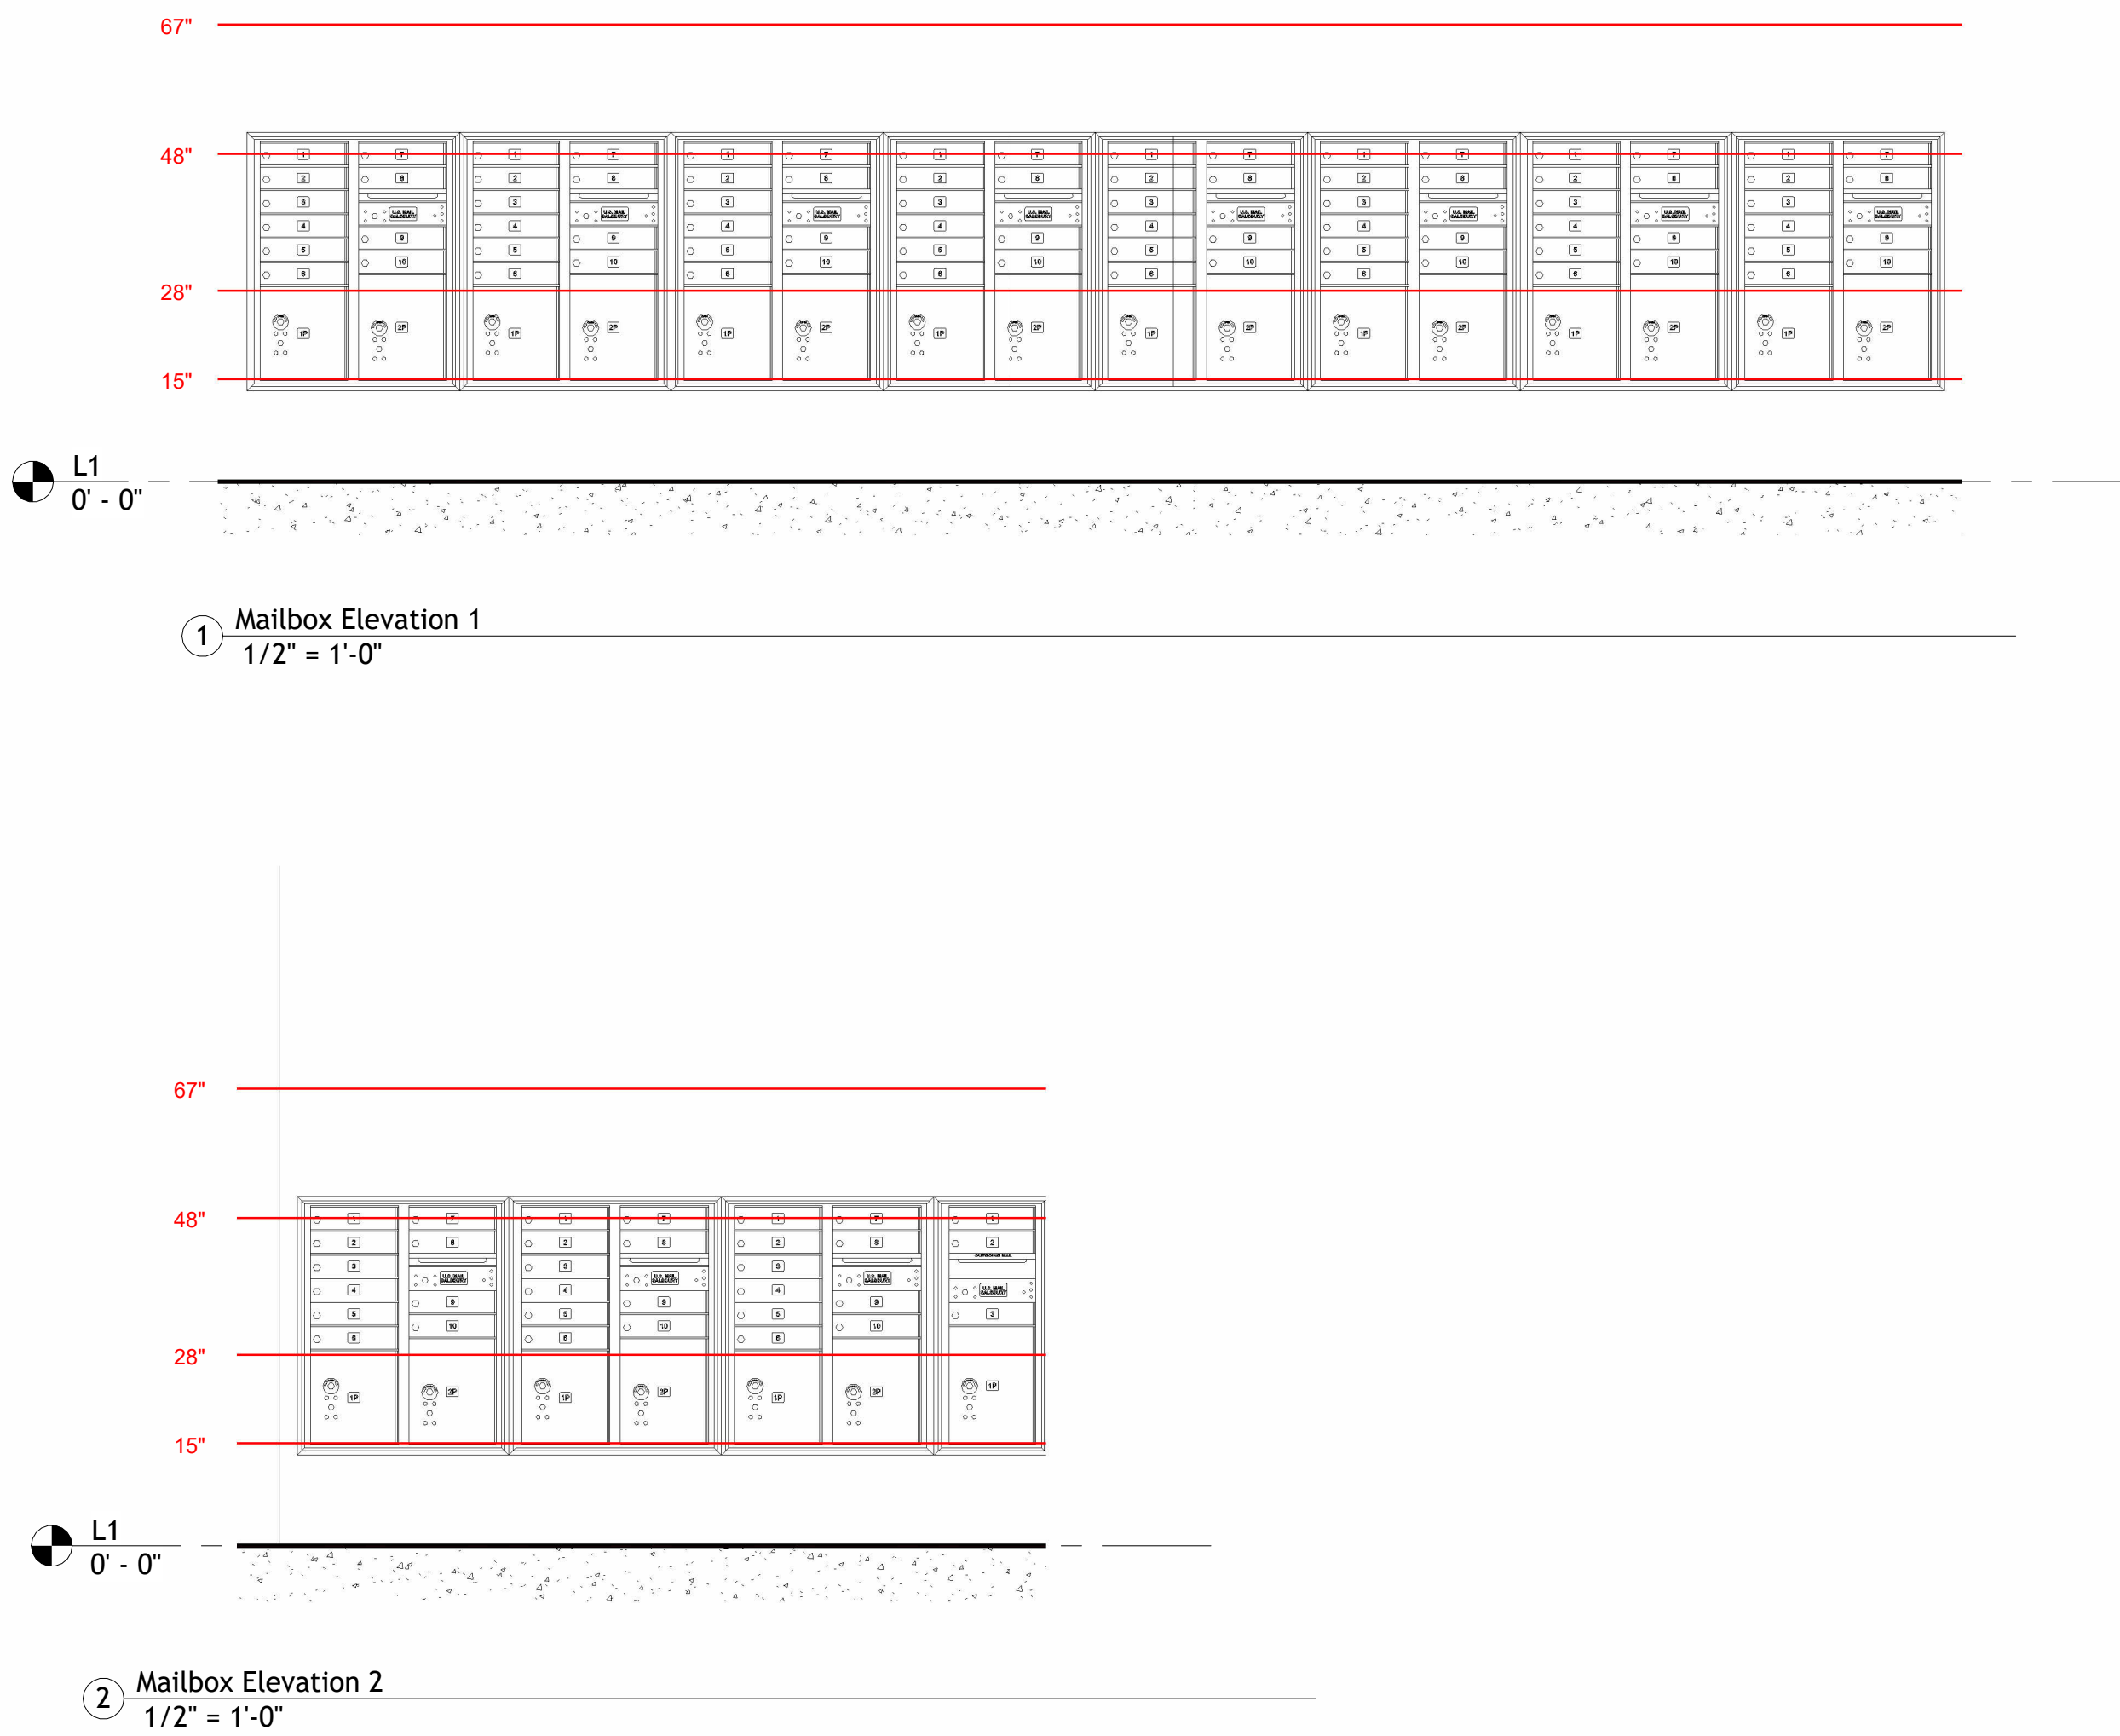

1 EXTERIOR WALL - PARAPET

5 DEMISING WALL/INTERIOR PARTITION AT EXTERIOR/CORRIDOR WALL

9	ROOF FAN
---	----------

14 ELECTRICAL BOXES

18 PACKAGED HEATING/COOLING EQUIPMENT (PTACs)

2 EXTERIOR WALL - MIDDLE

6 ALTERNATE METHOD FOR WALL CAVITY SEPARATION

11 CORRIDOR/EXTERIOR DOOR

15 DUCTWORK

19 RECESSED LIGHTING

3 EXTERIOR WALL - BOTTOM

7	INTERIOR WALLS TOP/BOTTOM
---	---------------------------

12	MILLWORK (TRIM)
----	-----------------

16 UTILITY/ACCESS PANELS

20 DOOR LATCH HOLE

4 WINDOW SILL

8 INTERIOR PARTITION AT DEMISING/ CORRIDOR WALL

13 PLUMBING PENETRATIONS

17 RECESSED COMPONENTS

Enter address
here
Address Line 2

[illegible]

SITE PLAN

AIR BARRIER ASSEMBLY

Project Number	XXXX
Date	10/28/2025
Drawn By	Jack.S/ Ruodi.Z
Checked By	WC/ JQ

A-500




Scale	As indicated
-------	--------------

SITE PLAN

FOUNDATION DETAILS

A-501	
Scale	As indicated

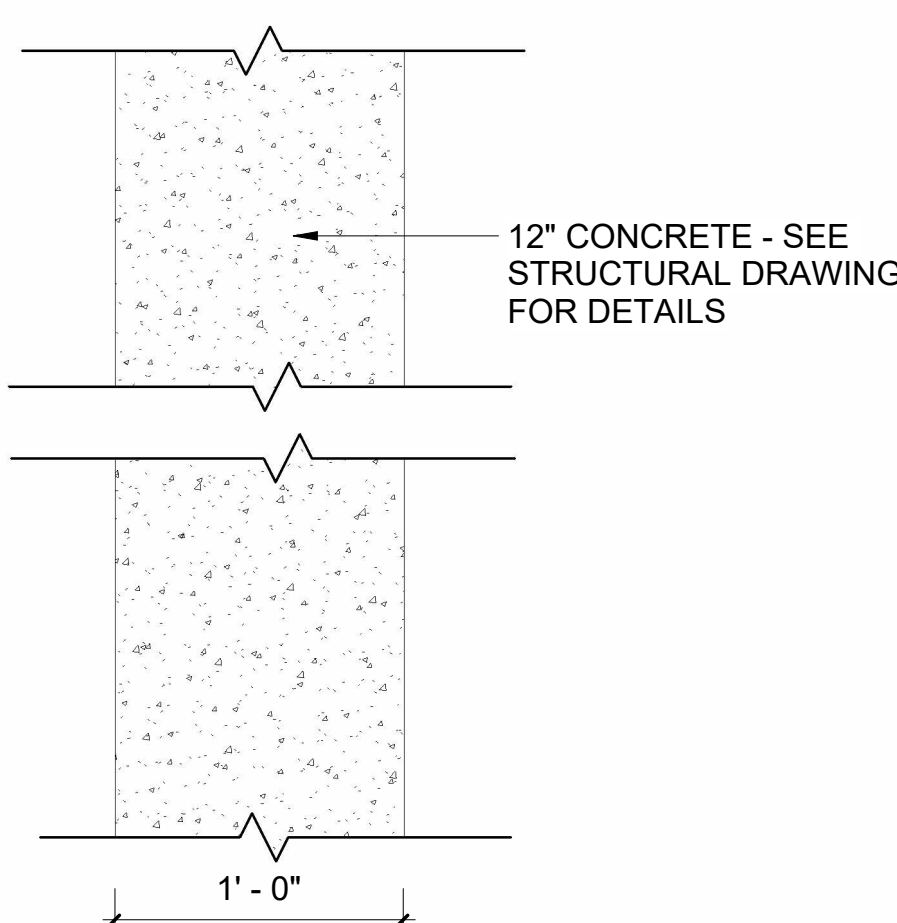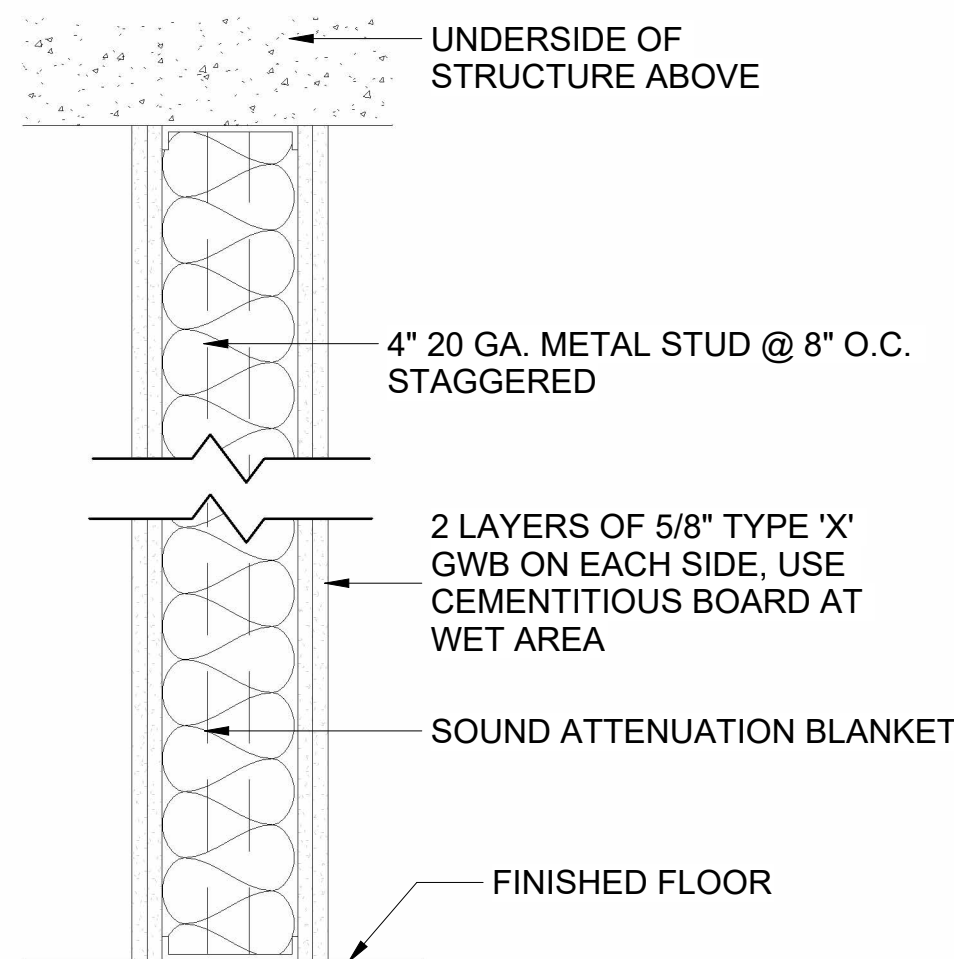
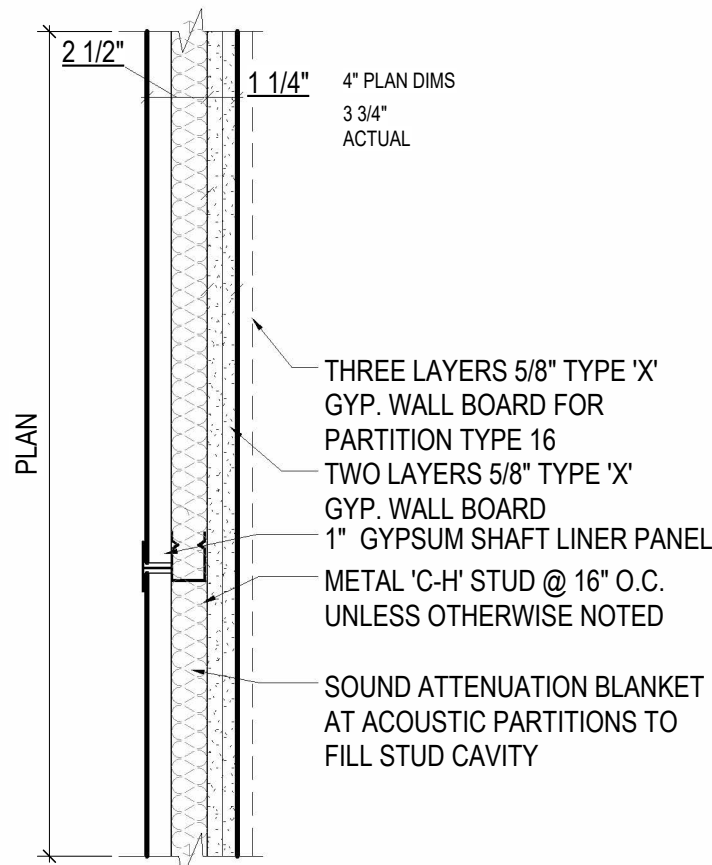


[illegible][illegible]


DETAILS - PARTITION TYPES I

Project Number	XXXX
Date	10/28/2025
Drawn By	Jack.S/ Ruodi.Z
Checked By	WC/ JQ
A-502	
Scale	As indicated


1 CONCRETE SHEAR WALL

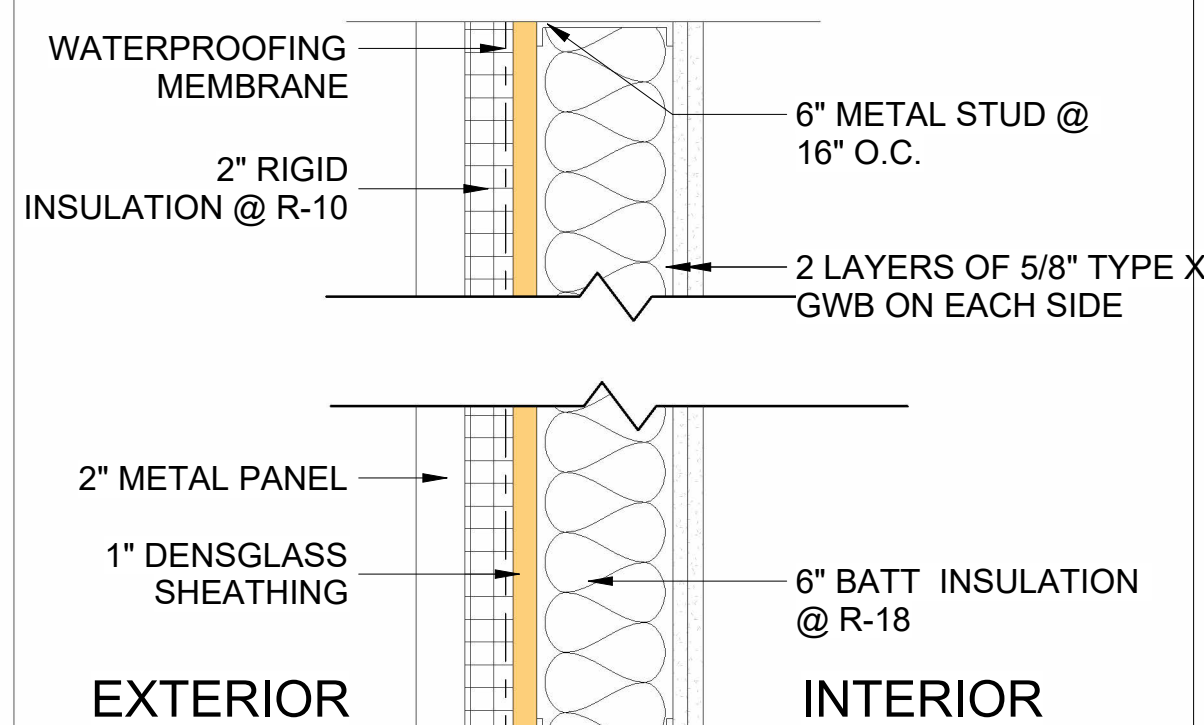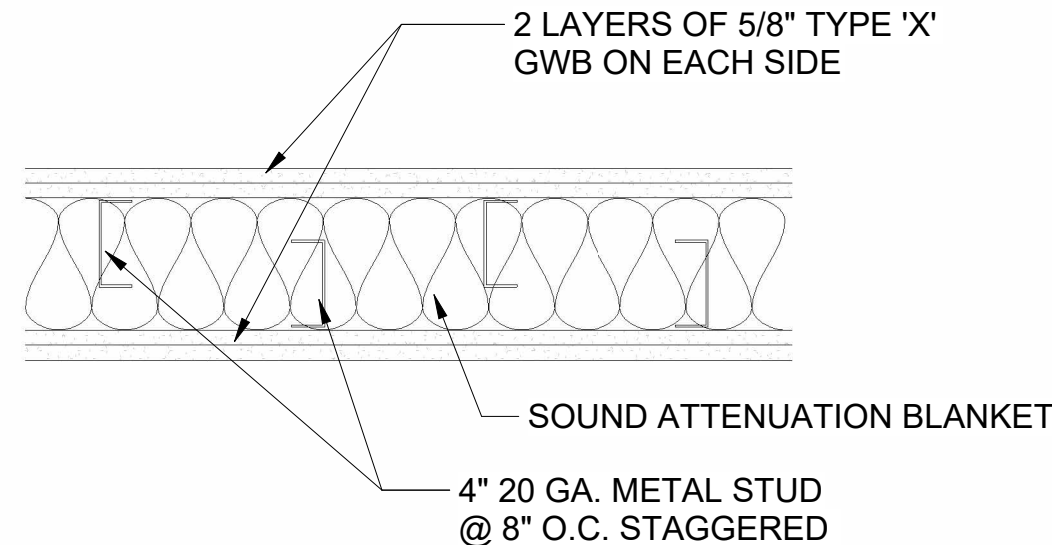

2 STEEL STUD EXTERIOR WALL

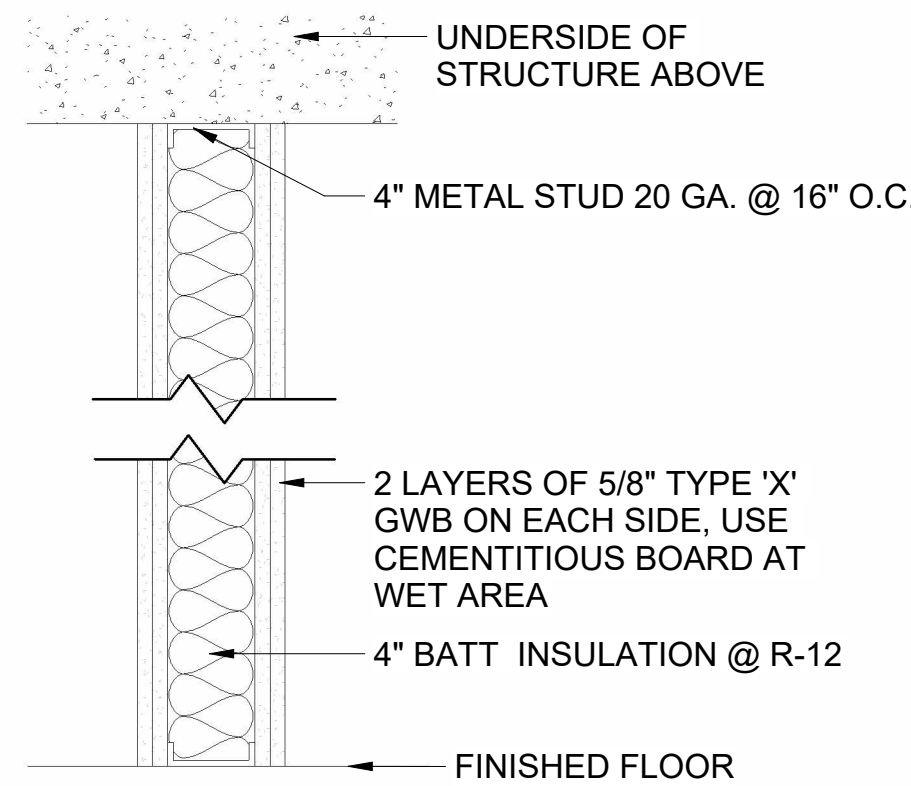

5	NON RATED, 6"
---	---------------

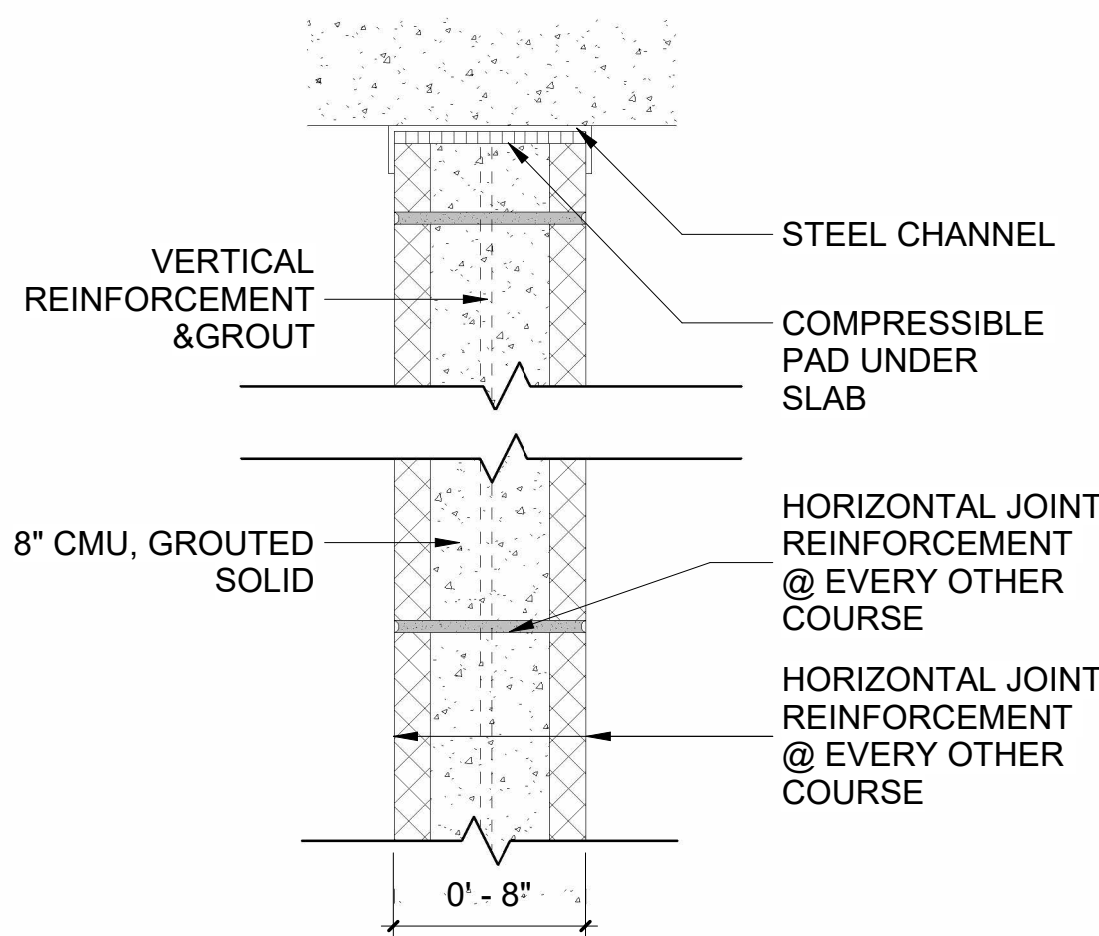


(UL DES. U905)
(STC 50)



(UL DES. U904)
(STC 50)

NOTES:

1. SEE STRUCTURAL DRAWINGS FOR REBR SIZE, SPACING, GROUTING AND CMU HEIGHT LIMITS
2. REFER TO MANUFACTUER'S DATA TO CONFIRM FIRE RATING OF CMU

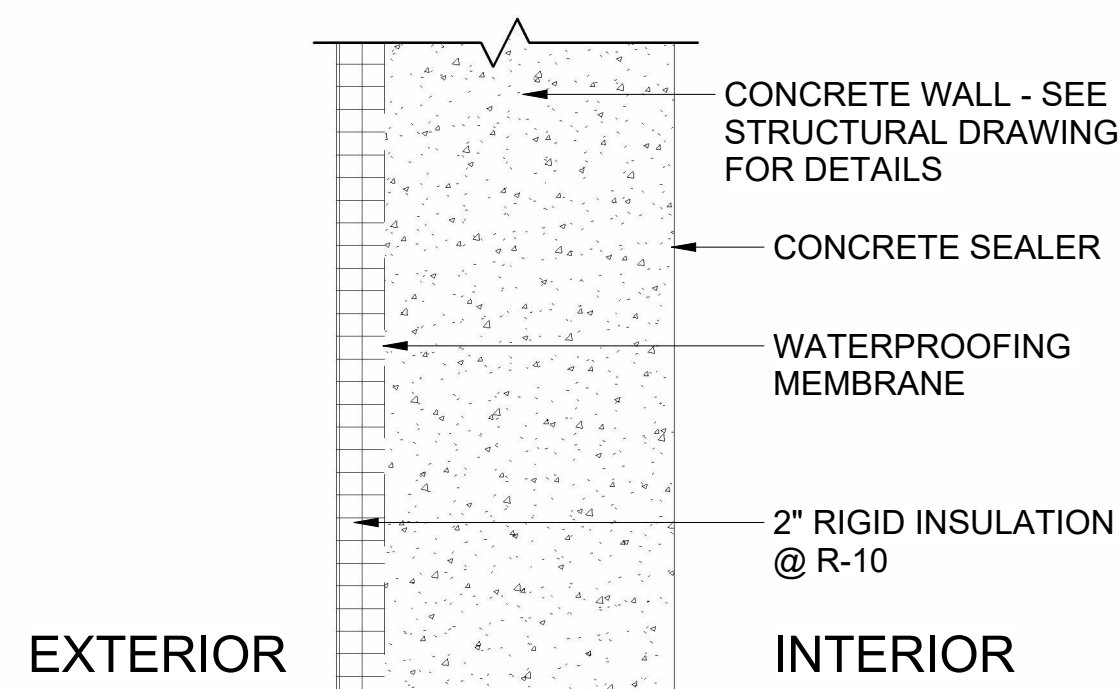

10 FOUNDATION WALL

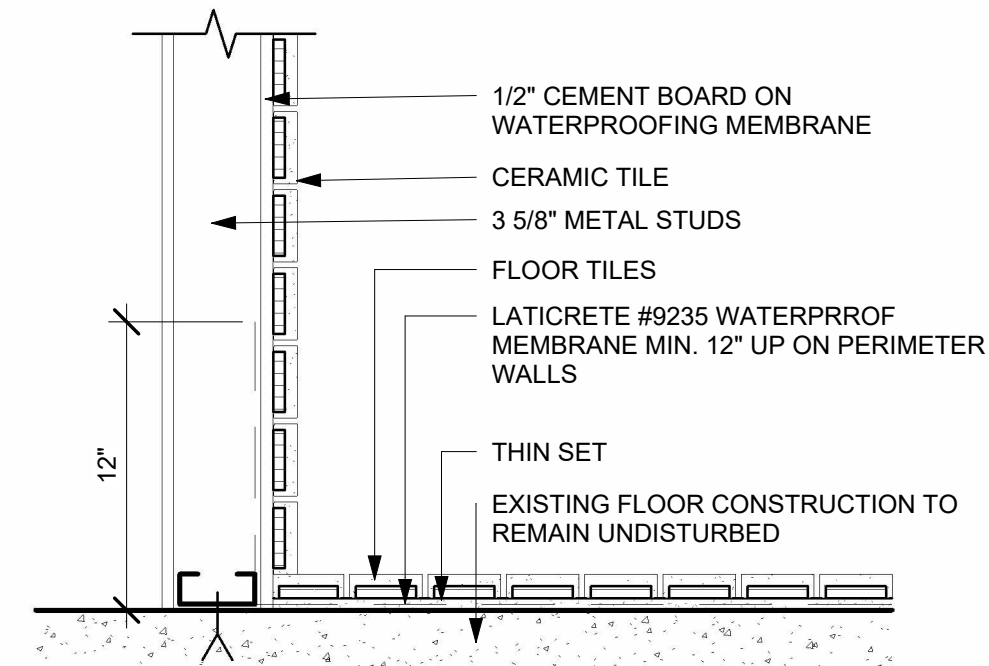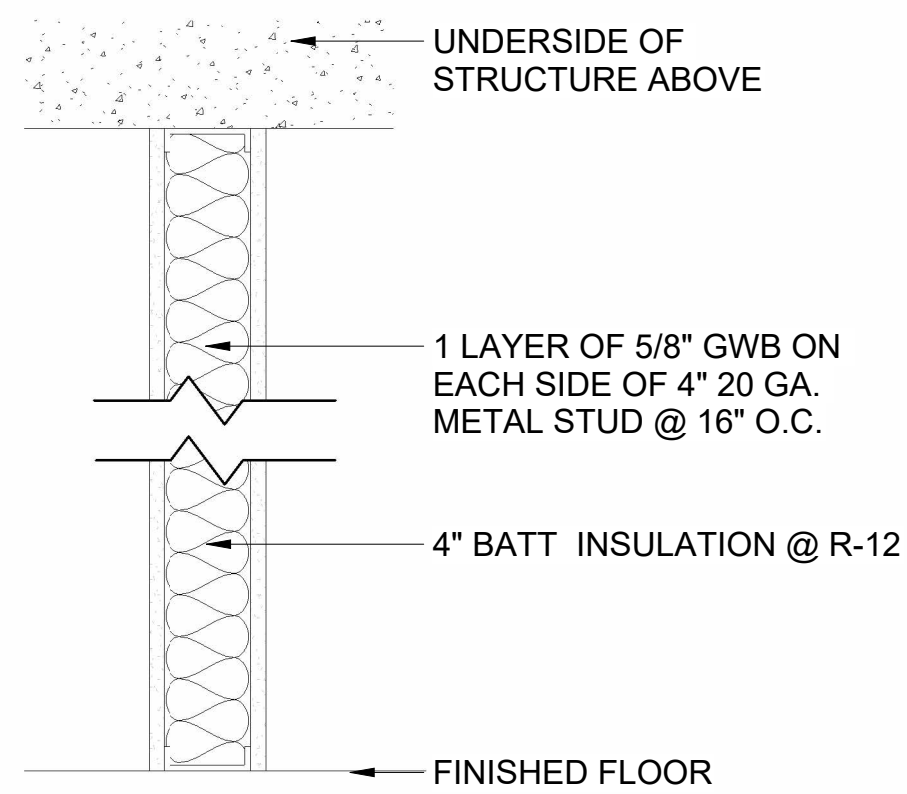


WATERPROOFING DETAIL (TYP.)

NOTES:

1. PLUMBER SHALL COMPLY WITH BUILDING'S PLUMBING REQUIREMENT AND ALL WORK TO BE INSPECTED BY SUPERINTENDENT OR RESIDENT MANAGER AND MUST MEET BUILDING SPECIFICATIONS. NO WALLS WOULD BE CLOSED UNTIL INSPECTION IS COMPLETED BY STAFF. FOR ALL BRANCH LINES PLUMBER WILL USE HARD COOPER TUBING ONLY.
2. A COAT OF LATITECRE HYDRO BAN 9255 HAS TO BE APPLIED UNTIL TO THE CONCRETE FLOOR BELOW THIN SET AND TILES ON A WET AREA E.G. KITCHEN OR BATHROOM WITH AT LEAST 6" ALL AROUND ABOVE THE FLOOR LEVEL. ALL PENETRATIONS AND OPENINGS SHOULD BE WATER PROOFED WITH THE EXCEPTION OF PIPE FITTINGS OR WASTE CONNECTIONS. ALL WATERPROOFING SHOULD BE INSPECTED BY SUPERINTENDENT BEFORE COMPLETION FOR APPROVAL.

17 NON-RATED CHASE WALL

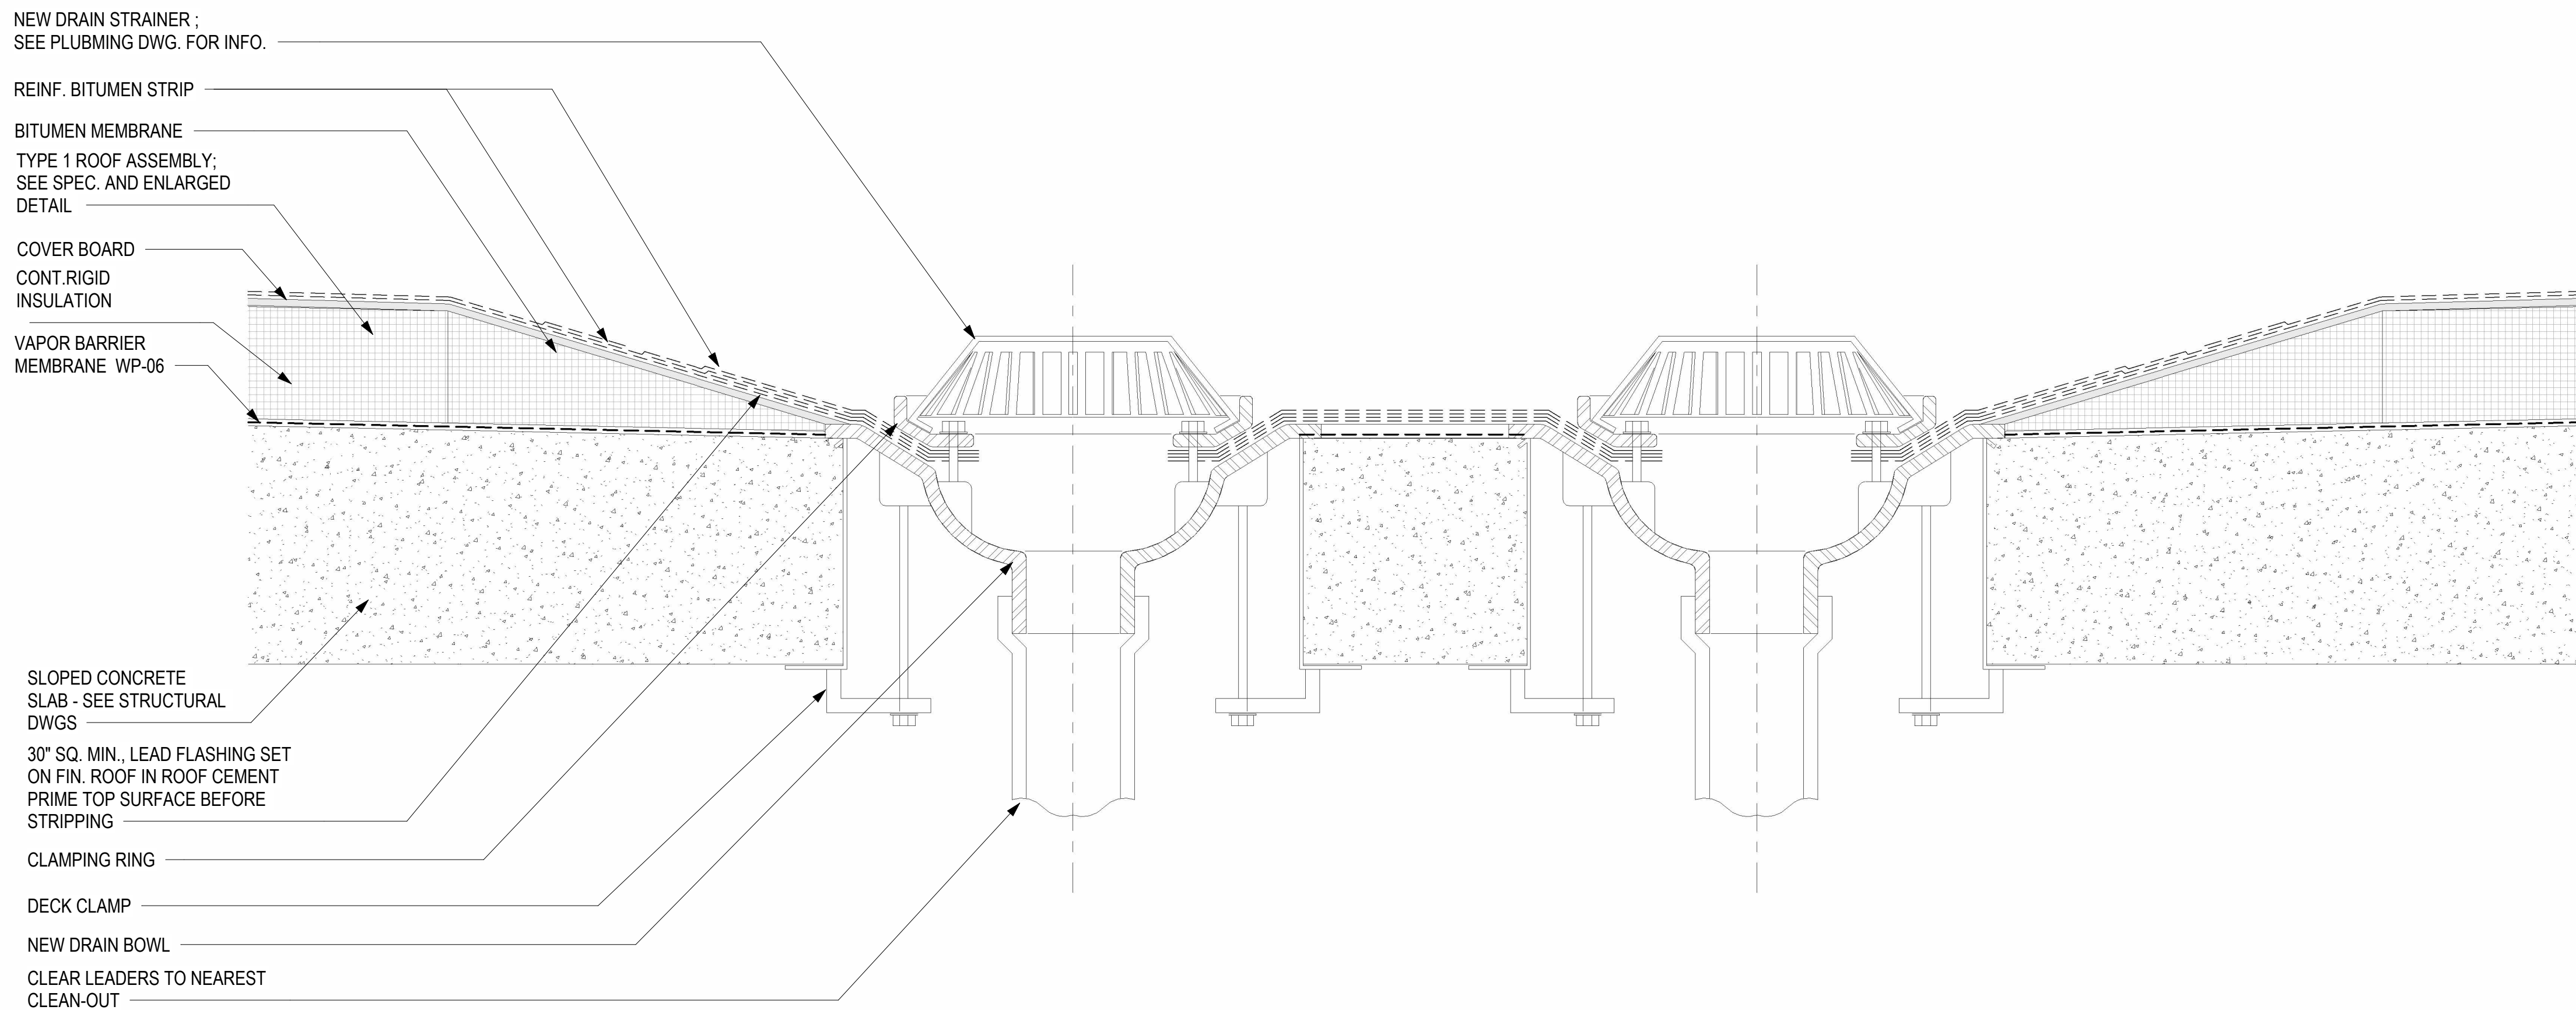

TYPICAL DETAIL @ ROOF DRAIN - BUILT UP ROOF

Enter address
here
Address Line 2

[illegible]






SITE PLAN

DETAILS - PARTITION TYPES II

Project Number	XXXX
Date	10/28/2025
Drawn By	Jack.S/ Ruodi.Z
Checked By	WC/ JQ

A-503

Scale	As indicated
-------	--------------

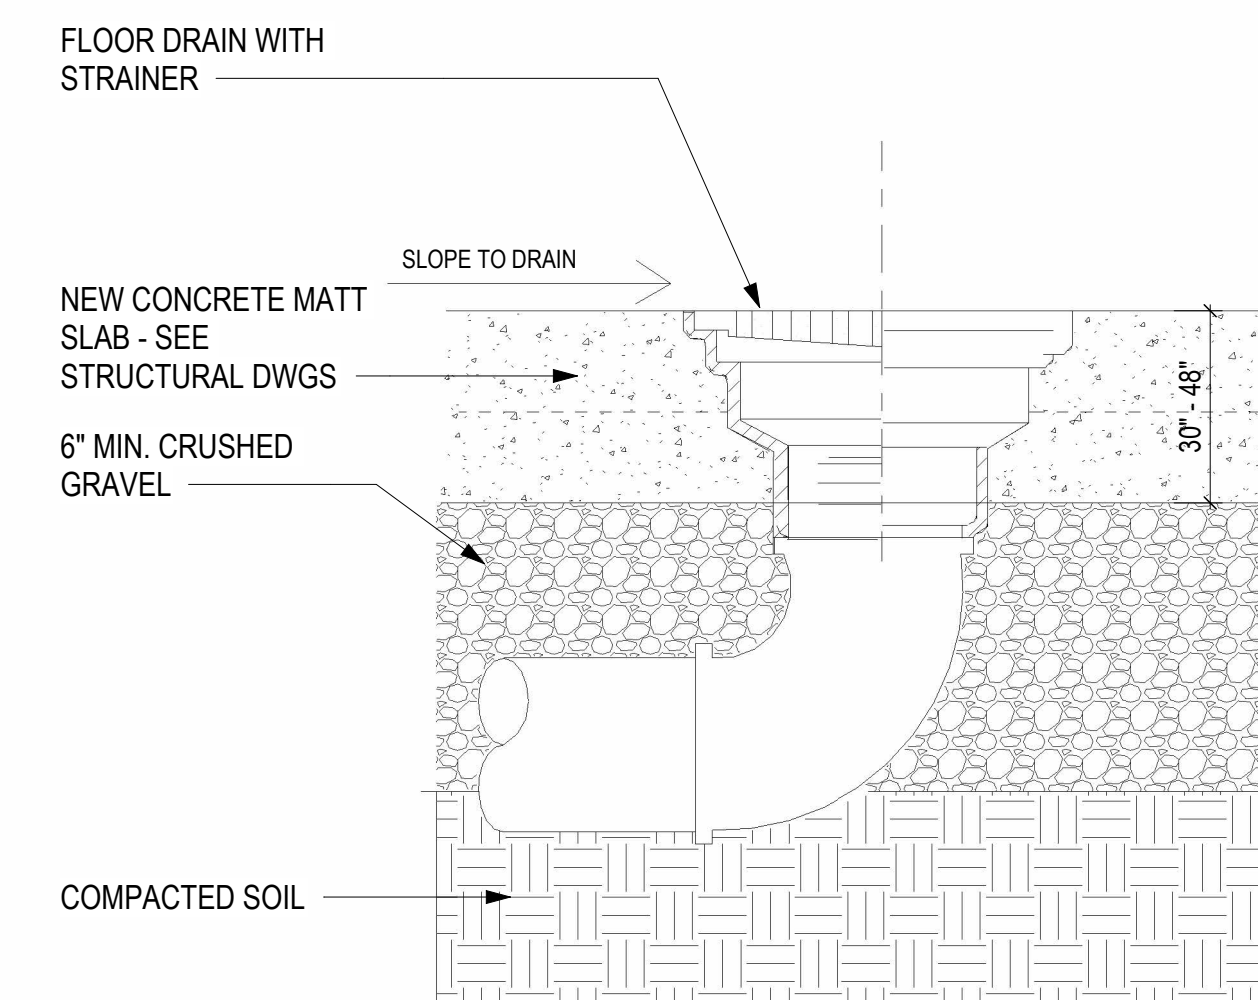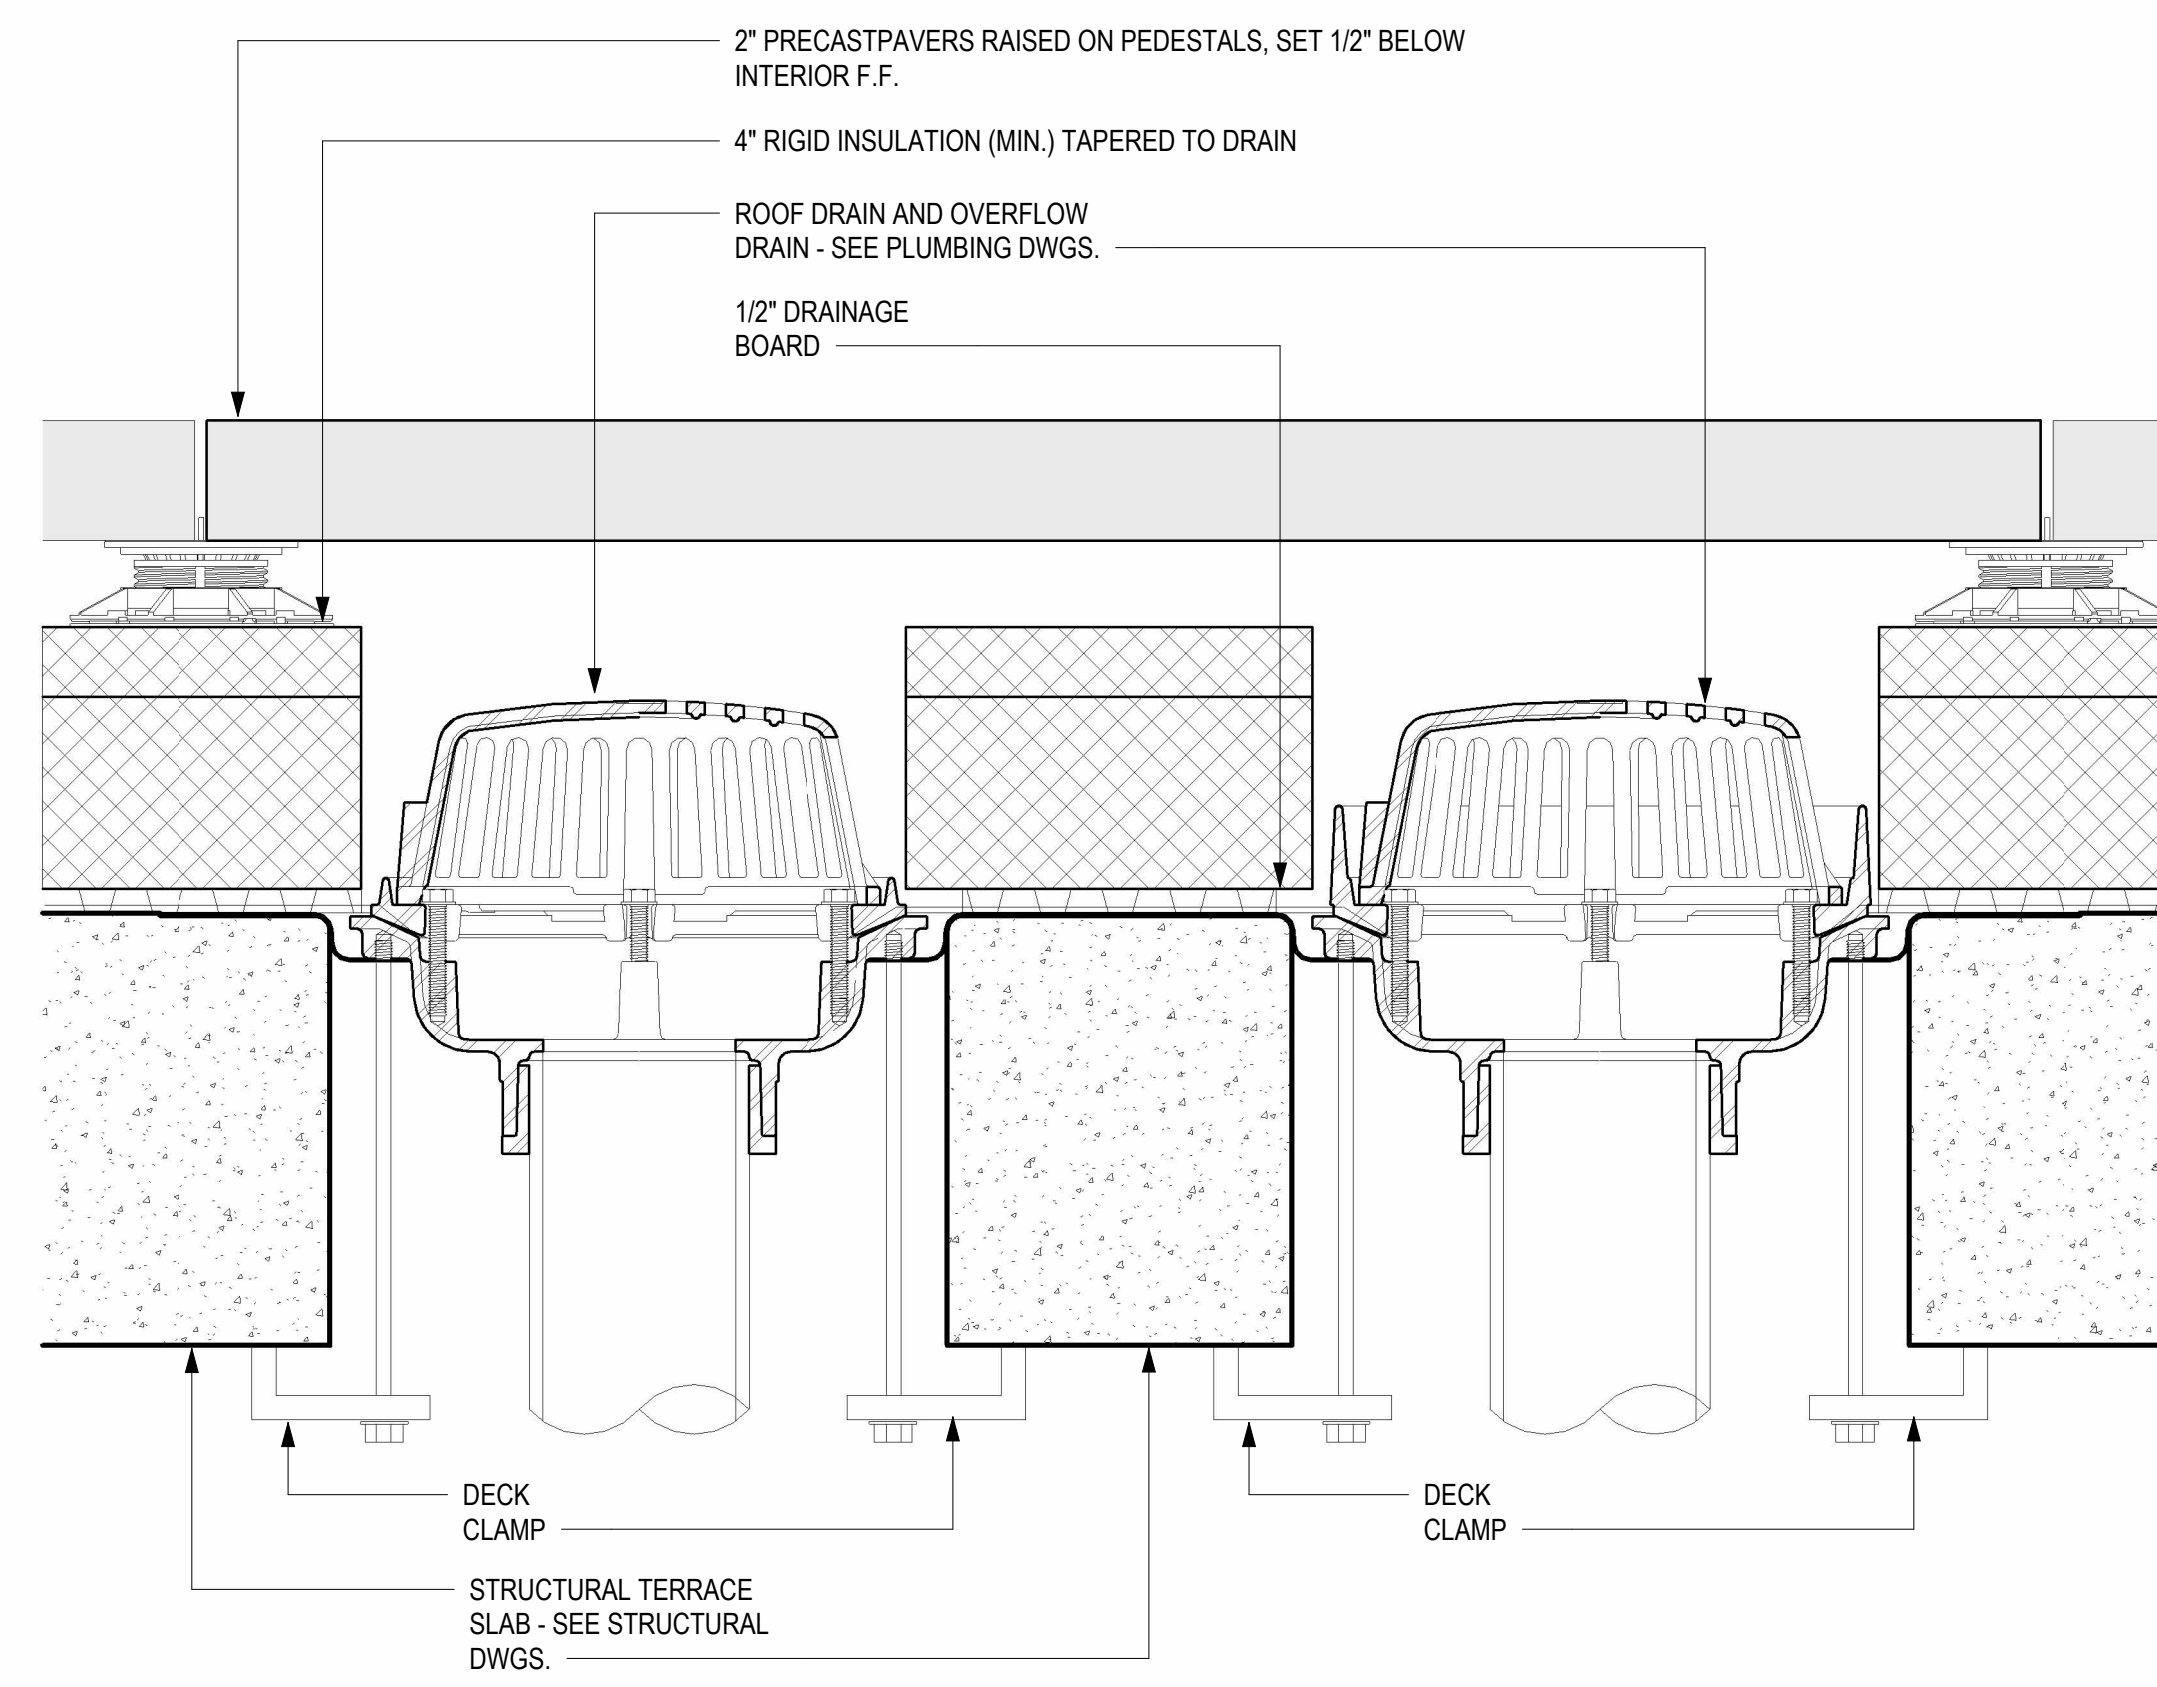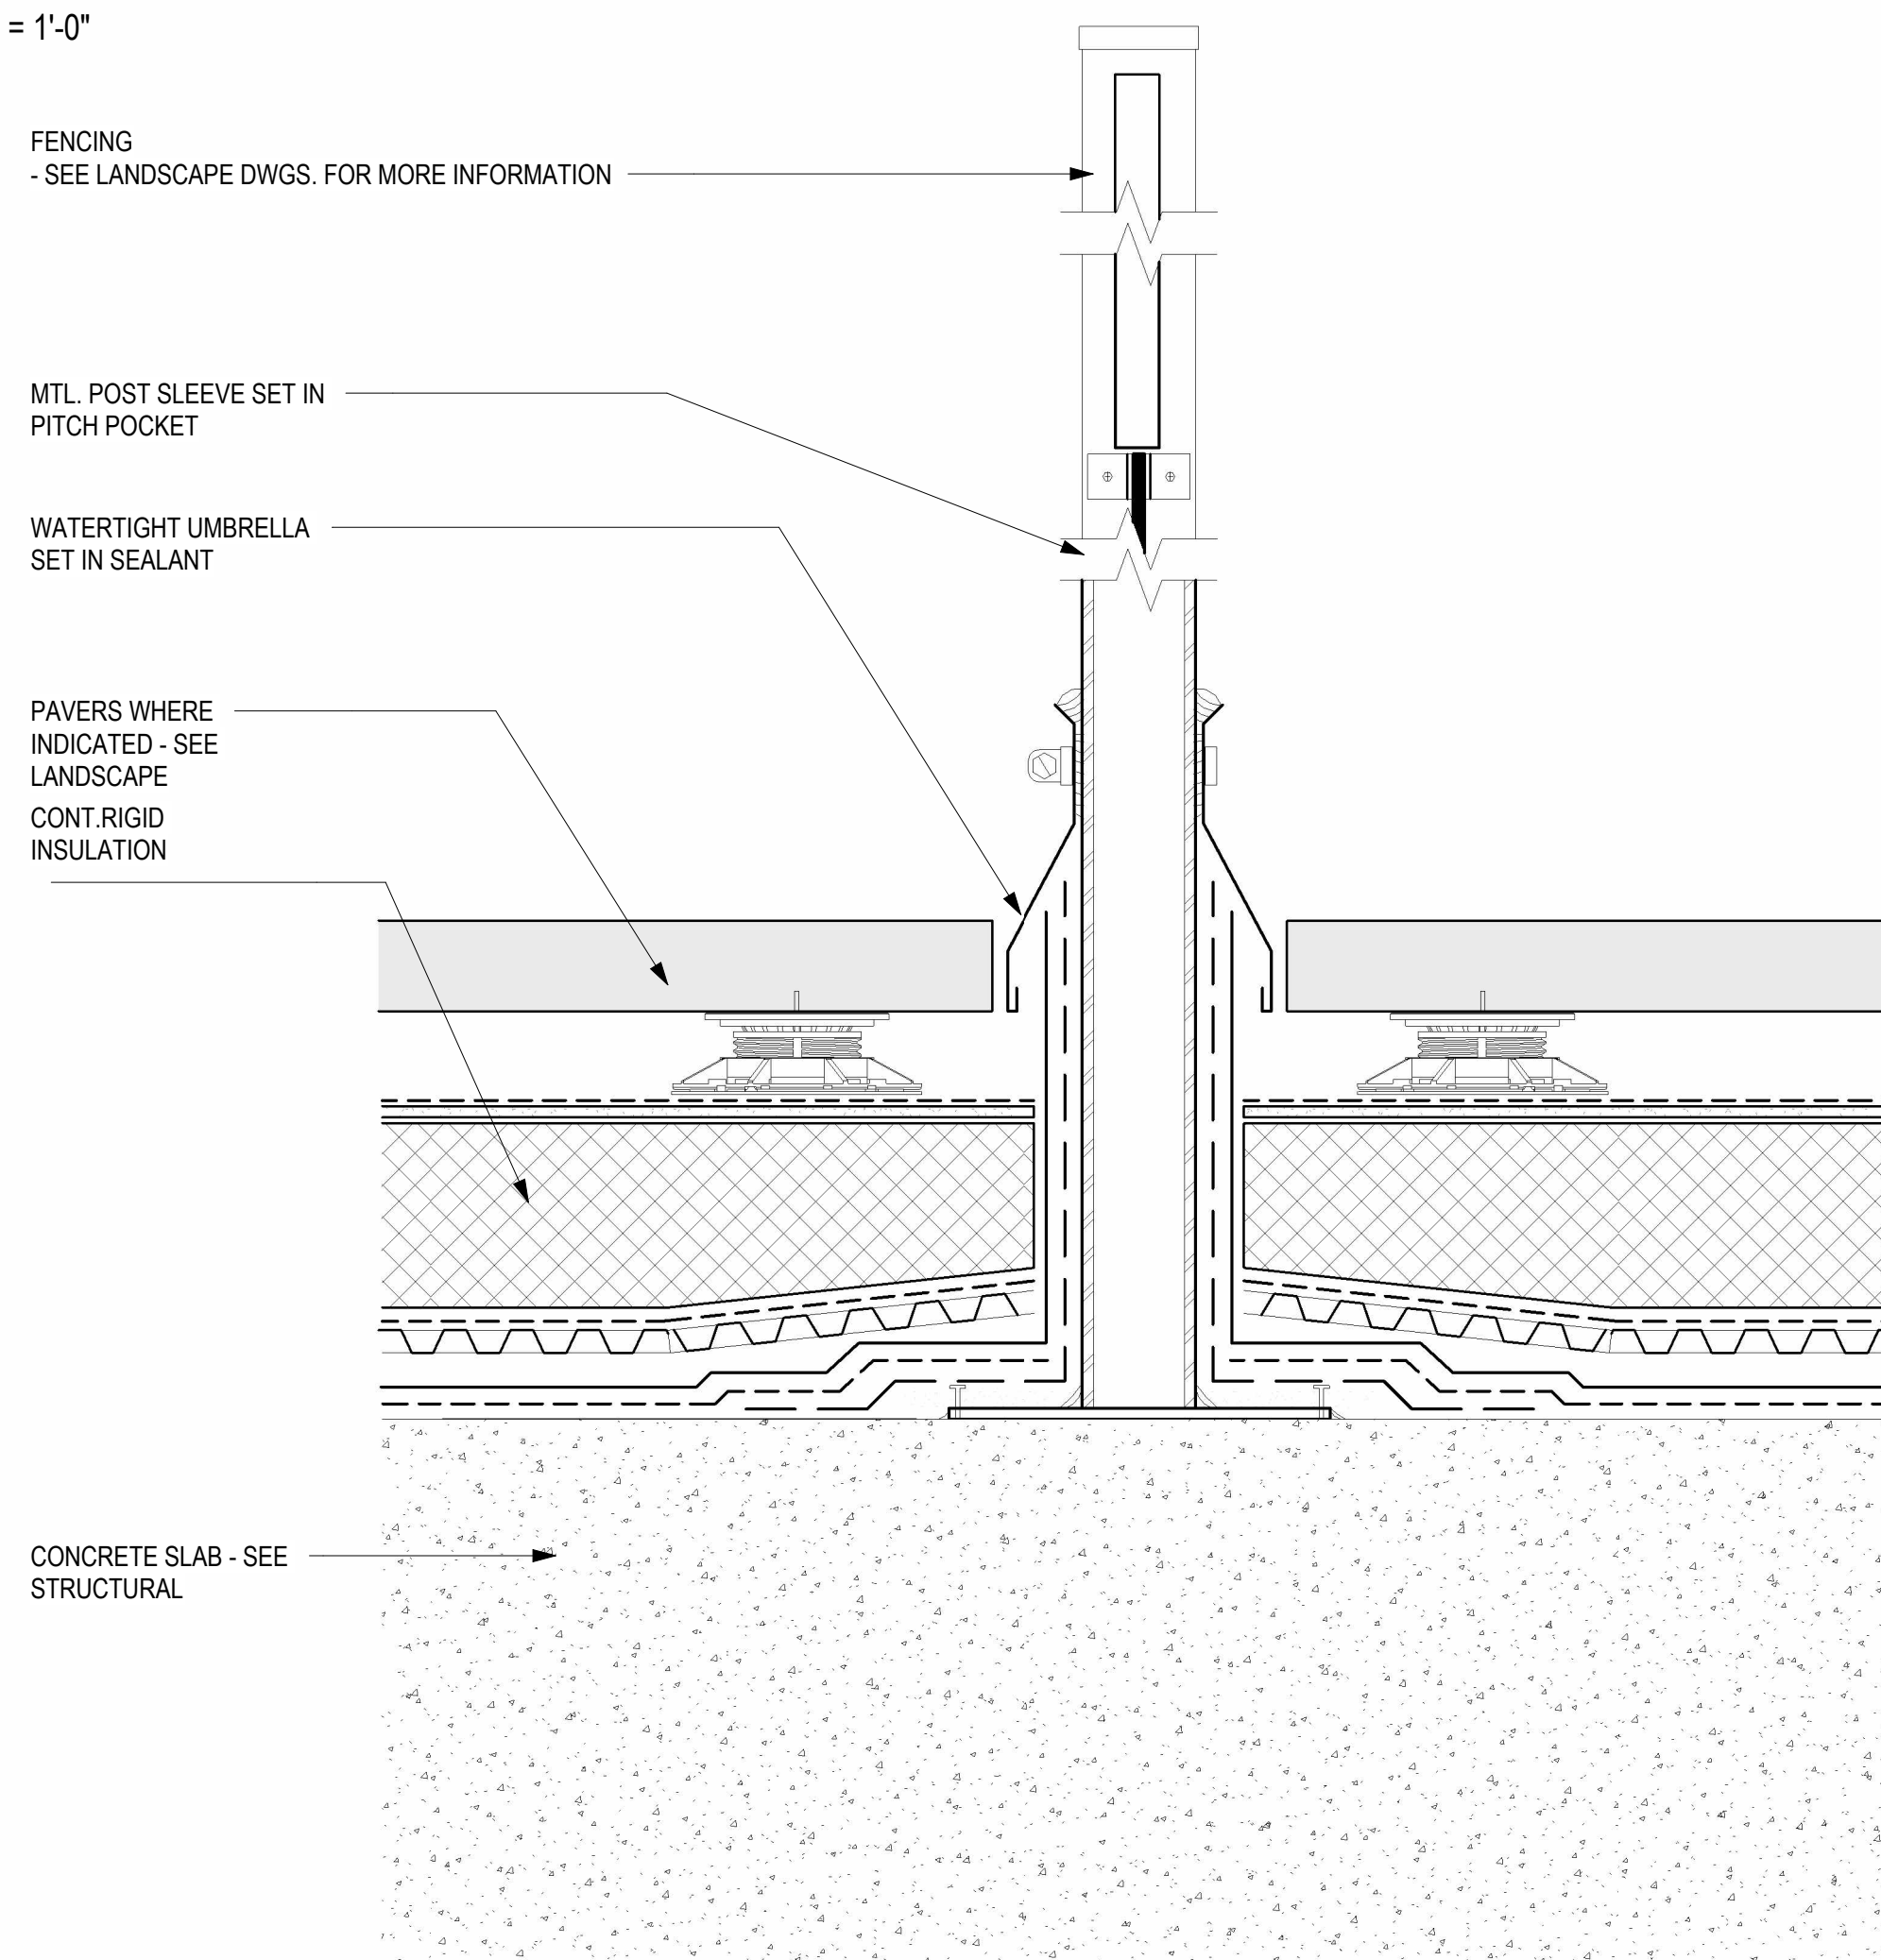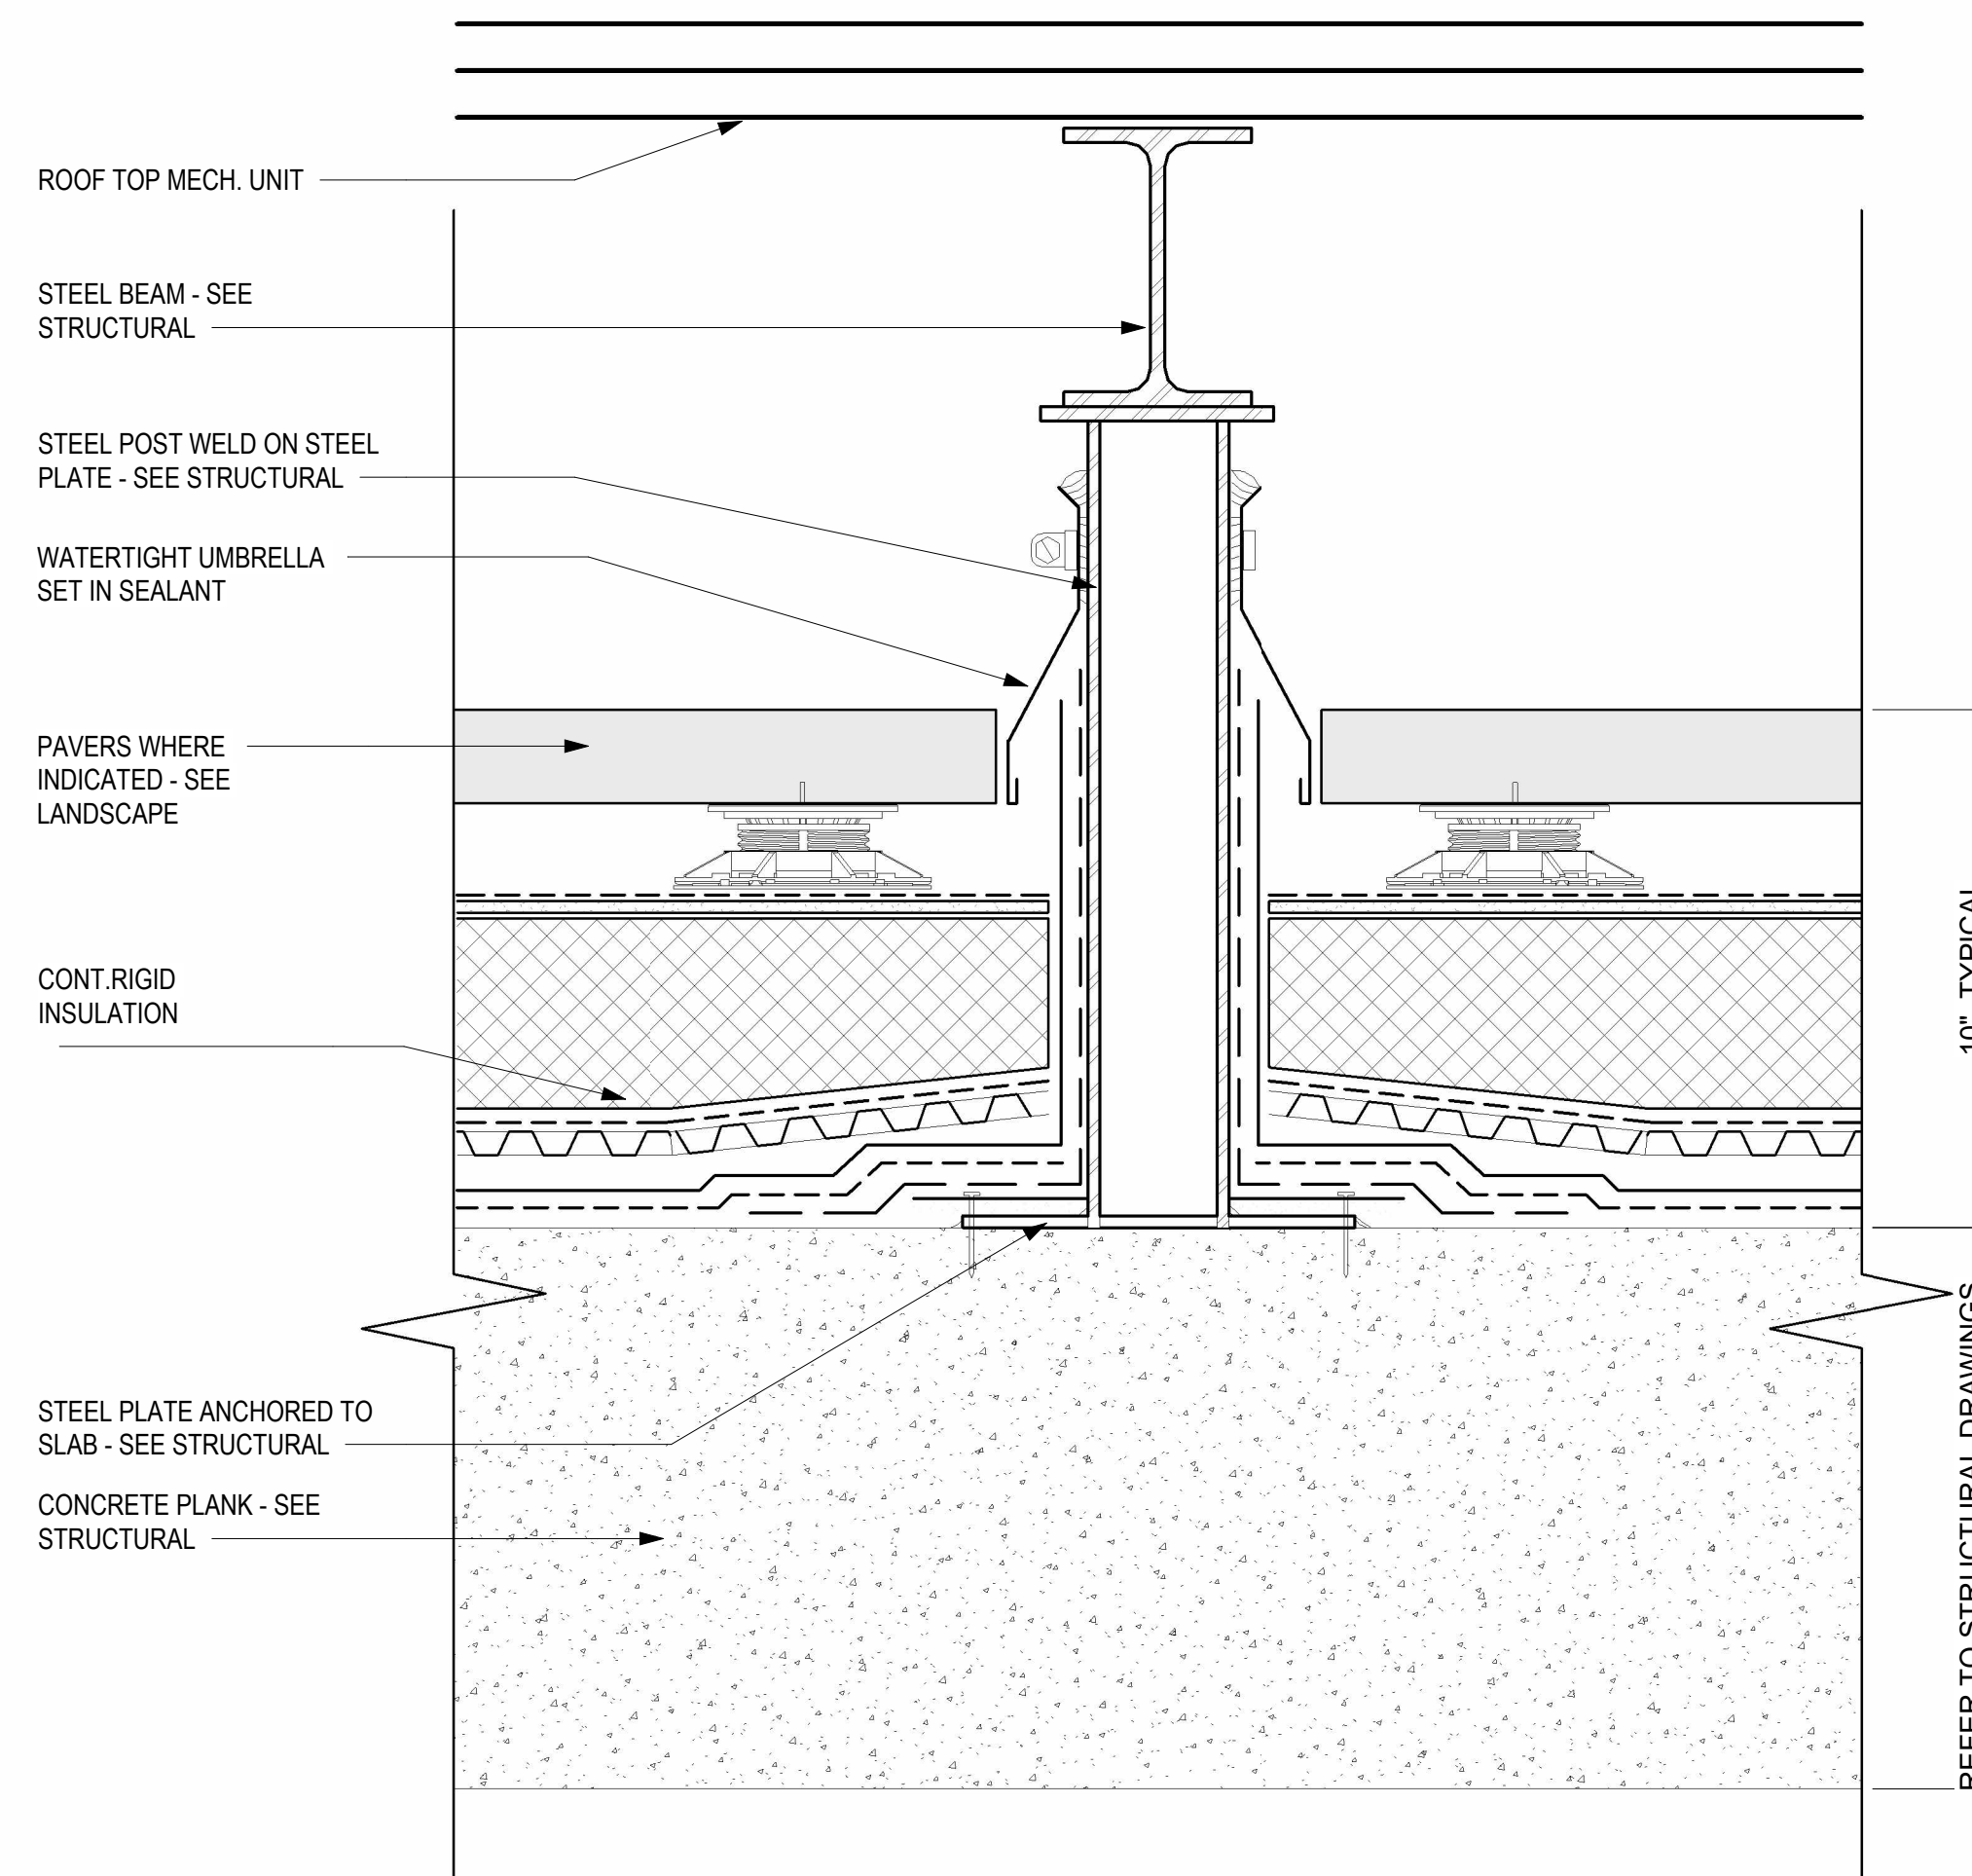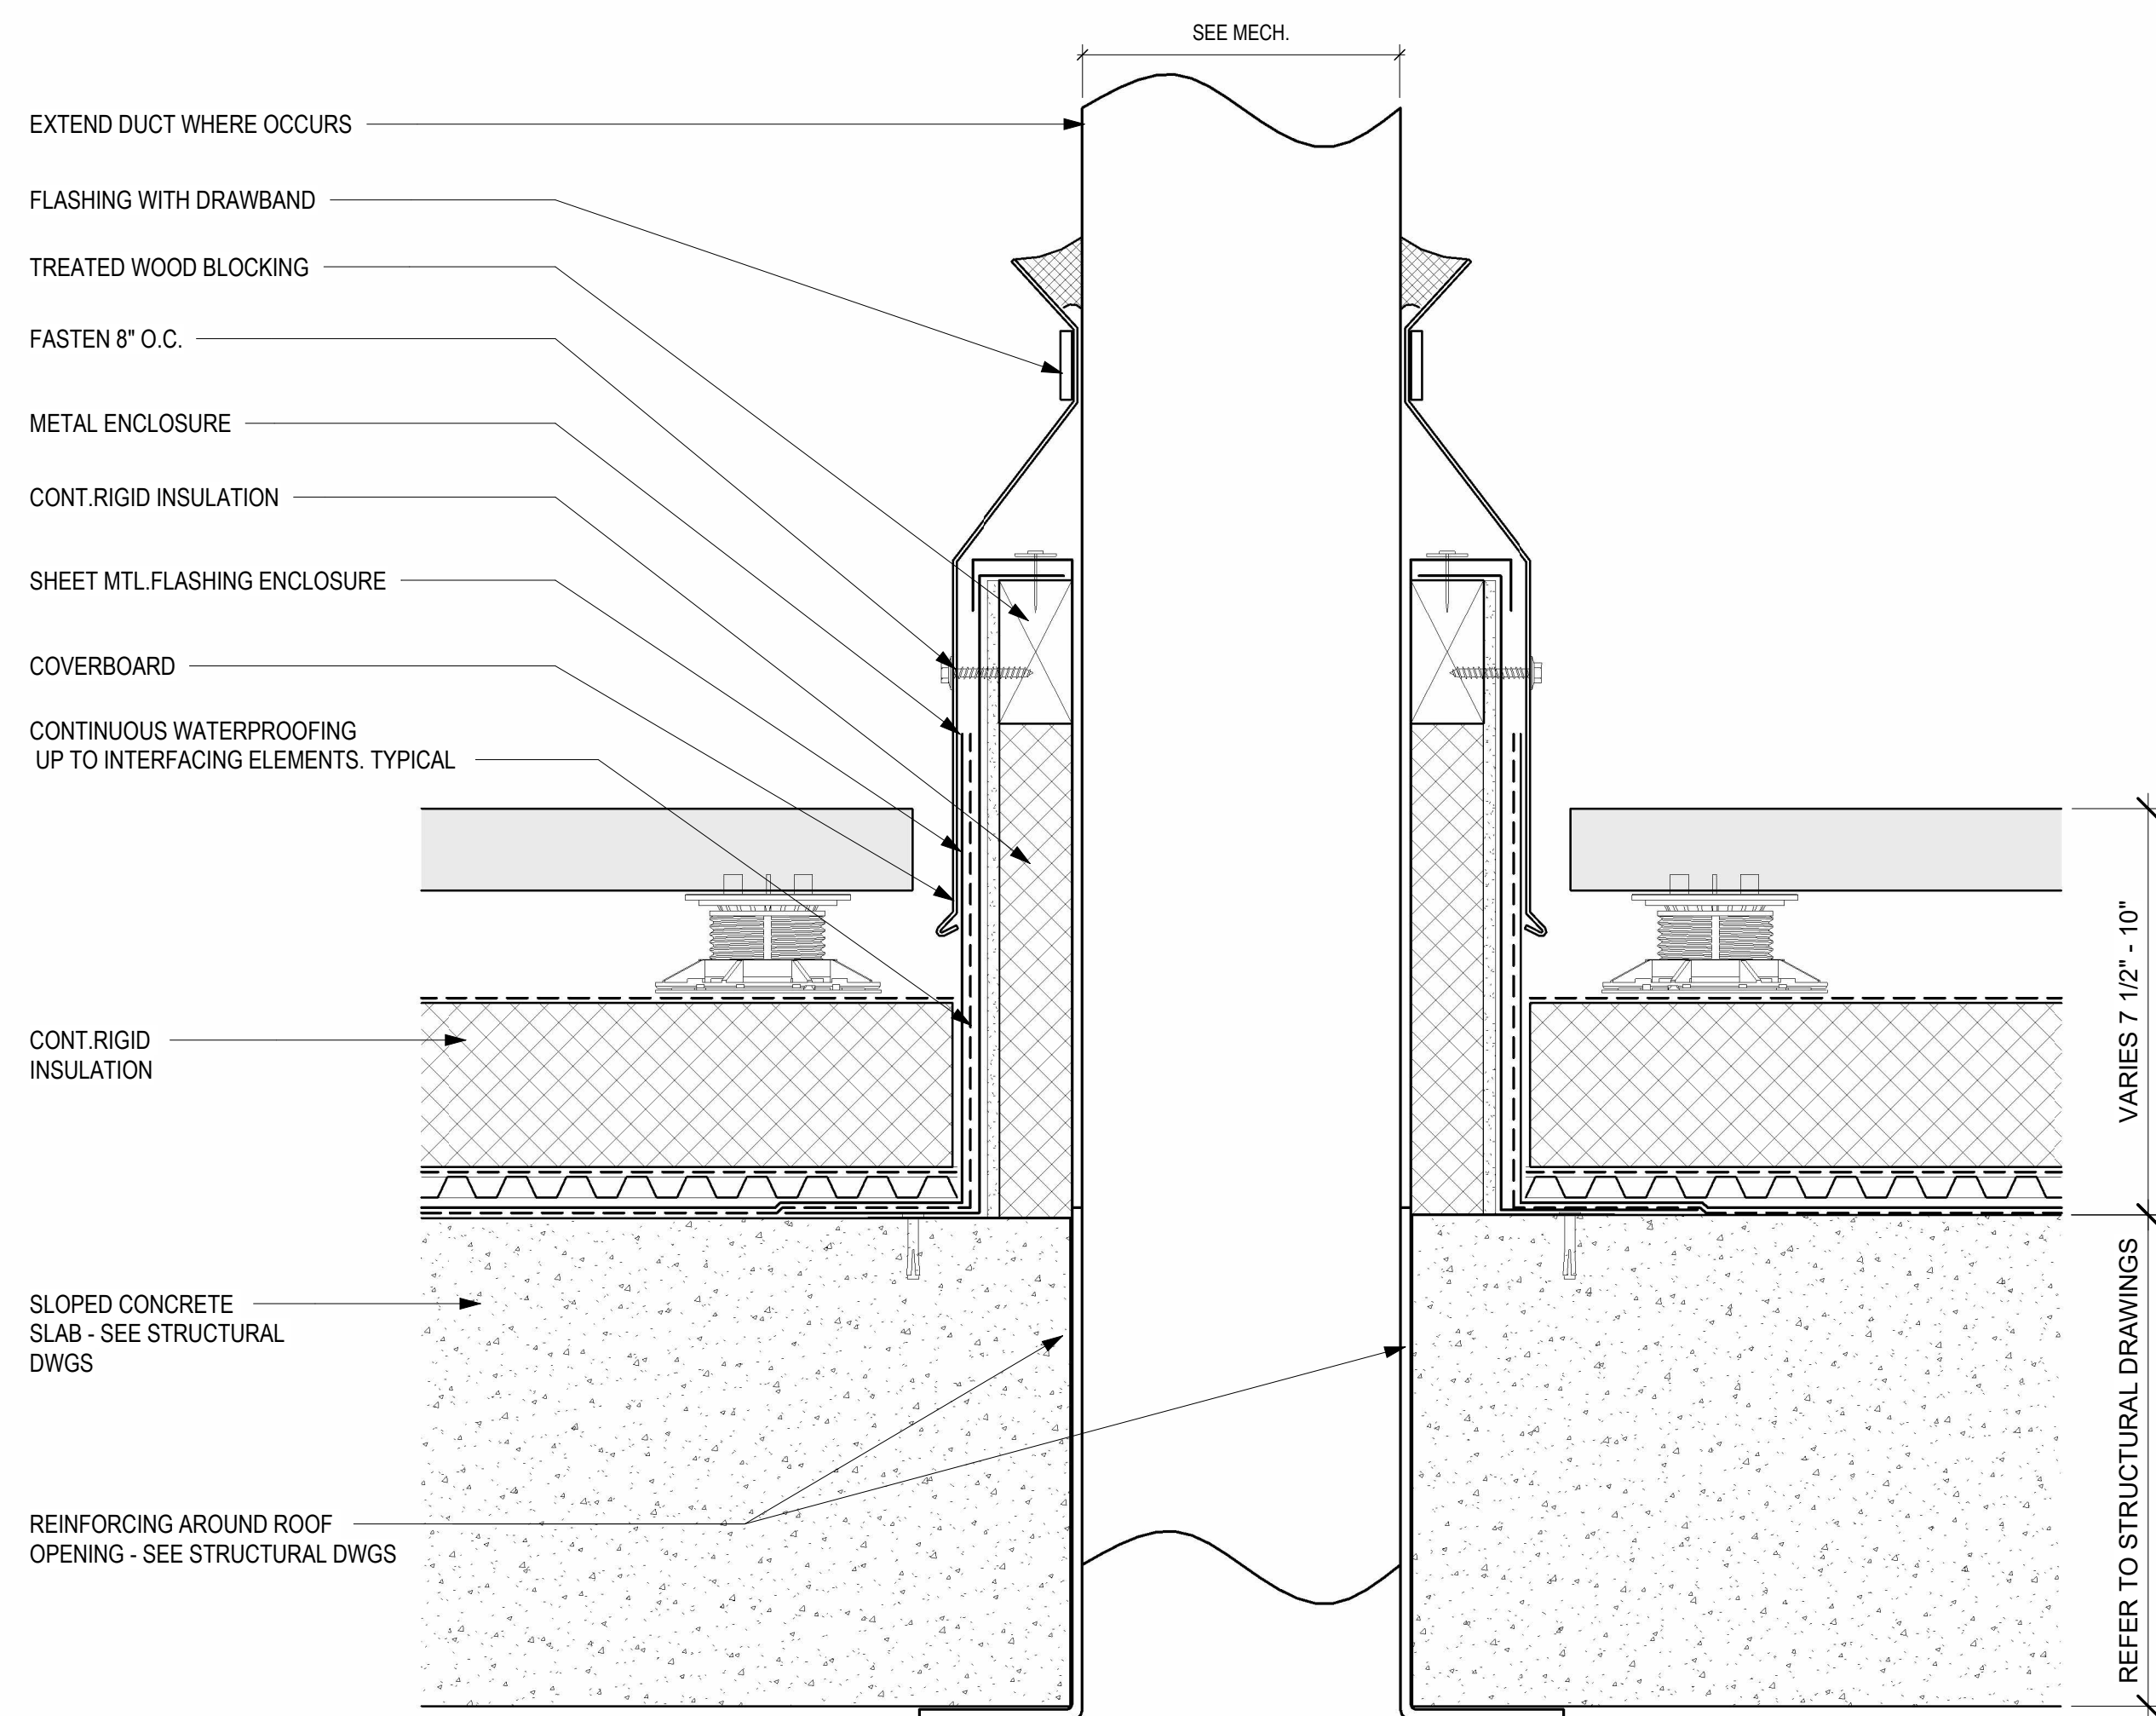

Enter address
here
Address Line 2

[illegible]

SITE PLAN

TYPICAL ROOF DETAILS

Project Number	XXXX
Date	10/28/2025
Drawn By	Jack.S/ Ruodi.Z
Checked By	WC/ JQ

A-504




Scale	As indicated
-------	--------------

[illegible]

ENLARGED SECTION DETAILS

A-505




Scale	As indicated
-------	--------------

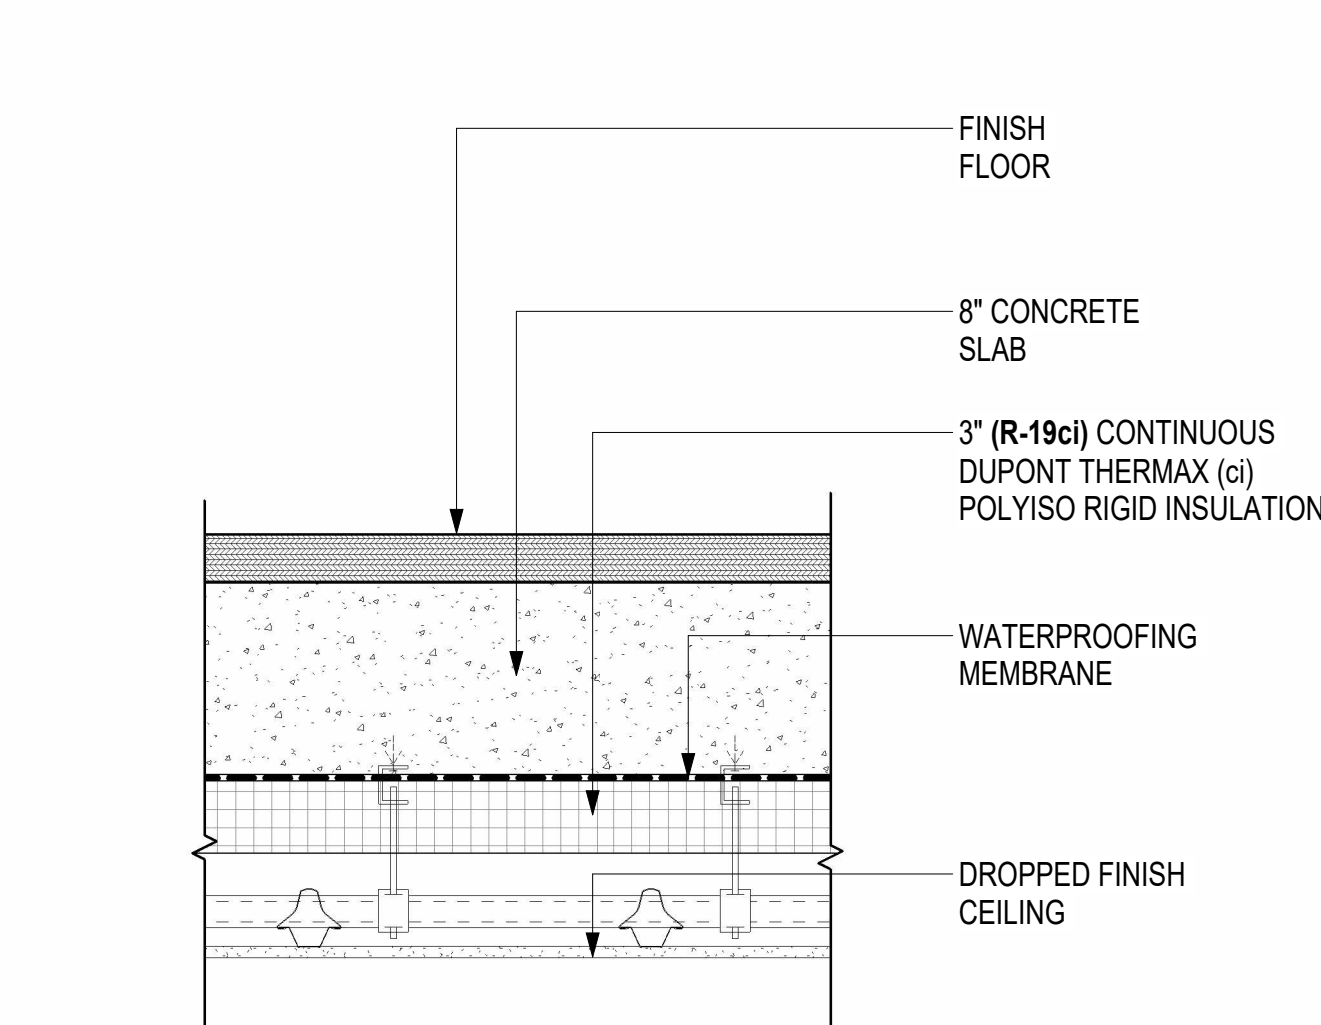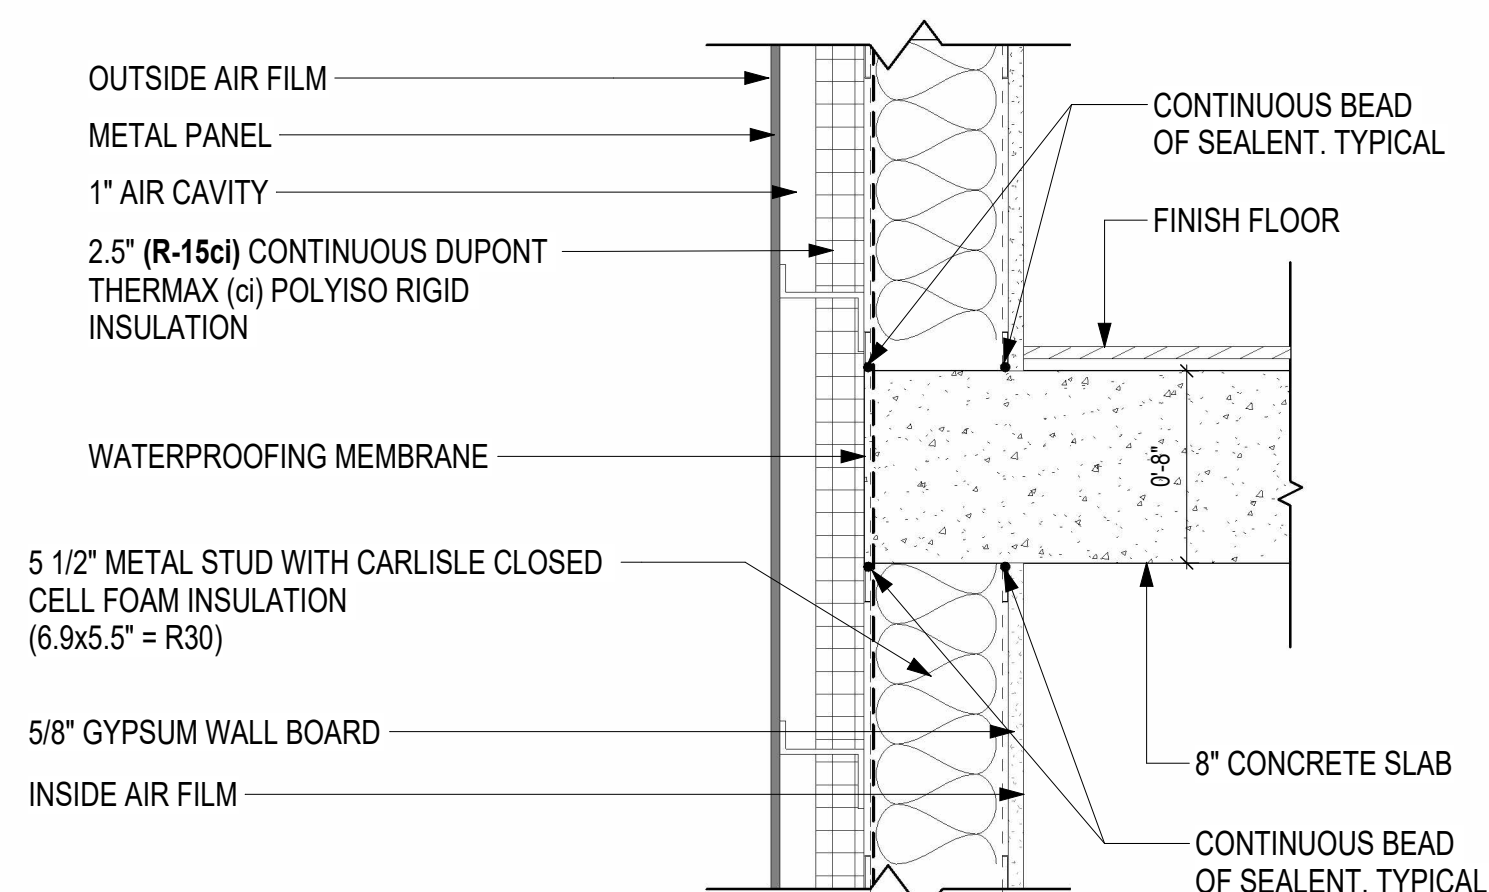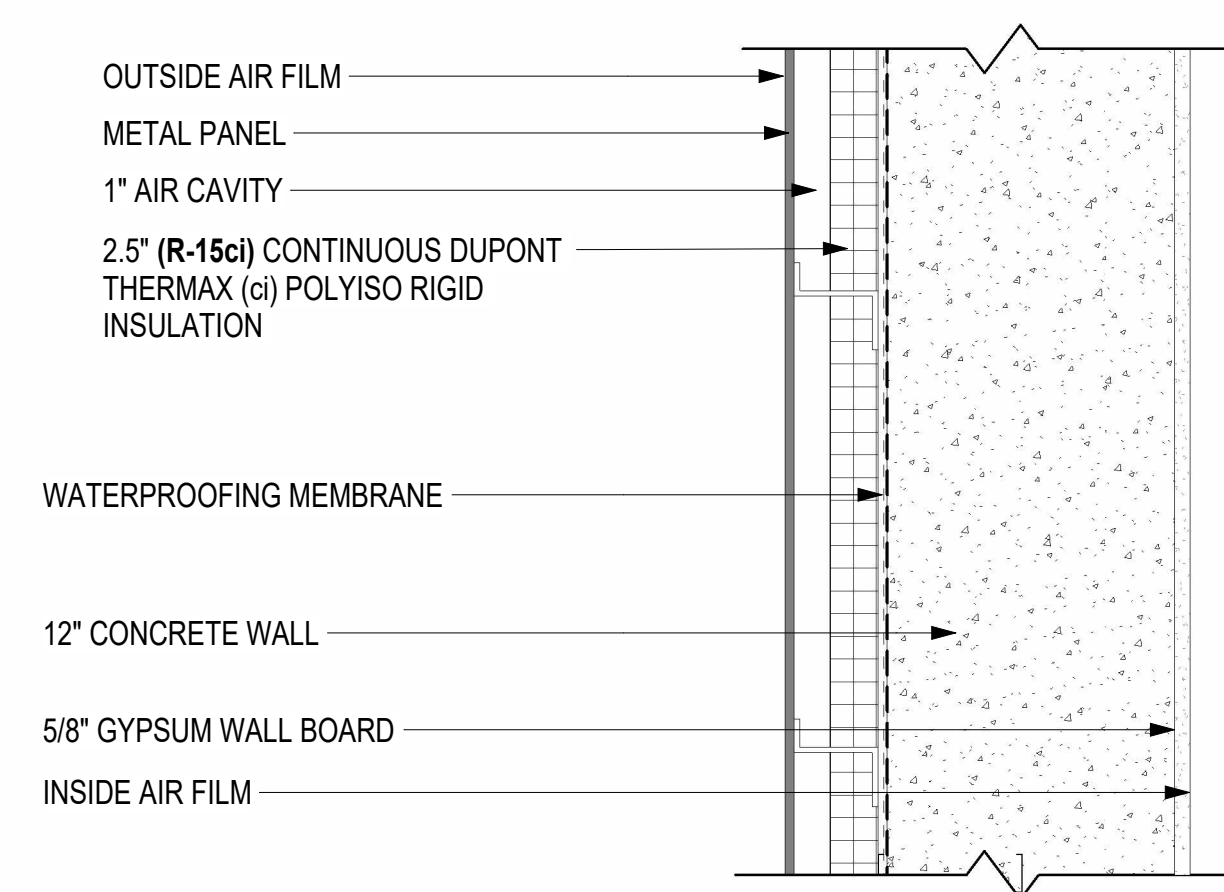

WALL CONSTRUCTION TYPE WT-2A - OPAQUE (MASS WALL)		
ELEMENT	R VALUE	UNITS
METAL PANEL	-	h-ft ² °F/BTU
2.5" RIGID INSULATION	15.00	h-ft ² °F/BTU
12" CONCRETE WALL	-	h-ft ² °F/BTU

WALL CONSTRUCTION TYPE WT-2B - OPAQUE (METAL FRAMED)		
ELEMENT	R VALUE	UNITS
METAL PANEL	-	h-ft ² ·°F/BTU
2" RIGID INSULATION	13.00	h-ft ² ·°F/BTU
5 1/2" METAL STUD WITH INSULATION	30.00	h-ft ² ·°F/BTU
5/8" GYPSUM BOARD	-	h-ft ² ·°F/BTU

WALL CONSTRUCTION TYPE WT-2Bs - SLAB EDGE		
ELEMENT	R VALUE	UNITS
METAL PANEL	-	h-ft ² ·°F/BTU
2" RIGID INSULATION	13.00	h-ft ² ·°F/BTU
12" CONCRETE WALL	-	h-ft ² ·°F/BTU

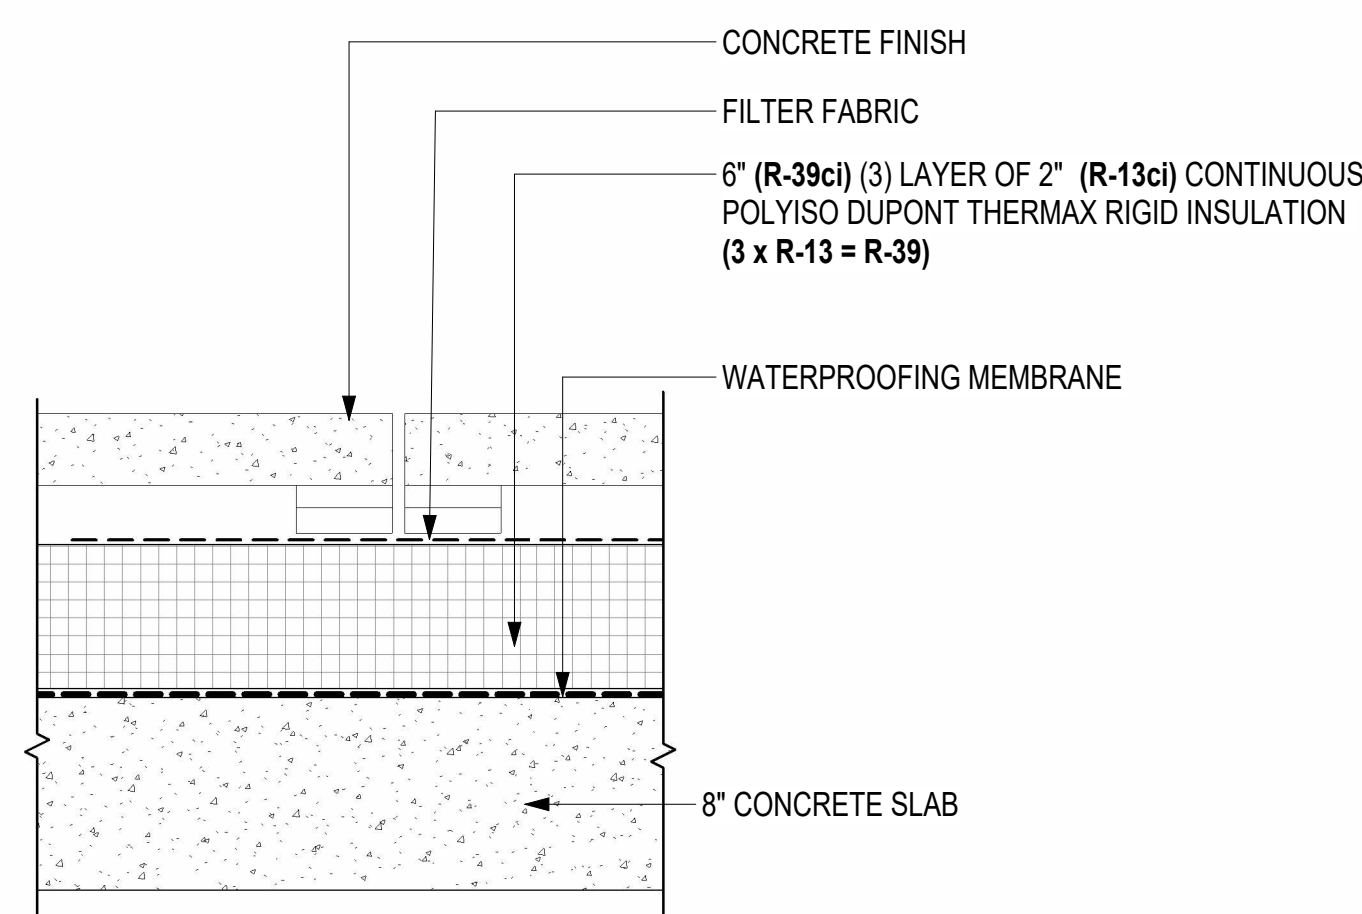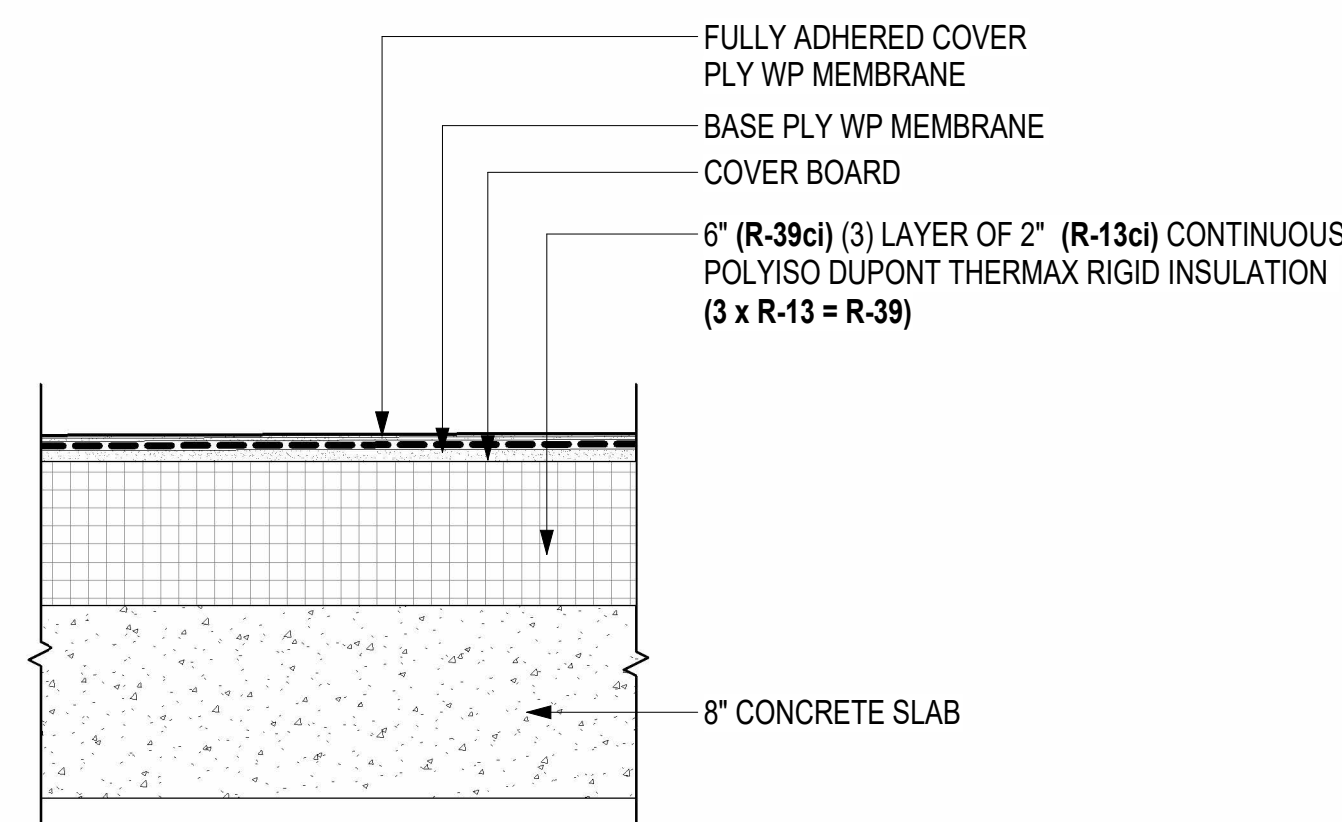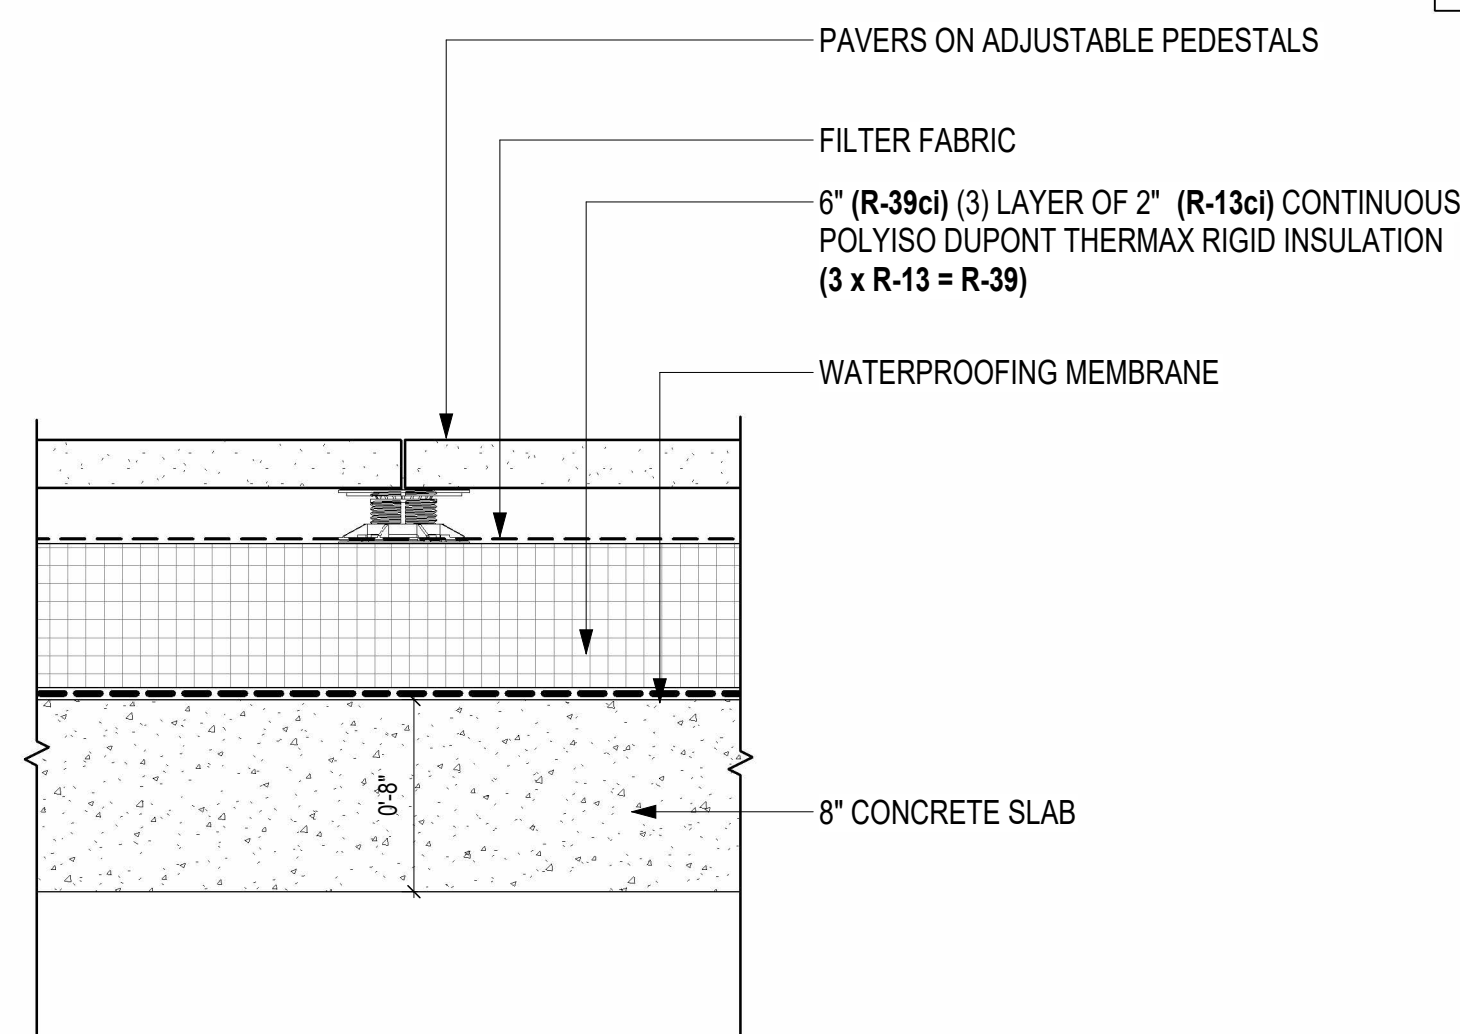

ROOF CONSTRUCTION - TYPE RF-1 (STONE PAVERS OVER ROOF INSULATION & WATERPROOFING)		
ELEMENT	R VALUE	UNITS
STONE PAVER	-	h.ft ² .°F/BTU
6" RIGID INSULATION	39.00	h.ft ² .°F/BTU
DRAINAGE MAT	-	h.ft ² .°F/BTU
ROOFING MEMBRANE	-	h.ft ² .°F/BTU
8" CONCRETE SLAB	-	h.ft ² .°F/BTU

ROOF CONSTRUCTION - RF-2 (MEMBRANE OVER PROTECTION BOARD, ROOF INSULATION & WATERPROOFING)		
ELEMENT	R VALUE	UNITS
6" RIGID INSULATION	39.00	h-ft ² ·°F/BTU
DRAINAGE MAT	-	h-ft ² ·°F/BTU
ROOFING MEMBRANE	-	h-ft ² ·°F/BTU
8" CONCRETE	-	h-ft ² ·°F/BTU

ROOF CONSTRUCTION - TYPE RF-3 (CONCRETE PAVERS OVER ROOF INSULATION & WATERPROOFING)		
ELEMENT	R VALUE	UNITS
CONCRETE PAVER	-	h-ft ² °F/BTU
6" RIGID INSULATION	39.00	h-ft ² °F/BTU
DRAINAGE MAT	-	h-ft ² °F/BTU
ROOFING MEMBRANE	-	h-ft ² °F/BTU
8" CONCRETE SLAB	-	h-ft ² °F/BTU

Enter address
here
Address Line 2

[illegible]




SITE PLAN

ENLARGED SECTION DETAILS

Project Number	XXXX
Date	10/28/2025
Drawn By	Jack.S/ Ruodi.Z
Checked By	WC/ JQ

A-506


Scale	As indicated
-------	--------------

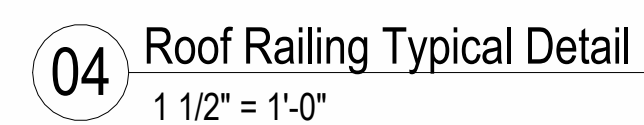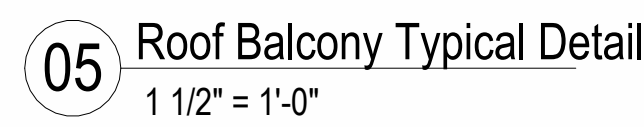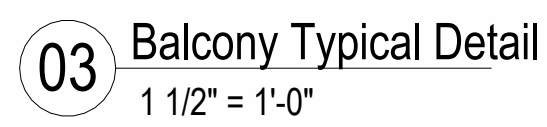[illegible]

ENLARGED SECTION DETAILS

A-507

Scale	As indicated
-------	--------------

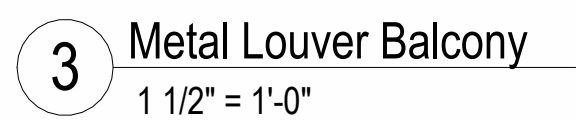

Case no.	Age (years)	Sex	Occupation	Family history
1	45	M	Farmer	None
2	52	F	Homemaker	None
3	68	M	Retired	None
4	72	F	Homemaker	None
5	65	M	Farmer	None
6	58	F	Homemaker	None
7	62	M	Farmer	None
8	75	F	Homemaker	None
9	60	M	Farmer	None
10	70	F	Homemaker	None
11	63	M	Farmer	None
12	55	F	Homemaker	None
13	67	M	Farmer	None
14	71	F	Homemaker	None
15	64	M	Farmer	None
16	59	F	Homemaker	None
17	66	M	Farmer	None
18	73	F	Homemaker	None
19	61	M	Farmer	None
20	74	F	Homemaker	None
21	69	M	Farmer	None
22	57	F	Homemaker	None
23	65	M	Farmer	None
24	76	F	Homemaker	None
25	62	M	Farmer	None
26	70	F	Homemaker	None
27	64	M	Farmer	None
28	56	F	Homemaker	None
29	68	M	Farmer	None
30	72</			


[illegible]

ENLARGED SECTION DETAILS

Project Number	XXXX
Date	10/28/2025
Drawn By	Jack.S/ Ruodi.Z
Checked By	WC/ JQ

A-508

Scale	As indicated
-------	--------------

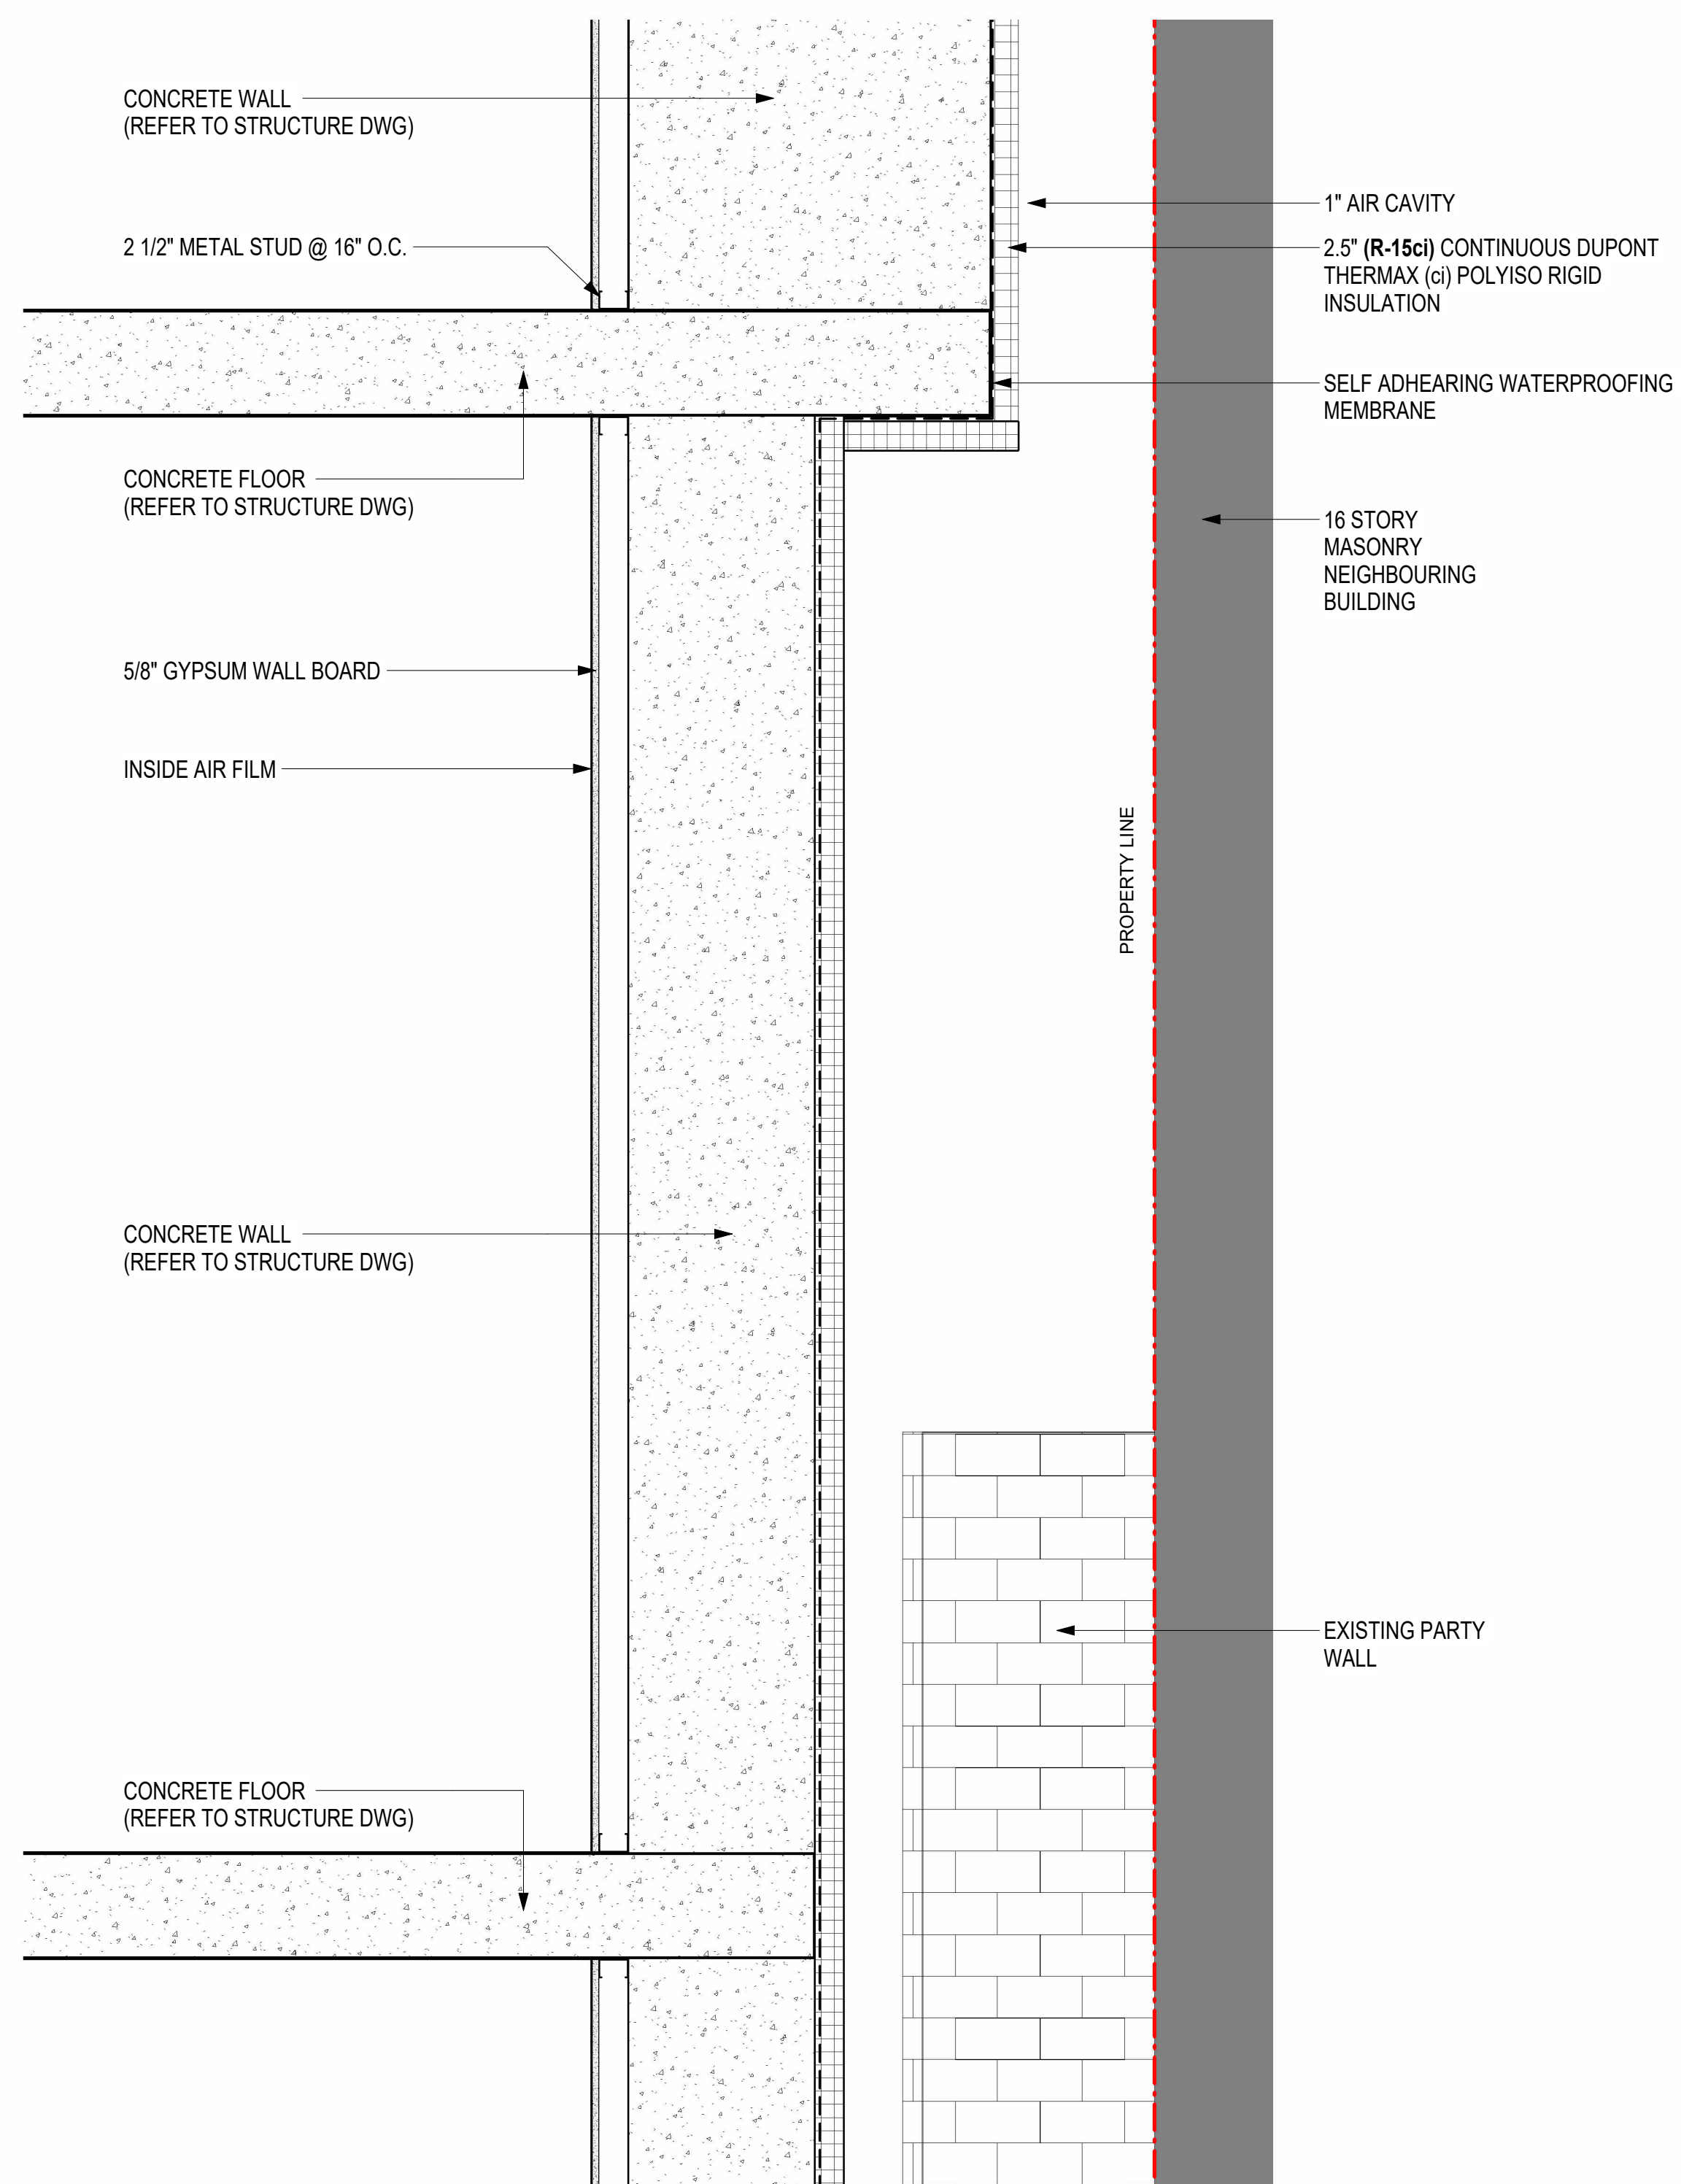

01 WALL CONNECTION DETAIL AT TOP OF PARTY WALL
1" = 1'-0"

Enter address
here
Address Line 2

[illegible]

SITE PLAN


ENLARGED SECTION DETAILS

Project Number	XXXX
Date	10/28/2025
Drawn By	Jack.S/ Ruodi.Z
Checked By	WC/ JQ


A-509

Scale	As indicated
-------	--------------


CURTAIN WALL PANEL - DOOR																						
MARK	WIDTH	HEIGHT	FRAME TYPE	DOOR (DR)				METAL PANEL (MP)				SPANDREL / SHADOW BOX (SB)				FIXED WINDOW (FW)				BIRD FRIENDLY	DESCRIPTION	
				U VALUE	SHGC	AIR LEAKGE	FINISH	U VALUE	SHGC	AIR LEAKGE	FINISH	U VALUE	SHGC	AIR LEAKGE	FINISH	U VALUE	SHGC	AIR LEAKGE	FINISH			
CWP-DR-01																						
DR-01A	5'-0"	11'-0"	THERMAL BROKEN ALUMINUM	0.28	0.36	0.06	TRANSPARENT	0.118	N/A	0.06	TBD	N/A	N/A	N/A	N/A	N/A	N/A	N/A	N/A	YES	FINISH	
CWP-DR-02																						
DR-02A	5'-0"	11'-0"	THERMAL BROKEN ALUMINUM	0.28	0.36	0.06	TRANSPARENT	0.118	N/A	0.06	TBD	N/A	N/A	N/A	N/A	N/A	N/A	N/A	N/A	YES	FINISH	
CWP-DR-03																						
DR-03A	4'-10 1/2"	11'-0"	THERMAL BROKEN ALUMINUM	0.28	0.36	0.06	TRANSPARENT	0.118	N/A	0.06	TBD	0.127	0.36	0.06	TRANSPARENT	N/A	N/A	N/A	N/A	YES	FINISH	
DR-03A	5'-0"	11'-0"	THERMAL BROKEN ALUMINUM	0.28	0.36	0.06	TRANSPARENT	0.118	N/A	0.06	TBD	0.127	0.36	0.06	TRANSPARENT	N/A	N/A	N/A	N/A	YES	FINISH	
CWP-DR-04																						
DR-04A	5'-0"	11'-0"	THERMAL BROKEN ALUMINUM	0.28	0.36	0.06	TRANSPARENT	0.118	N/A	0.06	TBD	0.127	0.36	0.06	TRANSPARENT	N/A	N/A	N/A	N/A	YES	FINISH	
CWP-DR-05																						
DR-05A	6'-7"	11'-0"	THERMAL BROKEN ALUMINUM	0.28	0.36	0.06	TRANSPARENT	0.118	N/A	0.06	TBD	0.127	0.36	0.06	TRANSPARENT	0.20	0.36	0.06	TRANSPARENT	YES	FINISH	
DR-05A	7'-0"	11'-0"	THERMAL BROKEN ALUMINUM	0.28	0.36	0.06	TRANSPARENT	0.118	N/A	0.06	TBD	0.127	0.36	0.06	TRANSPARENT	0.20	0.36	0.06	TRANSPARENT	YES	FINISH	
CWP-DR-06																						
DR-06A	5'-0"	9'-0"	THERMAL BROKEN ALUMINUM	0.28	0.36	0.06	TRANSPARENT	N/A	N/A	N/A	N/A	N/A	N/A	N/A	N/A	0.20	0.36	0.06	TRANSPARENT	YES	FINISH	
CWP-DR-07																						
DR-07A	5'-0"	11'-0"	THERMAL BROKEN ALUMINUM	0.28	0.36	0.06	TRANSPARENT	0.118	N/A	0.06	TBD	N/A	N/A	N/A	N/A	N/A	N/A	N/A	N/A	YES	FINISH	
CWP-DR-08																						
<varies>	5'-6"	11'-0"	THERMAL BROKEN ALUMINUM	0.28	0.36	0.06	TRANSPARENT	0.118	N/A	0.06	TBD	0.127	0.36	0.06	TRANSPARENT	0.20	0.36	0.06	TRANSPARENT	YES	<varies>	
CWP-DR-09																						
DR-09A	5'-0"	11'-0"	THERMAL BROKEN ALUMINUM	0.28	0.36	0.06	TRANSPARENT	0.118	N/A	0.06	TBD	0.127	0.36	0.06	TRANSPARENT	N/A	N/A	N/A	N/A	YES	FINISH	
CWP-DR-10																						
DR-10A	5'-0"	20'-0"	THERMAL BROKEN ALUMINUM	0.28	0.36	0.06	SOLID PANEL	0.118	N/A	0.06	TBD	N/A	N/A	N/A	N/A	N/A	N/A	N/A	N/A	NO	FINISH	
CWP-DR-11																						
DR-11A	5'-0"	20'-0"	THERMAL BROKEN ALUMINUM	0.28	0.36	0.06	TRANSPARENT	0.118	N/A	0.06	TBD	N/A	N/A	N/A	N/A	0.20	0.36	0.06	TRANSPARENT	YES	FINISH	
CWP-DR-12																						
DR-12A	5'-0"	20'-0"	THERMAL BROKEN ALUMINUM	0.28	0.36	0.06	TRANSPARENT	0.118	N/A	0.06	TBD	N/A	N/A	N/A	N/A	0.20	0.36	0.06	TRANSPARENT	YES	FINISH	
CWP-DR-XXXX																						
DR-XXX	6'-6"	20'-0"	THERMAL BROKEN ALUMINUM	N/A	N/A	N/A	N/A	0.118	N/A	0.06	TBD	N/A	N/A	N/A	N/A	0.20	0.36	0.06	TRANSPARENT	YES	FINISH	
DR-XXX	6'-8 11/16"	20'-0"	THERMAL BROKEN ALUMINUM	N/A	N/A	N/A	N/A	0.118	N/A	0.06	TBD	N/A	N/A	N/A	N/A	0.20	0.36	0.06	TRANSPARENT	YES	FINISH	
CWP-DR-XXXXXXX																						
DR-XXX X	7'-0"	20'-0"	THERMAL BROKEN ALUMINUM					0.118	N/A	0.06	TBD	0.127	0.36	0.06	TRANSPARENT	0.20	0.36	0.06	TRANSPARENT	YES	FINISH	

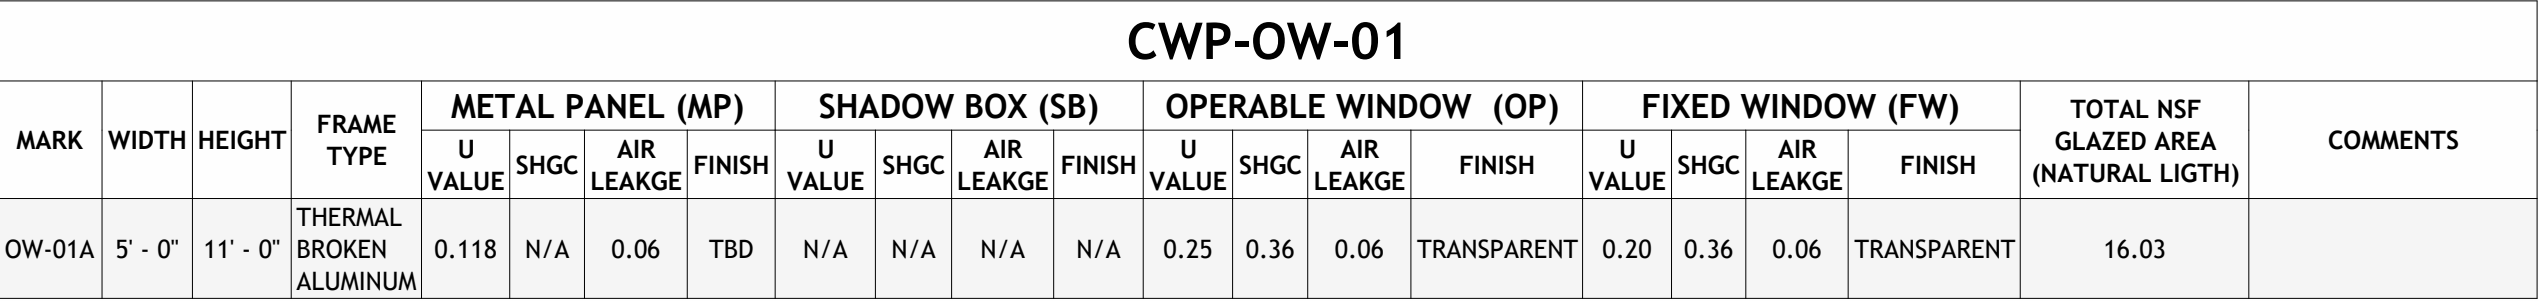


1/2" = 1'-0"

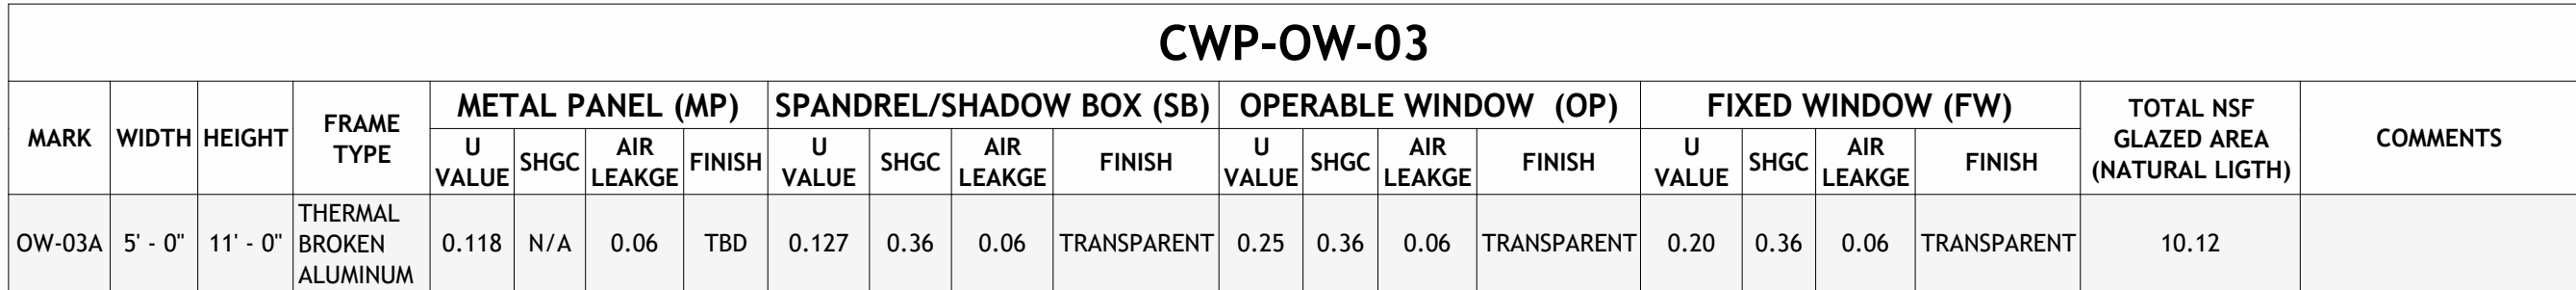

3 $1/2'' = 1'-0''$

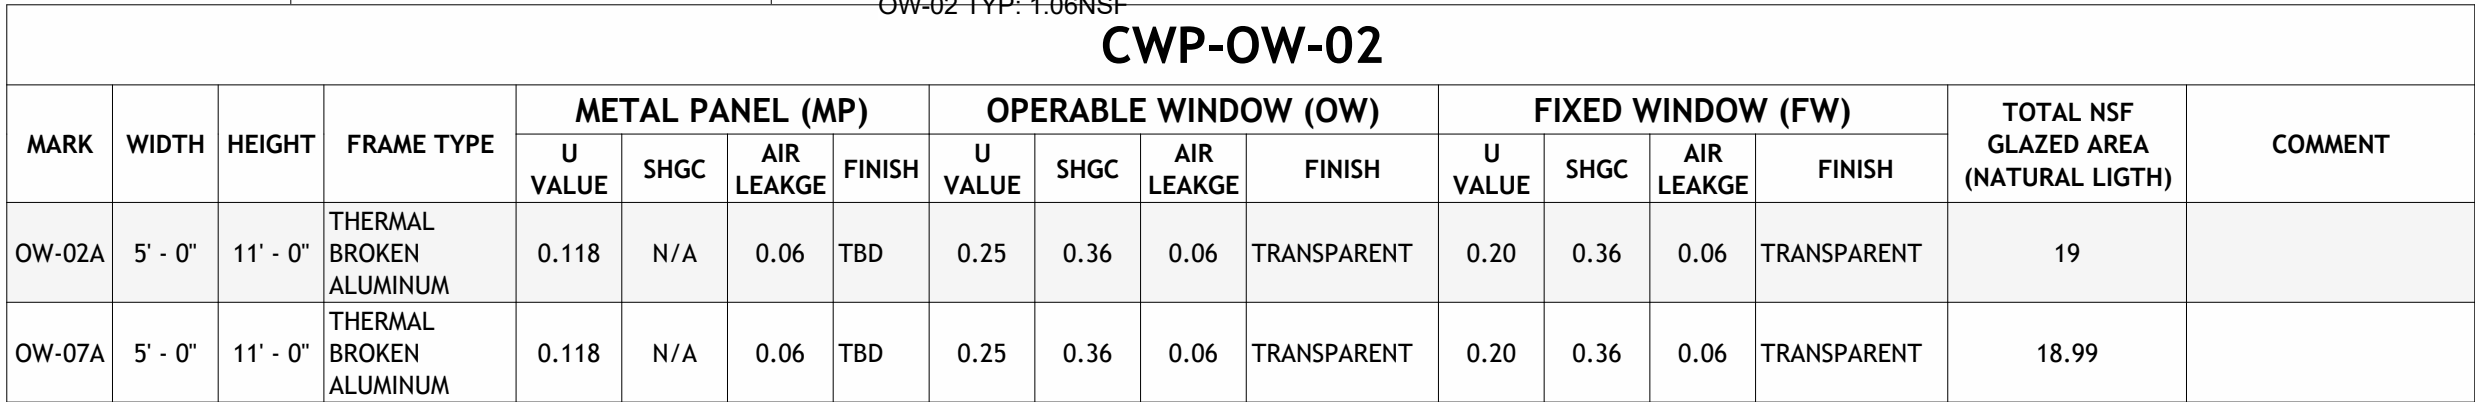

2 $1/2'' = 1'-0''$

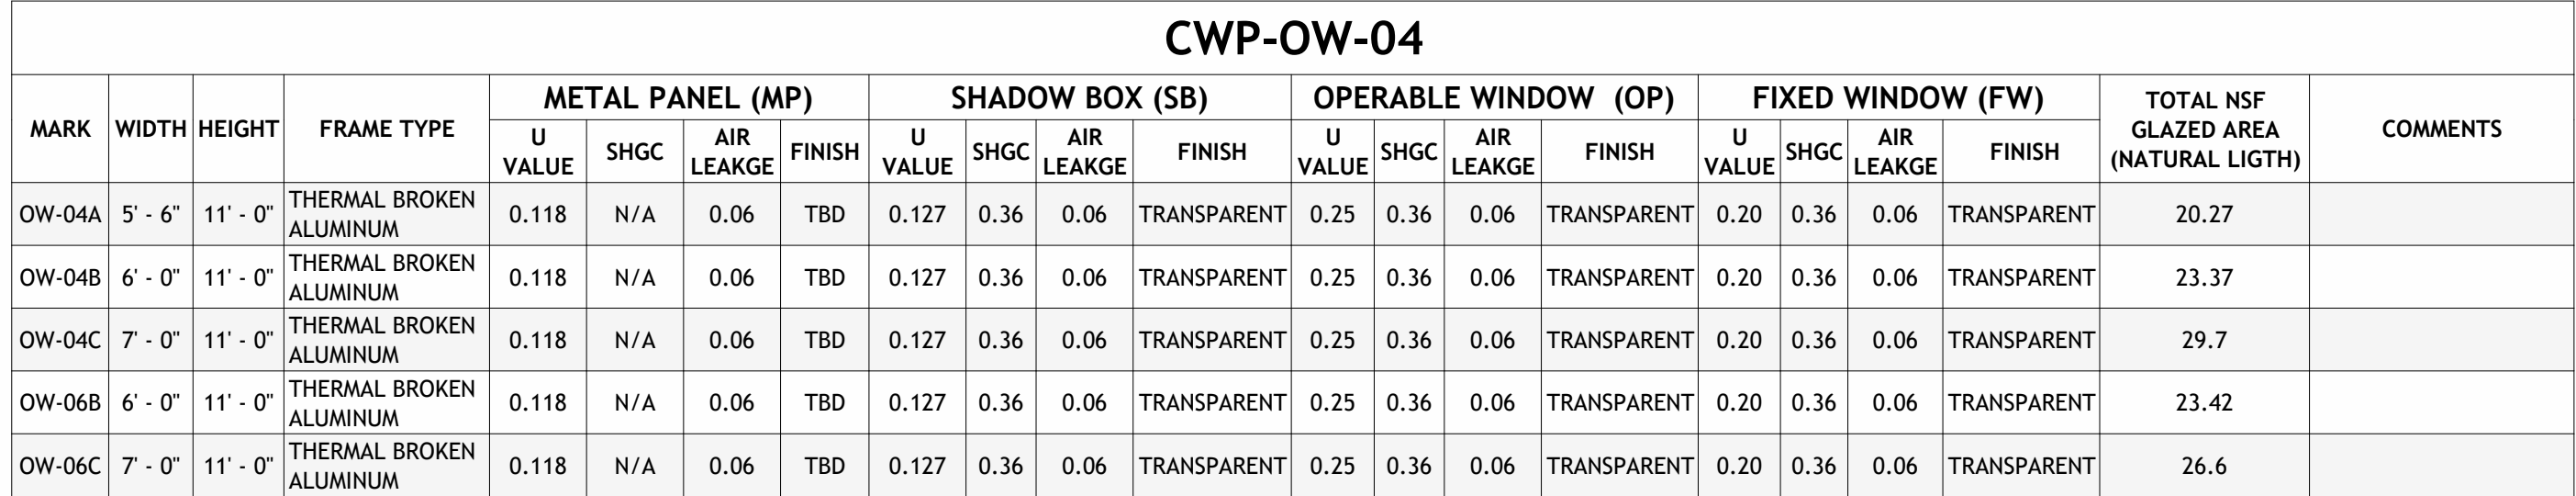






4 $\frac{1}{2}'' = 1'-0''$

Case	Age	Sex	Occupation	Duration of symptoms (years)	Onset of symptoms	Family history of psychiatric illness	Previous psychiatric history	Current psychiatric symptoms	Current medical symptoms	Current medications	Current treatments	Outcome
1	25	F	Student	1	2018	No	No	Depression, anxiety	Headaches, dizziness	Antidepressants, anxiolytics	Psychotherapy	Improved
2	32	M	Software engineer	2	2016	No	No	Depression, anxiety	Headaches, dizziness	Antidepressants, anxiolytics	Psychotherapy	Improved
3	45	F	Teacher	3	2015	No	No	Depression, anxiety	Headaches, dizziness	Antidepressants, anxiolytics	Psychotherapy	Improved
4	58	M	Retired	4	2014	No	No	Depression, anxiety	Headaches, dizziness	Antidepressants, anxiolytics	Psychotherapy	Improved
5	65	F	Homemaker	5	2013	No	No	Depression, anxiety	Headaches, dizziness	Antidepressants, anxiolytics	Psychotherapy	Improved
6	72	M	Retired	6	2012	No	No	Depression, anxiety	Headaches, dizziness	Antidepressants, anxiolytics	Psychotherapy	Improved
7	78	F	Retired	7	2011	No	No	Depression, anxiety	Headaches, dizziness	Antidepressants, anxiolytics	Psychotherapy	Improved
8	85	M	Retired	8	2010	No	No	Depression, anxiety	Headaches, dizziness	Antidepressants, anxiolytics	Psychotherapy	Improved
9	92	F	Retired	9	2009	No	No	Depression, anxiety	Headaches, dizziness	Antidepressants, anxiolytics	Psychotherapy	Improved
10	98	M	Retired	10	2008	No	No	Depression, anxiety	Headaches, dizziness	Antidepressants, anxiolytics	Psychotherapy	Improved

[illegible]

Scale	As indicated
-------	--------------

Scale As indicated

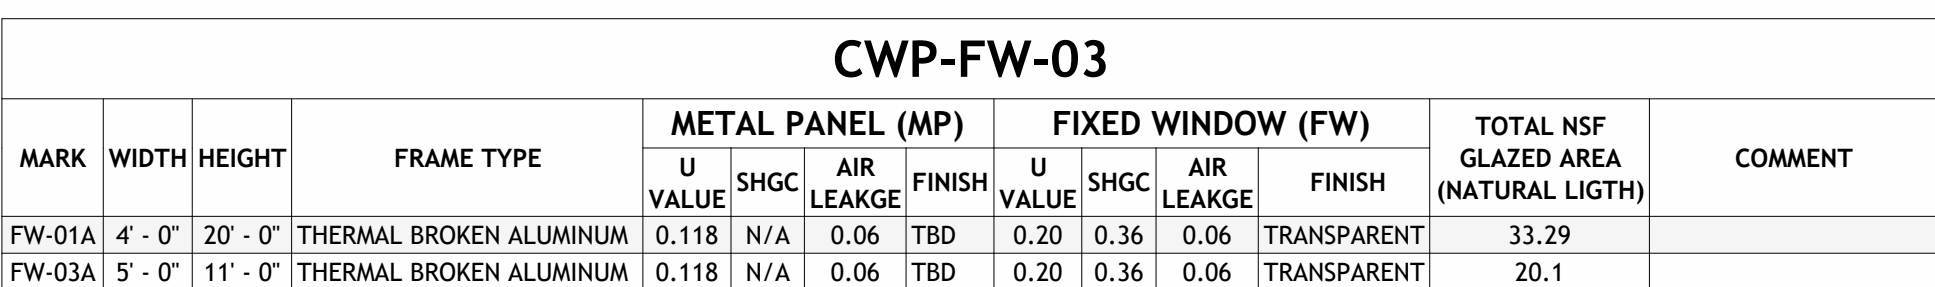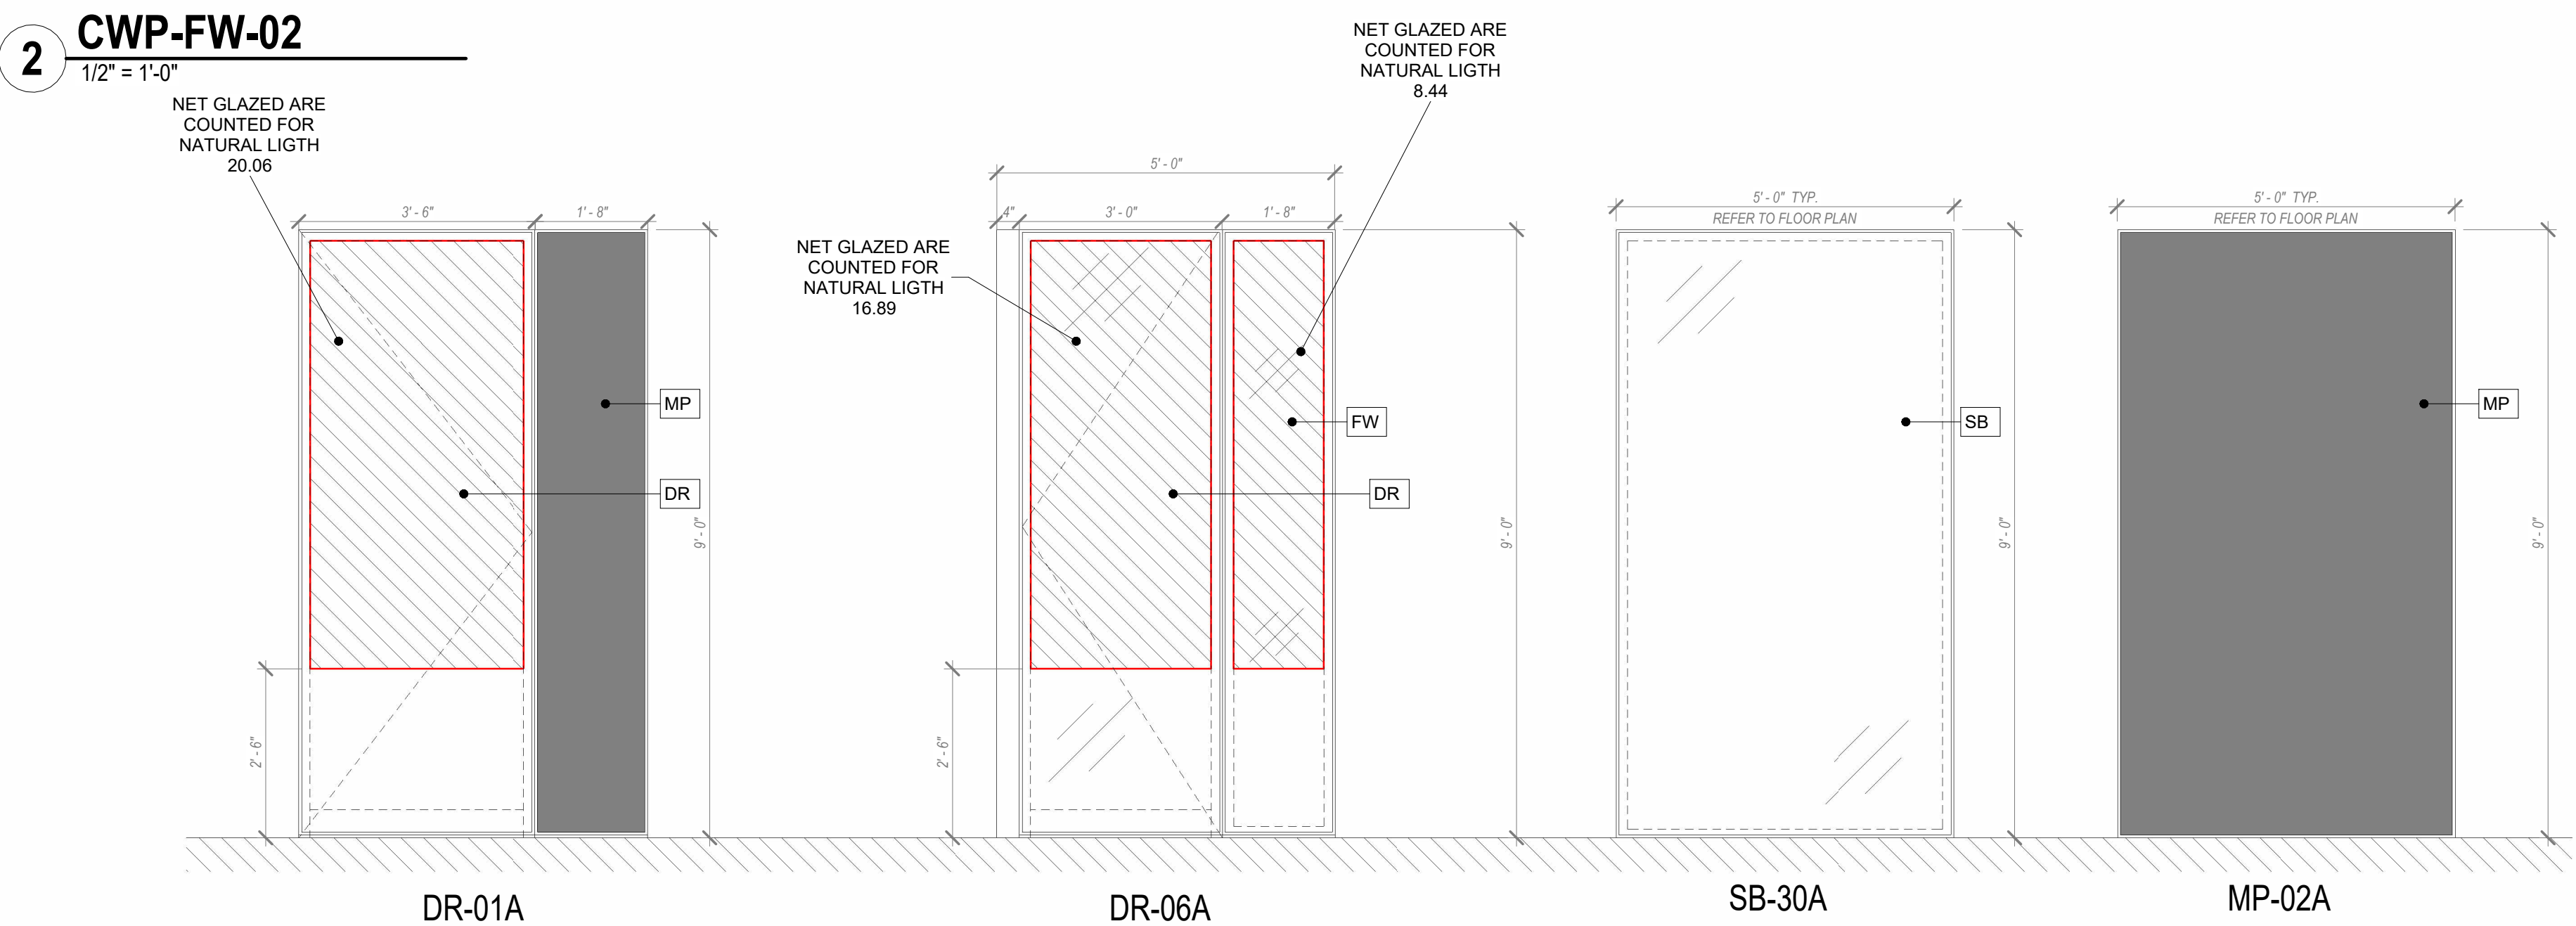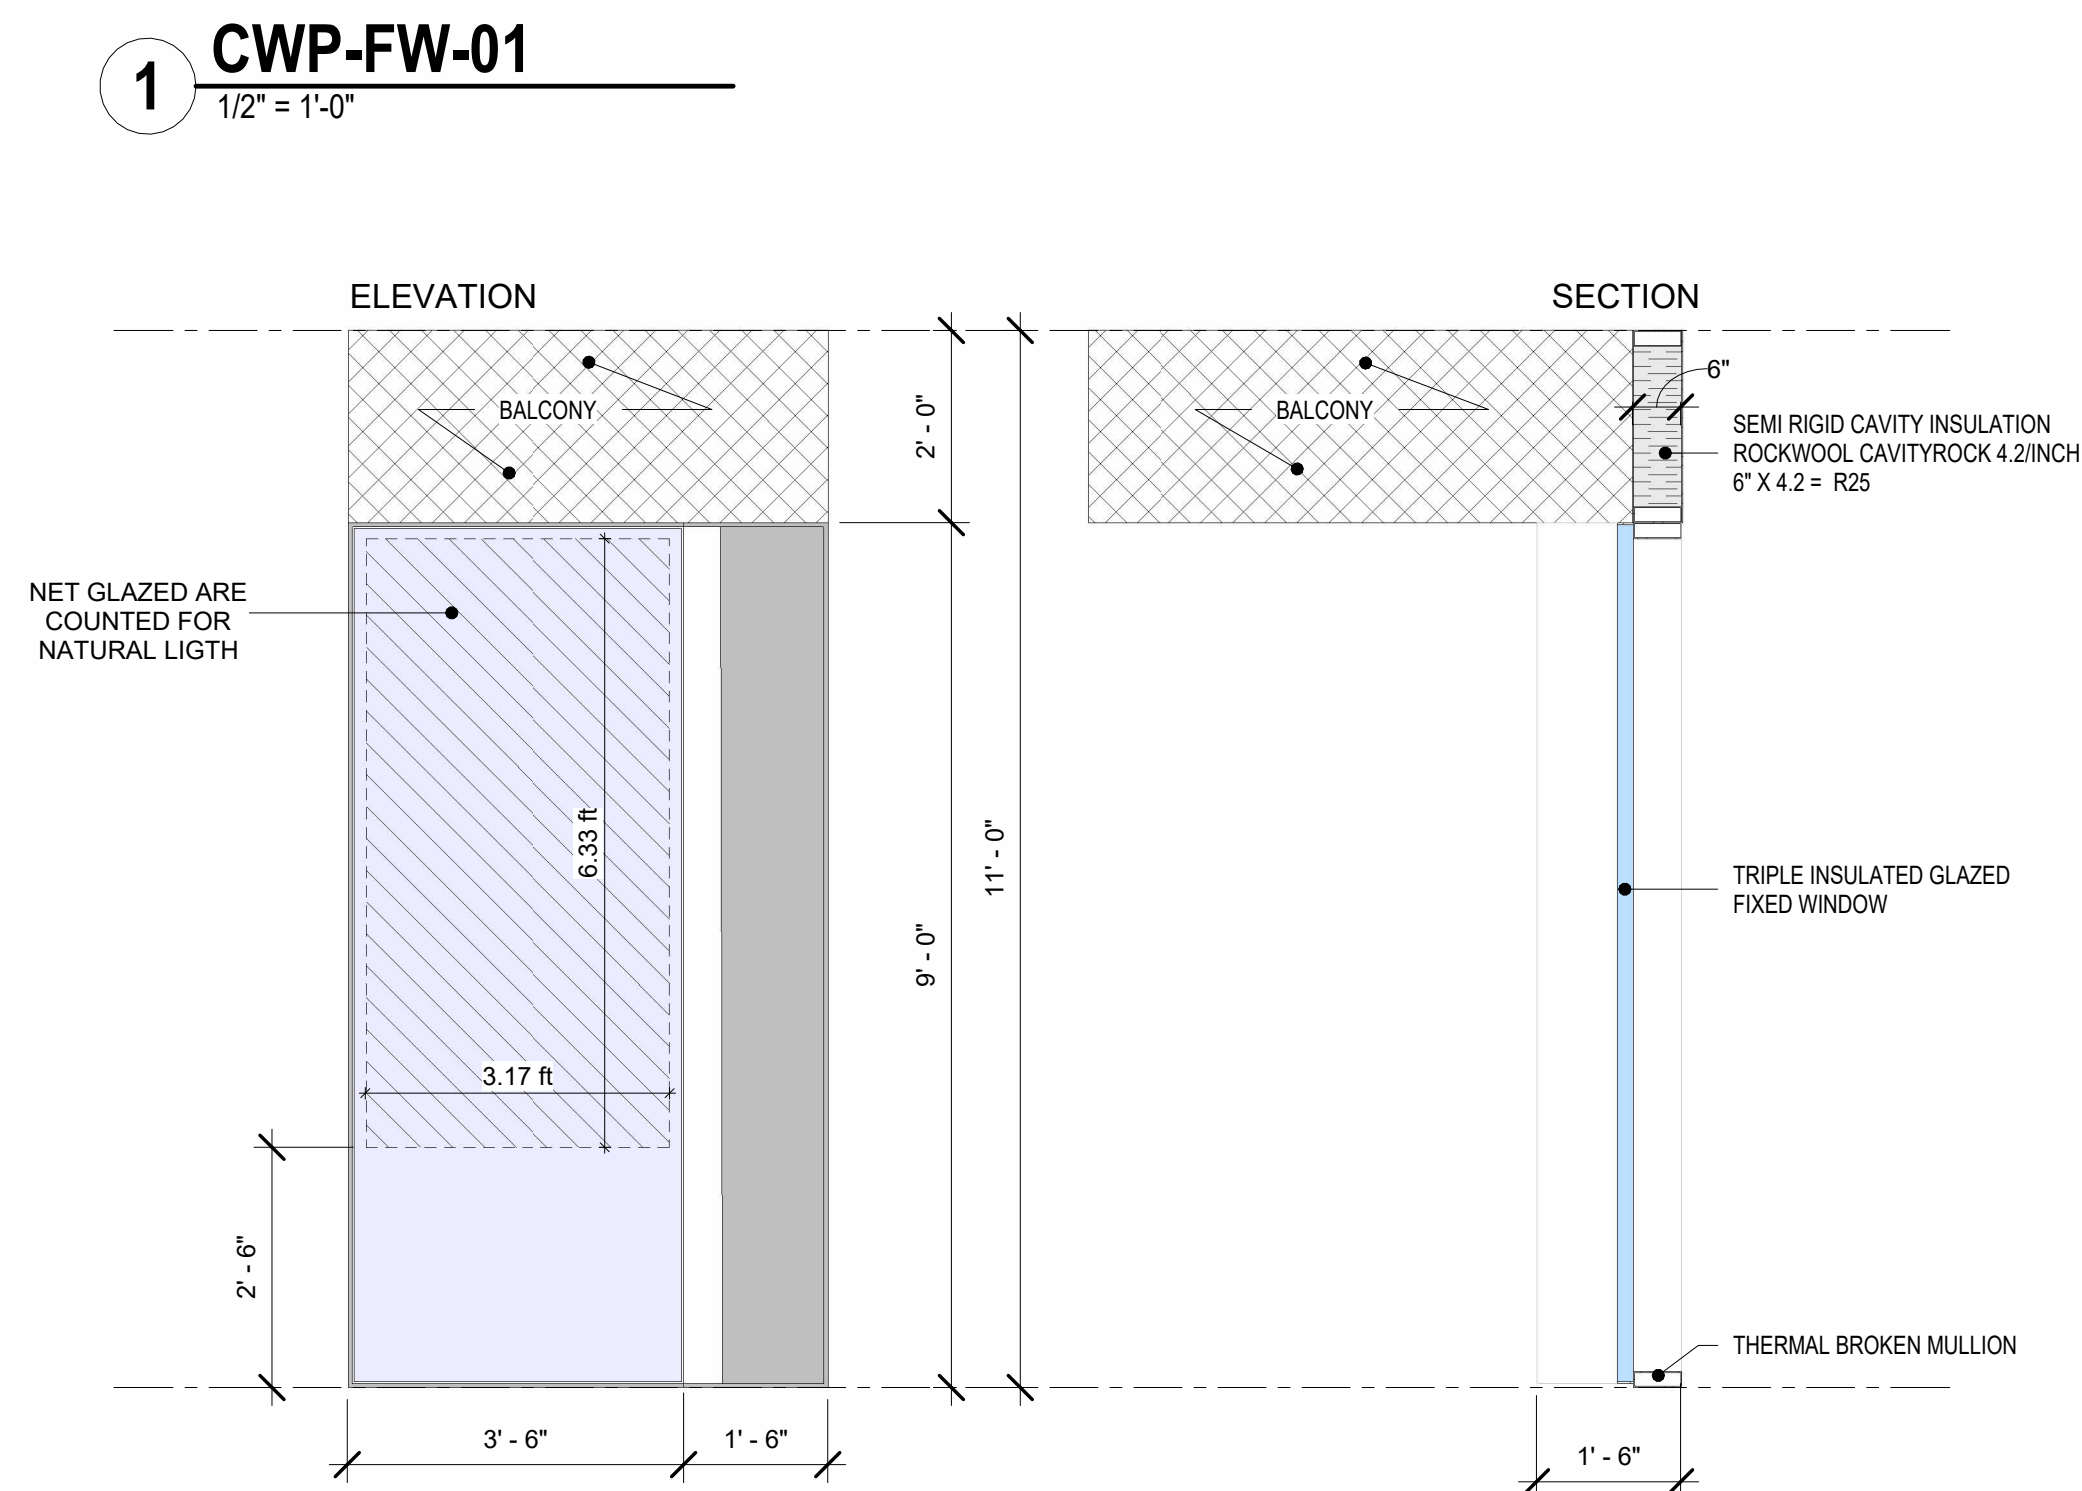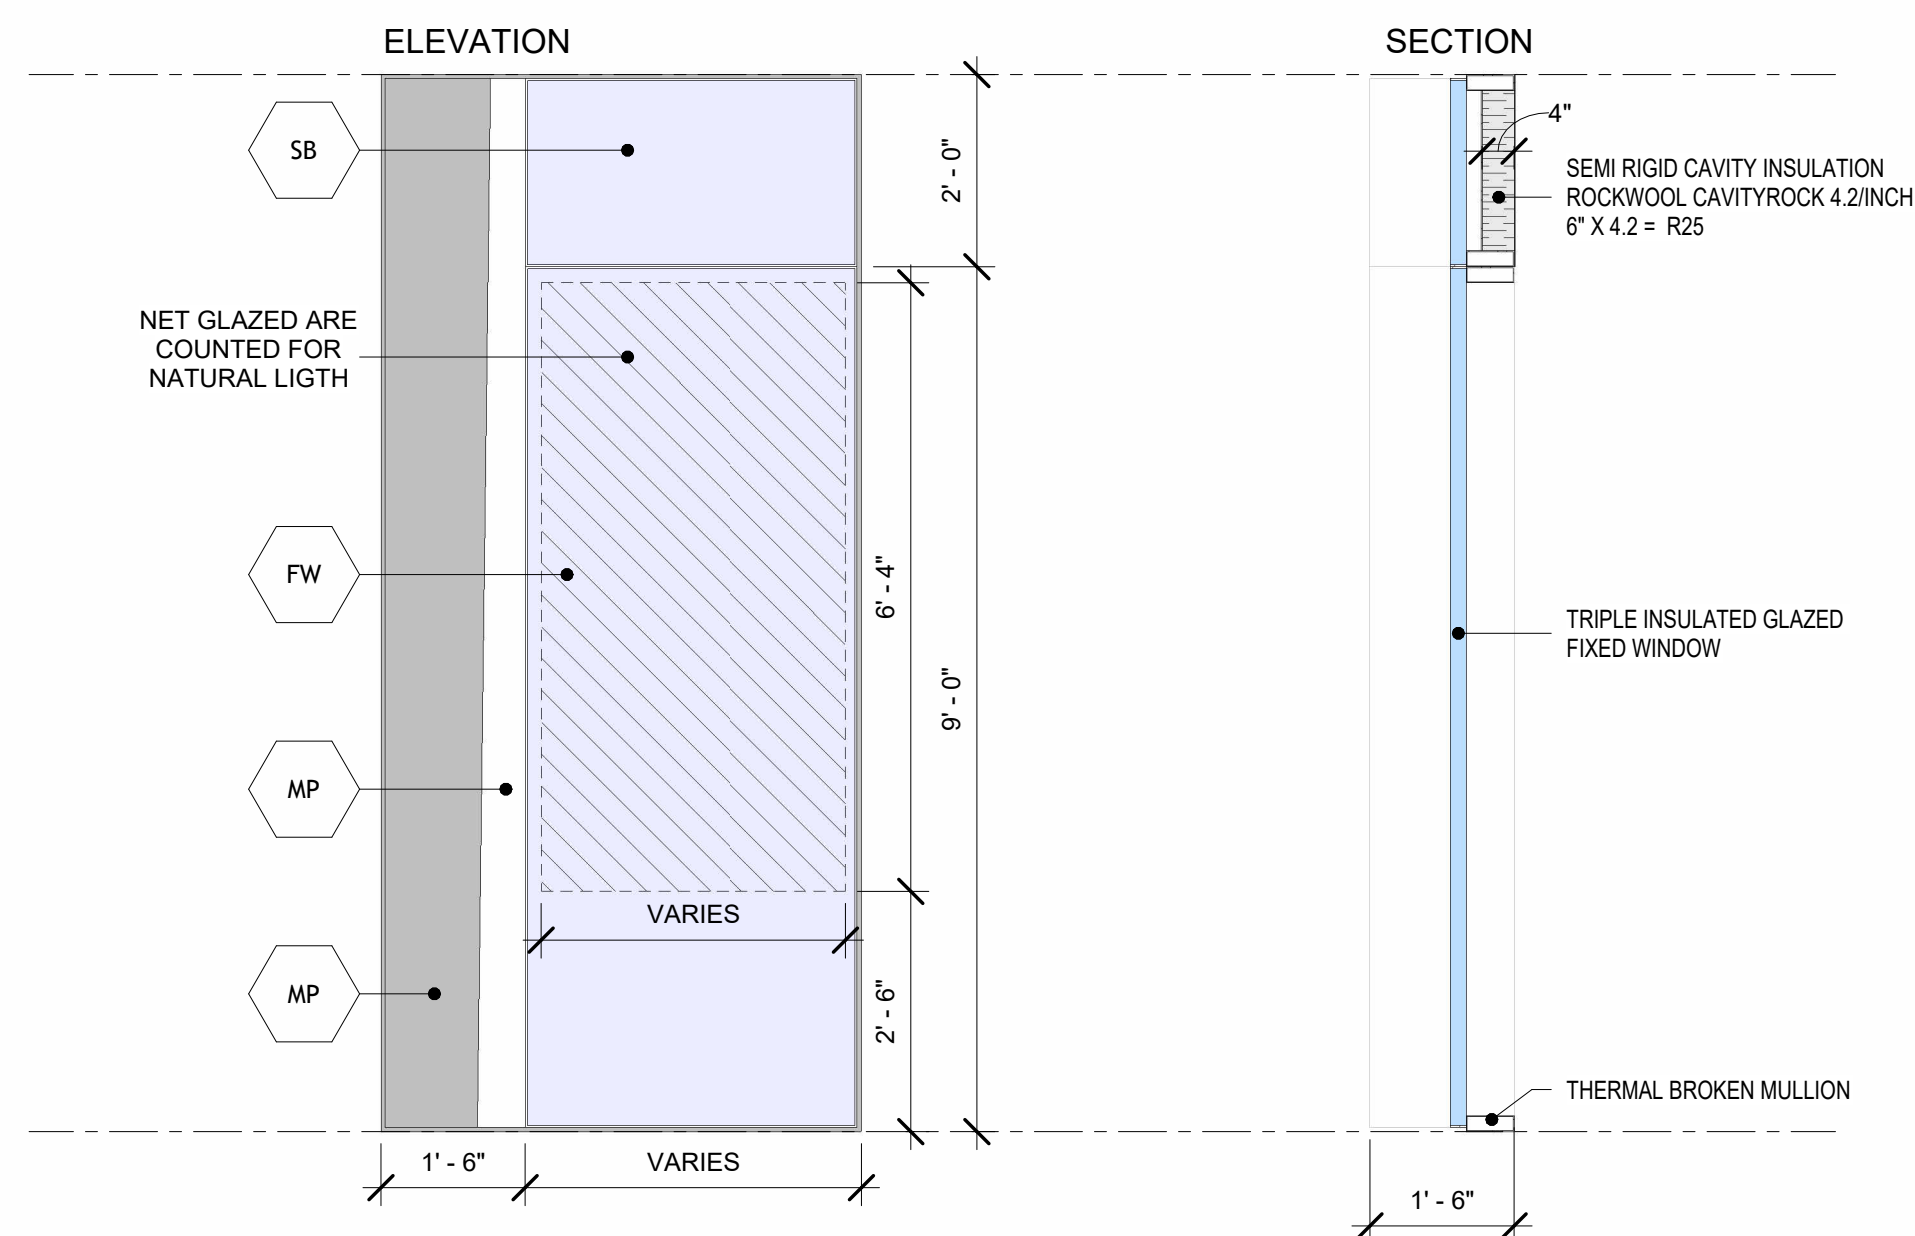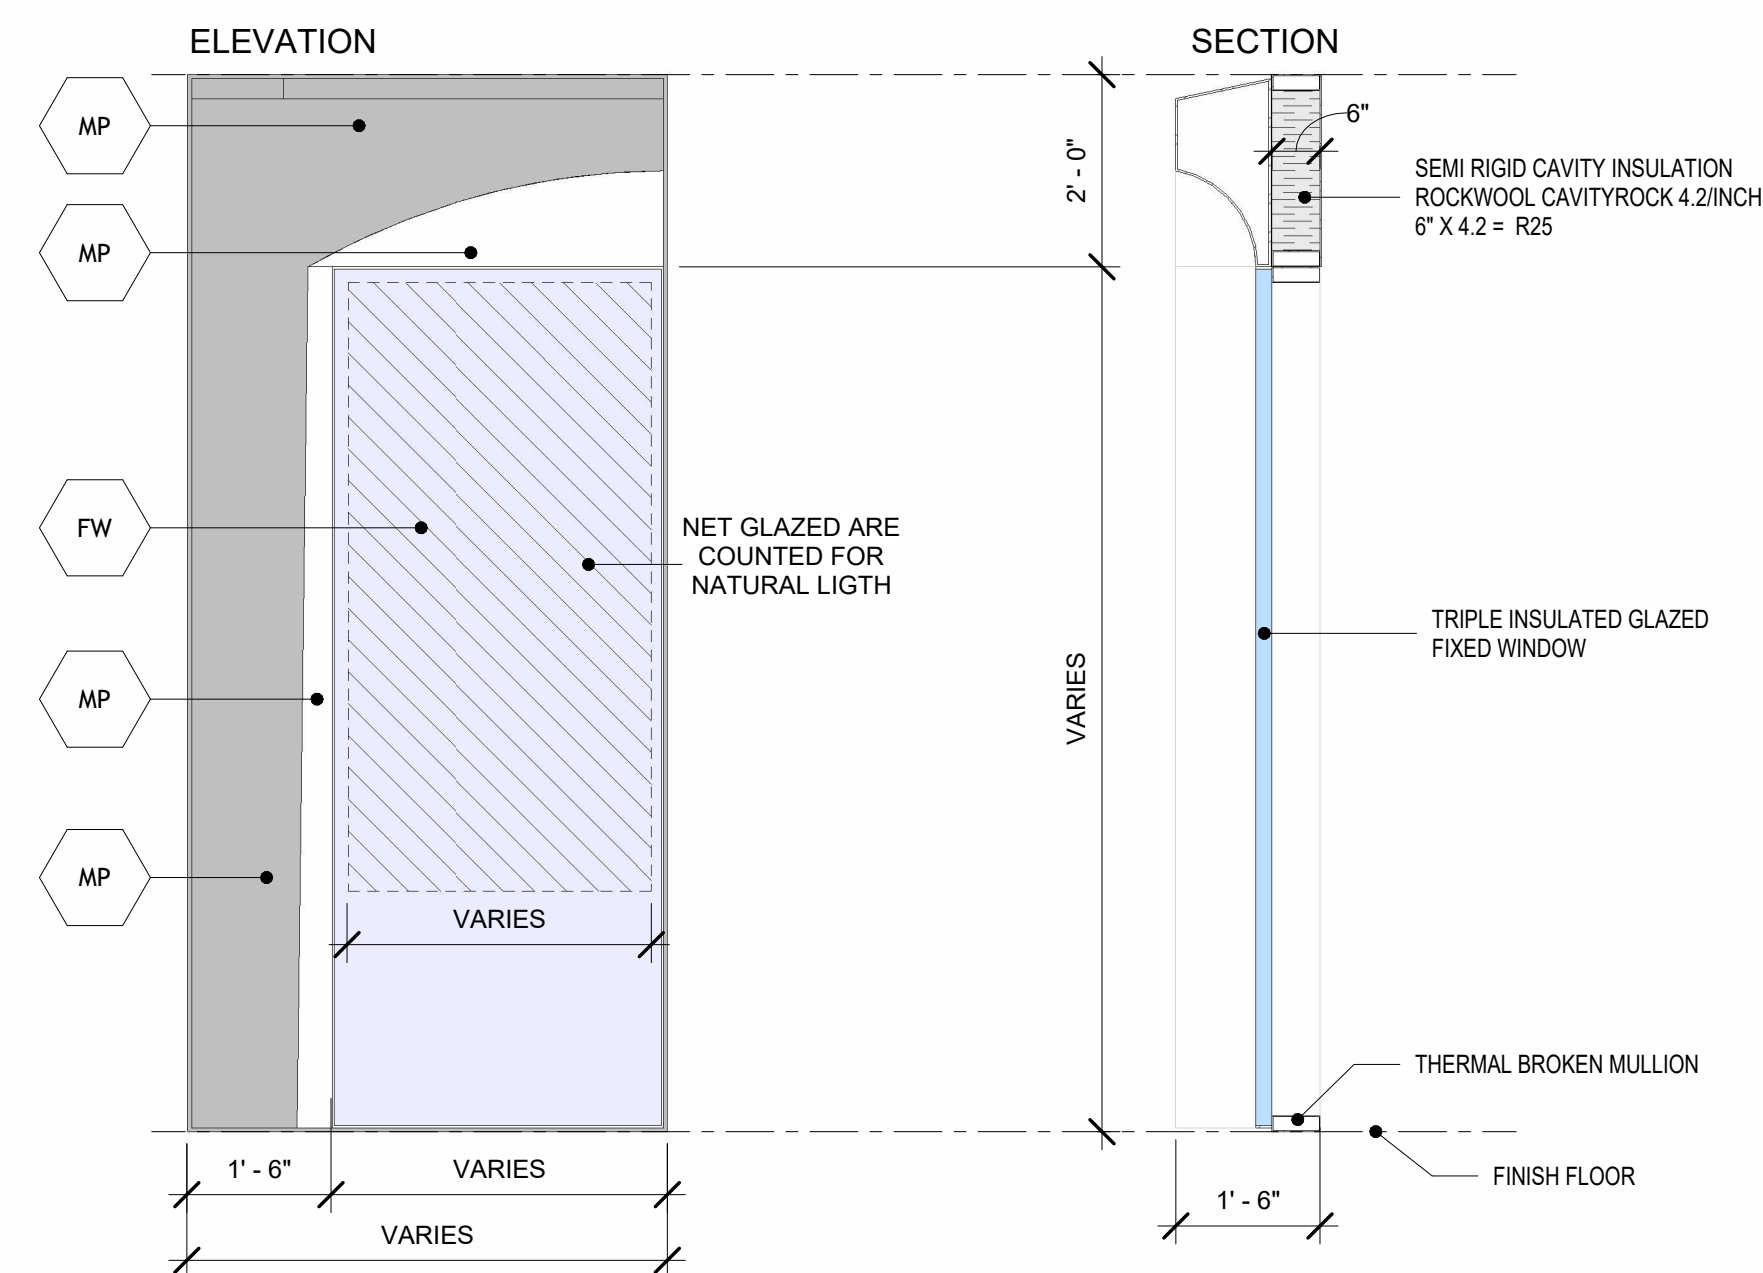

Enter address
here
Address Line 2

SITE PLAN

CURTAIN WALL PANEL (FIXED WINDOW)

Project Number	XXXX
Date	10/28/2025
Drawn By	Jack.S/ Ruodi.Z
Checked By	WC/ JQ

A-603

Scale	As indicated
-------	--------------