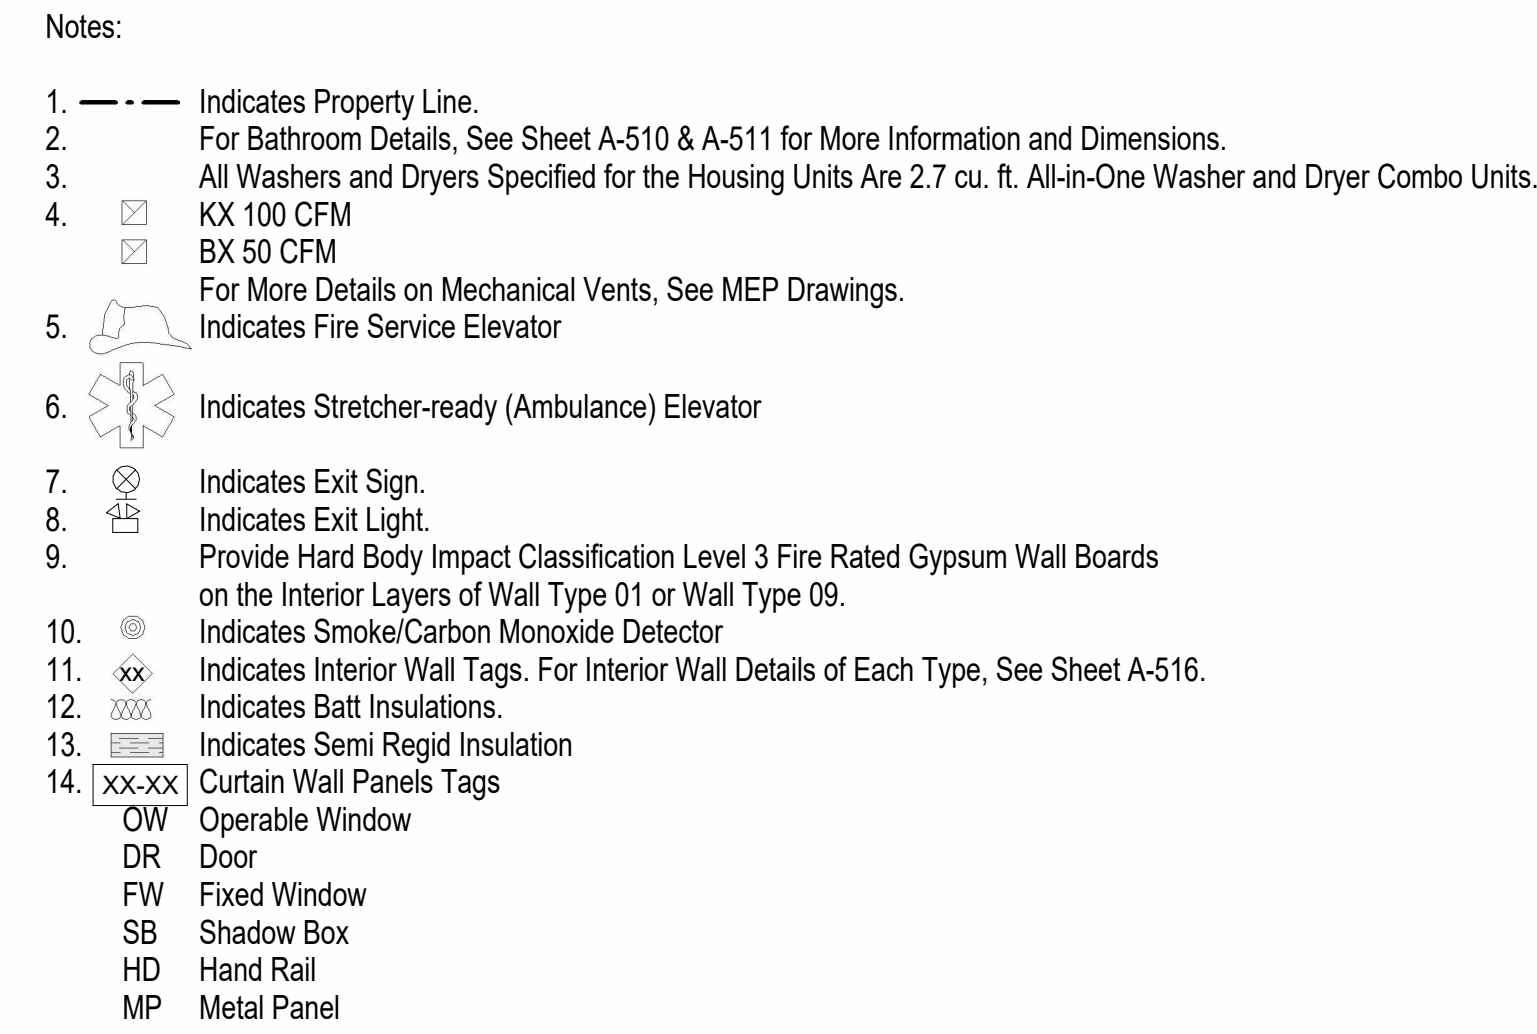


[illegible]

# FLOOR PLAN - CELLAR


|                |                 |
|----------------|-----------------|
| Project Number | XXXX            |
| Date           | 10/28/2025      |
| Drawn By       | Jack.S/ Ruodi.Z |
| Checked By     | WC/ JQ          |

# A-100

|       |              |
|-------|--------------|
| Scale | As indicated |
|-------|--------------|

**1 CELLAR**  
3/16" = 1'-0"

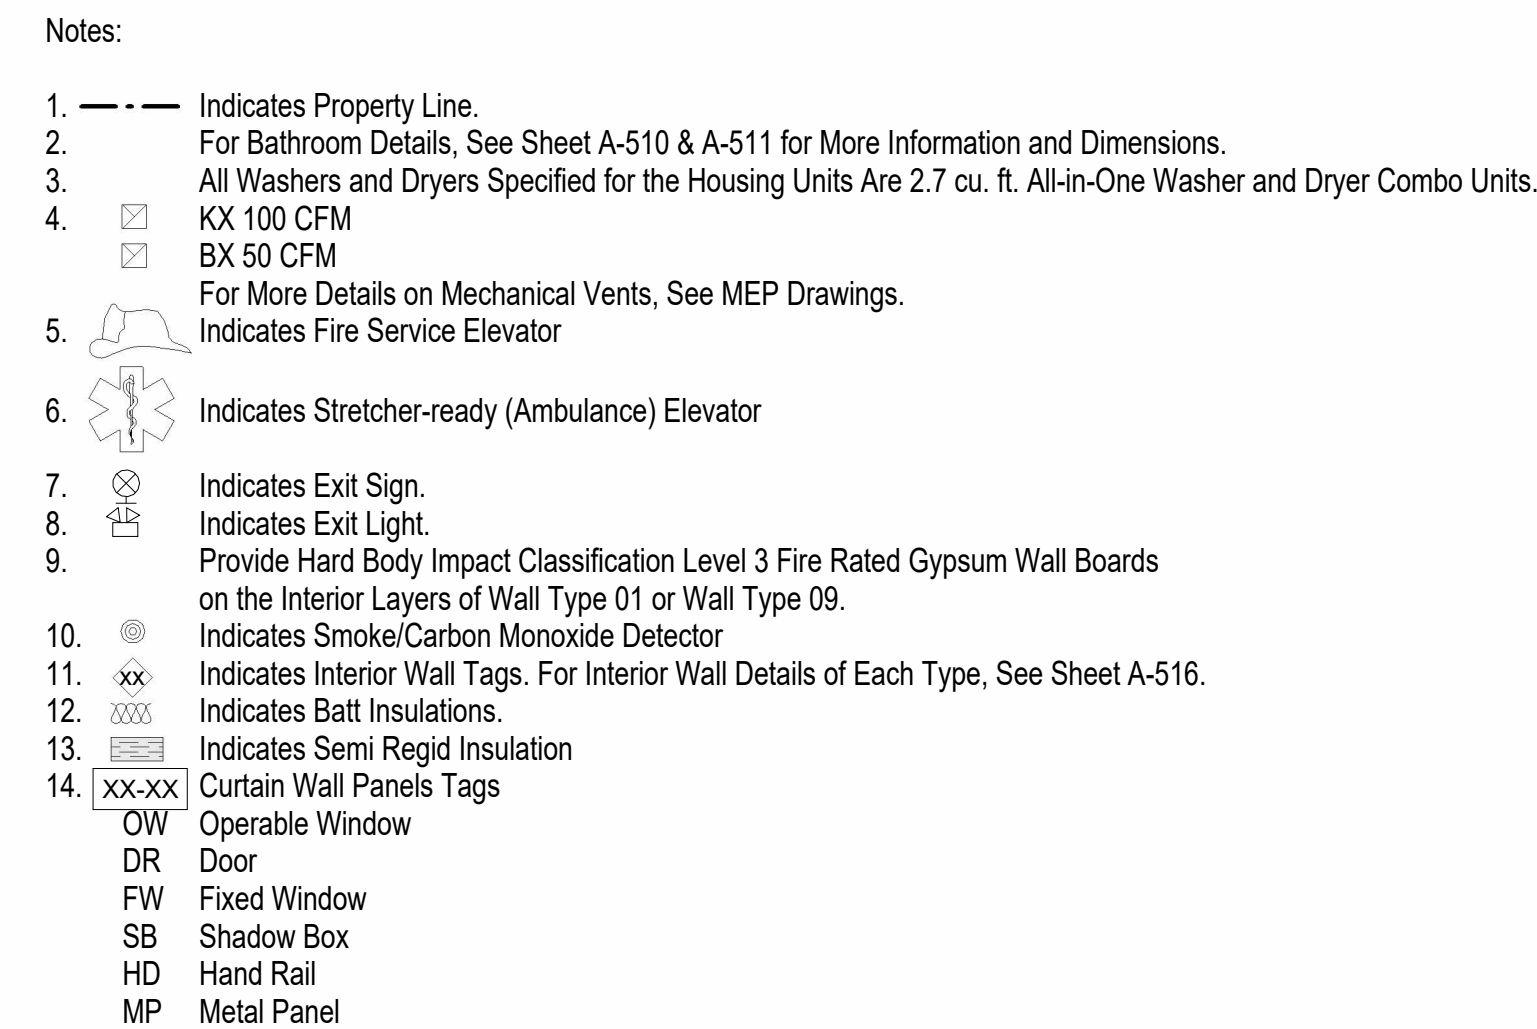


[illegible]

# FLOOR PLAN - L1


|                |                 |
|----------------|-----------------|
| Project Number | XXXX            |
| Date           | 10/28/2025      |
| Drawn By       | Jack.S/ Ruodi.Z |
| Checked By     | WC/ JQ          |

A-101

|       |              |
|-------|--------------|
| Scale | As indicated |
|-------|--------------|

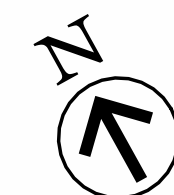



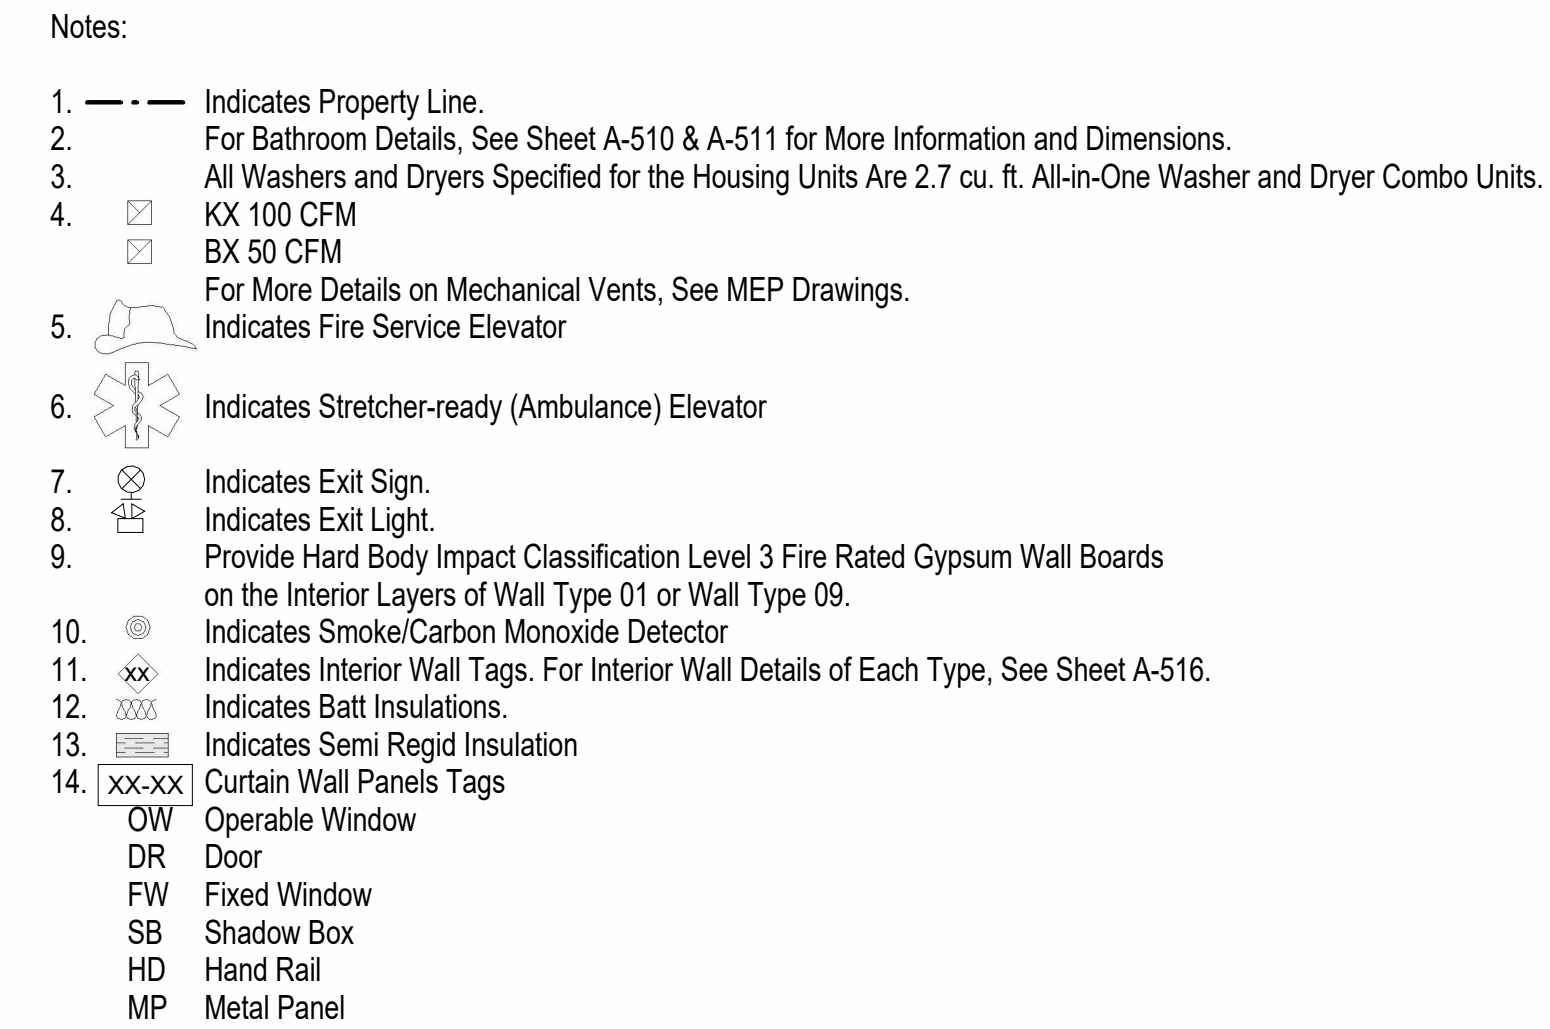

Enter address  
here  
Address Line 2

[illegible]


# FLOOR PLAN - L2

|                |                 |
|----------------|-----------------|
| Project Number | XXXX            |
| Date           | 10/28/2025      |
| Drawn By       | Jack.S/ Ruodi.Z |
| Checked By     | WC/ JQ          |

A-102

|       |              |
|-------|--------------|
| Scale | As indicated |
|-------|--------------|

**1** **L2**  
3/16" = 1'-0"

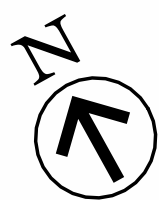



Notes:

1.  Indicates Property Line.
2.  For Bathroom Details, See Sheet A-510 & A-511 for More Information and Dimensions.
3.  All Washers and Dryers Specified for the Housing Units Are 2.7 cu. ft. All-in-One Washer and Dryer Combo Units.
4.  KX 100 CFM  
 BX 50 CFM  
 For More Details on Mechanical Vents, See MEP Drawings.
5.  Indicates Fire Service Elevator
6.  Indicates Stretcher-ready (Ambulance) Elevator
7.  Indicates Exit Sign.
8.  Indicates Exit Light.
9.  Provide Hard Body Impact Classification Level 3 Fire Rated Gypsum Wall Boards on the Interior Layers of Wall Type U1 or Wall Type O9.
10.  Indicates Smoke/Carbon Monoxide Detector
11.  Indicates Interior Wall Tags. For Interior Wall Details of Each Type, See Sheet A-516.
12.  Indicates Batt Insulations.
13.  Indicates Semi Rigid Insulation
14.  Curtain Wall Panels Tags  
 OW Operable Window  
 DR Door  
 FW Fixed Window  
 SB Shadow Box  
 HD Hand Rail  
 MP Metal Panel

| LIGH AND AIR CALCULATION |        |                   |          |            |                           |       |          |            |          |
|--------------------------|--------|-------------------|----------|------------|---------------------------|-------|----------|------------|----------|
| ROOM NAME                | Area   | LIGHT CALCULATION |          |            | AIR CALCULATION           |       |          |            | COMMENTS |
|                          |        | MIN. 10%          | PROVIDED | COMPLIANCE | MIN 2.5% OR 5.5SF<br>2.5% | 5.5SF | PROVIDED | COMPLIANCE |          |
| LINE A                   |        |                   |          |            |                           |       |          |            |          |
| BEDROOM                  | 101 SF | 10.06 SF          | 39.09 SF | YES        | 2.51 SF                   | 5.5   | 6.96 SF  | YES        |          |
| KLD                      | 240 SF | 24.02 SF          | 32.50 SF | YES        | 6.01 SF                   | 5.5   | 33.96 SF | YES        |          |
| MASTER BEDROOM           | 141 SF | 14.09 SF          | 39.09 SF | YES        | 3.52 SF                   | 5.5   | 6.96 SF  | YES        |          |
| LINE B                   |        |                   |          |            |                           |       |          |            |          |
| BEDROOM                  | 100 SF | 10.04 SF          | 18.99 SF | YES        | 2.51 SF                   | 5.5   | 6.96 SF  | YES        |          |
| KLD                      | 264 SF | 26.44 SF          | 26.59 SF | YES        | 6.61 SF                   | 5.5   | 32.96 SF | YES        |          |
| MASTER BEDROOM           | 121 SF | 12.06 SF          | 26.60 SF | YES        | 3.01 SF                   | 5.5   | 6.96 SF  | YES        |          |
| LINE C                   |        |                   |          |            |                           |       |          |            |          |
| BEDROOM                  | 122 SF | 12.18 SF          | 39.09 SF | YES        | 3.05 SF                   | 5.5   | 7.46 SF  | YES        |          |
| KLD                      | 281 SF | 28.10 SF          | 32.50 SF | YES        | 7.02 SF                   | 5.5   | 33.96 SF | YES        |          |
| LINE D                   |        |                   |          |            |                           |       |          |            |          |
| BEDROOM                  | 108 SF | 10.81 SF          | 18.99 SF | YES        | 2.70 SF                   | 5.5   | 7.46 SF  | YES        |          |
| KLD                      | 238 SF | 23.83 SF          | 32.70 SF | YES        | 5.96 SF                   | 5.5   | 6.96 SF  | YES        |          |
| LINE E                   |        |                   |          |            |                           |       |          |            |          |
| BEDROOM                  | 111 SF | 11.09 SF          | 23.42 SF | YES        | 2.77 SF                   | 5.5   | 6.96 SF  | YES        |          |
| KLD                      | 239 SF | 23.91 SF          | 32.70 SF | YES        | 5.96 SF                   | 5.5   | 6.96 SF  | YES        |          |
| LINE F                   |        |                   |          |            |                           |       |          |            |          |
| BEDROOM                  | 107 SF | 10.72 SF          | 43.54 SF | YES        | 2.68 SF                   | 5.5   | 6.96 SF  | YES        |          |
| KLD                      | 287 SF | 28.75 SF          | 43.54 SF | YES        | 7.19 SF                   | 5.5   | 6.96 SF  | YES        |          |

| Country | Year | Mean |        | SD  |        | Range |        |
|---------|------|------|--------|-----|--------|-------|--------|
|         |      | Age  | Gender | Age | Gender | Age   | Gender |
| Algeria | 1997 | 18.0 | 50%    | 1.0 | 10%    | 16-20 | 40-60  |
| Algeria | 2000 | 18.0 | 50%    | 1.0 | 10%    | 16-20 | 40-60  |
| Algeria | 2153 | 18.0 | 50%    | 1.0 | 10%    |       |        |

[illegible]


FLOOR PLAN -  
L3-L9 TYP

|                |                 |
|----------------|-----------------|
| Project Number | XXXX            |
| Date           | 10/28/2025      |
| Drawn By       | Jack.S/ Ruodi.Z |
| Checked By     | WC/ JQ          |

A-103

|       |              |
|-------|--------------|
| Scale | As indicated |
|-------|--------------|



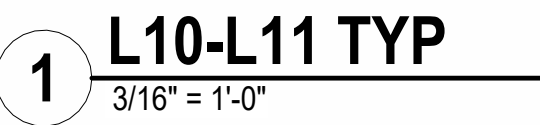


- | LIGH AND AIR CALCULATION |        |                   |          |            |                            |          |            |          |  |
|--------------------------|--------|-------------------|----------|------------|----------------------------|----------|------------|----------|--|
| ROOM NAME                | Area   | LIGHT CALCULATION |          |            | AIR CALCULATION            |          |            | COMMENTS |  |
|                          |        | MIN. 10%          | PROVIDED | COMPLIANCE | MIN 2.5% OR 5.5SF<br>5.5SF | PROVIDED | COMPLIANCE |          |  |
| LINE A                   |        |                   |          |            |                            |          |            |          |  |
| BEDROOM                  | 99 SF  | 9.94 SF           | 39.10 SF | YES        | 2.48 SF                    | 5.5      | 7.46 SF    | YES      |  |
| KLD                      | 242 SF | 24.21 SF          | 32.73 SF | YES        | 6.05 SF                    | 5.5      | 33.96 SF   | YES      |  |
| MASTER BEDROOM           | 142 SF | 14.19 SF          | 39.10 SF | YES        | 3.55 SF                    | 5.5      | 7.46 SF    | YES      |  |
| LINE B                   |        |                   |          |            |                            |          |            |          |  |
| BEDROOM                  | 94 SF  | 9.36 SF           | 19.00 SF | YES        | 2.34 SF                    | 5.5      | 7.46 SF    | YES      |  |
| KLD                      | 237 SF | 23.75 SF          | 26.82 SF | YES        | 5.94 SF                    | 5.5      | 32.96 SF   | YES      |  |
| MASTER BEDROOM           | 132 SF | 13.23 SF          |          |            | 3.31 SF                    | 5.5      |            |          |  |
| LINE C                   |        |                   |          |            |                            |          |            |          |  |
| BEDROOM                  | 116 SF | 11.57 SF          | 39.10 SF | YES        | 2.89 SF                    | 5.5      | 7.46 SF    | YES      |  |
| KLD                      | 341 SF | 34.06 SF          | 42.63 SF | YES        | 8.51 SF                    | <varies> | 13.92 SF   | YES      |  |
| LINE D                   |        |                   |          |            |                            |          |            |          |  |
| BEDROOM                  | 110 SF | 10.96 SF          | 19.00 SF | YES        | 2.74 SF                    | 5.5      | 7.46 SF    | YES      |  |
| KLD                      | 231 SF | 23.11 SF          | 32.70 SF | YES        | 5.78 SF                    | 5.5      | 6.96 SF    | YES      |  |
| LINE E                   |        |                   |          |            |                            |          |            |          |  |
| BEDROOM                  | 113 SF | 11.29 SF          | 23.37 SF | YES        | 2.82 SF                    | 5.5      | 6.96 SF    | YES      |  |
| KLD                      | 237 SF | 23.73 SF          | 32.70 SF | YES        | 5.93 SF                    | 5.5      | 6.96 SF    | YES      |  |
| LINE F                   |        |                   |          |            |                            |          |            |          |  |
| BEDROOM                  | 108 SF | 10.75 SF          | 43.54 SF | YES        | 2.69 SF                    | 5.5      | 6.96 SF    | YES      |  |
| KLD                      | 247 SF | 24.73 SF          | 43.54 SF | YES        | 6.18 SF                    | 5.5      | 6.96 SF    | YES      |  |

[illegible][illegible]


FLOOR PLAN -  
L10-L11 TYP

A-104

|       |              |
|-------|--------------|
| Scale | As indicated |
|-------|--------------|

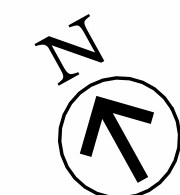



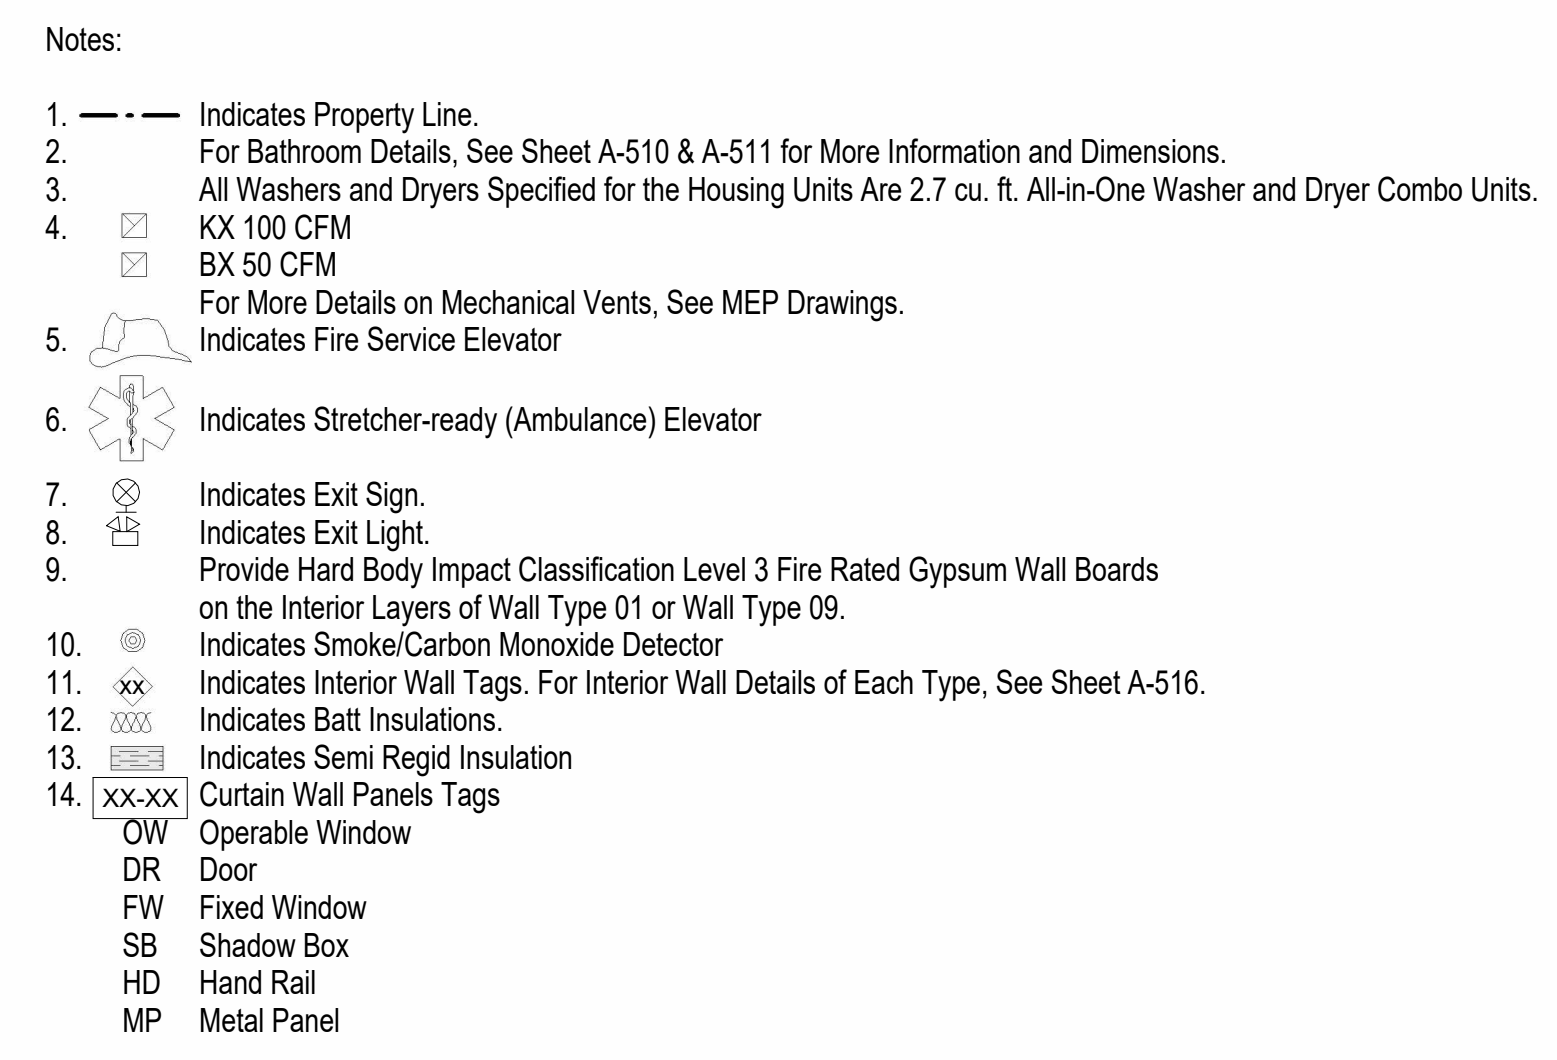




| Date | Time | Location | Description |
|------|------|----------|-------------|
|      |      |          |             |
|      |      |          |             |
[illegible]

FLOOR PLAN -  
L13-L16 TYP


|       |              |
|-------|--------------|
| A-106 |              |
| Scale | As indicated |

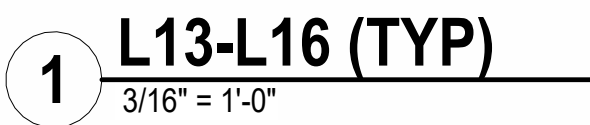

- | LIGH AND AIR CALCULATION |        |                   |          |            |                   |          |          |            |          |  |
|--------------------------|--------|-------------------|----------|------------|-------------------|----------|----------|------------|----------|--|
| ROOM NAME                | Area   | LIGHT CALCULATION |          |            | AIR CALCULATION   |          |          |            | COMMENTS |  |
|                          |        | MIN. 10%          | PROVIDED | COMPLIANCE | MIN 2.5% OR 5.5SF | 5.5SF    | PROVIDED | COMPLIANCE |          |  |
| LINE A                   |        |                   |          |            |                   |          |          |            |          |  |
| BEDROOM                  | 104 SF | 10.39 SF          | 39.10 SF | YES        | 2.60 SF           | 5.5      | 7.46 SF  | YES        |          |  |
| KLD                      | 236 SF | 23.80 SF          | 32.73 SF | YES        | 5.95 SF           | 5.5      | 33.96 SF | YES        |          |  |
| MASTER BEDROOM           | 142 SF | 14.19 SF          | 39.10 SF | YES        | 3.55 SF           | 5.5      | 7.46 SF  | YES        |          |  |
| LINE G                   |        |                   |          |            |                   |          |          |            |          |  |
| BEDROOM                  | 129 SF | 12.88 SF          | 19.00 SF | YES        | 3.22 SF           | 5.5      | 7.46 SF  | YES        |          |  |
| KLD                      | 235 SF | 23.51 SF          | 26.82 SF | YES        | 5.88 SF           | 5.5      | 32.96 SF | YES        |          |  |
| MASTER BEDROOM           | 126 SF | 12.62 SF          | 29.70 SF | YES        | 3.16 SF           | 5.5      | 6.96 SF  | YES        |          |  |
| LINE H                   |        |                   |          |            |                   |          |          |            |          |  |
| BEDROOM                  | 44 SF  | 4.36 SF           | 45.73 SF | YES        | 1.09 SF           | 5.5      | 13.92 SF | YES        |          |  |
| KLD                      | 330 SF | 32.97 SF          | 78.20 SF | YES        | 8.24 SF           | <varies> | 14.92 SF | YES        |          |  |
| LINE I                   |        |                   |          |            |                   |          |          |            |          |  |
| BEDROOM                  | 101 SF | 10.09 SF          | 49.81 SF | YES        | 2.52 SF           | 5.5      | 6.96 SF  | YES        |          |  |
| KLD                      | 348 SF | 34.77 SF          | 78.20 SF | YES        | 8.69 SF           | <varies> | 14.92 SF | YES        |          |  |
| LINE J                   |        |                   |          |            |                   |          |          |            |          |  |
| BEDROOM                  | 120 SF | 12.00 SF          | 43.54 SF | YES        | 3.00 SF           | 5.5      | 6.96 SF  | YES        |          |  |
| KLD                      | 248 SF | 24.79 SF          | 43.54 SF | YES        | 6.20 SF           | 5.5      | 6.96 SF  | YES        |          |  |

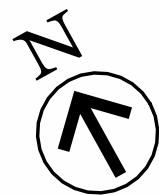



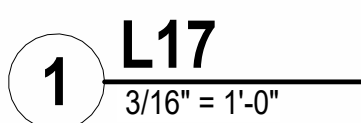


- | LIGH AND AIR CALCULATION |        |                   |          |            |                                 |          |            |          |
|--------------------------|--------|-------------------|----------|------------|---------------------------------|----------|------------|----------|
| ROOM NAME                | Area   | LIGHT CALCULATION |          |            | AIR CALCULATION                 |          |            | COMMENTS |
|                          |        | MIN. 10%          | PROVIDED | COMPLIANCE | MIN 2.5% OR 5.5SF<br>2.5% 5.5SF | PROVIDED | COMPLIANCE |          |
| LINE K                   |        |                   |          |            |                                 |          |            |          |
| BEDROOM                  | 115 SF | 11.48 SF          | 39.10 SF | YES        | 2.87 SF                         | 5.5      | 7.46 SF    | YES      |
| KLD                      | 228 SF | 22.83 SF          | 55.80 SF | YES        | 5.71 SF                         | 5.5      | 34.46 SF   | YES      |
| MASTER BEDROOM           | 137 SF | 13.67 SF          | 39.10 SF | YES        | 3.42 SF                         | 5.5      | 7.46 SF    | YES      |
| LINE L                   |        |                   |          |            |                                 |          |            |          |
| BEDROOM                  | 105 SF | 10.47 SF          | 29.70 SF | YES        | 2.82 SF                         | 5.5      | 6.96 SF    | YES      |
| KLD                      | 280 SF | 27.99 SF          | 85.50 SF | YES        | 7.00 SF                         | 5.5      | 41.42 SF   | YES      |
| MASTER BEDROOM<br>01     | 120 SF | 12.04 SF          | 39.10 SF | YES        | 3.01 SF                         | 5.5      | 7.46 SF    | YES      |
| MASTER BEDROOM<br>02     | 141 SF | 14.09 SF          | 39.10 SF | YES        | 3.52 SF                         | 5.5      | 7.46 SF    | YES      |
| LINE M                   |        |                   |          |            |                                 |          |            |          |
| BEDROOM                  | 117 SF | 11.71 SF          | 23.37 SF | YES        | 2.93 SF                         | 5.5      | 6.96 SF    | YES      |
| KLD                      | 243 SF | 24.32 SF          | 36.97 SF | YES        | 6.08 SF                         | 5.5      | 6.96 SF    | YES      |
| MASTER BEDROOM           | 120 SF | 11.98 SF          | 39.10 SF | YES        | 3.00 SF                         | 5.5      | 7.46 SF    | YES      |

[illegible]

|       |              |
|-------|--------------|
| Scale | As indicated |
|-------|--------------|



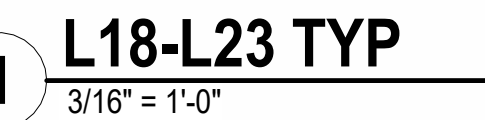

- | LIGH AND AIR CALCULATION |        |                   |          |            |                                 |     |          |            |          |
|--------------------------|--------|-------------------|----------|------------|---------------------------------|-----|----------|------------|----------|
| ROOM NAME                | Area   | LIGHT CALCULATION |          |            | AIR CALCULATION                 |     |          |            | COMMENTS |
|                          |        | MIN. 10%          | PROVIDED | COMPLIANCE | MIN 2.5% OR 5.5SF<br>2.5% 5.5SF |     | PROVIDED | COMPLIANCE |          |
| LINE K                   |        |                   |          |            |                                 |     |          |            |          |
| BEDROOM                  | 115 SF | 11.48 SF          | 39.10 SF | YES        | 2.87 SF                         | 5.5 | 7.46 SF  | YES        |          |
| KLD                      | 226 SF | 22.62 SF          | 54.70 SF | YES        | 5.65 SF                         | 5.5 | 41.92 SF | YES        |          |
| MASTER BEDROOM           | 137 SF | 13.67 SF          | 39.10 SF | YES        | 3.42 SF                         | 5.5 | 7.46 SF  | YES        |          |
| LINE L                   |        |                   |          |            |                                 |     |          |            |          |
| BEDROOM                  | 105 SF | 10.47 SF          | 29.70 SF | YES        | 2.62 SF                         | 5.5 | 6.96 SF  | YES        |          |
| KLD                      | 282 SF | 28.19 SF          | 78.40 SF | YES        | 7.05 SF                         | 5.5 | 21.38 SF | YES        |          |
| MASTER BEDROOM 01        | 120 SF | 12.04 SF          | 39.10 SF | YES        | 3.01 SF                         | 5.5 | 7.46 SF  | YES        |          |
| MASTER BEDROOM 02        | 141 SF | 14.13 SF          | 39.10 SF | YES        | 3.53 SF                         | 5.5 | 7.46 SF  | YES        |          |
| LINE M                   |        |                   |          |            |                                 |     |          |            |          |
| BEDROOM                  | 117 SF | 11.71 SF          | 23.37 SF | YES        | 2.93 SF                         | 5.5 | 6.96 SF  | YES        |          |
| KLD                      | 245 SF | 24.47 SF          | 40.54 SF | YES        | 6.12 SF                         | 5.5 | 13.92 SF | YES        |          |
| MASTER BEDROOM           | 129 SF | 12.85 SF          | 39.00 SF | YES        | 3.21 SF                         | 5.5 | 7.46 SF  | YES        |          |

Enter address  
here  
Address Line 2

[illegible]


# SITE PLAN

# FLOOR PLAN - L18-L23 TYP

|                |                 |
|----------------|-----------------|
| Project Number | XXXX            |
| Date           | 10/28/2025      |
| Drawn By       | Jack.S/ Ruodi.Z |
| Checked By     | WC/ JQ          |

A-108

|       |              |
|-------|--------------|
| Scale | As indicated |
|-------|--------------|

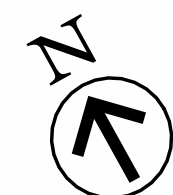





| Case | Age | Sex | Occupation | Duration of symptoms (years) | Onset | Course  | Family history | Social history | Physical examination | Laboratory studies | Imaging studies | Pathology | Treatment | Outcome |
|------|-----|-----|------------|------------------------------|-------|---------|----------------|----------------|----------------------|--------------------|-----------------|-----------|-----------|---------|
|      |     |     |            |                              |       |         |                |                |                      |                    |                 |           |           |         |
| 1    | 45  | M   | Teacher    | 10                           | 1985  | Chronic | None           | None           | Normal               | Normal             | Normal          | Normal    | None      | Stable  |
| 2    | 52  | F   | Homemaker  | 15                           | 1970  | Chronic | None           | None           | Normal               | Normal             | Normal          | Normal    | None      | Stable  |
| 3    | 68  | M   | Retired    | 20                           | 1950  | Chronic | None           | None           | Normal               | Normal             | Normal          | Normal    | None      | Stable  |
| 4    | 75  | F   | Retired    | 25                           | 1950  | Chronic | None           | None           | Normal               | Normal             | Normal          | Normal    | None      | Stable  |
| 5    | 82  | M   | Retired    | 30                           | 1950  | Chronic | None           | None           | Normal               | Normal             | Normal          | Normal    | None      | Stable  |
| 6    | 88  | F   | Retired    | 35                           | 1950  | Chronic | None           | None           | Normal               | Normal             | Normal          | Normal    | None      | Stable  |
| 7    | 92  | M   | Retired    | 40                           | 1950  | Chronic | None           | None           | Normal               | Normal             | Normal          | Normal    | None      | Stable  |
| 8    | 95  | F   | Retired    | 45                           | 1950  | Chronic | None           | None           | Normal               | Normal             | Normal          | Normal    | None      | Stable  |
| 9    | 98  | M   | Retired    | 50                           | 1950  | Chronic | None           | None           | Normal               | Normal             | Normal          | Normal    | None      | Stable  |
| 10   | 100 | F   | Retired    | 55                           | 1950  | Chronic | None           | None           | Normal               | Normal             | Normal          | Normal    | None      | Stable  |


# SITE PLAN

|       |              |
|-------|--------------|
| A-109 |              |
| Scale | As indicated |

| LIGHT AND AIR CALCULATION |        |                   |          |            |                           |           |          |          |            |
|---------------------------|--------|-------------------|----------|------------|---------------------------|-----------|----------|----------|------------|
| ROOM NAME                 | Area   | LIGHT CALCULATION |          |            | AIR CALCULATION           |           |          | COMMENTS |            |
|                           |        | MIN. 10%          | PROVIDED | COMPLIANCE | MIN 2.5% OR 5.5SF<br>2.5% | 5.5SF     | PROVIDED |          | COMPLIANCE |
| LINE N                    |        |                   |          |            |                           |           |          |          |            |
| MASTER BEDROOM 01         | 274 SF | 27.39 SF          | 19.00 SF | NO         | 6.65 SF                   | 6.84708   | 7.46 SF  | YES      |            |
| MASTER BEDROOM 02         | 403 SF | 40.27 SF          | 46.40 SF | YES        | 10.07 SF                  | 10.066283 | 33.96 SF | YES      |            |
| LINE O                    |        |                   |          |            |                           |           |          |          |            |
| BEDROOM                   | 132 SF | 13.15 SF          | 39.10 SF | YES        | 3.29 SF                   | 5.5       | 7.46 SF  | YES      |            |
| KLD                       | 278 SF | 27.79 SF          | 82.34 SF | YES        | 6.95 SF                   | 5.5       | 41.42 SF | YES      |            |

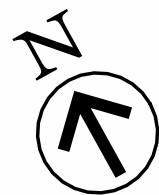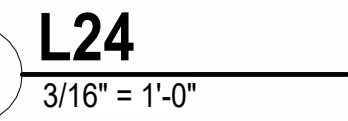



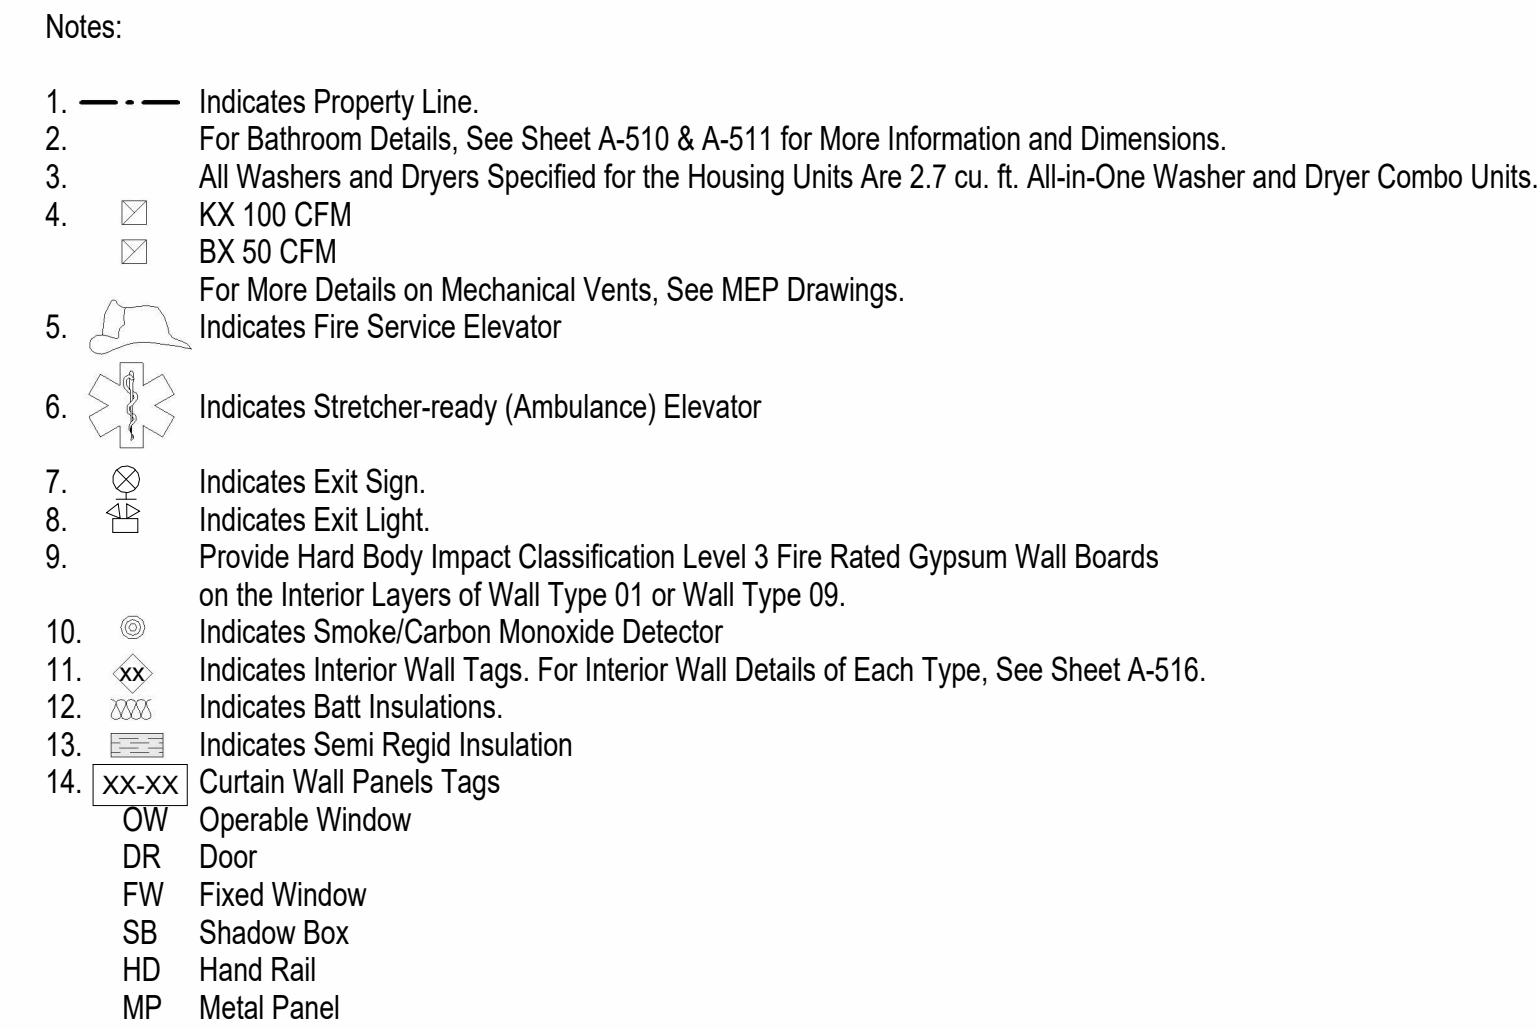


Enter address  
here  
Address Line 2

## SITE PLAN

|                |                 |
|----------------|-----------------|
| Project Number | XXXX            |
| Date           | 10/28/2025      |
| Drawn By       | Jack.S/ Ruodi.Z |
| Checked By     | WC/ JQ          |

|       |              |
|-------|--------------|
| Scale | As indicated |
|-------|--------------|

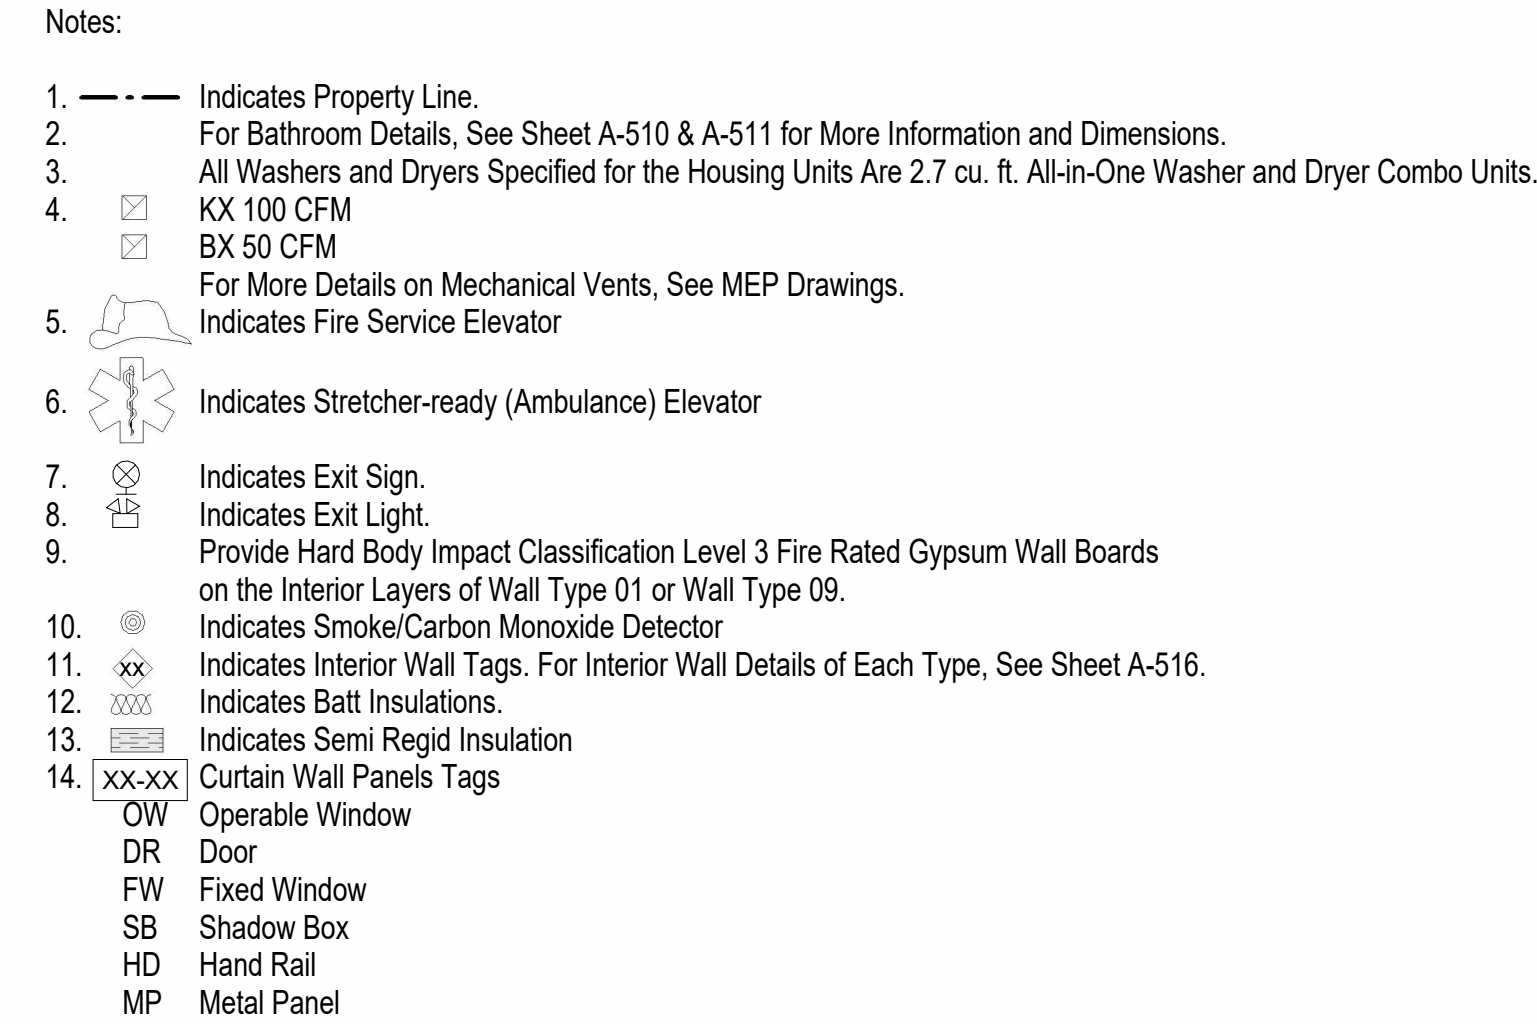

[illegible]

Enter address  
here  
Address Line 2

[illegible]

# SITE PLAN


# FLOOR PLAN - L30

|                |                 |
|----------------|-----------------|
| Project Number | XXXX            |
| Date           | 10/28/2025      |
| Drawn By       | Jack.S/ Ruodi.Z |
| Checked By     | WC/ JQ          |

A-111

|       |              |
|-------|--------------|
| Scale | As indicated |
|-------|--------------|

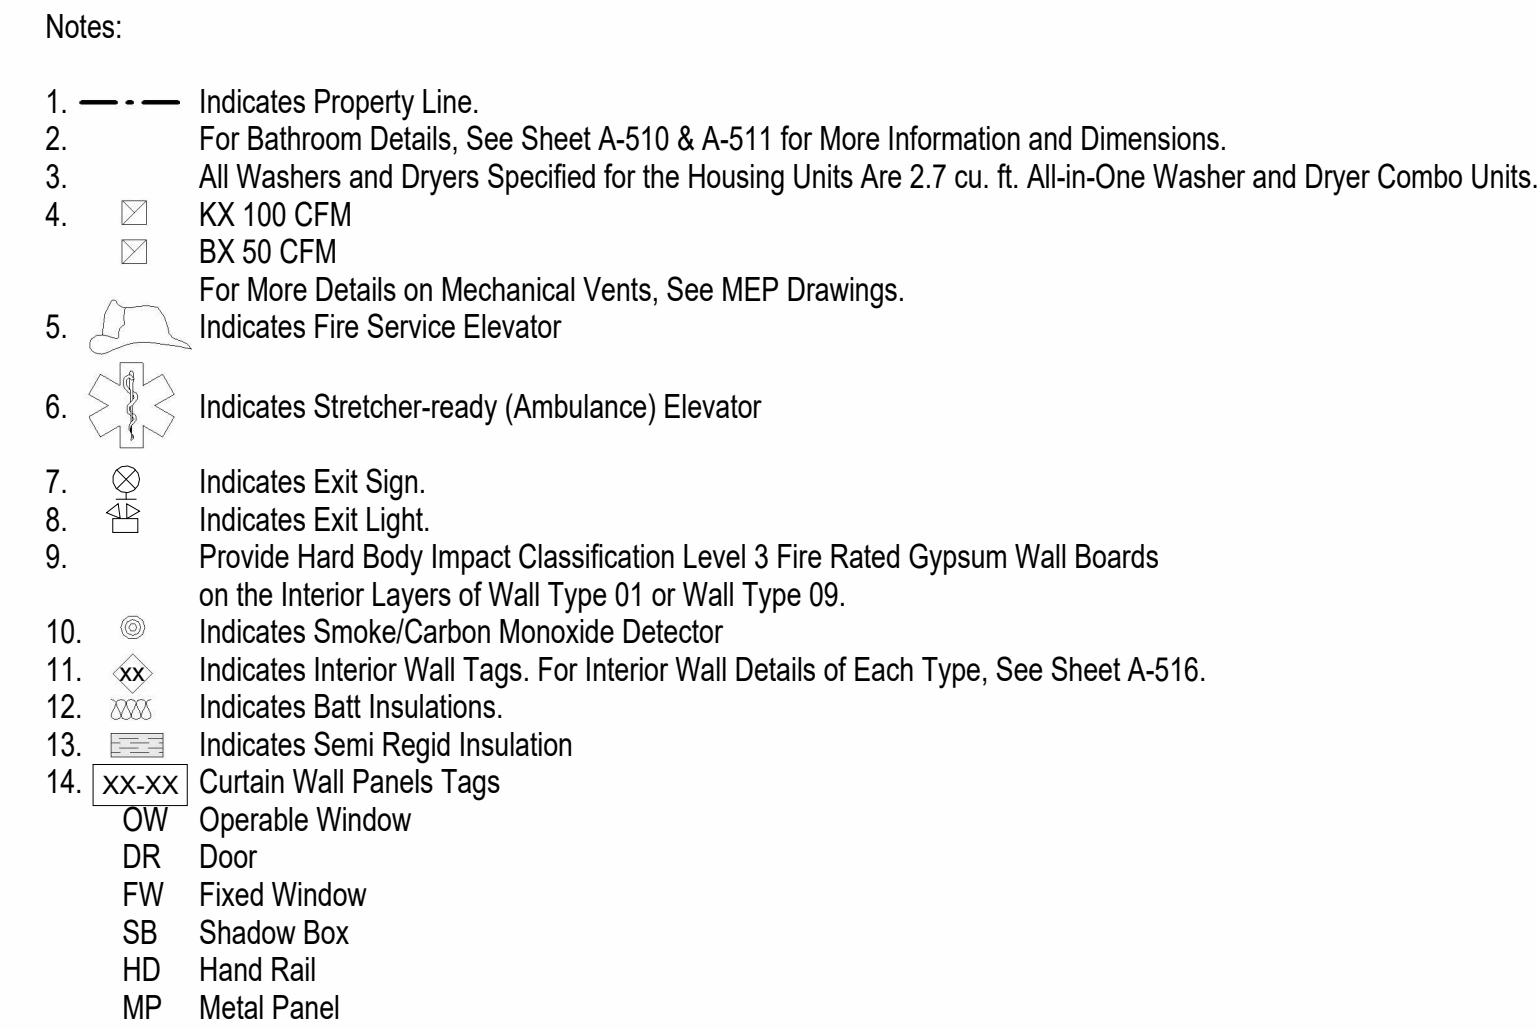

[illegible]

Enter address  
here  
Address Line 2

[illegible]

# SITE PLAN


# FLOOR PLAN - L31

|                |                 |
|----------------|-----------------|
| Project Number | XXXX            |
| Date           | 10/28/2025      |
| Drawn By       | Jack.S/ Ruodi.Z |
| Checked By     | WC/ JQ          |

A-112

|       |              |
|-------|--------------|
| Scale | As indicated |
|-------|--------------|



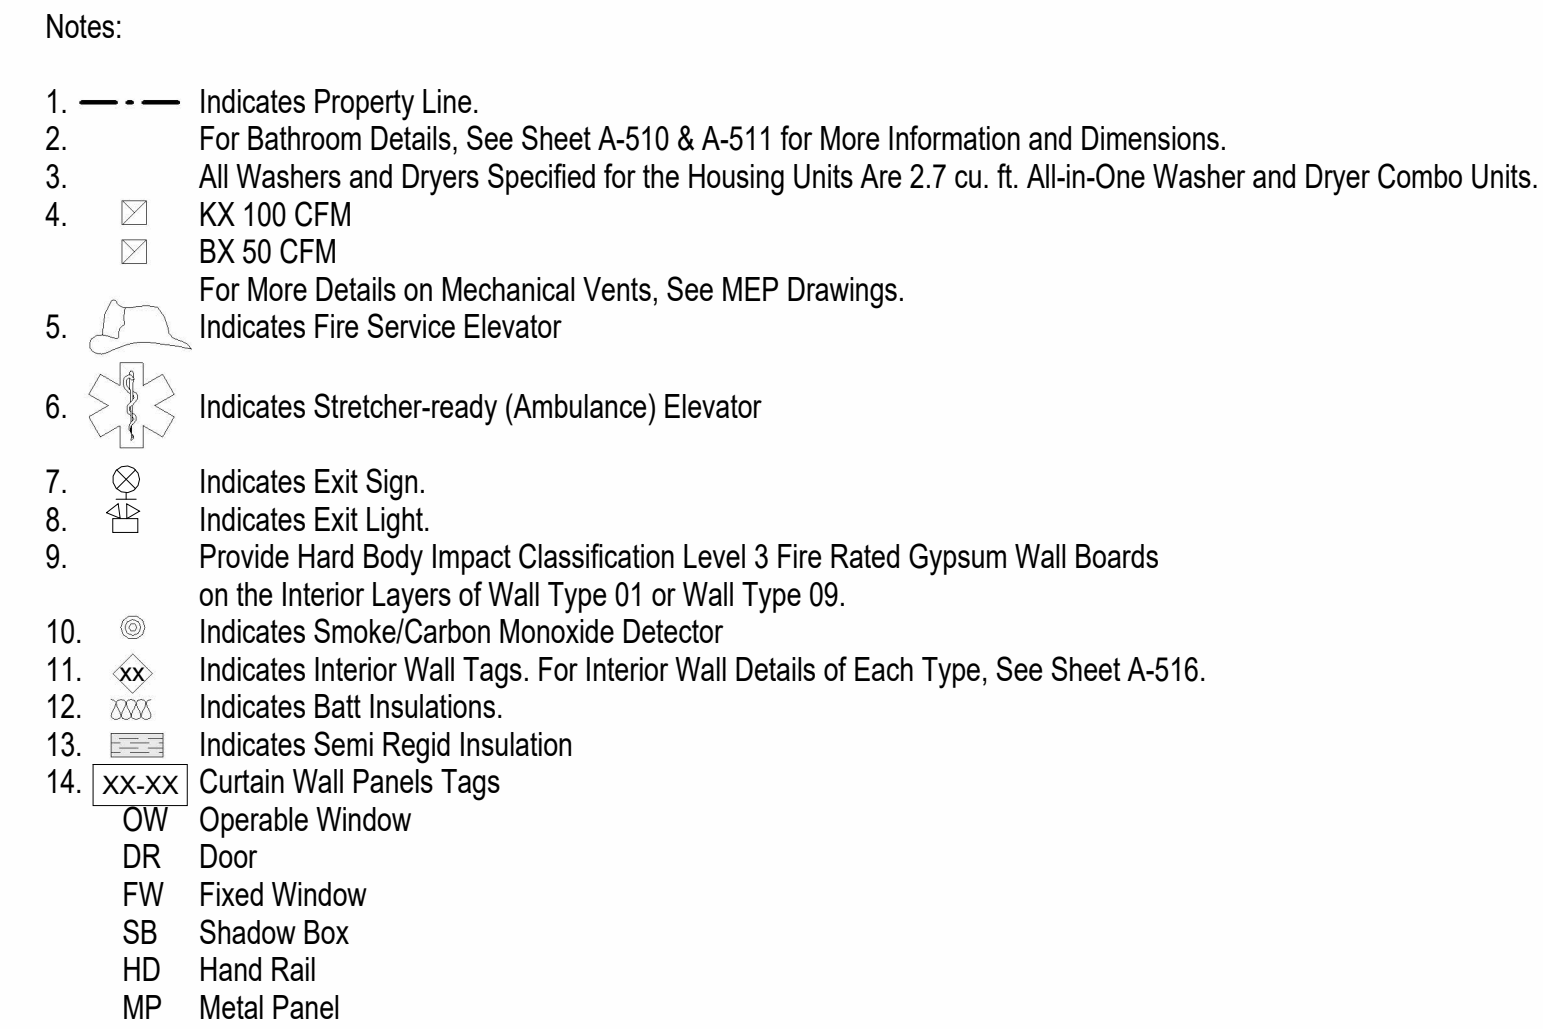


| Case no. | Age (years) | Sex | Occupation | Family history |
|----------|-------------|-----|------------|----------------|
| 1        | 45          | M   | Farmer     | None           |
| 2        | 52          | F   | Homemaker  | None           |
| 3        | 68          | M   | Retired    | None           |
| 4        | 72          | F   | Homemaker  | None           |
| 5        | 75          | F   | Homemaker  | None           |
| 6        | 78          | F   | Homemaker  | None           |
| 7        | 82          | F   | Homemaker  | None           |
| 8        | 85          | F   | Homemaker  | None           |
| 9        | 88          | F   | Homemaker  | None           |
| 10       | 92          | F   | Homemaker  | None           |
| 11       | 95          | F   | Homemaker  | None           |
| 12       | 98          | F   | Homemaker  | None           |
| 13       | 100         | F   | Homemaker  | None           |
| 14       | 102         | F   | Homemaker  | None           |
| 15       | 105         | F   | Homemaker  | None           |
| 16       | 108         | F   | Homemaker  | None           |
| 17       | 110         | F   | Homemaker  | None           |
| 18       | 112         | F   | Homemaker  | None           |
| 19       | 115         | F   | Homemaker  | None           |
| 20       | 118         | F   | Homemaker  | None           |
| 21       | 120         | F   | Homemaker  | None           |
| 22       | 122         | F   | Homemaker  | None           |
| 23       | 125         | F   | Homemaker  | None           |
| 24       | 128         | F   | Homemaker  | None           |
| 25       | 130         | F   | Homemaker  | None           |
| 26       | 132         | F   | Homemaker  | None           |
| 27       | 135         | F   | Homemaker  | None           |
| 28       | 138         | F   | Homemaker  | None           |
| 29       | 140         | F   | Homemaker  | None           |
| 30       |             |     |            |                |

[illegible]

# FLOOR PLAN - L32

# A-113

|       |              |
|-------|--------------|
| Scale | As indicated |
|-------|--------------|

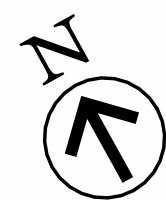




[illegible]

# FLOOR PLAN - ROOF

|       |              |
|-------|--------------|
| A-114 |              |
| Scale | As indicated |

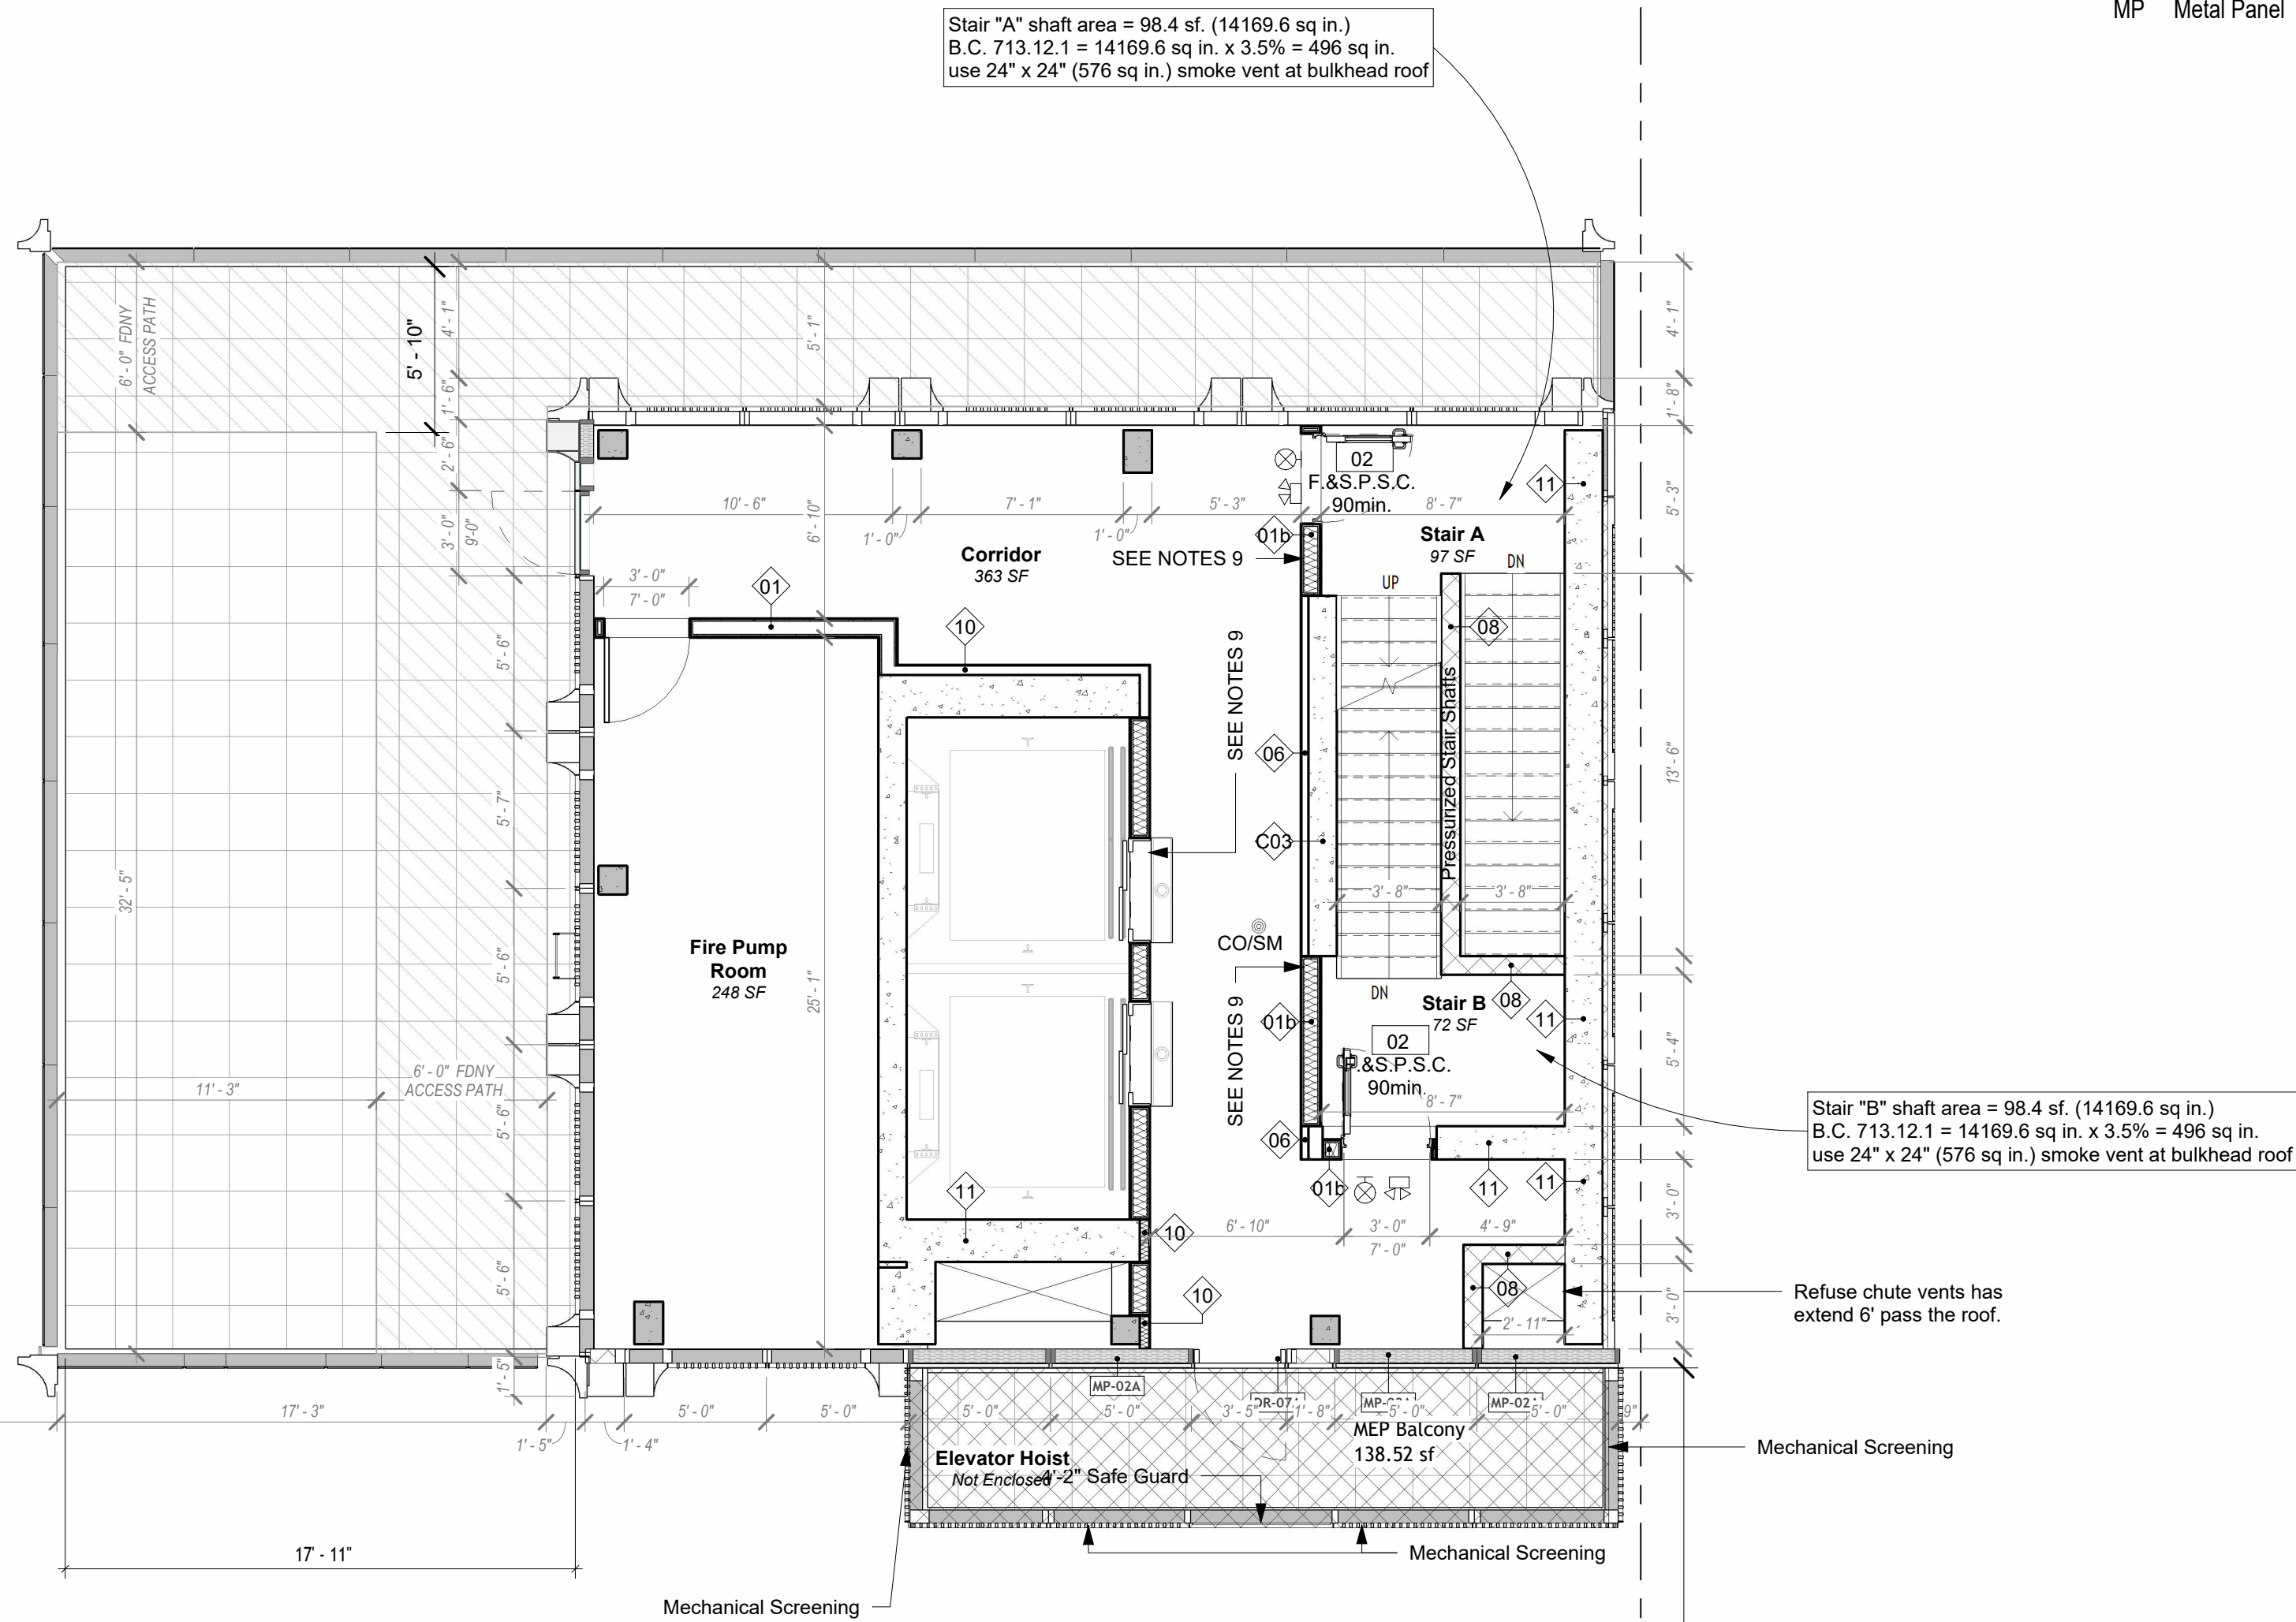


- Notes:
1.  Indicates Property Line.
  2.  For Bathroom Details, See Sheet A-510 & A-511 for More Information and Dimensions.
  3. All Washers and Dryers Specified for the Housing Units Are 2.7 cu. ft. All-in-One Washer and Dryer Combo Units.
  4.  KX 100 CFM  
 BX 50 CFM  
 For More Details on Mechanical Vents, See MEP Drawings.
  5.  Indicates Fire Service Elevator
  6.  Indicates Stretcher-ready (Ambulance) Elevator
  7.  Indicates Exit Sign.
  8.  Indicates Exit Light.
  9. Provide Hard Body Impact Classification Level 3 Fire Rated Gypsum Wall Boards on the Interior Layers of Wall Type 01 or Wall Type 09.
  10.  Indicates Smoke/Carbon Monoxide Detector
  11.  Indicates Interior Wall Tags. For Interior Wall Details of Each Type, See Sheet A-516.
  12.  Indicates Batt Insulations.
  13.  Indicates Semi Rigid Insulation
  14.  Curtain Wall Panels Tags
 

|    |                 |
|----|-----------------|
| OW | Operable Window |
| DR | Door            |
| FW | Fixed Window    |
| SB | Shadow Box      |
| HD | Hand Rail       |
| MP | Metal Panel     |

**1 ROOF**  
3/16" = 1'-0"



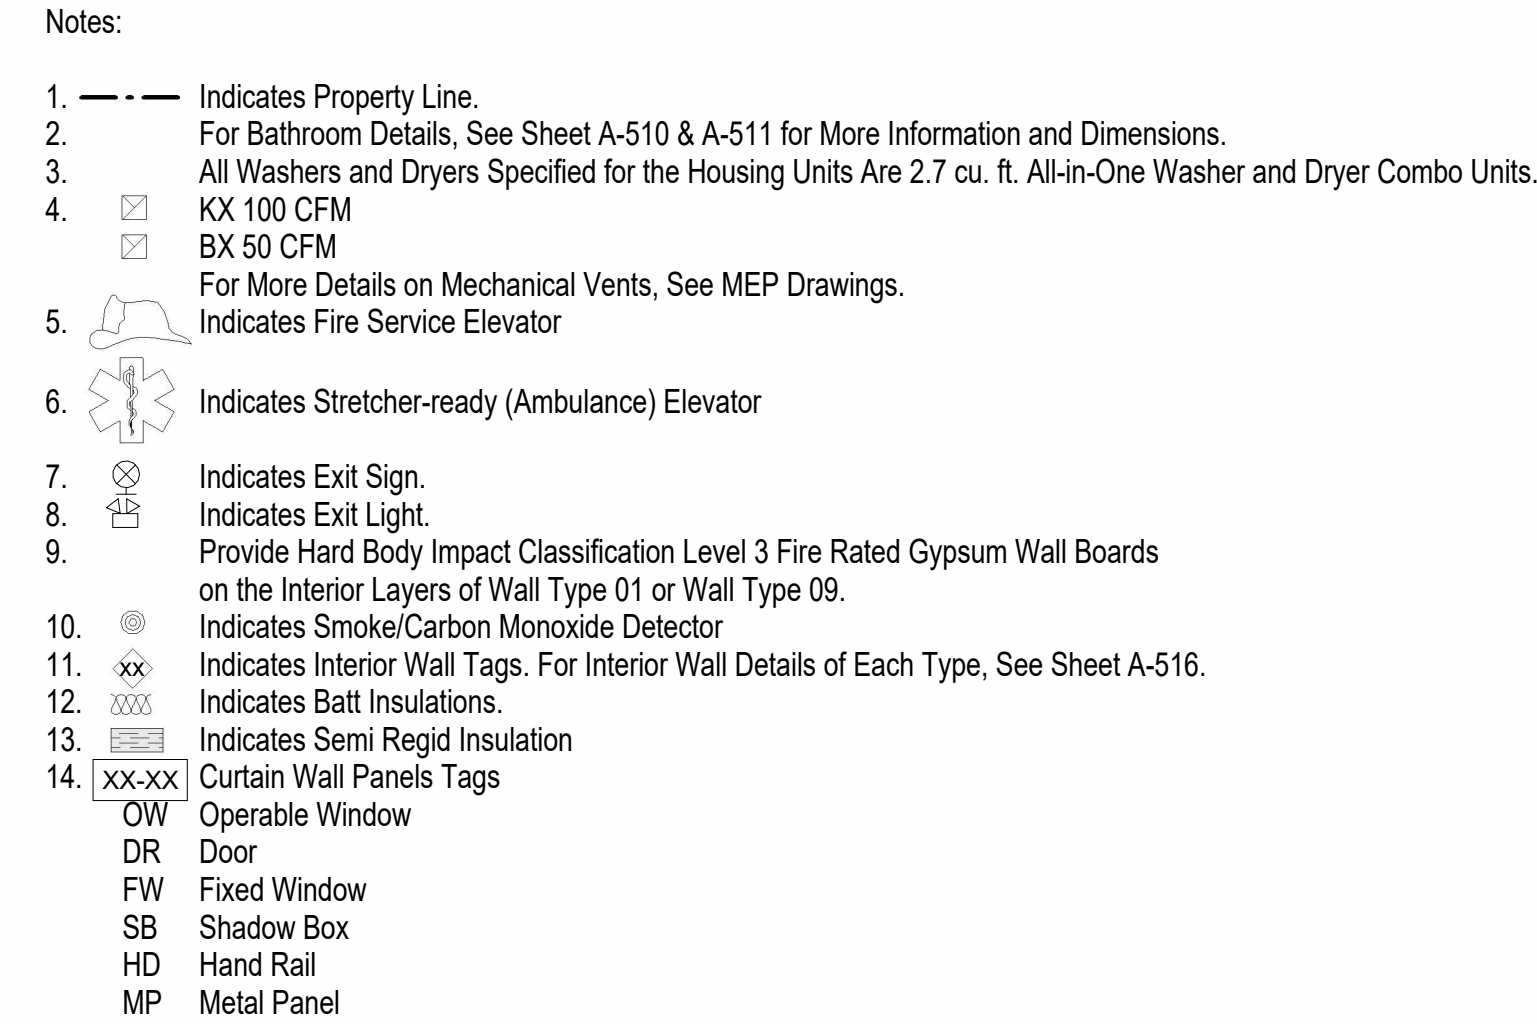


| Case | Age | Sex | Occupation | Duration of symptoms (years) | Onset | Course  | Family history | Social history | Physical examination | Laboratory studies | Imaging studies | Pathology | Treatment | Outcome |
|------|-----|-----|------------|------------------------------|-------|---------|----------------|----------------|----------------------|--------------------|-----------------|-----------|-----------|---------|
|      |     |     |            |                              |       |         |                |                |                      |                    |                 |           |           |         |
| 1    | 45  | M   | Teacher    | 10                           | 1985  | Chronic | None           | None           | Normal               | Normal             | Normal          | Normal    | None      | Stable  |
| 2    | 52  | F   | Homemaker  | 15                           | 1970  | Chronic | None           | None           | Normal               | Normal             | Normal          | Normal    | None      | Stable  |
| 3    | 68  | M   | Retired    | 20                           | 1950  | Chronic | None           | None           | Normal               | Normal             | Normal          | Normal    | None      | Stable  |
| 4    | 35  | F   | Nurse      | 5                            | 1980  | Chronic | None           | None           | Normal               | Normal             | Normal          | Normal    | None      | Stable  |
| 5    | 40  | M   | Engineer   | 12                           | 1975  | Chronic | None           | None           | Normal               | Normal             | Normal          | Normal    | None      | Stable  |
| 6    | 55  | F   | Homemaker  | 18                           | 1965  | Chronic | None           | None           | Normal               | Normal             | Normal          | Normal    | None      | Stable  |
| 7    | 60  | M   | Retired    | 25                           | 1940  | Chronic | None           | None           | Normal               | Normal             | Normal          | Normal    | None      | Stable  |
| 8    | 30  | F   | Student    | 3                            | 1985  | Chronic | None           | None           | Normal               | Normal             | Normal          | Normal    | None      | Stable  |
| 9    | 48  | M   | Teacher    | 10                           | 1980  | Chronic | None           | None           | Normal               | Normal             | Normal          | Normal    | None      | Stable  |
| 10   | 50  | F   | Homemaker  | 15                           | 1970  | Chronic | None           | None           | Normal               | Normal             | Normal          | Normal    | None      | Stable  |
| 11   | 65  | M   | Retired    | 20                           | 1950  | Chronic | None           | None           | Normal               | Normal             | Normal          | Normal    | None      | Stable  |
| 12   | 38  | F   | Nurse      | 5                            | 1980  | Chronic | None           | None           | Normal               | Normal             | Normal          | Normal    | None      | Stable  |
| 13   | 42  | M   | Engineer   | 12                           | 1975  | Chronic | None           | None           | Normal               | Normal             | Normal          | Normal    | None      | Stable  |
| 14   | 58  | F   | Homemaker  | 18                           | 1965  | Chronic | None           | None           | Normal               | Normal             | Normal          | Normal    | None      | Stable  |
| 15   | 62  | M   | Retired    | 25                           | 1940  | Chronic | None           | None           | Normal               | Normal             | Normal          | Normal    | None      | Stable  |
| 16   | 32  | F   | Student    | 3                            | 1985  | Chronic | None           | None           | Normal               | Normal             | Normal          | Normal    | None      | Stable  |
| 17   | 46  | M   | Teacher    | 10                           | 1980  | Chronic | None           | None           | Normal               | Normal             | Normal          | Normal    | None      | Stable  |
| 18   | 49  | F   | Homemaker  | 15                           | 1970  | Chronic | None           | None           | Normal               | Normal             | Normal          | Normal    | None      | Stable  |
| 19   | 63  | M   | Retired    | 20                           | 1950  | Chronic | None           | None           | Normal               | Normal             | Normal          | Normal    | None      | Stable  |
| 20   | 36  | F   | Nurse      | 5                            | 1980  | Chronic | None           | None           | Normal               | Normal             | Normal          | Normal    | None      | Stable  |
| 21   | 41  | M   | Engineer   | 12                           | 1975  | Chronic | None           | None           | Normal               | Normal             | Normal          | Normal    | None      | Stable  |
| 22   | 56  | F   | Homemaker  | 18                           | 1965  | Chronic | None           | None           | Normal               | Normal             | Normal          | Normal    | None      | Stable  |
| 23   | 61  | M   | Retired    | 25                           | 1940  | Chronic | None           | None           | Normal               | Normal             | Normal          | Normal    | None      | Stable  |
| 24   | 31  | F   | Student    | 3                            | 1985  | Chronic | None           | None           | Normal               | Normal             | Normal          | Normal    | None      | Stable  |
| 25   | 44  | M   | Teacher    | 10                           | 1980  | Chronic | None           | None           | Normal               | Normal             | Normal          | Normal    | None      | Stable  |
| 26   | 47  | F   | Homemaker  | 15                           | 1970  | Chronic | None           | None           | Normal               | Normal             | Normal          | Normal    | None      | Stable  |
| 27   | 64  | M   | Retired    | 20                           | 1950  | Chronic | None           | None           | Normal               | Normal             | Normal          | Normal    | None      | Stable  |
| 28   | 34  | F   | Nurse      | 5                            | 1980  | Chronic | None           | None           | Normal               | Normal             | Normal          | Normal    | None      | Stable  |
| 29   | 39  | M   | Engineer   | 12                           | 1975  | Chronic | None           | None           | Normal               | Normal             | Normal          | Normal    | None      | Stable  |
| 30   | 54  | F   | Homemaker  | 18                           | 1965  | Chronic | None           | None           | Normal               | Normal             | Normal          | Normal    | None      | Stable  |
| 31   | 59  | M   | Retired    | 25                           | 1940  | Chronic | None           | None           | Normal               | Normal             | Normal          | Normal    | None      | Stable  |
| 32   | 33  | F   | Student    | 3                            | 1985  | Chronic | None           | None           | Normal               | Normal             | Normal          | Normal    | None      | Stable  |
| 33   | 43  | M   | Teacher    | 10                           | 1980  | Chronic | None           | None           | Normal               | Normal             | Normal          | Normal    | None      | Stable  |
| 34   | 46  | F   | Homemaker  | 15                           | 1970  | Chronic | None           | None           | Normal               | Normal             | Normal          | Normal    | None      | Stable  |
| 35   | 66  | M   | Retired    | 20                           | 1950  | Chronic | None           | None           | Normal               | Normal             | Normal          | Normal    | None      | Stable  |
| 36   | 37  | F   | Nurse      | 5                            | 1980  | Chronic | None           | None           | Normal               |                    |                 |           |           |         |

[illegible]


# FLOOR PLAN - EMR

|                |                 |
|----------------|-----------------|
| Project Number | XXXX            |
| Date           | 10/28/2025      |
| Drawn By       | Jack.S/ Ruodi.Z |
| Checked By     | WC/ JQ          |

|       |              |
|-------|--------------|
| Scale | As indicated |
|-------|--------------|

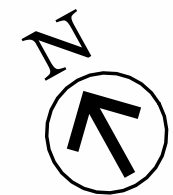



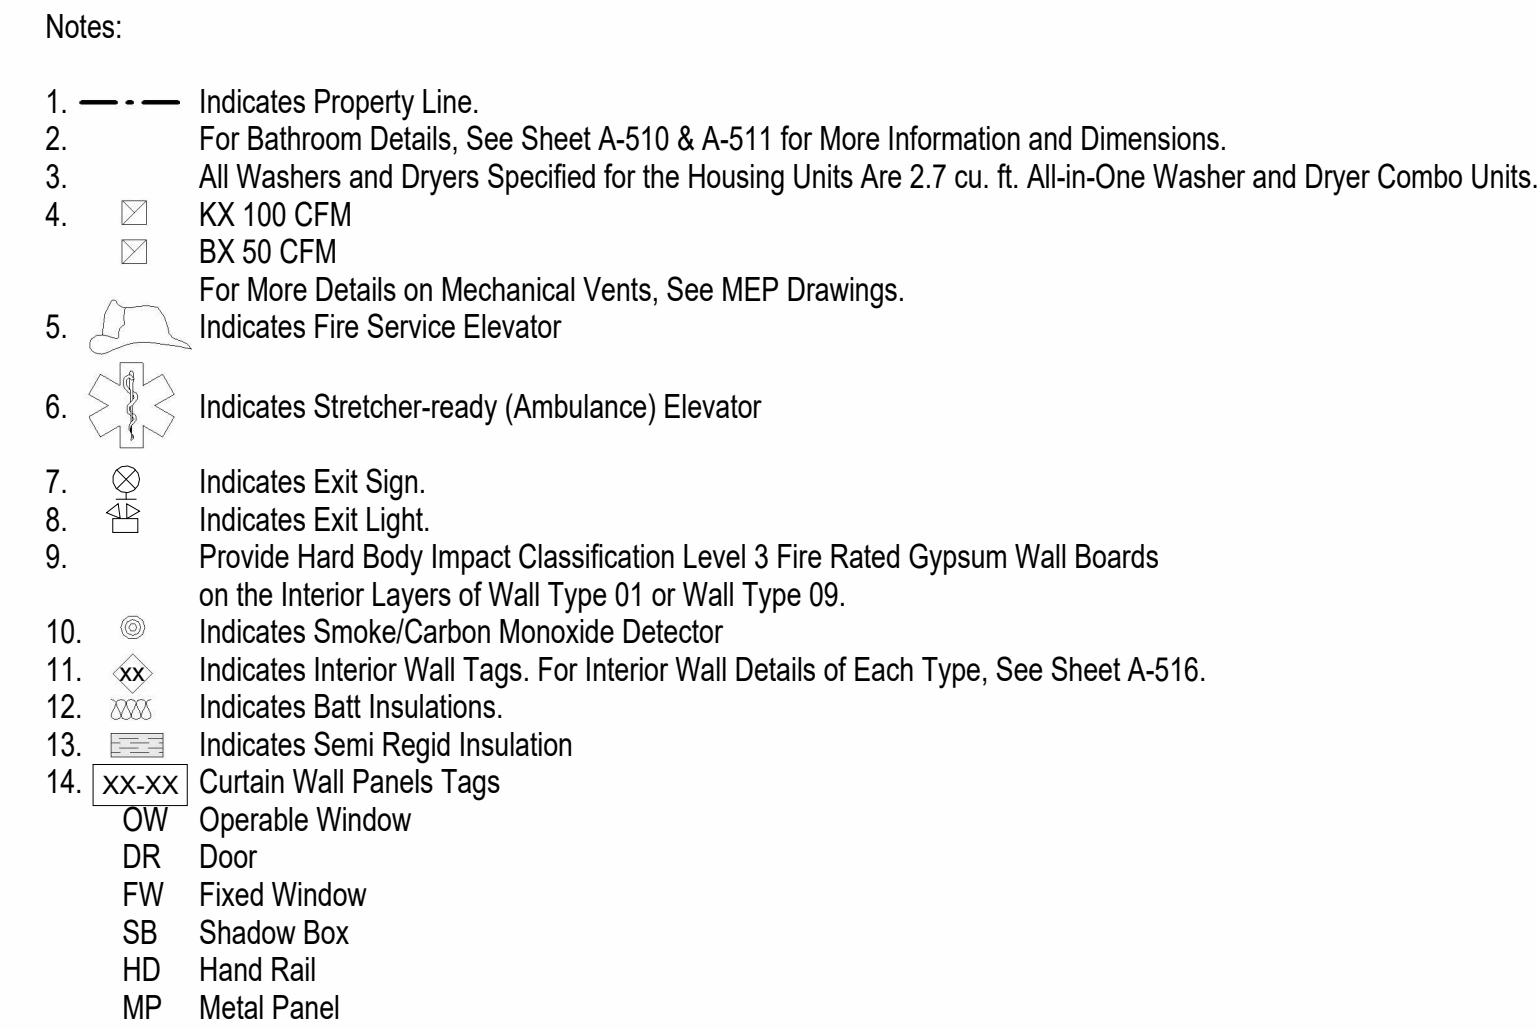

|  |  |
|--|--|
|  |  |
|--|--|

[illegible]

# FLOOR PLAN - BULKHEAD

|                |                 |
|----------------|-----------------|
| Project Number | XXXX            |
| Date           | 10/28/2025      |
| Drawn By       | Jack.S/ Ruodi.Z |
| Checked By     | WC/ JQ          |

|       |              |
|-------|--------------|
| Scale | As indicated |
|-------|--------------|