

CROWD ANTHEMS 120!

CA-1 - PRODUCTION FLOOR PLAN

REV 1
CLIENT / VENUE PLANNING


NOT FOR CONSTRUCTION OR STRUCTURAL RIGGING

GENERAL NOTES

1. Dimensions shown are planning dimensions. Do not scale drawing; verify dimensions govern.
2. Stage, runway and wings use 4'x4' aluminum-framed deck panels with black textured non-slip vinyl surface and black skirting. Deck height: 30" AFF.
3. Rear stage edge must be minimum 6'-0" from venue wall for Props Master, prop organization and costume changes.
4. Rear goalpost: 24'-0" of 8"x8" box truss on two crank stands, 12'-0" center-to-center. Each rear stand requires a 3'x3' clearance zone.
5. Rear black curtain attaches at upper backside of truss. Preferred maximum top-of-truss elevation is 12'-4" AFF when using 10'-0" curtains with approx. 2' overlap below the 30' stage deck.
6. All lighting and speaker crank stands require minimum 10'-0" clear height from floor. Rear stands are adjustable up to 14'-0"; final trim height varies by venue.
7. 85" TV hangs centered from rear truss; lighting hangs below truss. No fixtures are mounted on top of rear truss.
8. Each stage-side 3'x4' zone is shared by crank-up light tree and base PA ground stack (sub + tops). Center fills add no standard footprint.
9. Satellite/delay speakers are venue-specific and are not included in the standard footprint shown.
10. Three 4'x2' black-draped tables are 24" high. Stage-right DJ booth is 4'x2'x24" high. Conference tables support 55" lync monitors facing performers.
11. Audience tables/chairs may be placed as close to dance floor as planner prefers. Approx. 2'-0" perimeter circulation is recommended around public-facing production footprint; no extra perimeter is required behind stage.
12. Production equipment is supplied by STAGE VOLUME LLC. Drawing is for client/venue planning only and is not a structural, rigging, fire-code or construction document.

STANDARD FOOTPRINT SUMMARY

Minimum planning envelope: 30'-0" W x 34'-0" D
Recommended planning envelope: 34'-0" W x 36'-0" D
Backstage: 6'-0" min. | Stage/runway max depth from wall: 34'-0"

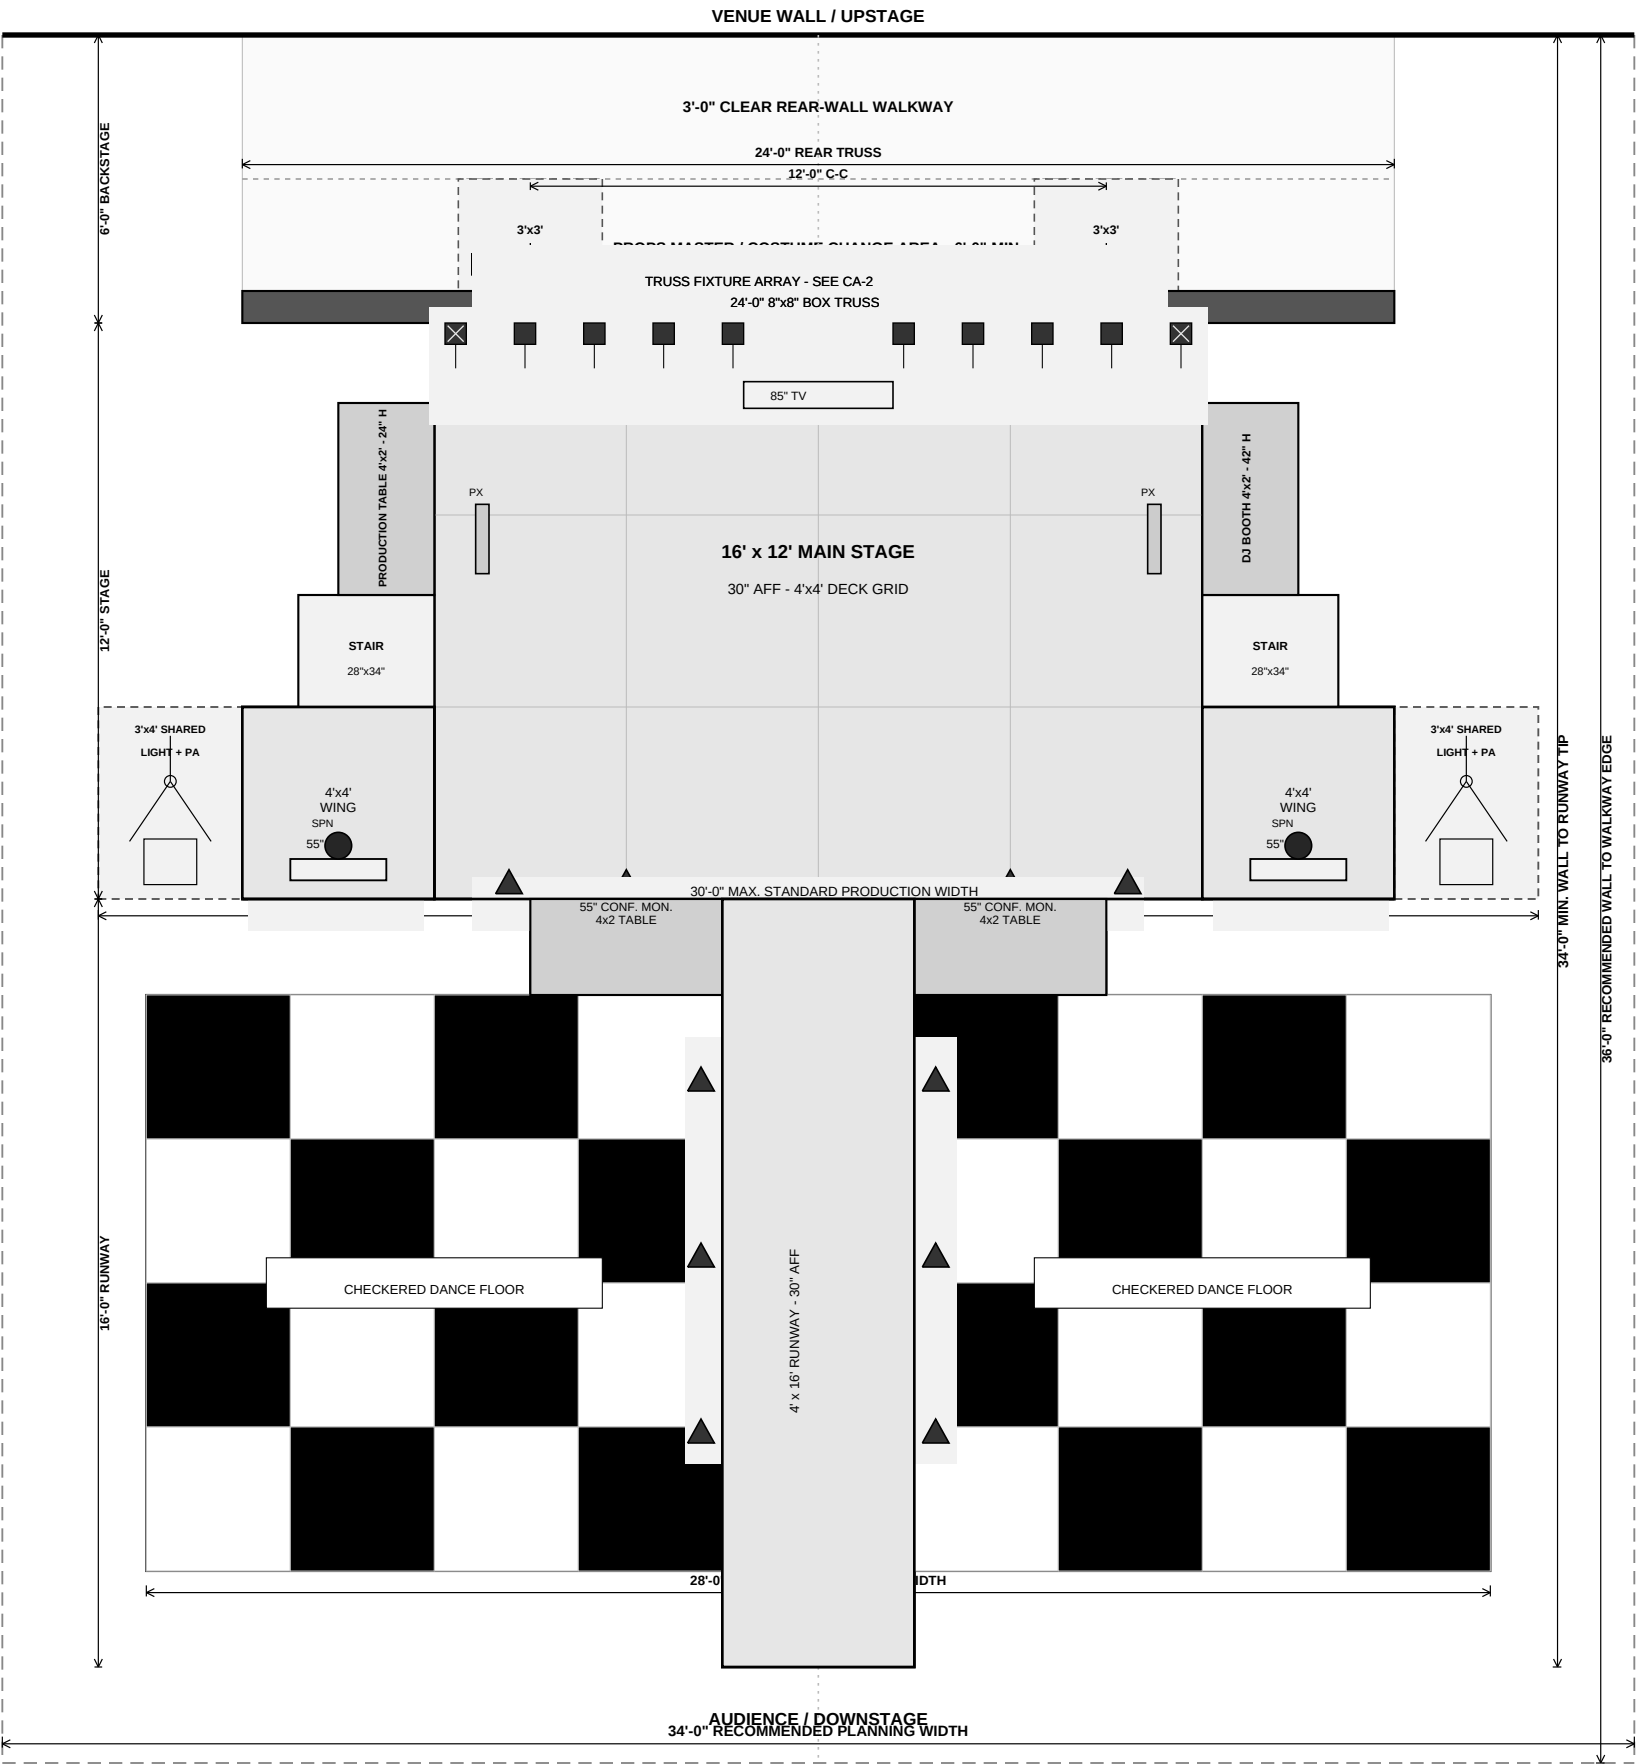

CROWD ANTHEMS 120!
CA-1 - PRODUCTION FLOOR PLAN

SCALE	SHEET SIZE
1/4" = 1'-0"	11 x 17 LANDSCAPE

REVISION	DATE
INITIAL CLIENT ISSUE	2026-08-17