

DECLARATION OF PROTECTIVE COVENANTS,

CONDITIONS AND RESTRICTIONS

FOR

LAGUNA SPRINGS

THIS IS NOT AN
OFFICIAL COPY

BK23583PG0775

Prepared By:

IGNACIO G. ZULUETA, ESQ.
Ignacio G. Zulueta, P.A.
6262 Bird Road, Suite 31
Miami, Florida 33155



92
WES

INDEX

	PAGE
ARTICLE I - DEFINITIONS	2
ARTICLE II - DEVELOPMENT PLANS	5
A. Country Club Estates	5
B. Annexation of Property	5
C. Withdrawal of Property	6
D. Effect of Annexation or Withdrawal	6
E. Initial Property and additional real property	6
ARTICLE III - COMMON PROPERTY	7
A. Initial Common Property	7
B. Easements in General	7
C. Maintenance of Common Property	7
D. Conveyance of Common Property	7
ARTICLE IV - MAINTENANCE RESPONSIBILITIES	8
A. Maintenance of Lot and Dwelling Unit	8
B. Maintenance of Common Property and Other Property	9
ARTICLE V - PROVISIONS AND COVENANTS FOR THE PRESERVATION OF THE VALUES AND IMPROVEMENTS	10
A. Owner's Covenant for Use	10
B. Alterations and Improvements	10
C. Residential Purposes	11
D. Additional Provisions for the Preservation of the Values and Amenities of Country Club Estates	12

BK23588PG0776

ARTICLE VI - MEMBERSHIP AND VOTING RIGHTS IN THE ASSOCIATION	15
---	-----------

ARTICLE VII - EASEMENTS	15
--------------------------------	-----------

A. Recognition of Existing Easements	15
B. Grant and Reservation of Easements	16
C. Assignments	18

ARTICLE VIII - COVENANT TO PAY ASSESSMENTS; ESTABLISHMENT AND ENFORCEMENT OF LIENS; CERTAIN RIGHTS OF DECLARANT AND INSTITUTIONAL MORTGAGEES	18
---	-----------

A. Affirmative Covenant to Pay Assessments and Common Costs	18
B. Establishment of Liens	19
C. Late Charges and Collection of Assessments by Association	19
D. Rights of Declarant and Institutional Mortgagees to Pay Assessments and Receive Reimbursement	20
E. Working Capital Fund	20

ARTICLE IX - METHOD OF DETERMINING ASSESSMENTS AND PROPERTY AND OWNERS TO ASSESS	20
---	-----------

A. Determining Amount of Assessments	20
B. Assessment Payments	21
C. Special Assessments	21
D. Special Lot Assessment	21
E. Liability of Owners for Individual Lot Assessments, Special Assessments and Special Lot Assessments	22

ARTICLE X - COMMON COSTS; CERTAIN ASSESSMENT CLASSIFICATIONS	22
---	-----------

A. Taxes	22
B. Maintenance, Repair and Replacement	23

EX23588PG0777

C.	Administrative Expenses	23
D.	Compliance With Laws	23
E.	Indemnification	23
F.	Failure or Refusal of Lot Owners to Pay Assessments	23
G.	Utility Charges	23
H.	Extraordinary Items	24
I.	Costs of Reserves	24
J.	Matters of Special Assessments Generally	24
K.	Miscellaneous Expenses	24
L.	Insurance	24
ARTICLE XI - INSURANCE		24
A.	The Association	24
B.	Owners' Responsibility	26
ARTICLE XII - LEASING OF LOTS		26
ARTICLE XIII - RIGHTS OF INSTITUTIONAL MORTGAGEES		27
A.	General Lender Rights	27
B.	Financial Statement	27
C.	Amendments	27
D.	Additional Lender Rights	27
ARTICLE XIV - GENERAL PROVISIONS		28
A.	Notices	28
B.	Protect Legal Title to Common Property	29
C.	Enforcement	29
D.	Rules and Regulations; Priority of Documents	30
E.	Captions, Headings and Titles	30
F.	Context	30

BK23588FG0778

G.	Attorneys' Fees	30
H.	Severability	30
I.	Certain Rights of Declarant	31
J.	Disputes as to Use	31
K.	Term, Amendment and Modification	31
L.	Delegation	33
M.	Condemnation	33
N.	Approval of Association Lawsuits by Owners	34
O.	Non-Liability of Declarant	34
P.	Indemnification and Exculpation	35

BK23588PG0719

**DECLARATION OF PROTECTIVE COVENANTS,
CONDITIONS AND RESTRICTIONS FOR LAGUNA SPRINGS**

THIS DECLARATION OF PROTECTIVE COVENANTS, CONDITIONS AND RESTRICTIONS FOR LAGUNA SPRINGS is made this 9th day of June, 1995, by Laguna Springs Associates Limited Partnership, a Delaware limited partnership (the "Declarant"), and joined in by Laguna Springs Homeowners Association, Inc., a Florida corporation not for profit (the "Association") f/k/a Country Club Homeowners Association, Inc., a Florida corporation not for profit.

WHEREAS, Declarant is the owner of the real property described on the attached Exhibit "A". The property is located in Broward County, Florida (the "Property"), and Declarant desires to develop it as a residential community; and

WHEREAS, Declarant desires to impose these protective covenants, conditions and restrictions on a portion of the Property. Said portion of the Property is described as Parcels D and E of Plat Book 110, Page 23 and Parcel B of Plat Book 70, Page 44, as shown on Exhibit "A", ("Initial Property"); and

WHEREAS, Declarant reserves the right, but not the obligation, to subject additional portions of the Property to the covenants, conditions and restrictions of this Declaration of Protective Covenants, Conditions and Restrictions for Laguna Springs. Said real property as may be subjected to the covenants, conditions and restrictions of this Declaration of Protective Covenants, Conditions and Restrictions for Laguna Springs shall hereinafter be referred to as the "Committed Property"; and

WHEREAS, Declarant desires, by this Declaration, to provide for the preservation of the values and improvements of the Property; and

WHEREAS, Declarant herewith imposes these protective covenants, conditions and restrictions set forth herein upon the Initial Property; and

WHEREAS, Declarant has deemed it desirable for the efficient preservation of the values and improvements established as aforesaid to create a not for profit corporation pursuant to Chapter 617, Florida Statutes, known as the Laguna Springs Homeowners Association, Inc., to which there has been and will be delegated and assigned certain powers and duties of ownership, operation, administration, maintenance, repair or replacement of portions of the Committed Property, and the enforcement of the covenants, restrictions, easements, reservations, regulations, burdens and liens contained herein and the collection and disbursement of the assessments and charges hereafter provided.

NOW, THEREFORE, in consideration of the premises and covenants herein contained, Declarant hereby declares that the Initial Property shall be held, owned, used, transferred, sold, conveyed, demised and occupied, subject to the covenants, restrictions, easements, reservations, charges, regulations, burdens and liens hereinafter set forth, all of which shall run with the Initial Property, and which shall be binding upon all parties having any right, title or interest in such Initial Property, or any part thereof, their heirs, successors and assigns.

ARTICLE I DEFINITIONS

A. "Architectural Review Board" or "ARB" means the body established by the Board to monitor construction, exterior alterations and modifications of existing improvements or structures, and landscaping as described in Article V(B) of this Declaration. The ARB shall have the right (without any obligation) to assign to Declarant all of its rights, duties and obligations created or described in this Declaration.

B. "Articles" means the Articles of Incorporation of the Association, a copy of which is attached hereto as Exhibit "B" and incorporated herein.

C. "Assessment" means the Individual Lot Assessment, Special Assessments, Special Lot Assessments and any and all other assessments which are levied or collected by the Association in accordance with the provisions of this Declaration or any other of the Laguna Springs Documents.

D. "Association" means the Laguna Springs Homeowners Association, Inc., a Florida corporation not for profit, its successors and/or assigns, which is responsible for operating the Committed Property pursuant to this Declaration. The Association is NOT a condominium association under Chapter 718, Florida Statutes.

E. "Board" or "Board of Directors" means the Board of Directors of the Association.

F. "Budget" means the budget for the Association.

G. "Bylaws" means the Bylaws of the Association, a copy of which is attached hereto as Exhibit "C" and incorporated herein.

H. "City" means the City of Coral Springs, Florida.

I. "Class B Control Period" means that period of time during which Declarant is entitled to five times the total number of votes held by all Class A Members, as provided in the Articles.

J. "Class B Member" means Declarant, as further specified in the Articles.

K. "Common Costs" means the expenses for which Owners are jointly and severally liable to the Association as described in the Laguna Springs Documents and includes, but is not limited to:

(1) administrative expenses of the Association, which include the costs and expenses described in the Laguna Springs Documents as such, and those costs and expenses incurred by the Association in administering and operating the Committed Property.

(2) taxes on Common Property, as more fully described in this Declaration;

(3) insurance, as more fully described in this Declaration;

(4) maintenance, repair, and replacement expenses incurred by the Association as more fully described in this Declaration;

(5) expenses properly incurred by the Association under the terms of a contract for the management of all or a portion of the Committed Property;

(6) other expenses incurred by the Association for which the Owners are jointly and severally liable under the terms of this Declaration.

L. "Common Property" means the portions of the Committed Property which are legally described in Exhibit "D" attached hereto and such other portions of the Committed Property, if any, as are designated by Declarant for use as same or declared in this Declaration to be Common Property, as more fully set forth in this Declaration. Common Property shall also be deemed to include the interest of the Association in and to any easement granted in favor of the Association, whether such easement has been granted as of the date hereof or shall be granted thereafter; and shall include any non-exclusive easement wherein Persons, in addition to Declarant, are also beneficiaries under the easement.

M. "Contributing Lot" means each Lot upon its conveyance from Declarant to an Owner. Contributing Lot shall not mean a Lot upon its conveyance by Declarant to Declarant or any of its affiliates, unless specified in a written instrument recorded by Declarant.

N. "County" means Broward County, Florida.

O. "Laguna Springs Documents" means, in the aggregate, this Declaration, the Articles, the Bylaws, and the Rules.

P. "Declarant" means Laguna Springs Associates Limited Partnership, a Delaware limited partnership, its successors, grantees, and assigns. Notwithstanding the foregoing, an Owner shall not, solely by the purchase of a Lot or a Dwelling Unit, be deemed a successor or assign of Declarant or entitled to the rights of Declarant under this Declaration or any other Laguna Springs Documents, unless such Owner is specifically so designated as a successor or assign of such rights in the respective instrument of conveyance or any other instrument executed by Declarant and recorded in the public records of Broward County, Florida. However, if Declarant assigns only a portion of its rights as Declarant hereunder to an assignee, then the term Declarant as used in this Declaration shall mean such assignee only when necessary to give such assignee the specific rights of Declarant hereunder which were specifically assigned to such assignee to the same extent as if the assignee had been the original Declarant, and such assignee shall not have any of the rights of Declarant hereunder which were not specifically assigned to such assignee. In addition, if any Person obtains title to all of the Committed Property then owned by Declarant as a result of the foreclosure of any mortgage or deed in lieu thereof, such Person may elect to become Declarant by a written instrument recorded in the Public Records of the County stating such Person's intention to become the Declarant. In any event, any subsequent Declarant shall not be liable for any default or obligations incurred by any prior Declarant, except as same may be expressly assumed by the subsequent Declarant.

Q. "Declaration" means this instrument.

BR23585FC0782

R. "Director" means a member of the Board.

S. "Dwelling Unit" means a single family dwelling that is located on a Lot, provided that a final certificate of occupancy has been issued therefor by the applicable governmental authority. A Dwelling Unit cannot be transferred, demised, sold or leased apart from the Lot. There shall be only one Dwelling Unit on a Lot.

T. "Individual Lot Assessment" means the Assessment due from each Lot, as further described in Article IX(A) hereof.

U. "Initial Property" means such portion of the Property submitted to the terms, covenants and conditions of this Declaration upon the recording of this Declaration. Said portion of the Property is described as Parcels D and E of Plat Book 110, Page 23 and Parcel B of Plat Book 70, Page 44, as shown on Exhibit "A".

V. "Institutional Mortgagee" means any lending institution owning or holding a recorded first mortgage encumbering a Lot including any of the following institutions:

(1) any Federal or State Savings and Loan or Building and Loan Association, or any commercial or other bank or real estate investment trust, or any mortgage banking company or any subsidiary thereof; or

(2) any "Secondary Mortgage Market Institution," including the Federal National Mortgage Association, Government National Mortgage Association, Federal Home Loan Mortgage Corporation, and any other secondary Mortgage Market Institution as the Board shall hereafter approve in writing which has acquired a first mortgage upon a Lot; or

(3) any and all investors or lenders, or the successors and assigns of such investors or lenders (herein referred to as "Lenders") which have loaned money to Declarant and who hold a mortgage on any portion of the Committed Property securing such a loan; or

(4) such other institutional lenders as the Board shall hereafter approve in writing as Institutional Mortgagees which have acquired a mortgage upon a Lot; or

(5) Declarant, if Declarant owns or holds a mortgage on any portion of the Committed Property, and the transferee of any mortgage encumbering any portion of the Committed Property which mortgage was originally held by Declarant; or

(6) any life insurance company.

W. "Lot" means any one of the lots which are part of the Committed Property and are described in the most recent and approved site plan depicted in Exhibit "E" attached hereto, as may be amended from time to time. The term "Lot" shall also be deemed to include the Dwelling Unit constructed thereon or to be constructed thereon, and other improvements thereto, except as may otherwise be provided in the Declaration. No Lot may be subdivided, and no alienation, transfer, demise, sale or lease of a portion of a Lot shall be permitted.

X. "Member" or "Laguna Springs Member" means a member of the Association.

Y. "Owner" means the owner or owners of the fee simple title to a Lot and includes Declarant for so long as it is individually the owner of the fee simple title to any Lot.

Z. "Person" means any individual, corporation, governmental agency, business trust, estate, personal representative of an estate, trust, trustee, partnership, association, two or more persons having a joint or common interest, or any other legal entity.

AA. "Plat" means collectively "COUNTRY CLUB VILLAGE", according to the plat thereof, recorded in Plat Book 110, at Page 23, of the Public Records of Broward County, Florida, and "THE WINDINGS", according to the plat thereof, recorded in Plat Book 70, at Page 44, of the Public Records of Broward County, Florida.

BB. "Property" means that real property described on Exhibit "A". The Property is also sometimes referred to as "Laguna Springs."

CC. "Rules" means the rules and regulations adopted by the Association.

DD. "Site Plan" means that Site Plan attached to this Declaration as Exhibit "E", as may be amended from time to time.

EE. "Special Assessment" means, in addition to other Assessments designated as Special Assessments in the Laguna Springs Documents, those Assessments further described in Article IX(C) hereof.

FF. "Special Lot Assessment" means an Assessment against an individual Owner, as further described in Article IX(D) hereof.

ARTICLE II DEVELOPMENT PLANS

A. Laguna Springs. Declarant intends to develop or cause to be developed upon the Property a single-family residential community to be known as Laguna Springs. Declarant's general plan of development further contemplates that the Dwelling Units shall be whatever type(s) of structures Declarant may choose. The Committed Property shall be comprised of Lots and Common Property.

B. Annexation of Property. Declarant may from time to time, by recording a "Supplement" in the Public Records of the County, add real property to the Committed Property, and may declare that any of such annexed property is Lots or Common Property. To be effective, any Supplement must be executed only by Declarant and the record fee owner(s), if any, of the real property being annexed. Upon recording the Supplement in the Public Records of the County, the annexed property shall be deemed part of the Initial Property and shall be subject to the covenants, restrictions, easements, reservations, charges, burdens and liens set forth in this Declaration. For as long as there is a Class B membership, the annexing of real property (real property other than the Committed Property or any other real property described in Exhibit A) to the Property shall require the approval of HUD and/or HUD/VA. Declarant may, but need not, obtain the joinder of HUD and/or HUD/VA on any such Supplement. It is the intention of Declarant that without the

approval of HUD and/or HUD/VA, Declarant may annex such additional real property as Lots and/or Common Property as may be part of the Property (all of the real real property described in Exhibit A, including Parcels A, B and C).

C. Withdrawal of Property. If Declarant determines not to develop a particular portion of the Committed Property previously annexed as part of Laguna Springs, and Declarant desires to make a statement to this effect by instrument of record, then Declarant may, by its act alone, and so long as it owns the portion of the Committed Property being removed, without the necessity of joinder of the Association or any Person, place a statement to that effect in the Public Records of the County, in which event such portion of the Committed Property described therein will no longer be subject to the terms of this Declaration and exhibits and amendments thereto.

D. Effect of Annexation or Withdrawal. SOME OF THE EFFECTS OF ANNEXING OR WITHDRAWING SUCH PROPERTY WOULD BE TO ALLOW FOR A CHANGE IN THE NUMBER OF LOTS; THE PROPORTIONATE SHARE OF COMMON COSTS; THE NUMBER OF LAGUNA SPRINGS MEMBERS; THE NUMBER OF PERSONS USING THE COMMON PROPERTY; THE SIZE OF THE ASSOCIATION'S BUDGET; AND THE TOTAL NUMBER OF VOTES WHICH COULD BE CAST BY LAGUNA SPRINGS MEMBERS.

E. Initial Property and additional real property. It is the intention of the Declarant at the time of recording this Declaration that not all of the Property shall be subject to the covenants, restrictions, easements, reservations, charges, burdens and liens set forth in this Declaration. At the time of recording this Declaration only such portion of the Property described as portions of Parcels D and E of Plat Book 110, Page 23 and portions of Parcel B of Plat Book 70, Page 44, as ("Initial Property") as described in Exhibit A shall be subject to the covenants, restrictions, easements, reservations, charges, burdens and liens set forth in this Declaration. Parcels A, B and C as described in Exhibit A may, without imposing hereby any obligations thereto, become subject to the covenants, restrictions, easements, reservations, charges, burdens and liens set forth in this Declaration upon the recordation in the public records of Broward County of a Supplement in form and content substantially the same as that required by this Article. Notwithstanding the foregoing, nothing herein contained shall require or obligate Declarant to subject Parcels A, B and C as described in Exhibit A to the covenants, restrictions, easements, reservations, charges, burdens and liens set forth in this Declaration. Declarant may subject Parcels A, B and C as described in Exhibit A to this Declaration either individually, in a group or in any other such manner as Declarant may deem desirable. For so long as only the Initial Property is subject to this Declaration, the Contributing Lots, Special Assessments and Common Costs shall be determined only by such Lots as may be located within the Initial Property and only by such Special Assessments and/or Common Costs as may arise with respect to the Initial Property. Once additional portions of the Property are subjected to this Declaration then such Lots as may be located within such additional portion of the Property will be eligible to become Contributing Lots.

Whenever the term "Property" is used in this Declaration, it shall be construed to mean only such real property as may have been annexed from time to time. It is the intention of the Declarant that only such real property that is annexed shall be burdened by the protective covenants, conditions and restrictions of this Declaration.

BK23588PG0785

ARTICLE III COMMON PROPERTY

A. Initial Common Property. The Initial Common Property is the real property legally described in Exhibit "D" attached hereto and made a part hereof. The Common Property shall be deemed to also include the interest of the Association in and to any easement granted in favor of the Association, whether such easement has been granted as of the date hereof or granted hereafter; and shall include any non-exclusive easement wherein Persons, in addition to Declarant, are also beneficiaries under the easement. The Common Property may include, without limitation, entranceways, lakes, roadways, roadway swales, private access gates, landscape buffer areas, street signage, medians, provided that the mentioning of any particular form of Common Property herein shall not require that such form of Common Property be provided.

B. Easements in General. Every Laguna Springs Member shall have a non-exclusive right and easement of enjoyment in and to the Common Property, and such easement shall be appurtenant to and pass with title to each Lot, subject to the right of the Association to adopt Rules governing the use and enjoyment thereof, and the right of Declarant or the Association to grant permits, licenses and easements over, through, across and under the Common Property for utilities, roads and other purposes reasonably necessary or useful for the maintenance or operation of the Committed Property.

C. Maintenance of Common Property. The Association shall maintain, operate, manage, insure and repair the Common Property and, where applicable, replace improvements thereto, if any, and pay utilities, insurance, taxes and assessments thereon, and the costs for all of the foregoing shall be a part of the Common Costs. Notwithstanding the foregoing, the improvements, landscaping and lawn located upon the surface of any drainage, utility or like kind easement which may be located upon any portion of a Lot shall be maintained and insured by the Owner of such Lot. Notwithstanding the foregoing (or elsewhere stated in this Declaration), nothing herein contained shall be construed as obligating the Association to maintain insurance, pay taxes or pay assessments on any portion of Common Property lying within a Lot.

D. Conveyance of Common Property. Declarant agrees that it shall convey or cause to be conveyed by, at Declarant's option, either special warranty deed, warranty deed or quitclaim deed and/or bill of sale (for other than easement rights) to the Association or other entity authorized by law, such as, but not limited to, any independent or dependent district created or established pursuant to Florida law (or any Chapter of the Florida Statutes), or any other district elsewhere referred to herein, or the City, County, State or other governmental agency or entity or quasi-governmental agency or entity, fee simple title (or easement rights) to the Common Property or portion thereof (including any personal property and improvements) as may be necessary or desirable for the development and use of the Committed Property and for consideration to be determined by Declarant. Declarant shall convey the foregoing, if not previously conveyed, on or before the termination of the Class B Control Period, as described in the Articles, or Declarant may convey all or any portion of the Common Property at such earlier time as Declarant, in its sole discretion, may determine. Any additional Common Property created any time after the termination of the Class B Control Period will be conveyed as stated above upon such Common Property becoming subject to this Declaration. At the time of conveyance of the Common Property, the entity to which same is conveyed shall be required to accept such conveyance of the Common Property and the personal property and improvements appurtenant thereto, if any. Any such entity

BK23568PG0786

agrees to accept "AS IS" at the time of conveyance, the Common Property and the personal property and improvements appurtenant thereto, if any, without any representation or warranty, expressed, implied, in fact or by law, as to the condition or fitness of the Common Property or portions thereof and the personal property and improvements thereon. Notwithstanding Article IV, Paragraph B herein or any other provision wherein the Association is required to maintain, operate or repair Common Property, in the event Declarant conveys all or a portion of the Common Property to an entity other than the Association, then such other entity shall be responsible for maintaining, operating and repairing the property conveyed.

Except as hereinafter provided, once title to the Common Property becomes vested in any such entity, such Common Property and the improvements thereon shall not be abandoned, partitioned, subdivided, alienated, released, transferred, hypothecated, or otherwise encumbered without first obtaining the written approval of the Owners owning not less than two-thirds of the total number of Lots and the written approval of two-thirds of the Institutional Mortgagees holding first mortgages. The last preceding sentence shall not be applicable to nor prohibit any such entity from (a) granting such easements as are reasonably necessary or appropriate for the development or maintenance of the Common Property in a manner consistent with the provisions of this Declaration and the other Laguna Springs Documents; or (b) encumbering the Common Property vested in such entity, provided, however, such encumbrances are solely to secure loans obtained for improving the Common Property and are obtained pursuant to the Laguna Springs Documents.

ARTICLE IV MAINTENANCE RESPONSIBILITIES

In consideration of the benefits hereinafter contained, and in payment of the Common Costs, Declarant does hereby declare and the Association agrees that the following provisions shall be applicable to the Committed Property, which shall be transferred, demised, sold, conveyed and occupied subject to the terms of this Declaration and the other Laguna Springs Documents, as follows:

A. Maintenance of Lot and Dwelling Unit.

1. Each Owner of a Lot covenants that he shall, at all times, maintain, repair and replace at his expense, all improvements on his Lot, including but not limited to all portions of his Dwelling Unit, lighting, fences (whether or not installed by Declarant) and screening, where applicable, sprinkler systems, sidewalks, mailboxes and landscaping (other than landscaping maintained by the Association, if any), utility lines, ducts, conduits, pipes, wires, utility fixtures and appurtenances which service only his Lot. Notwithstanding anything provided herein, the Association shall maintain any portion of any common or community entry feature to the Committed Property located within the boundaries of a Lot. The foregoing obligations of the Owner shall be performed such that the Lot and all improvements thereto have a "first class appearance." Any determination as to what constitutes a "first class appearance" shall be made by the Board in its sole discretion. Each Owner, at his expense, shall properly maintain, repair, irrigate, cultivate and replace any diseased or dead tree originally planted by Declarant, Owner or previous Owner, that may be located in such Owner's Lot.

2. If any Owner fails to carry out any of his responsibilities pursuant to this Declaration ("Defaulting Owner") (as shall be determined by the Association), the Association shall

have the right but not the obligation, after ten (10) days' written notice to the Defaulting Owner, to enter the Lot of the Defaulting Owner for the purpose of performing the responsibilities described in the notice. Such entry on the Lot of the Defaulting Owner shall not be deemed a trespass. In the event of emergencies, the Association may, in its sole discretion, dispense with the aforesaid notice. The cost of performing such responsibilities and the expenses of collection (if any), including court costs and reasonable attorneys' fees at all trial and appellate levels, shall be specially assessed against the Defaulting Owner as a Special Lot Assessment and shall become a lien upon the Lot of the Defaulting Owner, in the manner provided in this Declaration. The Defaulting Owner shall be personally liable to the Association for the payment of amounts assessed against him and for all costs of collecting the same plus interest and attorneys' fees as hereinafter provided. If the amounts assessed against the Defaulting Owner are not paid within 15 days of the date of the assessment, the Board may proceed to enforce and collect said Special Lot Assessments against the Defaulting Owner in any manner provided for by the laws of the State of Florida, including foreclosure of the lien and sale of the Lot. For purposes of this subparagraph, unless the Defaulting Owner performs the obligations set forth in such notice, the date of assessment shall be deemed to be the day after the foregoing ten (10) days has elapsed. Said lien shall be effective only from and after the time of recordation among the Public Records of the County of a written, acknowledged statement signed by an officer of the Association setting forth the amount due. All sums expended shall earn interest at the highest rate permitted under the law. Upon full payment of all sums secured by that lien, the party making payment shall be entitled to a recordable satisfaction of lien. Notwithstanding the aforesaid, the provisions of this paragraph may also be enforced in accordance with the provisions of Article VIII of this Declaration.

B. Maintenance of Common Property and Other Property.

1. The Association shall maintain, operate, manage, and insure Common Property and repair and replace any improvements of any nature thereto, which may include but not be limited to landscaping, pavement, drainage facilities, signs, entry features (even if located on any Lot), and any fence that may be installed by Declarant or the Association along the boundary of the Property, and pay such other expenses associated with the Common Property as provided in Article III of this Declaration. All expenses of the Association incurred under this paragraph B(1) and the obligations of the Association under paragraph D of Article III of this Declaration shall be a Common Cost of the Association. The Association shall maintain the sprinkler system, if any, (the term "sprinkler system" is defined to mean sprinkler heads, sprinkler lines, and when applicable pumps and appurtenances thereto) as originally installed by Declarant on any Common Property. The time and frequency of use of the sprinkler system for watering the landscape on the Common Property shall be determined solely by the Association. The costs and expense of the repair, maintenance and replacement of the sprinkler system and the utility costs (including electric and water, as applicable) associated therewith shall be at the expense of the Association; provided, however, if any damage to the sprinkler system is caused by an Owner or his family, lessees, guests or invitees, the cost of repair for such damage shall be assessed against the Owner and such Owner's Lot as a Special Lot Assessment. The expense of the Association for performing the maintenance, repair and replacement with respect to the sprinkler system and utility cost associated therewith is hereby deemed to be a Common Cost of the Association. Under no circumstances shall the Association be responsible to install or maintain any sprinkler system located within any Lot.

2. Any portion of the Common Property located between the boundary of a

Lot and the edge of pavement of the roadway or curb shall be maintained by the Owner of such Lot, as more specifically described in Article V(D)(12) hereof. To the extent that such maintenance obligation is that of the Association pursuant to the Plat, the Association assigns such maintenance obligation to each Owner as set forth herein. Each Owner, by acceptance of an instrument of conveyance for any Lot, agrees to accept the maintenance obligation as provided herein.

3. Any reimbursement from any utility company for the installation of street lighting shall accrue to the party who paid for the installation of such street lighting.

ARTICLE V PROVISIONS AND COVENANTS FOR THE PRESERVATION OF THE VALUES AND IMPROVEMENTS

In order to preserve the values of the Committed Property and improvements thereto, the following provisions shall be applicable to the Committed Property:

A. Owner's Covenant for Use. Each Owner, by acceptance of a deed or other instrument of conveyance conveying a Lot, whether or not it shall be so expressed in such deed or instrument, covenants and agrees that the Lot shall be used, held, maintained, and conveyed solely in accordance with and subject to the covenants, reservations, easements, restrictions, and lien rights regarding same as are or may be set forth in the Laguna Springs Documents.

B. Alterations and Improvements.

1. No construction or remodeling of existing buildings or alterations to existing buildings shall be permitted to be made (other than within the Dwelling Unit) without the prior written approval of the Architectural Review Board, except that approval shall be given for those improvements which are set forth in Declarant's original plans and specifications (the "Plans and Specifications") for the type Dwelling Unit (which Plans and Specifications are on file with the City), and such improvements as were originally offered by Declarant as an optional improvement to the Dwelling Unit or Lot (subject to subparagraph V(B)(6)). Except for the aforescribed improvements which are permitted, no Dwelling Unit or structure of any kind, including without limitation, additions, improvements, modifications, exterior painting, mailboxes, pools, fences, walls, pavement, patios, terraces, gazebos, sheds, huts, screening or screened enclosures, tree forts, playhouses or garages, shall be erected or altered, unless first approved by the Architectural Review Board, as set forth herein. In addition to the foregoing, no improvements or additions to the Lot or Dwelling Unit shall be permitted which violate or which are prohibited by the restrictive covenants recorded in Official Records Book 19906, Page 641, of the Public Records of Broward County, Florida.

2. The Board of Directors may establish reasonable fees to be charged by the Architectural Review Board ("ARB") on behalf of the Association for review of applications hereunder any may require such fees to be paid in full prior to review of any application. This Article V(B) shall not apply to construction of improvements or modifications to the Common Property by or on behalf of the Association or Declarant nor to the construction of any improvements on the Lots by Declarant. The Board of Directors shall have the authority and standing, on behalf of the Association, to enforce in courts of competent jurisdiction decisions of the ARB established in this Article. This Article may not be amended without the Declarant's prior

BR23588PG0789

written consent so long as the Declarant owns any land subject to this Declaration or annexed pursuant to this Declaration.

3. The Board of Directors shall establish the ARB to consist of at least three and no more than five persons, all of whom shall be appointed by the Board of Directors. Members of the ARB may include architects or similar professionals who are not Members of the Association.

The ARB may promulgate detailed standards and procedures governing its areas of responsibility and practice, consistent with those of the Laguna Springs Documents. Such standards and procedures are subject to the approval of the Board.

If the ARB fails to approve or to disapprove such plans or to request additional information reasonably required within 90 calendar days after submission, the plans shall be deemed approved so long as Owner has notified and made written demand upon the ARB during the last 30 days of said period for a determination of the Owner's request.

4. The approval of the ARB of any proposals or plans and specifications or drawings for any work done or proposed, or in connection with any other matter requiring the approval and consent of such committee, shall not be deemed to constitute a waiver of any right to withhold approval or consent as to any similar proposals, plans and specifications, drawings, or matters whatever subsequently or additionally submitted for approval or consent.

5. The ARB may authorize variances from compliance with any of its guidelines and procedures when circumstances such as topography, natural obstructions, natural conditions, hardship, or aesthetic or environmental considerations require, but only in accordance with duly adopted rules and regulations. Such variances may only be granted, however, when unique circumstances dictate and no variance shall: (i) be effective unless in writing, (ii) be contrary to the restrictions set forth in the body of this Declaration, or (iii) estop the ARB from denying a variance in other circumstances.

6. The approval, rejection or withholding of any approval by the ARB of the plans, proposals and specifications and the location of all structures, and every alteration of any structure, shall not be construed or interpreted as a representation or determination by the ARB or Declarant that any building, zoning, plumbing, electrical code or other applicable governmental regulations or requirements have or have not been properly met by the Owner, it being understood that the approval of the ARB or Declarant relates only to the aesthetics of the improvements shown on the plans and specifications, and not to their sufficiency or adequacy. Each Owner shall be responsible for obtaining all necessary technical data and to make application to and obtain the approval of any appropriate governmental agencies prior to commencement of any work or construction. In addition to the foregoing, any approval (or approval as a result of the ARB's failure to respond to an approval request) by the ARB shall not operate to relieve the Owner from complying with the restrictions hereby imposed and by any other restrictive covenants (and/or necessary approvals required thereby) recorded in the Public Records, including, but not limited to, the restrictive covenants recorded in Official Records Book 19906, Page 641, of the Public Records of Broward County, Florida.

C. Residential Purposes. Lots shall be used for residential purposes only. No commercial or business occupations may be carried on any Lot except for the construction,

BR2353PG0790

development and sale or rental of such Lots and Dwelling Units to be constructed thereon by Declarant and for direct accessory services to the Lots such as utilities, maintenance, and other such services.

D. Additional Provisions for the Preservation of the Values and Amenities of Laguna Springs. In order to preserve the values and amenities of Laguna Springs, the following provisions shall be applicable to the Committed Property:

1. **Minimum Size:** Each Dwelling Unit constructed on a Lot shall contain a minimum of 1,000 square feet of livable air conditioned enclosed floor area ("Enclosed Floor Area"). Open or screened porches, patios, terraces, balconies and garages shall not be included for the purpose of determining the number of square feet of Enclosed Floor Area.

2. **Garages:** If a garage is constructed on a Lot, it must be an enclosed garage which shall be constructed in accordance with all applicable building codes and ordinances. No carports shall be permitted. Garage doors shall be kept closed except when vehicles or persons enter or leave the garage.

3. **Height Restrictions:** No Improvement on a Lot or the Common Property shall exceed 30 feet in height from the finished first floor or exceed two stories in height. The foregoing provision shall not prohibit parapets or projections from a structure which exceed the foregoing height limitations if approved by the Architectural Review Board and the City.

4. **Roofs:** Roofs shall be constructed of concrete barrel S style type or double roll tile only; no other type of roofing shall be permitted unless approved in advance in writing by Declarant. The color of the roofs shall be governed by the ARB.

5. **Subdivision of Lot:** No Lot shall be resubdivided.

6. **Parking and Prohibited Vehicles:**

(a) **Parking:** Except as set forth in subparagraph (b) below, parking in the Committed Property shall be restricted to private automobiles and passenger-type vans. Vehicles shall be parked only in the driveways serving the Dwelling Units, except as set forth in subparagraph (b) below. No vehicles shall be parked on any roadway, swale or any other unpaved portion of the Committed Property, including unpaved portions of any Lot. No Owner shall conduct or permit to be conducted repairs (except in an emergency) or restorations of any motor vehicle, or other vehicle upon any portion of the Committed Property, except in an enclosed area with the doors thereto closed at all times. This section shall not apply to any activities of Declarant.

(b) **Prohibited Vehicles:** Commercial vehicles, vehicles with commercial writing on their exteriors, vehicles primarily used or designed for commercial purposes, any trucks, including pick-up trucks with over 3/4 ton capacity, tractors, mobile homes, recreational vehicles, campers, camper trailers, boats and any water craft, and boat, water craft or any trailers shall not be parked anywhere on the Committed Property, unless parked in a portion of the Lot completely enclosed by a perimeter fence approved by the ARB. Unless located within an enclosed garage, stored vehicles, vehicles which are obviously inoperable, and vehicles that do not

BK23588PG0791

have a current operating license or tag shall not be permitted on the Committed Property. Notwithstanding the foregoing, service and delivery vehicles may be parked in the Committed Property during daylight hours for such period of time as is reasonably necessary to provide service or to make a delivery to a Dwelling Unit or the Common Property. In addition, in order to preserve the aesthetic values of the community, the Association may require or cause the removal from the Committed Property any vehicle with substantial body damage unless the owner of the vehicle parks said vehicle inside an enclosed garage.

7. One Dwelling Unit Per Lot: Only one single-family Dwelling Unit shall be permitted on any Lot, which Dwelling Unit shall be used only for residential use as more particularly set forth in Paragraph V(C) hereof.

8. Driveway: All Lots shall have a concrete driveway of stable, hard surface and permanent construction. Unless prior written approval of the Architectural Review Board is obtained, the driveway shall be concrete, brick or brick pavers. Each driveway shall extend from the Dwelling Unit to the paved portion of the adjacent street. If any portion of the driveway located within a utility easement or within a dedicated right-of-way is damaged or removed as a result of work on the utilities located within such utility easement or dedicated right-of-way, then the Owner of the Lot served by such driveway shall promptly repair and replace such damaged portions of his driveway at his expense using materials and design similar to that for the driveway which was damaged. Different materials may be used only where the prior written consent of the Architectural Review Board is obtained.

9. No Time-Sharing: No "Time-Share Plan" (as defined in Section 721.05 (1989) of the Florida Statutes), or any similar plan shall be permitted for any Dwelling Unit.

10. Antennas and Aerials: Except as may be permitted by the prior written consent of the Architectural Review Board, no antennas or aerials shall be placed upon the Committed Property, unless completely inside a Dwelling Unit. Satellite reception dishes shall be permitted on the Lots but only to the extent that they are installed in such a manner and location so that they are not visible from the road or adjacent Lots.

11. Signs: Any "for sale" signs or "for rent" signs shall be subject to requirements of the ARB as to number, size, lettering and location. No other sign, advertisement or notice shall be permitted on the Committed Property unless specifically permitted by the prior written consent of the Architectural Review Board.

12. Maintenance of Premises: In order to maintain the standards of Laguna Springs, the Committed Property and improvements thereon shall be kept in a good, safe, neat, clean and attractive condition, and all improvements thereon shall be maintained in a finished, painted and attractive condition, and no weeds, underbrush or other unsightly growth shall be permitted to grow or remain on any portion of the Committed Property, and no refuse or unsightly objects shall be allowed to be placed or permitted to remain anywhere thereon, and no grass on said Committed Property shall be permitted to grow in excess of four inches for improved property and ten inches for unimproved property. Improved property shall be any Lot on which the construction of a Dwelling Unit has been completed as evidenced by the issuance of a certificate of occupancy. Improved property shall also include any landscaped (or grass) portions of the common areas. Unimproved property shall be any portion of the Committed Property which is not

improved property. Excepted from the foregoing provisions of this Paragraph shall be any portion of the Committed Property owned by Declarant or its nominees through the period of construction of Dwelling Units or other improvements thereon. However, all such construction debris, refuse, unsightly objects and waste on a portion of the Committed Property must be removed within 30 days after the completion of construction of the improvements on such portion of the Committed Property, as evidenced by issuance of a certificate of occupancy, if applicable.

Unless prohibited by law or local ordinances or unless the Association is maintaining same, the Owner of a Lot shall also be responsible for maintaining the property between the edge of his Lot line and the edge of pavement or curb of the adjacent paved roadway in accordance with the requirements of this Paragraph 11, including, but not limited to, keeping all portions thereof (except the driveways) fully sodded and maintaining his driveway and the portion of a sidewalk, if any, lying within this area.

Upon the failure of an Owner to maintain his Lot, any portion of the Property adjacent thereto for which he has a duty to maintain and any improvements on the Lot or adjacent property and upon the Owner's failure to correct such deficiencies within ten (10) days after written notice by the Association or Declarant, the Association or Declarant, until Declarant no longer owns any portion of the Property, may, at its option, enter upon such Lot or portion of the Property and make such corrections as may be necessary, the cost of which shall be paid for by the Owner. If any Owner fails to make payment as requested, the requested payment shall be collected as a Special Lot Assessment from the Owner as elsewhere described in this Declaration. If Declarant makes such corrections, the Association shall upon written request reimburse Declarant for the expense thereof. The application or operation of this subparagraph shall be in addition to the remedies provided in Paragraph IV(B).

13. Compliance with Documents: Each Owner and his family members, guests, invitees, and leasees and their family members, guests and invitees shall be bound by and abide by the Laguna Springs Documents. The conduct of the foregoing parties shall be considered to be the conduct of the Owner responsible for, or connected in any manner with, such individuals present within Laguna Springs. Such Owner shall be liable to the Association for the cost of any maintenance, repair or replacement of any real or personal property located on the Common Property rendered necessary by his act, neglect or carelessness, or by that of any of the foregoing parties which shall be paid for by the Owner as a Special Lot Assessment.

14. Casualty Destruction of Improvements: If a Dwelling Unit, structure or other improvement is damaged or destroyed by casualty loss or other loss, then within 90 days after the time after such incident, the Owner thereof shall either commence to rebuild or repair the damaged Dwelling Unit, structure or improvement and diligently continue such rebuilding or repairing until completion, or properly clear the damaged Dwelling Unit, structure or improvement and restore or repair the Lot in accordance with the requirements of the Architectural Review Board. As to any such reconstruction of a destroyed Dwelling Unit, structure or improvement, the same shall only be replaced with a Dwelling Unit, structure or improvement as are approved as provided herein.

15. Animals and Pets: No animals, livestock, or poultry of any kind shall be raised, bred, or kept on any portion of the Committed Property, except that dogs, cats, or other usual and common domesticated household pets not to exceed a total of three may be permitted in a

BK23588PG0793

Lot. This limitation does not apply to fish. However, those pets which, in the sole discretion of the Board, endanger the health, make objectionable noise, or constitute a nuisance or inconvenience to the Owners of other Lots or the owner of any portion of the Committed Property, shall be removed upon request of the Board. If the Owner fails to honor such request, the pet may be removed by the Board, and such action shall not be deemed to be a trespass or conversion. No pets shall be kept, bred or maintained for any commercial purpose. Pets shall at all times whenever they are outside a Dwelling Unit be carried or confined on a leash held by a responsible person. Pets shall not be permitted on the Common Property.

16. Fences. All fences are subject to the approval of the Architectural Review Board as set forth in Article V(B) hereof, provided that in no event shall fences of any kind be permitted on the front yard portion of any Lot, and provided further that all other fences are limited to chain link fences with green vinyl coating, with such fence having a ficus or similar hedge abutting the fence to effectively conceal the fence from the road; and fences made of white extruded aluminum, all as further specified by the Architectural Review Board.

ARTICLE VI MEMBERSHIP AND VOTING RIGHTS IN THE ASSOCIATION

Membership in the Association shall be established by the acquisition of ownership of fee title to a Lot as evidenced by the recording of an instrument of conveyance in the Public Records of the County. Membership in the Association shall be appurtenant to, and may not be separated from, ownership of a Lot. Further, Declarant shall be a Laguna Springs Member until such time as set forth in the Articles. Each Laguna Springs Member shall be entitled to the benefit of, and be subject to, the provisions of the Laguna Springs Documents. The voting rights of the Laguna Springs Members shall be as set forth in the Articles.

ARTICLE VII EASEMENTS

A. Recognition of Existing Easements. Each Owner, by acceptance of a deed or other instrument of conveyance, recognizes and consents to the easements reserved or granted with respect to the Committed Property whether reserved or granted under this Declaration or other instrument of record. Declarant shall have the right to modify, grant or assign any existing or proposed easements. Existing and/or proposed easements include without limitation the following easements:

1. Water Management Easement. There is hereby granted in favor of the Association a perpetual, non-exclusive easement or easements for flowage, drainage, storm water retention and detention on, over, upon, within and under those portions of the Committed Property consisting of lakes. Further, the Declarant, with the joinder and consent of the Association, may convey fee simple title to any lake or portion thereof located within the Committed Property to the applicable water management or control district. The foregoing conveyance may be by warranty deed (or other instrument of conveyance). The effect of any such conveyance shall be to relieve the Association of any maintenance responsibilities. However, said conveyance shall not relieve the Association and Owners from paying assessment or district charges for any services connected with the maintenance of the lake or lakes. If the Association becomes obligated to pay for such

BK23588PG0794

services then such charge or assessment shall be deemed a Common Cost.

2. Ingress-Egress/Utility and Drainage Easement. There exists in favor of the Association and, if required, the applicable water management district or districts, and any other entity or public body which Declarant or the Association deem appropriate a perpetual, non-exclusive easement or easements for ingress, egress, utilities and drainage on, over, across, through and under the paved roadway, sidewalks, swales, and such other portions of the Committed Property.

B. Grant and Reservation of Easements. There is hereby reserved for Declarant, the Association, and their designees or the following perpetual easements on, over, across, through, and under the Committed Property as covenants running with the Committed Property for the benefit of Declarant, the Association, and their designees, for the following purposes and provided that none of such easements shall interfere with the use of the Committed Property for residential purposes, and such easements shall be used only to the extent reasonably necessary for their intended purposes. The following easements may be grants of easements or reservations giving the Declarant the right to grant such easements as the context shall indicate:

1. Utility Easements. There is hereby reserved unto Declarant the right to grant non-exclusive or exclusive easements over, under, in and upon any portion of the Committed Property, including, but not limited to, any portion of any Lot, whether or not said Lot has been conveyed, as may be necessary to provide utility services and for ingress and egress for persons and vehicles to provide and maintain such utility services, including, but not limited to, power, electric, sewer, water, drainage, telephone, gas, lighting facilities, street lights, irrigation, television transmission and cable television facilities, telecommunications, limited access service and facilities in connection therewith.

2. Governmental Services Easement. There is hereby reserved unto Declarant the right to grant non-exclusive easements to provide for governmental service including, without limitation, police and fire protection, postal service and ambulance service including rights of ingress, egress, and access for persons and equipment necessary for such purposes, for the benefit of all appropriate governmental and quasi-governmental agencies, Declarant and the Association.

3. Easement for Encroachment. There is hereby granted an easement for encroachment in favor of the Declarant, all Owners and the Association, as applicable, if any portion of the Common Property now or hereafter encroaches upon any Lot, or if any improvement to any Lot now or hereafter encroaches upon the Common Property, or if the improvements on any Lot now or hereafter encroach upon any other Lot, the foregoing being as a result of inaccuracies in survey, construction or reconstruction, or due to settlement or movement. The encroaching improvements shall remain undisturbed for so long as the encroachment exists. The easement herein granted for encroachment shall include an easement for the maintenance and use of the encroaching improvements in favor of the Person for whose benefit the easement is granted.

4. Ingress-Egress Easement. There is hereby reserved unto Declarant the right to grant perpetual, non-exclusive easements for ingress and egress on, over, and across the paved roadway, sidewalks, swales, and other such portions of the Committed Property reasonably designed for ingress and egress purposes.

EK23588PG0795

5. Right of Association and Declarant to Enter Upon Lots. There is hereby granted and reserved unto Declarant and the Association, or the designees, agents or employees of either, easements for ingress and egress to enter over, under, in, and upon the Lots for the purpose of fulfilling their duties and responsibilities of administration, maintenance or repair in accordance with this Declaration, including the making of such repair, maintenance or reconstruction to prevent damage or risk of loss to other Owners. Such entry, under, over, in, and upon the Lots shall not be deemed a trespass.

6. Reservation of Right to Grant or Accept Easements. Declarant, as long as it owns a Lot, and thereafter the Association, shall have the right to grant or accept on behalf of itself or the Association, without further authorization, such grants of easement or other instruments as may from time to time be necessary or desirable over and upon the Committed Property or portions thereof. Declarant specifically reserves the right to grant any and all types and kinds of easements deemed necessary by any municipality, water or drainage control district, utility or other provider of utility-like services through a portion of each Lot being ten (10) feet within the Lot as measured from the boundary lines of each Lot (excepting therefrom any part of the Lot where Declarant has placed an improvement such as, but not limited to, a Dwelling Unit). The foregoing reservation shall not be deemed released or terminated upon the conveyance of any Lot but shall remain as a reservation in favor of Declarant for the herein described purposes.

7. Sprinkler Easement. There is hereby reserved unto Declarant the right to grant an easement for the installation, maintenance, repair and replacement of sprinkler systems and appurtenances thereto, over, through, under and across the Committed Property is hereby created in favor of Declarant and the Association for the purpose of providing the irrigation system for landscaping located on the Common Property, if any. Nothing herein contained shall obligate Declarant or the Association from installing any sprinkler system whatsoever.

8. Easement for Driveway, Sidewalk and Sprinkler System Maintenance. Declarant and the Association hereby grant to each Owner, its successors and successors in title, a perpetual, non-exclusive easement for ingress, egress, access and maintenance purposes upon, across, over and under any portion of the Committed Property between the boundary of such Owner's Lot and the edge of pavement of the adjacent paved roadway for the existence, construction, maintenance, repair and replacement of any portion of a sidewalk, a driveway providing access to such Owner's Lot, any sprinkler system and for the maintenance purposes set forth in Article IV(A) hereinabove.

9. Easement for Entry Feature. An easement for the installation, maintenance, repair and replacement of the entry features to the Committed Property and appurtenances thereto, over, under, through and across that portion of any Lots wherein such entry feature may be located. The Association shall restore the surface of the Lot immediately after any maintenance, repair or replacement of such entry feature.

10. Utility, Drainage, Maintenance, Original Construction, Encroachment and Sidewalk Easements. The following easements are granted and reserved in favor of Declarant and the Association to facilitate the construction and maintenance of dwellings, fences and walls along the side Lot lines but with the intent that such easement shall not interfere with the construction of the adjacent dwellings. A Construction, Drainage and Maintenance Easement of five (5) feet in

EK23583PG0796

width along the side Lot line of each Lot (as measured from a side boundary of each Lot said side boundary being located on the side of the Lot having the widest clearance from the boundary to the dwelling built by Declarant) for the benefit of Declarant, the adjacent Lot Owner and any builder or contractor to construct on the adjacent Lot, and the adjacent Lot Owner to maintain the adjacent dwelling including, without limitation, the building structure, water and sewer lines, electric meter, roof overhang, water meter, air conditioning unit(s), and any other part of the building structure and/or appurtenances. The foregoing easement shall include an easement for the runoff of water from the adjacent Lot, including, but not limited to, rainwater from the roof overhang. Additionally, should any portion of the original dwelling unit conveyed to a Lot Owner by Declarant encroach on an adjacent Lot as described in the previous sentence, such encroachment shall be permitted and deemed part of the Maintenance Easement granted herein for so long as such encroachment shall exist.

11. **Declarant's Construction and Sales Activities.** In addition to the property rights granted in this Declaration to the Declarant, as Owner or otherwise, the Declarant is extended the right to enter upon the Committed Property at any time and in any way necessary to allow the Declarant to construct, sell or promote the sales of Lots from within the Property, including, but not limited to, the use of the street in front of the model homes for parking and any such other sales or construction activities deemed necessary or desirable by the Declarant. In addition, Declarant shall have the right to use all of the Common Property as it deems necessary and/or desirable for sales and construction purposes. Notwithstanding any other provision in this Declaration, Declarant is irrevocably empowered to sell, lease, transfer or convey any Lot or Lots on any terms for as long as Declarant owns any Lot.

C. **Assignments.** The easements or right to grant easements reserved under paragraph B above may be assigned on an exclusive or non-exclusive basis by the Association or, as long as Declarant owns any portion of the Property or Lot, by the Declarant in whole or in part to any City or state government or agency thereof, or any duly licensed or franchised public utility, or any other designee of Declarant as long as Declarant owns any portion of the Property.

ARTICLE VIII COVENANT TO PAY ASSESSMENTS; ESTABLISHMENT AND ENFORCEMENT OF LIENS; CERTAIN RIGHTS OF DECLARANT AND INSTITUTIONAL MORTGAGEES

A. **Affirmative Covenant to Pay Assessments and Common Costs.** In order to (1) fulfill the terms, provisions, covenants and conditions contained in the Laguna Springs Documents; and (2) maintain, operate and preserve the Committed Property, for the use, safety, welfare and benefit of the Owners and their guests, invitees, lessees and licensees, there is hereby imposed upon each Lot the affirmative covenant and obligation to pay to the Association (in the manner herein set forth) all Assessments including, but not limited to, the Individual Lot Assessments, Special Assessments, and Special Lot Assessments, as hereinafter provided. Each Owner, by acceptance of a deed or other instrument of conveyance conveying a Lot, whether or not it shall be so expressed in such deed or instrument, shall be obligated and agrees to pay to the Association all Assessments in accordance with the provisions of the Laguna Springs Documents, provided that the Owner shall be personally obligated only for Assessments that fall due during the time the Owner owns the Lot unless otherwise assumed by such Owner, notwithstanding the fact that the Lot may be subject to a lien for Assessments in addition thereto; provided that, in a

EX23583FC0797

voluntary conveyance of a Contributing Lot, the grantee shall be jointly and severally liable with the grantor for all unpaid Assessments against the grantor for his share of Common Costs up to the time of conveyance.

B. Establishment of Liens. Any and all Assessments made by the Association in accordance with the provisions of this Declaration or any of the Laguna Springs Documents (the "Assessments") with interest thereon at the highest rate allowed by law, late charges and costs of collection, including, but not limited to, reasonable attorneys' fees and court costs, are hereby declared to be a charge and continuing lien upon the Lot against which each such Assessment is made. Each Assessment against a Lot, together with interest thereon at the highest rate allowed by law, late charges and costs of collection thereof, including, but not limited to, reasonable attorneys' fees and court costs, shall also be the personal obligation of the Owner of such Lot. Said lien shall be effective only from and after the time of the recordation among the Public Records of the County, of a written, acknowledged statement (sometimes hereinafter referred to as a "claim of lien" or "lien") by the Association setting forth the amount due to the Association as of the date the statement is signed. Upon full payment of all sums secured by that lien, the party making payment shall be entitled to a satisfaction of the statement of lien in recordable form. Notwithstanding anything to the contrary herein contained, when an Institutional Mortgagee of record obtains title to a Lot as a result of foreclosure of its mortgage or deed in lieu of foreclosure, such acquirer of title, its successors or assigns shall not be liable for the share of Assessments pertaining to such Lot or chargeable to the former Owner of such Lot which became due prior to the acquisition of title as a result of the foreclosure or deed in lieu thereof, unless the Assessment(s) against the Lot in question is secured by a claim of lien for Assessment(s) that is recorded prior to the recordation of the mortgage of the Institutional Mortgagee which was foreclosed or with respect to which a deed in lieu of foreclosure was given; provided, however, the unpaid share of Assessment(s) shall be collectible from all of the Owners of Contributing Lots, including such acquirer of title and his successors and assigns.

C. Late Charges and Collection of Assessments by Association. If any Owner shall fail to pay any Assessment or installment thereof charged to such Owner within 30 days after the same becomes due, then a late charge of \$25, accruing as of the due date, may be levied by the Board for each month the Assessment is unpaid, which late charge may be secured by the filing of a claim of lien as aforescribed. If an Assessment is not paid within 30 days of its due date, the Association shall have any and all of the following remedies to the extent permitted by law, which remedies are cumulative and which remedies are not in lieu of, but are in addition to all other remedies available to the Association:

1. To accelerate the entire amount of any Assessments for 12 months from the date of the last overdue Assessment based on the then current Individual Lot Assessment amount, notwithstanding any provisions for the payment thereof in installments; provided that in the event of an increase in the Individual Lot Assessment amount in the next year's Budget, such Owner shall be liable for the increase at such time as the increased Individual Lot Assessment becomes due.

2. To advance on behalf of the Owner(s) in default, funds to accomplish the needs of the Association up to and including the full amount for which such Owner(s) is liable to the Association and the amount or amounts of monies so advanced, together with interest at the highest allowable rate, and all costs of collection thereof, including, but not limited to, reasonable

BK23588FG0798

attorneys' fees at pre-trial, trial and appellate levels, may thereupon be collected by the Association and such advance by the Association shall not waive the default;

3. To file an action in equity to foreclose its lien at any time after the effective date thereof. The lien may be foreclosed by an action in the name of the Association in like manner as a foreclosure of a mortgage on real property; and

4. To file an action at law to collect said Assessment plus late charges, plus interest at the highest rate allowed by law from the due date of such Assessment, plus court costs and reasonable attorneys' fees without waiving any lien rights or rights of foreclosure in the Association.

Notwithstanding the foregoing, the Association shall not be required to bring any action if it believes that the best interest of the Association would not be served by doing so.

D. Rights of Declarant and Institutional Mortgagees to Pay Assessments and Receive Reimbursement. Declarant and any Institutional Mortgagees shall have the right, but not the obligation, jointly or singly, and at their sole option, to pay any of the Assessments which are in default and which may or have become a charge against any Lots. Further, Declarant and any Institutional Mortgagees shall have the right, but not the obligation, jointly or singly, and at their sole option, to pay insurance premiums or fidelity bond premiums or other required items of Common Costs on behalf of the Association when the same are overdue and when lapses in policies or services may occur. Declarant and any Institutional Mortgagees paying overdue Common Costs on behalf of the Association will be entitled to immediate reimbursement from the Association plus any costs of collection including, but not limited to, reasonable attorneys' fees, and the Association shall execute an instrument in recordable form to this effect and deliver the original of such instrument to each Institutional Mortgagee who is so entitled to reimbursement and to Declarant if Declarant is entitled to reimbursement.

E. Working Capital Fund. Declarant shall establish a "Working Capital Fund" for the operation of the Association, which shall be collected by Declarant from each Lot purchaser at the time of the first conveyance of each Lot by Declarant to such purchaser in an amount equal to two months of the Individual Lot Assessments for such Lot. The share of each Lot of the Working Capital Fund shall be collected and transferred to the Association at the time of closing of the sale of each Lot. The purpose of this fund is to assure that the Association's Board of Directors will have cash available to meet any legitimate Association expense, or to acquire insurance, additional equipment, or services deemed necessary or desirable by the Board of Directors, and may be expended at any time for such purposes. Amounts paid into the fund at closing are not to be considered advance payment of Assessments or as a reserve fund, and are not refundable.

ARTICLE IX **METHOD OF DETERMINING ASSESSMENTS** **AND PROPERTY AND OWNERS TO ASSESS**

A. Determining Amount of Assessments. The total anticipated Common Costs for each fiscal year shall be set forth in a Budget prepared by the Board as required under the Laguna Springs Documents. The total anticipated Common Costs (other than those Common Costs which are properly the subject of a "Special Assessment" as hereinafter set forth) shall be apportioned

BK23588PG0799

equally among the Contributing Lots by dividing the total anticipated Common Costs which are reflected by the Budget, other than those Common Costs which are properly the subject of Special Assessment (adjusted as hereinafter set forth) by the total number of Contributing Lots at the time of adoption of the Budget, with the quotient thus arrived at being the "Individual Lot Assessment." All questions regarding the number of Contributing Lots subject to this Declaration shall be decided by the Board.

B. Assessment Payments. Individual Lot Assessments which have commenced on a Contributing Lot shall be prorated for the quarter in which the Contributing Lot came into existence, and shall thereafter be payable quarterly in advance on the first day of each quarter of each year, or as otherwise determined from time to time by the Board.

For any Budget year, Declarant may elect to pay: (i) the portion of the actual Common Costs, less any provision for reserves, that do not exceed budgeted amounts and which were properly incurred by the Association during that year which is greater than the sums received by the Association from the payment of Common Costs for that year by Owners other than Declarant; or (ii) such amount as Declarant would otherwise be obligated to pay if it had been subject to the annual assessment for Common Costs for that year on those Contributing Lots within the Committed Property of which it is the Owner. Unless Declarant otherwise notifies the Board of Directors at least 60 days before the beginning of each fiscal year, Declarant shall be deemed to have elected to continue paying on the same basis as during the immediately preceding fiscal year. Declarant's obligations hereunder may be satisfied in the form of a cash subsidy or by "in kind" contributions of service or materials, or a combination of these. Other than as provided in this paragraph, Declarant shall have no obligation to contribute or pay any amount for Assessments or Common Costs as to Lots owned by Declarant. Notwithstanding anything provided herein, Declarant shall never be obligated to pay any amounts for any reserve fund even though the lack of payment of reserves for accounting purposes may be deemed to be an expense of the Association.

C. Special Assessments. Special Assessments include, in addition to other Assessments designated as Special Assessments in the Laguna Springs Documents, those Assessments which are levied for capital improvements which include the costs (whether in whole or in part) of constructing or acquiring improvements for Common Property, or the cost of reconstructing or replacing such improvements and such Assessments as may be necessary for the Association to carry out its obligations under the Laguna Springs Documents. Special Assessments shall be assessed in the same manner as the Individual Lot Assessment. No Lots owned by Declarant shall be subject to any Special Assessments without the prior written consent of Declarant. Special Assessments shall be paid in such installments or in a lump sum as the Board shall from time to time determine.

D. Special Lot Assessment. Special Lot Assessment means those Assessments against an individual Owner which are levied by the Association for maintaining, preserving, and restoring the Common Property and Lots upon such Owner's failure to fulfill his obligations to do same under the provisions of the Laguna Springs Documents and such other Assessments which are designated as Special Lot Assessments under this Declaration. Special Lot Assessments shall be in addition to the Individual Lot Assessment and shall be enforceable by the Association as other Assessments, provided that no Lot owned by Declarant shall be subject to any Special Lot Assessments without the prior written consent of Declarant.

ER23563760800

Any damage to any portion of the Property which is caused by an Owner or his family, tenants, guests, invitees or licensees shall be the responsibility of such Owner, and shall be charged against such Owner and such Owner's Lot as a Special Lot Assessment.

E. Liability of Owners for Individual Lot Assessments, Special Assessments and Special Lot Assessments. By the acceptance of a deed or other instrument of conveyance of a Contributing Lot, each Owner thereof, except for Declarant to the extent Declarant is an Owner, acknowledges that each Contributing Lot and the Owners thereof are jointly and severally liable for their own Individual Lot Assessment and their applicable portion of any Special Assessments (as to Special Assessments, subject to the limitations thereon relating to Lots owned by Declarant), as well as for all other Assessments for which they are liable as provided for herein. Such Owners further recognize and covenant that they are jointly and severally liable with the Owners of all Contributing Lots for the Common Costs (subject to any specific limitations provided for herein such as, but not limited to, the limitation with respect to matters of Special Assessments insofar as Declarant is concerned and the limitations on the liability of Institutional Mortgagees, their successors and assigns). Further, such Owners recognize and covenant that they are individually liable for Special Lot Assessments (subject to any specific limitations provided for herein). Subject to such specific limitations, it is recognized and agreed by each Owner, for himself and his heirs, personal representatives, successors and assigns, that if Owners fail or refuse to pay their Individual Lot Assessment or any portion thereof or their respective portions of any Special Assessments or any other Assessments, including Special Lot Assessments, then the other Owners may be responsible for increased Individual Lot Assessments or Special Assessments or other Assessments due to the nonpayment by such other Owners, and such increased Individual Lot Assessment or Special Assessments or other Assessments can and may be enforced by the Association in the same manner as all other Assessments hereunder as provided in this Declaration. The limitations applicable to Lots owned by Declarant also apply to any portion of an Assessment arising from the failure of any Owner to pay a Special Assessment or a Special Lot Assessment, or any portion thereof. Failure of an Owner to make use of the rights granted in this Declaration shall not terminate his obligation to pay any Assessments hereunder.

ARTICLE X COMMON COSTS; CERTAIN ASSESSMENT CLASSIFICATIONS

The following expenses are hereby declared to be Common Costs which the Association shall assess and collect and which the Owners are obligated to pay as provided herein or as may be otherwise provided in the Laguna Springs Documents:

A. Taxes. Any and all taxes or special assessments levied or assessed at any and all times upon any Common Property or any improvements thereto or thereon by any and all taxing authorities, community development districts established by Chapter 190, Florida Statutes, and water drainage districts, including, without limitation, all taxes, charges, assessments and impositions, and liens for public improvements, special charges and assessments, and in general all taxes and tax liens which may be assessed against the Common Property and against any and all personal property and improvements, which are now or which hereafter may be placed thereon, including any interest, penalties and other charges which may accrue thereon, as opposed to any such levies or assessments against an individual Lot which shall be paid by the Owner thereof,

EX 23588PG0801

shall be Common Costs.

B. Maintenance, Repair and Replacement.

1. Any and all expenses of the Association necessary to maintain, preserve, repair and replace the Common Property, and any improvements thereon under the terms of the Laguna Springs Documents and in conformity with all applicable federal, state, County or municipal laws, statutes, local ordinances, orders, rulings and regulations shall be Common Costs.

2. Any and all expenses of the Association necessary to maintain, preserve, repair, and replace certain improvements or landscaping located on the Committed Property, as provided in this Declaration, including without limitation entranceways, roadways, street signage, medians, and personal property and equipment related to such improvements and landscaping, if any, which under the terms of this Declaration the Association is obligated to maintain, preserve, repair and replace shall be Common Costs.

3. Any and all expenses of the Association for the repair, maintenance or replacement of any sprinkler system maintained by the Association.

C. Administrative Expenses. The costs of administration for the Association in the performance of its functions and duties under the Laguna Springs Documents including, but not limited to, costs for secretarial and bookkeeping services, salaries of employees, legal and accounting fees and contracting expenses shall be Common Costs. In addition, the Association may retain a management company or companies or contractors (any of which management companies or contractors may be, but are not required to be, a subsidiary, affiliate, or an otherwise related entity of Declarant) to assist in the operation of the Committed Property and to perform or assist in the performance of certain obligations of the Association under the Laguna Springs Documents. The fees or costs of any management company or contractor so retained shall be deemed to be part of the Common Costs.

D. Compliance with Laws. The Association shall take such action as it determines to be necessary or appropriate in order for the Common Property and the improvements thereon to be in compliance with all applicable laws, statutes, ordinances and regulations of any governmental authority, whether federal, state or local, and the expenses of the Association hereunder shall be Common Costs.

E. Indemnification. The costs and expenses of fulfilling the covenant of indemnification set forth in Article XIII(Q) of this Declaration shall be a Common Cost.

F. Failure or Refusal of Lot Owners to Pay Assessments. Funds needed for Common Costs due to the failure or refusal of Owners to pay Assessments levied shall, themselves, be deemed to be Common Costs and properly the subject of an Assessment, provided, however, that any Assessment for any such sums so needed to make up a deficiency due to the failure of Owners to pay a Special Assessment or a Special Lot Assessment shall, itself, be deemed to be a Special Assessment subject to the limitations thereon with respect to Lots owned by Declarant.

G. Utility Charges. All charges levied for utilities providing services for the Common Property, whether supplied by a private or public firm, including without limitation all charges for

water, gas, electricity, telephone, sewer and any other type of utility or service charge, shall be Common Costs.

H. Extraordinary Items. Extraordinary items of expense under the Laguna Springs Documents such as expenses due to casualty losses and other extraordinary circumstances shall be the subject of a Special Assessment, subject to the limitations thereon with respect to Lots owned by Declarant, shall be Common Costs.

I. Costs of Reserves. The funds necessary to establish an adequate reserve fund (the "Reserves") for depreciation or deferred maintenance of Common Property and improvements thereto or with respect to other improvements, landscaping or equipment which the Association is to maintain, repair and replace pursuant to this Declaration, in amounts determined sufficient and appropriate by the Association from time to time shall be Common Costs. The monies collected by the Association on account of Reserves shall be and shall remain the exclusive property of the Association, and no Owner shall have any interest, claim or right to such Reserves or any fund composed of same. No Reserves shall be imposed as Common Costs or otherwise collected from Lot Owners as long as the Declarant owns a Lot, unless Declarant gives its prior written consent thereto.

J. Matters of Special Assessments Generally. Amounts needed for capital improvements or for other purposes or reasons as determined by the Board to be the subject of a Special Assessment which are not inconsistent with the terms of any of the Laguna Springs Documents must also be approved by the affirmative vote of a majority of all Laguna Springs Members (at any meeting thereof having a quorum) when the total amount of the Special Assessment for any one item or purpose is in excess of \$5,000, except that no approval need be obtained for a Special Assessment for the replacement or repair of presently existing improvements or personal property on the Common Property. Declarant shall not be obligated for Special Assessments as to Lots owned by Declarant.

K. Miscellaneous Expenses. The cost or expense of all items pertaining to or for the benefit of the Association or any Common Property, or any part thereof, not herein specifically enumerated and which is determined to be an appropriate item of Common Costs by the Board shall be a part of the Common Costs.

L. Insurance. The premiums for all insurance of any type maintained by the Association shall be Common Costs.

ARTICLE XI INSURANCE

A. The Association. The Association shall purchase the following insurance coverages subject to the following provisions, and the cost of the premiums therefor shall be a part of the Common Costs:

1. Public Liability Insurance. A comprehensive policy or policies of public liability insurance naming the Association and Declarant, until Declarant is no longer the Class B Member as provided in the Articles, or until Declarant no longer owns any Lots, whichever is later, as named insureds thereof and including, if appropriate, the Owners as insureds thereunder, as

insuring against any and all claims or demands made by any Person or Persons whomsoever for injuries received in connection with, or arising from, the operation, maintenance and use of the Common Property, or by the Association in performing its duties and obligations under this Declaration, and legal liability arising out of lawsuits related to contracts to which the Association is a party, including without limitation, injuries resulting from the use of improvements made to the Common Property, and for any other risks insured against by such policies, with limits of not less than \$1,000,000 for damages incurred or claimed for personal injury for any one occurrence (with no separate limit stated for the number of claims) and not less than \$100,000 for property damage incurred or claimed for any one occurrence (with no separate limit stated for the number of claims). Such coverage shall include as appropriate and if reasonably available, without limitation, protection against water damage liability, liability for owned and non-owned and hired automobiles and liability for property of others. The insurance purchased shall contain, if obtainable, a "Severability of Interest Endorsement," or equivalent coverage, which would preclude the insurer from denying the claim of an Owner because of the negligent acts of either the Association, Declarant, or any other Owners or deny the claim of either the Declarant or Association because of negligent acts of the other or the negligent acts of an Owner.

2. Casualty Insurance. To the extent determined by the Board, if at all, casualty property insurance for all improvements, if any, now or hereafter located upon the Common Property, including fixtures, personal property and equipment thereon, in amount equal to the current full replacement cost, exclusive of land, foundation, excavation and other items normally excluded from such coverage. Such insurance is to afford protection against (i) such risks as shall customarily be covered with respect to areas similar to the Common Property in developments similar to the Committed Property in construction, location and use; and (ii) at least loss or damage by fire and other hazards covered by the standard extended coverage endorsement, and by sprinkler leakage, debris removal, cost of demolition, vandalism, malicious mischief, windstorm, and water damage. If the improvements to the Common Property are not the type of improvement for which casualty insurance is customarily obtained, the Board shall have no obligation to obtain casualty insurance for such improvement to the Common Property. If required by an Institutional Mortgagee, and if available, such insurance, if obtained, shall include a "Construction Code Endorsement" (including a "Demolition Cost Endorsement," a "Contingent Liability from Operation of Building Laws Endorsement," and an "Increased Cost of Construction Endorsement") or its equivalent endorsement (without contribution); an "all risk" endorsement; an "Agreed Amount Endorsement"; and an "Inflation Guard Endorsement."

3. Fidelity Coverage. At the Board's sole discretion, adequate fidelity coverage to protect against dishonest acts of the officers and employees of the Association and the Directors and all others who handle and are responsible for handling funds of the Association. Such coverage is to be in the form of fidelity bonds which meet the following requirements to the extent same are reasonably obtainable at a reasonable cost in the judgment of the Board:

- (a) Such bonds shall name the Association as an obligee;
- (b) Such bonds shall be written in an amount equal to at least the sum of three (3) months' Assessments on all Lots, plus the reserves, if any; and
- (c) Such bonds shall contain waivers of any defense based upon the exclusion of persons who serve without compensation from any definition of "employee" or

similar expression.

4. Cancellation or Modification. All insurance policies purchased by the Association shall provide that they shall not be canceled (including for nonpayment of premiums) or substantially modified without at least 60 days' prior written notice to the Association and to each Institutional Mortgagee, if any, named in the mortgagee clause, if any.

5. Directors' and Officers' Liability Coverage: At the Board's sole discretion, policies of Directors' and Officers' liability insurance in an amount determined by the Board to be adequate to insure the Directors and Officers of the Association against personal liability arising in connection with the performance of their duties not covered by the coverage maintained pursuant to subparagraph 3 above.

6. Other Insurance. The Association may procure such other Insurance as the Board of Directors may determine.

B. Owners' Responsibility. The Association shall not procure insurance on any Lot or the Dwelling Unit constructed thereon, or personalty contained therein. Accordingly, Owners of Lots shall purchase their own insurance for their Lot and Dwelling Unit and personalty located therein, and for any risk they may incur by ownership of a Lot, and for the use of Common Property. Each Lot and the improvements thereon shall be insured by the Owner thereof with fire and extended coverage insurance for loss by fire or other hazards, and such insurance shall be for the maximum insurable value of the Lot and improvements thereto, without deduction for depreciation. The Association shall have the right, but not the obligation, to require Owners to provide to the Association, proof of the insurance required by this Paragraph B as well as proof of payment of the premiums for such insurance. In the event of damage or destruction by fire, flood or other casualty to any Dwelling Unit or other portion of the Lot, the Owner shall be obligated to rebuild and/or repair, as necessary, the Dwelling Unit thereon, subject to the terms, provisions and requirements of this Declaration and the Architectural Review Board. The repair and building of the Dwelling Unit shall be done in a good and workmanlike manner and such repairs and rebuilding shall be performed expeditiously. Notwithstanding anything herein to the contrary, in the event that a Dwelling Unit or any other improvements to a Lot are damaged or destroyed and Assessments have commenced as to such Lot, in no event shall the Assessments with respect to such Lot be reduced, canceled or abated.

ARTICLE XII LEASING OF LOTS

Every lease entered into by any Owner with respect to the Dwelling Unit owned by such Owner shall be subordinate to any lien filed by the Association under this Declaration, whether such lien was filed before or after the commencement of the lease. If an Owner leases his Lot, a lease together with the names of the lessees shall be delivered to the Association prior to the occupancy by the lessee. The Association shall have the right to establish a procedure for screening tenants; accordingly, the Association may then have the right to disapprove tenants. Any such procedure as may be established shall not apply to the Declarant and Declarant shall not be required to seek Association approval for any lease of all or any portion of the Property. Any lease of a Lot by an Owner shall contain a covenant that the lessee acknowledges that the Lot is subject to the Laguna Springs Documents and is familiar with the provisions hereof, and the uses and

BR 23583250805

restrictions contained therein, and agrees to abide by all such provisions. If a lease does not contain such a covenant, then such lease shall nonetheless be deemed to include such covenant. This paragraph shall also apply in the event of subleasing of a Lot to the same extent as to the leasing of a Lot. Each Owner hereby assigns to the Association on a non-exclusive basis the rights, but not the obligations, of a landlord as set forth in Chapter 83, Part II, Florida Statutes (1989), as may be amended, including without limitation the right to pursue the remedies set forth therein; provided, however, that nothing shall require that the Association exercise such rights.

ARTICLE XIII RIGHTS OF INSTITUTIONAL MORTGAGEES

A. General Lender Rights. Upon written request to the Association by an Institutional Mortgagee, or the insurer or guarantor of any Institutional Mortgage encumbering a Lot or residence on a Lot, such Institutional Mortgagee, insurer or guarantor, if its request specifies the name, address and factual basis of entitlement of the requesting party, shall be entitled to prompt written notice of:

1. any condemnation or casualty loss that affects either a material portion of the Committed Property or any Lot or Dwelling Unit on a Lot encumbered by its Institutional Mortgage;

2. any 60 day delinquency in the payment of Assessments or charges owed by the Owner of any Lot or Dwelling Unit on a Lot on which it holds the Institutional Mortgage;

3. a lapse, cancellation, or material modification of any insurance policy or fidelity bond maintained by the Association; and

4. any proposed action which requires the consent of a specified percentage of Institutional Mortgagees.

B. Financial Statement. Any Institutional Mortgagee, upon written request, shall be entitled to receive from the Association a financial report for the immediately preceding fiscal year.

C. Amendments. Any Institutional Mortgagee who has registered its name with the Association shall be provided with written notice prior to the effective date of any proposed, material amendment to this Declaration, or the Articles or Bylaws, or prior to the effective date of any termination of an agreement with a management company. The foregoing "registered" Institutional Mortgagees shall attain the status of being registered when such Institutional Mortgagee shall have a recorded a first lien on a Lot and shall have mailed by certified mail, return receipt requested, a notice to the Association requesting to be placed on the list of registered mortgagees.

D. Additional Lender Rights. In the event that any party which has financed the Construction of the Improvements (as hereinafter defined) (the "Development Lender") acquires title to any Lot(s) owned by Declarant (or on which Declarant held a mortgage which was assigned to the Development Lender) as a result of the foreclosure of a mortgage(s) thereon or the giving of a deed in lieu of foreclosure or in satisfaction of debt, such party shall automatically succeed to all

rights, benefits and privileges of Declarant hereunder (and under the Articles, Bylaws and Rules and Regulations of the Association), except to the extent the Development Lender specifically disclaims any of such rights, benefits or privileges in a written notice to the Association. Notwithstanding the foregoing or anything to the contrary contained in this Declaration (or in the aforesaid Articles, Bylaws or Rules and Regulations), the Development Lender shall in no manner be obligated or liable for any duties, obligations, warranties, liabilities, acts or omissions of Declarant (i) occurring or arising from facts existing (regardless of when same became known or should have become known) prior to the date the Development Lender succeeds to the rights, benefits and privileges of Declarant or (ii) otherwise not directly attributable to the Development Lender solely in its own right. The foregoing shall be in addition to, and not in derogation of, the Development Lender's rights, benefits and privileges as same may exist elsewhere in, under or in connection with this Declaration (or the aforesaid Articles, Bylaws or Rules and Regulations). The Construction of the Improvements shall mean and refer to all of the improvements constructed upon the Property, such as, but not limited to, the infrastructure, roads, water and sewer, and excluding the construction of the dwelling units and improvements made or constructed for the exclusive benefit of any one Lot. It is the intention of the Declarant hereby to limit the application of this paragraph and the definition of Development Lender to such entity as may have lent money and secured same with a first lien on all of the Property (or such portions of the Property in addition to the Initial Property as may have been annexed.)

ARTICLE XIV GENERAL PROVISIONS

A. **Notices.** Any notice or other communication required or permitted to be given or delivered hereunder shall be properly given and delivered upon the mailing thereof by United States mail, postage prepaid, to: (1) any Owner, at the address of the Person whose name appears as the Owner on the records of the Association at the time of such mailing and, in the absence of any specific address, at the address of the Lot owned by such Owner; and (2) the Association, certified mail, return receipt requested, at 6262 Bird Road, Suite 3-I, Miami, Florida 33155, or such other address as the Association shall hereinafter notify Declarant and the Owners of in writing; and (3) Declarant, certified mail, return receipt requested, at 6262 Bird Road, Suite 3-I, Miami, Florida 33155, or such other address or addresses as Declarant shall hereafter notify the Association of in writing, any such notice to the Association of a change in Declarant's address being deemed notice to the Owners. Upon request of an Owner, the Association shall furnish to such Owner the then current address of Declarant as reflected by the Association records.

1. **Right to Notice.** The Association shall make available for inspection upon request, during normal business hours or under reasonable circumstances, the Laguna Springs Documents and the books, records and financial statements of the Association to Owners and to Institutional Mortgagees or the insurers or guarantors of any mortgages encumbering Lots, which mortgages are held by Institutional Mortgagees.

2. **Rights of Listed Mortgagees.** Upon receipt by the Association, identifying the name and address of the Institutional Mortgagee holding a mortgage on a Lot or the insurer or guarantor thereof (such holder, insurer, or guarantor is herein referred to as a "Listed Mortgagee"), together with written request therefor from such Listed Mortgagee specifying the address to which the following items are to be sent, the Association shall timely send to such Listed Mortgagee the following (until the Association receives a written request from such Listed Mortgagee to

discontinue sending the following items or until the mortgage is discharged of record):

(a) A copy of any notice of a meeting of the Association or of the Board which is thereafter sent to the Owner of such Lot; and

(b) A copy of any financial statement of the Association which is thereafter sent to the Owner of such Lot; and

(c) 30 days' prior written notice of the cancellation or termination by the Association of any policies of insurance covering the Common Property or any improvements thereon, or any fidelity bonds of the Association, as well as copies of any notices of cancellation by others received by the Association with respect thereto; and

(d) Written notice of any condemnation or eminent domain proceeding or proposed acquisition arising therefrom with respect to the Common Property; and

(e) Written notice of any material amendment to, or the abandonment or termination of, this Declaration in accordance with the terms hereof or of any proposed action which would require the consent of Institutional Mortgagees; and

(f) Written notice of any failure by an Owner of a Lot encumbered by a first mortgage held by such Listed Mortgagee to perform his obligations under the Laguna Springs Documents, including, but not limited to, any delinquency in the payment of any Assessments where such failure or delinquency has continued for a period of 90 days.

B. Protect Legal Title to Common Property.

1. Except for the Declarant, no one may grant, lease, convey, pledge, encumber, assign, hypothecate or mortgage any interest in the Common Property without the Association's prior written consent.

2. The Association may incur indebtedness giving a right to a lien of any kind on the Common Property, which liens shall be subject to the Laguna Springs Documents, provided that such indebtedness receives the prior affirmative vote of two-thirds of the Laguna Springs Members.

3. All Persons contracting with the Association or Owners, or Persons furnishing materials or labor thereto, as well as all Persons whomsoever, shall be bound by the provisions of this Article XIII, Paragraph B.

C. Enforcement.

1. The covenants and restrictions contained herein, the Laguna Springs Documents and Other Instruments of Record (as hereinafter defined) may be enforced by Declarant, the Association, any Owner or any Institutional Mortgagee holding a mortgage on any portion of the Property in any judicial proceeding seeking any remedy recognizable at law or in equity, including damages, injunction or any other form of relief against any Person, violating or attempting to violate any covenant, restriction or provision hereunder. The failure by any party to

BK23563PG0808

enforce any such covenant, restriction or provision herein contained shall in no event be deemed a waiver of such covenant, restriction or provision or of the right of such party to thereafter enforce such covenant, restriction or provision. The prevailing party in any such litigation shall be entitled to all costs thereof including, but not limited to, reasonable attorneys' fees.

2. Notwithstanding the availability of the remedies set forth in Article XIII, Paragraph C(1) above, the Association shall also have the power to assess reasonable fines as set forth in the Bylaws to enforce any of the provisions of this Declaration, the Bylaws, the Rules and Other Instruments of Record. Such fines shall be deemed Special Lot Assessments which the Association may enforce in accordance with the provisions of this Declaration.

3. The Declarant and the Association shall have the right to enforce, by a proceeding at law or in equity, the provisions contained in this Declaration which relate to easements.

D. Rules and Regulations: Priority of Documents. The Board may, from time to time, impose Rules regulating the use and enjoyment of the Committed Property, including without limitation regulations pertaining to the number of guests that may be located in a Dwelling Unit. The Rules so promulgated shall, in all respects, be consistent with the provisions of the Laguna Springs Documents. In the event of any conflict, the following documents shall control in the order stated: this Other Instruments of Records, Declaration (as amended from time to time), Articles, Bylaws and Rules; provided, however, if a provision in one document above-mentioned is more restrictive than a similar provision in another document above-mentioned, the provision of the document which is more restrictive shall govern unless the context requires otherwise. "Other Instruments of Record" shall mean and refer any instrument or document recorded in the public records which affects the Committed Property and which, by its own terms and conditions, is still in full force and effect. The inclusion of "Other Instruments or Records" herein shall not operate to reimpose said instruments or documents. Specifically, and not by way of limitation, included in the definition of Other Instruments of Record are the restrictive covenants recorded in Official Records Book 19906, Page 641, of the Public Records of Broward County, Florida.

E. Captions, Headings and Titles. Article and Paragraph captions, headings and titles inserted throughout this Declaration are intended as a matter of convenience only, and in no way shall such captions, headings or titles define, limit or in any way affect the subject matter or any of the terms and provisions thereunder or the terms and provisions of this Declaration.

F. Context. Whenever the context so requires or admits, any pronoun used herein may be deemed to mean the corresponding masculine, feminine or neuter form thereof, and the singular form of any nouns and pronouns herein may be deemed to mean the corresponding plural form thereof and vice versa.

G. Attorneys' Fees. Any provisions herein for the collection or recovery of attorneys' fees shall be deemed to include, but not be limited to attorneys' fees for the attorneys' services at all trial and appellate levels, unless the context clearly indicates a contrary intention, whether or not suit is instituted.

H. Severability. If any of the provisions of this Declaration shall be deemed invalid by a court of competent jurisdiction, said judicial determination shall in no way affect any of the other

EX23558PG0809

provisions hereof, which shall remain in full force and effect, and any provisions of this Declaration deemed invalid by a court of competent jurisdiction by virtue of the term or scope thereof shall be deemed limited to the maximum term and scope permitted by law. Further, the invalidation of any of the covenants or restrictions or terms and conditions of this Declaration or reduction in the scope or term of the same by reason of judicial application of the legal rules against perpetuities or otherwise, shall in no way affect any other provision which shall remain in full force and effect for such period of time and to such extent as may be permitted by law.

I. Certain Rights of Declarant. Notwithstanding anything to the contrary herein contained, no improvements constructed by Declarant shall be subject to either the approval of the Association or the ARB. Furthermore, notwithstanding anything to the contrary contained in this Declaration, nothing herein contained shall, or shall be construed to, limit, abridge or in any way affect the rights of Declarant and its successors and assigns to use all portions of the Committed Property in conjunction with, and as part of, its program of sale, leasing, construction and development of and within the Committed Property including, without limitation, the right to use portions of the Committed Property owned by Declarant or the Association to store construction materials, assemble construction components, park vehicles, transact business, maintain models and a sales office, place signs, employ sales personnel, and show Lots, without any cost to Declarant and its successors, nominees and assigns for such rights and privileges. Declarant and its successors, nominees, and assigns shall have the right to construct, maintain, and repair such structures or improvements including the carrying on of all activities appurtenant thereto or associated therewith as Declarant deems necessary or appropriate for the development of the Property. Declarant may, pursuant to its programs of construction, temporarily suspend or interrupt the use of Common Property. Further, the provisions and covenants set forth in Article V of this Declaration shall not apply to Declarant or Declarant's designees, successors or assigns to the extent Article V conflicts with the rights of Declarant contained in this Paragraph I. The rights and privileges of Declarant as set forth in this Article XIII, Paragraph I, which are in addition to and are in no way a limit on any other rights or privileges of Declarant under any of the Laguna Springs Documents, shall terminate upon Declarant's no longer owning any portion of the Property, or upon such earlier date as Declarant shall notify the Association in writing of Declarant's voluntary election to relinquish the aforesaid rights and privileges. This paragraph may not be suspended, superseded, or modified in any manner by any amendment to this Declaration unless such amendment is first consented to in writing by Declarant.

J. Disputes as to Use. If there is any dispute as to whether the use of the Property or any portion or portions thereof complies with the covenants, restrictions, easements or other provisions contained in this Declaration, such dispute shall be referred to the Board, and the determination rendered with respect to such dispute shall be final and binding on all parties concerned therewith. Notwithstanding anything to the contrary herein contained, any use by Declarant of the Property or any parts thereof in accordance with Paragraph J of this Article XIII shall be deemed a use which complies with this Declaration and shall not be subject to a contrary determination by the Association.

K. Term, Amendment, Termination and Modification.

1. The covenants and restrictions of this Declaration shall run with the and bind the Committed Property, and shall inure to the benefit of and shall be enforceable by the Declarant, the Association, any registered institutional mortgagee or the Owner of any property

subject to this Declaration, their respective legal representatives, heirs, successors, and assigns, for a term of 30 years from the date this Declaration is recorded, after which time they shall be automatically extended for successive periods of ten years, unless an instrument in writing, signed by at least two thirds (2/3) of the then Laguna Springs Members, has been recorded within the year preceding the beginning of each successive period of ten years, agreeing to change said covenants and restrictions, in whole or in part, or to terminate the same, in which case this Declaration shall be modified or terminated as specified therein.

2. In addition to any other right of amendment or modification provided for in this Declaration, in which case those provisions shall apply, Declarant shall have the right, until the termination of the Class B Control Period, in its sole discretion and by its sole act without the joinder or consent of any Person, unless provided otherwise herein, by an instrument filed of record, to modify, enlarge, amend, delete, waive or add to provisions of this Declaration; provided, however, that the Association shall, forthwith but not more than ten days after request of Declarant, join in any such amendments or modifications and execute such instruments to evidence such joinder and consent as Declarant shall, from time to time, request. Failure to so join and consent to an amendment or modification, if any, shall not be cause to prevent such modification or amendment from being made by Declarant or to affect the validity thereof.

3. Except as set forth in subparagraph 2 above, the process of amending or modifying this Declaration shall be as follows:

(a) Until the termination of the Class B Control Period, all amendments or modifications shall be first approved in writing and joined by Declarant which joinder and approval may be unreasonably withheld.

(b) (i) by the vote of two-thirds of all Laguna Springs Members, together with (ii) the approval or ratification of a majority of the Board. The aforementioned vote of the Laguna Springs Members may be evidenced by an instrument of writing signed by the required number thereof or by the affirmative vote of the required number thereof at any regular or special meeting of the Association called and held in accordance with the Bylaws, evidenced by a certificate of the Secretary or an Assistant Secretary of the Association. Amendments for correction of scrivener's errors or other defects in this Declaration may be made by Declarant alone until the termination of the Class B Control Period, and thereafter by the Board alone without the need of consent of the Owners or any other Person.

(c) After the termination of the Class B Control Period, a true copy of any amendment to this Declaration shall be sent via certified mail by the Association to Declarant within five days of its adoption.

(d) Further, Declarant may, in its sole discretion, with the approval of no other Person, including without limitation any mortgagees, being required, amend this Declaration if necessary to do so for purposes of fulfilling the requirements of any governmental entity or quasi-governmental entity, including, but not limited to, the Federal National Mortgage Association (FNMA), the Federal Home Loan Mortgage Corporation (FHLMC), the Department of Housing and Urban Development (HUD), the Veterans Administration (VA), and the Federal Housing Administration (FHA). Nothing contained herein, however, shall require Declarant to make an amendment to this Declaration for any purpose whatsoever. For as long as there is a

BK23588PG0811

Class B membership, an amendment to this Declaration shall require the approval of HUD and/or HUD/VA. Declarant may, but need not, obtain the joinder of HUD and/or HUD/VA on any such amendment.

4. Notwithstanding the other provisions of this Paragraph K, no amendment to this Declaration shall be effective which shall impair or prejudice the rights or priorities of Declarant, the Association or any Institutional Mortgagee, under this Declaration or any other of the Laguna Springs Documents without the specific written approval of Declarant, the Association or Institutional Mortgagee affected thereby.

5. A true copy of any amendment to this Declaration shall be sent certified mail (herein called the "Mailing") by the Association to the Declarant and to all Institutional Mortgagees holding a mortgage on any portion of the Committed Property requesting notice pursuant to Paragraph A above. The amendment shall become effective upon the recording of a Certificate of Amendment to this Declaration setting forth the amendment or modification among the Public Records of the County, but the certificate shall not be recorded until 15 days after the Mailing, unless such 15 day period is waived in writing by Declarant and all Institutional Mortgagees holding mortgages on any portion of the Committed Property.

6. Supplements are not amendments and need only be executed as set forth in Article II hereof.

7. Notwithstanding anything else contained in this Declaration to the contrary or, specifically this subparagraph K, Declarant, without the consent or joinder of any entity, lender or person, shall have the unilateral right to terminate this Declaration by recording an instrument in the public records of Broward County which purports to terminate same. The effect of any such instrument shall be to terminate this Declaration entirely such that the state or condition of title to the Committed Property immediately upon the recording of any such instrument shall be the same as it was immediately prior to the recording of this Declaration. It is the intention of the Declarant that it have this unilateral (without the consent or joinder of any person, entity, lender) right so that it may remove the covenants and restrictions created by this Declaration and thus restore title to the Committed Property to the same condition as it existed prior to the recording of this Declaration. This right shall be effective from the date this Declaration is recorded until March 31, 1998.

L. Delegation and Enforcement. The Association, pursuant to a resolution duly adopted by the Board, shall have the continuing authority to delegate all or any portion of its responsibilities for maintenance, operation and administration, as provided herein, to any managing agency or entity selected by the Board or community development district established pursuant to, Chapter 190, Florida Statutes, from time to time and whether or not related to Declarant.

M. Condemnation. The Association shall represent the Owners in any condemnation proceedings or in negotiation settlement and agreements with a condemning authority for acquisition of the Common Property or a part thereof by any condemning authority. If the Association receives any award or payment arising from any taking of Common Property or any improvements thereon as a result of the exercise of the right of condemnation or eminent domain, the net proceeds thereof shall first be applied to the restoration of the remaining Common Property

and improvements thereon to the extent deemed advisable by the Association, and the remaining balance of such net proceeds, if any, shall be retained by the Association, and used as determined by the Association.

N. Approval of Association Lawsuits by Owners. Notwithstanding anything contained herein to the contrary, the Association shall be required to obtain the approval of three-fourths of all Owners prior to the payment of legal or other fees to Persons engaged by the Association for the purpose of suing, or making, preparing or investigating any lawsuit, or commencing any lawsuit other than for the following purposes:

- (1) the collection of Assessments;
- (2) the collection of other charges which Owners are obligated to pay, pursuant to the Laguna Springs Documents;
- (3) the enforcement of the restrictions contained in the Laguna Springs Documents, including but not limited to those against tenants;
- (4) in an emergency, when waiting to obtain the approval of the Owners creates a substantial risk of irreparable injury to the Common Property or to Owners; or
- (5) in any condemnation proceeding.

O. Non-Liability of Declarant. Declarant shall not in any way or manner be held liable or responsible for any violation of this Declaration by any Person other than Declarant. ALL LAGUNA SPRINGS MEMBERS AGREE TO HOLD DECLARANT AND THE ASSOCIATION HARMLESS FROM ANY LOSS OR CLAIM ARISING FROM THE OCCURRENCE OF ANY CRIME OR OTHER ACT. NEITHER THE ASSOCIATION, THE DECLARANT, NOR ANY SUCCESSOR DECLARANT SHALL IN ANY WAY BE CONSIDERED INSURERS OR GUARANTORS OF SECURITY WITHIN THE PROPERTY. NEITHER THE ASSOCIATION, THE DECLARANT, NOR ANY SUCCESSOR DECLARANT SHALL BE HELD LIABLE FOR ANY LOSS OR DAMAGE BY REASON OR FAILURE TO PROVIDE ADEQUATE SECURITY OR INEFFECTIVENESS OF SECURITY MEASURES UNDERTAKEN, IF ANY. ALL LAGUNA SPRINGS MEMBERS, OWNERS AND OCCUPANTS OF ANY DWELLING UNIT, TENANTS, GUESTS AND INVITEES OF ANY OWNER, AS APPLICABLE, ACKNOWLEDGE THAT THE ASSOCIATION AND ITS BOARD OF DIRECTORS, DECLARANT, OR ANY SUCCESSOR DECLARANT AND THE ARCHITECTURAL REVIEW BOARD DO NOT REPRESENT OR WARRANT THAT ANY FIRE PROTECTION SYSTEM, BURGLAR ALARM SYSTEM OR OTHER SECURITY SYSTEM, IF ANY, DESIGNATED BY OR INSTALLED ACCORDING TO GUIDELINES ESTABLISHED BY DECLARANT OR THE ARCHITECTURAL REVIEW BOARD MAY NOT BE COMPROMISED OR CIRCUMVENTED, THAT ANY FIRE PROTECTION OR BURGLAR ALARM SYSTEMS OR OTHER SECURITY SYSTEMS WILL PREVENT LOSS BY FIRE, SMOKE, BURGLARY, THEFT, HOLD-UP, OR OTHERWISE, NOR THAT FIRE PROTECTION OR BURGLAR ALARM SYSTEMS OR OTHER SECURITY SYSTEMS WILL IN ALL CASES PROVIDE THE DETECTION OR PROTECTION FOR WHICH THE SYSTEM IS DESIGNED OR INTENDED. EACH LAGUNA SPRINGS MEMBER, OWNER AND

BK23568PG0813

OCCUPANT OF ANY LOT, AND EACH TENANT, GUEST AND INVITEE OF AN OWNER, AS APPLICABLE, ACKNOWLEDGES AND UNDERSTANDS THAT THE ASSOCIATION, ITS BOARD OF DIRECTORS AND COMMITTEES, DECLARANT, OR ANY SUCCESSOR DECLARANT ARE NOT INSURERS AND THAT EACH OWNER AND OCCUPANT OF ANY LOT AND EACH TENANT, GUEST AND INVITEE OF ANY OWNER ASSUMES ALL RISKS FOR LOSS OR DAMAGE TO PERSONS, TO DWELLING UNITS AND TO THE CONTENTS OF DWELLING UNITS AND FURTHER ACKNOWLEDGES THAT THE ASSOCIATION, ITS BOARD OF DIRECTORS AND COMMITTEES, DECLARANT, OR ANY SUCCESSOR DECLARANT HAVE MADE NO REPRESENTATIONS OR WARRANTIES NOR HAS ANY OWNER, OCCUPANT, TENANT, GUEST OR INVITEE RELIED UPON ANY REPRESENTATIONS OR WARRANTIES, EXPRESSED OR IMPLIED, INCLUDING ANY WARRANTY OR MERCHANTABILITY OR FITNESS FOR ANY PARTICULAR PURPOSE, RELATIVE TO ANY FIRE AND/OR BURGLAR ALARM SYSTEMS OR OTHER SECURITY SYSTEMS RECOMMENDED OR INSTALLED, IF ANY, OR ANY SECURITY MEASURES UNDERTAKEN WITHIN THE PROPERTY, IF ANY.

P. Indemnification and Exculpation.

1. Indemnification.

(a) The Association shall defend, indemnify and hold Declarant, its directors, officers, agents and employees and the Association's directors, officers, agents and employees (collectively the "Indemnified Parties") harmless from and against any and all claims, suits, actions, threatened actions, injury, loss, liability, damages, causes of action and expenses of any nature (including but not limited to any derivative action brought by the Association on behalf of any Owner) ("Indemnified Loss") which may be incurred by the Indemnified Parties in connection with or arising directly or indirectly from any personal injury, loss of life and/or damage or encroachment to property in, about or abutting the Common Property, the Lot, or the Property, or any part thereof, directly or indirectly from any act or omission of the Indemnified Parties. The Indemnification provided in this Section shall apply whether or not any Indemnified Party is acting in his capacity as Declarant, director, officer, or agent at the time any Indemnified Loss is incurred. Indemnified Losses pursuant to this Paragraph shall include, but not be limited to, all costs, attorneys' fees (including all appellate levels), expenses, and liabilities.

(b) The indemnification pursuant to this Paragraph shall include any and all expenses that any Indemnified Party incurs to enforce its rights pursuant to this Declaration, including pursuance of an order for specific enforcement of any of the provisions, conditions, covenants or restrictions contained herein.

2. Exculpation.

(a) The Association and all Owners agree that any liability of any person, corporation, partnership or other entity arising out of or in connection with this Declaration, the Lot, the Property or the Common Property shall be limited solely to the cost of correcting defects in work, equipment or components furnished that were warranted in specific written warranties given by Declarant to such Owners.

(b) No Person shall be liable for special or consequential damages

including, but not limited to, loss of profits or revenue, loss of use, loss of capital, cost of substitute housing or equipment, facilities or services, or claims by third parties. Repairs or replacements shall not interrupt or prolong the term or any written warranty or extend the obligation of Declarant to replace or repair the property warranted.

(c) Any rights, privileges, or warranties contained herein shall not be assigned or assignable but are personal between the original Owners, or the Association and Declarant.

(d) The Owners agree that there have been no oral or implied warranties by any Person affecting the Lot, the Property or the Common Property.

(e) A closing on any Lot shall supersede and render null and void any and all previous negotiations, arrangements, brochures, agreements and understandings, if any, except for specific written warranties made by Declarant.

(f) Any claim against Declarant, its directors, officers, agents or employees, arising out of or in connection herewith, shall be decided in a non-jury trial.

(g) The directors, officers, agents and employees of Declarant or the Association shall not be subject to personal liability of any nature arising or by reason of the construction, use or sale of the Lot, the Property or the Common Property. Each Owner by acceptance of a deed to any Lot waives, on behalf of such Owner and such Owner's family, tenants, guests and invitees, any claim or right that it may have against such Person and agrees that any and all claims for liability or loss arising by reason of this Declaration, or the construction, use or sale of the Lot, the Property or the Common Property shall be against Declarant only and shall be limited by and subject to the provisions of this Declaration.

IN WITNESS WHEREOF, this Declaration has been signed by the Declarant and the Association, on the day and year first above written.

Signed, sealed and delivered
in the presence of:

DECLARANT:

LAGUNA SPRINGS ASSOCIATES LIMITED
PARTNERSHIP, a Delaware limited partnership

By: EXCEL SAMPLE, LTD., a Florida limited
partnership

By: EXCEL DEVELOPMENT
CORPORATION, a Florida corporation,
General Partner

Name: EDUARDO G. ZULERA

Name: ALINA J. ORRIOLS

By: Cesar Llano


Cesar Llano,
Vice-President




BK23588PG0815

ASSOCIATION:

Laguna Springs Homeowners Association,
Inc., a Florida corporation not for profit

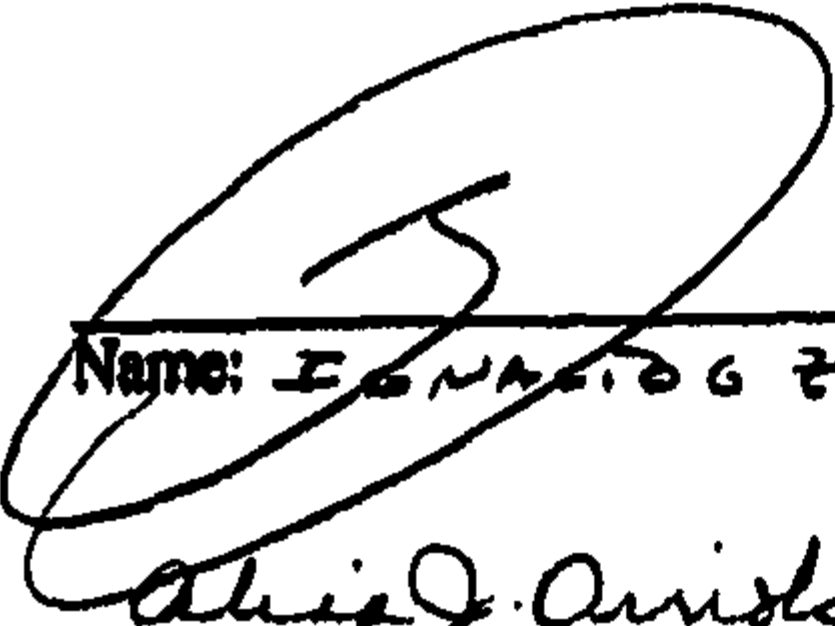
Name: IGNACIO ZULUETA


Name: ALINA J. ORRIDS

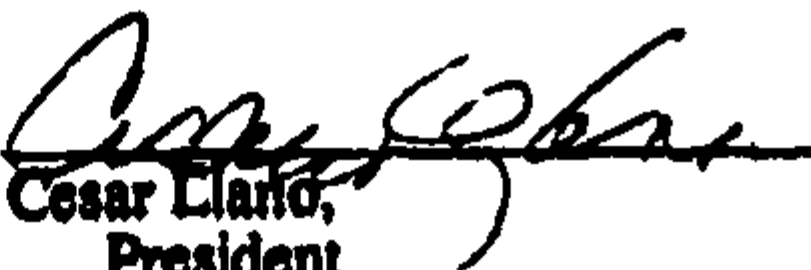By: 
Cesar Llano,
President



THIS IS NOT AN
OFFICIAL COPY

BK23588FG0816

STATE OF FLORIDA

COUNTY OF DADE

} SS:

I HEREBY CERTIFY that on this day, before me, an officer duly authorized in the state and county aforesaid to take acknowledgments, personally appeared Cesar Llano, who is personally known to me, as Vice-President of Excel Development Corporation, a Florida corporation, as the sole general partner of Excel Sample, Ltd., a Florida limited partnership, as the sole general partner of Laguna Springs Associates Limited Partnership, a Delaware limited partnership, and he acknowledged executing the foregoing instrument on behalf of Laguna Springs Associates Limited Partnership for the purposes expressed therein.

WITNESS my hand and official seal in the county and state last aforesaid this 12 day of May, 1995.

My Commission Expires:

Elizabeth A. Fortunas
NOTARY PUBLIC

Elizabeth A. Fortunas

Name of Notary Public (SEAL)



ELIZABETH A. FORTUNAS
MY COMMISSION # CC381344 EXPIRES
APRIL 4, 1998
BONDED THROUGH TROY FARM INSURANCE, INC.

STATE OF FLORIDA

COUNTY OF DADE

} SS:

I HEREBY CERTIFY that on this day, before me, an officer duly authorized in the state and county aforesaid to take acknowledgments, personally appeared Cesar Llano, who is personally known to me, as President of Laguna Springs Homeowners Association, Inc., a Florida corporation not for profit, and he acknowledged executing the foregoing instrument on behalf of said corporation for the purposes expressed therein.

WITNESS my hand and official seal in the county and state last aforesaid this 12 day of May, 1995.

My commission expires:

Elizabeth A. Fortunas
NOTARY PUBLIC

Elizabeth A. Fortunas

Name of Notary Public (SEAL)



ELIZABETH A. FORTUNAS
MY COMMISSION # CC381344 EXPIRES
APRIL 4, 1998
BONDED THROUGH TROY FARM INSURANCE, INC.

BK23588FG0817

JOINDER AND CONSENT OF MORTGAGEE

OHIO SAVINGS BANK, an Ohio corporation, the owner and holder of those certain mortgages recorded in Official Records Book 23234, Page 823, and Official Records Book 23444, Page 792, of the Public Records of Broward County, Florida which mortgage encumbers a portion of the real property described in the foregoing instrument does hereby consent to said instrument and acknowledges that the lien of its mortgage on said real property is subordinate to the provisions of said instrument and that said covenants shall survive any foreclosure of the mortgage and shall be binding upon all persons, and their successors in title claiming said real property; provided, however, that at no time before such foreclosure shall the foregoing Joinder (i) obligate the undersigned to perform the covenants contained in said instrument, if any, (ii) impose any liability on the undersigned for any failure of any applicable party to perform such covenants, nor (iii) be deemed a limitation on the operation or effect of the mortgage except as specifically set forth in this Joinder.

IN WITNESS WHEREOF, the undersigned has caused this instrument to be executed by its proper officers, this 9th day of June, 1995.

OHIO SAVINGS BANK, an Ohio corporation

Patricia A. Hault
Witness: PATRICIA A. HAULT
Ruth Michaels
Witness: RUTH MICHAELS

By: Frank J. Beckwith
Name: FRANK J. BECKWITH
Sgt. Vice President

STATE OF OHIO

COUNTY OF CUYAHOGA

)
as:
)

The foregoing acknowledgment was acknowledged before me this 9th day of JUNE, 1995, by FRANK J. BECKWITH, Vice President of OHIO SAVINGS BANK, an Ohio corporation, on behalf of said corporation, he is personally known to me and he did not take an oath.



Ruth Michaels
Notary Public - State of Florida OHIO
Name of Notary: _____

My commission expires:

RUTH MICHAELS
Notary Public, State of Ohio
My Comm. expires 9/28/96

BK23555PG0818

EXHIBIT "A"

LEGAL DESCRIPTION

THIS IS NOT AN
OFFICIAL COPY

BK23588PG0819

**LAND DESCRIPTION
SAMPLE ROAD ESTATES**

Parcels 'A', 'B', 'C' and 'D', COUNTRY CLUB VILLAGE, according to the plat thereof, recorded in Plat Book 110 at Page 23 of the Public Records of Broward County, Florida; LESS therefrom that portion deeded to Broward County, a political subdivision organized and existing under the laws of the State of Florida by Warranty Deed executed by Excel Sample, Ltd., a Florida limited partnership, dated June 29, 1994 (unrecorded) and described as follows:

A portion of Parcels 'A', 'B', and 'C', COUNTRY CLUB VILLAGE, according to the plat thereof as recorded Plat Book 110, Page 23 of the Public Records of Broward County, Florida, being more particularly described as follows:

BEGINNING at the Southeast corner of said Parcel 'A';

THENCE North 89°33'59" West, along the South line of said COUNTRY CLUB VILLAGE, 50.00 feet;

THENCE North 00°26'01" East, 12.00 feet;

THENCE South 89°33'59" East, 317.95 feet;

THENCE South 82°43'54" East, 100.84 feet to an intersection with said South line of said COUNTRY CLUB VILLAGE;

THENCE North 89°33'59" West, along said South line, 368.07 feet to the **POINT OF BEGINNING**.

TOGETHER WITH a portion of Parcel 'E' of said COUNTRY CLUB VILLAGE, described as follows:

COMMENCING at the Southeast corner of said Parcel 'E';

THENCE North 89° 33' 59" West (bearings are based on said plat of COUNTRY CLUB VILLAGE), along the Southerly line of said Parcel 'E', a distance of 70.02 feet to the **POINT OF BEGINNING** at the Southwest corner of the 70.00 foot wide strip of land conveyed to Sunshine Water Control District by the Warranty Deed recorded in Official Record Book 11979 at Page 329 of said Public Records;

THENCE continue North 89° 33' 59" West, along said Southerly line, a distance of 276.78 feet;

THENCE North 82° 43' 25" West, a distance of 100.72 feet to a line parallel with and 12.00 feet Northerly from said Southerly line;

THENCE North 89° 33' 59" West, along said parallel line, a distance of 200.00 feet;

THENCE North 44° 33' 59" West, a distance of 42.43 feet to the Westerly line of said Parcel 'E';

THENCE North 00° 26' 01" East, along said Westerly line, a distance of 196.97 feet to the beginning of a curve concave to the West having a radius of 1137.209 feet;

BR23588FC0820

THENCE Northerly along said curve on said Westerly line, through a central angle of 04° 11' 56", a distance of 83.34 feet to the Northwest corner of said Parcel 'E';

THENCE South 89° 33' 59" East, along the Northerly line of said Parcel 'E', non-tangent to said curve, a distance of 602.30 feet to the Northwest corner of said 70.00 foot wide strip of land described in Official Record Book 11979 at Page 329;

THENCE South 00° 54' 16" East, along the Westerly line of said 70.00 foot wide strip of land, a distance of 322.32 feet to the POINT OF BEGINNING.

TOGETHER WITH a portion of Parcel 'B', THE WINDINGS, according to the plat thereof, recorded in Plat Book 70 at Page 44 of said Public Records, described as follows:

COMMENCING at said Southeast corner of Parcel 'E', COUNTRY CLUB VILLAGE;

THENCE North 00° 54' 16" West (bearings are based on said plat of COUNTRY CLUB VILLAGE), along the East line of said Parcel 'E', a distance of 322.32 feet to the Northeast corner of said Parcel 'E' and the Southeast corner of said Parcel 'B';

THENCE North 89° 33' 59" West, along the South line of said Parcel 'B' on the North line of said Parcel 'E', a distance of 70.02 feet to the POINT OF BEGINNING at the Southwest corner of the 70.00 foot wide strip of land conveyed to Sunshine Drainage District by the Quit-Claim Deed recorded in Official Record Book 9321 at Page 188 of said Public Records;

THENCE continue North 89° 33' 59" West, along said South line of Parcel 'B' on said North line of Parcel 'E', a distance of 602.30 feet to the Southwest corner of said Parcel 'B' and the Northwest corner of said Parcel 'E' on a curve concave to the Southwest having a radius of 1137.209 feet and to said corner a radial line bears North 86° 14' 05" East;

THENCE Northwesterly, along said curve on the Westerly line of said Parcel 'B', through a central angle of 04° 06' 21", a distance of 81.49 feet to the Southwest corner of that certain parcel of land conveyed to THE SCHOOL BOARD OF BROWARD COUNTY, FLORIDA by the Warranty Deed recorded in Official Record Book 15836 at Page 627 of said Public Records;

THENCE South 89° 32' 58" East, along the Southerly line of said parcel of land, non-tangent to said curve, a distance of 608.29 feet to the Southeast corner of said parcel of land on the West line of said 70.00 foot wide strip of land;

THENCE South 00° 54' 16" East, along said West line, a distance of 60.83 feet to the POINT OF BEGINNING.

Said lands lying and being in the City of Coral Springs, Broward County, Florida, containing 25.97 acres (1,131,236 square feet), more or less.

BR 23568760821

EXHIBIT "B"

ARTICLES OF INCORPORATION

THIS IS NOT AN
OFFICIAL COPY

BK23588Pg0822

**RESTATED ARTICLES OF INCORPORATION
OF
LAGUNA SPRINGS HOMEOWNERS ASSOCIATION, INC.**

The undersigned incorporator, for the purpose of forming a corporation not for profit pursuant to the laws of the State of Florida, does hereby adopt the following Articles of Incorporation:

**ARTICLE I
DEFINITIONS**

The words and phrases used in these Articles of Incorporation which are defined in the Declaration of Protective Covenants, Conditions and Restrictions for Laguna Springs (the "Declaration") to which these Articles of Incorporation will be attached as an Exhibit, shall have the same meaning as such words and phrases have in the Declaration, unless the context provides otherwise. The terms defined in the Declaration are incorporated herein by reference.

**ARTICLE II
NAME**

The name of the corporation shall be LAGUNA SPRINGS HOMEOWNERS ASSOCIATION, INC., a Florida corporation not for profit, which is hereinafter referred to as the "Association."

**ARTICLE III
PURPOSES AND POWERS**

The objectives and purposes of the Association are to own, operate, manage, and administer those portions of real property, and to perform those objectives and purposes, as are authorized by the Declaration recorded (or to be recorded) in the Public Records of Broward County, Florida, and amendments filed in accordance therewith and as set forth in these Articles of Incorporation and the Bylaws of the Association.

The Association is not organized for profit and no part of the net earnings, if any, shall inure to the benefit of any Laguna Springs Member or other Person.

The Association shall have the power to contract for the management of the Association and to delegate to the party with whom such contract has been entered into the powers and duties of the Association, except those which require specific approval of the Board of Directors or Laguna Springs Members.

The Association shall have all of the common law and statutory powers of a corporation not for profit which are not in conflict with the terms of these Articles, the Bylaws or the Declaration. The Association shall also have all of the powers necessary to implement the purposes of the Association and to provide for the general health and welfare of its membership.

The Association is NOT a condominium association under Chapter 718, Florida Statutes.

**ARTICLE IV
MEMBERS AND VOTING RIGHTS**

Section 1. Membership. Every Person who is a record Owner of a fee interest in any Lot which is or is at any time made subject to the Declaration shall be a Laguna Springs Member of the

FILED
JUN 15 PM 12:06
SECRETARY OF STATE
TALLAHASSEE, FLORIDA

BK23588PG0823

Association, provided that any such Person who holds such interest merely as a security for the performance of an obligation shall not be a Member. Membership in the Association and transfer thereof shall be upon such terms and conditions as is provided for in the Declaration, Bylaws or these Articles.

Section 2. Classes of Membership. The Association shall have two (2) classes of voting Laguna Springs Members:

(a) **Class A.** The Class A Members shall consist of all Owners of Lots subject to the Declaration, except the Class B Member.

(b) **Class B.** The Class B Member is the Declarant.

Section 3. Votes per Lot. Class A Members shall be entitled to one membership interest and one vote for each Lot owned; provided, however, when more than one Person holds title to a Lot, all such Persons shall be Laguna Springs Members, and the vote for such Lot shall be exercised as they among themselves determine, but in no event shall more than one vote be cast with respect to any such Lot. The Class B Member shall be entitled to five times the total number of votes held by all Class A Members.

Section 4. Conversion of Class B Membership Interests. Class B membership shall cease and be deemed converted to Class A memberships upon the happening of one of the following, whichever first occurs (termination of the "Class B Control Period"):

- (a) the earlier of (i) immediately after 75 percent of all the Lots indicated on the Site Plan, as same may be amended from time to time, have been conveyed by Declarant to Lot Owners other than Declarant or (ii) March 31, 2005, or
- (b) At such earlier date as Declarant shall determine in its sole discretion.

Notwithstanding anything provided herein, the Class B membership shall exist until termination of the Class B Control Period even though Declarant may not own any Lots. By way of example only and not by way of limitation, Declarant transfers or conveys its interest or title in and to any lots which it may own and, contemporaneously thereto, assigns all of Declarant's rights to another person and/or entity.

Section 5. Multiple Ownership.

(a) If there is more than one Laguna Springs Member with respect to a Lot as a result of the fee interest in such Lot being held by more than one Person, such Laguna Springs Members collectively shall be entitled to only one vote. The vote of the Owners of a Lot owned by more than one Person shall be cast by the person ("Voting Member") named in a certificate signed by all of the Owners of the Lot, or, if appropriate, by properly designated officers, partners or principals of the respective legal entity, and filed with the Secretary of the Association, and such certificate shall be valid until revoked by a subsequent such certificate. If such certificate is not filed with the Secretary of the Association, the vote of such Lot shall not be considered.

(b) Notwithstanding the provisions of Section 5(a) above, whenever any Lot is owned by a husband and wife, they may, but shall not be required to, designate a Voting Member. If a proxy or certificate designating a Voting Member is not filed by the husband and wife, the following provisions shall govern their right to vote:

(1) When both husband and wife are present at a meeting, each shall be regarded as the agent and proxy of the other for purposes of casting the vote for each Lot owned

by them. If they are unable to concur in their decision upon any subject requiring a vote, they shall lose their right to vote on that subject at that meeting.

(2) When only one spouse is present at a meeting, the spouse present may cast the Lot vote without establishing the concurrence of the other spouse, absent any prior written notice to the contrary to the Association by the other spouse. In the event of prior written notice to the contrary to the Association by the other spouse, the vote of said Laguna Springs Member shall not be considered.

(c) When neither spouse is present, the person designated in a proxy or certificate signed by either spouse may cast the vote, absent any prior written notice to the contrary to the Association by the other spouse or the designation of a different Voting Member by the other spouse. In the event of prior written notice to the contrary to the Association or the designation of a different Voting Member by the other spouse, the vote of said Laguna Springs Member shall not be considered.

Section 6. Meetings of Laguna Springs Members. The Bylaws of the Association shall provide for an annual meeting of Laguna Springs Members, make provision for regular and special meetings of Laguna Springs Members other than the annual meeting and set the quorum requirements for meetings of the Laguna Springs Members. Business of any nature whatsoever may be conducted at any special or annual meeting including, but not limited to, the election of directors.

Section 7. No Transfer or Hypothecation. No Laguna Springs Member may assign, hypothecate or transfer in any manner his membership in the Association except as an appurtenance to his Lot.

Section 8. Loss of Membership. Any Laguna Springs Member who conveys or loses title to a Lot by sale, gift, judicial decree or otherwise shall, immediately upon such conveyance or loss of title, no longer be a Laguna Springs Member with respect to such Lot and shall lose all rights and privileges of a Laguna Springs Member resulting from ownership of such Lot.

ARTICLE V CORPORATE EXISTENCE

The Association shall have perpetual existence.

ARTICLE VI BOARD OF DIRECTORS

Section 1. Management by Directors. The property, business and affairs of the Association shall be managed by a Board of Directors, which shall consist of not less than three persons and no more than seven persons. The number of Directors if in excess of three persons shall be determined by the membership. A majority of the Directors in office shall constitute a quorum for the transaction of business. The Bylaws shall provide for meetings of Directors.

Section 2. Board of Directors. The names and addresses of the Board of Directors of the Association, who shall hold office until the first annual meeting of Laguna Springs Members (which first annual meeting of the Laguna Springs Members shall not occur until 1995) and thereafter until qualified successors are duly elected and have taken office, shall be as follows:

Name	Address
Cesar Llano	6262 Bird Road, Suite 31 Miami, Florida 33155
Yanik Labrador	6262 Bird Road, Suite 31 Miami, Florida 33155
Dirk Neumann	6262 Bird Road, Suite 31 Miami, Florida 33155

Section 3. Election of Laguna Springs Members of Board of Directors. Except for the the above referenced Board of Directors, Directors shall be elected by the Laguna Springs Members of the Association at the annual meeting of the membership as provided in the Bylaws of the Association (or at a special meeting called as required in the Bylaws), and the Bylaws may provide for the method of voting in the election and for removal from office of Directors. All Directors and officers (other than the above referenced Directors who may be re-elected from time to time) shall be Laguna Springs Members or shall be authorized representatives, officers or employees of Declarant. The election of Directors shall be by voting as provided in accordance with the Bylaws. All persons nominated for membership by Declarant, or its Voting Members to the Board of Directors, shall be deemed to be an authorized representative, officer or employee of Declarant. During the Class B Control Period, no Director need be a Laguna Springs Member.

Section 4. Duration of Office. Persons elected to the Board of Directors shall hold office until the next succeeding annual meeting of Laguna Springs Members (or special meeting where the election of Directors is the subject of said meeting) and thereafter until qualified successors are duly elected and have taken office.

Section 5. Vacancies. If a Director elected by the general membership shall for any reason cease to be a Director, the remaining Directors so elected may elect a successor to fill the vacancy for the balance of the unexpired term.

Section 6. Compensation. Directors and officers, as such, shall receive no compensation for their services.

Section 7. Release of Certain Directors and Officers. Upon the resignation of a Director who was on the above referenced Board of Directors, or a Director elected during such period of time that Declarant holds a majority of the votes of the Association, or upon the resignation of an Officer who was one of the original Officers as designated in these Articles, or an officer of the Association elected during such period of time that Declarant holds a majority of the votes of the Association, such resignation shall operate to and shall remise, release, acquit, satisfy and forever discharge such officer or Director of and from any and all manner of action and actions, cause and causes of action, suits, debts, dues, sums of money, accounts, reckonings, bonds, bills, specialties, covenants, contracts, controversies, agreements, promises, variances, trespasses, damages, judgments, and executions which the Association or Laguna Springs Members had, now have or hereafter have or which any personal representative, successor, heir or assign of the Association or Laguna Springs Members hereafter can, shall or may have against said Officer or Director for, upon or by reason of any matter, cause or thing whatsoever from the beginning of the world to the day of such resignation, except for such Director's or officer's willful misconduct or gross negligence.

BR23588PG0826

ARTICLE VII OFFICERS

Section 1. Officers. The Association shall have a President, a Vice President, a Secretary and a Treasurer, and such other officers as the Board of Directors may from time to time elect. One person may not hold more than one office, except for the offices of Secretary and Treasurer and Assistant Secretary and Assistant Treasurer. During the Class B Control Period no officer need be a Laguna Springs Member. After the Class B Control Period, any officer that is not a Laguna Springs Member shall remain in office until a replacement officer is elected. Notwithstanding the foregoing, the officers shall serve at the pleasure of the Board of Directors and may be replaced at any time and for any or no reason at any meeting of the Board of Directors (whether annual or special.) In order to effect any such replacement of officers, no resignation from such officer shall be necessary.

Section 2. Election and Appointment of Officers. The officers of the Association, in accordance with any applicable provision of the Bylaws, shall be elected by the Board of Directors for terms of one year and thereafter until qualified successors are duly elected and have taken office. The Bylaws may provide for the method of voting in the election, for the removal from office of officers, for filling vacancies and for the duties of the officers. The President and Vice President shall be Directors; other officers may or may not be Directors of the Association. If the office of President shall become vacant for any reason, or if the President shall be unable or unavailable to act, any Vice President shall automatically succeed to the office or perform its duties and exercise its powers. If any office other than that of the President shall become vacant for any reason, the Board of Directors may appoint an individual to fill such vacancy until the next election of Directors.

Section 3. First Officers. The names and addresses of the first officers of the Association, who shall hold office until their successors are duly elected and have taken office, shall be as follows:

<u>Name:</u>	<u>Address:</u>	<u>Office:</u>
Cesar Llano	6262 Bird Road, Suite 3I Miami, Florida 33155	President
Dirk Neumann	6262 Bird Road, Suite 3I Miami, Florida 33155	Vice-President
Yanik Labrador	6262 Bird Road, Suite 3I Miami, Florida 33155	Secretary/ Treasurer
Ignacio G. Zulueta	6262 Bird Road, Suite 3I Miami, Florida 33155	Assistant Secretary/ Assistant Treasurer

ARTICLE VIII Bylaws

The Board of Directors shall adopt Bylaws consistent with these Articles of Incorporation. Such Bylaws may be altered, amended or repealed by the membership in the manner set forth in the Bylaws.

BK23588FG0827

ARTICLE IX **AMENDMENTS**

Section 1. Manner of Amendment. Amendments to these Articles of Incorporation shall be proposed and approved by the Board of Directors and thereafter submitted for approval by at least two thirds (2/3) of the Lot Owners at a meeting of the membership of the Association, provided that no amendment shall be effective which would affect the rights of the Class B Member without the approval of the Class B Member, and no amendment shall be effective which will adversely affect the rights of any Institutional Mortgagee without the prior written consent of such Institutional Mortgagee. No amendment shall be made to these Articles of Incorporation which shall in any manner reduce, amend, affect or modify the terms, conditions, provisions, rights and obligations set forth in the Declaration. Any amendment to these Articles shall be filed with the Secretary of State of the State of Florida, and a certified copy of such amendment from the Secretary of State shall be recorded in the Public Records of the County.

Section 2. Conflict. In case of any conflict between these Articles of Incorporation and the Bylaws, these Articles shall control; and in case of any conflict between these Articles of Incorporation and the Declaration, the Declaration shall control.

Section 3. HUD/VA. For so long as there is a Class B membership, amendment to these Articles, mergers, dissolution, consolidations and mortgaging of the common areas shall require the approval of HUD and/or HUD/VA. Annexation of additional properties shall be governed by the Declaration.

ARTICLE X **INCORPORATOR**

The name and address of the incorporator to these Articles of Incorporation is:

<u>Name</u>	<u>Address</u>
Ignacio G. Zulueta	Ignacio G. Zulueta, P.A. 6262 Bird Road Suite 3i Miami, Florida 33155

ARTICLE XI **INDEMNIFICATION**

Section 1. Indemnity. The Association shall indemnify any Person who was or is a party or is threatened to be made a party to any threatened, pending or contemplated action, or suit or proceeding, whether civil, criminal, administrative or investigative, by reason of the fact that he is or was a Director, employee, incorporator, officer or agent of the Association, against expenses (including attorneys' fees and appellate attorneys' fees), judgments, fines and amounts paid in settlement actually and reasonably incurred by him in connection with such action, suit or proceeding if he acted in good faith and in a manner he reasonably believed to be in or not opposed to the best interest of the Association, and, with respect to any criminal action or proceeding, had no reasonable cause to believe his conduct was unlawful, except that no indemnification shall be made in respect of any claim, issue or matter as to which such person shall have been adjudged to be liable for gross negligence or misfeasance or malfeasance in the performance of his duty to the Association, unless and only to the extent that the court in which such action or suit was brought shall determine upon application that despite the adjudication of liability, but in view of all of the

circumstances of the case, such Person is fairly and reasonably entitled to indemnity for such expenses which such court shall deem proper. The termination of any action, suit or proceeding by judgment, order, settlement, conviction or upon a plea of nolo contendere, or its equivalent, shall not of itself, create a presumption that the Person did not act in good faith and in a manner which he reasonably believed to be in or not opposed to the best interests of the Association, and, with respect to any criminal action or proceeding, had reasonable cause to believe that his conduct was unlawful.

Section 2. Expenses. To the extent that a Director, officer, incorporator, employee or agent of the Association has been successful on the merits or otherwise in defense of any action, suit or proceeding referred to in Section 1 above or in defense of any claim, issue or matter therein, he shall be indemnified against expenses (including attorneys' fees, appellate attorneys' fees and court costs) reasonably incurred by him in connection therewith.

Section 3. Approval. Any indemnification under Section 1 above (unless ordered by a court) shall be made by the Association only as authorized in the specific case upon a determination that indemnification of the Director, officer, incorporator, employee or agent is proper under the circumstances because he has met the applicable standard of conduct set forth in Section 1 above. Such determination shall be made (a) by the Board of Directors by a majority vote of a quorum consisting of Directors who were not parties to such action, suit or proceeding, or (b) if such quorum is not obtainable, or, even if obtainable, if a quorum of disinterested Directors so directs, by independent legal counsel in a written opinion, or by a majority of the Laguna Springs Members.

Section 4. Advances. Expenses incurred in defending a civil or criminal action, suit or proceeding may be paid by the Association in advance of the final disposition of such action, suit or proceeding as authorized by the Board of Directors in the specific case upon receipt of an undertaking by or on behalf of the Director, officer, incorporator, employee or agent to repay such amount, unless it shall ultimately be determined that he is entitled to be indemnified by the Association as authorized in this Article.

Section 5. Miscellaneous. The indemnification provided by this Article shall not be deemed exclusive of any other rights to which those seeking indemnification may be entitled under any bylaw, agreement, vote of Laguna Springs Members or otherwise, both as to action in his official capacity while holding such office or otherwise, and shall continue as to a person who has ceased to be a Director, officer, incorporator, employee or agent and shall inure to the benefit of the heirs, executors and administrators of such person.

Section 6. Insurance. The Association shall have the power to purchase and maintain insurance on behalf of any person who is or was a Director, officer, employee or agent of the Association, or is or was serving at the request of the Association as a director, officer, employee or agent of another corporation, partnership, joint venture, trust or other enterprise, against any liability asserted against him and incurred by him in any such capacity, or arising out of his status as such, whether or not the Association would have the power to indemnify him against such liability under the provisions of this Article.

**ARTICLE XII
REGISTERED OFFICE ADDRESS
AND NAME OF REGISTERED AGENT**

The registered office of this corporation shall be at 6262 Bird Road, Suite 3i, Miami, Florida 33131, with the privilege of having its office and branch offices at other places within or without the State of Florida. The registered agent shall be IGNACIO G. ZULUETA, whose

BK23588PG0829

address, for purposes of receiving service of process, is c/o Ignacio G. Zulueta, P.A., 6262 Bird Road, Suite 31, Miami, Florida 33155.

ARTICLE XIII DISSOLUTION

The Association may be dissolved, consistent with the applicable provisions of Florida Statutes, upon petition having the assent given in writing and signed by not less than three-fourths of each class of Laguna Springs Members. Upon dissolution of the Association, other than incident to a merger or consolidation, the assets of the Association shall be dedicated to a public body or conveyed to a non-profit organization with similar purposes. Article IX herein also governs issues concerning mergers, consolidations and dissolution.

ARTICLE XIV NO STOCK OR DIVIDENDS

There shall be no dividends to any of the Laguna Springs Members. This Association shall not issue shares of stock of any kind or nature whatsoever.

Laguna Springs Homeowners Association, Inc., a
Florida not-for-profit corporation, ~~aka~~ Country
Club Estates Homeowners Association, Inc.

By: Cesar Llano
Cesar Llano, President

Attest

By: Ignacio G. Zulueta, Assistant Secretary



BK23588PG0830

EXHIBIT "C"

BYLAWS

THIS IS NOT AN
OFFICIAL COPY

BK23598PG0831

**BYLAWS
OF
LAGUNA SPRINGS HOMEOWNERS ASSOCIATION, INC.**

**ARTICLE I
IDENTIFICATION AND DEFINITIONS**

Section 1. These are the Bylaws of LAGUNA SPRINGS HOMEOWNERS ASSOCIATION, INC. (the "Association"), as duly adopted by its Board of Directors. The Association is a corporation not for profit, organized pursuant to Chapter 617, Florida Statutes.

Section 2. The words and phrases used in these Bylaws which are defined in the Declaration of Protective Covenants, Conditions and Restrictions for Laguna Springs (the "Declaration") shall have the same meanings as such words and phrases have in the Declaration, unless the context provides otherwise. The terms defined in the Declaration are incorporated herein by reference.

**ARTICLE II
LOCATION**

The principal office of the Association shall be, for the present, 6262 Bird Road, Suite 31, Miami, Florida 33155, and, thereafter, may be located at such other place as may be designated by the Board of Directors.

**ARTICLE III
MEMBERSHIP**

Section 1. Membership of the Association is as set forth in Article IV of the Articles of Incorporation of the Association and in the Declaration.

Section 2. All present and future Laguna Springs Members shall be subject to the Declaration, the Articles of Incorporation, and these Bylaws, and to the Rules adopted by the Association to govern the conduct of its Laguna Springs Members.

**ARTICLE IV
USE OF FACILITIES**

The Common Property shall be limited to the use of the Laguna Springs Members, their families and their guests, subject to the terms and provisions of the Declaration. If a Laguna Springs Member shall lease or permit another to occupy his Dwelling Unit or Lot, the lessee or occupant shall, at the option of the Laguna Springs Member, be permitted to enjoy the use of the Common Property in lieu of and subject to the same restrictions and limitations as said Laguna Springs Member. Any Laguna Springs Member, lessee or occupant entitled to the use of the Common Property, if any, may extend such privileges to members of his family residing in his household, subject to the terms and provisions of the Declaration.

ARTICLE V BOARD OF DIRECTORS

Section 1. Number and Term. The number of Directors which shall constitute the whole Board shall not be less than three but shall be not more than seven. The number of Directors, if in excess of three persons, shall be determined by the Laguna Springs Membership. An initial Board consisting of three Directors shall be designated by Declarant to serve until the first annual meeting of the Association. At the first annual meeting and at all subsequent annual meetings, the Members shall vote for and elect such number of Directors as is designated by the Board to serve for one year terms and until their successors have been duly elected and qualified.

Section 2. No Cumulative Voting. In any election of Directors, cumulative voting is prohibited, and Directors shall be elected by plurality voting.

Section 3. Vacancy and Replacement. If the office of any Director becomes vacant by reasons of death, resignation, retirement, disqualification, removal from office or otherwise, a majority of the remaining Directors, though less than quorum, at a special meeting of Directors duly called for this purpose, shall choose a successor who shall hold office for the unexpired term in respect of which such vacancy occurred and until his successor is duly elected and qualified. If a Director on the initial Board resigns, Declarant shall have the right to appoint another Director in his place.

Section 4. Removal. Directors may be removed for cause by an affirmative vote of two-thirds of the total vote present at a duly convened meeting of the Laguna Springs Members; provided, any Director elected, appointed or designated by the Class B Member may be removed only by the Class B Member. No Director shall continue to serve on the Board if, during his term of office, he shall cease to be qualified to be a Director.

Section 5. Powers.

(a) The property and business of the Association shall be managed by its Board of Directors which may exercise all such powers of the Association and do all such lawful acts and things as are not by Statute, the Declaration, Articles of Incorporation or by these Bylaws, directed or required to be exercised or done by the Laguna Springs Members personally. These powers shall specifically include, but not be limited to, the following items:

(1) To determine and levy Assessments to cover the cost of operating, repairing, insuring (as applicable), and maintaining the Common Property and portions of Lots, as provided in the Declaration, or for any other purpose required to carry out the intent of the Declaration. The Board of Directors may increase or decrease the Assessments or vote Special Assessments or Special Lot Assessments, if required, to meet any additional expenses or as provided in the Declaration, provided, however, as long as Declarant is the Owner of a Lot, no Special Assessments shall be levied without the prior written approval of Declarant, and no Special Assessments for capital improvements shall be levied without the prior written approval of Declarant, so long as it owns any portion of the Property.

(2) To collect, use and expend the Assessments to maintain, care for and preserve Common Property and portions of Lots, as provided in the Declaration, or otherwise carry out the intent of the Declaration.

(3) To make repairs, restore or alter the Common Property after damage or destruction by fire or other casualty or as a result of condemnation or eminent domain proceedings.

(4) To open bank accounts and borrow money on behalf of the Association and to designate the signatories to bank accounts.

(5) To collect delinquent Assessments by suit or otherwise, to abate nuisances and to enjoin or seek damages from Laguna Springs Members for violations of the Declaration or Rules adopted by the Association.

(6) To make reasonable Rules with respect to the Common Property, Lots and Dwelling Units, and to amend the same from time to time. Such Rules and amendments thereto shall be binding upon the Laguna Springs Members when the Board has approved them in writing and given notice of such Rules and all amendments to each Laguna Springs Member. Such Rules may, without limiting the foregoing, include reasonable limitations on the use of the Common Property.

(7) To employ workers, contractors and supervisory personnel, and to purchase supplies, to enter into contracts to provide maintenance and other services as required or permitted by the Declaration, and generally to have the powers of Directors in connection with the matters hereinabove set forth.

(8) To bring and defend actions by or against one or more Laguna Springs Members as to matters relating to the Association, and to assess the Laguna Springs Members for the cost of such litigation, all of the foregoing being subject to the provisions of the Declaration.

(9) To hire a management firm to perform and exercise the powers of the Board of Directors in the management of the Property.

(10) To establish committees, appoint members thereto, define the power and operating procedures thereof and terminate committees, so as to carry out the general intent of the Declaration.

(11) To accept and grant easements pertaining to any portion of the Property.

(12) To do all things necessary to carry out the obligations imposed on the Association under the Declaration, the Articles of Incorporation and these Bylaws.

(b) The Board of Directors may, by resolution or resolutions passed by a majority of the whole Board, designate one or more committees, each of such committees to consist of at least three Laguna Springs Members (at least one of whom shall be a Director) which, to the extent provided in said resolution or resolutions, shall have and may exercise the powers of the Board of Directors in the management of the business and affairs of the Association and may have power to sign all papers which may be required, provided the said resolution or resolutions shall specifically so provide. Such committee or committees shall have such name or names as may be determined from time to time by resolution adopted by the Board of Directors. Committees established by resolution of the Board of Directors shall keep regular minutes of their proceedings and shall report the same to the Board, as required.

(c) Notwithstanding anything to the contrary contained in these Bylaws, so long as Declarant or its successors or assigns, shall be a Laguna Springs Member of the Association, the Board may not, without the Declarant's prior written consent, (i) make any addition, alteration or improvement to the Common Property, or (ii) assess any charges for the creation of, addition to or replacement of all or part of a reserve, contingency or surplus fund, if any, or (iii) hire any employee when it results in a greater number of employees employed by the Association in its prior fiscal year, or (iv) enter into any service or maintenance contract for work

not being performed by the Association in its prior fiscal year, or (v) borrow money on behalf of the Association except from Declarant, or (vi) reduce the services performed by the Association in its prior fiscal year, or (vii) levy Special Assessments for capital improvements or otherwise specially assess the Membership for any reason whatsoever.

Section 6. Compensation. Directors and officers, as such, shall receive no compensation for their services. This provision shall not preclude the Board from hiring a Director or officer as an employee of the Association, or preclude the contracting with a Director, officer or party affiliated with an officer or Director, for all of the management or performance of contracting services for all or any part of the Property.

Section 7. Meetings.

(a) The first meeting of each Board newly elected by the Laguna Springs Members shall be held within ten days of the meeting at which they were elected, provided a quorum shall then be present, or as soon thereafter as may be practicable.

(b) Regular meetings of the Board may be held at such times and places in Broward County as may be determined from time to time by a majority of Directors. Special meetings of the Board may be called at the discretion of the President or Vice President. Special meetings must be called by the Secretary at the written request of at least one-third of the Directors and shall be held in Broward County at such time and place as determined by the Directors requesting such meeting or in such other place as all Directors shall agree upon.

(c) Notice of the time and place of regular and special meetings of the Board, or adjournments thereof, shall be given to each Director personally or by mail, telephone or telegraph at least three days prior to the day named for such meeting unless such notice is waived before, during, or after such meeting. Any Director may waive notice of the meeting in writing, before, during, or after a meeting and such waiver shall be deemed equivalent to the receipt of notice by such Director.

(d) A quorum of the Board shall consist of the number of Directors entitled to cast a majority of the votes of the entire Board. A Director may join in the action of a meeting of the Board by signing the minutes thereof, and such signing shall constitute the presence of such Director for the purpose of determining a quorum. Matters approved by a majority of the Directors present at a meeting at which a quorum is present shall constitute the official acts of the Board, except as may be otherwise specifically provided by law, by the Articles, or elsewhere herein. If at any meetings of the Board there shall be less than a quorum present, the majority of those present may adjourn the meeting from time to time until a quorum is present. At any meeting that takes place on account of a previously adjourned meeting, any business which might have been transacted at the meeting as originally called may be transacted. In the case of the adjournment of a meeting, no further notice of the adjourned meeting need be given unless otherwise determined by the Board.

(e) The presiding officer at all Board meetings shall be the President. In the absence of the President, the Directors shall designate a Vice President to preside.

(f) Minutes of all meetings of the Board and members shall be kept in a businesslike manner and be available for inspection by Laguna Springs Members and Directors at all reasonable times. The Association will retain said minutes for a minimum of seven (7) years.

(g) The Board shall have the power to appoint an Executive Committee(s) of the Board consisting of not less than two Directors. An Executive Committee(s) shall have and

exercise such powers of the Board as may be delegated to such Executive Committee(s) by the Board.

(h) Meetings of the Board shall be open to all Laguna Springs Members on such terms as the Board may determine. The Board may also meet in executive session. If a Laguna Springs Member not serving as a Director, or not otherwise invited by the Directors to participate in a meeting, attempts to participate rather than observe at such meetings, or conducts himself in a manner detrimental to the conduct of such meeting, then upon a majority vote by the Board of Directors, the Board may expel said Laguna Springs Member from the meeting by any reasonable means which may be necessary to accomplish such expulsion. Also, the Board shall have the right to exclude from any meeting of the Board any person who is not able to provide sufficient evidence that he is a Laguna Springs Member or that he was specifically invited by the Directors to participate in such meeting.

(i) Any action required or permitted to be taken at a meeting of the Directors may be taken without a meeting if a consent in writing, specifically setting forth the action to be taken, shall be signed by all the Directors entitled to vote with respect to the subject matter thereof. Such consent shall have the same force and effect as a unanimous vote of Directors.

(j) Notice of the meeting of the Board shall be posted in a conspicuous place on the Association property at least 48 hours in advance except in the event of an emergency. If a special assessment is to be considered at said meeting, then a statement that such special assessment as well as a statement as to the nature of such special assessment shall be included in the notice.

Section 8. Fiduciary duty. The members of the Board shall have a fiduciary obligation towards the Laguna Springs Members.

ARTICLE VI OFFICERS

Section 1. Elective Officers. The officers of the Association shall be chosen by the Board of Directors and shall be a President, a Vice President, a Secretary and a Treasurer. The Board of Directors may also choose one or more Assistant Secretaries and Assistant Treasurers and such other officers as in their judgment may be necessary. All officers must be either Laguna Springs Members or authorized representatives, officers or employees of the Declarant or corporate Laguna Springs Members; provided, however, that during the Class B Control Period, no officers need be Laguna Springs Members. Two or more offices may not be held by the same person, except for Secretary and Treasurer. The President and Vice President shall be elected from the members of the Board of Directors.

Section 2. Election. The Board, at its first meeting after each annual meeting of the Laguna Springs Members, shall elect a President, a Vice President, a Secretary and a Treasurer.

Section 3. Appointive Officers. The Board may appoint such other officers and agents as it shall deem necessary who shall hold their offices for such terms and shall exercise such powers and perform such duties as shall be determined from time to time by the Board.

Section 4. Term. The officers shall hold office for a period of one year or until their successors are chosen and qualify in their stead. Any officer elected or appointed by the Board of Directors may be removed with or without cause, at any time, by the affirmative vote of a majority of the whole Board. If the office of any officer becomes vacant for any reason, the vacancy may be filled by the Board at any regular or special Board meeting.

Section 5. The President. The President shall be the chief executive officer of the Association. He shall preside at all meetings of the Laguna Springs Members and the Board, shall be an ex-officio member of all standing committees, shall have general and active management of the business of the Association, shall see that all orders and resolutions of the Board are carried into effect and shall have such other powers and duties as are usually vested in the office of President of a corporation organized not for profit under Chapter 617, Florida Statutes, as amended.

Section 6. The Vice President. The Vice President shall take the place of the President and perform his duties whenever the President shall be absent or unable to act and shall have such other powers and duties as are usually vested in the office of Vice President of a corporation organized not for profit under Chapter 617, Florida Statutes, as amended. The Board shall have the authority to elect more than one Vice President, and if there be more than one, then they shall be designated as "First", "Second", etc., and shall exercise the powers and perform the duties of the President in such order.

Section 7. The Secretary. The Secretary and/or Assistant Secretary shall attend all sessions of the Board and all meetings of the Laguna Springs Members and record all votes and the minutes of all proceedings in a book to be kept for that purpose and shall perform like duties for the standing committees when required. He shall give or cause to be given, notice of all meetings of Laguna Springs Members and special meetings of the Board and shall perform such other duties as may be prescribed by the Board of Directors or by the President, under whose supervision he shall be.

Section 8. The Treasurer. The Treasurer shall have the custody of the Association funds and securities and shall keep full and accurate chronological accounts of receipts and disbursements in books belonging to the Association, including the vouchers for such disbursements, and shall deposit all monies and other valuable effects in the name and to the credit of the Association in such depositories as may be designated by the Board. The duties may also be exercised by a managing agent or firm if any, appointed by the Board.

The Treasurer shall disburse the funds of the Association as he may be ordered by the Board, making proper vouchers for such disbursements, and shall render to the President and Directors at the regular meeting of the Board or whenever they may require it, an account of all his transactions as Treasurer and of the financial condition of the Association.

The Treasurer shall keep detailed financial records and books of account of the Association, including a separate ledger for each Laguna Springs Member which, among other things, shall contain the amount of each Assessment, the date when due, the amount paid thereon and the balance remaining unpaid.

Section 9. Agreements, Etc. All agreements and other instruments shall be executed by the President or such other person as may be designated by the Board.

Section 10. Fiduciary duty. The officers of the Association shall have a fiduciary obligation towards the Laguna Springs Members.

BK23583PG0837

ARTICLE VII NOTICES

Section 1. Definitions. Whenever, under the provisions of the Declaration or of these Bylaws, notice is required to be given to the Board of Directors or to any Director or Laguna Springs Member, it shall not be construed to mean personal notice but such notice may be given in writing, by mail, by depositing the same in a post office or letter box in a postpaid sealed wrapper, addressed to the Board of Directors, such Director or Laguna Springs Member at such address as appears on the books of the Association, unless otherwise specifically provided for in the Declaration or these Bylaws.

Section 2. Service of Notice - Waiver. Whenever any notice is required to be given under the provisions of the Declaration or of these Bylaws, a waiver thereof, in writing, signed by the person or persons entitled to such notice, whether before or after the time stated therein, shall be deemed the equivalent thereof.

ARTICLE VIII MEETINGS OF LAGUNA SPRINGS MEMBERS, QUORUMS, PROXIES AND WAIVERS

Section 1. Annual Meetings. The Laguna Springs Members shall meet annually (the "Annual Members' Meeting"). The Annual Members' Meeting shall be held at the office of the Association or at such other place in Broward County as the Board may determine and designate in the notice of such meeting at such time as it determines, between October 1 and December 15, of each fiscal year, commencing with the year 1994. No Annual Members' Meeting shall be held in 1992 and 1993. The purpose of the Annual Members' Meeting shall be to hear reports of the officers, elect members of the Board (when that shall be appropriate as determined by the provisions of the Articles) and transact any other business authorized to be transacted at such Annual Members' Meeting.

Section 2. Special Meetings. Special Meetings of the Laguna Springs Members (meetings other than the Annual Members' Meeting) shall be held at any place within Broward County whenever called by the President or Vice President or by a majority of the Board. A special meeting must be called by such President or Vice President upon receipt of a written request from Laguna Springs Members having the right to vote at least one-third of the total number of votes entitled to be cast by Laguna Springs Members at any such special meeting.

Section 3. Annual Meeting. Except as otherwise provided in the Articles, a written notice of all Laguna Springs Members' meetings, whether the Annual Members' Meeting or special meetings (collectively "Meeting"), shall be given to each Laguna Springs Member entitled to vote at his last known address as it appears on the books of the Association and shall be mailed to the said address not less than 14 days nor more than 45 days prior to the date of the Meeting. Proof of such mailing shall be given by the affidavit of the person giving the notice. Any notice given hereunder shall state the time and place of the Meeting and the purposes for which the Meeting is called. All notices shall be signed by an officer of the Association or reflect a facsimile of such a signature. Notwithstanding any provisions hereof to the contrary, notice of any Meeting may be waived before, during or after such Meeting by a Laguna Springs Member or by the person entitled to vote for such Laguna Springs Member by signing a document setting forth the waiver of such notice.

Section 4. Written Response. The Laguna Springs Members may, at the discretion of the Board, act by written response in lieu of a meeting, provided written notice of the matter or matters to be agreed upon is given to the Laguna Springs Members, or duly waived in accordance with the

provisions of these Bylaws. Unless some greater number is required under the Declaration, the Articles or these Bylaws and except as to the election of Directors, which shall be accomplished by plurality vote, the decision of a majority of the votes cast by Laguna Springs Members as to the matter or matters to be agreed or voted upon shall be binding on the Laguna Springs Members, provided a quorum is either present at such Meeting or submits a response if action is taken by written response in lieu of a Meeting, as the case may be. The notice with respect to actions to be taken by written response in lieu of a Meeting shall set forth the time period during which the written responses must be received by the Association.

Section 5. Quorum.

(a) A quorum of the Laguna Springs Members shall consist of Laguna Springs Members entitled to cast 33 percent of the total number of votes of the Laguna Springs Members.

(b) Any Laguna Springs Member may join in the action of any Meeting by signing and concurring in the minutes thereof, and such a signing shall constitute the presence of such Laguna Springs Member for the purpose of determining a quorum. When a quorum is present at any Meeting and a question which raises the jurisdiction of such Meeting is presented, the holders of a majority of the voting rights present in person or represented by written proxy shall be required to decide the question. However, if the question is one upon which a vote other than the majority vote of a quorum is required by express provision of the Declaration, the Articles or these Bylaws, then such express provision shall govern and control the required vote on the decision of such question.

Section 6. Ballots. At any Annual Members' Meeting when elections of Directors are to occur, written ballots are to be supplied to Laguna Springs Members for such purposes. Furthermore, at any Annual Members' Meeting at which Directors are to be elected, the Board may appoint an "Election Committee" to supervise the election, prepare ballots, count and verify ballots and proxies, disqualify votes if such disqualification is justified under the circumstances and to certify the results of the election to the Board. The Election Committee shall be able to determine questions within its jurisdiction by plurality vote of all its members, but matters resulting in deadlock votes of the Election Committee shall be referred to the entire Board for resolution.

Section 7. Adjournment. If a quorum is not in attendance at a Meeting, the Laguna Springs Members who are present, either in person or by proxy, may adjourn the Meeting from time to time until a quorum is present with no further notice of such adjourned Meeting being required unless otherwise determined by the Board.

Section 8. Minutes. Minutes of all Meetings shall be kept in a businesslike manner and be available for inspection by the Laguna Springs Members and Directors at all reasonable times.

Section 9. Proxy. Voting rights of Laguna Springs Members shall be as stated in the Articles with respect to the election of all Boards other than the first Board of Directors named in the Articles. Such votes may be cast in person or by proxy. "Proxy" is defined to mean an instrument containing the appointment of a person who is substituted in the place and stead of the person or entity entitled to vote. Proxies shall be in writing signed by the person or entity giving the same and shall be valid only for the particular Meeting designated therein and, if so stated in the Proxy, any adjournments thereof. A Proxy must be filed with the Secretary of the Association before the appointed time of the Meeting in order to be effective. Any Proxy may be revoked prior to the time a vote is cast according to such Proxy. Any Proxy shall be effective only for the specific meeting for which originally given and any lawfully adjourned meetings thereof. A Proxy is not valid for a period longer than 90 days after the date of the first meeting for which it was given.

Section 10. Secret Ballot. Except as provided in Section 6 above, concerning the election of Directors, the voting on any matter at a Meeting shall be by secret ballot upon request of the holders of 20 percent of the votes represented at such Meeting and entitled to be cast on such matter, if such request is made prior to the vote in question. The presiding officer (the "Chairman") of such Meeting shall call for nominations for Inspectors of Election to collect and tally written ballots upon the completion of balloting upon that matter.

Section 11. Voting for Directors. For election of the board of directors, homeowners shall vote in person at a meeting of the homeowners or by a ballot that the homeowner personally casts.

ARTICLE IX **AMENDMENTS**

These Bylaws may be amended, at a regular or special meeting of the Laguna Springs Members, by a vote of a majority of the total authorized votes of all Laguna Springs Members (and not a majority of a quorum) provided that the notice to the Laguna Springs Members of the meeting contains a complete statement of the proposed Amendment of the Bylaws; and provided that the provisions of these Bylaws which are governed by the Articles of Incorporation of this Association may not be amended except as provided in the Articles of Incorporation or by applicable law; and provided further that any matters stated herein to be or which are in fact covered by the Declaration may not be amended except as provided in such Declaration. No amendment shall be effective which would affect the rights or obligations of the Class B Member without the prior written approval of such Laguna Springs Member or adversely affect the rights of Institutional Mortgagees without the prior written consent of Institutional Mortgagees. All amendments to these Bylaws shall be recorded in the Public Records of Broward County, Florida. HUD or HUD/VA has the right to veto any amendments hereto so long as there exists a Class B membership.

ARTICLE X **ACQUISITION OF LOTS**

At any foreclosure sale of a Lot, the Board of Directors may, with the authorization and approval by the affirmative vote of Laguna Springs Members casting not less than a majority vote of the total authorized vote of the Laguna Springs Members (and not a majority of a quorum) present in person or by proxy, at any regular or special meeting of the Laguna Springs Members wherein said matter is voted upon, acquire, in the name of the Association, or its designees, a Lot being foreclosed. The term "foreclosure" as used in this Article, shall mean and include any foreclosure of any lien, excluding the Association's lien for Assessments. The power of the Board of Directors to acquire a Lot at any foreclosure sale shall never be interpreted as any requirement or obligation on the part of said Board of Directors or of the Association to do so at any foreclosure sale, the provisions hereof being permissive in nature and for the purposes of setting forth the power of the Board of Directors to do so should the requisite approval of the Laguna Springs Members be obtained. The Board of Directors shall not be required to obtain the approval of Owners to purchase a Lot at the foreclosure sale of a Lot due to the foreclosure of the Association's lien for Assessments under the provisions of the Declaration, notwithstanding the sum that the Board of Directors determines to bid at such foreclosure sale.

ARTICLE XI **PARLIAMENTARY RULES**

Roberts' Rules of Order (latest edition) shall govern the conduct of the Association's meetings when not in conflict with the Declaration or the Bylaws.

ARTICLE XII PARAMOUNT RIGHTS OF DECLARANT

All of the terms and provisions of these Bylaws shall be subject to the applicable sections of the Declaration as to rights and powers of Declarant, which rights and powers of Declarant shall be deemed paramount to the applicable provisions of these Bylaws.

ARTICLE XIII ACCOUNTING RECORDS; FISCAL MANAGEMENT

Section 1. Accounting Records. The Association shall maintain accounting records in accordance with good accounting practices, which shall be open to inspection by Laguna Springs Members and Institutional Mortgagees or their respective authorized representatives at reasonable times. Such authorization as a representative of a Laguna Springs Member must be in writing and signed by the person giving the authorization and dated within 60 days of the date of the inspection.

Section 2. Budget. The Board shall adopt a Budget (as provided for in the Declaration) of the anticipated Common Costs of the Association for each forthcoming fiscal year (the fiscal year of the Association to be determined by the Board) at a special meeting of the Board ("Budget Meeting") called for that purpose preceding the year to which the Budget applies. Prior to the Budget Meeting, a proposed Budget for the Common Costs shall be prepared by or on behalf of the Board. Within 60 days after adoption of the Budget, each Laguna Springs Member shall be given notice of the Individual Lot Assessment applicable to his Lot. The notice of the Individual Lot Assessment shall be deemed given upon its delivery or upon its being mailed to the Laguna Springs Member shown on the records of the Association at his last known address as shown on the records of the Association.

Section 3. Finances. In administering the finances of the Association, the following procedures shall govern: (i) the fiscal year shall be as determined by the Board; (ii) any monies received by the Association in any fiscal year may be used by the Association to pay expenses incurred in the same fiscal year; (iii) there shall be apportioned between fiscal years on a pro rata basis any expenses which are prepaid in any one fiscal year; (iv) Assessments shall be made monthly or as otherwise determined by the Board in amounts no less than are required to provide funds in advance for payment of all of the anticipated current Common Costs and for all unpaid Common Costs previously incurred; and (v) items of Common Costs incurred in a fiscal year must be paid in that fiscal year regardless of when the bill for such expenses is received.

Section 4. Individual Lot Assessment. The Individual Lot Assessment shall be payable as provided for in the Declaration.

Section 5. Deficiency. No Board shall be required to anticipate revenue from Assessments or expend funds to pay for Common Costs not budgeted or which shall exceed budgeted items, and no Board is required to engage in deficit spending. Should there exist any deficiency which results from there being greater Common Costs than monies from Assessments, then such deficits shall be carried into the next succeeding year's Association Budget as a deficiency or shall be the subject of an adjustment to the applicable Assessment (e.g., Individual Lot Assessment or Special Assessment).

Section 6. Depository. The depository of the Association shall be such bank or banks as shall be designated from time to time by the Board in which the monies of the Association shall be deposited. Withdrawal of monies from such account shall be only by checks signed by such persons as are authorized by the Board.

Section 7. Report of Accounts. A report of the accounts of the Association shall be made annually; however no audit of the accounts of the Association shall be required. A copy of the report shall be furnished to each Laguna Springs Member no later than the first day of fourth month of the year following the year for which the report is made. The report shall be deemed to be furnished to the Laguna Springs Member upon its delivery or mailing to the Laguna Springs Member shown on the records of the Association at his last known address shown on the records of the Association.

ARTICLE XIV FINES

Section 1. Violations. In the event of a violation (other than the nonpayment of an Assessment) by an Owner of any of the provisions of the Declaration, the Articles or these Bylaws, or the Rules adopted pursuant to any of same, as the same may be amended or added to from time to time, and in addition to the means for enforcement provided elsewhere herein or in the Declaration, the Association shall have the right to assess fines against an Owner or its lessees, in the manner provided herein, and such fines shall be collectible as any other Assessment, so that the Association shall have a lien against each Lot for the purpose of enforcing and collecting such fines, as provided in the Declaration.

(a) The Board of Directors shall appoint an "Enforcement Committee" (which Committee may be composed of members of the Board or Laguna Springs Members; provided, however, as long as the Class B Member has a majority of the voting interest in the Association, the members of the Enforcement Committee may be an officer, director or employee of a Class B Member, or a designee of a Class B Member) which shall be charged with determining whether there is probable cause that any of the provisions of the Declaration, the Articles of Incorporation, these Bylaws, or the Rules of the Association, governing the use of the Property and the personal conduct of the Laguna Springs Members and their guests and lessees are being or have been violated. If the Enforcement Committee determines an instance of such probable cause, it shall report same to the Board of Directors. The Board of Directors shall thereupon provide written notice to the person alleged to be in violation, and to the Owner of the Lot, if the alleged violator is not the Owner, of the specific nature of the alleged violation and of the opportunity for a hearing before the Board of Directors upon a request therefor made within 15 days of the sending of the notice. The notice shall also specify, and it is hereby provided, that each recurrence of the alleged violation or each day during which it continues shall be deemed a separate offense, subject to a separate fine not to exceed \$50 for each offense. The notice shall further specify, and it is hereby provided, as alleged and promising that it will henceforth cease and will not recur, and that such acknowledgement and promise, and performance in accordance therewith, shall terminate further enforcement activity of the Association with regard to the violation.

(b) If a hearing is timely requested, the Board of Directors shall hold same, and shall hear any defense to the charges of the Enforcement Committee, including any witnesses that the alleged violator, Lot Owner, or the Enforcement Committee may produce. Any party at the hearing may be represented by counsel.

(c) Subsequent to any hearing, or if no hearing is timely requested and if no acknowledgement and promise is timely made, the Board of Directors shall determine whether there is sufficient evidence of the alleged violation. If the Board so determines, it may levy a fine for each offense in an amount not to exceed \$50 for each offense.

(d) A fine pursuant to this section shall be assessed against the Lot which the violator occupied at the time of the violation, whether or not the violator is an Owner of that Lot, and shall be collectible in the same manner as any other Assessment, including by means of the

Association's lien rights as provided in the Declaration. Any fines which are not paid when due, as determined by the Board, shall be delinquent. If the fine is not paid within 30 days after the due date, a late fee of \$15, beginning from the due date, may be levied by the Board of Directors for each month the fine remains unpaid. The person obligated to pay the fine shall also be charged interest at the highest rate permitted by law, and costs and reasonable attorneys' fees incurred by the Association in connection with collection and/or appeal shall be added to the amount of such fine. Nothing herein shall be construed to interfere with any right that an Owner may have to obtain from a violator payment in the amount of any fine or fines assessed against that Owner.

(e) Nothing herein shall be construed as a prohibition of or a limitation on the right of the Board of Directors to pursue other means to enforce the provisions of the Declaration, Articles of Incorporation, these Bylaws or Rules, including but not limited to legal action for damages or injunctive relief.

(f) Failure to enforce any of the provisions of the Declaration, the Articles, these Bylaws or the Rules shall in no event be deemed a waiver of the right to do so thereafter, as to the same breach occurring prior or subsequent thereto.


ARTICLE XV GENERAL PROVISIONS

Section 1. Fiscal Year. The fiscal year of the Association shall be fixed by resolution of the Board of Directors, and the fiscal year may be a calendar year.

Section 2. Gender. Whenever the masculine singular form of the pronoun is used in these Bylaws, it shall be construed to mean the masculine, feminine or neuter, singular or plural, whenever the context so requires.

Section 3. Severability. Should any of the covenants, terms or provisions herein imposed be or become unenforceable at law or in equity, the remaining provisions of these Bylaws shall, nevertheless be and remain in full force and effect.

Section 4. Construction. In case of any conflict between the Articles of Incorporation and these Bylaws, the Articles shall control, and in case of any conflict between the Declaration and these Bylaws, the said Declaration shall control.

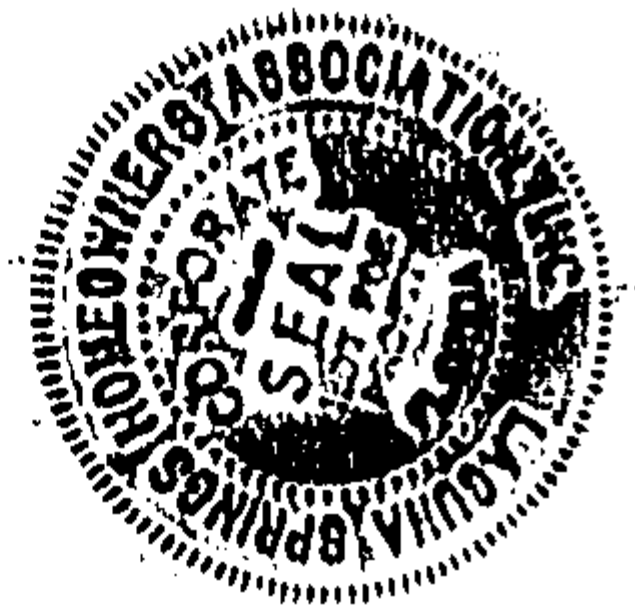

BK23588PG0843

EXHIBIT "D"

INITIAL COMMON PROPERTY

THIS IS NOT AN
OFFICIAL COPY

BK23568P60844

LAND DESCRIPTION
SAMPLE ROAD ESTATES

ROADWAY

PARCEL "E"

A portion of Parcel "E", COUNTRY CLUB VILLAGE, according to the plat thereof as recorded in Plat Book 110, Page 23 and a portion of Parcel "B", THE WINDINGS, according to the plat thereof as recorded in Plat Book 70, Page 44 of the Public Records of Broward County, Florida, more particularly described as follows:

BEGINNING at the Southwest corner of said Parcel "B" said point lying on the arc of a curve concave to the West (a radial line through said point bears North 86° 14' 05" East);

THENCE Northerly along the West line of said Parcel "B" and the arc of said curve, having a radius of 1137.21 feet, a central angle of 02° 30' 47", and an arc distance of 49.88 feet to an intersection with a non-tangent line;

THENCE South 47° 55' 21" East, a distance of 39.87 feet;

THENCE South 89° 33' 59" East, a distance of 36.83 feet to the beginning of a Tangent curve concave to the Southwest;

THENCE Southeasterly, along the arc of said curve having a radius of 100.00 feet, a central angle of 21° 57' 30", and an arc distance of 38.32 feet to a Point of Reverse Curvature with a curve concave to the Northeast;

THENCE Southeasterly, along the arc of said curve having a radius of 250.00 feet, a central angle of 21° 57' 30", and an arc distance of 95.81 feet to a Point of Tangency;

THENCE South 89° 33' 59" East, a distance of 272.49 feet to the beginning of a Tangent curve concave to the Southwest;

THENCE Southeasterly, along the arc of said curve having a radius of 40.00 feet, a central angle of 88° 39' 43", and an arc distance of 61.90 feet to a Point of Tangency and Reference Point "A";

THENCE South 00° 54' 16" East, a distance of 134.73 feet to the beginning of a Tangent curve concave to the Northwest;

THENCE Southwesterly, along the arc of said curve having a radius of 36.00 feet, a central angle of 99° 45' 09", and an arc distance of 62.68 feet to a Point of Tangency;

THENCE North 81° 09' 07" West, a distance of 103.01 feet to the beginning of a Tangent curve concave to the South;

THENCE Westerly, along the arc of said curve having a radius of 382.00 feet, a central angle of 16° 56' 52", and an arc distance of 112.99 feet to a Point of Tangency;

THENCE South 81° 54' 01" West, a distance of 100.37 feet to the beginning of a Tangent curve concave to the Northwest;

THENCE Northwesterly, along the arc of said curve having a radius of 36.00 feet, a central angle of 98° 32' 00", and an arc distance of 61.91 feet to a Point of Tangency;

THENCE North 00° 26' 01" East, a distance of 93.52 feet to the beginning of a Tangent curve concave to the West;

THENCE Northerly, along the arc of said curve having a radius of 1246.21 feet, a central angle of 00° 37' 47", and an arc distance of 13.70 feet to a Point of Compound Curvature with a curve concave to the Southwest;

THENCE Northwesterly, along the arc of said curve having a radius of 25.00 feet, a central angle of 89° 22' 13", and an arc distance of 39.00 feet to a Point of Tangency;

THENCE North 89° 33' 59" West, a distance of 53.96 feet;

THENCE South 45° 13' 37" West, a distance of 42.58 feet to the West line of said Parcel "E" and a point on the arc of a non-tangent curve concave to the West (a radial line through said point bears South 89° 58' 48" East);

THENCE Northerly, along the West line of said Parcel "E" and the arc of said curve having a radius of 1137.21 feet, a central angle of 03° 47' 07", and an arc distance of 75.13 feet to the POINT OF BEGINNING;

LESS AND EXCEPT

COMMENCING at said Reference Point "A";

THENCE South 59° 25' 05" West, a distance of 41.44 feet to the POINT OF BEGINNING;

THENCE South 00° 54' 16" East, a distance of 84.55 feet to the beginning of a Tangent curve concave to the Northwest;

THENCE Southwesterly, along the arc of said curve having a radius of 25.00 feet, a central angle of 99° 45' 09", and an arc distance of 43.53 feet to a Point of Tangency;

THENCE North 81° 09' 07" West, a distance of 73.34 feet to the beginning of a Tangent curve concave to the South;

THENCE Westerly, along the arc of said curve having a radius of 418.00 feet, a central angle of 16° 56' 52", and an arc distance of 123.64 feet to a Point of Tangency.

THENCE South 81° 54' 01" West, a distance of 71.34 feet to the beginning of a Tangent curve concave to the Northwest;

THENCE Northwesterly, along the arc of said curve having a radius of 25.00 feet, a central angle of 98° 32' 00", and an arc distance of 42.99 feet to a Point of Tangency;

THENCE North 00° 26' 01" East, a distance of 64.49 feet to the beginning of a Tangent curve concave to the West;

THENCE Northerly, along the arc of said curve having a radius of 1282.21 feet, a central angle of 00° 52' 41", and an arc distance of 19.65 feet to a Point of Reverse Curvature with a curve concave to the Southeast;

THENCE Northeasterly, along the arc of said curve having a radius of 25.00 feet, a central angle of 90° 52' 41", and an arc distance of 39.65 feet to a Point of Tangency;

THENCE South 89° 33' 59" East, a distance of 271.84 feet to the beginning of a Tangent curve concave to the Southwest;

THENCE Southeasterly, along the arc of said curve having a radius of 25.00 feet, a central angle of 88° 39' 43", and an arc distance of 38.69 feet to the **POINT OF BEGINNING**;

Said lands lying in the City of Coral Springs, Broward County, Florida, containing 1.077 acres / 46918 square feet, more or less.

THIS IS NOT AN
OFFICIAL COPY

BK23588260847


Land Description Prepared By
CRAIG A. SMITH & ASSOCIATES
Consulting Engineers • Planners • Surveyors
1000 West McNab Road
Pompano Beach, Florida 33069
Project No: 92-1479
Prepared By: JJB
Checked By: FEC
February 23, 1993
Revised: May 10, 1994 (RHS)

SURVEY NOTES:

1. REPRODUCTIONS OF THIS SKETCH ARE NOT VALID UNLESS SEALED WITH AN EMBOSSED SURVEYOR'S SEAL.
2. LINES SHOWN HEREON WERE NOT ABSTRACTED FOR RIGHTS-OF-WAY, EASEMENTS, OR OTHER INSTRUMENTS OF RECORD.
3. BEARINGS SHOWN HEREON ARE RELATIVE TO THE NORTH LINE OF COUNTRY CLUB VILLAGE, RECORDED IN PLAT BOOK 110, PAGE 23, BROWARD COUNTY RECORDS, SAID LINE HAVING A BEARING OF SOUTH 89° 33' 58" EAST.
4. DATA SHOWN HEREON DOES NOT CONSTITUTE A FIELD SURVEY AS SUCH.

ROADWAY

PARCEL "E"
COUNTRY CLUB VILLAGE
 PLAT BOOK 110, PAGE 23, BROWARD COUNTY RECORDS
 TOGETHER WITH:
 A PORTION OF PARCEL "B"
 "THE WINDINGS"
 PLAT BOOK 70, PAGE 44, BROWARD COUNTY RECORDS
 CITY OF CORAL SPRINGS, BROWARD COUNTY, FLORIDA

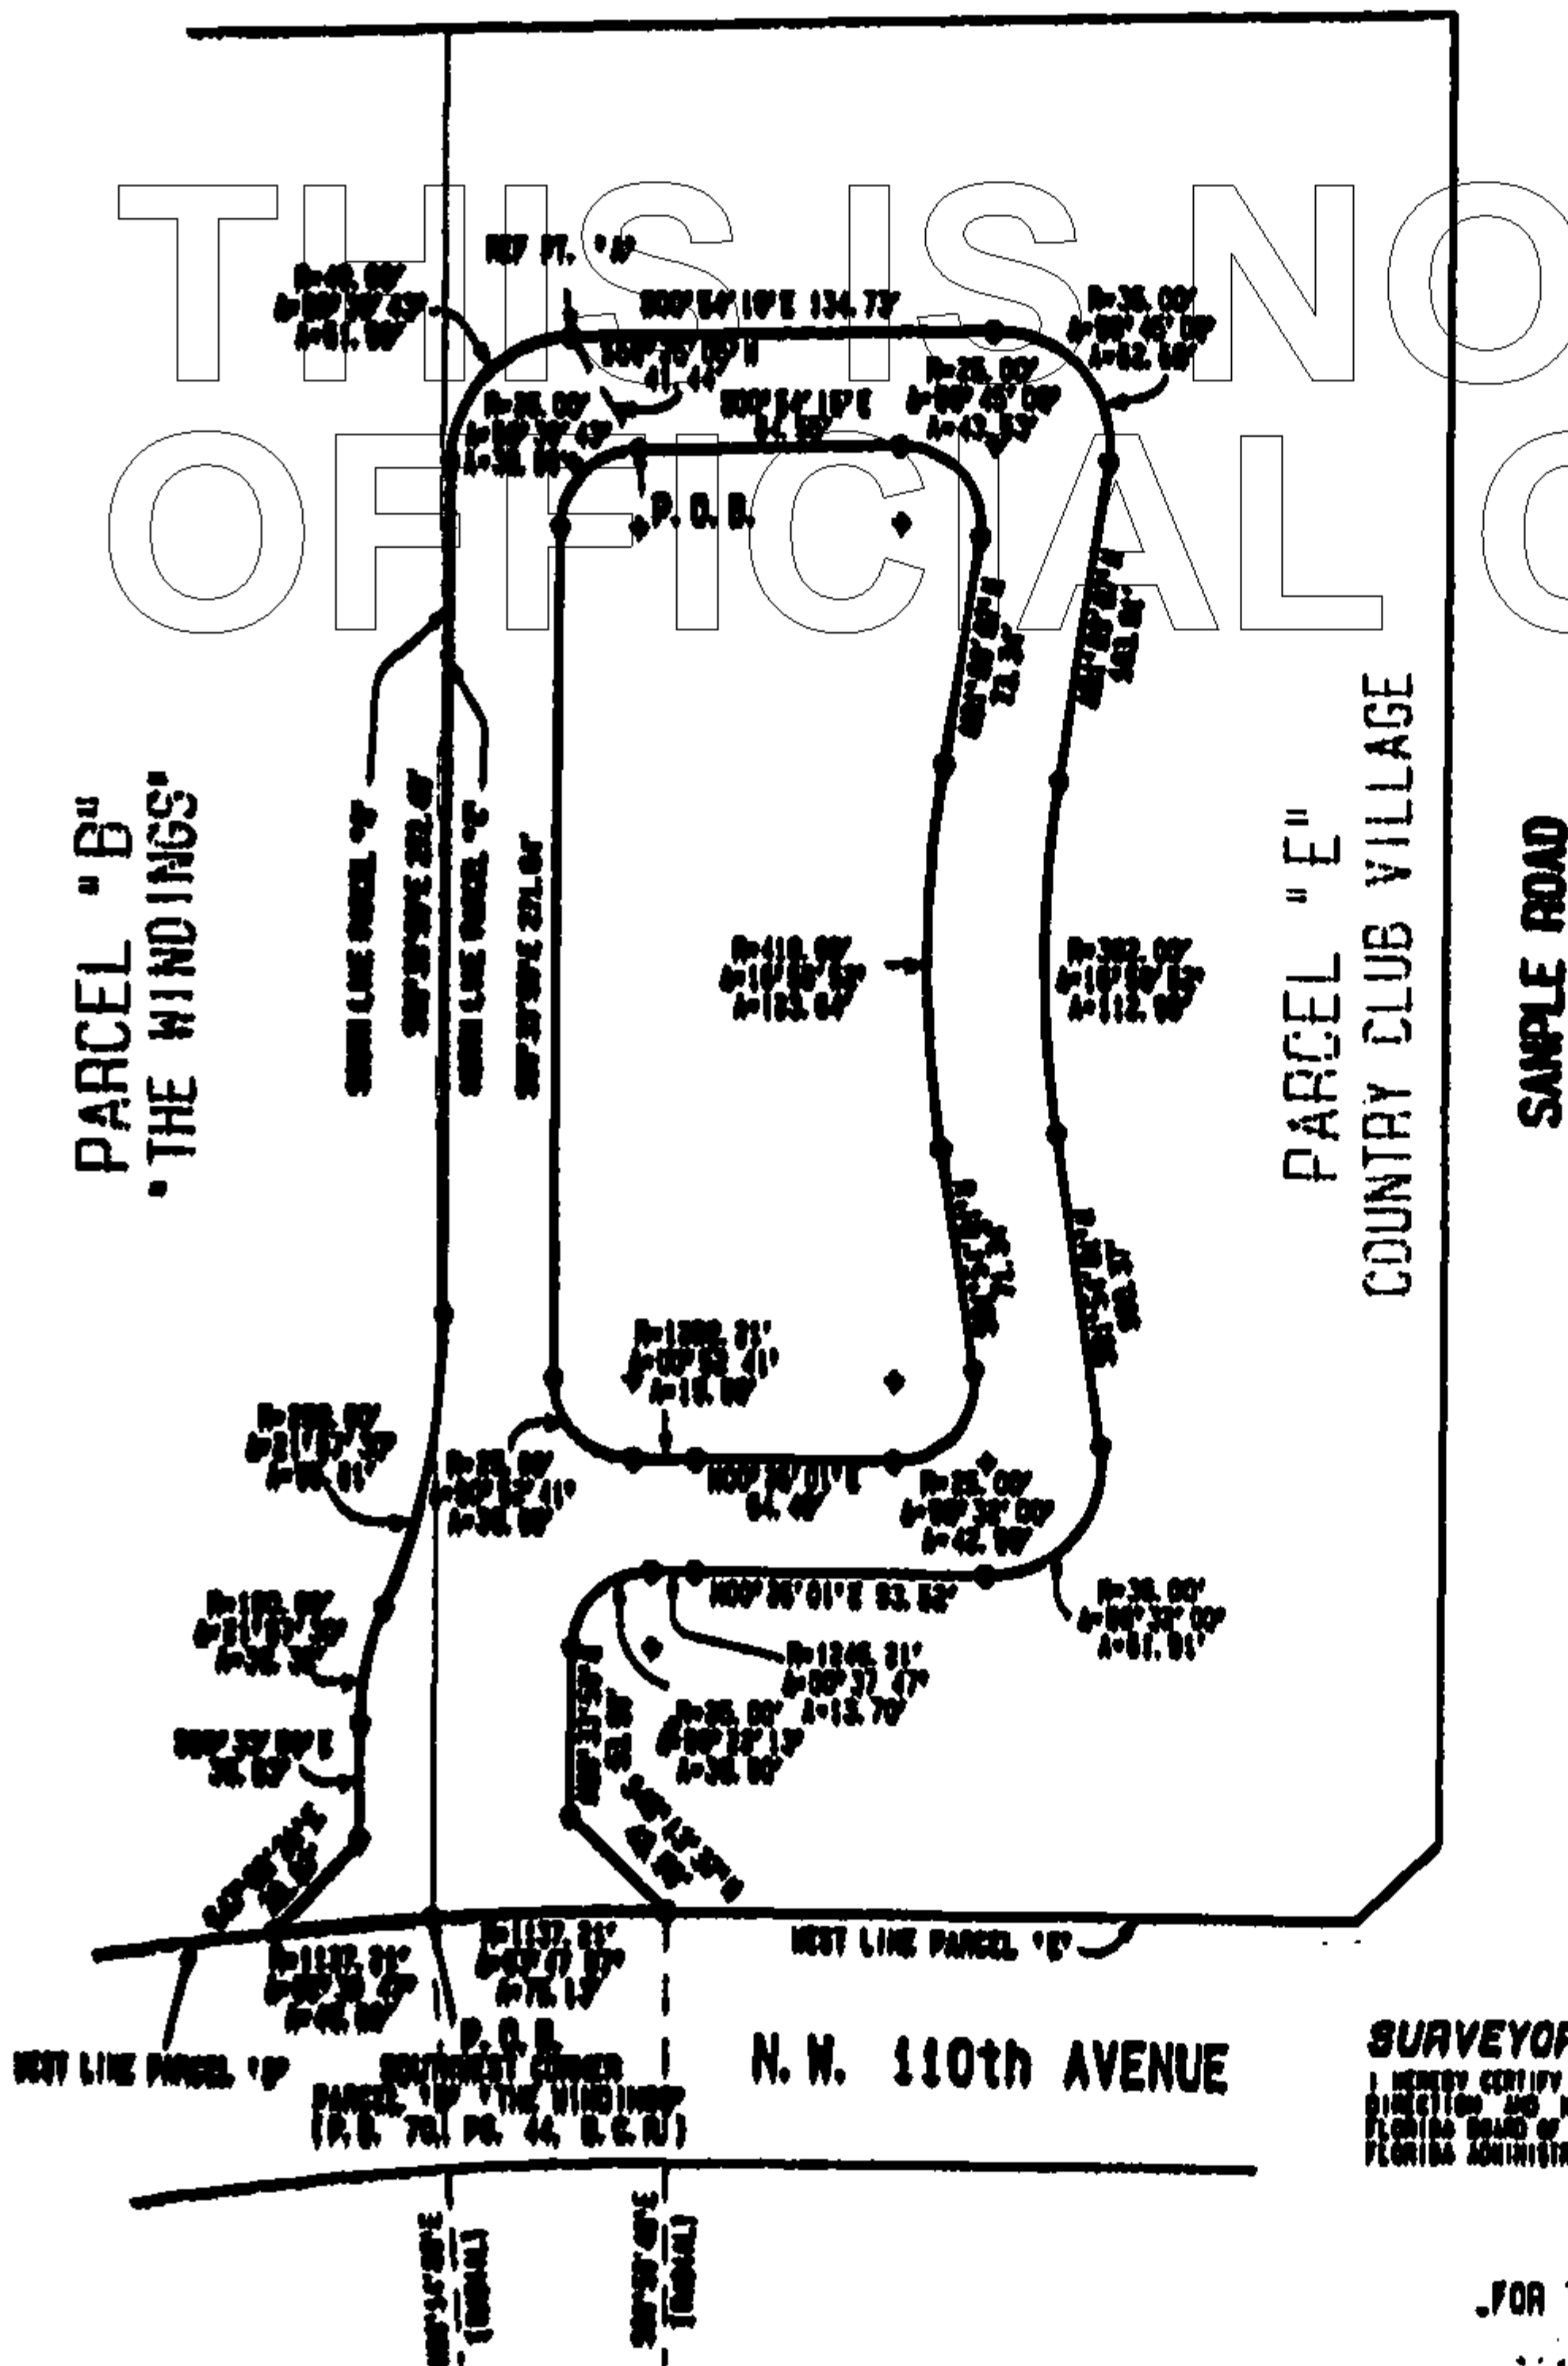

SURVEYOR'S CERTIFICATE

I HEREBY CERTIFY THAT THIS DESCRIPTION AND SKETCH WERE PREPARED UNDER MY DIRECTION AND WITH THE ASSISTANCE OF THE SURVEYING ENGINEER, AND THAT THE SAME ARE TRUE AND CORRECT TO THE BEST OF MY KNOWLEDGE AND BELIEF, AND IN ACCORDANCE WITH THE FLORIDA ADMINISTRATIVE CODE, PURSUANT TO SECTION 472.007, FLORIDA STATUTES.

FOR THE FIRM, BY:

RICHARD H. SMITH
 PROFESSIONAL LAND SURVEYOR
 FLORIDA REGISTRATION NO. 5239

PROJECT No. 92-1479

SHEET 4 OF 4

CRAIG A. SMITH & ASSOCIATES
 CONSULTING ENGINEERS-PLANNERS-SURVEYORS



1000 WEST MC NAB ROAD
 POMPANO BEACH, FLORIDA, 33069
 (305) 782-8222
 CERT. NO. LB0003110

REVISION	DWN	DATE	FB/PG	CKD
SKETCH OF DESCRIPTION	JB	11/18/92	N/A	RHs
REVISED SKETCH	AR	05/10/94	N/A	RHs

LAND DESCRIPTION

SAMPLE ROAD ESTATES

BUFFER TRACT B-1

A portion of Parcel E, COUNTRY CLUB VILLAGE according to the plat thereof as recorded in Plat Book 110, Page 23 of the Public Records of Broward County, Florida more particularly described as follows:

COMMENCING at the Northwest corner of said Parcel E, COUNTRY CLUB VILLAGE, said point also being on a curve concave to the West (radial line through said point bears North 88° 14' 05" East);

THENCE Southerly along the West line of said Parcel "E" and the arc of said curve having a radius of 1137.21 feet, a delta of 03° 47' 07" , an arc distance of 75.13 feet to the **POINT OF BEGINNING**;

THENCE North 45° 30' 37" East, a distance of 30.60 feet;

THENCE South 89° 33' 59" East, 3.08 feet to a point on the arc of a non-tangent curve concave to the West (radial line through said point bears North 88° 57' 30" East);

THENCE Southerly along the arc of said curve having a radius of 1162.21 feet, a delta of 01° 28' 31", an arc distance of 29.93 feet to a point of tangency;

THENCE South 00° 26' 01" West, 168.26 feet;

THENCE South 44° 33' 59" East, 57.57 feet;

THENCE South 89° 33' 59" East, 540.37 feet;

THENCE South 00° 54' 16" East, 30.01 feet to the South line of said Parcel "E";

THENCE North 89° 33' 59" West along said South line, 276.77 feet;

THENCE North 82° 43' 25" West, 100.72 feet;

THENCE North 89° 33' 59" West, 200.00 feet;

THENCE North 44° 33' 59" West, 42.43 feet to the West line of said Parcel "E";

THENCE North 00° 26' 01" East along said West line, 196.97 feet to a point of curvature of a curve concave to the West;


THENCE Northerly along said West line and the arc of said curve having a radius of 1137.21 feet, a delta of 00° 24' 49", an arc distance of 8.21 feet to the **POINT OF BEGINNING**;

Said lands lying in the City of Coral Springs, Broward County, Florida, containing 20,946 square feet more or less.

Land Description Prepared By
CRAIG A. SMITH & ASSOCIATES
Consulting Engineers•Planners•Surveyors
1000 West McNab Road
Pompano Beach, Florida 33069
Project No: 92-1479
Prepared By: RHS
Checked By: RHS
March 10, 1995

LEGEND

P.O.C. INDICATES POINT OF COMMENCEMENT
P.O.T. INDICATES POINT OF TERMINATION
P.O.B. INDICATES POINT OF BEGINNING
REF. PT. INDICATES REFERENCE POINT
R.D. INDICATES RADIUS DISTANCE
C.A. INDICATES DELTA OR CENTRAL ANGLE
O.R.B. INDICATES OFFICIAL RECORD BOOK
P.B. INDICATES PAGE
P.B. INDICATES PLAT BOOK

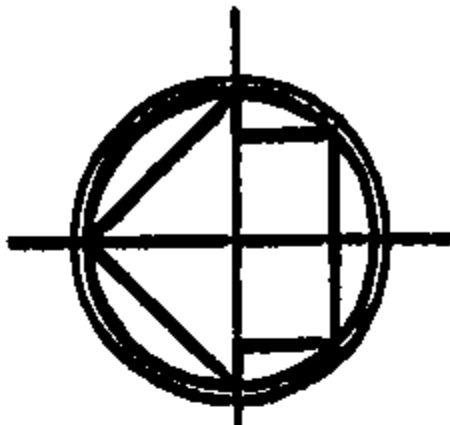

SCALE: 1"=100

SKETCH OF DESCRIPTION
TRACT "B-1"
SAMPLE ROAD ESTATES

A PORTION OF PARCEL "E"
COUNTY CLUB VILLAGE
PLAT BOOK 110, PAGE 23,

SURVEY NOTES:

1. REPRODUCTIONS OF THIS SKETCH ARE NOT VALID UNLESS SEALED WITH AN EMBOSSED SURVEYOR'S SEAL.
2. LANDS SHOWN HEREON WERE NOT ABSTRACTED FOR RIGHTS-OF-WAY, EASEMENTS, OWNERSHIP, OR OTHER INSTRUMENTS OF RECORD.
3. BEARINGS SHOWN HEREON ARE RELATIVE TO:
THE NORTH LINE OF COUNTY CLUB VILLAGE, RECORDED IN PLAT BOOK 110, PAGE 23, BROWARD COUNTY RECORDS, SAID LINE HAVING A BEARING OF 89°33'59".
4. DATA SHOWN HEREON DOES NOT CONSTITUTE A FIELD SURVEY AS SUCH.

BROWARD COUNTY
RECORDS, CITY OF CORAL SPRINGS,
BROWARD COUNTY, FLORIDA


THIS IS NOT AN
OFFICIAL COPY

PARCEL "B"

"THE WINDINGS"

(P.B. 70, PG. 44, B.C.R.)

CORAL SPRINGS ELEMENTARY SCHOOL

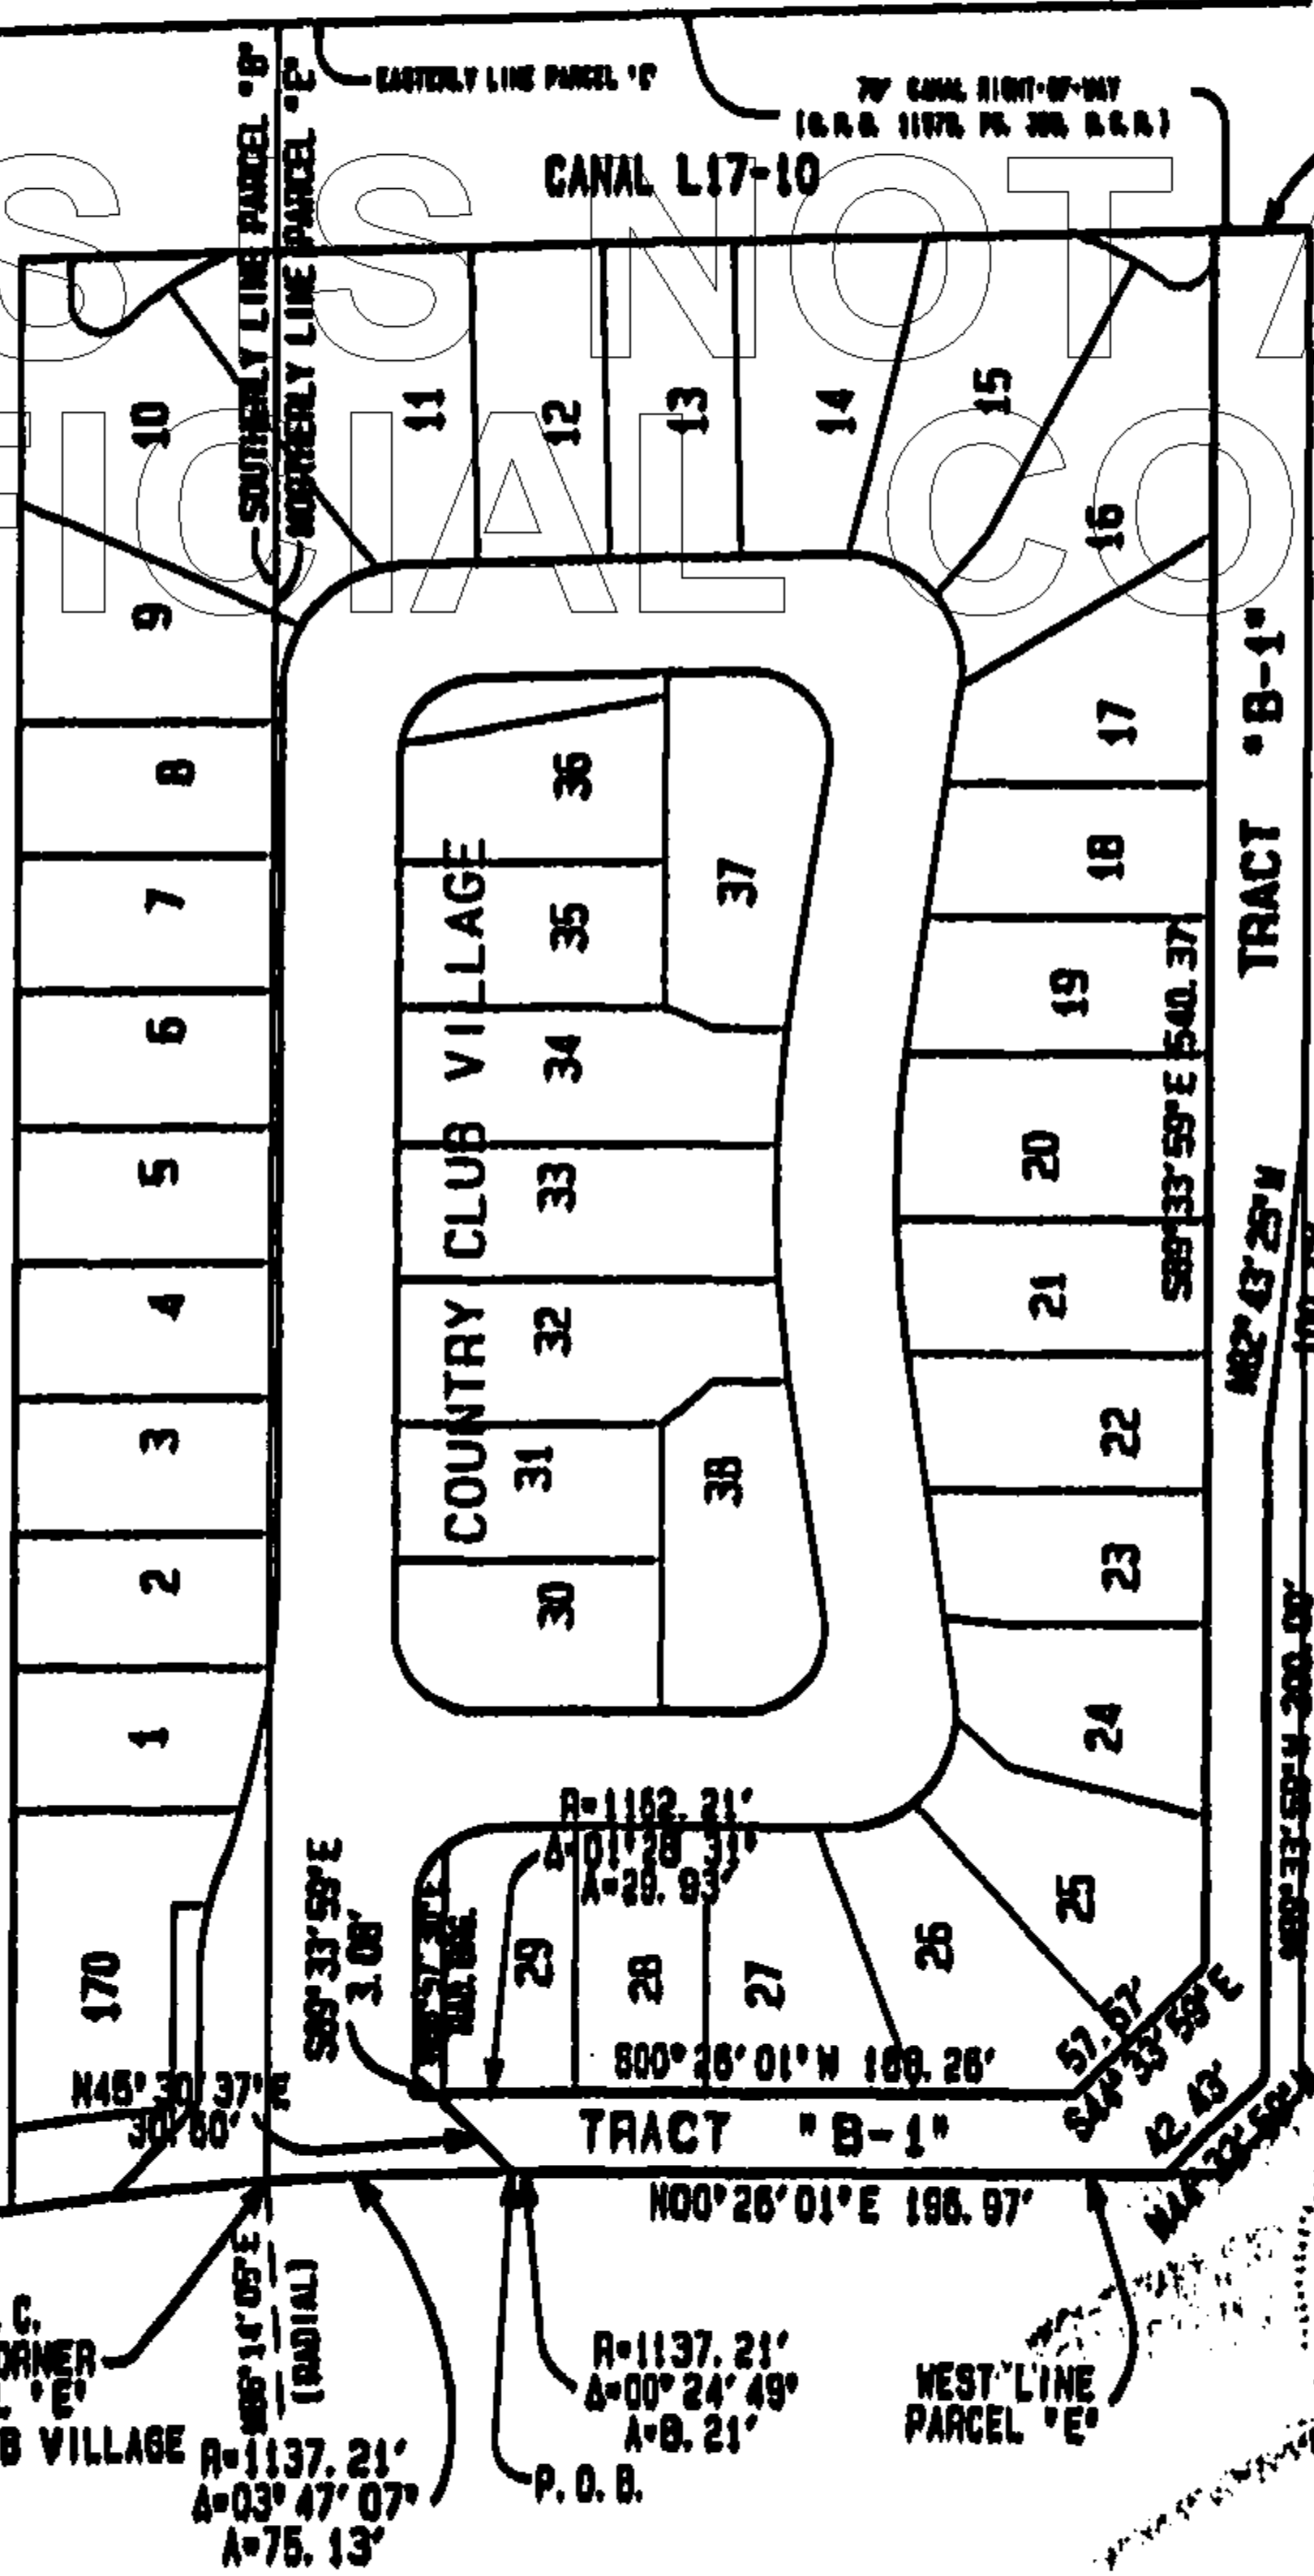

I HEREBY CERTIFY THAT THIS DESCRIPTION AND SKETCH WERE PREPARED UNDER MY
DIRECTION AND MEET THE MINIMUM TECHNICAL STANDARDS AS SET FORTH BY THE
FLORIDA BOARD OF PROFESSIONAL SURVEYORS AND MAPPERS IN CHAPTER 4617-2,
FLORIDA ADMINISTRATIVE CODE, PURSUANT TO SECTION 472.027, FLORIDA STATUTES.

FOR THE EXAM. OF:

Richard A. Smith
RICHARD A. SMITH
PROFESSIONAL LAND SURVEYOR
FLORIDA REGISTRATION NO. 5239

058093030850

058093030850

CLIENT: EXCEL DEVELOPMENT CORP.
PROJECT No. 91-1479

CHAIK A. SMITH & ASSOCIATES
CONSULTING ENGINEERS-PLANNERS-SURVEYORS

1000 WEST MC NAB ROAD
POMPANO BEACH, FLORIDA, 33069
(305)782-8222
CERT. NO. LB0003110

SHEET 2 OF 2 SHEETS

REVISION	DWN	DATE	FB/PG	CKD
SKETCH OF DESCRIPTION	GD	5/12/93	N/A	RHS
REVISE SKETCH OF DESCRIPTION	JWN	2/22/95	N/A	RHS

LAND DESCRIPTION
SAMPLE ROAD ESTATES
BUFFER TRACT B-6

A portion of Parcel "B", THE WINDINGS according to the plat thereof as recorded in Plat Book 70, Page 44 of the Public Records of Broward County, Florida, described as follows:

COMMENCING at the Southeast corner of Parcel "E"; COUNTRY CLUB VILLAGE, according to the plat thereof as recorded in Plat Book 110, Page 23 of the Public Records of Broward County, Florida;

THENCE North 89° 33' 59" West along the South Boundary of said Parcel "E", 70.02 feet;

THENCE North 00° 54' 16" West, 403.15 feet;

THENCE North 89° 32' 58" West, a distance of 584.03 feet to a point on the arc of a non-tangent curve concave to the Southwest (a radial line through said point bears North 82° 18' 33" East) said point also being the **POINT OF BEGINNING**;

THENCE Southeasterly along the arc of said curve having a radius of 1162.21 feet, a central angle of 02° 28' 27", and an arc distance of 50.19 feet;

THENCE North 89° 33' 59" West, 6.35 feet;

THENCE North 47° 55' 21" West, a distance of 27.83 feet to the West Boundary of said Parcel "B" and a point on the arc of a non-tangent curve concave to the Southwest (a radial line through said point bears North 83° 43' 18" East);


THENCE Northwesterly along said West Boundary and the arc of said curve having a radius of 1137.21 feet, a central angle of 01° 35' 33", and an arc distance of 31.61 feet;

THENCE South 89° 32' 58" East, 25.26 feet to the **POINT OF BEGINNING**;

Said lands lying in the City of Coral Springs, Broward County, Florida, containing 1082 square feet, more or less.

Land description Prepared By
CRAIG A. SMITH & ASSOCIATES
Consulting Engineers•Planners•Surveyors
1000 West McNab Road
Pompano Beach, Florida 33069
Project No: 92-1479
Prepared By: JWN
Checked By: RHS
February 23, 1995

P. O. C.	INDICATES	POINT OF COMMENCEMENT
P. O. T.	INDICATES	POINT OF TERMINATION
P. O. B.	INDICATES	POINT OF BEGINNING
REF. PT.	INDICATES	REFERENCE POINT
R	INDICATES	RADIUS DISTANCE
Δ	INDICATES	DELTA OR CENTRAL ANGLE
O. R. B.	INDICATES	OFFICIAL RECORD BOOK
P.	INDICATES	PAGE
P. B.	INDICATES	PLAY BOOK

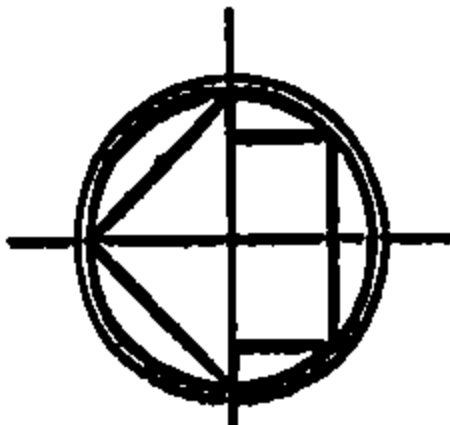


SCALE: 1"=100'

SKETCH OF DESCRIPTION
TRACT "B-6"
SAMPLE ROAD ESTATES
A PORTION OF PARCEL "B"
'THE WINDINGS'

**T BOOK 70, PAGE 44, BROWARD COUNTY
RECORDS, CITY OF CORAL SPRINGS,
BROWARD COUNTY, FLORIDA**

1. REPRODUCTIONS OF THIS SKETCH ARE NOT VALID UNLESS SEALED WITH AN EMBOSSED SURVEYOR'S SEAL.
2. LANDS SHOWN HEREON WERE NOT ABSTRACTED FOR RIGHTS-OF-WAY, EASEMENTS, OWNERSHIP, OR OTHER INSTRUMENTS OF RECORD.
3. BEARINGS SHOWN HEREON ARE RELATIVE TO :
THE NORTH LINE OF COUNTY CLUB VILLAGE, RECORDED
IN PLAY BOOK 110, PAGE 23, BROWARD COUNTY RECORDS,
SAID LINE HAVING A BEARING OF $89^{\circ}33'56''$.
4. DATA SHOWN HEREON DOES NOT CONSTITUTE A FIELD SURVEY AS SUCH.

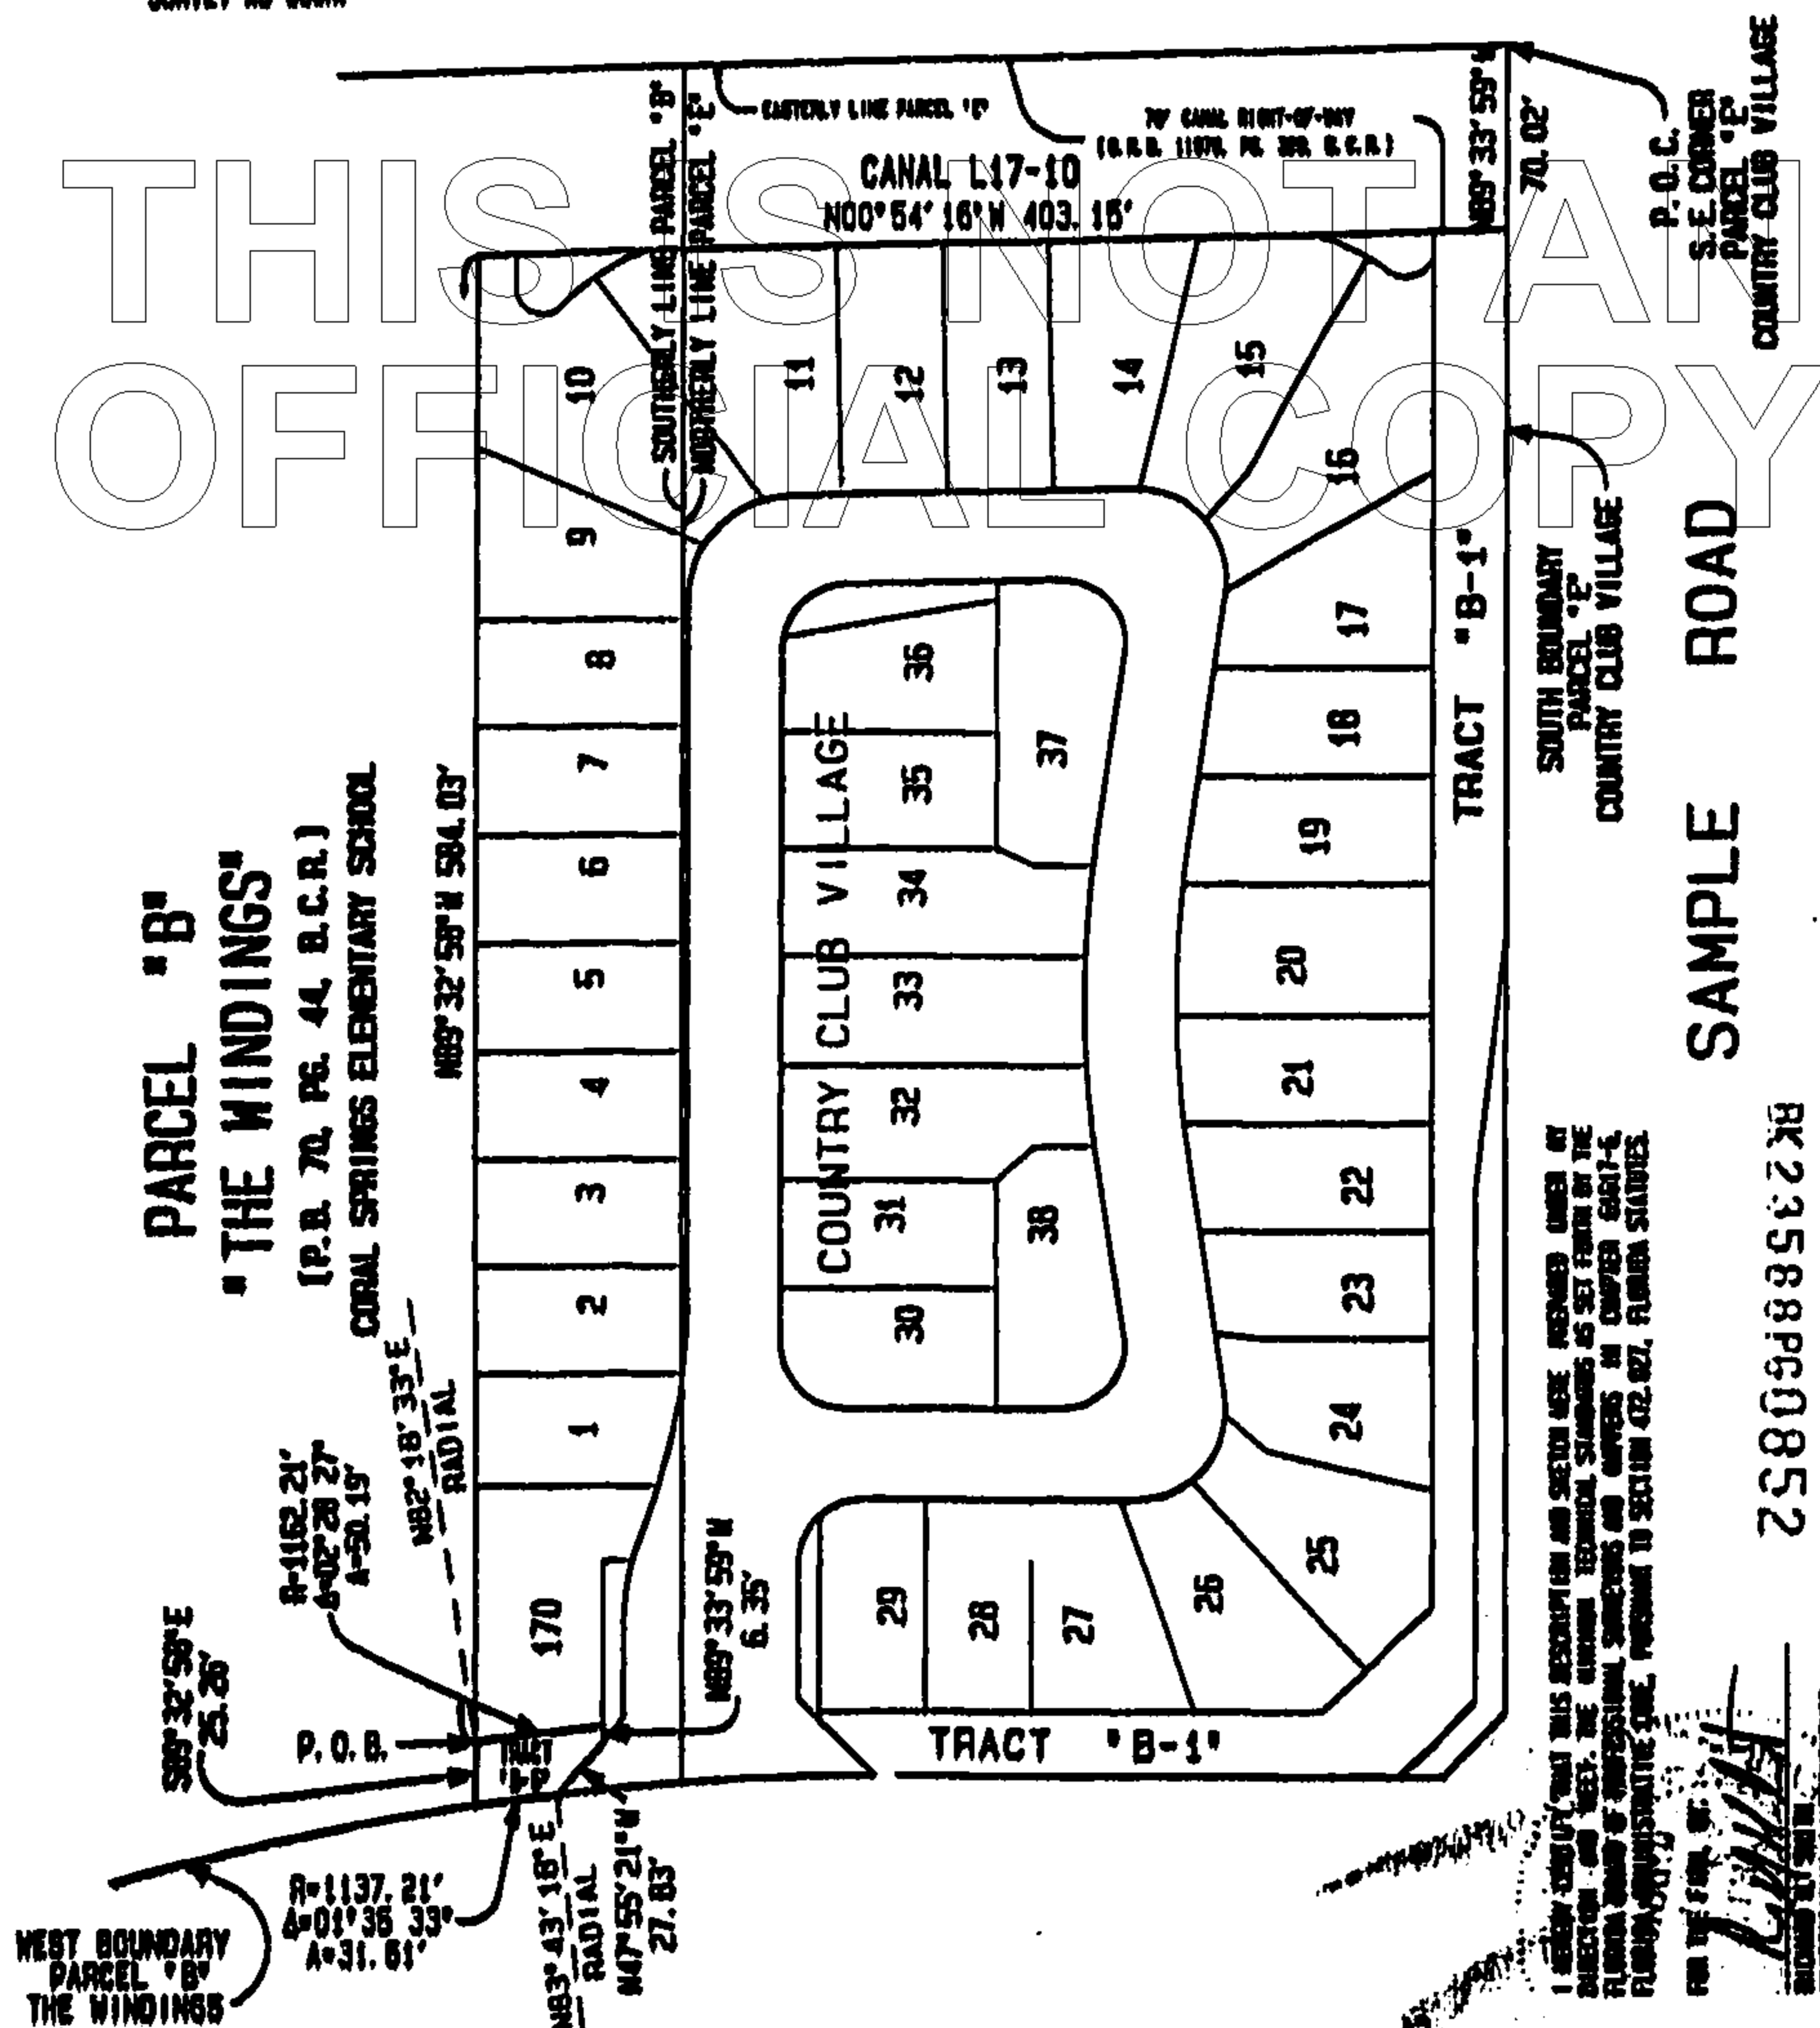

CLIENT: EXCEL DEVELOPMENT CORP.
PROJECT No. 91-1478

DAQ-LIB: SRELK3
SHEET 2 OF 2 SHEETS

CRAIG A. SMITH & ASSOCIATES
CONSULTING ENGINEERS-PLANNERS-SURVEYORS

1000 WEST MC NAB ROAD
POMPANO BEACH, FLORIDA, 33069
(305) 782-8222
CERT. NO. L80003110

REVISION	DWN	DATE	FB/P6	CKD
SKETCH OF DESCRIPTION	JWN	2/22/95	N/A	RHG
SKETCH OF DESCRIPTION	RAP	3/13/95	N/A	RHS

LAND DESCRIPTION
SAMPLE ROAD ESTATES
LAKE PARCEL L-6

A portion of Parcel B, THE WINDINGS, according to the plat thereof as recorded in Plat Book 70, Page 44 of the Public Records of Broward County, Florida more particularly described as follows:

COMMENCING at the Southeast corner of said Parcel B;

THENCE North 89° 33' 59" West, 70.02 feet;

THENCE North 00° 54' 16" West, 14.44 feet to the **POINT OF BEGINNING**, said point being on a non-tangent curve concave to the Southwest (radial line through said point bears North 70° 25' 26" East);

THENCE Northwestery along the arc of said curve having a radius of 95.00 feet, a delta of 24° 42' 53", an arc distance of 40.98 feet to a point of reverse curvature of a curve concave to the Southeast;

THENCE Northeastery along the arc of said curve, having a radius of 10.00 feet, a delta of 134° 44' 29", an arc distance of 23.52;

THENCE South 89° 32' 58" East, 13.46 feet;

THENCE South 00° 54' 16" East, 51.39 feet to the **POINT OF BEGINNING**;

Said lands lying in the City of Coral Springs, Broward County, Florida, containing 676 square feet more or less.

Land Description Prepared By
CRAIG A. SMITH & ASSOCIATES
Consulting Engineers-Planners-Surveyors
1000 West McNab Road
Pompano Beach, Florida 33069
Project No: 92-1479
Prepared By: CHA
Checked By: RHS
May 7, 1993

92-1479.LP4

SHEET 1 OF 2 SHEETS

BK23588PE0853

LEGEND

P.O.C. INDICATES POINT OF COMMENCEMENT
 P.O.T. INDICATES POINT OF TERMINATION
 P.O.B. INDICATES POINT OF BEGINNING
 REF. PT. INDICATES REFERENCE POINT
 R INDICATES RADIUS DISTANCE
 Δ INDICATES DELTA OR CENTRAL ANGLE
 O.R.B. INDICATES OFFICIAL RECORD BOOK
 P.B. INDICATES PAGE
 P.B. INDICATES PLAT BOOK



SCALE: 1"=100

**SKETCH OF DESCRIPTION
 PARCEL "L-6"
 SAMPLE ROAD ESTATES
 A PORTION OF PARCEL "B"
 "THE WINDINGS"**


PLAT BOOK 70, PAGE 44, BROWARD COUNTY
 RECORDS CITY OF CORAL SPRINGS,
 BROWARD COUNTY, FLORIDA

SURVEY NOTES:

1. REPRODUCTIONS OF THIS SKETCH ARE NOT VALID UNLESS SEALED WITH AN EMBOSSED SURVEYOR'S SEAL.
2. LANDS SHOWN HEREON WERE NOT ABSTRACTED FOR RIGHTS-OF-WAY, EASEMENTS, OWNERSHIP, OR OTHER INSTRUMENTS OF RECORD.
3. BEARINGS SHOWN HEREON ARE RELATIVE TO:
 THE NORTH LINE OF COUNTRY CLUB VILLAGE, RECORDED IN PLAT BOOK 110, PAGE 23, BROWARD COUNTY RECORDS, SAID LINE HAVING A BEARING OF 89°33'59".
4. DATA SHOWN HEREON DOES NOT CONSTITUTE A FIELD SURVEY AS SUCH.

P.O.C.
 S.E. CORNER
 PARCEL "B"
 "THE WINDINGS"

**PARCEL "B"
 "THE WINDINGS"
 P.B. 70 PAGE 44 B.C.R.
 CORAL SPRINGS ELEMENTARY SCHOOL**

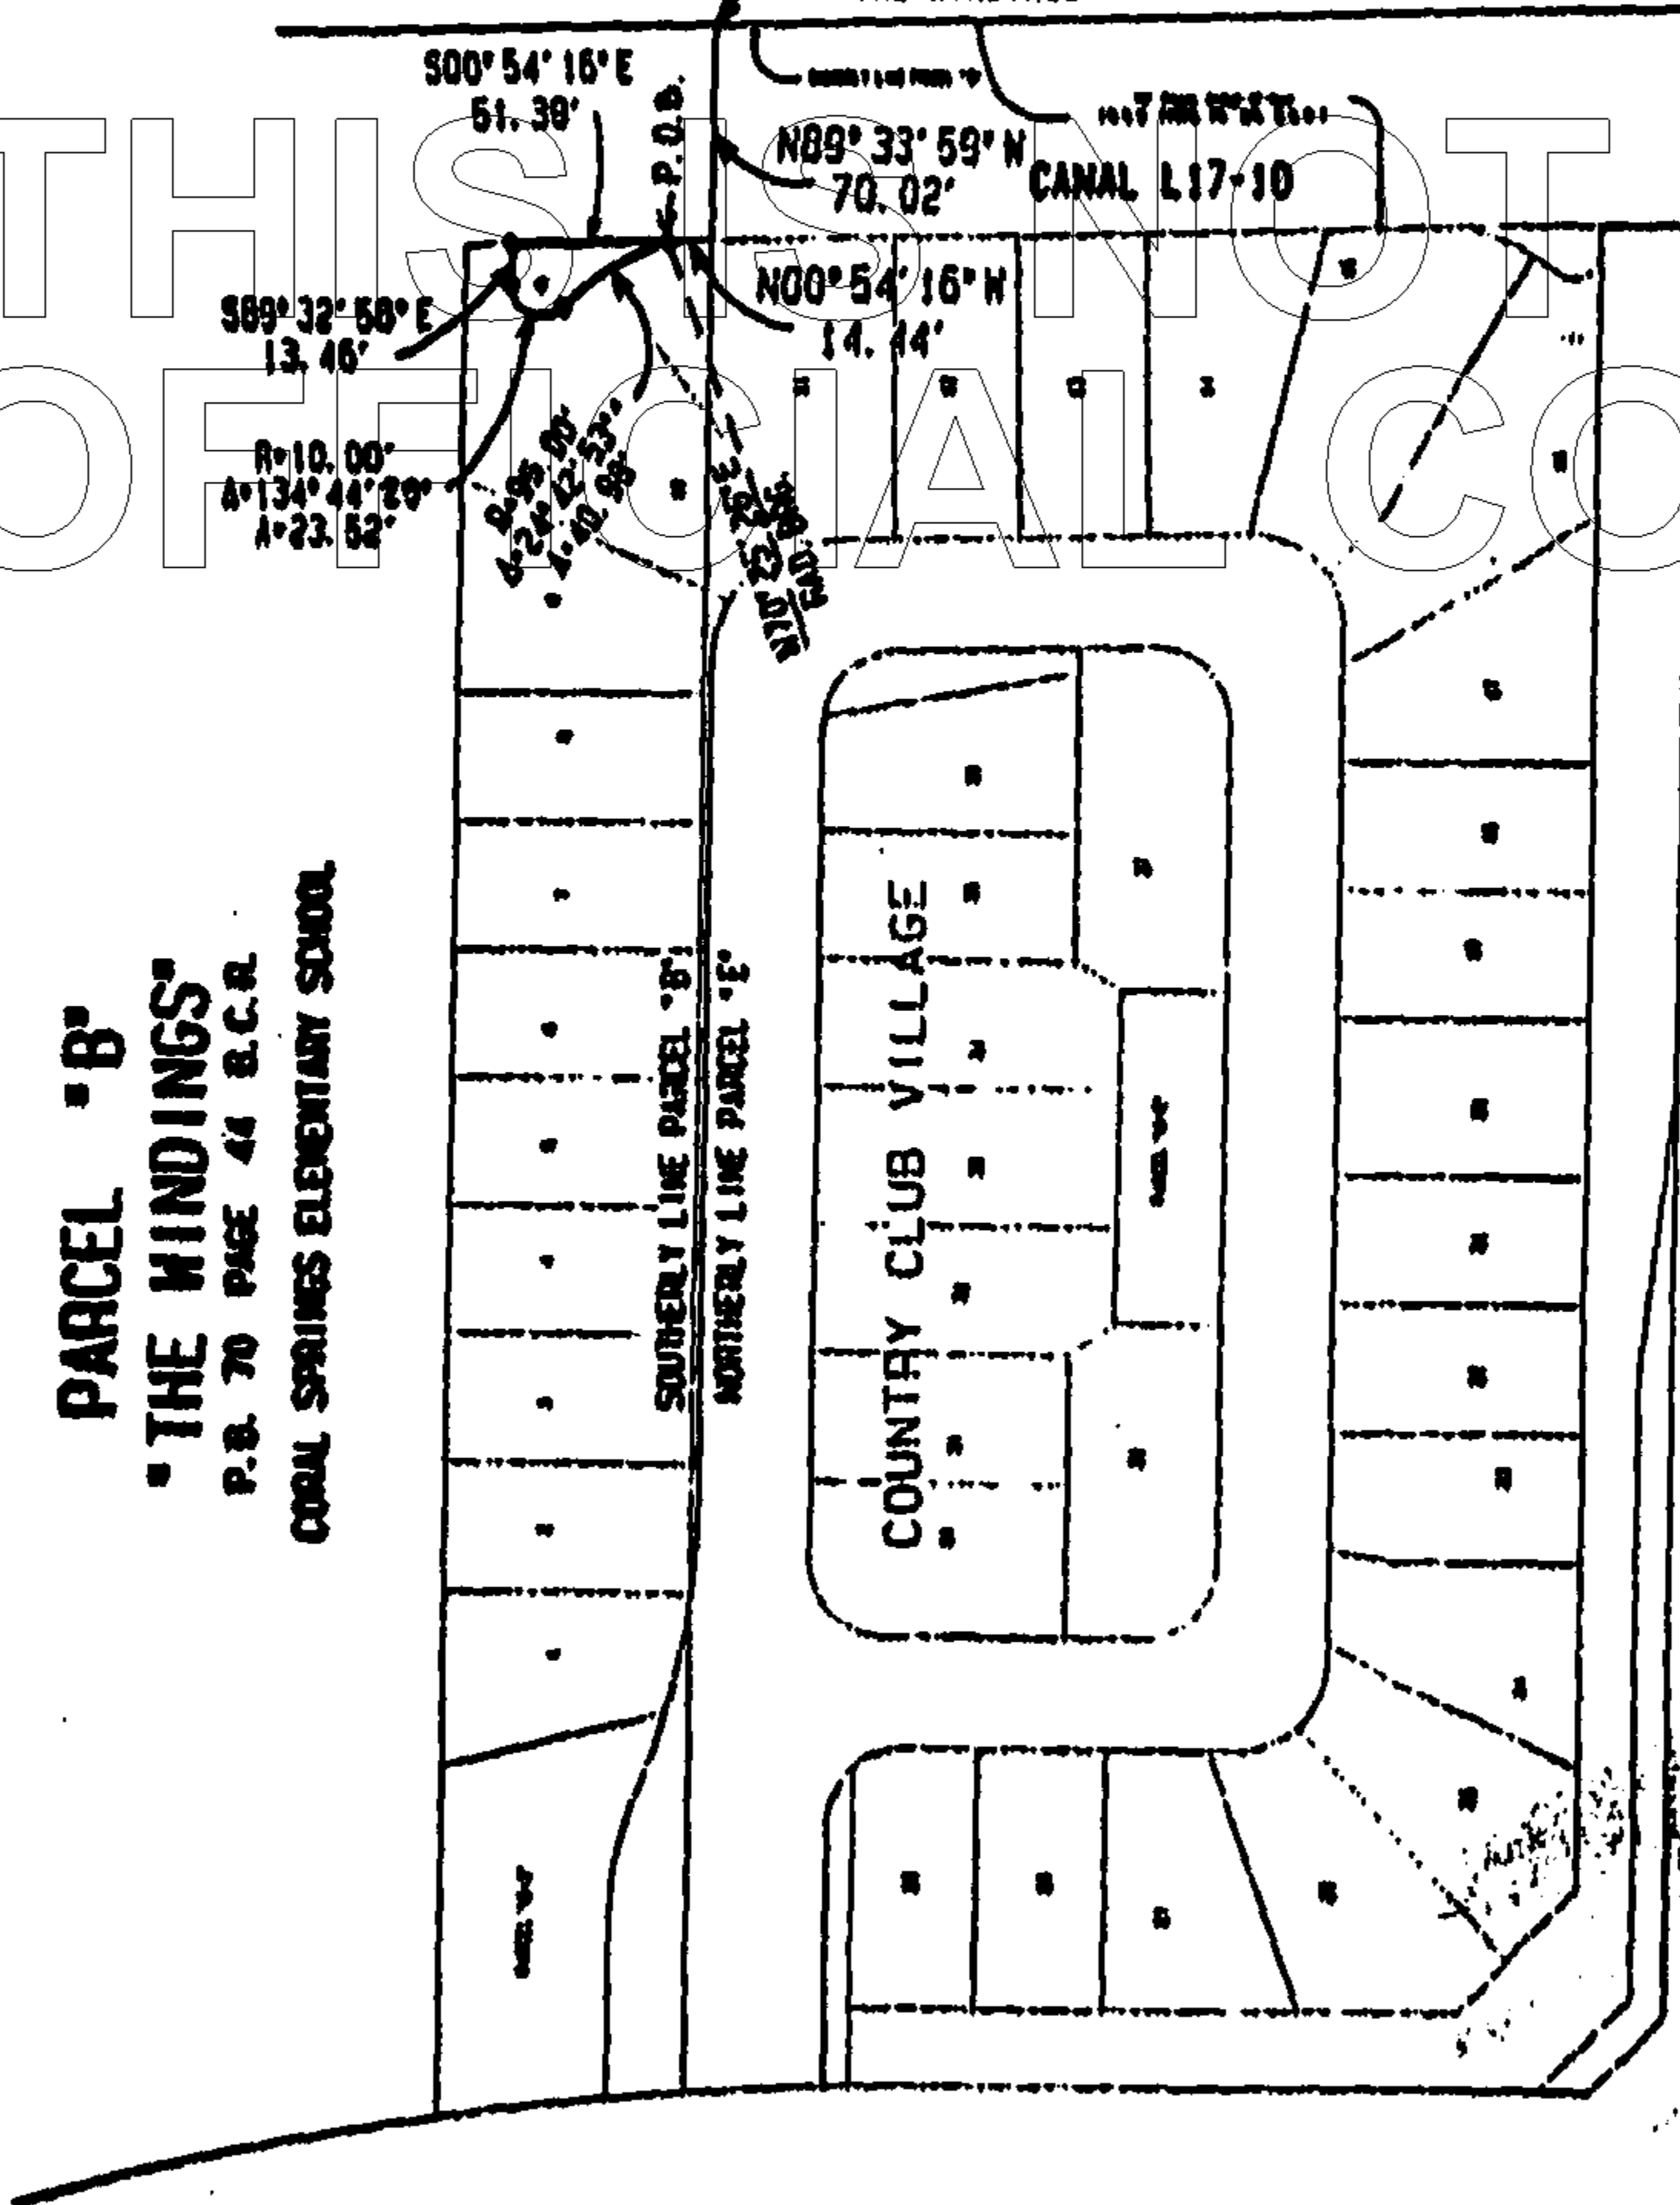

SOUTH LINE
 PARCEL "E"

SAMPLE ROAD

SURVEYOR'S CERTIFICATE
 I, CRAIG A. SMITH, being duly sworn, depose and say that the foregoing is a true and correct copy of the original survey as shown to me by the client, and that the same was prepared by me or under my direct supervision and control, and that I am a duly licensed Professional Engineer, Planner, and Surveyor in the State of Florida, and that I am not a party to any interest in the land described herein, 

CLIENT: EXCEL DEVELOPMENT CORP.
 PROJECT NO. 91-1479

SHEET 2 OF 2 SHEETS

CRAIG A. SMITH & ASSOCIATES
 CONSULTING ENGINEERS-PLANNERS-SURVEYORS
 1000 WEST MC NAB ROAD
 POMPANO BEACH, FLORIDA, 33069
 (305) 782-8222
 CERT. NO. LB0003110

REVISION	DWN	DATE	FB/PG	CKD
SKETCH OF DESCRIPTION	GD	8/20/79	N/A	R/15

BK23588PG0854

LAND DESCRIPTION
SAMPLE ROAD ESTATES
LAKE PARCEL L-7

A portion of Parcel E, COUNTRY CLUB VILLAGE according to the plat thereof as recorded in Plat Book 110, Page 23 of the Public Records of Broward County, Florida more particularly described as follows:

COMMENCING at the Southeast corner of said Parcel E;

THENCE North 89° 33' 59" West along the South line of said Parcel E, 70.02 feet;

THENCE North 00° 54' 16" West, 30.01 feet to the **POINT OF BEGINNING**;

THENCE North 89° 33' 59" West, 7.52 feet to a point of curvature of a curve concave to the Northeast;

THENCE Northwest along the arc of said curve, having a radius of 10.00 feet, a delta of 126° 41' 16", an arc distance of 22.11 feet to a point of reverse curvature of a curve concave to the Northwest;

THENCE Northeast along the arc of said curve, having a radius of 95.00 feet, a delta of 19° 21' 15", an arc distance of 32.09 feet to an intersection with a non-tangent line;


THENCE South 00° 54' 16", 44.44 feet to the **POINT OF BEGINNING**;

Said lands lying in the City of Coral Springs, Broward County, Florida, containing 439 square feet more or less.

Land Description Prepared By
CRAIG A. SMITH & ASSOCIATES
Consulting Engineers-Planners-Surveyors
1000 West McNab Road
Pompano Beach, Florida 33069
Project No: 92-1479
Prepared By: CHA
Checked By: RHS
May 7, 1993

LEGEND

P.O.C. INDICATES POINT OF COMMENCEMENT
P.O.T. INDICATES POINT OF TERMINATION
P.O.B. INDICATES POINT OF BEGINNING
REF. PT. INDICATES REFERENCE POINT
R.D. INDICATES RADIUS DISTANCE
D.A. INDICATES DELTA OR CENTRAL ANGLE
O.D.B. INDICATES OFFICIAL RECORD BOOK
P.B. INDICATES PAGE
P.D. INDICATES PLAT BOOK

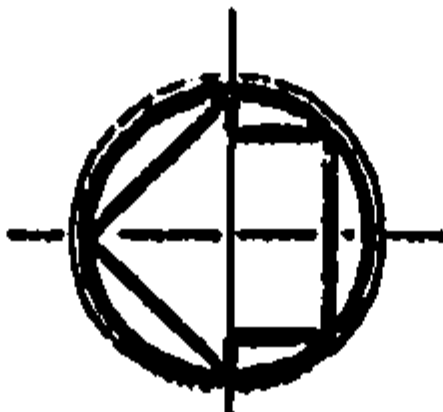

SCALE: 1"=100

SKETCH OF DESCRIPTION
PARCEL "L-7"

SAMPLE ROAD ESTATES

A PORTION OF PARCEL "E"
COUNTY CLUB VILLAGE
PLAT BOOK 110, PAGE 23,

SURVEY NOTES:

1. REPRODUCTIONS OF THIS SKETCH ARE NOT VALID UNLESS SEALED WITH AN EMBOSSED SURVEYOR'S SEAL.
2. LANDS SHOWN HEREON WERE NOT ABSTRACTED FOR RIGHTS-OF-WAY, EASEMENTS, OWNERSHIP, OR OTHER INSTRUMENTS OF RECORD.
3. BEARINGS SHOWN HEREON ARE RELATIVE TO:
THE NORTH LINE OF COUNTY CLUB VILLAGE, RECORDED IN PLAT BOOK 110, PAGE 23, BROWARD COUNTY RECORDS, SAID LINE HAVING A BEARING OF 89°33'59".
4. DATA SHOWN HEREON DOES NOT CONSTITUTE A FIELD SURVEY AS SUCH.

BROWARD COUNTY
RECORDS CITY OF CORAL SPRINGS,
BROWARD COUNTY, FLORIDA

P.O.C.
S.E. CORNER
PARCEL "E"
PARCEL "E"

THIS IS NOT AN
OFFICIAL COPY

PARCEL "B"
"THE WINDINGS"

CORAL SPRINGS ELEMENTARY SCHOOL

COUNTRY CLUB VILLAGE

SAMPLE ROAD

BK23568PG0856

SURVEYOR'S CERTIFICATE

I, CRAIG A. SMITH, being duly sworn, depose and say that the foregoing is a true and correct copy of the original survey as shown to me by the client, and that the same was made by me or under my direct supervision and control, and that I am a duly licensed and qualified surveyor in the State of Florida.

FOR THE FIRM, OF *CRS*
CRAIG A. SMITH
SURVEYOR
FLORIDA
EXPIRATION DATE: 12/31/2010

CLIENT: EXCEL DEVELOPMENT CORP.
PROJECT No. 01-1479

SHEET 2 OF 2 SHEETS

CRAIG A. SMITH & ASSOCIATES
CONSULTING ENGINEERS-PLANNERS-SURVEYORS

1000 WEST MC NAB ROAD
POMPANO BEACH, FLORIDA, 33069
(305) 782-0222
CERT. NO. LB0003110

REVISION	DWN	DATE	FB/PG	CKD
SKETCH OF DESCRIPTION	GD	8/1/01	110	RNS

LAND DESCRIPTION
SAMPLE ROAD ESTATES
PARCEL S-1

A portion of Parcel "E", COUNTRY CLUB VILLAGE according to the plat thereof as recorded in Plat Book 110, Page 23 of the Public Records of Broward County, Florida, described as follows:

COMMENCING at the Southeast corner of said Parcel "E";

THENCE North 89° 33' 59" West along the South line of said Parcel "E", 208.70 feet;

THENCE North 00° 26' 01" East, 199.00 feet to the **POINT OF BEGINNING**;

THENCE North 89° 33' 59" West, 7.90 feet;

THENCE North 09° 28' 25" West, 86.01 feet to a point on the arc of a non-tangent curve concave to the Southwest having a radial bearing of North 08° 58' 42" East;

THENCE Southeasterly along the arc of said curve having a radius of 25.00 feet, a delta of 80° 07' 02", an arc distance of 34.96 feet to a Point of Tangency;


THENCE South 00° 54' 16" East, 60.60 feet to the **POINT OF BEGINNING**;

Said lands lying in the City of Coral Springs, Broward County, Florida, containing 1091 square feet, more or less.

Land Description Prepared By
CRAIG A. SMITH & ASSOCIATES
Consulting Engineers•Planners•Surveyors
1000 West McNab Road
Pompano Beach, Florida 33069
Project No: 92-1479
Prepared By: RHS
Checked By: RHS
March 13, 1995

SURVEYOR'S NOTES


1. REPRODUCTIONS OF THIS SKETCH ARE NOT VALID UNLESS SEALED WITH AN EMBOSSED SURVEYOR'S SEAL.
2. LANDS SHOWN HEREON WERE NOT ABSTRACTED FOR RIGHTS-OF-WAY, EASEMENTS, OWNERSHIP, OR OTHER INSTRUMENTS OF RECORD.
3. BEARINGS SHOWN HEREON ARE RELATIVE TO:
THE SOUTH LINE OF COUNTRY CLUB VILLAGE, RECORDED IN PLAT BOOK 110, PAGE 23, BROWARD COUNTY RECORDS, SAID LINE HAVING A BEARING OF 88°33'59"E.
4. THIS IS NOT A BOUNDARY SURVEY.

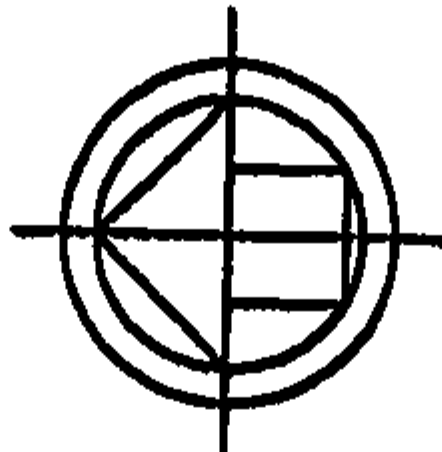

SCALE: 1" = 100'

LEGEND

REF. PT. INDICATES REFERENCE POINT
A R INDICATES ARC LENGTH
R INDICATES RADIUS DISTANCE
C.R.A. INDICATES DELTA OR CENTRAL ANGLE
P.B. INDICATES OFFICIAL RECORD BOOK
P.B. INDICATES PLAT BOOK

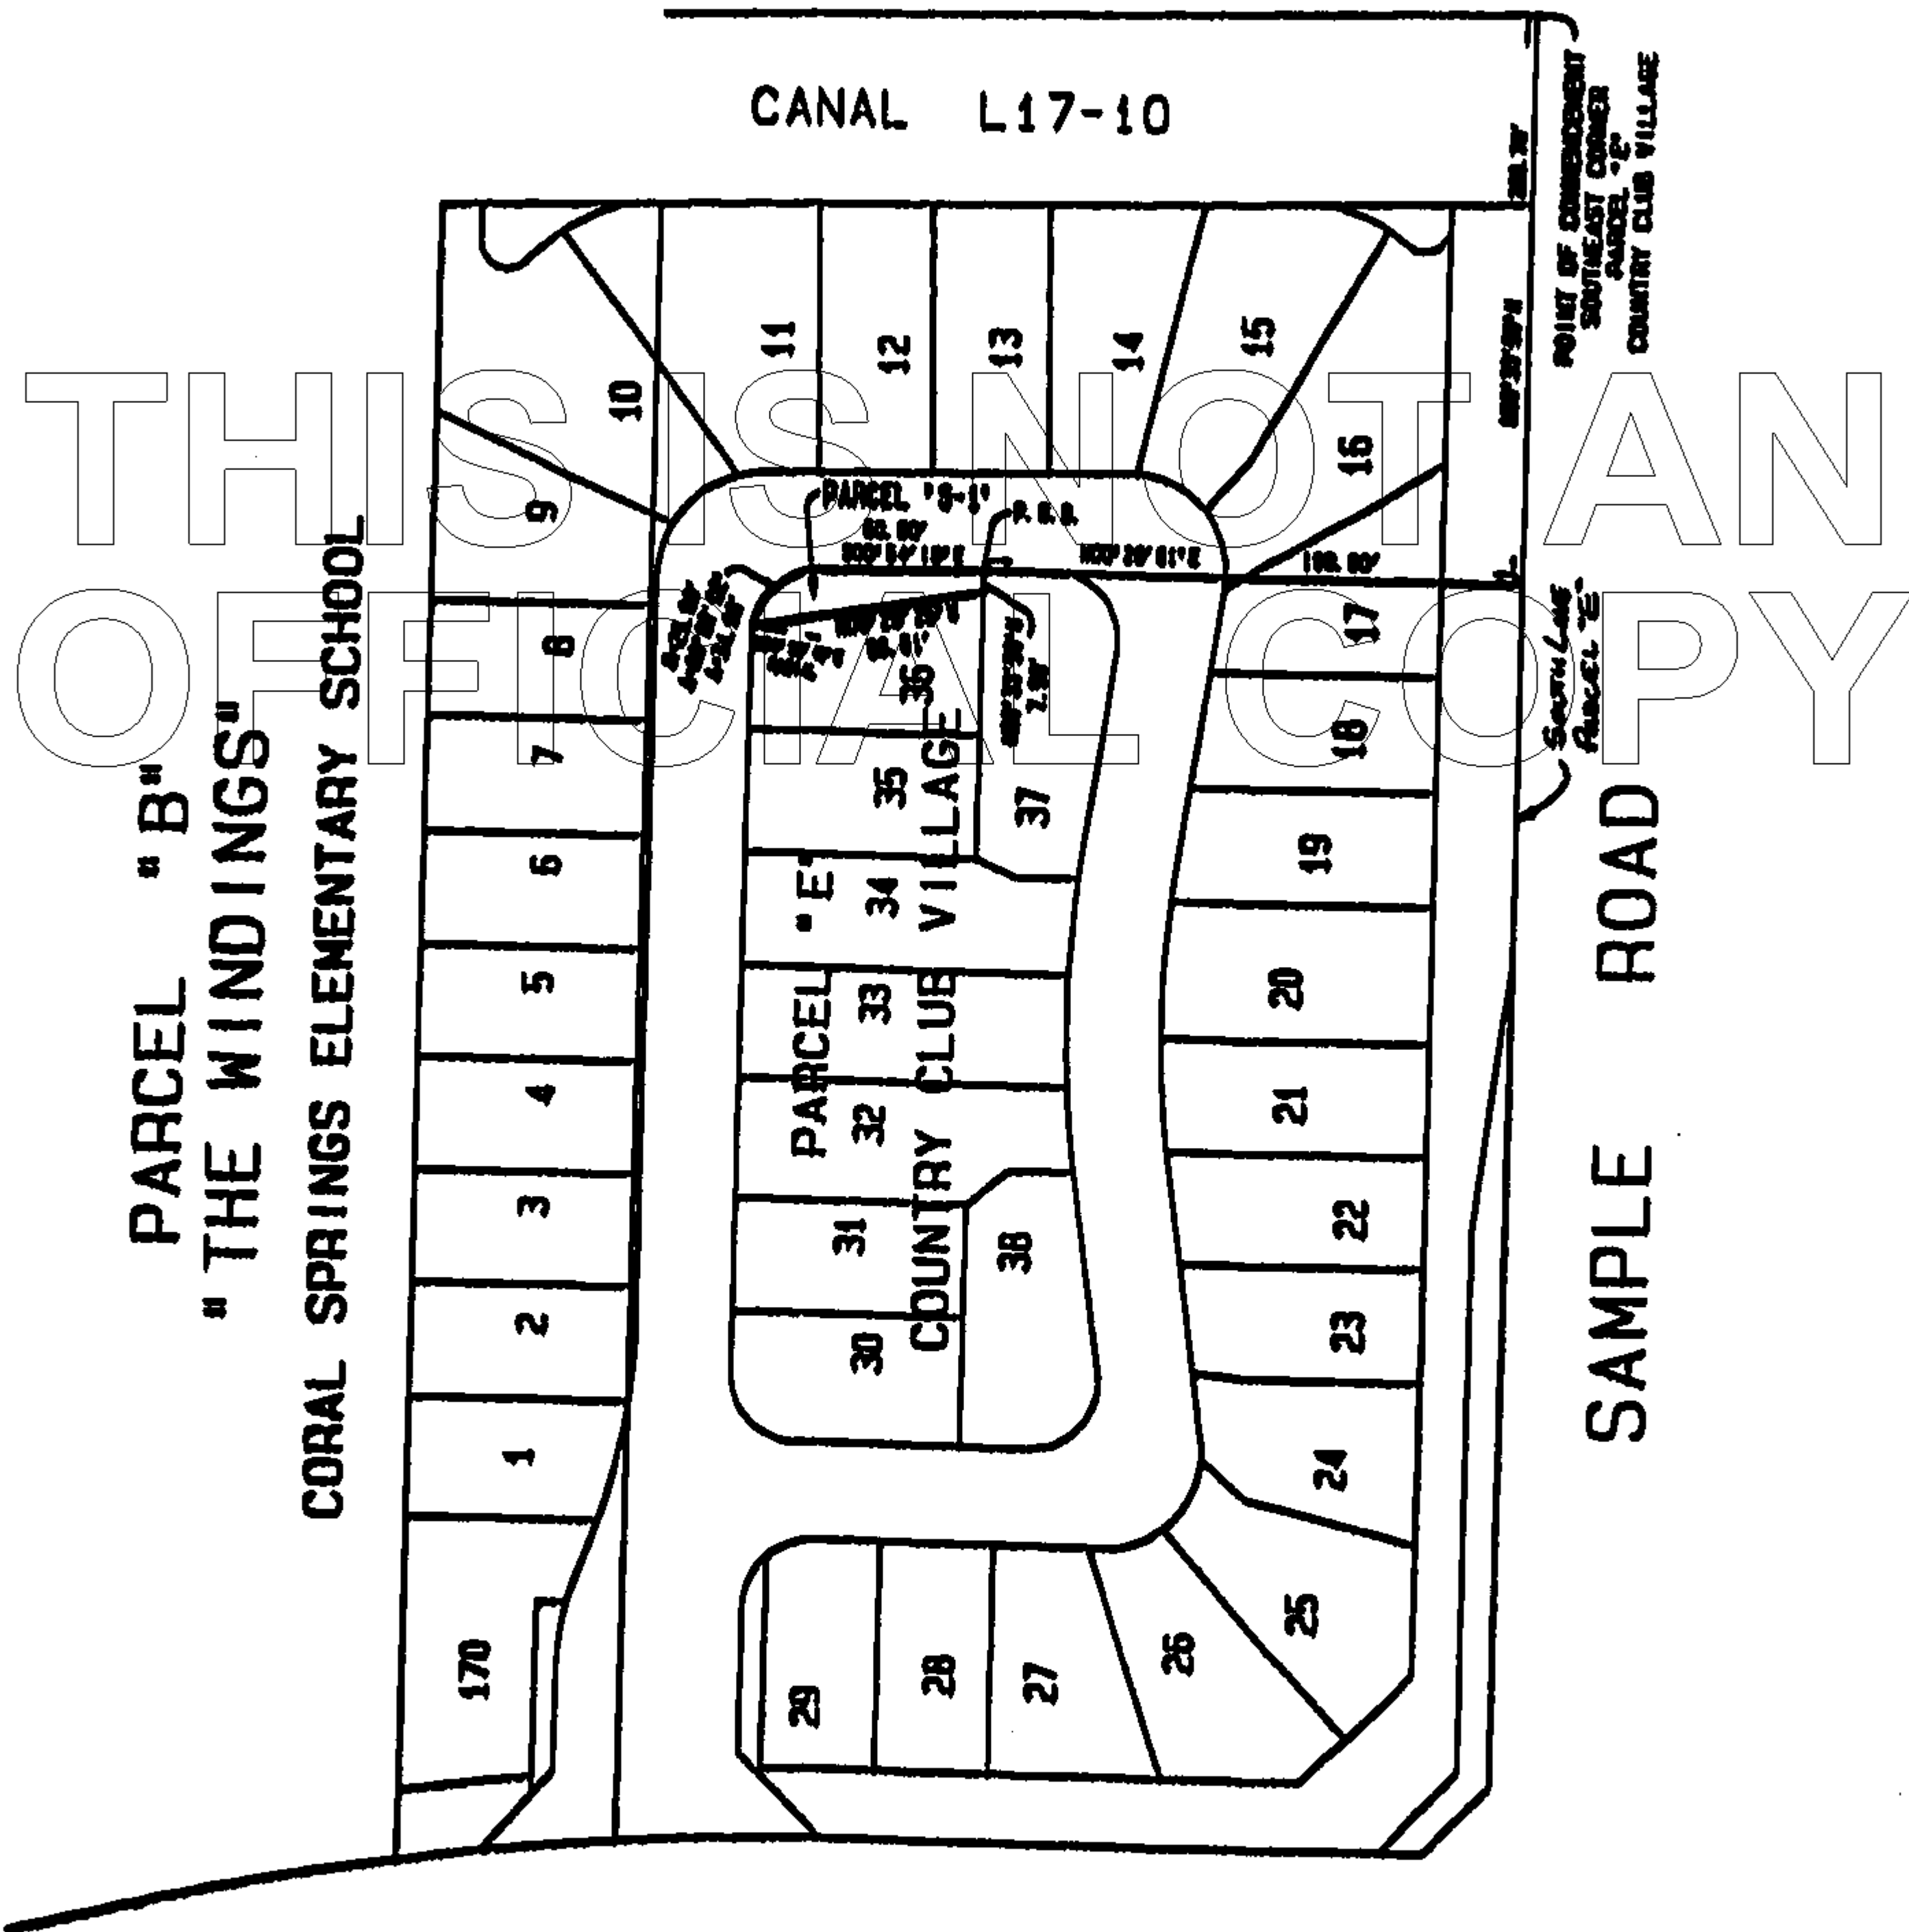

82303888378

SKETCH OF DESCRIPTION

PARCEL "S-1"

**SAMPLE ROAD ESTATES
A PORTION OF PARCEL "E"
COUNTRY CLUB VILLAGE**

PLAT BOOK 110, PAGE 23 BROWARD COUNTY RECORDS

**CRAIG A. SMITH & ASSOCIATES
CONSULTING ENGINEERS-PLANNERS-SURVEYORS**



**1000 WEST MC NAB ROAD
POMPANO BEACH, FLORIDA, 33069
(305) 782-8222
CERT. NO. LB0003110**

I HEREBY CERTIFY THAT THIS DESCRIPTION AND SKETCH HAVE BEEN PREPARED UNDER MY DIRECTION AND MEET THE MINIMUM TECHNICAL STANDARDS AS SET FORTH BY THE FLORIDA BOARD OF PROFESSIONAL SURVEYORS AND MAPMAKERS IN CHAPTER 461, THE FLORIDA ADMINISTRATIVE CODE, PURSUANT TO SECTION 472.02, FLORIDA STATUTES.

FOR THE FIRM, BY:

[Signature]
ATTEST: A. SMITH
PROFESSIONAL LAND SURVEYOR
FLORIDA REGISTRATION NO. 8230

CAD LIBRARY: 1479SA

REVISION	DRAWN BY:	DATE OF REVISION	CHECKED BY:
SKETCH OF DESCRIPTION	ROH	3-14-95	<i>[Signature]</i>

**SCALE:
1" = 100'**

**PROJECT NO.
92-1479**

SHEET 2 OF 2

LAND DESCRIPTION
SAMPLE ROAD ESTATES

PARCEL S-2

A portion of Parcel "B", THE WINDINGS according to the plat thereof as recorded in Plat Book 70, Page 44 of the Public Records of Broward County, Florida, described as follows:

COMMENCING at the Southeast corner of Parcel "E"; COUNTRY CLUB VILLAGE, according to the plat thereof as recorded in Plat Book 110, Page 23 of the Public Records of Broward County, Florida;

THENCE North 89° 33' 59" West along the South Boundary of said Parcel "E", 70.02 feet;

THENCE North 00° 54' 18" West, 403.15 feet;

THENCE North 89° 32' 58" West, a distance of 513.47 feet;

THENCE South 00° 27' 02" West, 49.80 feet to the **POINT OF BEGINNING**;

THENCE South 00° 26' 01" West, 11.19 feet to a point on the arc of a non-tangent curve concave to the Southwest, having a radial bearing of North 14° 56' 25" East;

THENCE Northwesterly along the arc of said curve, having a radius of 100.00 feet, a central angle of 14° 30' 24", and an arc distance of 25.32 feet to a Point of Tangency;


THENCE North 89° 33' 59" West, 36.83 feet;

THENCE North 47° 55' 21" West, a distance of 12.04 feet;


THENCE South 89° 33' 59" East, 70.88 feet to the **POINT OF BEGINNING**;

Said lands lying in the City of Coral Springs, Broward County, Florida, containing 558 square feet, more or less.

Land description Prepared By
CRAIG A. SMITH & ASSOCIATES
Consulting Engineers•Planners•Surveyors
1000 West McNab Road
Pompano Beach, Florida 33069
Project No: 92-1479
Prepared By: JWN
Checked By: RHS
February 23, 1995

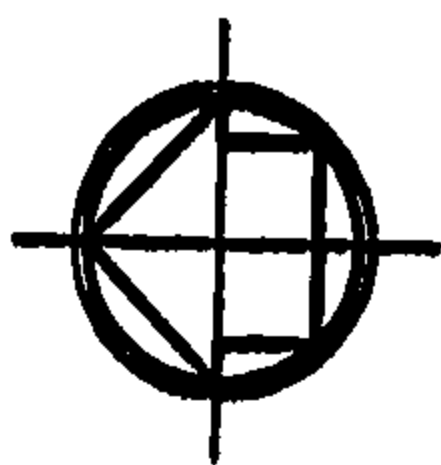

SCALE: 1" = 30'

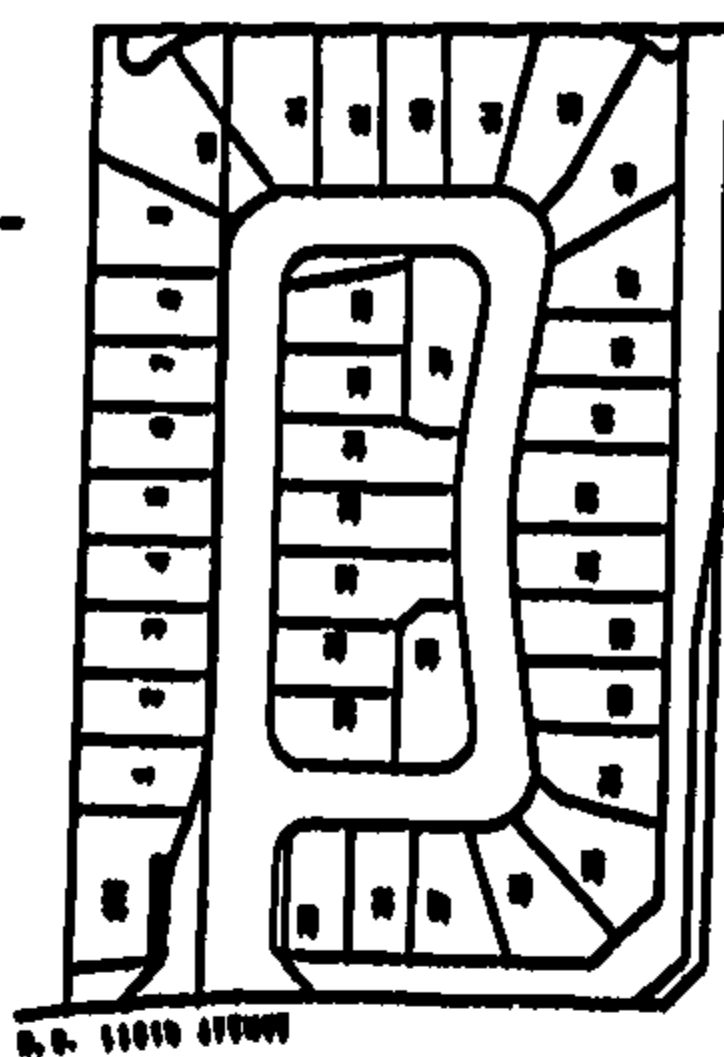

LOCATION MAP
(NOT TO SCALE)

THIS IS NOT AN
OFFICIAL COPY

THE WINDINGS
(P.B. 70, PG. 44, B.C.R.)
PARCEL "B"
CORAL SPRINGS ELEMENTARY SCHOOL

EASTERLY LINE
PARCEL "E"

(O.R.B. 11979, PG. 329, B.C.R.)
70' CANAL RIGHT-OF-WAY

CANAL L17-10

N00°54'18"W
403.15'

N89°33'59"W
70.02'

P.O.C.
SOUTHEAST CORNER
PARCEL "E"
COUNTRY CLUB VILLAGE

SEVEN LINE
BAC 17-5

N89°32'58"W
513.47'

1

800°26'01"W
11.19'

800°27'02"W
49.80'

P.O.B.

N14°58'25"E
(RADIAL)

R=100.00'
A=14°30'24"
A=25.32'

170

PARCEL "S-2"

S89°33'59"E
70.88'

N89°33'59"W
36.83'

4' UTILITY
EASEMENT

SOUTHERLY LINE PARCEL "B"
THE WINDINGS

NORTHERLY LINE PARCEL "C"
COUNTRY CLUB VILLAGE

TRACT "A"

N.W. 110th AVENUE

LEGEND

REF. PT. INDICATES REFERENCE POINT
INDICATES A.C. LENGTH
INDICATES RADIUS DISTANCE
INDICATES ANGLE TO OR CENTRAL ANGLE
INDICATES OFFICIAL RECORD BOOK
P.B. INDICATES PLAY BOOK

SURVEYOR'S NOTES

1. REPRODUCTIONS OF THIS SKETCH ARE NOT VALID UNLESS SEALED WITH AN EMBOSSED SURVEYOR'S SEAL.
2. LANDS SHOWN HEREON WERE NOT ABSTRACTED FOR RIGHTS-OF-WAY, EASEMENTS, OWNERSHIP, OR OTHER INSTRUMENTS OF RECORD.
3. BEARINGS SHOWN HEREON ARE RELATIVE TO:
THE SOUTH LINE OF COUNTRY CLUB VILLAGE, RECORDED IN PLAY BOOK 110, PAGE 23, BROWARD COUNTY RECORDS, SAID LINE HAVING A BEARING OF S89°33'59"E.
4. THIS IS NOT A BOUNDARY SURVEY.

SKETCH OF DESCRIPTION
PARCEL "S-2"

SAMPLE ROAD ESTATES
A PORTION OF PARCEL "B"
THE WINDINGS

PLAY BOOK 70, PAGE 44 BROWARD COUNTY RECORDS

CRAIG A. SMITH & ASSOCIATES
CONSULTING ENGINEERS-PLANNERS-SURVEYORS

1000 WEST MC NAB ROAD
POMPANO BEACH, FLORIDA, 33069
(305)782-8222
CERT. NO. LB0003110

I HEREBY CERTIFY THAT THIS DESCRIPTION AND SKETCH WERE PREPARED UNDER MY DIRECTION AND MET THE MINIMUM TECHNICAL STANDARDS AS SET FORTH BY THE FLORIDA BOARD OF PROFESSIONAL SURVEYORS AND MAPMAKERS IN CHAPTER 472, FLORIDA ADMINISTRATIVE CODE, PURSUANT TO SECTION 472.047, FLORIDA STATUTES.

FOR THE FIRM, BY

[Signature]
CRAIG A. SMITH
PROFESSIONAL LAND SURVEYOR
FLORIDA REGISTRATION NO. 6930

CAD LIBRARY: 14799B

REVISION	DATE	BY	CHECKED BY
SKETCH OF DESCRIPTION	JUN	3-15-95	RHS

SCALE:
1" = 30'

PROJECT NO.
92-1479

SHEET 2 OF 2

LAND DESCRIPTION
SAMPLE ROAD ESTATES
PARCEL S-3

A portion of Parcel "E", COUNTRY CLUB VILLAGE according to the plat thereof as recorded in Plat Book 110, Page 23 of the Public Records of Broward County, Florida, described as follows:

COMMENCING at the Southeast corner of said Parcel "E";

THENCE North 89° 33' 59" West along the South Boundary of said Parcel "E", a distance of 651.80 feet;

THENCE North 44° 33' 59" West along said South Boundary, a distance of 35.36 feet;

THENCE North 00° 26' 01" East along the West Boundary of said Parcel "E", a distance of 213.97 feet to the Point of Curvature of a curve concave to the West;

THENCE Northerly along the arc of said curve, having a radius of 1137.21 feet, a central angle of 01° 28' 45", and an arc distance of 29.36 feet to an intersection with a radial line;

THENCE North 88° 57' 16" East along said radial line, 21.92 feet to the **POINT OF BEGINNING**;

THENCE North 45° 13' 37" East, a distance of 11.98 feet;

THENCE South 89° 33' 59" East, 53.96 feet to the Point of Curvature of a curve concave to the Southwest;


THENCE Southeasterly along the arc of said curve, having a radius of 25.00 feet, a central angle of 48° 42' 00", an arc distance of 21.25 feet;

THENCE North 89° 33' 59" West, 81.18 feet to the **POINT OF BEGINNING**;


Said lands lying in the City of Coral Springs, Broward County, Florida, containing 605 square feet, more or less.

Land Description Prepared By
CRAIG A. SMITH & ASSOCIATES
Consulting Engineers•Planners•Surveyors
1000 West McNab Road
Pompano Beach, Florida 33069
Project No: 92-1479
Prepared By: RHS
Checked By: RHS
March 13, 1995

1. REPRODUCTIONS OF THIS SKETCH ARE NOT VALID UNLESS SEALED WITH AN EMBOSSED SURVEYOR'S SEAL.
2. LANDS SHOWN HEREON WERE NOT ABSTRACTED FOR RIGHTS-OF-WAY, EASEMENTS, OWNERSHIP, OR OTHER INSTRUMENTS OF RECORD.
3. BEARINGS SHOWN HEREON ARE RELATIVE TO :
THE SOUTH LINE OF COUNTY CLUB VILLAGE, RECORDED
IN PLAT BOOK 115, PAGE 23, BROWARD COUNTY RECORDS,
SAID LINE HAVING A BEARING OF $S80^{\circ}33'50"E$.
4. THIS IS NOT A BOUNDARY SURVEY.

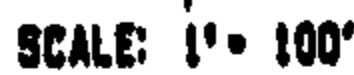

REF. PT.	INDICATES REFERENCE POINT
A	INDICATES AREA LENGTH
R	INDICATES RADIUS DISTANCE
O	INDICATES ORIGIN
O.R.B.	INDICATES OFFICIAL RECORD BOOK
PL	INDICATES PLATE
P.B.	INDICATES PLAY BOOK

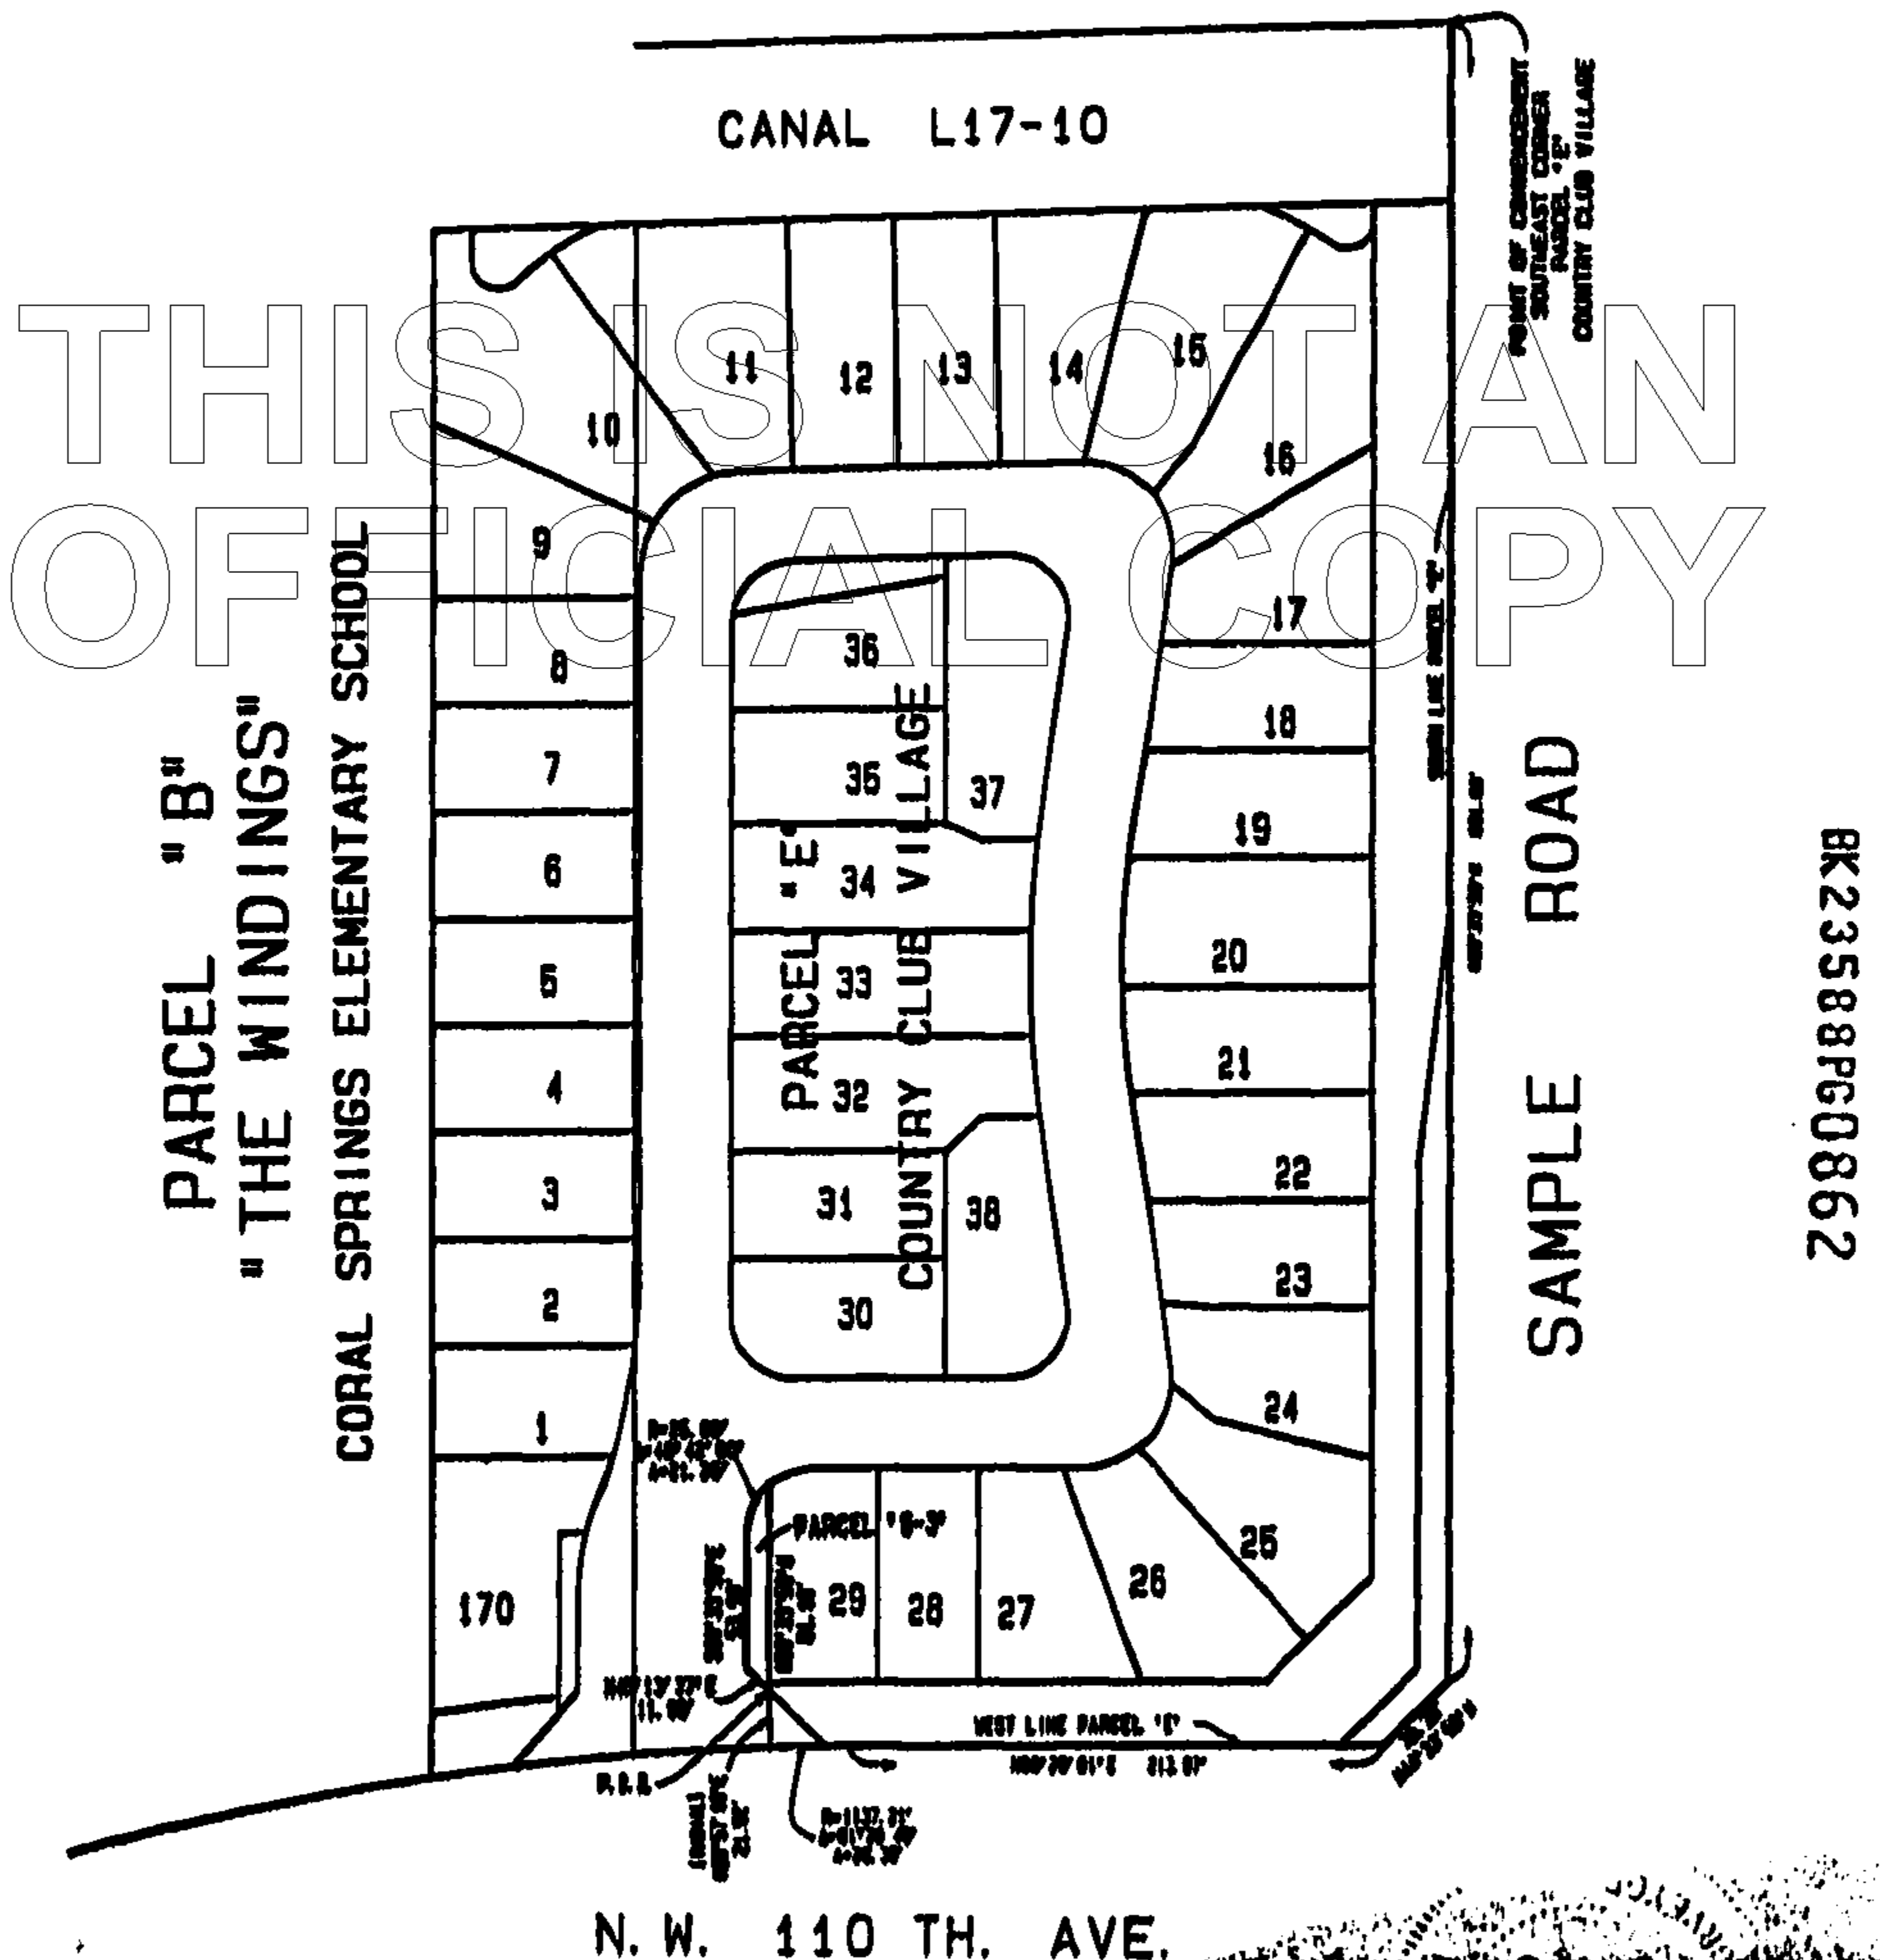

BK23588FG0862

1000 WEST MC NAB ROAD
POMPANO BEACH, FLORIDA, 33069
(305)782-8222
CERT. NO. LB0003110

SHEET 2 OF 2

EXHIBIT "E"

SITE PLAN

THIS IS NOT AN
OFFICIAL COPY


BK23588PG0863

**SITE MAP 1
SAMPLE ROAD ESTATES**

**PARCEL "B"
"THE WINDINGS"**
CORAL SPRINGS ELEMENTARY SCHOOL

CANAL "NN"

PARCEL "L-2"

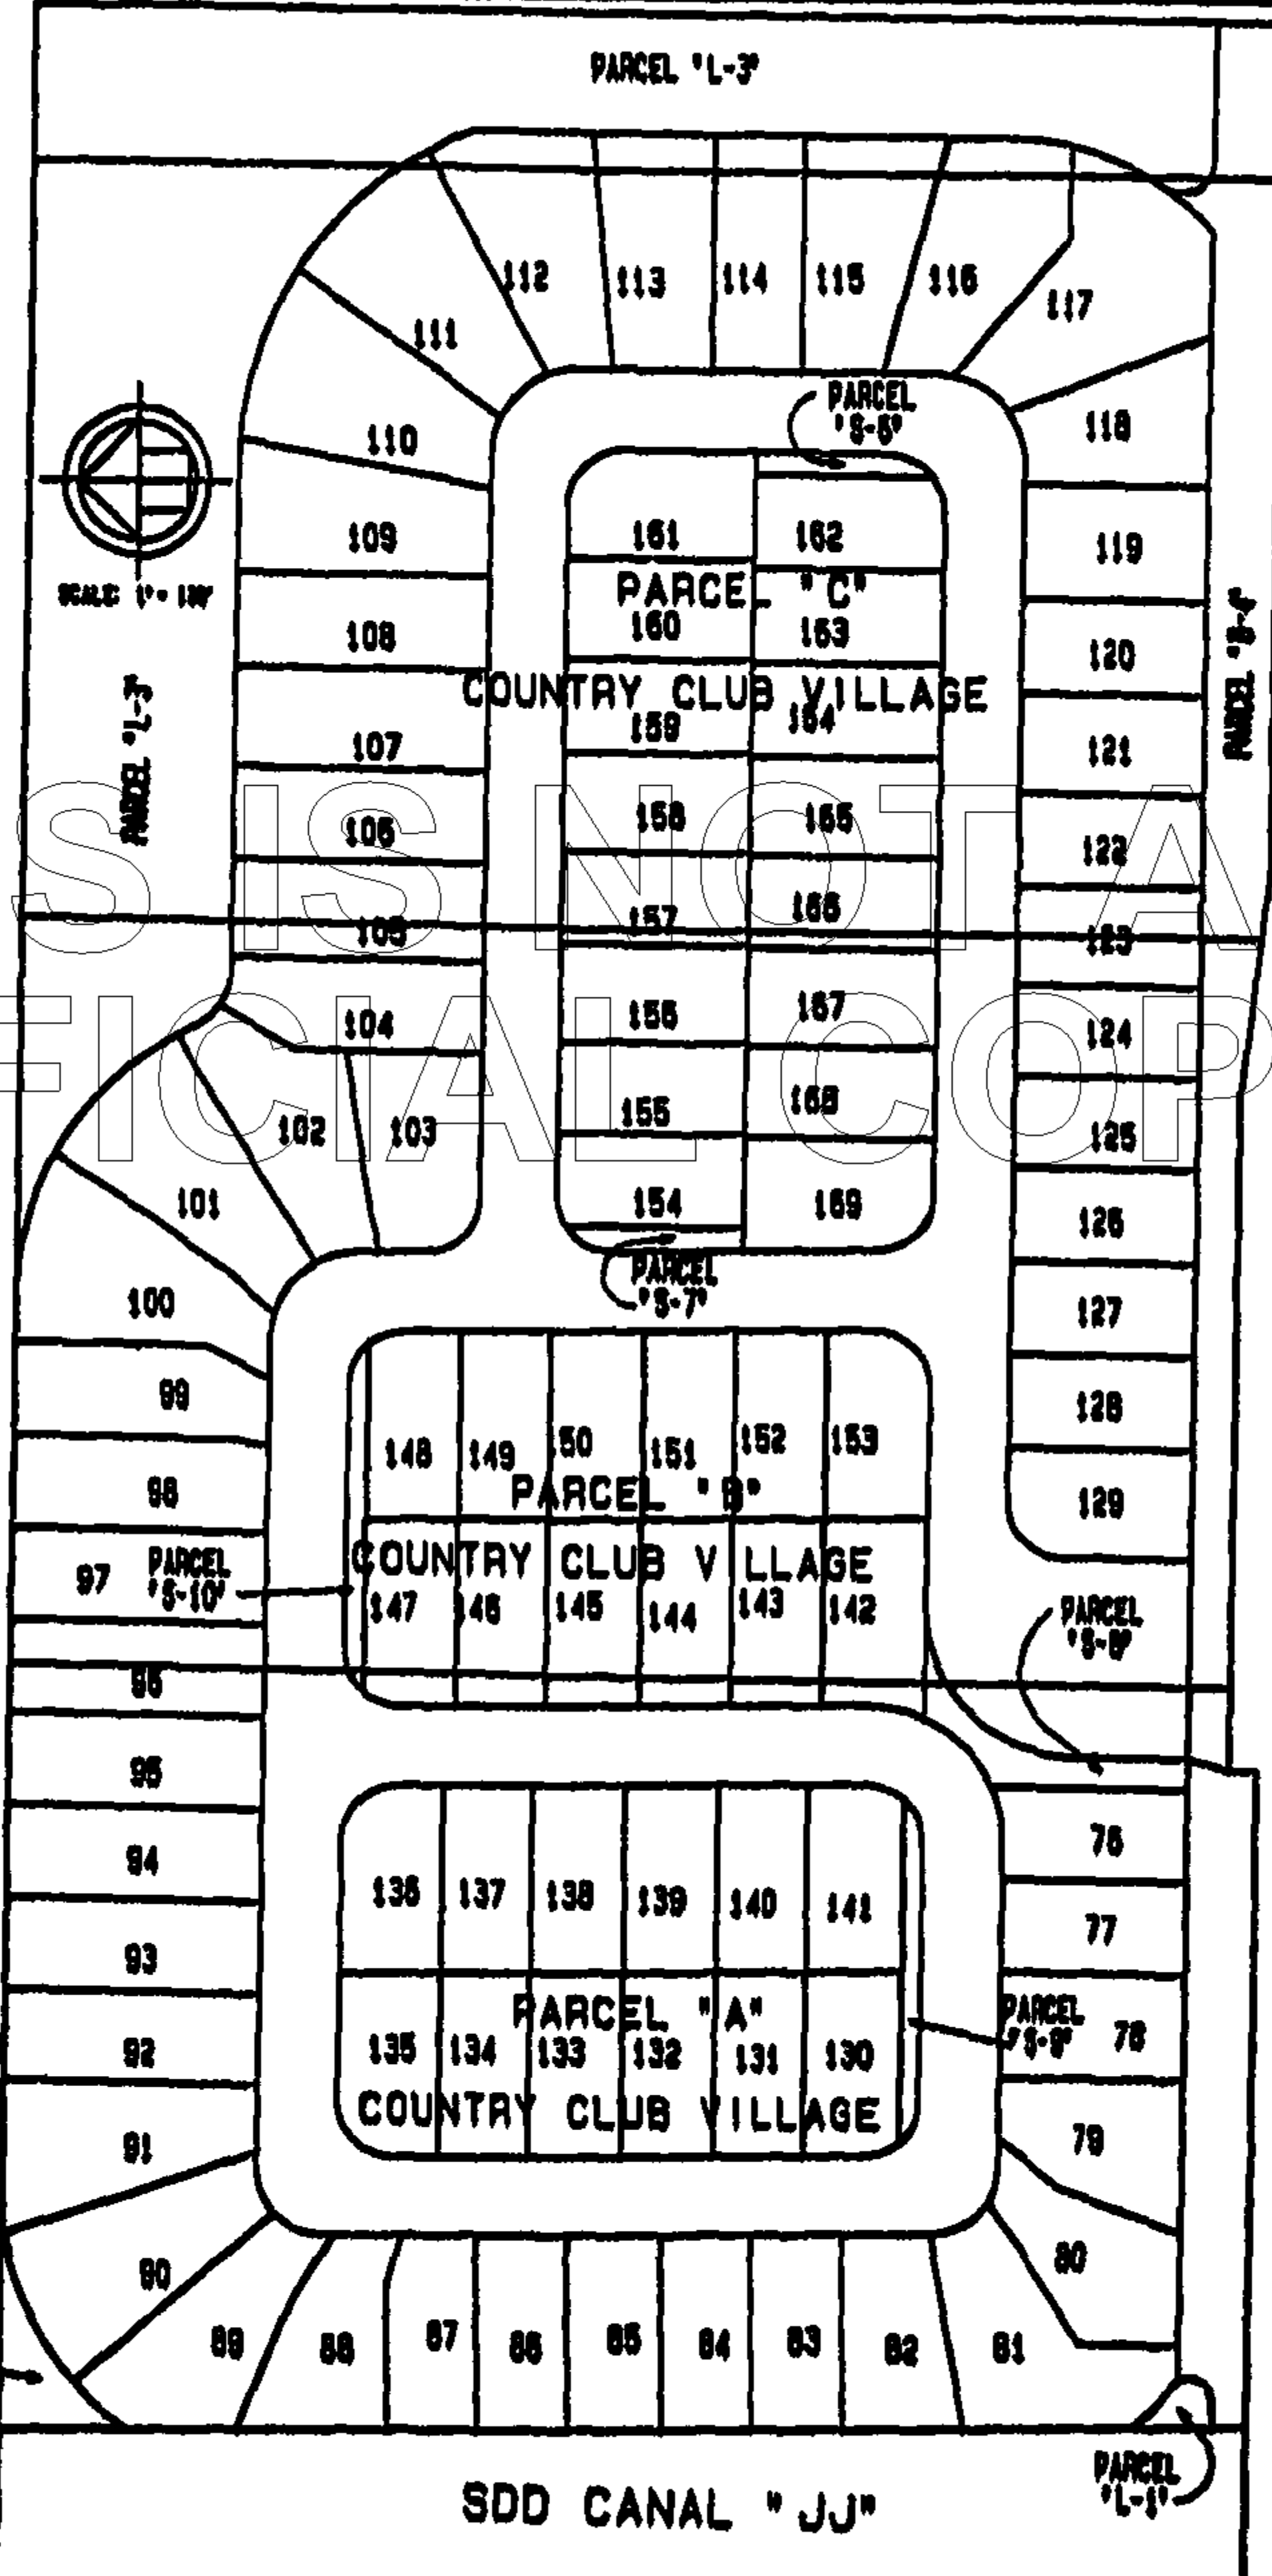

SAMPLE ROAD

BR2352850061


SCALE: 1" = 100'

SCHOOL

PARCEL 'S-1'

8 9 10 11 12 13 14 15 16 17

36

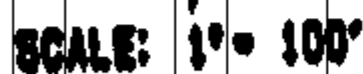

PARCEL "B" "THE WINDINGS"

CORAL SPRINGS ELEMENTARY SCHOOL

**PARCEL
'L-6'**

**- PARCEL
'L-7'**

PARCEL
'S-1'

W
S

PARCEL

40

**PARCEL
P-8-2'**

PARCEL
'8-3'

PARCEL
- 'B-1'


PARCEL
'B-6'

N. W. 110 TH. AVE.

SAMPLE ROAD

BK23588PG0865


**SITE MAP 3
SAMPLE ROAD ESTATES**

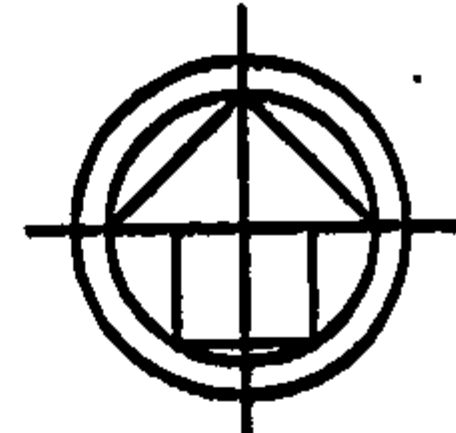

SCALE: 1" = 100'

**PARCEL "B"
"THE WINDINGS"**

CORAL SPRINGS ELEMENTARY SCHOOL

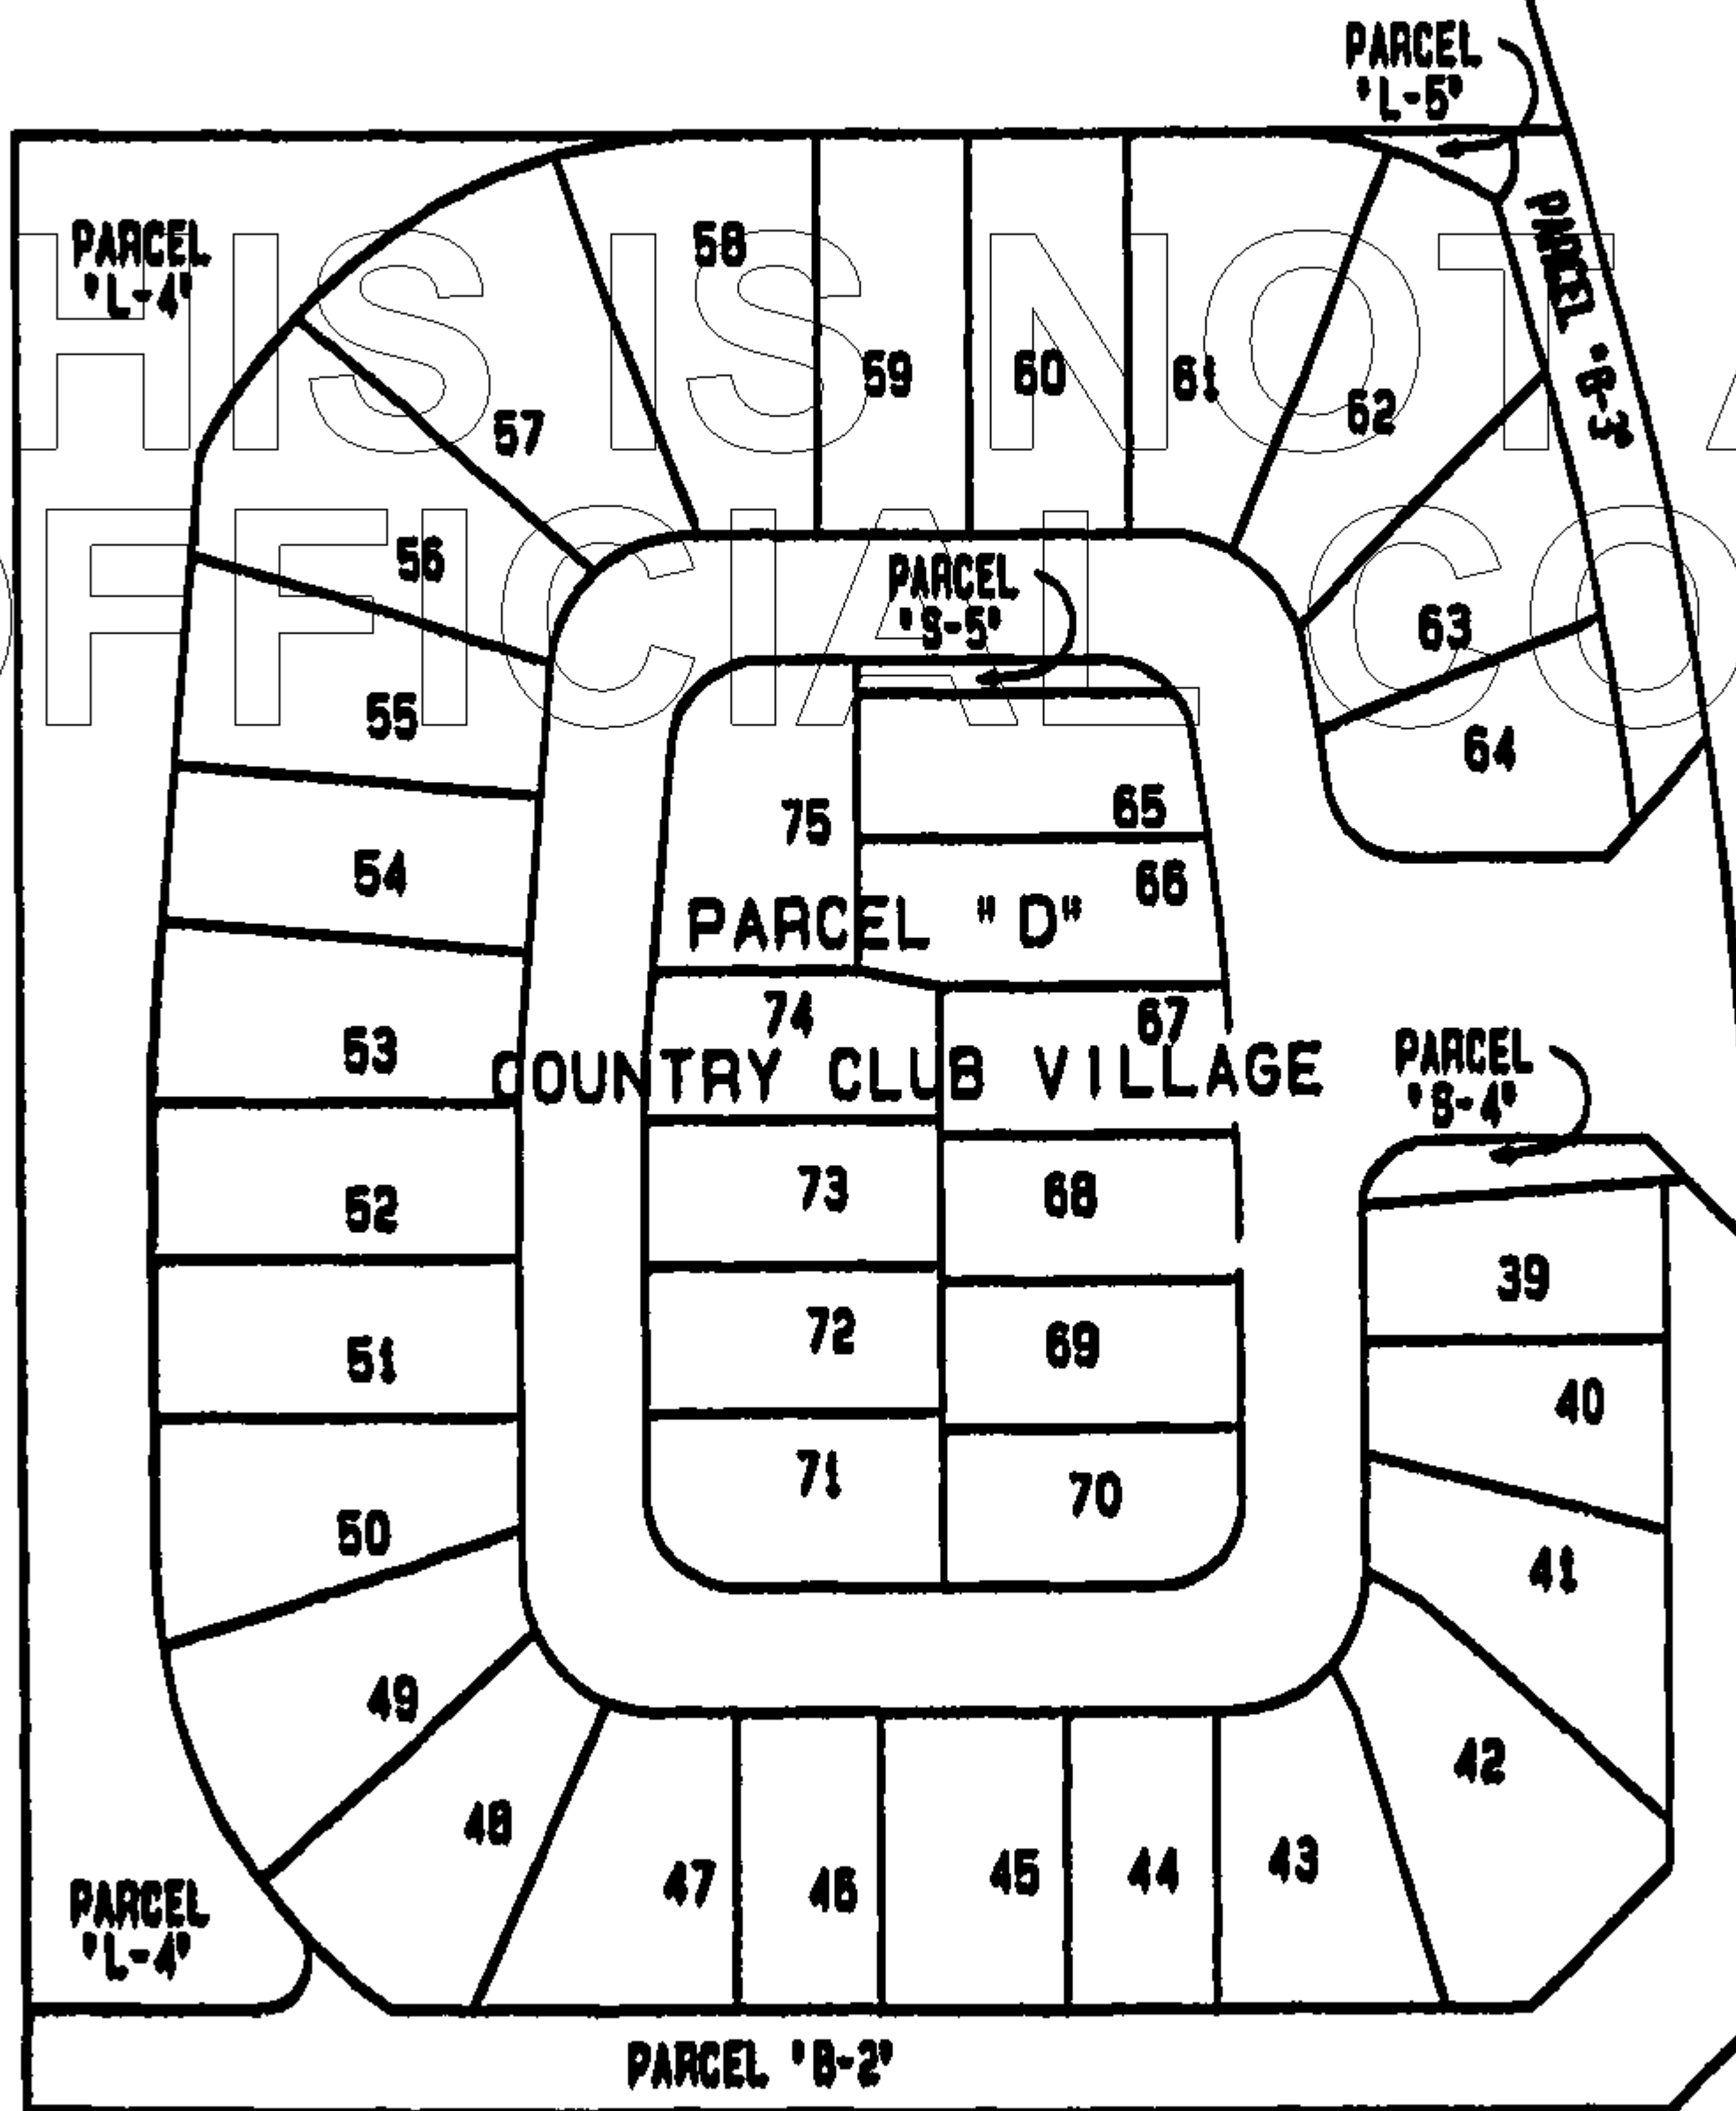

N.W. 110 TH. AVE.

BK23588Pg0866

RECORDED IN THE OFFICIAL RECORDS BOOK
OF BROWARD COUNTY, FLORIDA
COUNTY ADMINISTRATOR

SAMPLE ROAD

THIS INSTRUMENT PREPARED BY
AND RETURN TO:
IGNACIO G. ZULUETA, ESQ.
IGNACIO G. ZULUETA, P.A.
6255 BIRD ROAD
MIAMI, FLORIDA 33155

**FIRST SUPPLEMENT TO
DECLARATION OF PROTECTIVE COVENANTS
AND RESTRICTIONS FOR LAGUNA SPRINGS**

THIS FIRST SUPPLEMENT, ("First Supplement") to the DECLARATION OF PROTECTIVE COVENANTS, CONDITIONS AND RESTRICTIONS FOR LAGUNA SPRINGS, recorded on June 21, 1995, in Official Records Book 23588, Page 775, of the Public Records of Broward County, Florida, ("Declaration") is made this 7th day of February, AD, 1996, by LAGUNA SPRINGS ASSOCIATES LIMITED PARTNERSHIP, a Delaware limited partnership ("Declarant"), whose address is 6262 Bird Road, Suite 31, Miami, Florida 33155.

RECITALS

WHEREAS, the Declaration presently encumbers such portions of Parcels D and E of Plat Book 110, Page 23, and such portion of Parcel B of Plat Book 70, Page 44, as may be located within the real property described in Exhibit A to the Declaration and Exhibit A attached hereto. Said portions of Exhibit A are referred to in the Declaration and herein as the "Initial Property"; and

WHEREAS, Declarant intends that this First Supplement have the effect of annexing to the Initial Property (as said term is defined in the Declaration and Exhibit A) the all of the real property defined and described in the attached Exhibit B ("Annexed Property"); and

WHEREAS, Declarant further intends that by way of this First Supplement, the Declaration shall encumber and become a covenant running with the land over all of the real property described in Exhibit A.

NOW, THEREFORE, in consideration of the foregoing, other good and valuable consideration, Developer hereby supplements the Declaration as follows:

1. All of the foregoing recitals are true and correct and are incorporated herein.
2. Declarant, with the intention of annexing real property to the Initial Property as set forth in Article II of the Declaration, hereby executes, files and records in the Public Records of Broward County, this First Supplement to the Declaration. The real property described in Exhibit B is hereby annexed to the Initial Property so that the Declaration and all of its' conditions, obligations and burdens shall also encumber the real property described in Exhibit B. The intention of Declarant is that all of the real property described in Exhibit A (which includes the real property described in Exhibit B) shall be sold subject to and encumbered by the Declaration which is and shall be deemed a covenant running with all of the land described in Exhibit A.



3. Capitalized words as used herein (unless otherwise stated) shall have the same meaning as the same capitalized term in the Declaration.

4. This First Supplement shall be deemed a covenant running with land and encumbering all of the real property described in Exhibit A.

IN WITNESS WHEREOF, this Supplement has been signed by the Declarant and the Association, on the day and year first above written.

Signed, sealed and delivered in the presence of:

DECLARANT:
LAGUNA SPRINGS ASSOCIATES LIMITED PARTNERSHIP, a Delaware limited partnership
By: EXCEL SAMPLE, LTD., a Florida limited partnership
By: EXCEL DEVELOPMENT CORPORATION, a Florida corporation, General Partner

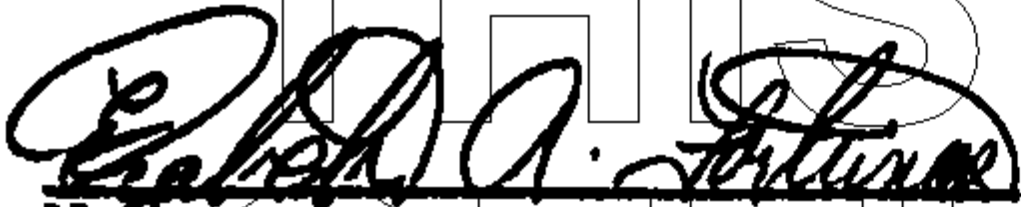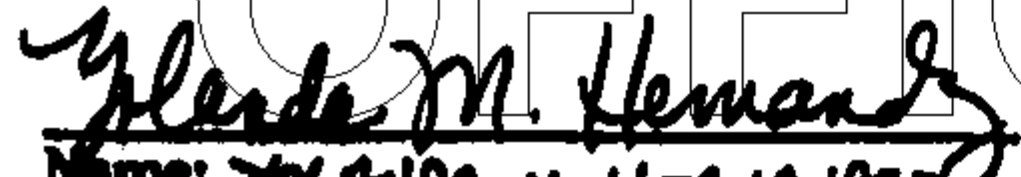

Name: ELIZABETH A. FORTUNAS

Name: YOLANDA M. HERNANDEZ


By: Cesar Llano, Vice-President


ASSOCIATION:


Name: ELIZABETH A. FORTUNAS

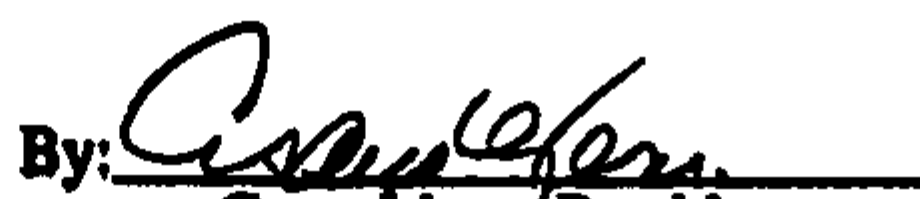Name: YOLANDA M. HERNANDEZ

Laguna Springs Homeowners Association, Inc., a Florida corporation not for profit
By: 
Cesar Llano, President

BK24583P60131

STATE OF FLORIDA }
COUNTY OF DADE } SS:


I HEREBY CERTIFY that on this day, before me, an officer duly authorized in the state and county aforesaid to take acknowledgments, personally appeared Cesar Llano, who is personally known to me, as Vice-President of Excel Development Corporation, a Florida corporation, as the sole general partner of Excel Sample, Ltd., a Florida limited partnership, as the sole general partner of Laguna Springs Associates Limited Partnership, a Delaware limited partnership, and he acknowledged executing the foregoing instrument on behalf of Laguna Springs Associates Limited Partnership for the purposes expressed therein.

WITNESS my hand and official seal in the county and state last aforesaid this 7th day of February, 1996.

My Commission Expires:

Marla Ledford Devitt
NOTARY PUBLIC

STATE OF FLORIDA }
COUNTY OF DADE } SS:

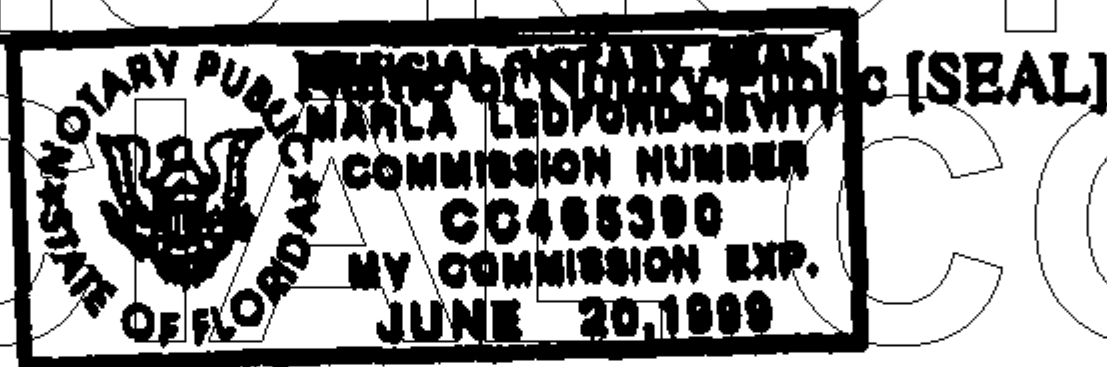


I HEREBY CERTIFY that on this day, before me, an officer duly authorized in the state and county aforesaid to take acknowledgments, personally appeared Cesar Llano, who is personally known to me, as President of Laguna Springs Homeowners Association, Inc., a Florida corporation not for profit, and he acknowledged executing the foregoing instrument on behalf of said corporation for the purposes expressed therein.

WITNESS my hand and official seal in the county and state last aforesaid this 7th day of February, 1996.

Marla Ledford-Devitt
NOTARY PUBLIC

My commission expires:

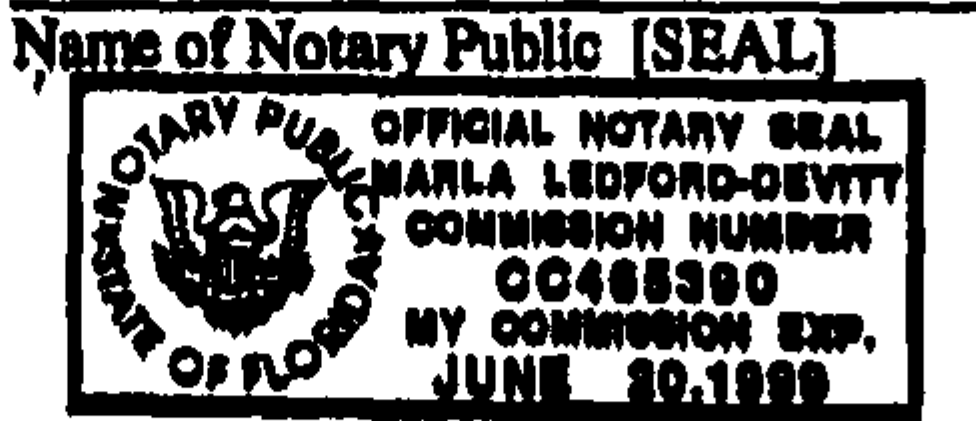

BK24583P60132

JOINDER AND CONSENT OF MORTGAGEE

SunTrust Bank, South Florida, N.A., f/k/a Sun Bank/South Florida, National Association, with a mortgage dated June 22, 1995, recorded June 28, 1995, in Official Records Book 23618, at Page 653, of the Public Records of Broward County, Florida, in the original principal sum of \$4,975,000.00, which mortgage was modified by way of a Mortgage Modification and Spreader Agreement dated 12/12/95, recorded 12/13/95, in Official Records Book 24253, at Page 688, of the Public Records of Broward County, Florida, which mortgage encumbers a portion of the real property described in the foregoing instrument does hereby consent to said instrument and acknowledges that the lien of its mortgage on said real property is subordinate to the provisions of said instrument and that said covenants shall survive any foreclosure of the mortgage and shall be binding upon all persons, and their successors in title claiming said real property; provided, however, that at no time before such foreclosure shall the foregoing Joinder (i) obligate the undersigned to perform the covenants contained in said instrument, if any, (ii) impose any liability on the undersigned for any failure of any applicable party to perform such covenants, nor (iii) be deemed a limitation on the operation or effect of the mortgage except as specifically set forth in this Joinder.

IN WITNESS WHEREOF, the undersigned has caused this instrument to be executed by its proper officers, this 7th day of February, 1996.

SunTrust Bank, South Florida, N.A.,
f/k/a Sun Bank/South Florida, National Association

By: [Signature]

Name: DAVID K. WARNE
Assistant Vice President

Witness: [Signature]
ESTHER CORFELD

Witness: [Signature]
JACKY HINES

STATE OF FLORIDA

COUNTY OF BROWARD

) ss:

The foregoing acknowledgment was acknowledged before me this 7th day of February, 1996, by DAVID K. WARNE, VICE President of SunTrust Bank, South Florida, N.A., f/k/a Sun Bank/South Florida, National Association, on behalf of said National Association, he is personally known to me and he did not take an oath.

[Signature]
Notary Public - State of Florida
Name of Notary: MINDY J. GABRIEL

My commission expires:



MINDY J GABRIEL
My Commission G0487082
Expires Nov. 02, 1999

BK 24583PG0133

EXHIBIT "A"

THIS IS NOT AN
OFFICIAL COPY

BK24583P60134

THENCE Northerly along said curve on said Westerly line, through a central angle of $04^{\circ} 11' 56''$, a distance of 83.34 feet to the Northwest corner of said Parcel 'E';

THENCE South $89^{\circ} 33' 59''$ East, along the Northerly line of said Parcel 'E', non-tangent to said curve, a distance of 602.30 feet to the Northwest corner of said 70.00 foot wide strip of land described in Official Record Book 11979 at Page 329;

THENCE South $00^{\circ} 54' 16''$ East, along the Westerly line of said 70.00 foot wide strip of land, a distance of 322.32 feet to the POINT OF BEGINNING.

TOGETHER WITH a portion of Parcel 'B', THE WINDINGS, according to the plat thereof, recorded in Plat Book 70 at Page 44 of said Public Records, described as follows:

COMMENCING at said Southeast corner of Parcel 'E', COUNTRY CLUB VILLAGE;

THENCE North $00^{\circ} 54' 16''$ West (bearings are based on said plat of COUNTRY CLUB VILLAGE), along the East line of said Parcel 'E', a distance of 322.32 feet to the Northeast corner of said Parcel 'E' and the Southeast corner of said Parcel 'B';

THENCE North $89^{\circ} 33' 59''$ West, along the South line of said Parcel 'B' on the North line of said Parcel 'E', a distance of 70.02 feet to the POINT OF BEGINNING at the Southwest corner of the 70.00 foot wide strip of land conveyed to Sunshine Drainage District by the Quit-Claim Deed recorded in Official Record Book 9321 at Page 188 of said Public Records;

THENCE continue North $89^{\circ} 33' 59''$ West, along said South line of Parcel 'B' on said North line of Parcel 'E', a distance of 602.30 feet to the Southwest corner of said Parcel 'B' and the Northwest corner of said Parcel 'E' on a curve concave to the Southwest having a radius of 1137.209 feet and to said corner a radial line bears North $86^{\circ} 14' 05''$ East;

THENCE Northwesterly, along said curve on the Westerly line of said Parcel 'B', through a central angle of $04^{\circ} 06' 21''$, a distance of 81.49 feet to the Southwest corner of that certain parcel of land conveyed to THE SCHOOL BOARD OF BROWARD COUNTY, FLORIDA by the Warranty Deed recorded in Official Record Book 15836 at Page 627 of said Public Records;

THENCE South $89^{\circ} 32' 58''$ East, along the Southerly line of said parcel of land, non-tangent to said curve, a distance of 609.29 feet to the Southeast corner of said parcel of land on the West line of said 70.00 foot wide strip of land;

THENCE South $00^{\circ} 54' 16''$ East, along said West line, a distance of 80.83 feet to the POINT OF BEGINNING.

Said lands lying and being in the City of Coral Springs, Broward County, Florida, containing 25.97 acres (1,131,236 square feet), more or less.

LAND DESCRIPTION

Parcels 'A', 'B', 'C' and 'D', COUNTRY CLUB VILLAGE, according to the plat thereof, recorded in Plat Book 110 at Page 23 of the Public Records of Broward County, Florida; LESS therefrom that portion deeded to Broward County, a political subdivision organized and existing under the laws of the State of Florida by Warranty Deed executed by Excel Sample, Ltd., a Florida limited partnership, dated June 29, 1994 (unrecorded) and described as follows:

A portion of Parcels 'A', 'B', and 'C', COUNTRY CLUB VILLAGE, according to the plat thereof as recorded Plat Book 110, Page 23 of the Public Records of Broward County, Florida, being more particularly described as follows:

BEGINNING at the Southeast corner of said Parcel 'A';

THENCE North 89°33'59" West, along the South line of said COUNTRY CLUB VILLAGE, 50.00 feet;

THENCE North 00°26'01" East, 12.00 feet;

THENCE South 89°33'59" East, 317.95 feet;

THENCE South 82°43'54" East, 100.84 feet to an intersection with said South line of said COUNTRY CLUB VILLAGE;

THENCE North 89°33'59" West, along said South line, 368.07 feet to the POINT OF BEGINNING.

TOGETHER WITH a portion of Parcel 'E' of said COUNTRY CLUB VILLAGE, described as follows:

COMMENCING at the Southeast corner of said Parcel 'E';

THENCE North 89° 33' 59" West (bearings are based on said plat of COUNTRY CLUB VILLAGE), along the Southerly line of said Parcel 'E', a distance of 70.02 feet to the POINT OF BEGINNING at the Southwest corner of the 70.00 foot wide strip of land conveyed to Sunshine Water Control District by the Warranty Deed recorded in Official Record Book 11979 at Page 329 of said Public Records;

THENCE continue North 89° 33' 59" West, along said Southerly line, a distance of 276.78 feet;

THENCE North 82° 43' 25" West, a distance of 100.72 feet to a line parallel with and 12.00 feet Northerly from said Southerly line;

THENCE North 89° 33' 59" West, along said parallel line, a distance of 200.00 feet;

THENCE North 44° 33' 59" West, a distance of 42.43 feet to the Westerly line of said Parcel 'E';

THENCE North 00° 26' 01" East, along said Westerly line, a distance of 196.97 feet to the beginning of a curve concave to the West having a radius of 1137.209 feet;

BK 24583 PG 0136

EXHIBIT "B"

ANNEXED PROPERTY

THIS IS NOT AN
OFFICIAL COPY

BK24583P80137

EXHIBIT

Parcels "A", "B", "C", COUNTRY CLUB VILLAGE, according to the Plat thereof, recorded in Plat Book 110, at Page 23, of the Public Records of Broward County, Florida; LESS therefrom that portion deeded to Broward County, a political subdivision organized and existing under the laws of the State of Florida by Warranty Deed executed by Excel Sample, Ltd., a Florida limited partnership, dated June 29, 1994 (unrecorded) and described as follows: A Portion of Parcels "A", "B" and "C", COUNTRY CLUB VILLAGE, according to the Plat thereof, recorded in Plat Book 110, Page 23, of the Public Records of Broward County, Florida, being more particularly described as follows:

Beginning at the Southeast corner of said Parcel "A"; thence North 89°33'59" West, along the South line of said COUNTRY CLUB VILLAGE, 50.00 feet; thence North 00°26'01" East, 12.00 feet; thence South 89°33'59" East, 317.95 feet; thence South 82°43'54" East, 100.84 feet to an intersection with said South line of said COUNTRY CLUB VILLAGE; thence North 89°33'59" West, along said South line, 368.07 feet to the POINT OF BEGINNING.

RECORDED IN THE OFFICIAL RECORDS BOOK
OF BROWARD COUNTY, FLORIDA
COUNTY ADMINISTRATOR

BK24583PG0138

THIS INSTRUMENT PREPARED BY
AND RETURN TO:
IGNACIO G. ZULUETA, ESQ.
IGNACIO G. ZULUETA, P.A.
6255 BIRD ROAD
MIAMI, FLORIDA 33155

**SECOND SUPPLEMENT TO
DECLARATION OF PROTECTIVE CONVENANTS
AND RESTRICTIONS FOR LAGUNA SPRINGS**

THIS SECOND SUPPLEMENT ("Third Supplement") to the DECLARATION OF PROTECTIVE COVENANTS, CONDITIONS AND RESTRICTIONS FOR LAGUNA SPRINGS, recorded on June 21, 1995, in Official Records Book 23588, Page 775, of the Public Records of Broward County, Florida ("Declaration") is made this 19th day of February, AD, 1999, by LAGUNA SPRINGS ASSOCIATES LIMITED PARTNERSHIP, a Delaware limited partnership ("Declarant"), whose address is 6262 Bird Road, Suite 31, Miami, Florida 33155, and joined in by Laguna Springs Homeowners Association, Inc., a Florida corporation not for profit (the "Association") f/k/a Country Club Homeowners Association, Inc., a Florida corporation not for profit.

RECITALS

WHEREAS, the Declaration presently encumbers the real property described on Exhibit "A" attached to the Declaration located in Broward County, Florida (the "Property"); and

WHEREAS, Article XIV, Paragraph K of the Declaration provides that the Declarant may amend the Declaration; and

WHEREAS, the Declarant desires to add additional real property to the Common Property, as that term is defined in the Declaration; and

WHEREAS, the Declarant further desires to amend Article VII, Paragraph B(4) of the Declaration; and

WHEREAS, the Declarant intends that this Second Supplement shall be a covenant running with the land and shall encumber all of the real property affected by the Declaration.

NOW THEREFORE, in consideration of the foregoing, other good and valuable consideration, Declarant hereby supplements the Declaration as follows:

1. All of the foregoing recitals are true and correct and are incorporated herein.
2. Declarant hereby declares that the real property legally described on Exhibit "1" hereto shall be Common Property, as that term is defined in the Declaration, and shall be subject to the covenants, restrictions, easements, reservations, charges, regulations, burdens and liens set forth in the Declaration. This covenant shall be binding upon all parties having any right, title or interest under the Declaration, including their heirs, successors and assigns.

W/C TRI-COUNTY for: -

Gillespie & Allison, P.A.
1515 S. Federal Hwy. Ste: 300
Boca Raton, FL 33432

43

BK29265PG1260

3. Paragraph B(4) of Article VII is hereby deleted in its entirety and shall be replaced with the following, to-wit:

4. Ingress-Egress Easement. There is hereby reserved unto Declarant and all Institutional Mortgagees which hold a mortgage on any Lot perpetual, non-exclusive easements for ingress and egress on, over and across the paved roadways, sidewalks, swales, and other such portions of the Committed Property reasonably designed for ingress and egress purposes.

4. Capitalized words as used herein (unless otherwise stated) shall have the same meaning as the same capitalized term in the Declaration.

5. This Second Supplement shall be deemed a covenant running with land and encumbering all of the real property described in Exhibit "A" attached to the Declaration.

IN WITNESS WHEREOF, this Second Supplement has been signed by the Declarant and the Association, on the day and year first above written.

Signed, sealed and delivered
in the presence of:

Name: PATRICIA R. HARRIS

Name: EMANDRA VANN

DECLARANT:

LAGUNA SPRINGS ASSOCIATES
LIMITED PARTNERSHIP, a Delaware
limited partnership

By: EXCEL SAMPLE, LTD., a
Florida limited partnership

By: EXCEL DEVELOPMENT
CORPORATION, a Florida corporation,
General Partner

By: Miguel F. Balais, Vice-President



ASSOCIATION:

Name: PATRICIA R. HARRIS

Name: W. R. HARRIS

Laguna Springs Homeowners Association, Inc., a
Florida corporation not for profit

By: Miguel F. Balais, Secretary

STATE OF FLORIDA)
COUNTY OF Palm Beach)SS:

I HEREBY CERTIFY that on this day, before me, an officer duly authorized in the state and county aforesaid to take acknowledgments, personally appeared Cesar Llano, who is personally known to me, as Vice-President of Excel Development Corporation, a Florida corporation, as the sole general partner of Excel Sample, Ltd., a Florida limited partnership, and he acknowledged executing the foregoing instrument on behalf of Laguna Springs Associates Limited Partnership for the purposes expressed therein.

WITNESS my hand and official seal in the county and state last aforesaid this 19th day of February, 1999.


Notary Public
My Commission Expires:

STATE OF FLORIDA)
COUNTY OF Palm Beach)SS:



I HEREBY CERTIFY that on this day, before me, an officer duly authorized in the state and county aforesaid to take acknowledgments, personally appeared Cesar Llano, who is personally known to me, as President of Laguna Springs Homeowners Association, Inc., a Florida corporation not for profit, and he acknowledged executing the foregoing instrument on behalf of said corporation for the purposes expressed therein.

WITNESS my hand and official seal in the county and state last aforesaid this 19th day of February, 1999.


Notary Public
My Commission Expires:

KELL\REGENCY\FRENCHQ\SUPPLE3



EXHIBIT "1"

Pages 1 through 40

LAND DESCRIPTION

SAMPLE ROAD ESTATES

ROADWAY

PARCEL A, B & C

A portion of Parcels "A", "B" and "C", COUNTRY CLUB VILLAGE, according to the plat thereof, as recorded in Plat Book 110, Page 23 of the Public Records of Broward County, Florida being more particularly described as follows:

COMMENCING at the Southwest corner of said plat;

THENCE South 89° 33' 59" East, along the South line of said COUNTRY CLUB VILLAGE, 369.11 feet;

THENCE North 00° 26' 01" East, 12.00 feet to the POINT OF BEGINNING;

THENCE North 15° 57' 28" East, 18.68 feet;

THENCE North 00° 26' 01" East, 54.00 feet to the beginning of a tangent curve concave to the Southeast;

THENCE Northeasterly, along the arc of said curve, having a radius of 68.00 feet, a delta of 90° 00' 00", an arc distance of 106.81 feet to a Point of Tangency;

THENCE South 89° 33' 59" East, 99.02 feet to the beginning of a tangent curve concave to the Northwest;

THENCE Northeasterly, along the arc of said curve, having a radius of 25.00 feet, a delta of 91° 17' 43", an arc distance of 39.84 feet to a Point of Tangency and Reference Point "A";

THENCE North 00° 51' 42" West, 214.05 feet to the beginning of a tangent curve concave to the Southwest;

THENCE Northwesterly, along the arc of said curve, having a radius of 25.00 feet, a delta of 88° 42' 17" an arc distance of 38.70 feet to a Point of Tangency;

THENCE North 89° 33' 59" West, 120.03 feet to the beginning of a tangent curve concave to the Southwest;

THENCE Southwesterly, along the arc of said curve, having a radius of 25.00 feet, a delta of 91° 17' 43", an arc distance of 39.84 feet to a Point of Tangency and Reference Point "B";

THENCE South 00° 51' 42" East, 212.11 feet to the beginning of a tangent curve concave to the Northwest;

THENCE Southwesterly, along the arc of said curve, having a radius of 61.00 feet, a delta of 91° 17' 43", an arc distance of 97.20 feet to a Point of Tangency;

THENCE North 89° 33' 59" West, 150.34 feet to the beginning of a tangent curve concave to the Northeast;

THENCE Northwesterly, along the arc of said curve, having a radius of 30.00 feet, a delta of 88° 42' 17", an arc distance of 46.45 feet to a Point of Tangency;

THENCE North 00° 51' 42" West, 276.07 feet to the beginning of a tangent curve concave to the Southeast;

THENCE Northeasterly, along the arc of said curve, having a radius of 30.00 feet, a delta of $91^{\circ} 17' 43''$, an arc distance of 47.80 feet to a Point of Tangency;

THENCE South $89^{\circ} 33' 59''$ East, 378.32 feet to the beginning of a tangent curve concave to the Southwest;

THENCE Southeasterly, along the arc of said curve, having a radius of 40.00 feet, a delta of $88^{\circ} 42' 17''$, an arc distance of 61.93 feet to a Point of Tangency;

THENCE South $00^{\circ} 51' 42''$ East, 30.48 feet to the beginning of a tangent curve concave to the Northeast;

THENCE Southeasterly, along the arc of said curve, having a radius of 25.00 feet, a delta of $88^{\circ} 42' 17''$, an arc distance of 38.70 feet to a Point of Tangency;

THENCE South $89^{\circ} 33' 59''$ East, 335.77 feet to the beginning of a tangent curve concave to the Southwest;

THENCE Southeasterly, along the arc of said curve, having a radius of 40.00 feet, a delta of $90^{\circ} 00' 00''$, an arc distance of 62.83 feet to a Point of Tangency;

THENCE South $00^{\circ} 26' 01''$ West, 162.00 feet to the beginning of a tangent curve concave to the Northwest;

THENCE Southwesterly, along the arc of said curve, having a radius of 40.00 feet, a delta of $90^{\circ} 00' 00''$, an arc distance of 62.83 feet to a Point of Tangency;

THENCE North $89^{\circ} 33' 59''$ West, 468.66 feet to the beginning of a tangent curve concave to the Southeast;

THENCE Southwesterly, along the arc of said curve, having a radius of 25.00 feet, a delta of $90^{\circ} 00' 00''$, an arc distance of 39.27 feet to a Point of Tangency;

THENCE South $00^{\circ} 26' 01''$ West, 61.00 feet;

THENCE South $45^{\circ} 00' 00''$ East, 25.65 feet;

THENCE North $89^{\circ} 33' 59''$ West, 113.77 feet to the POINT OF BEGINNING;

LESS AND EXCEPT:

COMMENCING at said Reference Point "A";

THENCE North $87^{\circ} 46' 12''$ West, 36.05 feet to the POINT OF BEGINNING;

THENCE North $00^{\circ} 51' 42''$ West, 120.03 feet to the beginning of a tangent curve concave to the Southeast;

THENCE Northeasterly, along the arc of said curve, having a radius of 25.00 feet, a delta of $91^{\circ} 17' 43''$, an arc distance of 39.84 feet to a Point of Tangency;

THENCE South $89^{\circ} 33' 59''$ East, 312.83 feet to the beginning of a tangent curve concave to the Southwest;

THENCE Southeasterly, along the arc of said curve, having a radius of 25.00 feet, a delta of $90^{\circ} 00' 00''$, an arc distance of 39.27 feet to a Point of Tangency;

THENCE South $00^{\circ} 26' 01''$ West, 120.00 feet to the beginning of a tangent curve concave to the Northwest;

THENCE Southwesterly, along the arc of said curve, having a radius of 25.00 feet, a delta of $90^{\circ} 00' 00''$, an arc distance of 39.27 feet to a Point of Tangency;

THENCE North $89^{\circ} 33' 59''$ West, 310.11 feet to the beginning of a tangent curve concave to the Northeast;

THENCE Northwesterly, along the arc of said curve, having a radius of 25.00 feet, a delta of $88^{\circ} 42' 17''$, an arc distance of 38.70 feet to a Point of Tangency and the POINT OF BEGINNING;

LESS AND EXCEPT:

COMMENCING at said Reference Point "B";

THENCE South $87^{\circ} 46' 12''$ East, 36.05 feet to the POINT OF BEGINNING;

THENCE South $00^{\circ} 51' 42''$ East, 214.05 feet to the beginning of a tangent curve concave to the Northwest;

THENCE Southwesterly, along the arc of said curve, having a radius of 25.00 feet, a delta of $91^{\circ} 17' 43''$, an arc distance of 39.84 feet to a Point of Tangency;

THENCE North $89^{\circ} 33' 59''$ West, 120.03 feet to the beginning of a tangent curve concave to the Northeast;

THENCE Northwesterly, along the arc of said curve, having a radius of 25.00 feet, a delta of $88^{\circ} 42' 17''$, an arc distance of 38.70 feet to a Point of Tangency;

THENCE North $00^{\circ} 51' 42''$ West, 214.05 feet to the beginning of a tangent curve concave to the Southeast;


THENCE Northeasterly, along the arc of said curve, having a radius of 25.00 feet, a delta of $91^{\circ} 17' 43''$, an arc distance of 39.84 feet to a Point of Tangency;

THENCE South $89^{\circ} 33' 59''$ East, 120.03 feet to the beginning of a tangent curve concave to the Southwest;

THENCE Southeasterly, along the arc of said curve, having a radius of 25.00 feet, a delta of $88^{\circ} 42' 17''$, an arc distance of 38.70 feet to a Point of Tangency and the POINT OF BEGINNING;

Said lands lying in the City of Coral Springs, Broward County, Florida containing 104,482 square feet (2.399 acres) more or less.

Land Description Prepared By
CRAIG A. SMITH & ASSOCIATES
Consulting Engineers•Planners•Surveyors
1000 West McNab Road
Pompano Beach, Florida 33069
Project No: 92-1479
Prepared By: JJB
Checked By: FEC
February 23, 1993

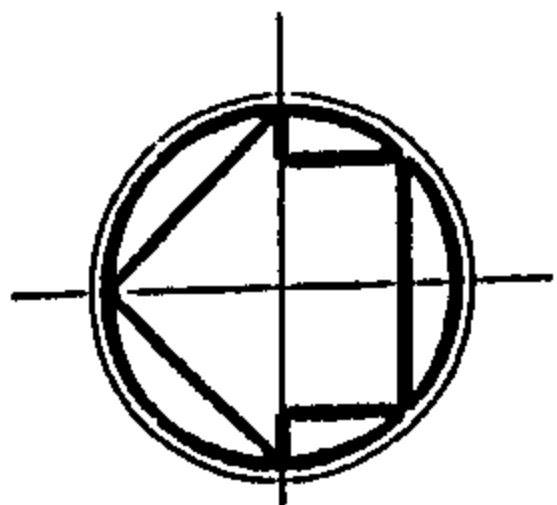


SCALE: 1" = 100'

ROADWAY 29265PG1266

PARCELS "A", "B", & "C"
COUNTRY CLUB VILLAGE

PLAT BOOK 110, PAGE 23, BROWARD COUNTY RECORDS
CITY OF CORAL SPRINGS, BROWARD COUNTY, FLORIDA

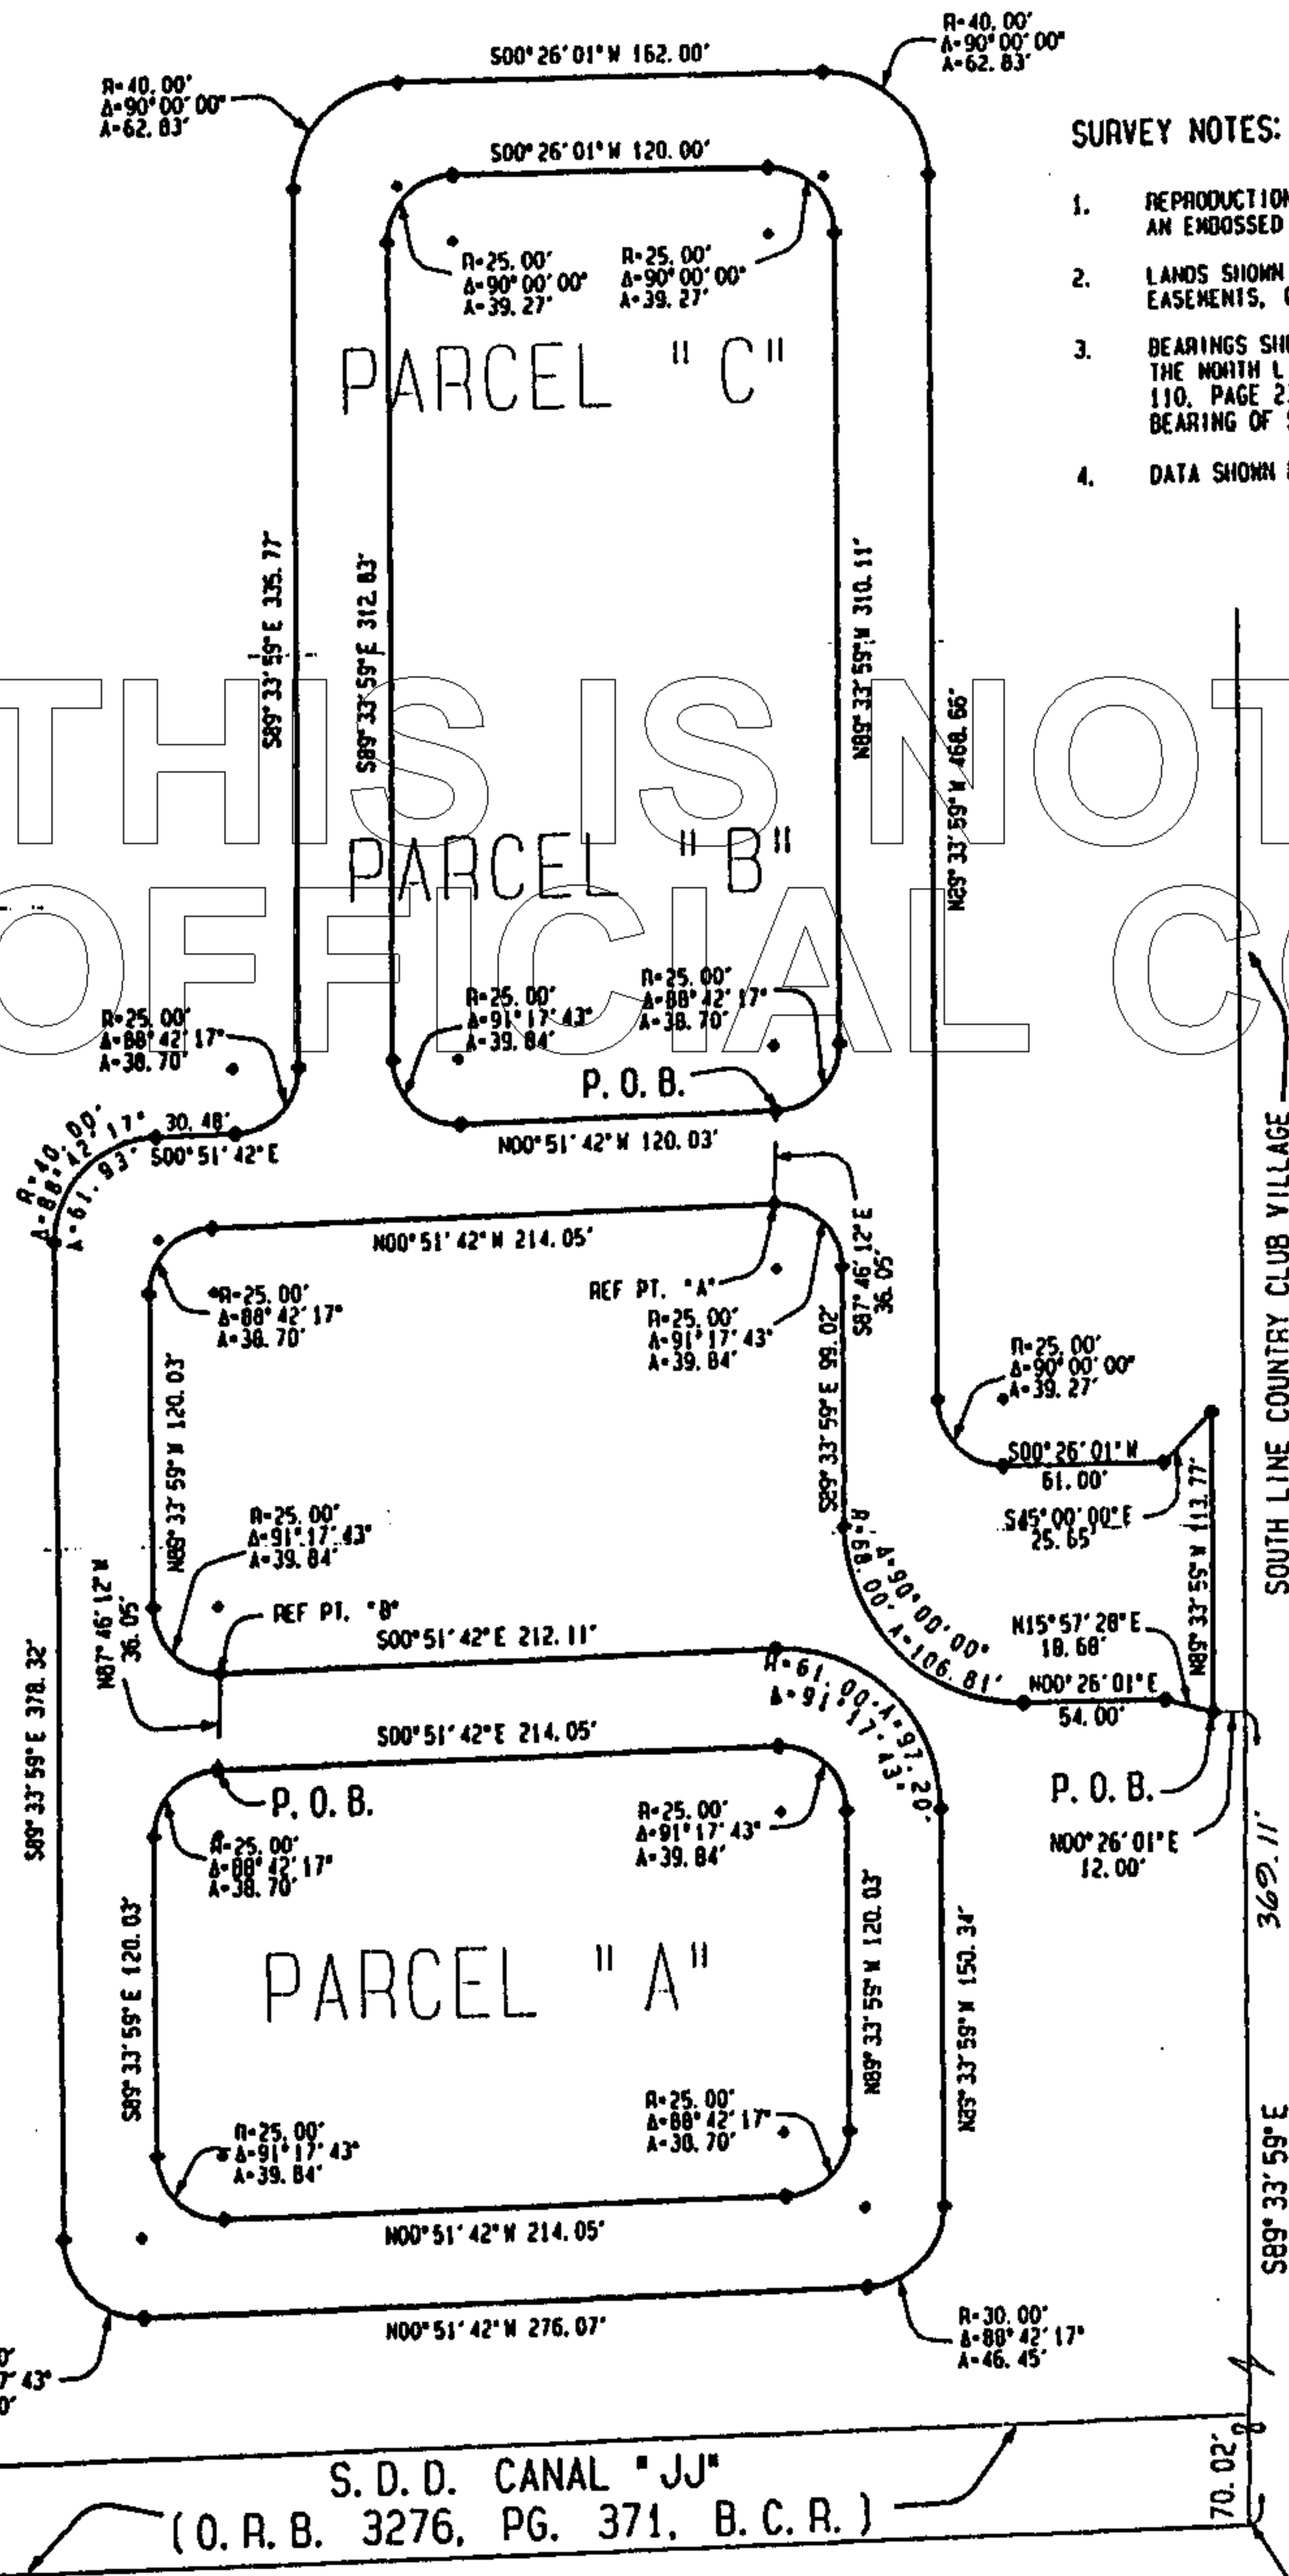

SURVEY NOTES:

1. REPRODUCTIONS OF THIS SKETCH ARE NOT VALID UNLESS SEALED WITH AN EMBOSSED SURVEYOR'S SEAL.
2. LANDS SHOWN HEREON WERE NOT ABSTRACTED FOR RIGHTS-OF-WAY, EASEMENTS, OWNERSHIP, OR OTHER INSTRUMENTS OF RECORD.
3. BEARINGS SHOWN HEREON ARE RELATIVE TO: THE NORTH LINE OF COUNTRY CLUB VILLAGE, RECORDED IN PLAT BOOK 110, PAGE 23, BROWARD COUNTY RECORDS, SAID LINE HAVING A BEARING OF SOUTH 09 33' 58" EAST.
4. DATA SHOWN HEREON DOES NOT CONSTITUTE A FIELD SURVEY AS SUCH.

LEGEND

- P.O.C. INDICATES POINT OF COMMENCEMENT
P.O.B. INDICATES POINT OF BEGINNING
REF PT. INDICATES REFERENCE POINT
R INDICATES RADIUS DISTANCE
A INDICATES DELTA OR CENTRAL ANGLE
A INDICATES ARC LENGTH
O.R.B. INDICATES OFFICIAL RECORDS BOOK
PG. INDICATES PAGE
B.C.R. INDICATES BROWARD COUNTY RECORDS
P.B. INDICATES PLAT BOOK

SURVEYOR'S CERTIFICATE

I HEREBY CERTIFY THAT THIS DESCRIPTION AND SKETCH WERE PREPARED UNDER MY DIRECTION AND MEET THE MINIMUM TECHNICAL STANDARDS AS SET FORTH BY THE FLORIDA BOARD OF PROFESSIONAL SURVEYORS AND MAPPERS IN CHAPTER 61617-6, FLORIDA ADMINISTRATIVE CODE, PURSUANT TO SECTION 472.027, FLORIDA STATUTES.

FOR THE FIRM, BY:

Richard H. Smith
RICHARD H. SMITH
PROFESSIONAL LAND SURVEYOR
FLORIDA REGISTRATION NO. 5239

CLIENT: EXCEL DEVELOPMENT CORP. "CASTLEWOOD"
PROJECT No. 92-1479 (P.B. 71, PG. 37, B.C.R.)

P.O.C.
SOUTHWEST CORNER OF
COUNTRY CLUB VILLAGE
(P.B. 110, PG. 23, B.C.R.) SHEET 4 OF 4

CRAIG A. SMITH & ASSOCIATES
CONSULTING ENGINEERS-PLANNERS-SURVEYORS

1000 WEST MC NAB ROAD
POMPANO BEACH, FLORIDA, 33069
(305) 782-8222
CERT. NO. LB0003110



REVISION	DWN	DATE	FB/PG	CKD
SKETCH OF DESCRIPTION	JB	11/16/92	N/A	CA

LAND DESCRIPTION
SAMPLE ROAD ESTATES

ROADWAY

PARCEL "D"

A portion of Parcel "D", COUNTRY CLUB VILLAGE, according to the plat thereof as recorded in Plat Book 110, Page 23 of the Public Records of Broward County, Florida, more particularly described as follows:

COMMENCING at the Southwest corner of said COUNTRY CLUB VILLAGE:

THENCE South $89^{\circ} 33' 59''$ East, along the South line of said Plat, 1626.62 feet to the beginning of a tangent curve concave to the Northwest;

THENCE Northeasterly along the arc of said curve, having a radius of 25.00 feet, a delta of $90^{\circ} 00' 00''$, an arc distance of 39.27 feet to a Point of Tangency;

THENCE North $00^{\circ} 26' 01''$ East, along the East line of said Parcel "D", 213.97 feet to the beginning of a tangent curve concave to the West;

THENCE Northerly, along the arc of said curve, having a radius of 1057.21 feet, a delta of $00^{\circ} 34' 53''$, an arc distance of 10.73 feet to the POINT OF BEGINNING;

THENCE North $44^{\circ} 51' 26''$ West, 42.21 feet;

THENCE North $89^{\circ} 33' 59''$ West, 61.16 feet to the beginning of a tangent curve concave to the Southeast;

THENCE Southwesterly, along the arc of said curve, having a radius of 20.00 feet, a delta of $91^{\circ} 12' 40''$, an arc distance of 31.84 feet to a Point of Reverse Curvature with a curve concave to the West;

THENCE Southerly, along the arc of said curve, having a radius of 946.21 feet, a delta of $01^{\circ} 12' 40''$, an arc distance of 20.00 feet to Reference Point A and a Point of Tangency;

THENCE South $00^{\circ} 26' 01''$ West, 82.97 feet to the beginning of a tangent curve concave to the Northwest;

THENCE Southwesterly, along the arc of said curve, having a radius of 40.00 feet, a delta of $90^{\circ} 00' 00''$, an arc distance of 62.83 feet to a Point of Tangency;

THENCE North $89^{\circ} 33' 59''$ West, 161.95 feet to the beginning of a tangent curve concave to the Northeast;

THENCE Northwesterly, along the arc of said curve, having a radius of 40.00 feet, a delta of $89^{\circ} 52' 00''$, an arc distance of 62.74 feet to a Point of Tangency;

THENCE North $00^{\circ} 18' 01''$ East, 129.51 feet to the beginning of a tangent curve concave to the Southeast;

THENCE Northeasterly, along the arc of said curve, having a radius of 300.00 feet, a delta of $05^{\circ} 00' 00''$, an arc distance of 26.18 feet to a Point of Tangency;

THENCE North $05^{\circ} 18' 01''$ East, 105.27 feet to the beginning of a tangent curve concave to the Southeast;

THENCE Northeasterly, along the arc of said curve, having a radius of 40.00 feet, a delta of $85^{\circ} 08' 00''$, an arc distance of 59.43 feet to a Point of Tangency;

THENCE South $89^{\circ} 33' 59''$ East, 135.50 feet to the beginning of a tangent curve concave to the Southwest;

THENCE Southeasterly, along the arc of said curve, having a radius of 40.00 feet, a delta of $78^{\circ} 55' 26''$, an arc distance of 55.10 feet to a Point of Compound Curvature with a curve concave to the Southwest;

THENCE Southeasterly, along the arc of said curve, having a radius of 946.21 feet, a delta of $02^{\circ} 27' 53''$, an arc distance of 40.70 feet to a Point of Reverse Curvature with a curve concave to the Northeast;

THENCE Southeasterly, along the arc of said curve, having a radius of 25.00 feet, a delta of $81^{\circ} 23' 19''$, an arc distance of 35.51 feet to a Point of Tangency;

THENCE South $89^{\circ} 38' 59''$ East, 55.88 feet;

THENCE North $41^{\circ} 13' 24''$ East, 45.43 to a point on the arc of a non-tangent curve concave to the Southwest (said point bears North $82^{\circ} 00' 47''$ East from the radius point of the next described curve);

THENCE Southeasterly, along the arc of said curve, having a radius of 1057.21 feet, a delta of $07^{\circ} 50' 21''$, an arc distance of 144.65 feet to the POINT OF BEGINNING;

LESS THE FOLLOWING:

COMMENCING at said Reference Point "A";

THENCE North $89^{\circ} 33' 59''$ West, 36.00 feet to the POINT OF BEGINNING;

THENCE South $00^{\circ} 26' 01''$ West, 61.97 feet to the beginning of a tangent curve concave to the Northwest;

THENCE Southwesterly, along the arc of said curve, having a radius of 25.00 feet, a delta of $90^{\circ} 00' 00''$, an arc distance of 39.27 feet to a Point of Tangency;

THENCE North $89^{\circ} 33' 59''$ West, 120.00 feet to the beginning of a tangent curve concave to the Northeast;

THENCE Northwesterly, along the arc of said curve, having a radius of 25.00 feet a delta of $89^{\circ} 52' 00''$, an arc distance of 39.21 feet to a Point of Tangency;

THENCE North $00^{\circ} 18' 01''$ East, 108.56 feet to the beginning of a tangent curve concave to the Southeast;

THENCE Northeasterly, along the arc of said curve, having a radius of 264.00 feet, a delta of $05^{\circ} 00' 00''$, an arc distance of 23.04 feet to a Point of Tangency;

THENCE North $05^{\circ} 18' 01''$ East, 85.98 feet to the beginning of a tangent curve concave to the Southeast;

THENCE Northeasterly, along the arc of said curve, having a radius of 25.00 feet, a delta of $85^{\circ} 08' 00''$, an arc distance of 37.15 feet to a Point of Tangency;

THENCE South $89^{\circ} 33' 59''$ East, 98.76 feet to the beginning of a tangent curve concave to the Southwest;

THENCE Southeasterly, along the arc of said curve, having a radius of 25.00 feet, a delta of $80^{\circ} 02' 26''$, an arc distance of 34.92 feet to a Point of Compound Curvature with a curve concave to the Southwest;

THENCE Southeasterly, along the arc of said curve, having a radius of 910.21 feet, a delta of $09^{\circ} 57' 34''$, an arc distance of 158.22 feet to a Point of Tangency and the POINT OF BEGINNING;

Said lands lying in the City of Coral Springs, Broward County, Florida, containing 44,825 square feet (1.009 acres) more or less.

Land Description Prepared By
CRAIG A. SMITH & ASSOCIATES
Consulting Engineers•Planners•Surveyors
1000 West McNab Road
Pompano Beach, Florida 33069
Project No: 92-1479
Prepared By: JJB
Checked By: FEC
February 23, 1993
Revised: May 11, 1994 (RHS)

SURVEY NOTES:



- 1. REPRODUCTIONS OF THIS SKETCH ARE NOT VALID UNLESS SEALED WITH AN EMBOSSED SURVEYOR'S SEAL.
- 2. LANDS SHOWN HEREON WERE NOT ABSTRACTED FOR RIGHTS-OF-WAY, EASEMENTS, OWNERSHIP, OR OTHER INSTRUMENTS OF RECORD.
- 3. BEARINGS SHOWN HEREON ARE RELATIVE TO: THE NORTH LINE OF COUNTRY CLUB VILLAGE, RECORDED IN PLAT BOOK 110, PAGE 23, BROWARD COUNTY RECORDS, SAID LINE HAVING A BEARING OF SOUTH 89° 33' 58" EAST.
- 4. DATA SHOWN HEREON DOES NOT CONSTITUTE A FIELD SURVEY AS SUCH.

ROADWAY

PARCEL "D"

COUNTRY CLUB VILLAGE

PLAT BOOK 110, PAGE 23, BROWARD COUNTY RECORDS
CITY OF CORAL SPRINGS, BROWARD COUNTY, FLORIDA

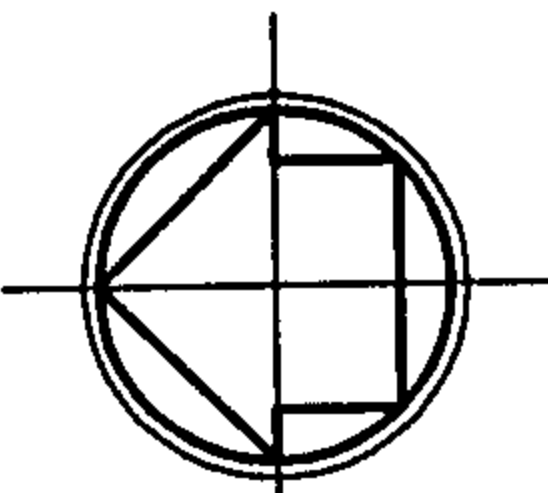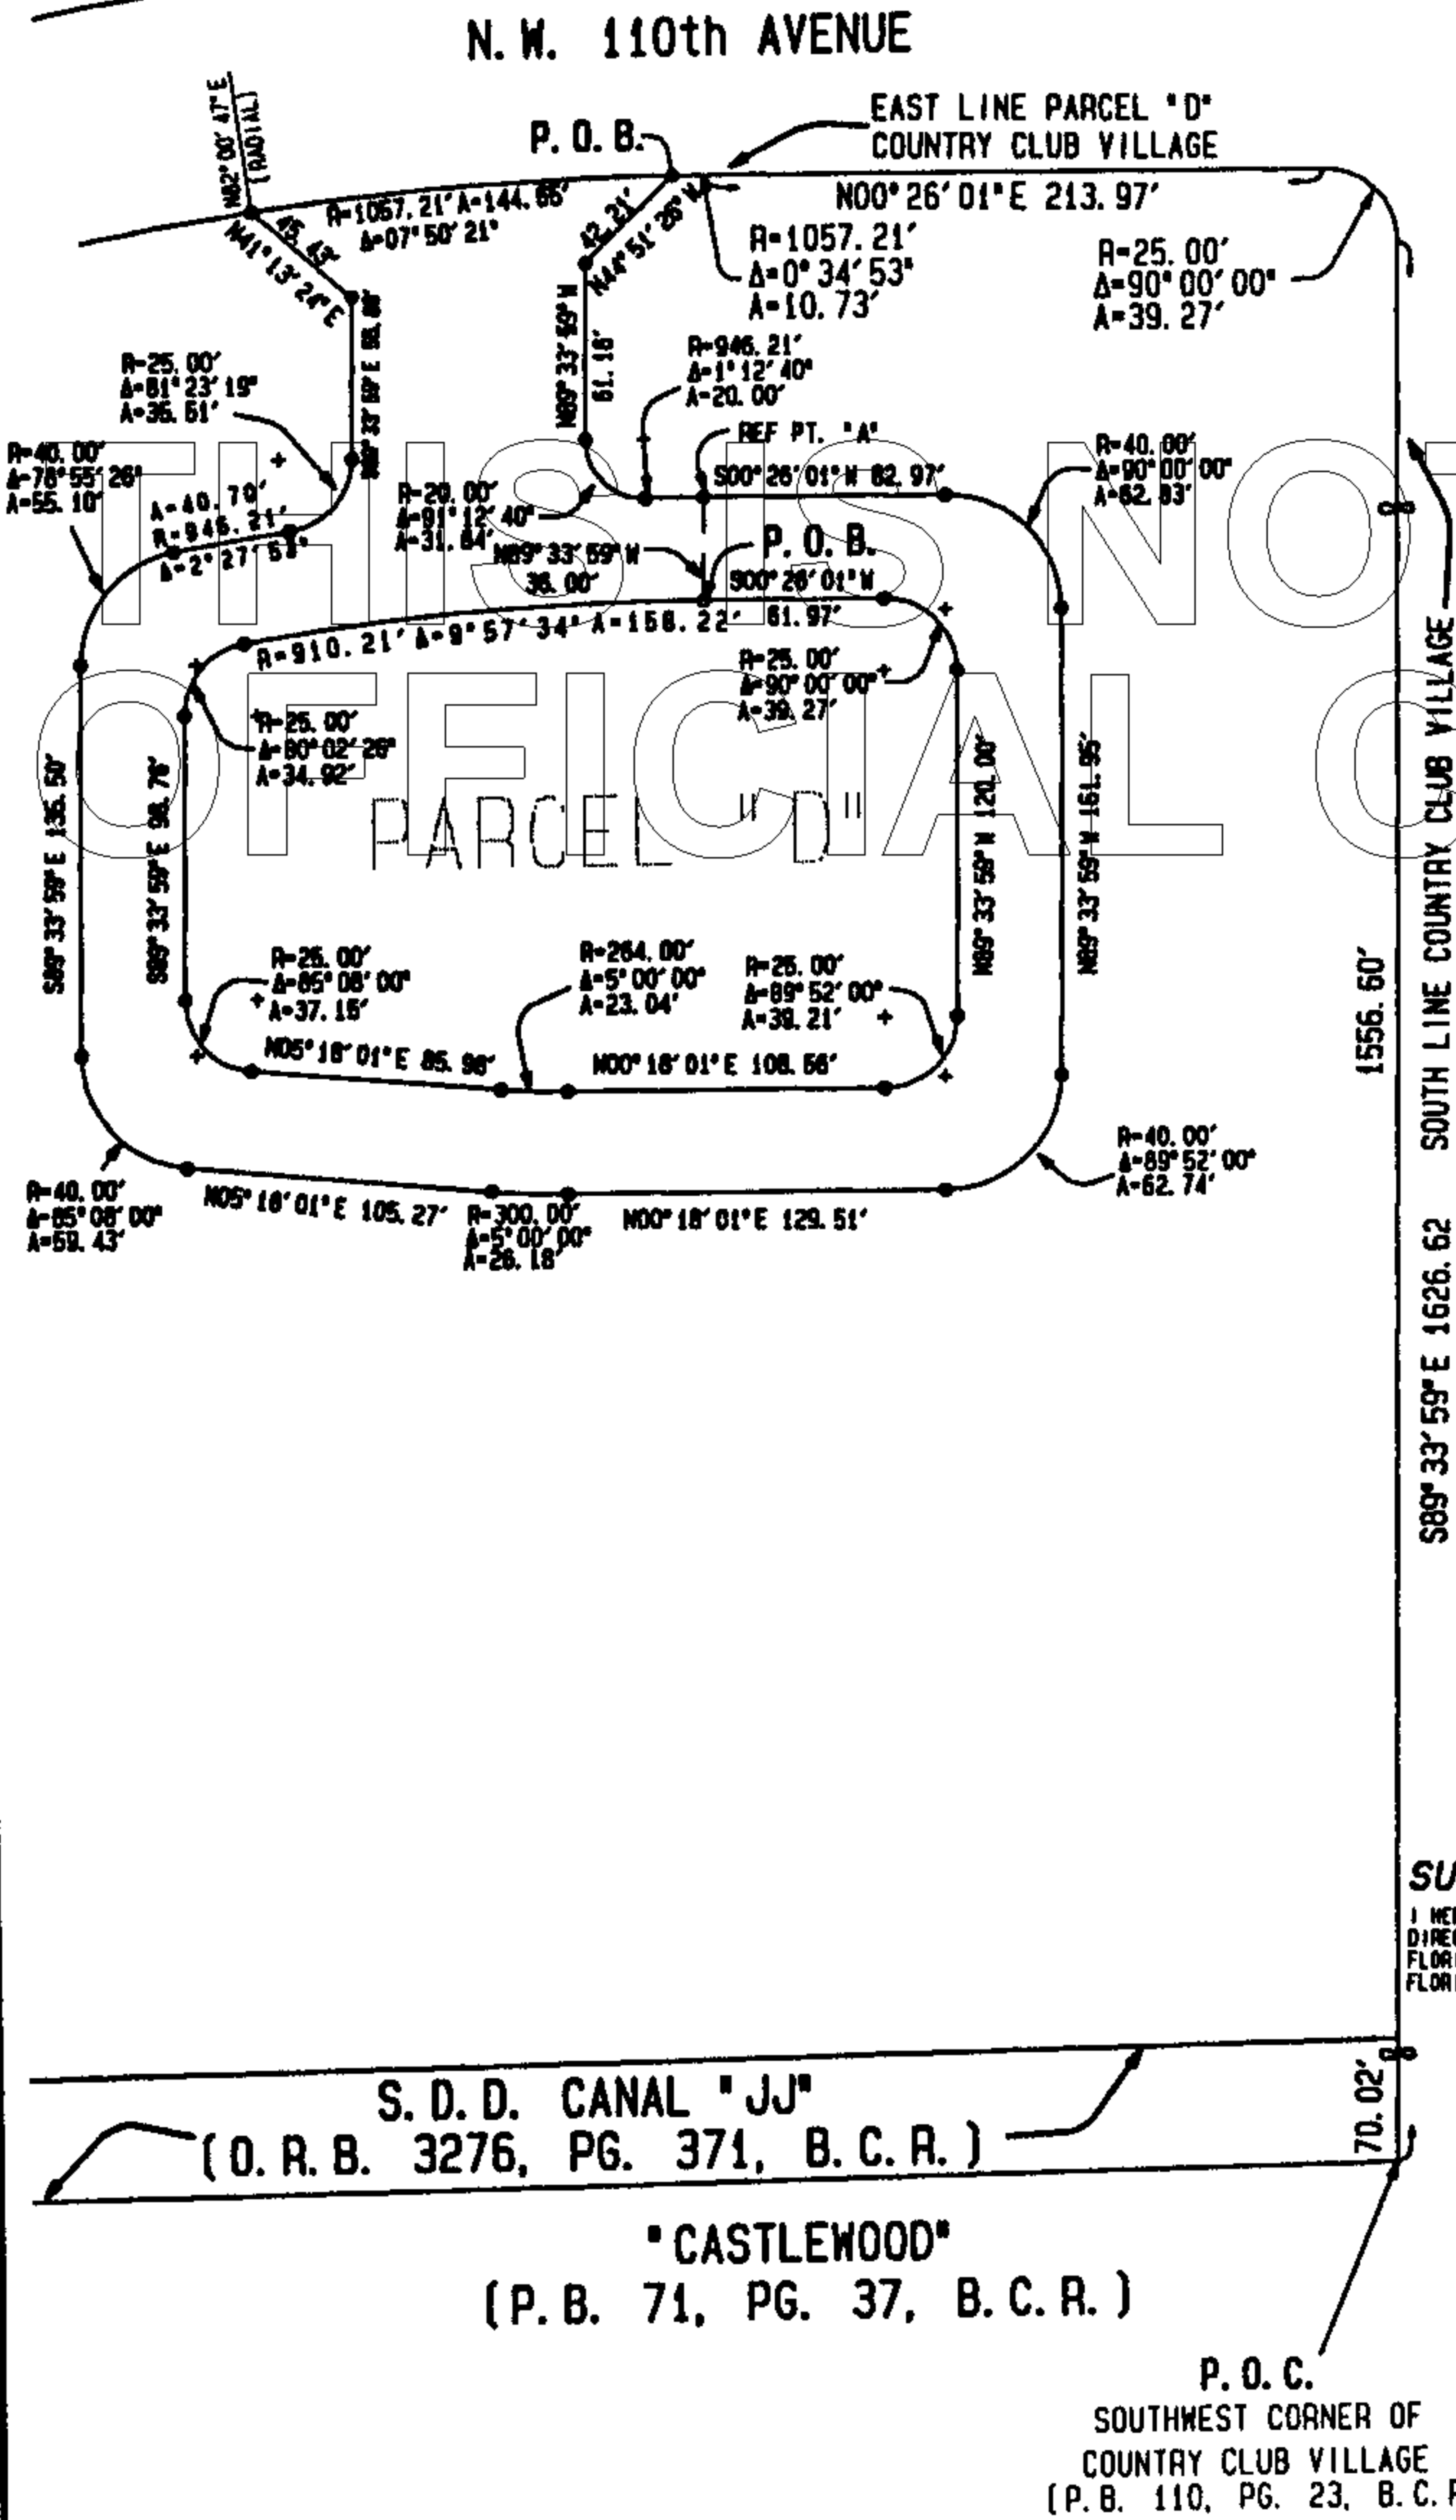

SCALE: 1"=100'

LEGEND

- P.O.C. INDICATES POINT OF COMMENCEMENT
- P.O.B. INDICATES POINT OF BEGINNING
- REF. PT. INDICATES REFERENCE POINT
- R INDICATES RADIUS/DISTANCE
- Δ INDICATES DELTA OR CENTRAL ANGLE
- A INDICATES ARC LENGTH
- O.R.B. INDICATES OFFICIAL RECORDS BOOK
- P.G. INDICATES PAGE
- B.C.R. INDICATES BROWARD COUNTY RECORDS
- P.B. INDICATES PLAT BOOK

SURVEYOR'S CERTIFICATE

I HEREBY CERTIFY THAT THIS DESCRIPTION AND SKETCH WERE PREPARED UNDER MY DIRECTION AND MEET THE MINIMUM TECHNICAL STANDARDS AS SET FORTH BY THE FLORIDA BOARD OF PROFESSIONAL SURVEYORS AND MAPPERS IN CHAPTER 61617-6, FLORIDA ADMINISTRATIVE CODE, PURSUANT TO SECTION 472.027, FLORIDA STATUTES.

FOR THE FIRM,

BY: *Richard H. Smith*

RICHARD H. SMITH
PROFESSIONAL LAND SURVEYOR
FLORIDA REGISTRATION NO. 5239

P.O.C.
SOUTHWEST CORNER OF
COUNTRY CLUB VILLAGE
(P.B. 110, PG. 23, B.C.R.)

PROJECT No. 92-1479

SHEET 4 OF 4

CRAIG A. SMITH & ASSOCIATES
CONSULTING ENGINEERS-PLANNERS-SURVEYORS

1000 WEST MC NAB ROAD
POMPANO BEACH, FLORIDA, 33069
(305) 782-8222
CERT. NO. LB0003110



REVISION	DWN	DATE	FB/PG	CKD
SKETCH OF DESCRIPTION	JB	11/16/92	N/A	RHS
REVISED SKETCH	KB	05/10/94	N/A	RHS

8

LAND DESCRIPTION
SAMPLE ROAD ESTATES
BUFFER TRACT B-2

A portion of Parcel D, COUNTRY CLUB VILLAGE according to the plat thereof as recorded in Plat Book 110, Page 23 of the Public Records of Broward County, Florida more particularly described as follows:

BEGINNING at the Southwest corner of said Parcel D;

THENCE North 00° 26' 01" East, along the West boundary of said Parcel D, 30.00 feet;

THENCE South 89° 33' 59" East, 64.24 feet to a point of curvature of a curve concave to the Northwest;

THENCE Northeasterly along the arc of said curve having a radius of 15.00 feet, a delta of 130° 38' 03", an arc distance of 34.20 to a point of cusp with a curve concave to the Northeast (a radial line through said point bears South 49° 47' 58" West);

THENCE Southeasterly along the arc of said curve having a radius of 160.00 feet, a delta of 13° 04' 32", an arc distance of 36.51 feet;

THENCE South 89° 33' 59" East, 327.53 feet;

THENCE North 45° 01' 06" East, 57.16 feet;

THENCE North 00° 26' 01" East, 168.26 feet to a Point of Curvature of a curve concave to the West;

THENCE Northerly along the arc of said curve having a radius of 1032.21 feet, a delta of 01° 35' 01" and an arc distance of 28.53 feet;

THENCE North 86° 00' 30" East, 6.85 feet;

THENCE South 44° 51' 26" East, 26.05 feet to the East boundary of said Parcel "D" and a point on the arc of a curve concave to the West (a radial line through said point bears North 89° 51' 08" East);

THENCE Southerly along said East boundary and the arc of said curve, having a radius of 1057.21, a delta angle of 00° 34' 53", an arc distance of 10.73 feet to a Point of Tangency;

THENCE South 00° 26' 01" West, along said East boundary, 213.97 feet;

THENCE South 45° 26' 01" West along the Southeasterly boundary of said Parcel D, 35.36 feet;

THENCE North 89° 33' 59" West, along the South boundary of said Parcel D, 470.00 feet to the **POINT OF BEGINNING**;

Said lands lying in the City of Coral Springs and containing 21,412 square feet more or less.

Land Description Prepared By
CRAIG A. SMITH & ASSOCIATES
 Consulting Engineers•Planners•Surveyors
 1000 West McNab Road
 Pompano Beach, Florida 33069
 Project No: 92-1479
 Prepared By: RHS
 Checked By: RHS
 March 10, 1995

SURVEYOR'S NOTES

1. REPRODUCTIONS OF THIS SKETCH ARE NOT VALID UNLESS SEALED WITH AN EMBOSSED SURVEYOR'S SEAL.
2. LANDS SHOWN HEREON WERE NOT ABSTRACTED FOR RIGHTS-OF-WAY, EASEMENTS, OWNERSHIP, OR OTHER INSTRUMENTS OF RECORD.
3. BEARINGS SHOWN HEREON ARE RELATIVE TO :
THE NORTH LINE OF COUNTRY CLUB VILLAGE, RECORDED IN PLAT BOOK 110, PAGE 23, BROWARD COUNTY RECORDS, SAID LINE HAVING A BEARING OF 89°33'59".
4. DATA SHOWN HEREON DOES NOT CONSTITUTE A FIELD SURVEY AS SUCH.


SKETCH OF DESCRIPTION

TRACT "B-2"


A PORTION OF PARCEL "D"

"COUNTRY CLUB VILLAGE"

PLAT BOOK 110, PAGE 23, BROWARD COUNTY RECORDS
CITY OF CORAL SPRINGS, BROWARD COUNTY, FLORIDA

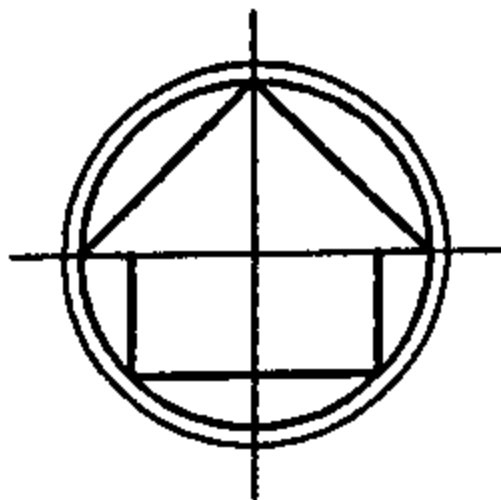


SCALE 1"=150'

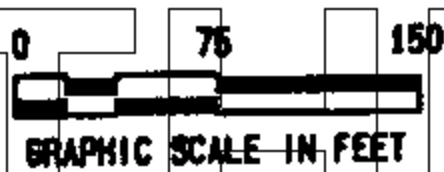

LEGEND

- P. O. C. INDICATES POINT OF COMMENCEMENT
- P. O. T. INDICATES POINT OF TERMINATION
- P. O. B. INDICATES POINT OF BEGINNING
- REF. PT. INDICATES REFERENCE POINT
- R INDICATES RADIUS DISTANCE
- Δ INDICATES DELTA OR CENTRAL ANGLE
- O. R. B. INDICATES OFFICIAL RECORD BOOK
- PG. INDICATES PAGE
- P. B. INDICATES PLAT BOOK

THIS IS NOT AN OFFICIAL COPY

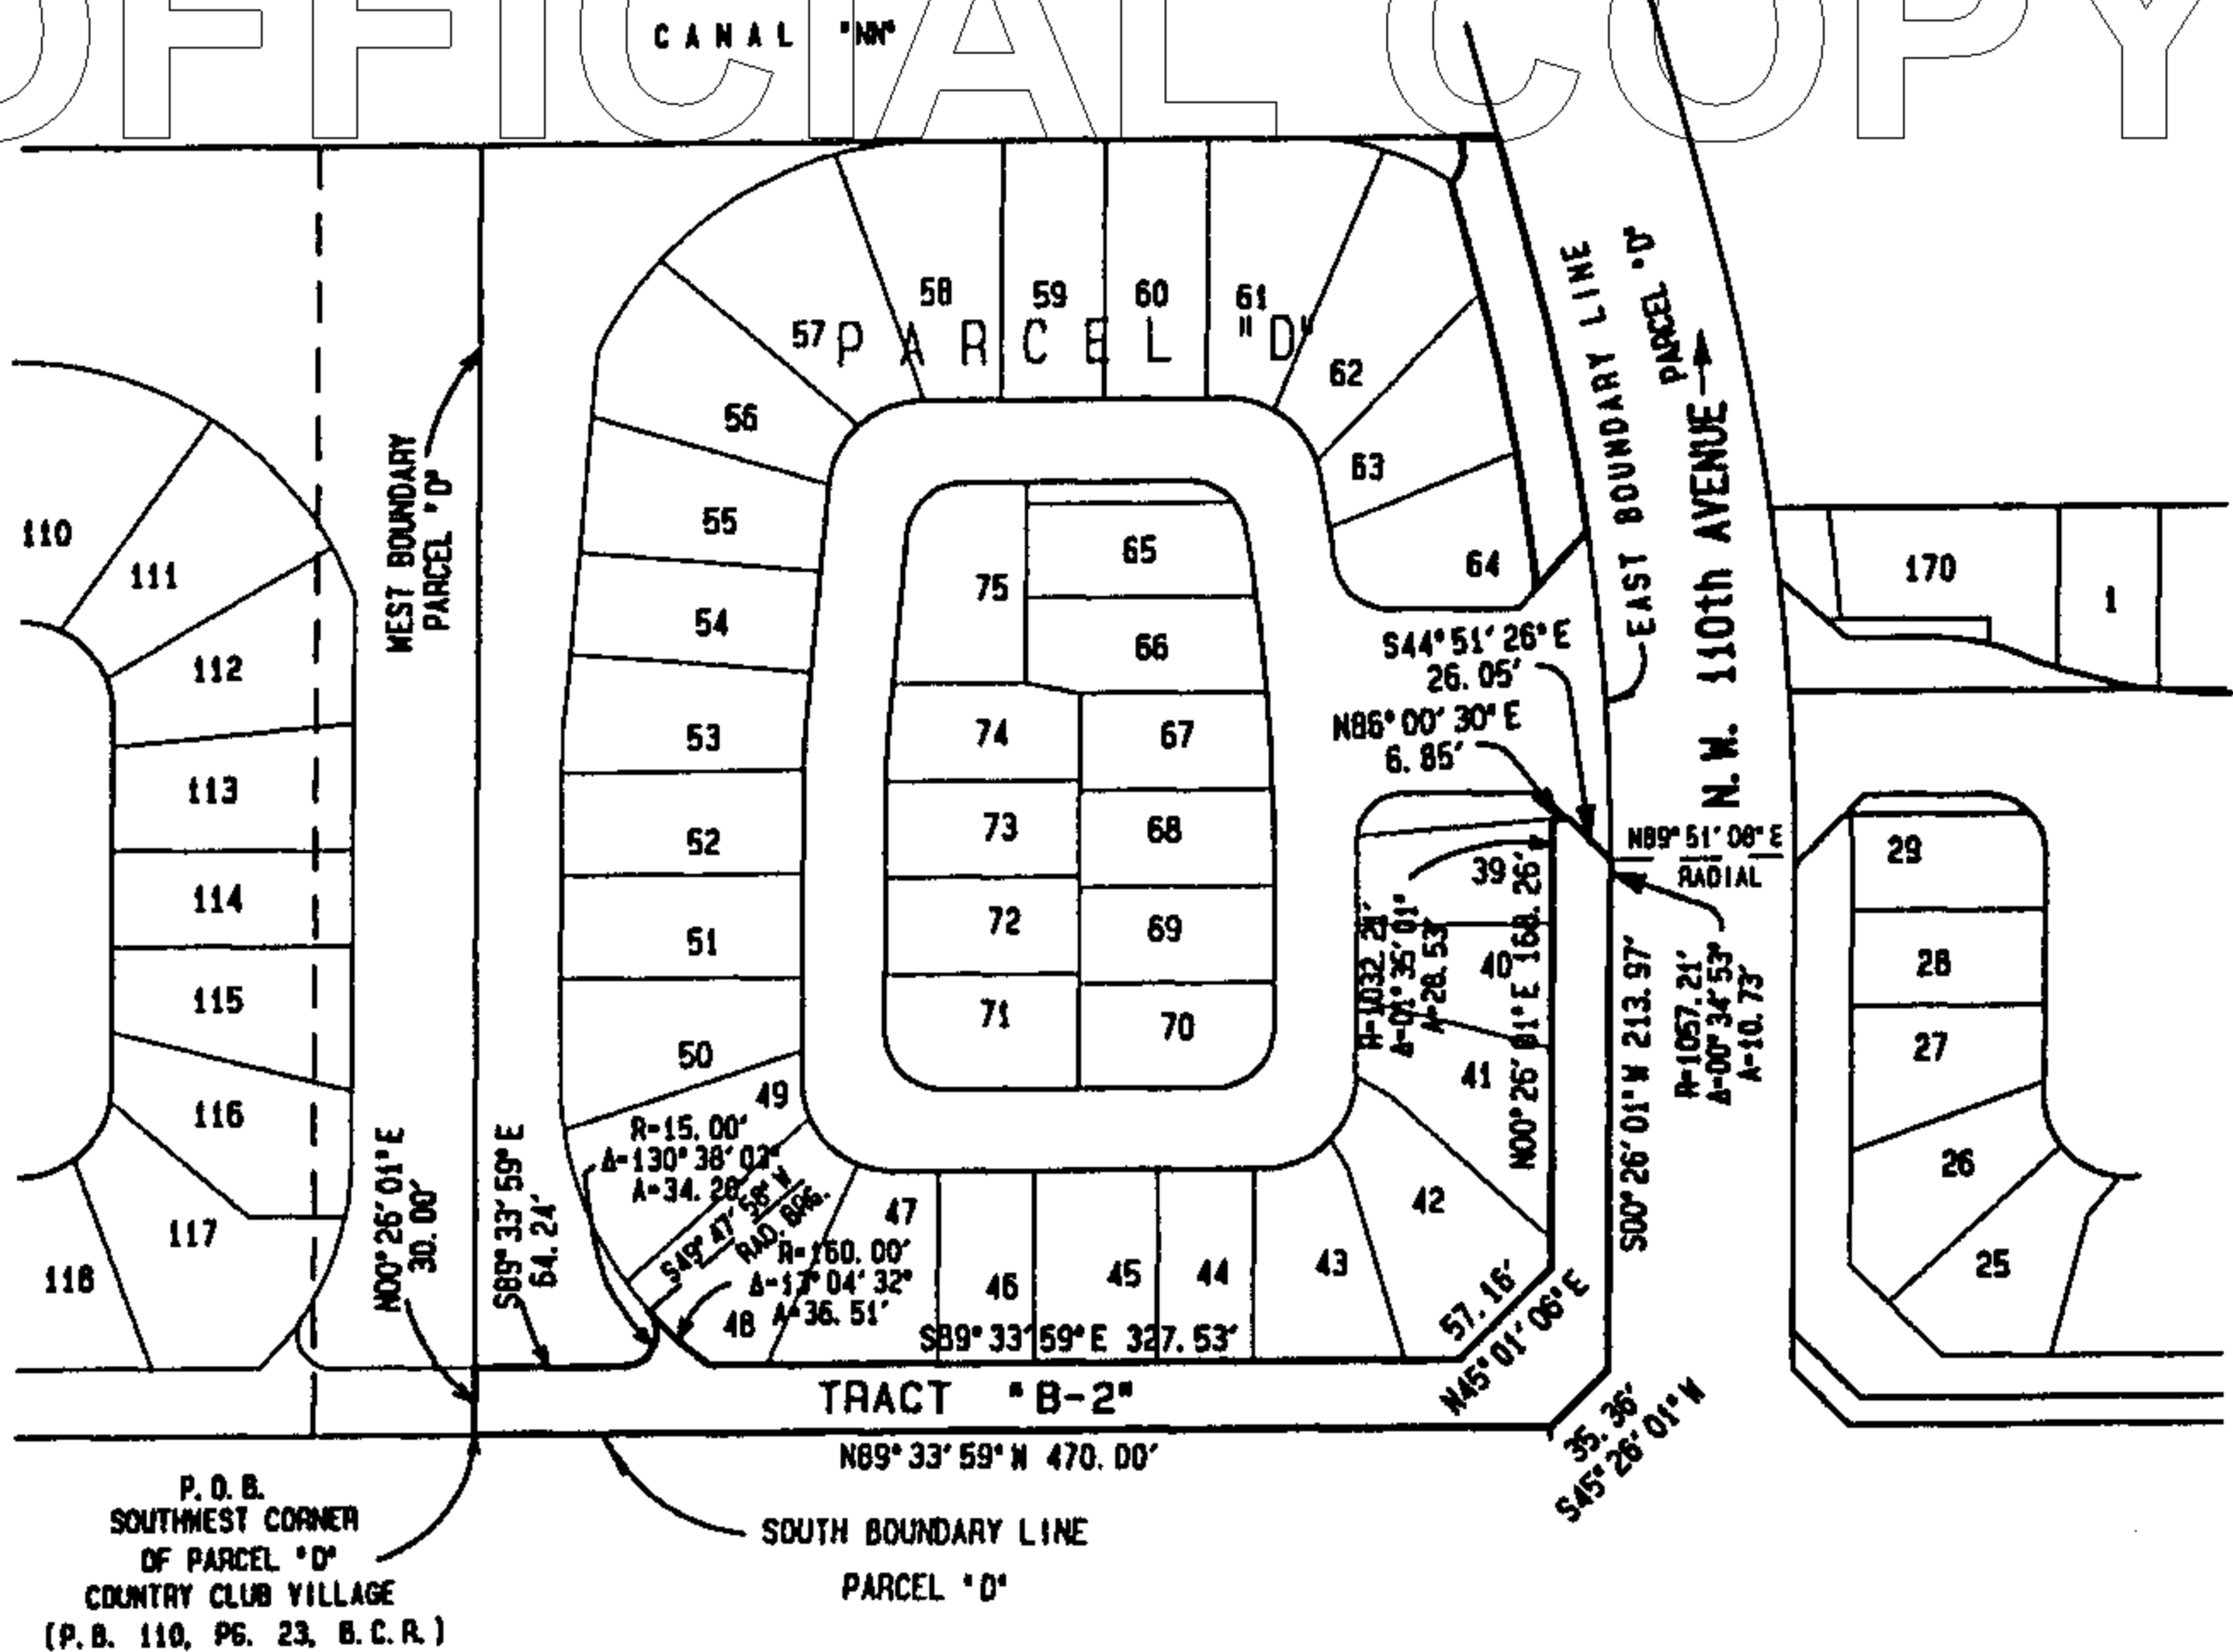

I HEREBY CERTIFY THAT THIS DESCRIPTION AND SKETCH WERE PREPARED UNDER MY DIRECTION AND MEET THE MINIMUM TECHNICAL STANDARDS AS SET FORTH BY THE FLORIDA BOARD OF PROFESSIONAL SURVEYORS AND MAPPERS IN CHAPTER 61617-6, FLORIDA ADMINISTRATIVE CODE, PURSUANT TO SECTION 472.027, FLORIDA STATUTES.

FOR THE FIRM, BY:

Richard H. Smith
RICHARD H. SMITH
PROFESSIONAL LAND SURVEYOR
FLORIDA REGISTRATION NO. 5239

CLIENT: EXCEL DEVELOPMENT CORP.
PROJECT NO. 92-1479

SHEET 2 OF 2

CRAIG A. SMITH & ASSOCIATES
CONSULTING ENGINEERS-PLANNERS-SURVEYORS
1000 WEST MC NAB ROAD
POMPAHO BEACH, FLORIDA, 33069
(305) 782-8222
CERT. NO. LB0003110



REVISION	DWN	DATE	FB/PG	CKD
SKETCH OF DESCRIPTION	GD	05/06/93	N/A	RHS
REVISED	RHS	02/07/94	N/A	RHS
REVISED SKETCH OF DESCRIPTION	JWN	02/22/95	N/A	RHS

LAND DESCRIPTION
SAMPLE ROAD ESTATES
BUFFER TRACT B-3

A portion of Parcel D, COUNTRY CLUB VILLAGE according to the plat thereof as recorded in Plat Book 110, Page 23 of the Public Records of Broward County, Florida more particularly described as follows:

BEGINNING at the Northeast corner of said Parcel D;

THENCE South 15° 08' 09" East along the East boundary of said Parcel D, 47.06 feet to a Point of Curvature of a curve concave to the Southwest;

THENCE Southeasterly along the arc of said curve having a radius of 1057.21 feet, a delta of 07° 08' 56" , an arc distance of 131.91 feet;

THENCE South 41° 13' 24" West, 33.32 feet to a point on the arc of a non-tangent curve concave to the Southwest (radial line through said point bears North 83° 13' 17" East);

THENCE Northwesterly along the arc of said curve having a radius of 1032.21 feet, a delta of 08° 21' 26", an arc distance of 150.56 feet to a point of tangency;

THENCE North 15° 08' 09" West, 33.25 feet to a point on the arc of a non-tangent curve concave to the Northwest (radial line through said point bears South 38° 42' 51" East);

THENCE Northerly along the arc of said curve having a radius of 15.00 feet, a delta of 66° 25' 19", an arc distance of 17.39 feet to a point of tangency;

THENCE North 15° 08' 09" West, 4.52 feet to the North Boundary of said Parcel "D";

THENCE South 89° 33' 59" East along the said North boundary, 16.61 feet to the **POINT OF BEGINNING**;

Said lands lying in the City of Coral Springs, Broward County, Florida and containing 4652 square feet more or less.

Land Description Prepared By
CRAIG A. SMITH & ASSOCIATES
 Consulting Engineers•Planners•Surveyors
 1000 West McNab Road
 Pompano Beach, Florida 33069
 Project No: 92-1479
 Prepared By: RHS
 Checked By: RHS
 March 10, 1995

SURVEYOR'S NOTES


1. REPRODUCTIONS OF THIS SKETCH ARE NOT VALID UNLESS SEALED WITH AN EMBOSSED SURVEYOR'S SEAL.
2. LANDS SHOWN HEREON WERE NOT ABSTRACTED FOR RIGHTS-OF-WAY, EASEMENTS, OWNERSHIP, OR OTHER INSTRUMENTS OF RECORD.
3. BEARINGS SHOWN HEREON ARE RELATIVE TO :
THE NORTH LINE OF COUNTRY CLUB VILLAGE, RECORDED IN PLAT BOOK 110, PAGE 23, BROWARD COUNTY RECORDS, SAID LINE HAVING A BEARING OF 89°33'59".
4. DATA SHOWN HEREON DOES NOT CONSTITUTE A FIELD SURVEY AS SUCH.

SKETCH OF DESCRIPTION

TRACT "B-3"

SAMPLE ROAD ESTATES
A PORTION OF PARCEL "D"
"COUNTRY CLUB VILLAGE"

PLAT BOOK 110, PAGE 23, BROWARD COUNTY RECORDS
CITY OF CORAL SPRINGS, BROWARD COUNTY, FLORIDA

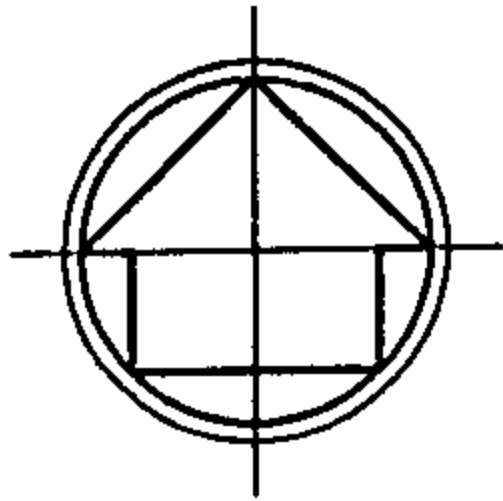


SCALE 1"=150'



LEGEND

- P. O. C. INDICATES POINT OF COMMENCEMENT
P. O. T. INDICATES POINT OF TERMINATION
P. O. B. INDICATES POINT OF BEGINNING
REF. PT. INDICATES REFERENCE POINT
R INDICATES RADIUS DISTANCE
Δ INDICATES DELTA OR CENTRAL ANGLE
O. R. B. INDICATES OFFICIAL RECORD BOOK
PG. INDICATES PAGE
P. B. INDICATES PLAT BOOK

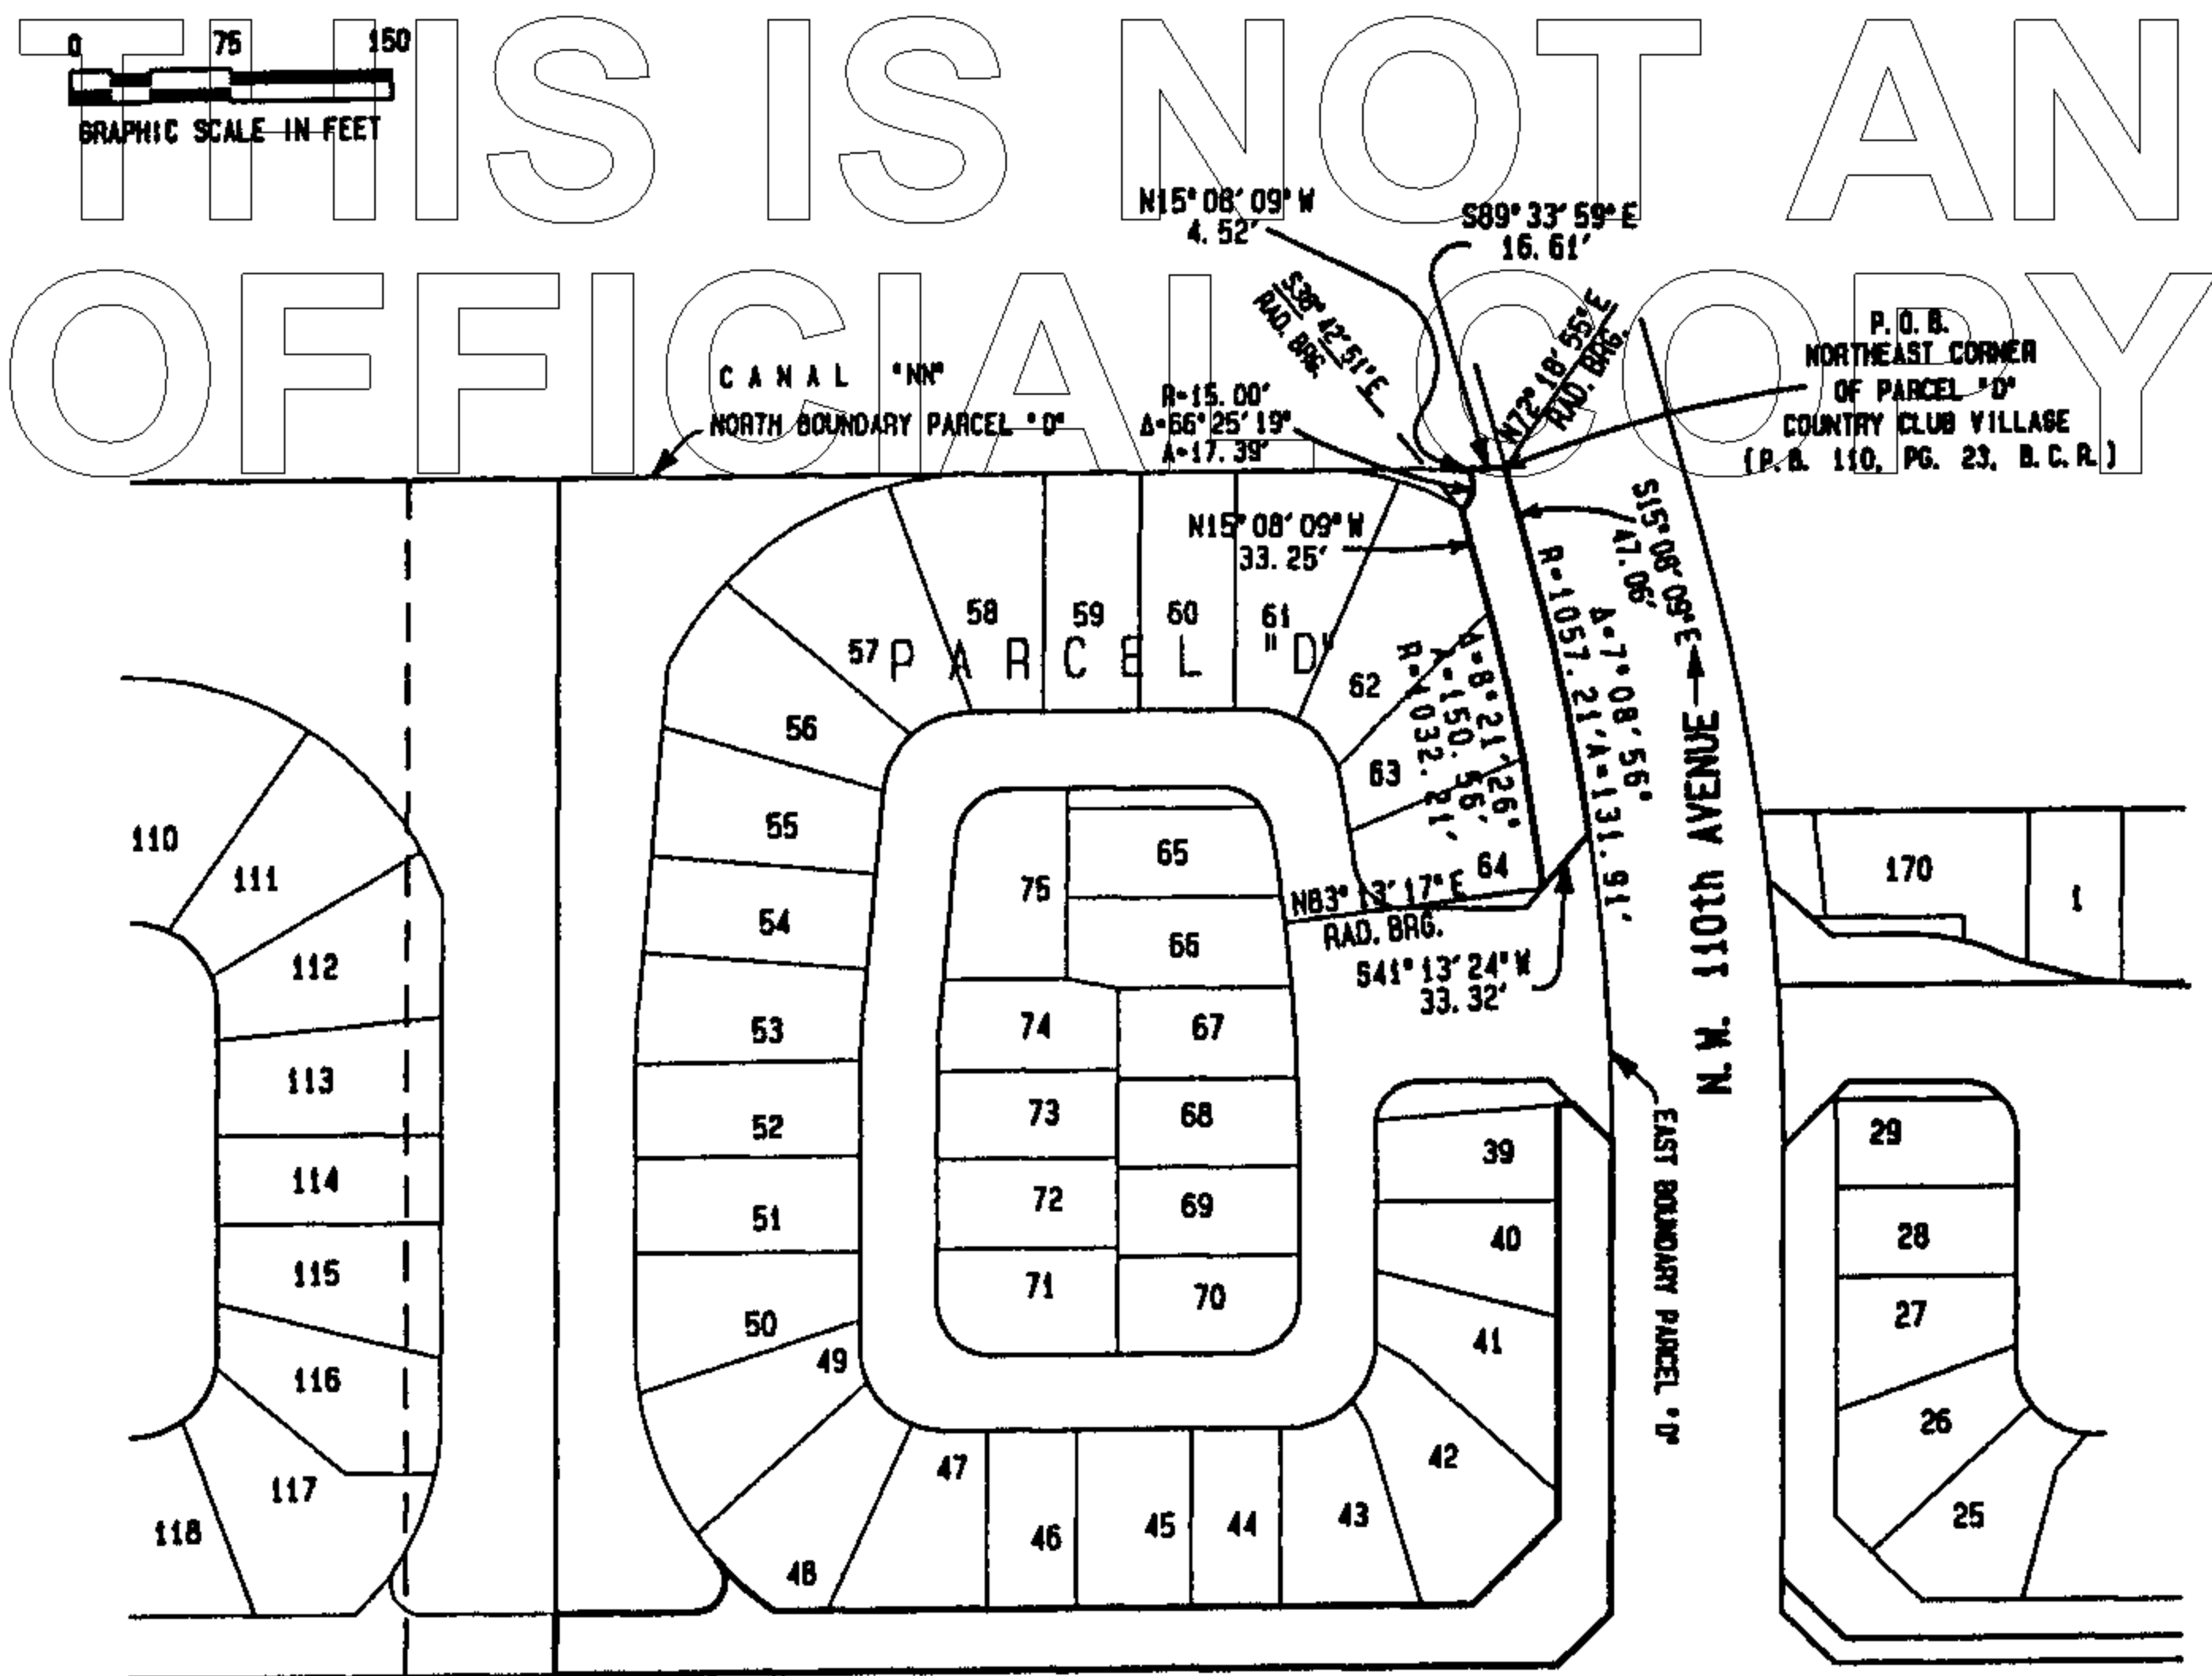

LAND DESCRIPTION
SAMPLE ROAD ESTATES
BUFFER TRACT "B-4"

A portion of Parcels B and C, COUNTRY CLUB VILLAGE according to the plat thereof as recorded in Plat Book 110, Page 23 of the Public Records of Broward County, Florida being more particularly described as follows:

COMMENCING at the Southwest corner of Parcel A, said plat of COUNTRY CLUB VILLAGE;

THENCE South 89° 33' 59" East along the South line of said COUNTRY CLUB VILLAGE, 704.68 feet to the **POINT OF BEGINNING**;

THENCE North 82° 43' 54" West, 100.84 feet;

THENCE North 89° 33' 59" West, 191.69 feet;

THENCE North 45° 00' 00" West, 25.65 feet;

THENCE South 89° 33' 59" East, 598.58 feet to a point on the arc of a non-tangent curve concave to the Northwest (radial line through said point bears South 43° 19' 55" East);

THENCE Northeasterly along the arc of said curve, having a radius of 130.00 feet, a delta of 13° 16' 36", an arc distance of 30.12 feet to a Point of Cusp with a non-tangent curve concave to the Northeast (radial line through said point bears North 56° 36' 31" West);

THENCE Southeasterly along the arc of said curve, having a radius of 15.00 feet, a delta of 122° 57' 28", an arc distance of 32.19 feet to a Point of Tangency;

THENCE South 89° 33' 59" East, 61.68 feet to the East boundary of Parcel C, said COUNTRY CLUB VILLAGE;

THENCE South 00° 26' 01" West along said East boundary, 30.00 feet;

THENCE North 89° 33' 59" West, 381.93 feet to the **POINT OF BEGINNING**;

Said lands lying in the City of Coral Springs, Broward County, Florida, containing .406 acres more or less.

Land Description Prepared By
 CRAIG A. SMITH & ASSOCIATES
 Consulting Engineers•Planners•Surveyors
 1000 West McNab Road
 Pompano Beach, Florida 33069
 Project No: 92-1479
 Prepared By: CHA
 Checked By: RHS
 May 11, 1993


92-1479.BP4

SHEET 1 OF 2 SHEETS


1. REPRODUCTIONS OF THIS SKETCH ARE NOT VALID UNLESS SEALED WITH AN EMBOSSED SURVEYOR'S SEAL.
2. LANDS SHOWN HEREON WERE NOT ABSTRACTED FOR RIGHTS-OF-WAY, EASEMENTS, OWNERSHIP, OR OTHER INSTRUMENTS OF RECORD.
3. BEARINGS SHOWN HEREON ARE RELATIVE TO :
THE NORTH LINE OF COUNTY CLUB VILLAGE, RECORDED
IN PLAT BOOK 110, PAGE 23, BROMARD COUNTY RECORDS,
SAID LINE HAVING A BEARING OF 89° 33' 59".
4. DATA SHOWN HEREON DOES NOT CONSTITUTE A FIELD SURVEY AS SUCH.

BUFFER TRACT "B-4"

SAMPLE ROAD ESTATES
A PORTION OF PARCELS B AND C
COUNTRY CLUB VILLAGE
PLAT BOOK 110, PAGE 23, BROWARD COUNTY RECORDS
CITY OF CORAL SPRINGS, BROWARD COUNTY, FLORIDA

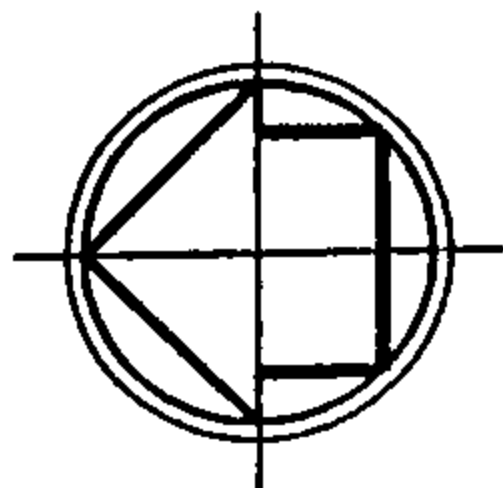

SCALE 1" = 150'

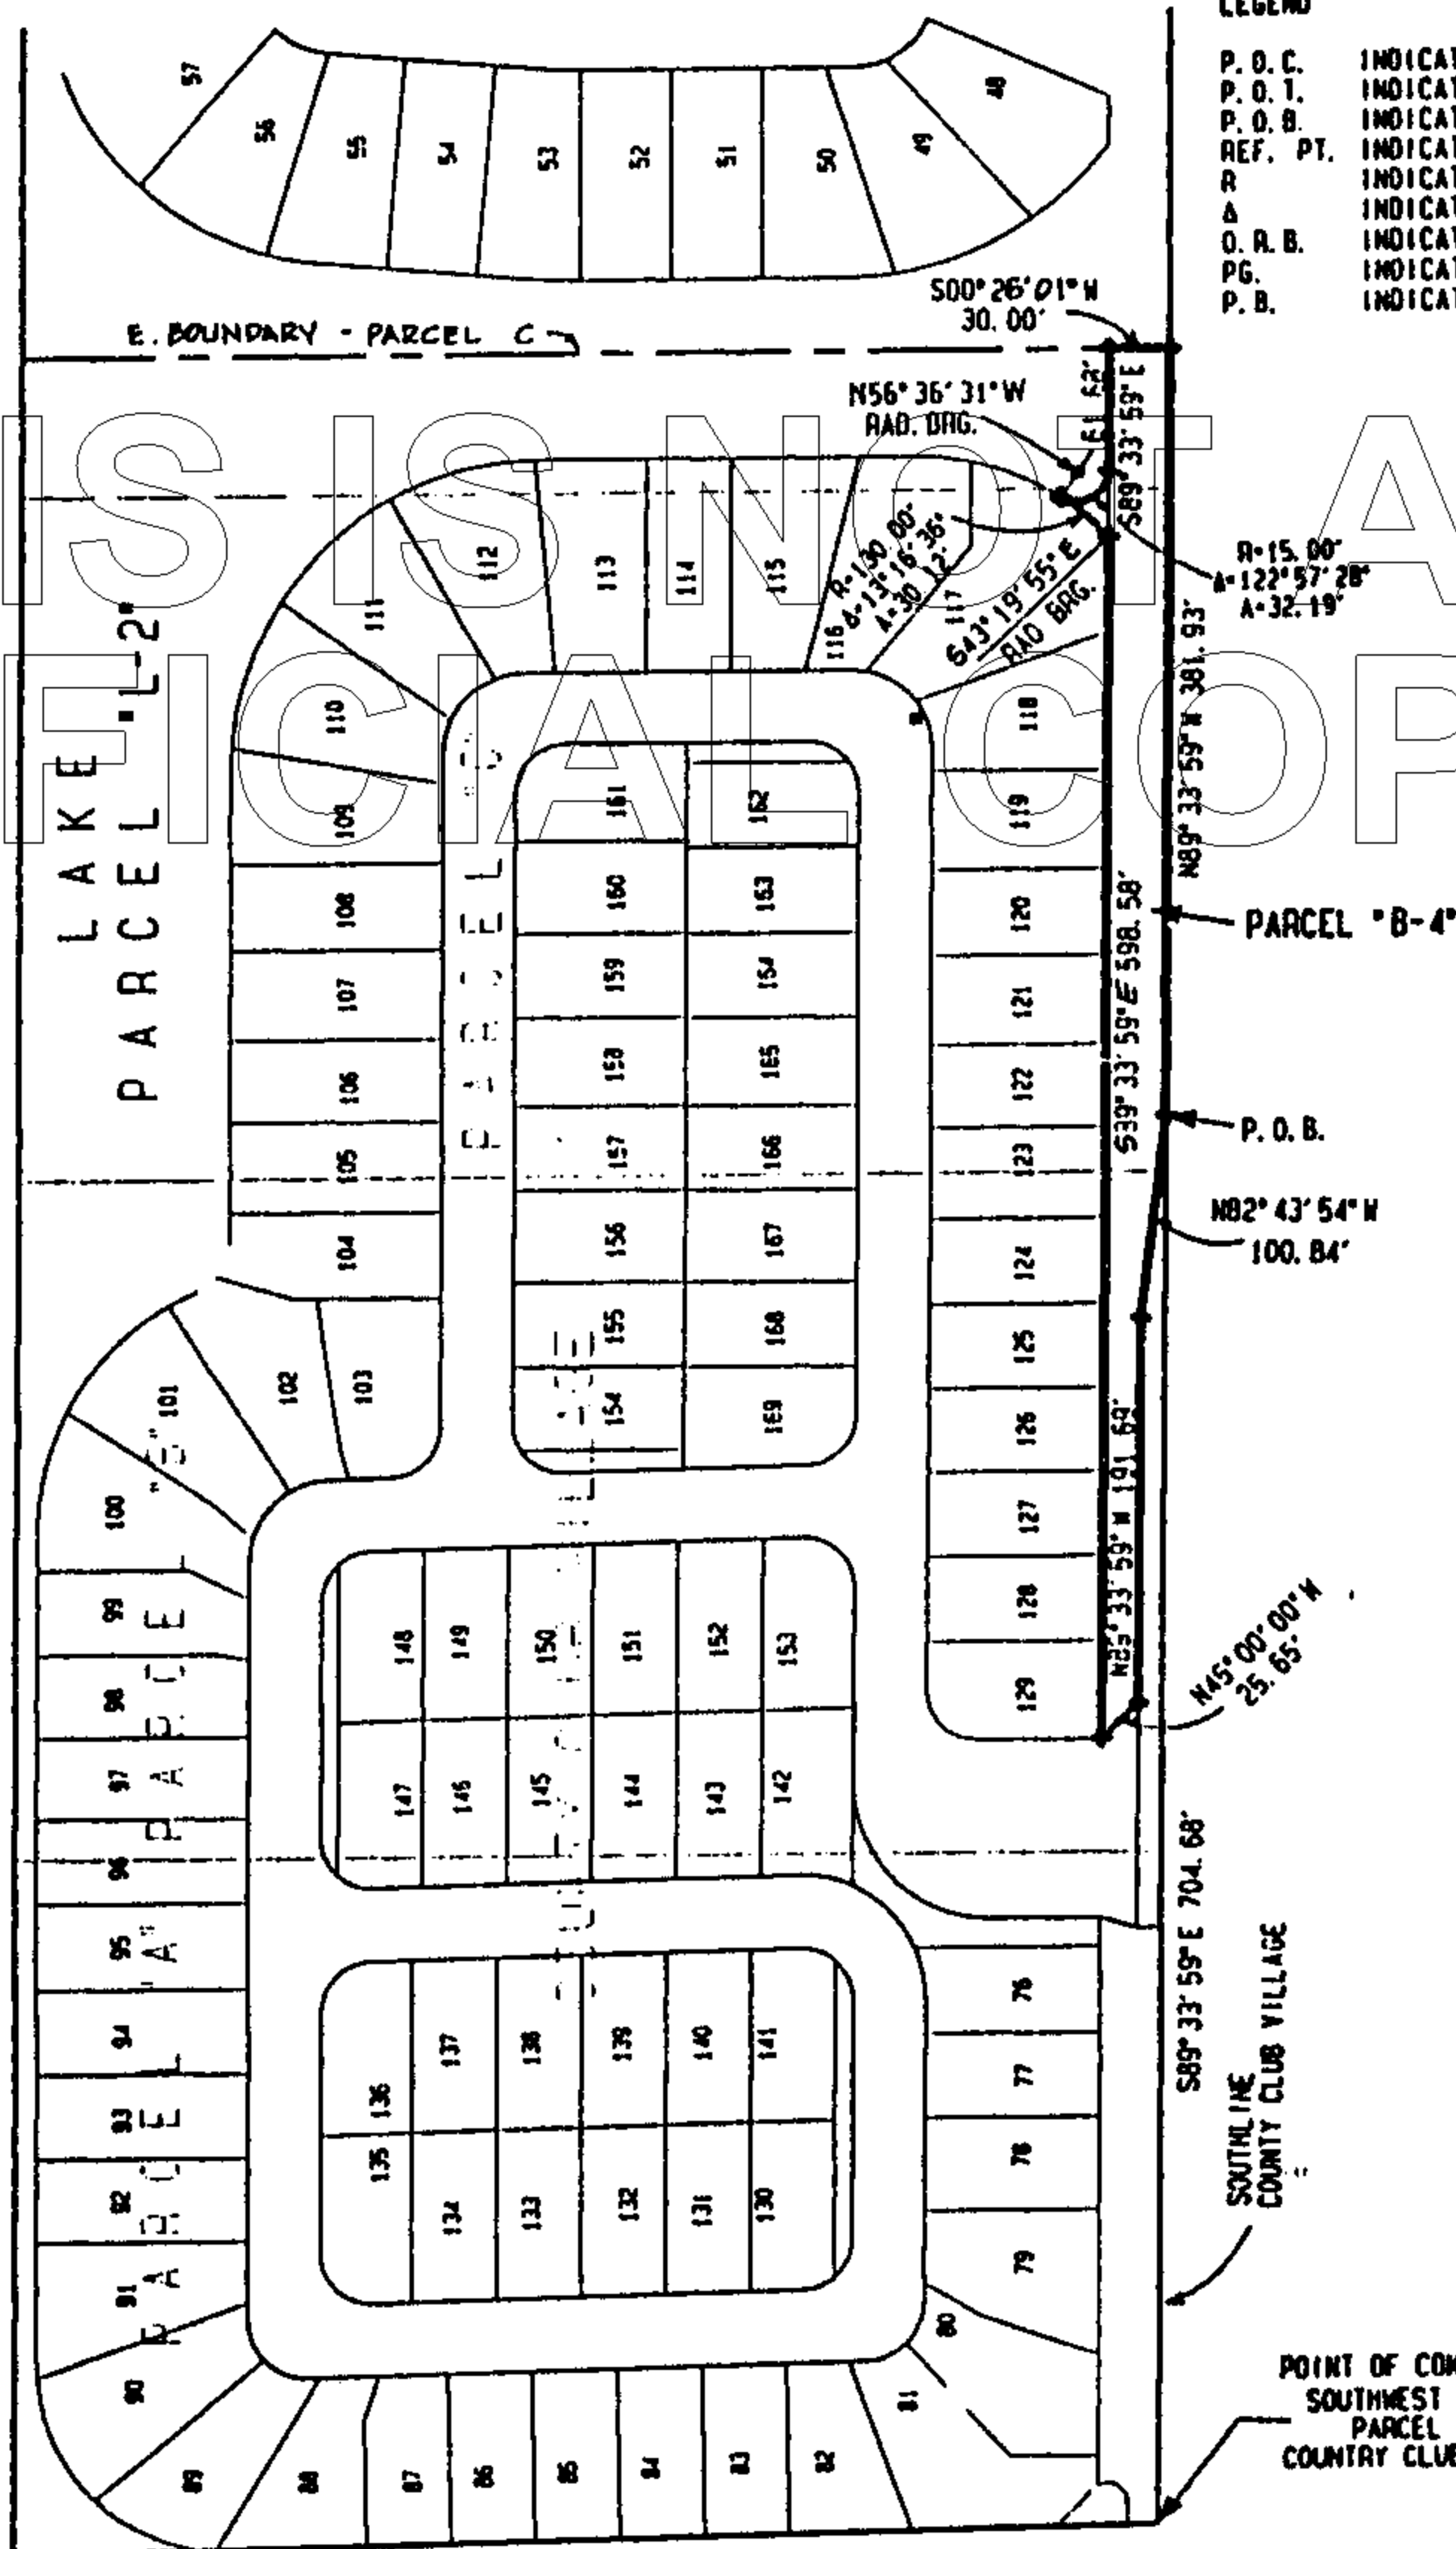

P. O. C.	INDICATES	POINT OF COMMENCEMENT
P. O. T.	INDICATES	POINT OF TERMINATION
P. O. B.	INDICATES	POINT OF BEGINNING
REF. PT.	INDICATES	REFERENCE POINT
R	INDICATES	RADIUS DISTANCE
Δ	INDICATES	DELTA OR CENTRAL ANGLE
O. R. B.	INDICATES	OFFICIAL RECORD BOOK
PG.	INDICATES	PAGE
P. B.	INDICATES	PLAT BOOK

SURVEYOR'S CERTIFICATE

I HEREBY CERTIFY THAT THIS DESCRIPTION AND SKETCH WERE PREPARED UNDER MY SUPERVISION AND TO THE BEST OF MY KNOWLEDGE THEY COMPLY WITH THE MINIMUM TECHNICAL STANDARDS AS SET FORTH BY THE FLORIDA BOARD OF PROFESSIONAL SURVEYORS AND MAPPERS IN CHAPTER 61G17-6, FLORIDA ADMINISTRATIVE CODE, PURSUANT TO SECTION 472.027, FLORIDA STATUTES.

FOR THE FIRM BY:

FOR THE FIRM, BY: Richard N. Smith
RICHARD N. SMITH
PROFESSIONAL LAND SURVEYOR
FLORIDA REGISTRATION NO. 5239

CLIENT: EXCEL DEVELOPMENT CORP.
PROJECT NO. 92-1479

SHEET 2 OF 2

CRAIG A. SMITH & ASSOCIATES
CONSULTING ENGINEERS-PLANNERS-SURVEYORS

1000 WEST MC NAB ROAD
POMPANO BEACH, FLORIDA. 33069
(305)782-8222
CERT. NO. LB0003110



REVISION	DWN	DATE	FB/PG	CKD
SKETCH OF DESCRIPTION	GD	05/05/93	N/A	P115

LAND DESCRIPTION
SAMPLE ROAD ESTATES
BUFFER TRACT "B-5"

A portion of Parcel A, COUNTRY CLUB VILLAGE according to the plat thereof as recorded in Plat Book 110, Page 23 of the Public Records of Broward County, Florida being more particularly described as follows:

BEGINNING at the Southwest corner of said Parcel A;

THENCE North 00° 51' 52" West along the East boundary of said Parcel A, 15.00 feet;

THENCE South 89° 33' 59" East, 11.75 feet to a Point of Curvature of a curve concave to the Northwest;

THENCE Northeasterly along the arc of said curve, having a radius of 10.00 feet, a delta 120° 00' 00", an arc distance of 20.94 feet;

THENCE South 89° 33' 59" East, 284.02 feet;

THENCE South 15° 57' 28" West, 18.68 feet;

THENCE North 89° 33' 59" West, 12.49 feet;

THENCE South 00° 26' 01" West, 12.00 feet to a point in the South boundary of said Parcel A;

THENCE North 89° 33' 59" West along said South boundary, 286.60 feet to the POINT OF BEGINNING;

Said lands lying in the City of Coral Springs, Broward County, Florida, containing 0.20 acres more or less.

Land Description Prepared By
CRAIG A. SMITH & ASSOCIATES
Consulting Engineers•Planners•Surveyors
1000 West McNab Road
Pompano Beach, Florida 33069
Project No: 92-1479
Prepared By: CHA
Checked By: RHS
May 11, 1993

92-1479.BP5

SHEET 1 OF 2 SHEETS


15

SURVEYOR'S NOTES


- 1. REPRODUCTIONS OF THIS SKETCH ARE NOT VALID UNLESS SEALED WITH AN EMBOSSED SURVEYOR'S SEAL.
- 2. LANDS SHOWN HEREON WERE NOT ADSTRACTED FOR RIGHTS-OF-WAY, EASEMENTS, OWNERSHIP, OR OTHER INSTRUMENTS OF RECORD.
- 3. BEARINGS SHOWN HEREON ARE RELATIVE TO : THE NORTH LINE OF COUNTY CLUB VILLAGE, RECORDED IN PLAT BOOK 110, PAGE 23, BROWARD COUNTY RECORDS, SAID LINE HAVING A BEARING OF 89°33'59".
- 4. DATA SHOWN HEREON DOES NOT CONSTITUTE A FIELD SURVEY AS SUCH.

SKETCH OF DESCRIPTION
BUFFER TRACT "B-5"

SAMPLE ROAD ESTATES
A PORTION OF PARCEL A
COUNTRY CLUB VILLAGE
PLAT BOOK 110, PAGE 23, BROWARD COUNTY RECORDS
CITY OF CORAL SPRINGS, BROWARD COUNTY, FLORIDA

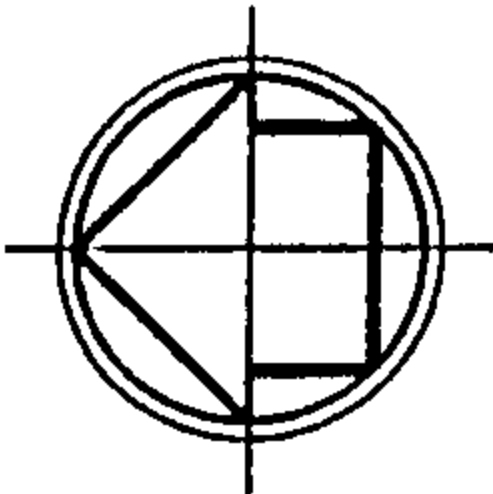


SCALE 1"=150'

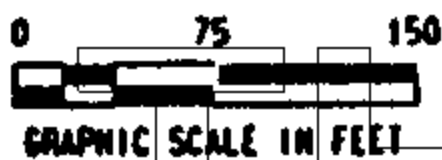

LEGEND

- P.O.C. INDICATES POINT OF COMMENCEMENT
- P.O.T. INDICATES POINT OF TERMINATION
- P.O.B. INDICATES POINT OF BEGINNING
- REF. PT. INDICATES REFERENCE POINT
- R INDICATES RADIUS DISTANCE
- Δ INDICATES DELTA OR CENTRAL ANGLE
- D.R.B. INDICATES OFFICIAL RECORD BOOK
- PG. " INDICATES PAGE
- P.B. INDICATES PLAT BOOK

CANAL 117-8

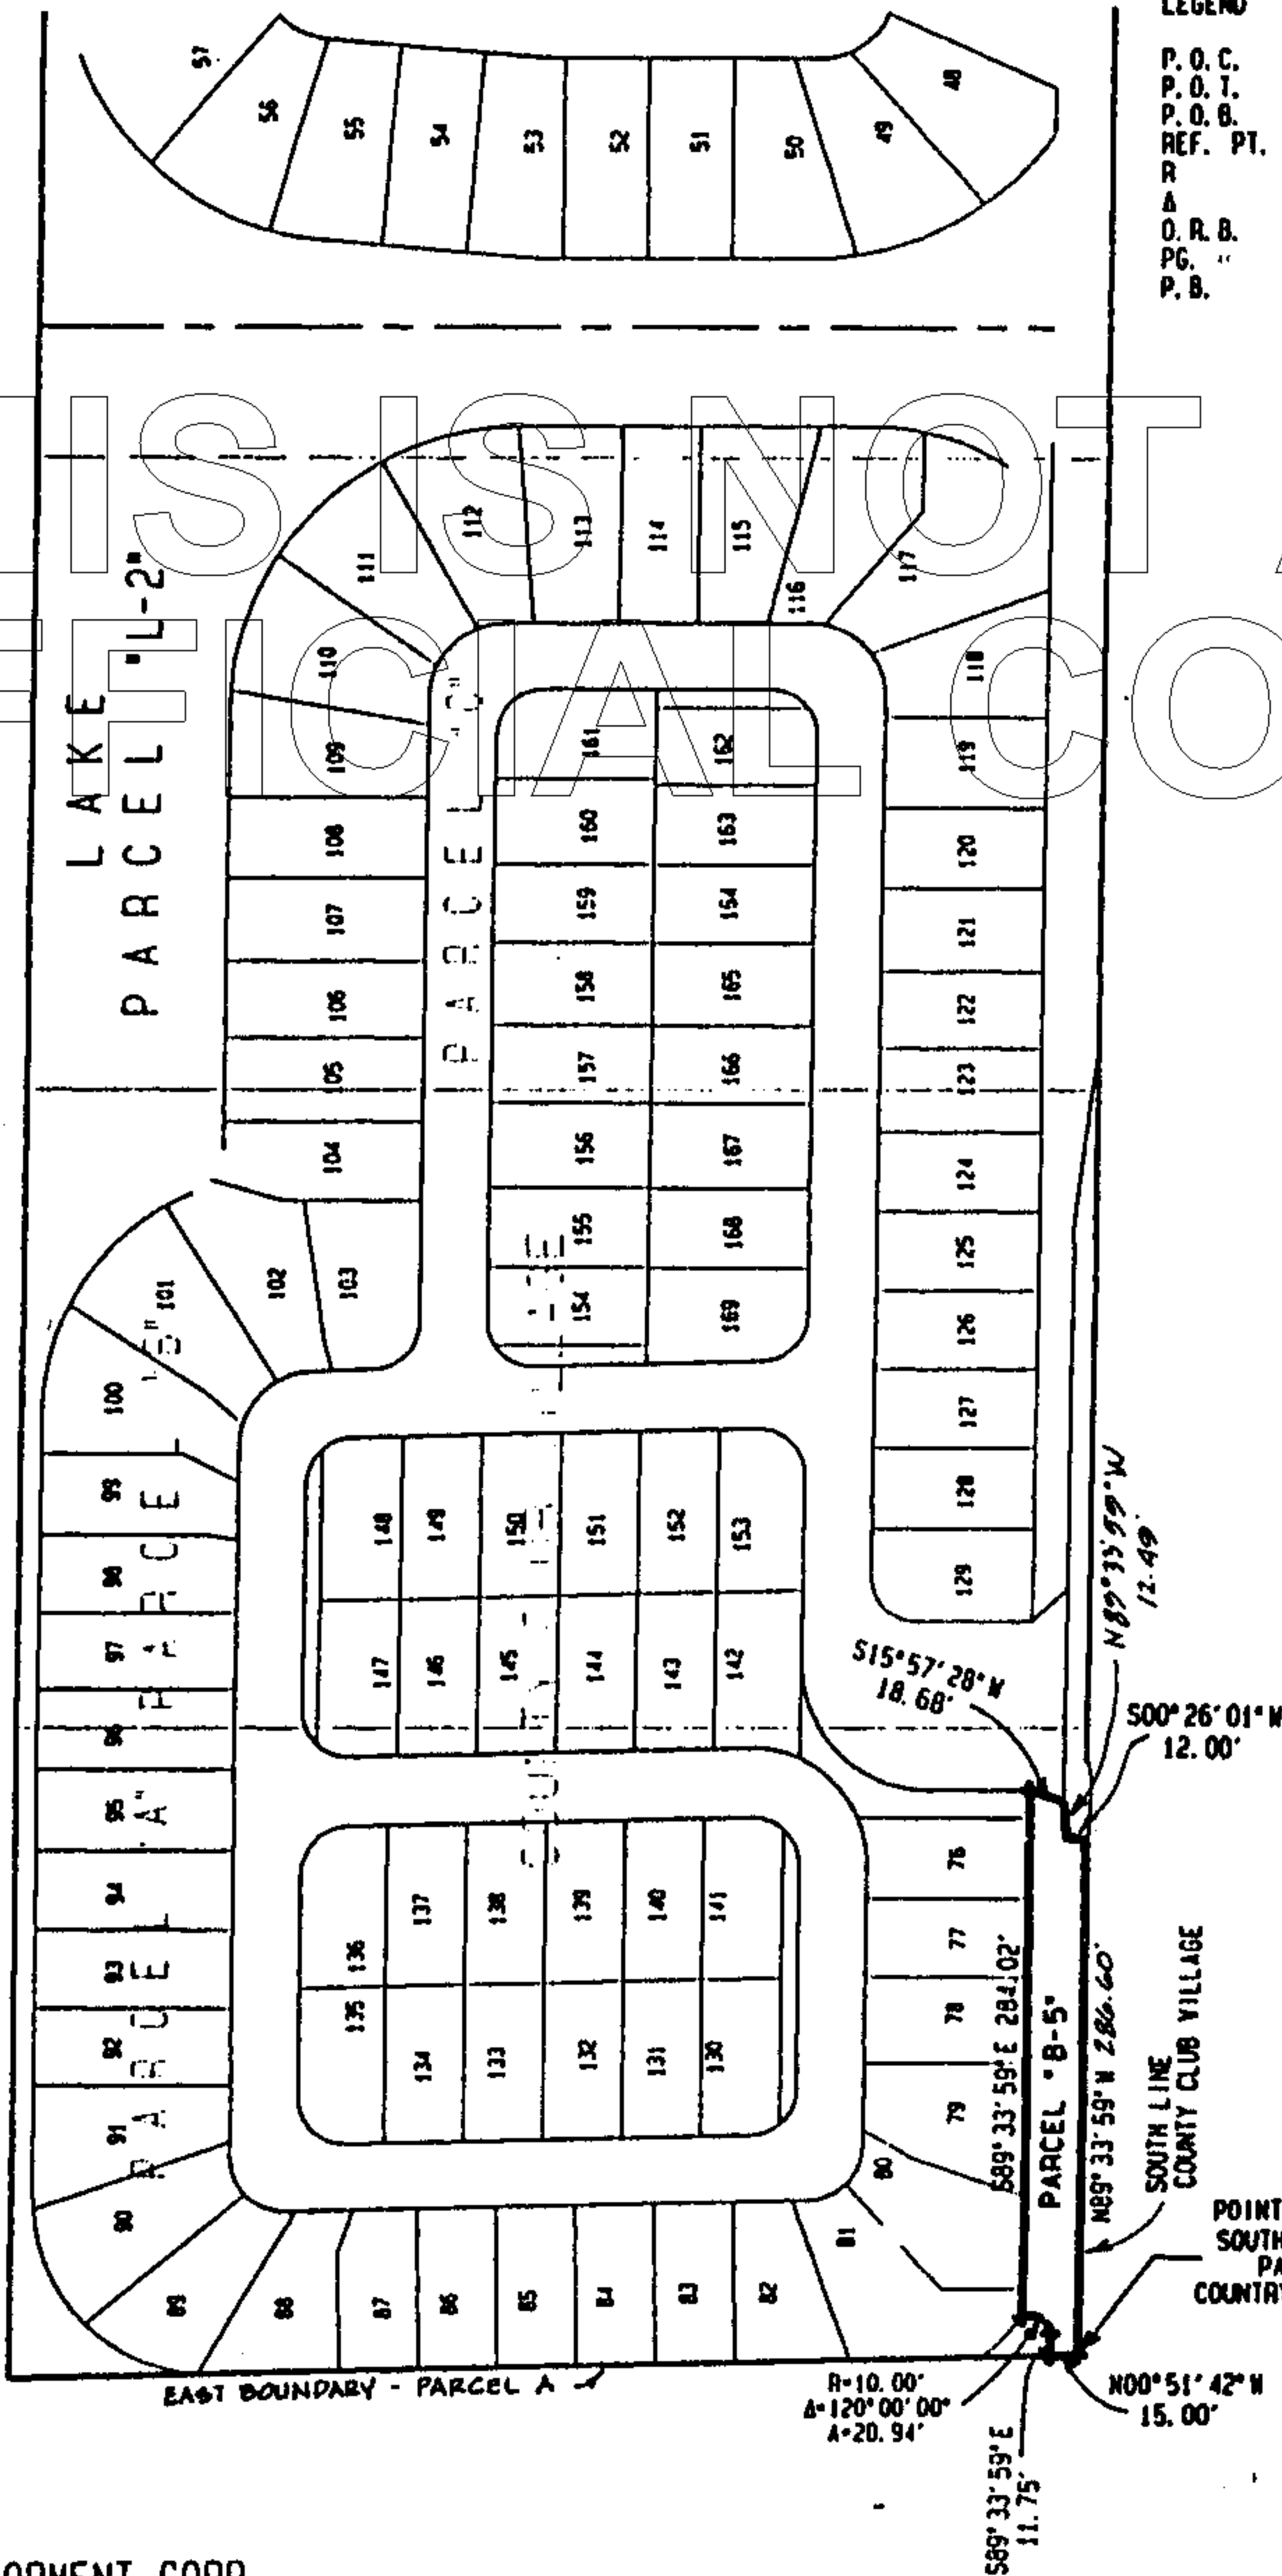

SURVEYOR'S CERTIFICATE

I HEREBY CERTIFY THAT THIS DESCRIPTION AND SKETCH WERE PREPARED UNDER MY DIRECTION AND MEET THE MINIMUM TECHNICAL STANDARDS AS SET FORTH BY THE FLORIDA BOARD OF PROFESSIONAL SURVEYORS AND MAPPERS IN CHAPTER 61G17-6, FLORIDA ADMINISTRATIVE CODE, PURSUANT TO SECTION 472.027, FLORIDA STATUTES.

FOR THE FIRM, BY:
RICHARD A. SMITH
PROFESSIONAL LAND SURVEYOR
FLORIDA REGISTRATION NO. 5239

CLIENT: EXCEL DEVELOPMENT CORP.
PROJECT NO. 92-1479

SHEET 2 OF 2

CRAIG A. SMITH & ASSOCIATES
CONSULTING ENGINEERS-PLANNERS-SURVEYORS



1000 WEST MC NAB ROAD
POMPAHO BEACH, FLORIDA, 33069
(305) 782-8222
CERT. NO. LB0003110

REVISION	DWN	DATE	FB/PG	CKD
SKETCH OF DESCRIPTION	GD	05/05/93	N/A	RHS

LAND DESCRIPTION
SAMPLE ROAD ESTATES
LAKE PARCEL L-1

A portion of Parcel A, COUNTRY CLUB VILLAGE according to the plat thereof as recorded in Plat Book 110, Page 23 of the Public Records of Broward County, Florida being more particularly described as follows:

COMMENCING at the Southwest corner of said Parcel A;

THENCE North 00° 51' 42" West, along the West boundary of said Parcel A, 15.00 feet to the POINT OF BEGINNING;

THENCE continue North 00° 51' 42" West, 35.82 feet to a point on the arc of a non-tangent curve concave to the Northeast (radial line through said point bears South 53° 28' 45" West);

THENCE Southeasterly along the arc of said curve, having a radius of 80.00 feet, a delta of 18° 14' 33", an arc distance of 25.47 feet to a Point of Reverse Curvature of a curve concave to the West;

THENCE Southerly along the arc of said curve, having a radius of 10.00 feet, a delta of 145° 11' 49", an arc distance of 25.34 feet to a Point of Tangency;

THENCE North 89° 33' 59" West, 11.75 feet to the POINT OF BEGINNING;

Said lands lying in the City of Coral Springs, Broward County, Florida, containing 508 square feet more or less.

Land Description Prepared By
CRAIG A. SMITH & ASSOCIATES
Consulting Engineers•Planners•Surveyors
1000 West McNab Road
Pompano Beach, Florida 33069
Project No: 92-1479
Prepared By: CHA
Checked By: RHS

92-1479.LL3

SHEET 1 OF 2 SHEETS

17

1. REPRODUCTIONS OF THIS SKETCH ARE NOT VALID UNLESS SEALED WITH AN EMBOSSED SURVEYOR'S SEAL.
2. LANDS SHOWN HEREON WERE NOT ABSTRACTED FOR RIGHTS-OF-WAY, EASEMENTS, OWNERSHIP, OR OTHER INSTRUMENTS OF RECORD.
3. BEARINGS SHOWN HEREON ARE RELITIVE TO :
THE NORTH LINE OF COUNTY CLUB VILLAGE, RECORDED
IN PLAT BOOK 110, PAGE 23, TOWARD COUNTY RECORDS,
SAID LINE HAVING A BEARING OF 89° 33' 59".
4. DATA SHOWN HEREON DOES NOT CONSTITUTE A FIELD SURVEY AS SUCH.


LAKE PARCEL "L-1"

SAMPLE ROAD ESTATES


A PORTION OF PARCEL A

COUNTRY CLUB VILLAGE

PLAT BOOK 110, PAGE 23, BROWARD COUNTY RECORDS
CITY OF CORAL SPRINGS, BROWARD COUNTY, FLORIDA

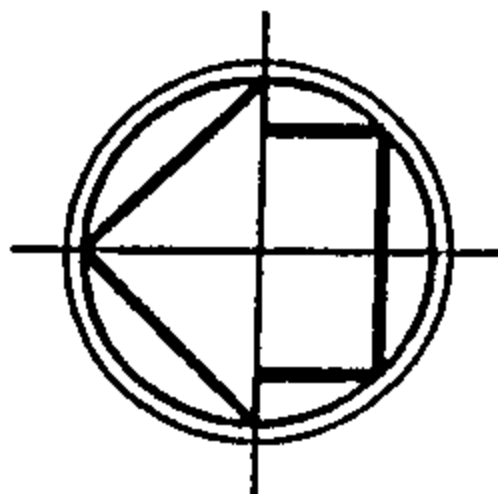

SCALE 1"=150'

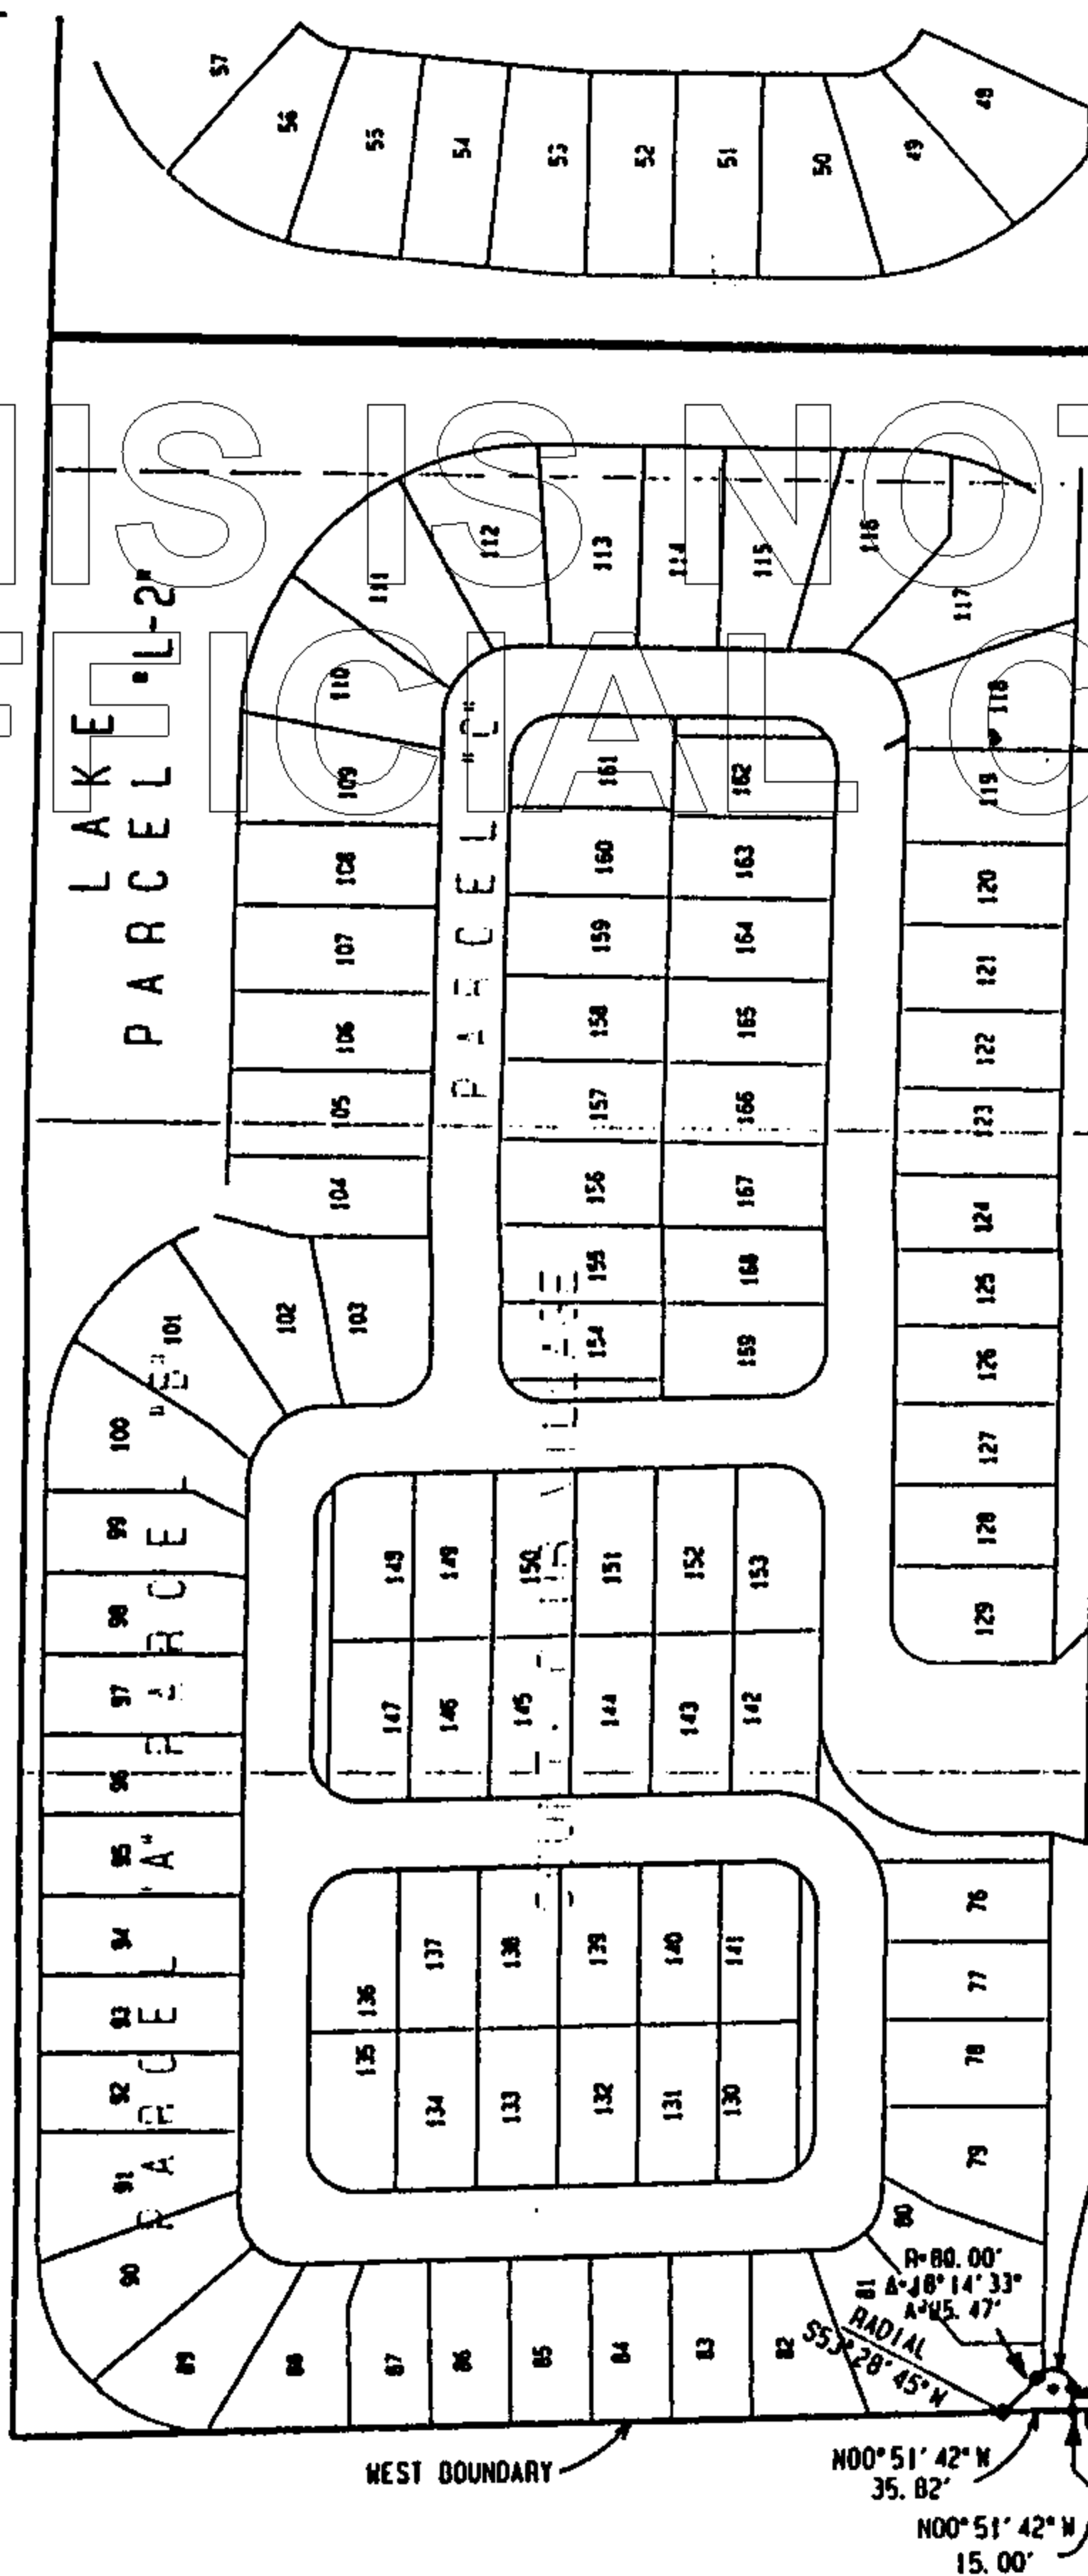

P. O. C.	INDICATES POINT OF COMMENCEMENT
P. O. T.	INDICATES POINT OF TERMINATION
P. O. B.	INDICATES POINT OF BEGINNING
REF. PT.	INDICATES REFERENCE POINT
R	INDICATES RADIUS DISTANCE
Δ	INDICATES DELTA OR CENTRAL ANGLE
O. R. B.	INDICATES OFFICIAL RECORD BOOK
PG.	INDICATES PAGE
P. B.	INDICATES PLAT BOOK

SURVEYOR'S CERTIFICATE

I HEREBY CERTIFY THAT THIS DESCRIPTION AND SKETCH WERE PREPARED UNDER MY DIRECTION AND MEET THE MINIMUM TECHNICAL STANDARDS AS SET FORTH BY THE FLORIDA BOARD OF PROFESSIONAL SURVEYORS AND MAPPERS IN CHAPTER 61617-6, FLORIDA ADMINISTRATIVE CODE, PURSUANT TO SECTION 472.027, FLORIDA STATUTES.

FOR THE FIDELITY:

Richard M. Smith
RICHARD M. SMITH
PROFESSIONAL LAND SURVEYOR
FLORIDA REGISTRATION NO. 5239

CLIENT: EXCEL DEVELOPMENT CORP.
PROJECT NO. 92-1479

SHEET 2 OF 2

CRAIG A. SMITH & ASSOCIATES
CONSULTING ENGINEERS-PLANNERS-SURVEYORS

1000 WEST MC NAB ROAD
POMPANO BEACH, FLORIDA, 33069
(305) 782-8222
CERT. NO. LB0003110



REVISION	DWN	DATE	FB/PG	CKD
SKETCH OF DESCRIPTION	GD	05/05/93	N/A	P/H/S

LAND DESCRIPTION

SAMPLE ROAD ESTATES

LAKE PARCEL L-2

A portion of Parcel "A", COUNTRY CLUB VILLAGE, according to the plat thereof as recorded in Plat Book 110, Page 23 of the Public Records of Broward County, Florida, described as follows:

COMMENCE at the Southwest corner of said Parcel "A";

THENCE North $00^{\circ} 51' 42''$ West along the West line of said Parcel "A"; 512.45 feet to the **POINT OF BEGINNING**;

THENCE continue North $00^{\circ} 51' 42''$ West along said West line, 55.76 feet to the North line of said Parcel "A";

THENCE South $89^{\circ} 33' 59''$ East along said North line, a distance of 107.97 feet to the Point of Cusp with a curve concave to the Southeast;

THENCE Southwesterly along the arc of said curve, having a radius of 130.00 feet, a central angle of $55^{\circ} 09' 59''$, and an arc distance of 125.17 feet to the **POINT OF BEGINNING**;

Said lands lying in the City of Coral Springs, Broward County, Florida, containing 1809 square feet, more or less.

Land Description Prepared By
CRAIG A. SMITH & ASSOCIATES
 Consulting Engineers•Planners•Surveyors
 1000 West McNab Road
 Pompano Beach, Florida 33069
 Project No: 92-1479
 Prepared By: RHS
 Checked By: RHS
 March 14, 1995


SURVEYOR'S NOTES

- 1. REPRODUCTIONS OF THIS SKETCH ARE NOT VALID UNLESS SEALED WITH AN EMBOSSED SURVEYOR'S SEAL.
- 2. LANDS SHOWN HEREON WERE NOT ABSTRACTED FOR RIGHTS-OF-WAY, EASEMENTS, OWNERSHIP, OR OTHER INSTRUMENTS OF RECORD.
- 3. BEARINGS SHOWN HEREON ARE RELATIVE TO :
THE SOUTH LINE OF COUNTY CLUB VILLAGE, RECORDED IN PLAT BOOK 110, PAGE 23, BROWARD COUNTY RECORDS, SAID LINE HAVING A BEARING OF S89°33'59"E.
- 4. DATA SHOWN HEREON DOES NOT CONSTITUTE A FIELD SURVEY AS SUCH.

SKETCH OF DESCRIPTION

LAKE PARCEL "L-2"
SAMPLE ROAD ESTATES
A PORTION OF PARCEL "A"
COUNTRY CLUB VILLAGE

PLAT BOOK 110, PAGE 23, BROWARD COUNTY RECORDS
CITY OF CORAL SPRINGS, BROWARD COUNTY, FLORIDA

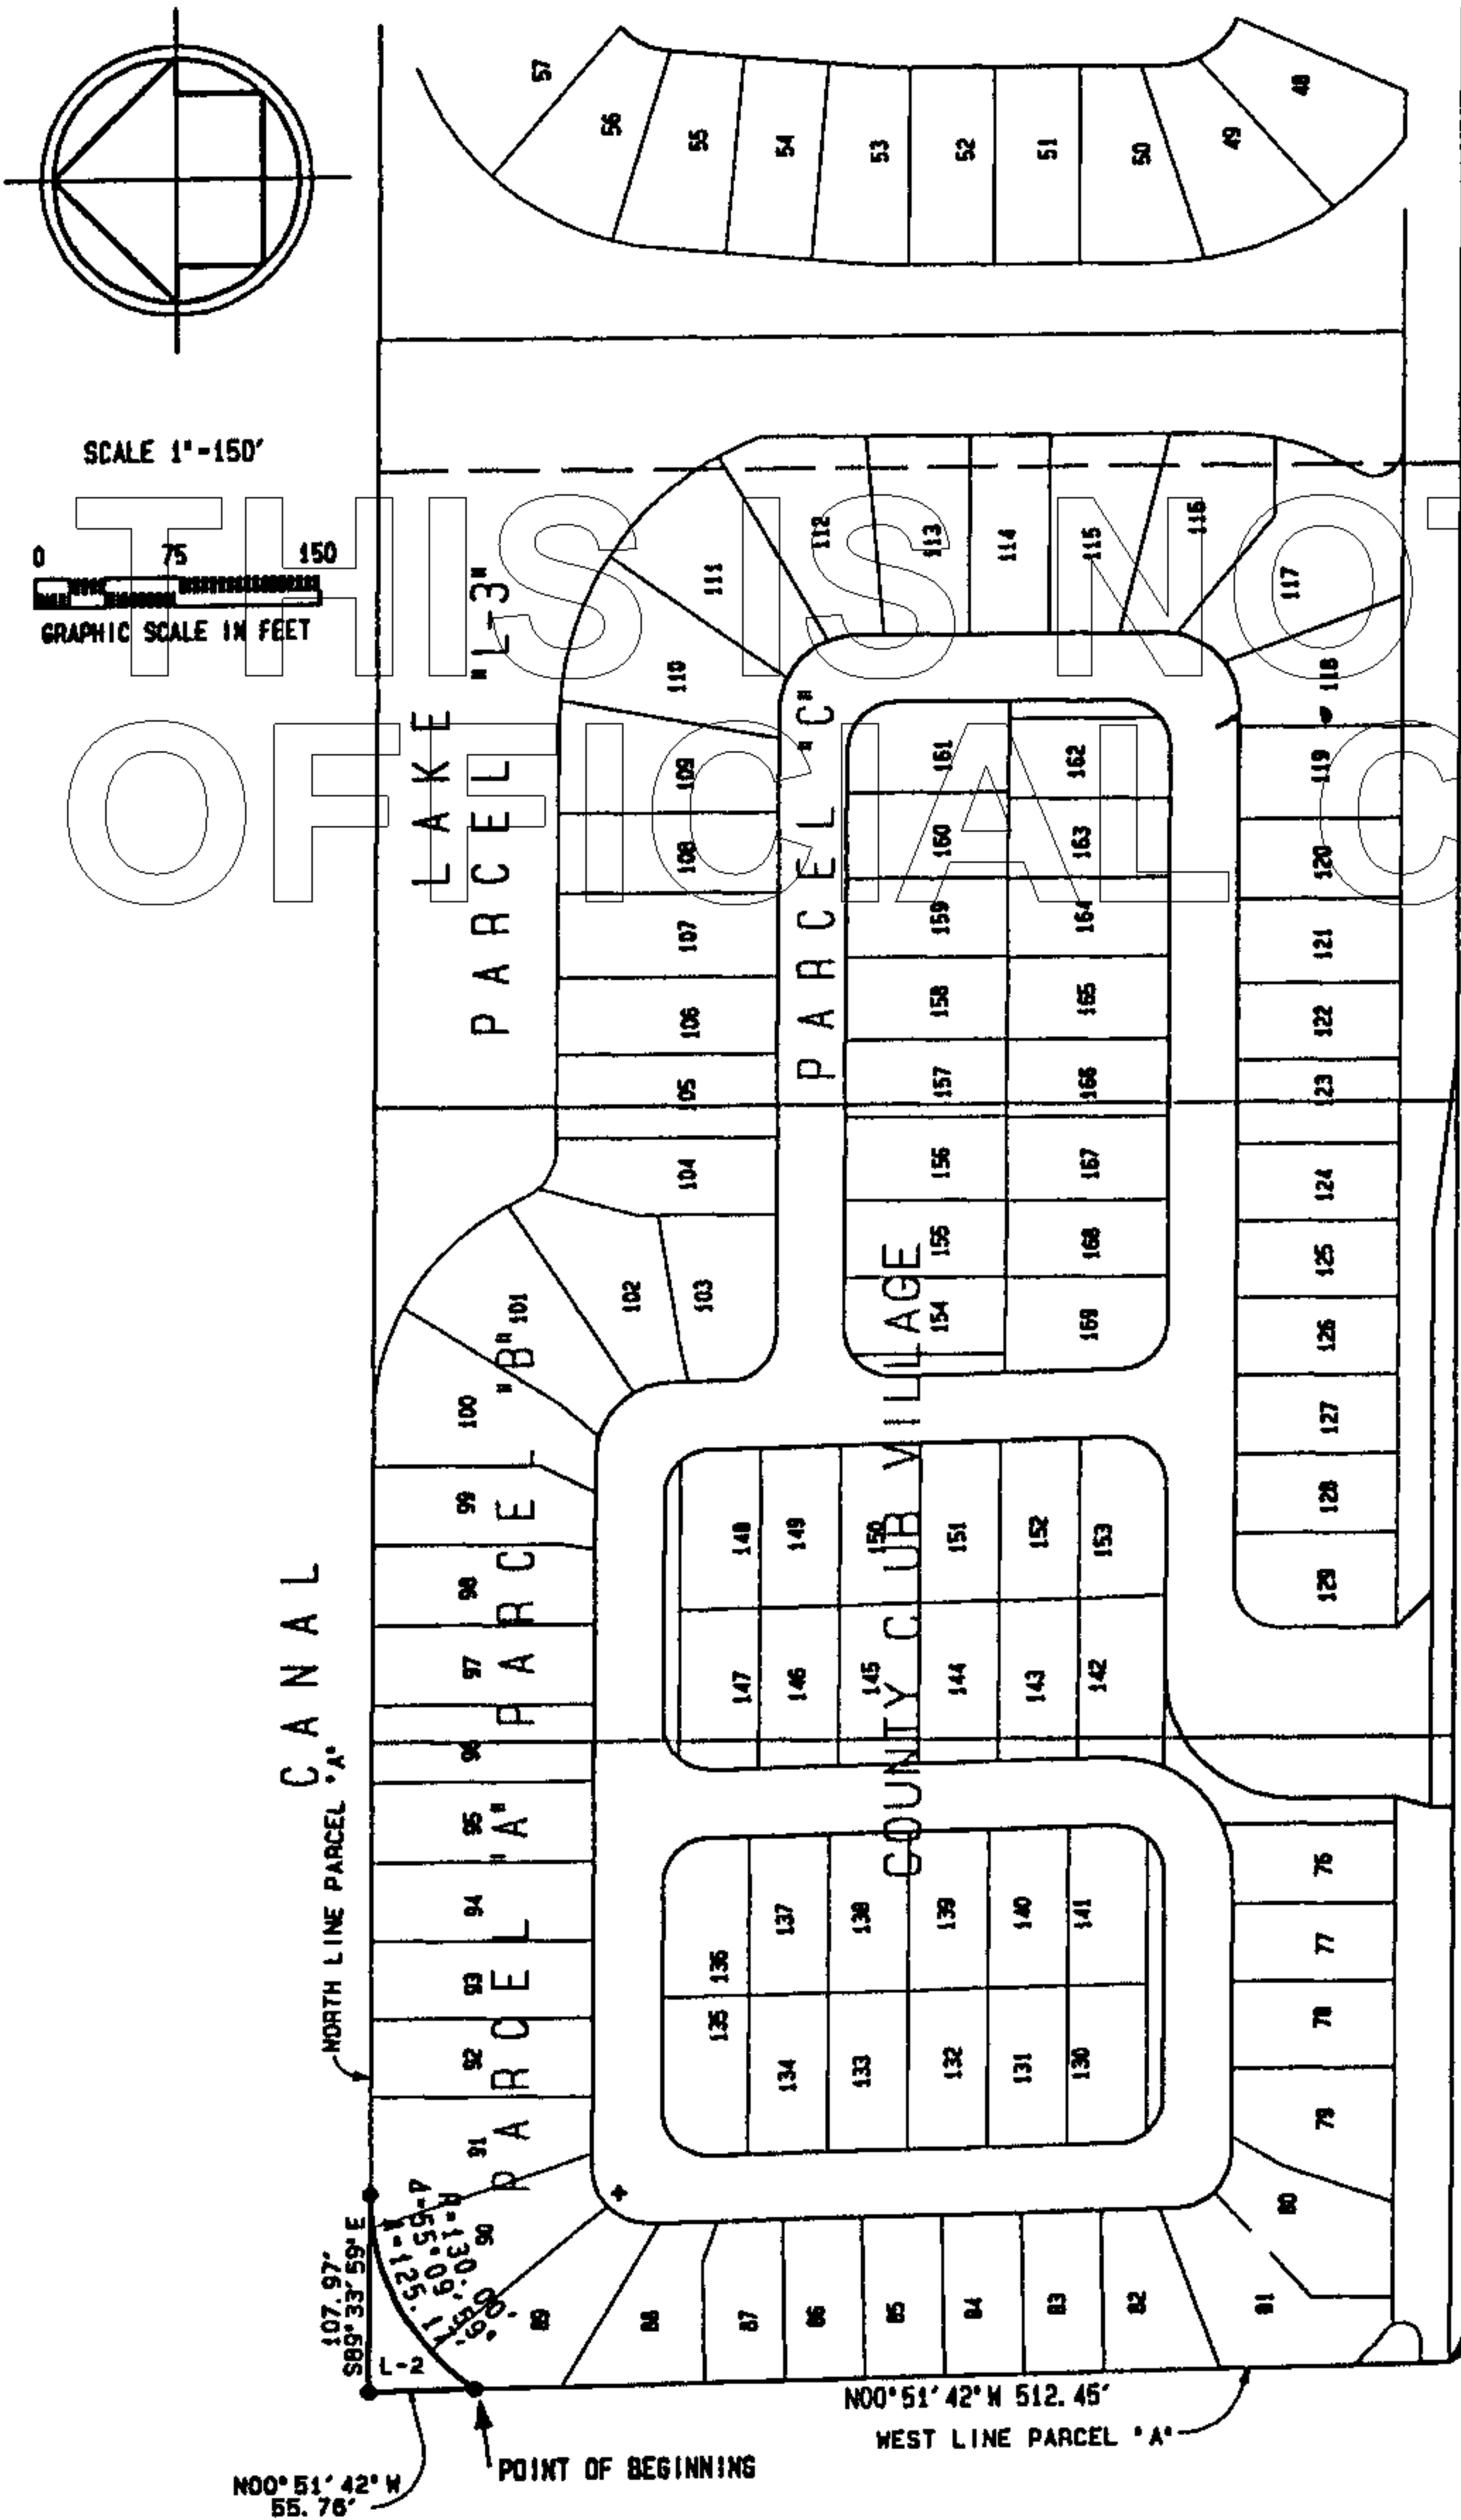

LEGEND

- P. O. C. INDICATES POINT OF COMMENCEMENT
- P. O. T. INDICATES POINT OF TERMINATION
- P. O. B. INDICATES POINT OF BEGINNING
- REF. PT. INDICATES REFERENCE POINT
- R INDICATES RADIUS DISTANCE
- Δ INDICATES DELTA OR CENTRAL ANGLE
- O. R. B. INDICATES OFFICIAL RECORD BOOK
- PG. INDICATES PAGE
- P. B. INDICATES PLAT BOOK

I HEREBY CERTIFY THAT THIS DESCRIPTION AND SKETCH WERE PREPARED UNDER MY DIRECTION AND MEET THE MINIMUM TECHNICAL STANDARDS AS SET FORTH BY THE FLORIDA BOARD OF PROFESSIONAL SURVEYORS AND MAPPERS IN CHAPTER 61G17-6, FLORIDA ADMINISTRATIVE CODE, PURSUANT TO SECTION 472.027, FLORIDA STATUTES.

FOR THE FIRM, BY:

Richard H. Smith
RICHARD H. SMITH
PROFESSIONAL LAND SURVEYOR
FLORIDA REGISTRATION NO. 5239

POINT OF COMMENCEMENT
SOUTHWEST CORNER
PARCEL "A"
COUNTRY CLUB VILLAGE

CLIENT: EXCEL DEVELOPMENT CORP.
PROJECT NO. 92-1479

CAD LIB: SRELK1
SHEET 2 OF 2

CRAIG A. SMITH & ASSOCIATES
CONSULTING ENGINEERS-PLANNERS-SURVEYORS
1000 WEST MC NAB ROAD
POMPANO BEACH, FLORIDA, 33069
(305) 782-8222
CERT. NO. LB0003110

REVISION	DWN	DATE	FB/PG	CKD
SKETCH OF DESCRIPTION	RAP	03/13/95	N/A	Ans

20

LAND DESCRIPTION

SAMPLE ROAD ESTATES

LAKE PARCEL L-3

A portion of Parcels "B" and "C", COUNTRY CLUB VILLAGE, according to the plat thereof as recorded in Plat Book 110, Page 23 of the Public Records of Broward County, Florida, described as follows:

COMMENCING at the Southeast corner of said Parcel "C";

THENCE North $00^{\circ} 26' 01''$ East along the East line of said Parcel "C", 30.00 feet to the **POINT OF BEGINNING**;

THENCE North $89^{\circ} 33' 59''$ West, a distance of 61.68 feet to the Point of Curvature of a curve concave to the Northeast;

THENCE Northwesterly along the arc of said curve having a radius of 15.00 feet, a central angle of $122^{\circ} 57' 28''$, and an arc distance of 32.19 feet to a Point of Reverse Curvature with a curve concave to the Northwest;

THENCE Northeasterly along the arc of said curve having a radius of 130.00 feet, a central angle of $32^{\circ} 57' 28''$, and an arc distance of 74.78 feet to a Point of Tangency;

THENCE North $00^{\circ} 26' 01''$ East, a distance of 244.79 feet to a point on the arc of a non-tangent curve concave to the Southwest (a radial line through said point bears North $70^{\circ} 04' 10''$ East);

THENCE Northwesterly along the arc of said curve having a radius of 160.00 feet, a central angle of $69^{\circ} 38' 09''$, and an arc distance of 194.46 feet to a Point of Tangency;

THENCE North $89^{\circ} 33' 59''$ West, a distance of 228.33 feet to the Point of Curvature of a curve concave to the Northeast;

THENCE Northwesterly along the arc of said curve having a radius of 30.00 feet, a central angle of $64^{\circ} 55' 17''$, and an arc distance of 33.99 feet to a Point of Reverse Curvature with a curve concave to the Southwest;

THENCE Northwesterly along the arc of said curve having a radius of 135.00 feet, a central angle of $64^{\circ} 55' 18''$, and an arc distance of 152.97 feet to the North line of said Parcel "B" and a Point of Cusp;

THENCE South $89^{\circ} 33' 59''$ East along the North line of said Parcels "B" and "C", 581.12 feet to the East line of said Parcel "C";

THENCE South $00^{\circ} 26' 01''$ West along said East line, 538.06 feet to the **POINT OF BEGINNING**;

Said lands lying in the City of Coral Springs, Broward County, Florida containing 75032 square feet, more or less.


Land Description Prepared By
CRAIG A. SMITH & ASSOCIATES
Consulting Engineers•Planners•Surveyors
1000 West McNab Road
Pompano Beach, Florida 33069
Project No: 92-1479
Prepared By: RHS
Checked By: RHS
March 13, 1995

SURVEYOR'S NOTES

- 1. REPRODUCTIONS OF THIS SKETCH ARE NOT VALID UNLESS SEALED WITH AN EMBOSSED SURVEYOR'S SEAL.
- 2. LANDS SHOWN HEREON WERE NOT ABSTRACTED FOR RIGHTS-OF-WAY, EASEMENTS, OWNERSHIP, OR OTHER INSTRUMENTS OF RECORD.
- 3. BEARINGS SHOWN HEREON ARE RELATIVE TO : THE SOUTH LINE OF COUNTY CLUB VILLAGE, RECORDED IN PLAT BOOK 110, PAGE 23, BROWARD COUNTY RECORDS, SAID LINE HAVING A BEARING OF S89°33'59"E.
- 4. DATA SHOWN HEREON DOES NOT CONSTITUTE A FIELD SURVEY AS SUCH.

SKETCH OF DESCRIPTION

LAKE PARCEL "L-3"
SAMPLE ROAD ESTATES
A PORTION OF PARCEL "B" AND PARCEL "C"
COUNTRY CLUB VILLAGE
PLAT BOOK 110, PAGE 23, BROWARD COUNTY RECORDS
CITY OF CORAL SPRINGS, BROWARD COUNTY, FLORIDA

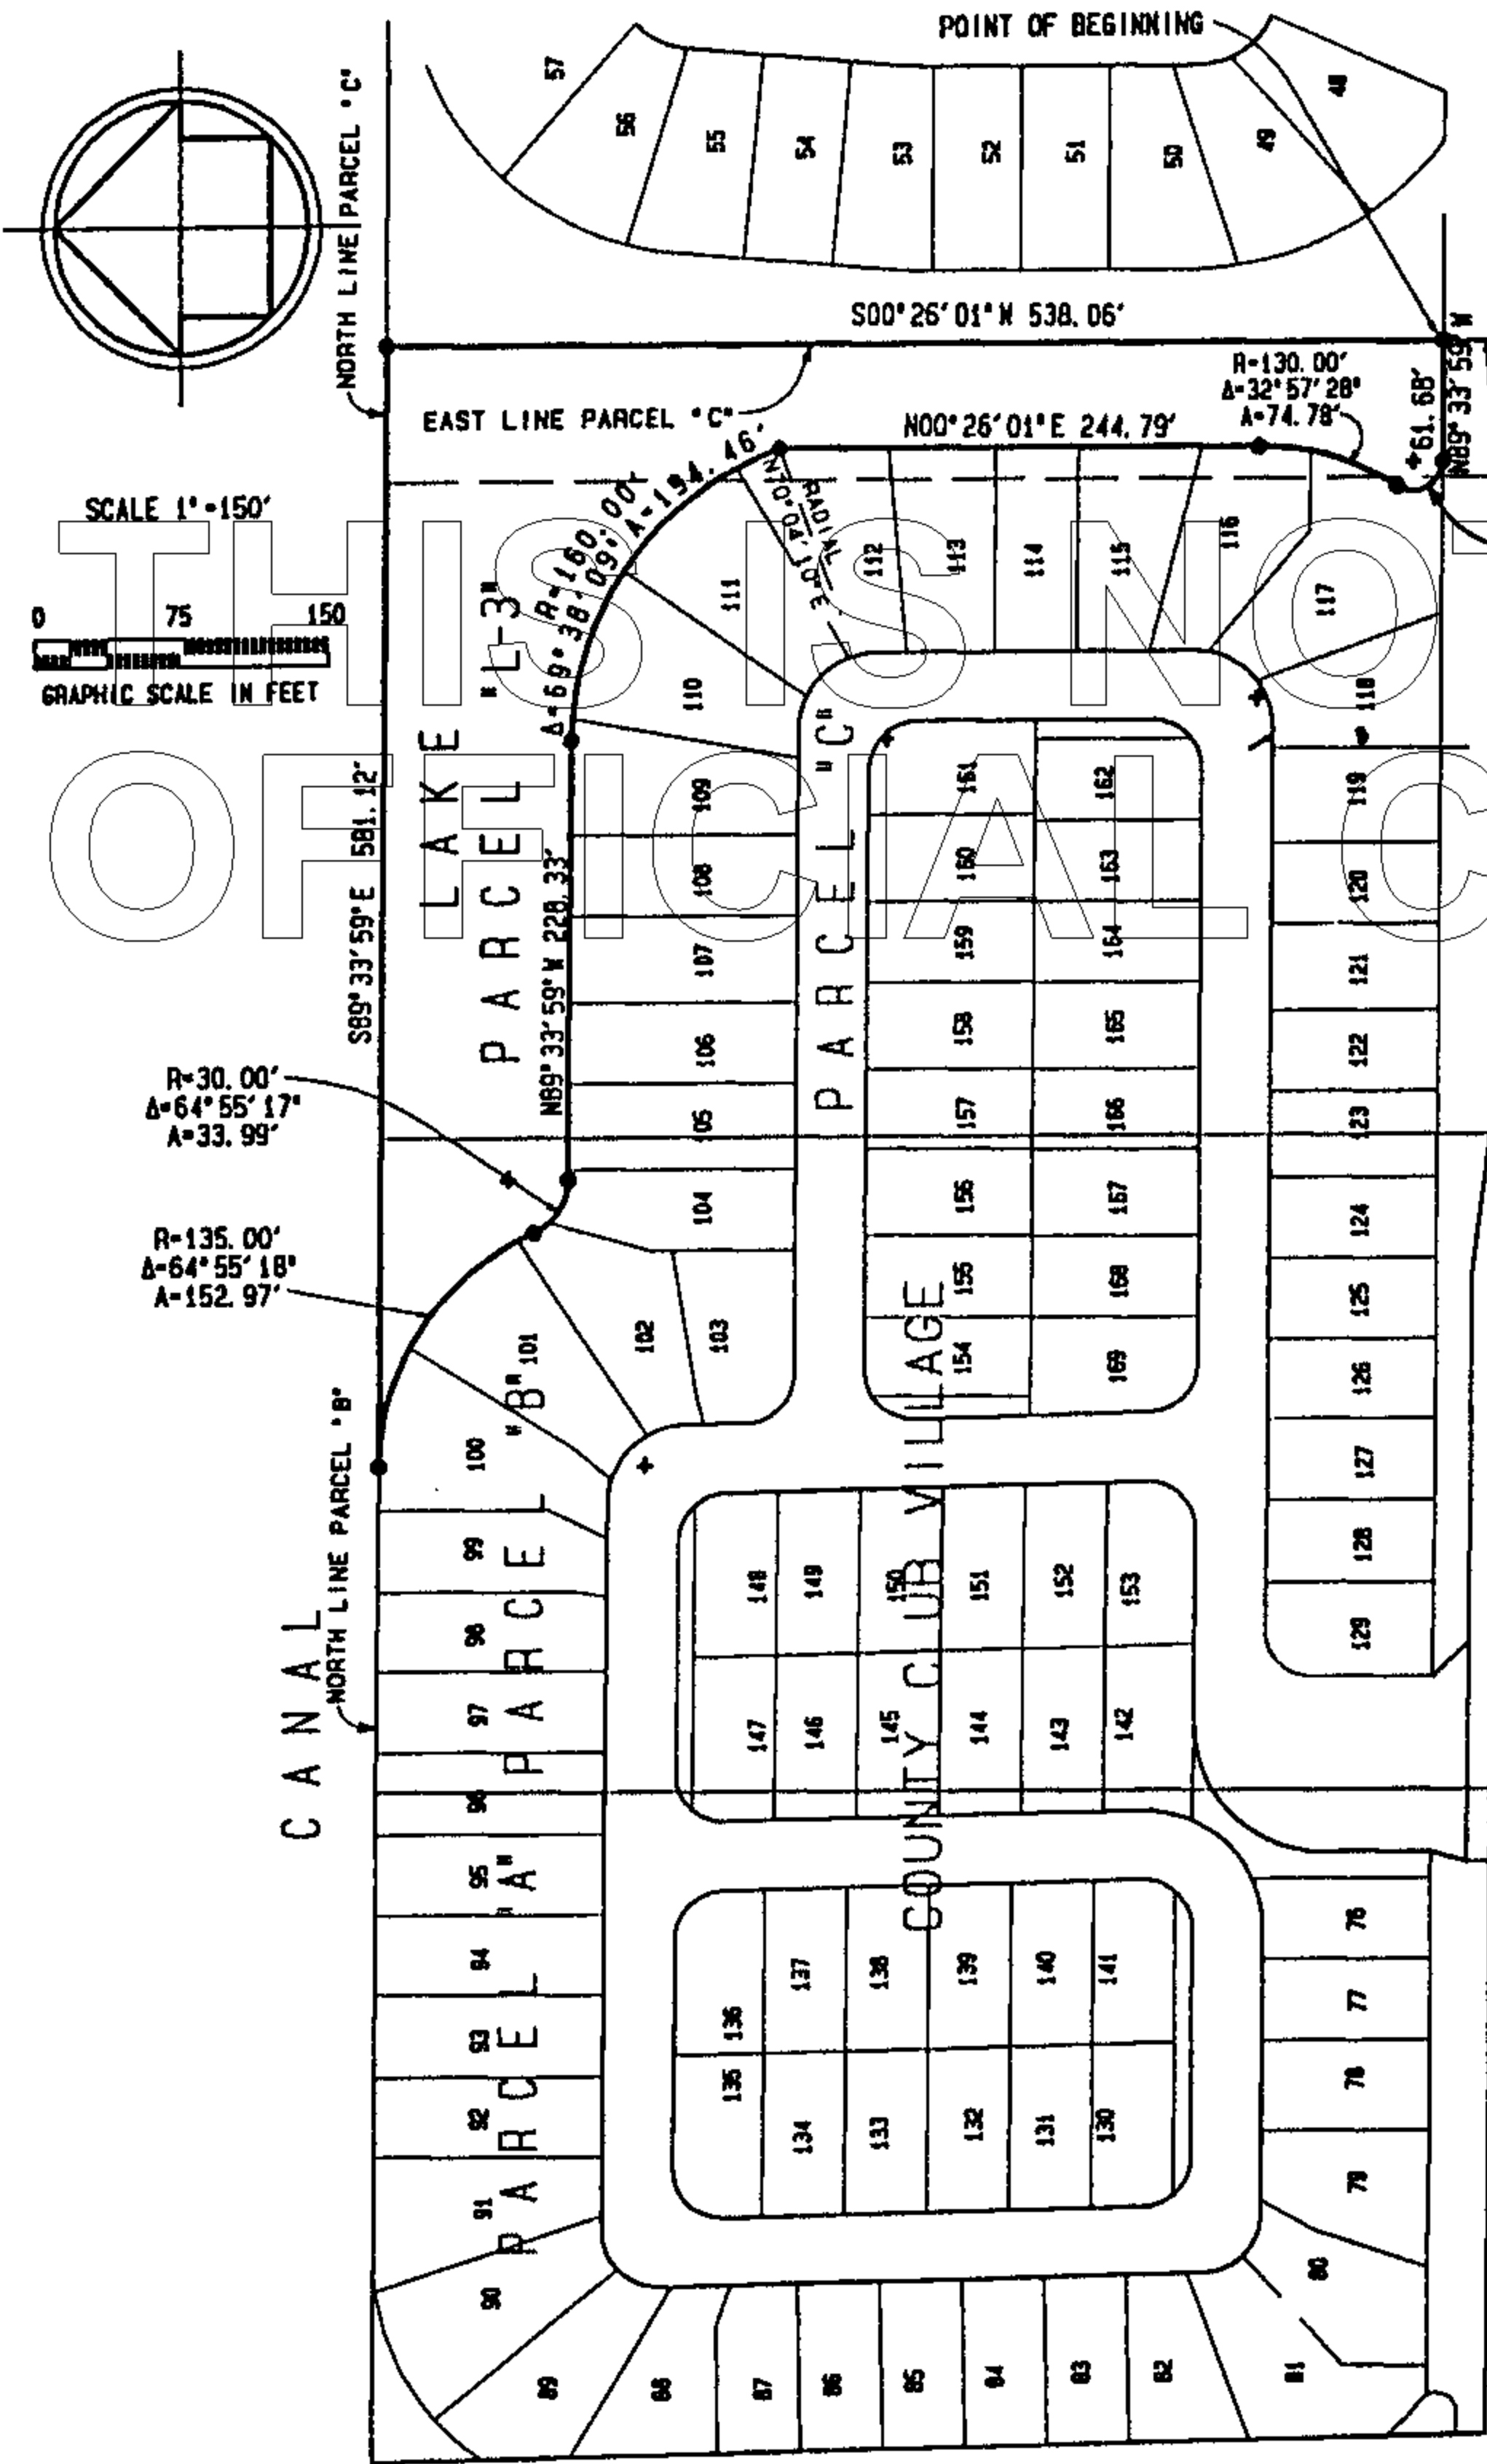

- LEGEND
- P.O.C. INDICATES POINT OF COMMENCEMENT
 - P.O.T. INDICATES POINT OF TERMINATION
 - P.O.B. INDICATES POINT OF BEGINNING
 - REF. PT. INDICATES REFERENCE POINT
 - R INDICATES RADIUS DISTANCE
 - Δ INDICATES DELTA OR CENTRAL ANGLE
 - D.R.B. INDICATES OFFICIAL RECORD BOOK
 - PG. INDICATES PAGE
 - P.B. INDICATES PLAT BOOK

I HEREBY CERTIFY THAT THIS DESCRIPTION AND SKETCH WERE PREPARED UNDER MY DIRECTION AND MEET THE MINIMUM TECHNICAL STANDARDS AS SET FORTH BY THE FLORIDA BOARD OF PROFESSIONAL SURVEYORS AND MAPPERS IN CHAPTER 61617-6, FLORIDA ADMINISTRATIVE CODE, PURSUANT TO SECTION 472.027, FLORIDA STATUTES.

FOR THE FIRM, BY:

Richard H. Smith
RICHARD H. SMITH
PROFESSIONAL LAND SURVEYOR
FLORIDA REGISTRATION NO. 5239

CLIENT: EXCEL DEVELOPMENT CORP.
PROJECT NO. 92-1479

CAD LIB: SRELK1
SHEET 2 OF 2

CRAIG A. SMITH & ASSOCIATES
CONSULTING ENGINEERS-PLANNERS-SURVEYORS
1000 WEST MC NAB ROAD
POMPANO BEACH, FLORIDA, 33069
(305) 782-8222
CERT. NO. LB0003110

REVISION	DWN	DATE	FB/PG	CKD
SKETCH OF DESCRIPTION	RAP	03/13/95	N/A	RWS

22

LAND DESCRIPTION

SAMPLE ROAD ESTATES

LAKE PARCEL L-4

A portion of Parcel "D", COUNTRY CLUB VILLAGE, according to the plat thereof as recorded in Plat Book 110, Page 23 of the Public Records of Broward County, Florida, described as follows:

COMMENCING at the Southwest corner of said Parcel "D";

THENCE North 00° 26' 01" East along the West line of said Parcel "D", 30.00 feet to the **POINT OF BEGINNING**;

THENCE continue North 00° 26' 01" East along said West line, 538.06 feet to the North line of said Parcel "D";

THENCE South 89° 33' 59" East along said North line, a distance of 196.21 feet to the Point of Cusp with a curve concave to the Southeast;

THENCE Southwesterly along the arc of said curve, having a radius of 160.00 feet, a central angle of 64° 46' 09", and an arc distance of 180.87 feet;

THENCE South 05° 18' 01" West, a distance of 156.36 feet to the Point of Curvature of a curve concave to the Southeast;

THENCE Southwesterly along the arc of said curve, having a radius of 405.00 feet, a central angle of 05° 00' 00", and an arc distance of 35.34 feet to a Point of Tangency;

THENCE South 00° 18' 01" West, a distance of 126.58 feet to the Point of Curvature of a curve concave to the Northeast;

THENCE Southeasterly along the arc of said curve having a radius of 160.00 feet, a central angle of 40° 30' 04", and an arc distance of 113.10 feet to a Point of Reverse Curvature with a curve concave to the Northwest;

THENCE Southwesterly along the arc of said curve having a radius of 15.00 feet, a central angle of 130° 38' 03", and an arc distance of 34.20 feet to a Point of Tangency;

THENCE North 89° 33' 59" West, 64.24 feet to the **POINT OF BEGINNING**;

Said lands lying in the City of Coral Springs, Broward County, Florida, containing 28465 square feet, more or less.

Land Description Prepared By
CRAIG A. SMITH & ASSOCIATES
Consulting Engineers•Planners•Surveyors
1000 West McNab Road
Pompano Beach, Florida 33069
Project No: 92-1479
Prepared By: RHS
Checked By: RHS
March 13, 1995


SURVEYOR'S NOTES

- 1. REPRODUCTIONS OF THIS SKETCH ARE NOT VALID UNLESS SEALED WITH AN EMBOSSED SURVEYOR'S SEAL.
- 2. LANDS SHOWN HEREON WERE NOT ABSTRACTED FOR RIGHTS-OF-WAY, EASEMENTS, OWNERSHIP, OR OTHER INSTRUMENTS OF RECORD.
- 3. BEARINGS SHOWN HEREON ARE RELATIVE TO : THE SOUTH LINE OF COUNTY CLUB VILLAGE, RECORDED IN PLAT BOOK 110, PAGE 23, BROWARD COUNTY RECORDS, SAID LINE HAVING A BEARING OF S89°33'59"E.
- 4. DATA SHOWN HEREON DOES NOT CONSTITUTE A FIELD SURVEY AS SUCH.


SKETCH OF DESCRIPTION
LAKE PARCEL "L-4"

A PORTION OF PARCEL "D"
SAMPLE ROAD ESTATES
"COUNTRY CLUB VILLAGE"

PLAT BOOK 110, PAGE 23, BROWARD COUNTY RECORDS
CITY OF CORAL SPRINGS, BROWARD COUNTY, FLORIDA

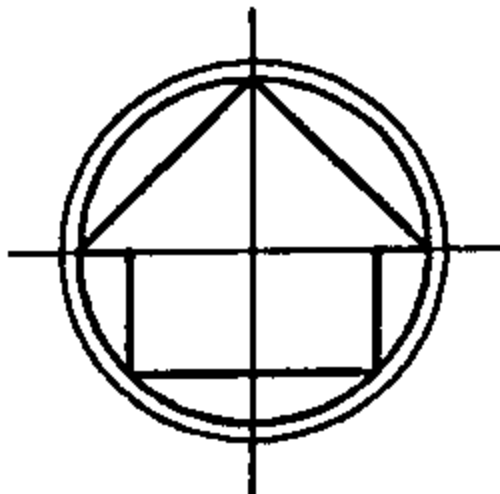


SCALE 1"=150'

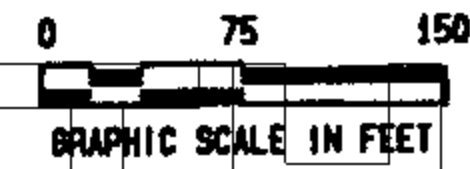

LEGEND

- P.O.C. INDICATES POINT OF COMMENCEMENT
- P.O.T. INDICATES POINT OF TERMINATION
- P.O.B. INDICATES POINT OF BEGINNING
- REF. PT. INDICATES REFERENCE POINT
- R INDICATES RADIUS DISTANCE
- A INDICATES DELTA OR CENTRAL ANGLE
- O.R.B. INDICATES OFFICIAL RECORD BOOK
- PG. INDICATES PAGE
- P.B. INDICATES PLAT BOOK

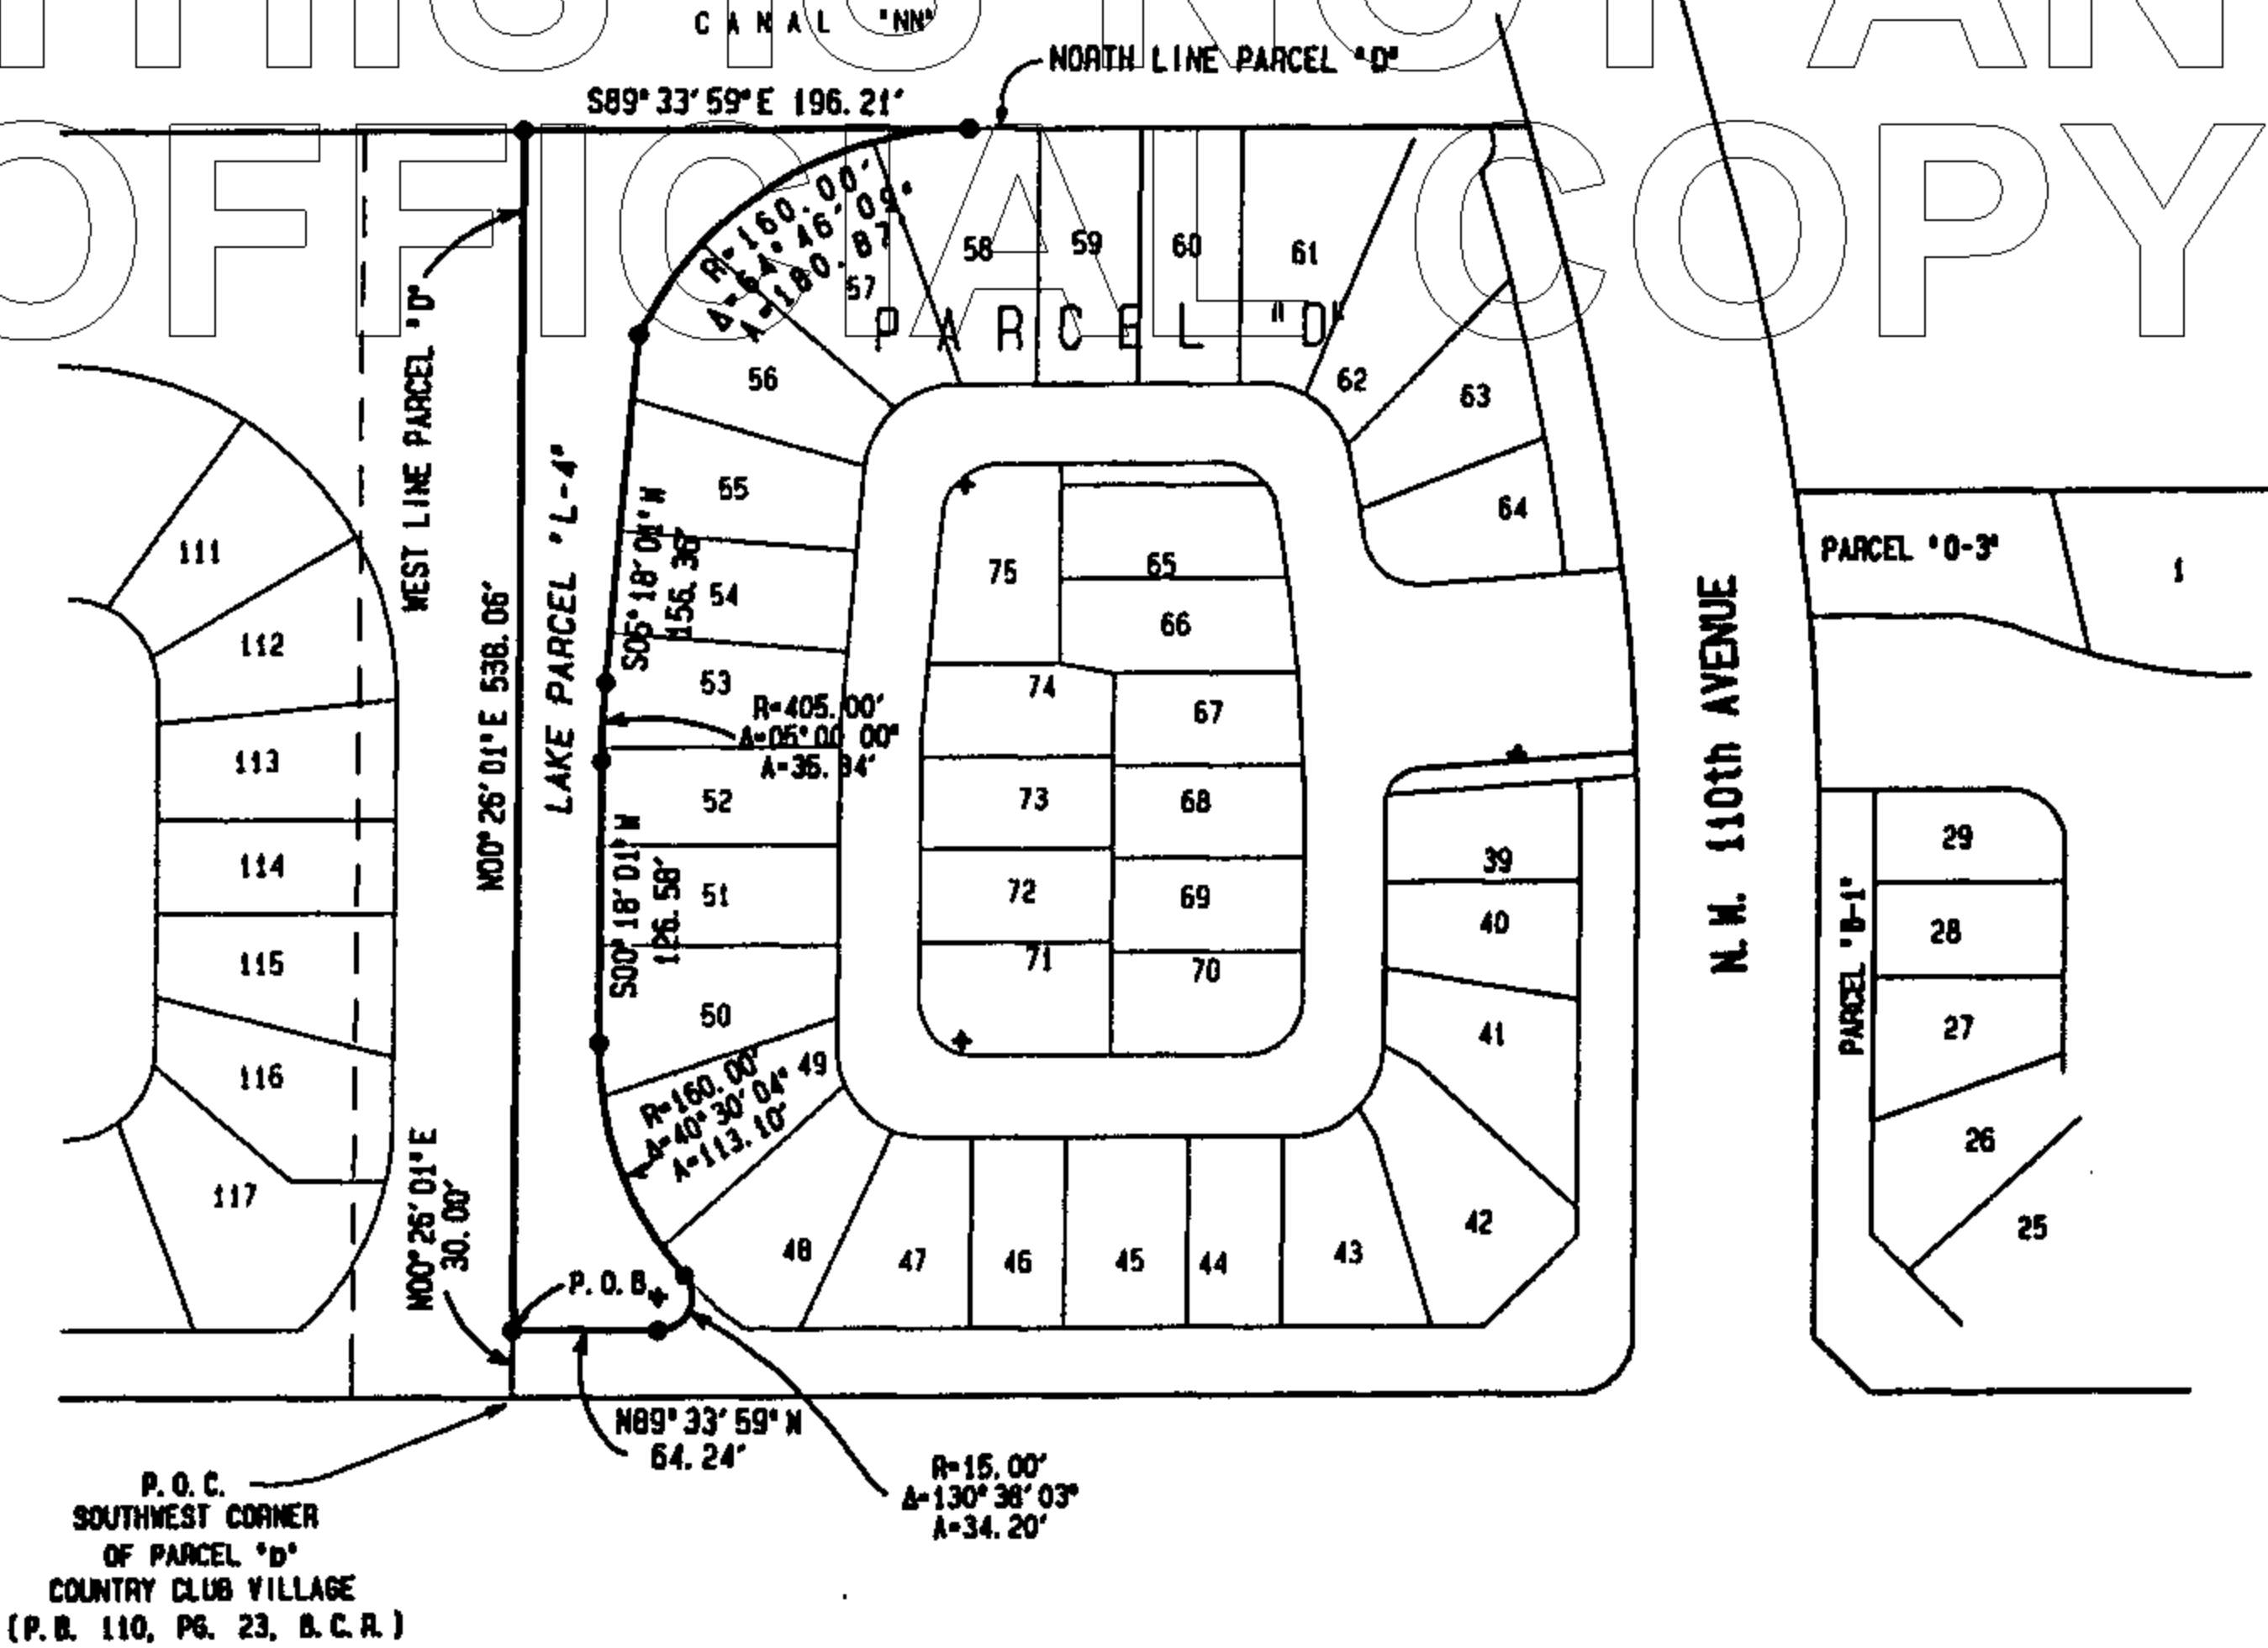

I HEREBY CERTIFY THAT THIS DESCRIPTION AND SKETCH WERE PREPARED UNDER MY DIRECTION AND MEET THE MINIMUM TECHNICAL STANDARDS AS SET FORTH BY THE FLORIDA BOARD OF PROFESSIONAL SURVEYORS AND MAPPERS IN CHAPTER 61617-8, FLORIDA ADMINISTRATIVE CODE, PURSUANT TO SECTION 472.027, FLORIDA STATUTES.

FOR THE FIRM, BY:

Richard H. Smith
RICHARD H. SMITH
PROFESSIONAL LAND SURVEYOR
FLORIDA REGISTRATION NO. 5239

CLIENT: EXCEL DEVELOPMENT CORP.
PROJECT NO. 92-1479

CAD LIB: SRELK2
SHEET 2 OF 2

CRAIG A. SMITH & ASSOCIATES
CONSULTING ENGINEERS-PLANNERS-SURVEYORS



1000 WEST MC NAB ROAD
POMPAN0 BEACH, FLORIDA, 33069
(305)782-8222
CERT. NO. LB0003110

REVISION	DWN	DATE	FB/PG	CKD
SKETCH OF DESCRIPTION	RAP	03/14/95	N/A	RHS

24

LAND DESCRIPTION
SAMPLE ROAD ESTATES
LAKE PARCEL L-5

A portion of Parcel "D", COUNTRY CLUB VILLAGE, according to the plat thereof as recorded in Plat Book 110, Page 23 of the Public Records of Broward County, Florida, described as follows:

COMMENCE at the Southwest corner of said Parcel "D";

THENCE North 00° 26' 01" East along the West line of said Parcel "D", 568.06 feet to the North line of said Parcel "D";

THENCE South 89° 33' 59" East along said North line, 358.66 feet to the **POINT OF BEGINNING**;

THENCE continue South 89° 33' 59" East along said North line, 68.31 feet;

THENCE South 15° 08' 09" East, a distance of 4.52 feet to the Point of Curvature of a curve concave to the Northwest;

THENCE Southwesterly along the arc of said curve, having a radius of 15.00 feet, a central angle of 66° 25' 19", and an arc distance of 17.39 feet;

THENCE North 15° 08' 09" West, 0.25 feet to an intersection with a non-tangent curve concave to the Southwest (a radial line through said point bears North 34° 32' 02" East);

THENCE Northwesterly along the arc of said curve, having a radius of 115.00 feet, a central angle of 34° 06' 01", and an arc distance of 68.44 feet to the **POINT OF BEGINNING**;

Said lands lying in the City of Coral Springs, Broward County, Florida, containing 496 square feet, more or less.


Land Description Prepared By
CRAIG A. SMITH & ASSOCIATES
Consulting Engineers•Planners•Surveyors
1000 West McNab Road
Pompano Beach, Florida 33069
Project No: 92-1479
Prepared By: RHS
Checked By: RHS
March 13, 1995

SURVEYOR'S NOTES

- 1. REPRODUCTIONS OF THIS SKETCH ARE NOT VALID UNLESS SEALED WITH AN EMBOSSED SURVEYOR'S SEAL.
- 2. LANDS SHOWN HEREON WERE NOT ABSTRACTED FOR RIGHTS-OF-WAY, EASEMENTS, OWNERSHIP, OR OTHER INSTRUMENTS OF RECORD.
- 3. BEARINGS SHOWN HEREON ARE RELATIVE TO :
THE SOUTH LINE OF COUNTY CLUB VILLAGE, RECORDED IN PLAT BOOK 110, PAGE 23, BROWARD COUNTY RECORDS, SAID LINE HAVING A BEARING OF S89°33'59"E.
- 4. DATA SHOWN HEREON DOES NOT CONSTITUTE A FIELD SURVEY AS SUCH.

SKETCH OF DESCRIPTION
LAKE PARCEL "L-5"
A PORTION OF PARCEL "D"
SAMPLE ROAD ESTATES
"COUNTRY CLUB VILLAGE"

PLAT BOOK 110, PAGE 23, BROWARD COUNTY RECORDS
CITY OF CORAL SPRINGS, BROWARD COUNTY, FLORIDA

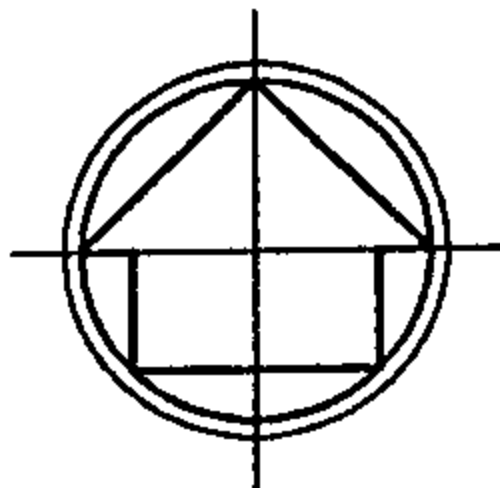


SCALE 1"=150'



LEGEND

- P.O.C. INDICATES POINT OF COMMENCEMENT
- P.O.T. INDICATES POINT OF TERMINATION
- P.O.B. INDICATES POINT OF BEGINNING
- REF. PT. INDICATES REFERENCE POINT
- R INDICATES RADIUS DISTANCE
- Δ INDICATES DELTA OR CENTRAL ANGLE
- O.R.B. INDICATES OFFICIAL RECORD BOOK
- PG. INDICATES PAGE
- P.B. INDICATES PLAT BOOK

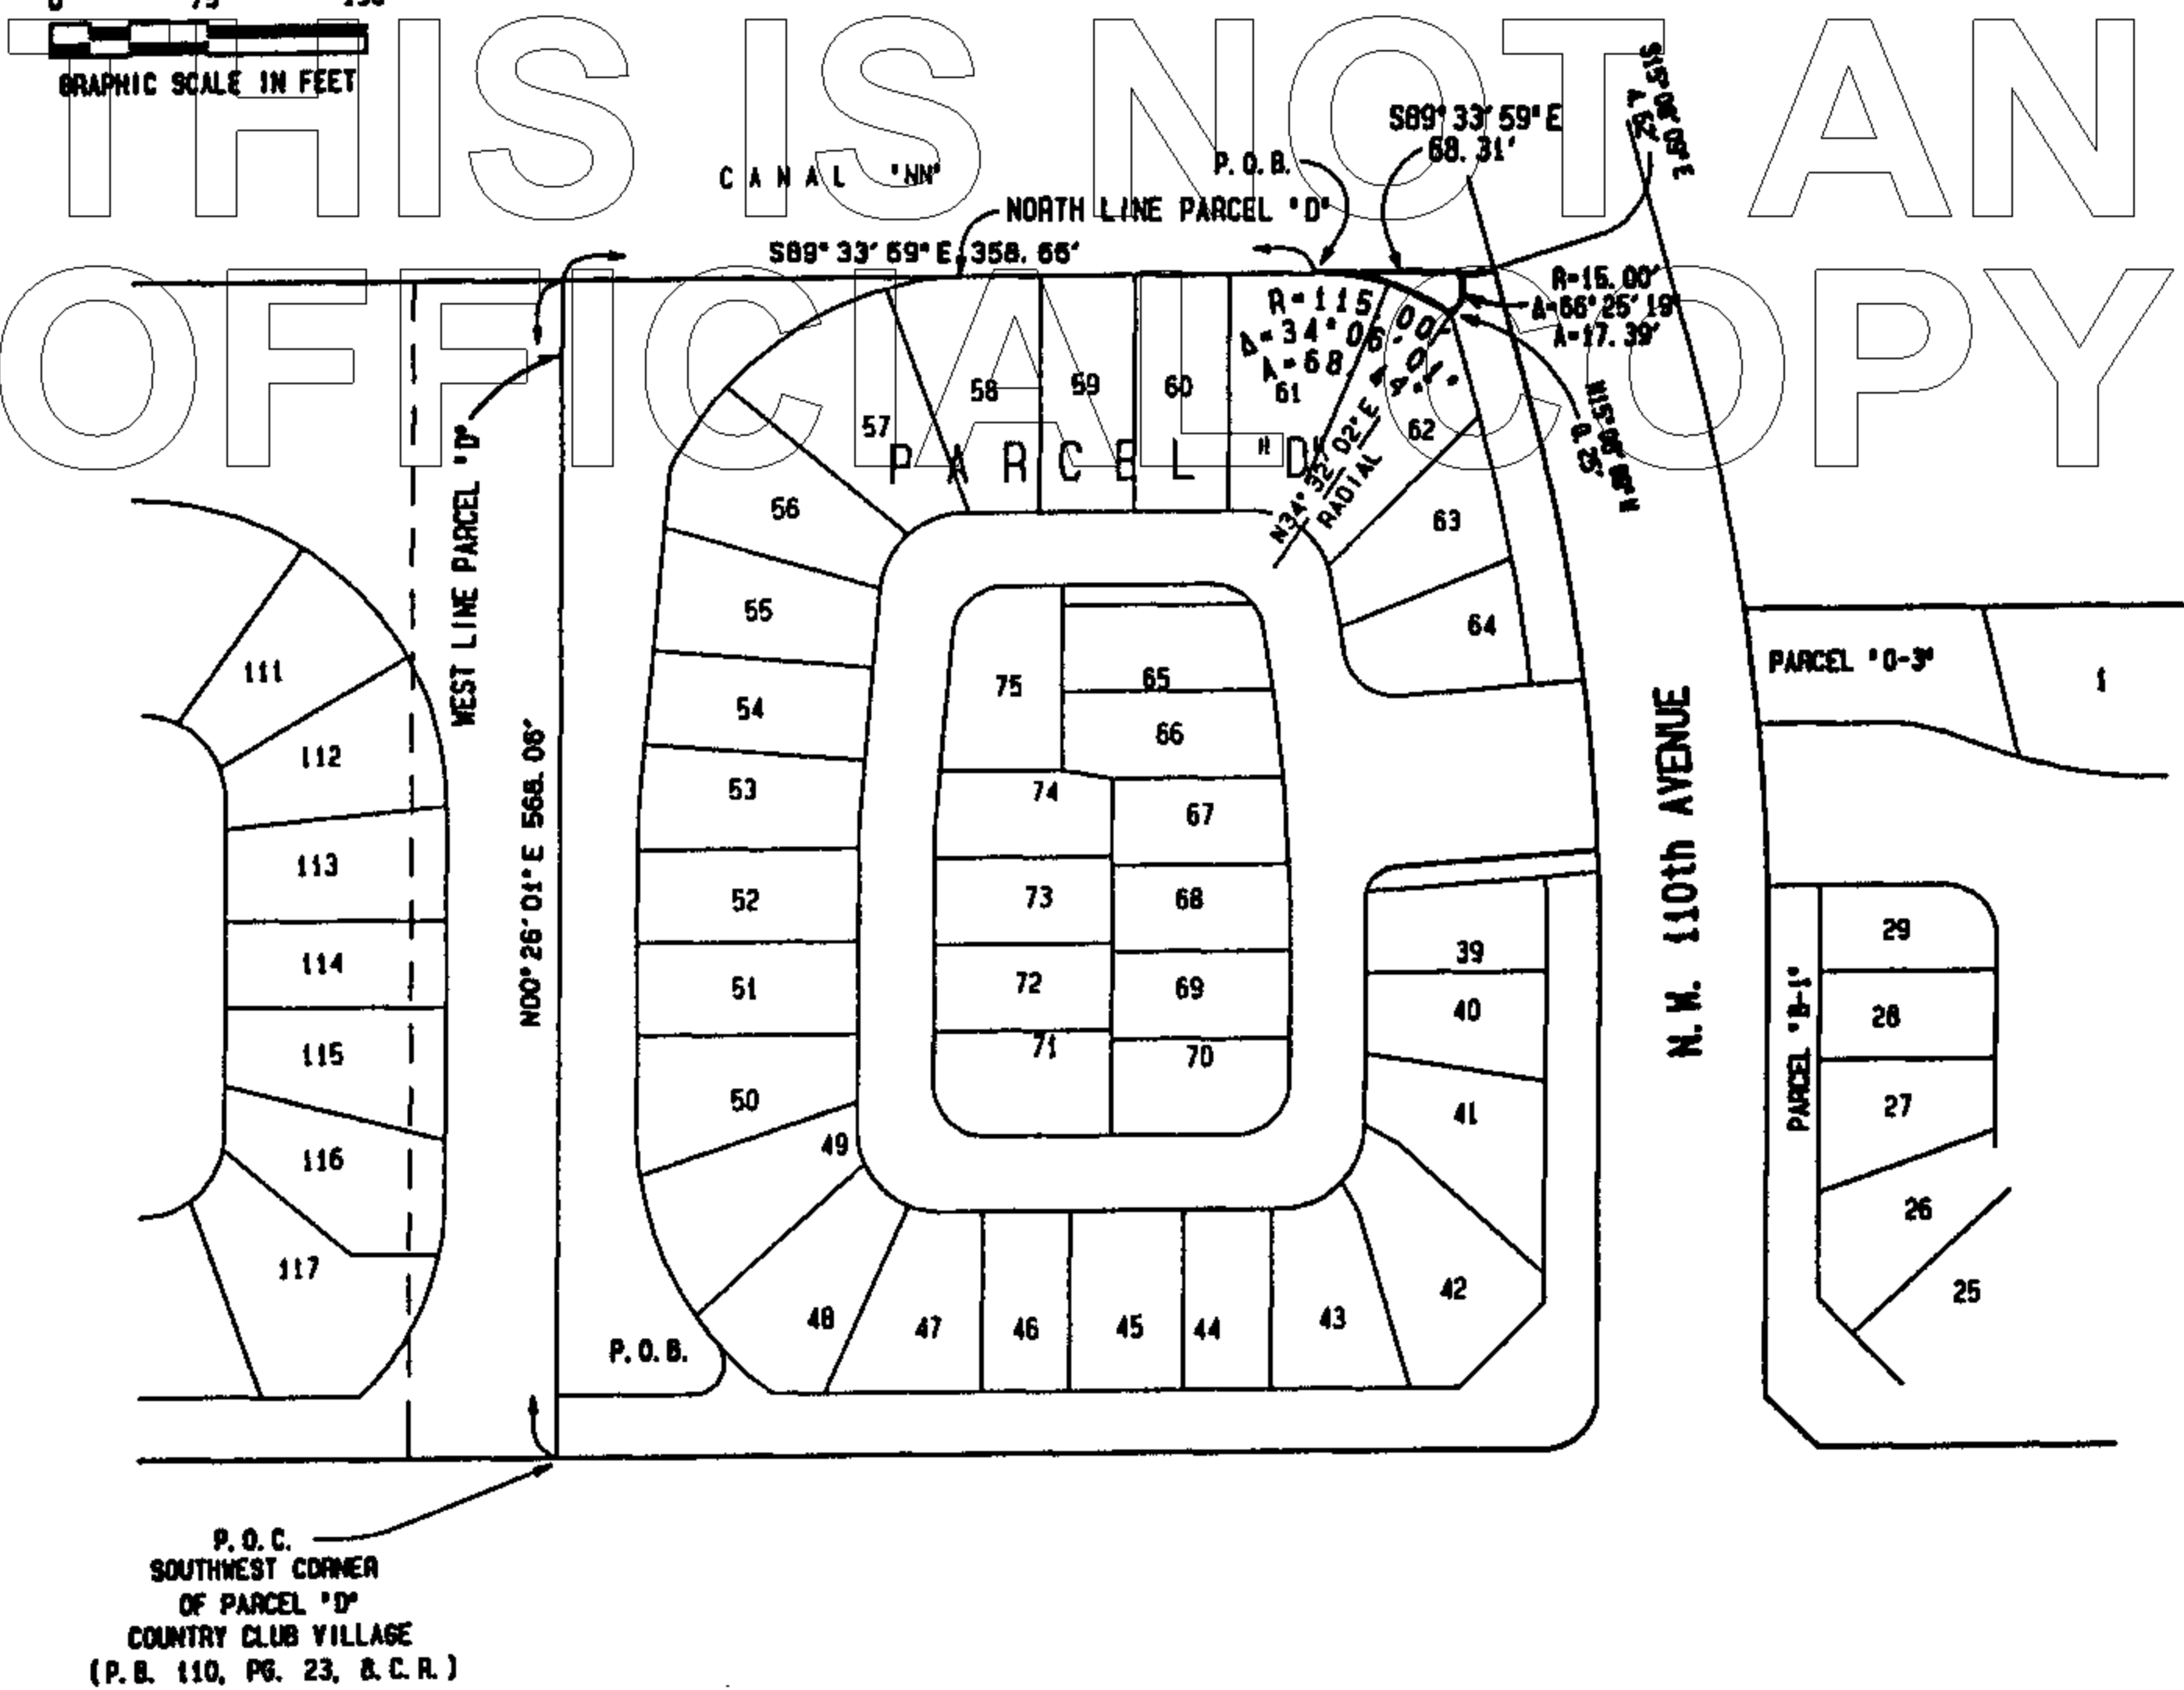

I HEREBY CERTIFY THAT THIS DESCRIPTION AND SKETCH WERE PREPARED UNDER MY DIRECTION AND MEET THE MINIMUM TECHNICAL STANDARDS AS SET FORTH BY THE FLORIDA BOARD OF PROFESSIONAL SURVEYORS AND MAPPERS IN CHAPTER 61617-6, FLORIDA ADMINISTRATIVE CODE, PURSUANT TO SECTION 472.027, FLORIDA STATUTES.

FOR THE FIRM, BY:
Richard H. Smith
RICHARD H. SMITH
PROFESSIONAL LAND SURVEYOR
FLORIDA REGISTRATION NO. 5239

CLIENT: EXCEL DEVELOPMENT CORP.
PROJECT NO. 92-1479

CAD LIB: SRELK2
SHEET 2 OF 2

CRAIG A. SMITH & ASSOCIATES
CONSULTING ENGINEERS-PLANNERS-SURVEYORS
1000 WEST MC NAB ROAD
POMPAN0 BEACH, FLORIDA, 33069
(305) 782-8222
CERT. NO. LB0003110

REVISION	DWN	DATE	FB/PG	CKD
SKETCH OF DESCRIPTION	RAP	03/14/95	N/A	<i>Rue</i>

26

LAND DESCRIPTION
SAMPLE ROAD ESTATES
PARCEL S-4

A portion of Parcel "D", COUNTRY CLUB VILLAGE according to the plat thereof as recorded in Plat Book 110, Page 23 of the Public Records of Broward County, Florida more particularly described as follows:

COMMENCING at the Southwest corner of said Parcel D, COUNTRY CLUB VILLAGE;

THENCE South 89° 33' 59" East along the South Boundary of said Parcel "D", 383.84 feet;

THENCE North 00° 26' 01" East, 260.85 feet to a point on the arc of a non-tangent curve concave to the Southeast, having a radial bearing of North 85° 22' 17" West and being the **POINT OF BEGINNING**;

THENCE Northeasterly along the arc of said curve, having a radius of 20.00 feet, a delta of 85° 48' 18", an arc distance of 29.95 feet to a Point of Tangency;

THENCE South 89° 33' 59" East, 61.16 feet;

THENCE South 44° 51' 26" East, 16.16 feet;


THENCE South 86° 00' 30" West, 92.87 feet to the **POINT OF BEGINNING**;

Said lands lying in the City of Coral Springs, Broward County, Florida, containing 1234 square feet, more or less.

Land Description Prepared By
CRAIG A. SMITH & ASSOCIATES
 Consulting Engineers•Planners•Surveyors
 1000 West McNab Road
 Pompano Beach, Florida 33069
 Project No: 92-1479
 Prepared By: RHS
 Checked By: RHS
 March 13, 1995

SURVEYOR'S NOTES


1. REPRODUCTIONS OF THIS SKETCH ARE NOT VALID UNLESS SEALED WITH AN EMBOSSED SURVEYOR'S SEAL.
2. LANDS SHOWN HEREON WERE NOT ABSTRACTED FOR RIGHTS-OF-WAY, EASEMENTS, OWNERSHIP, OR OTHER INSTRUMENTS OF RECORD.
3. BEARINGS SHOWN HEREON ARE RELATIVE TO :
THE SOUTH LINE OF COUNTRY CLUB VILLAGE, RECORDED IN PLAT BOOK 110, PAGE 23, BROWARD COUNTY RECORDS, SAID LINE HAVING A BEARING OF S89°33'59"E.
4. THIS IS NOT A BOUNDARY SURVEY.

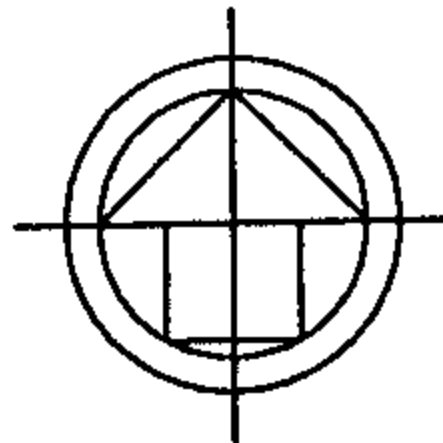

SCALE: 1" = 100'

LEGEND

- REF. PT. INDICATES REFERENCE POINT
A INDICATES ARC LENGTH
R INDICATES RADIUS DISTANCE
Δ INDICATES DELTA OR CENTRAL ANGLE
O. R. B. INDICATES OFFICIAL RECORD BOOK
PG. INDICATES PAGE
P. B. INDICATES PLAT BOOK

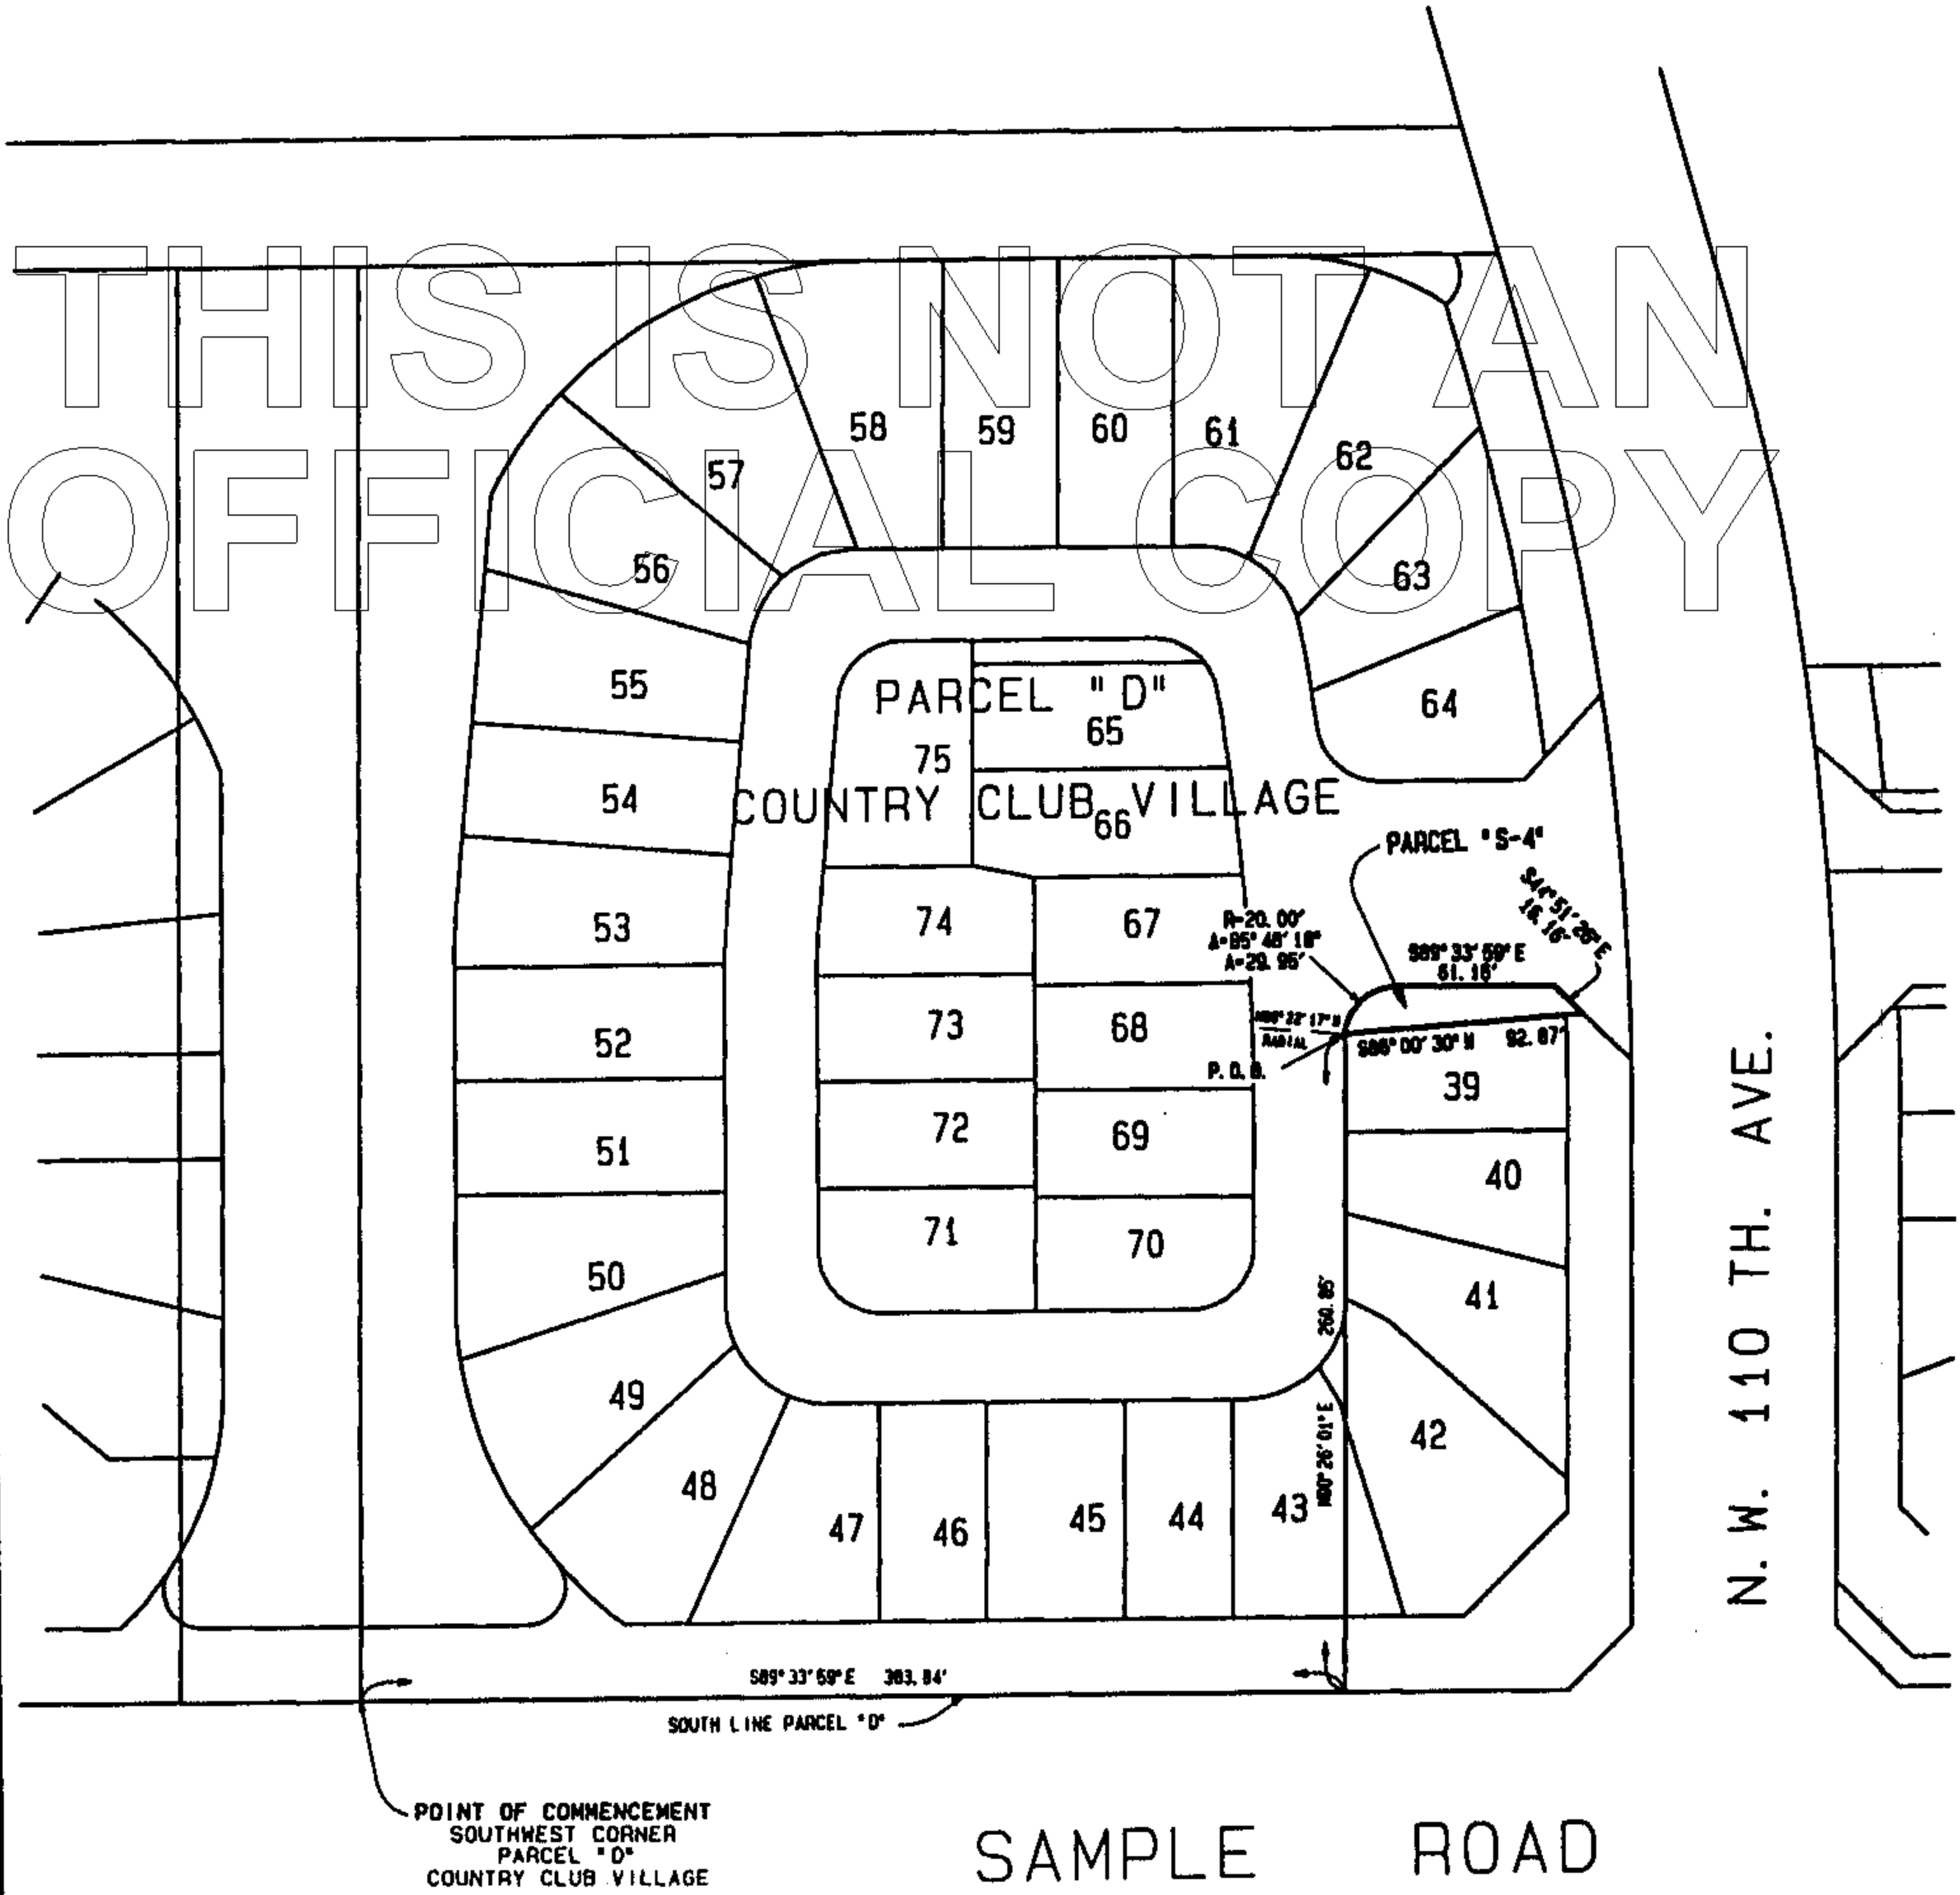

**SKETCH OF DESCRIPTION
PARCEL "S-4"**

SAMPLE ROAD ESTATES
A PORTION OF PARCEL "D"
COUNTRY CLUB VILLAGE

PLAT BOOK 110, PAGE 23 BROWARD COUNTY RECORDS

CRAIG A. SMITH & ASSOCIATES
CONSULTING ENGINEERS-PLANNERS-SURVEYORS



1000 WEST MC NAB ROAD
POMPANO BEACH, FLORIDA, 33069
(305) 782-8222
CERT. NO. LB0003110

I HEREBY CERTIFY THAT THIS DESCRIPTION AND SKETCH WERE PREPARED UNDER MY DIRECTION AND MEET THE MINIMUM TECHNICAL STANDARDS AS SET FORTH BY THE FLORIDA BOARD OF PROFESSIONAL SURVEYORS AND MAPPERS IN CHAPTER 61017-6, FLORIDA ADMINISTRATIVE CODE, PURSUANT TO SECTION 472.027, FLORIDA STATUTES.

FOR THE FIRM, BY:

Richard H. Smith
RICHARD H. SMITH
PROFESSIONAL LAND SURVEYOR
FLORIDA REGISTRATION NO. 5239

CAD LIBRARY: 1479SB

REVISION	DRAWN BY:	DATE OF REVISION	CHECKED BY:
SKETCH OF DESCRIPTION	ROH	3-15-95	RHS

SCALE:
1" = 100'

PROJECT NO.
92-1479

SHEET 2 OF 2

28

LAND DESCRIPTION
SAMPLE ROAD ESTATES
PARCEL S-5

A portion of Parcel "D", COUNTRY CLUB VILLAGE according to the plat thereof as recorded in Plat Book 110, Page 23 of the Public Records of Broward County, Florida, described as follows:

COMMENCING at the Southwest corner of said Parcel "D";

THENCE South 89° 33' 59" East along the South line of said parcel "D", 238.50 feet;

THENCE North 00° 26' 01" East, 407.50 feet to the **POINT OF BEGINNING**;

THENCE North 00° 18' 01" East, 9.56 feet;

THENCE South 89° 33' 59" East, 71.18 feet to the beginning of a tangent curve concave to the Southwest;

THENCE Southeasterly along the arc of said curve, having a radius of 25.00 feet, a delta of 51° 52' 10", an arc distance of 22.63 feet;


THENCE North 89° 33' 59" West, 90.83 feet to the **POINT OF BEGINNING**;

Said lands lying in the City of Coral Springs, Broward County, Florida, containing 811 square feet, more or less.

Land Description Prepared By
CRAIG A. SMITH & ASSOCIATES
 Consulting Engineers•Planners•Surveyors
 1000 West McNab Road
 Pompano Beach, Florida 33069
 Project No: 92-1479
 Prepared By: RHS
 Checked By: RHS
 March 13, 1995

SURVEYOR'S NOTES


1. REPRODUCTIONS OF THIS SKETCH ARE NOT VALID UNLESS SEALED WITH AN EMBOSSED SURVEYOR'S SEAL.
2. LANDS SHOWN HEREON WERE NOT ABSTRACTED FOR RIGHTS-OF-WAY, EASEMENTS, OWNERSHIP, OR OTHER INSTRUMENTS OF RECORD.
3. BEARINGS SHOWN HEREON ARE RELATIVE TO :
THE SOUTH LINE OF COUNTRY CLUB VILLAGE, RECORDED IN PLAT BOOK 110, PAGE 23, BROWARD COUNTY RECORDS, SAID LINE HAVING A BEARING OF S89°33'59"E.
4. THIS IS NOT A BOUNDARY SURVEY.

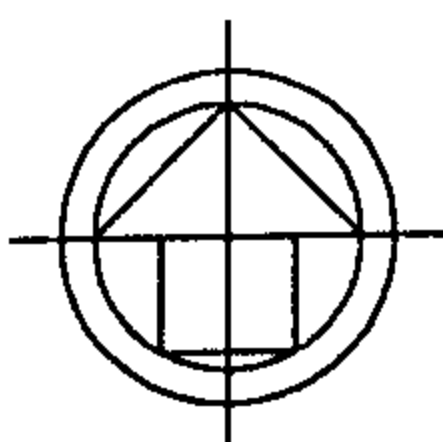

SCALE: 1" = 100'

LEGEND

- REF. PT. INDICATES REFERENCE POINT
A INDICATES ARC LENGTH
R INDICATES RADIUS DISTANCE
Δ INDICATES DELTA OR CENTRAL ANGLE
D. R. B. INDICATES OFFICIAL RECORD BOOK
PG. INDICATES PAGE
P. B. INDICATES PLAT BOOK

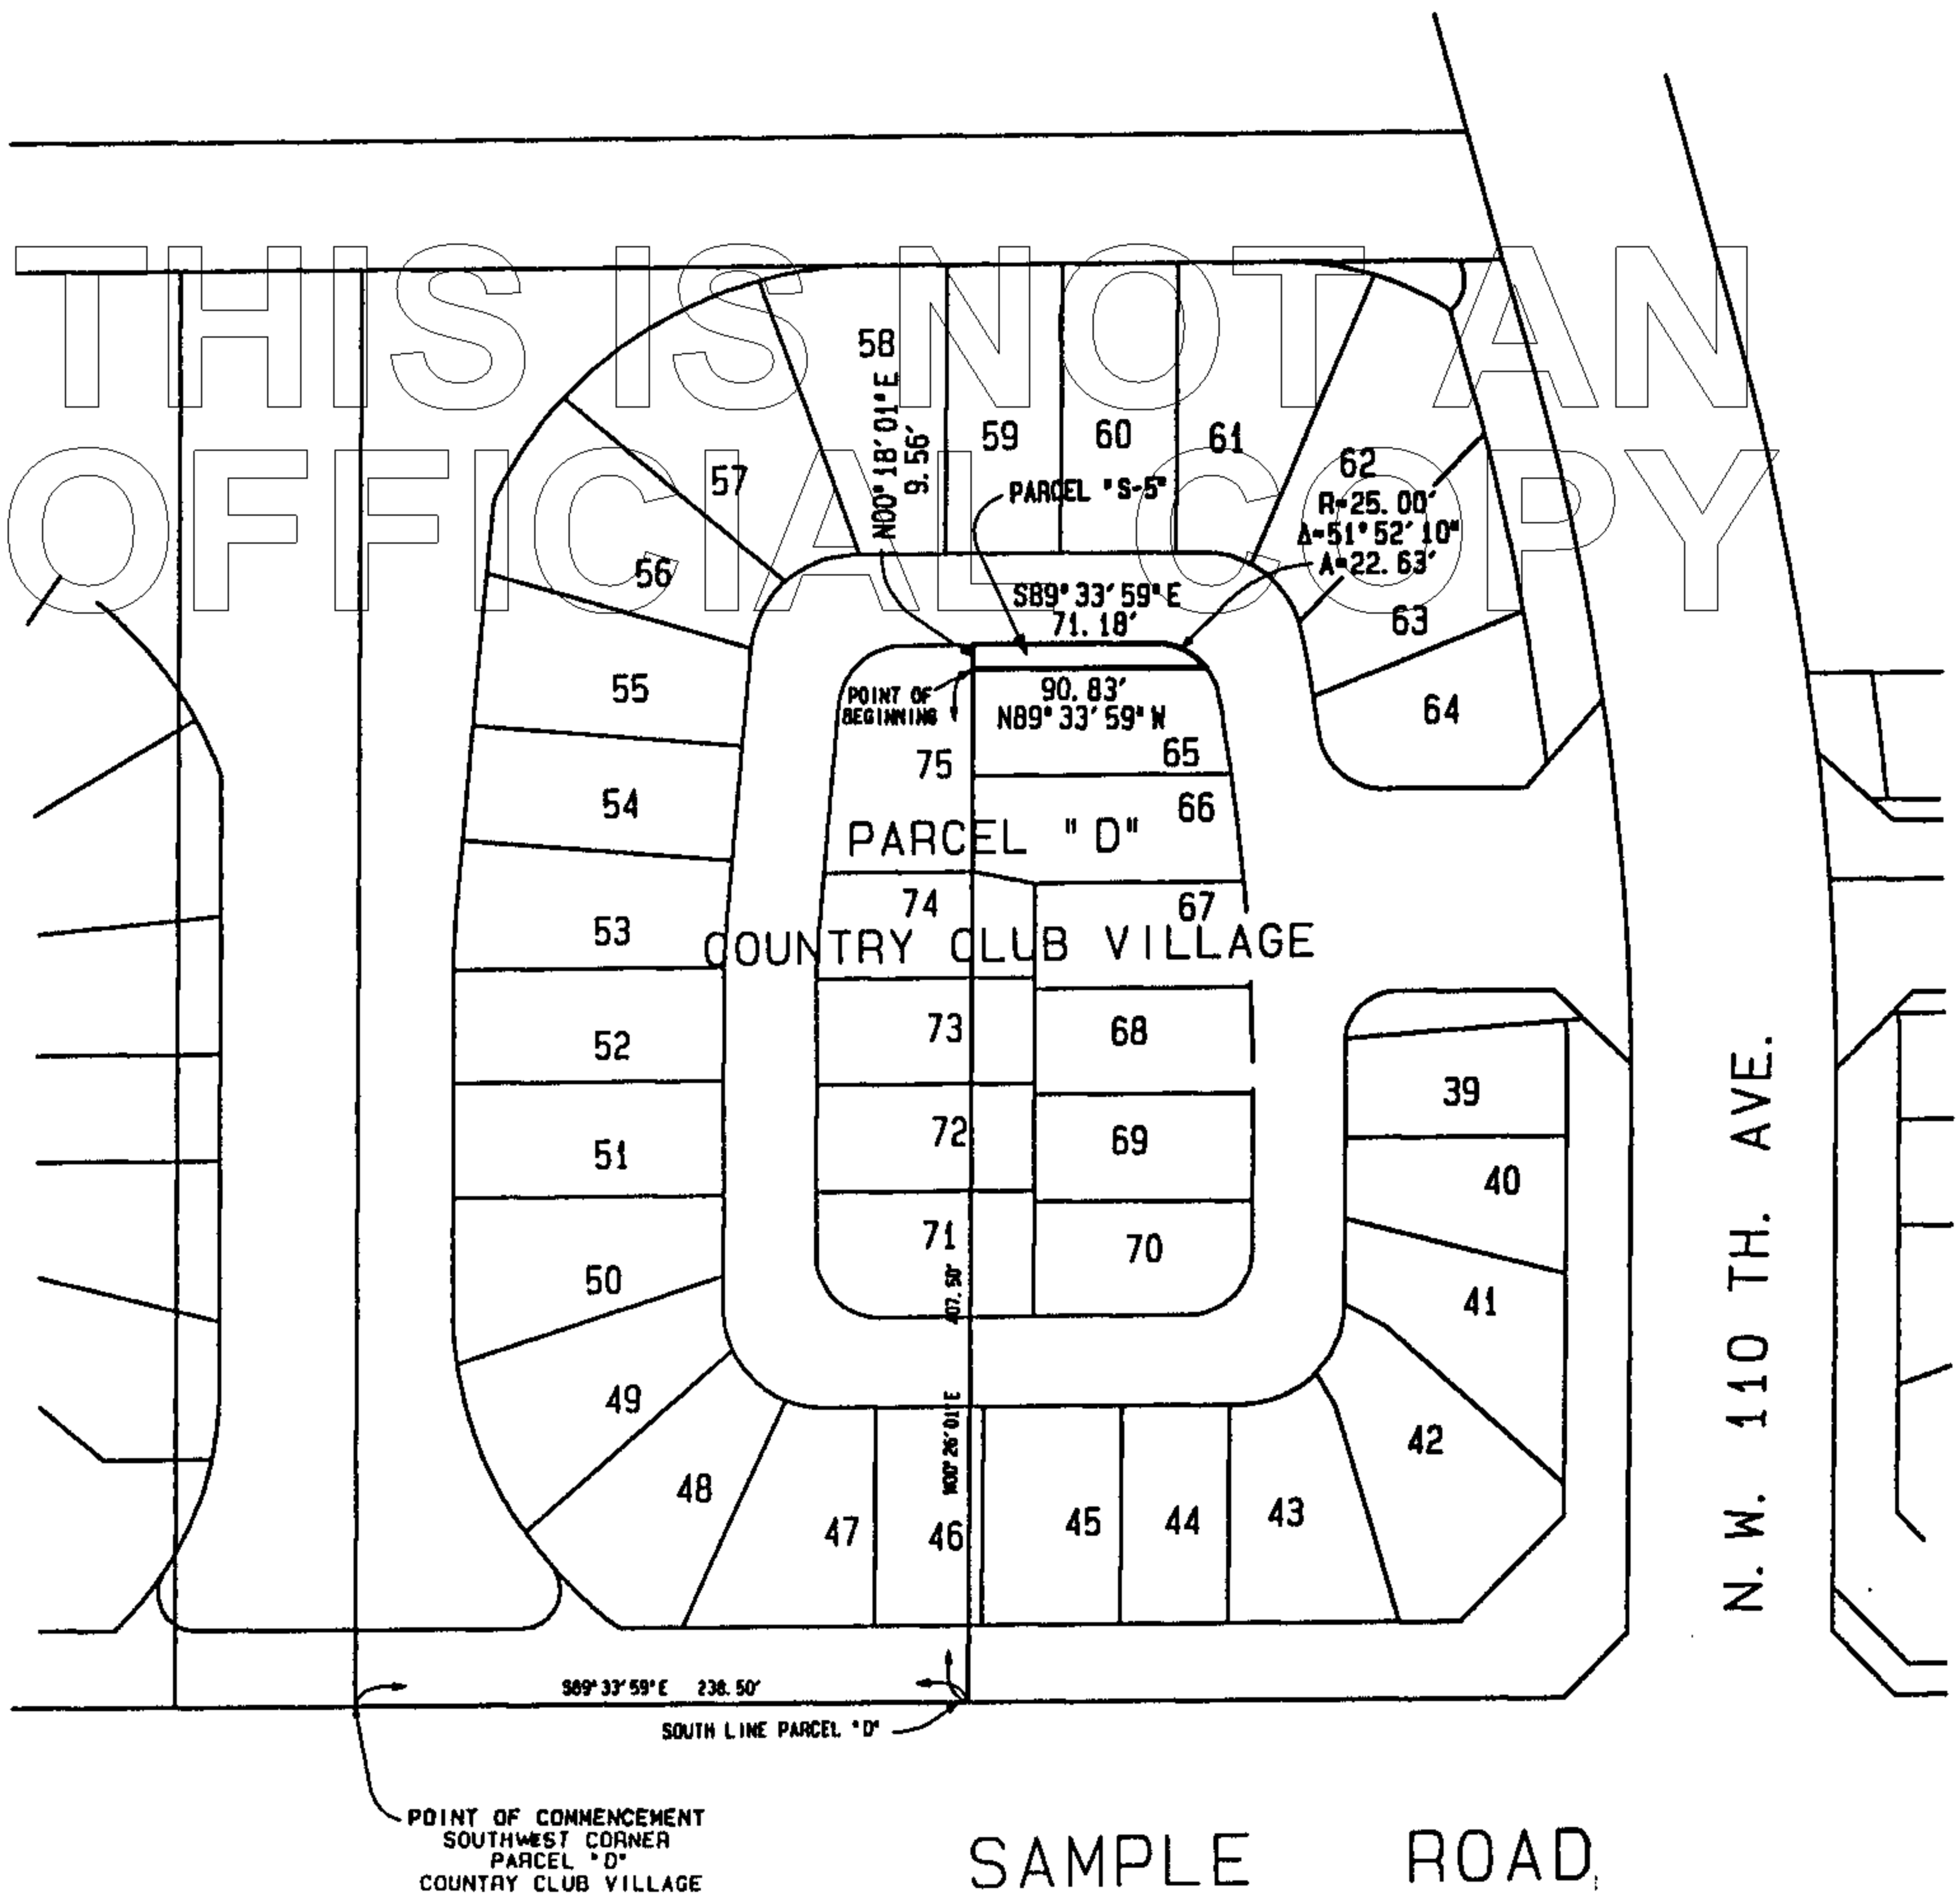

SKETCH OF DESCRIPTION
PARCEL "S-5"

SAMPLE ROAD ESTATES
A PORTION OF PARCEL "D"
COUNTRY CLUB VILLAGE
PLAT BOOK 110, PAGE 23 BROWARD COUNTY RECORDS

CRAIG A. SMITH & ASSOCIATES
CONSULTING ENGINEERS-PLANNERS-SURVEYORS



1000 WEST MC NAB ROAD
POMPANO BEACH, FLORIDA, 33069
(305) 782-8222
CERT. NO. LB0003110

I HEREBY CERTIFY THAT THIS DESCRIPTION AND SKETCH WERE PREPARED UNDER MY DIRECTION AND MEET THE MINIMUM TECHNICAL STANDARDS AS SET FORTH BY THE FLORIDA BOARD OF PROFESSIONAL SURVEYORS AND MAPPERS IN CHAPTER 81017-6, FLORIDA ADMINISTRATIVE CODE, PURSUANT TO SECTION 472.027, FLORIDA STATUTES.

FOR THE FIRM, BY:

Richard H. Smith
RICHARD H. SMITH
PROFESSIONAL LAND SURVEYOR
FLORIDA REGISTRATION NO. 5239

CAD LIBRARY: 1479SB

REVISION	DRAWN BY:	DATE OF REVISION	CHECKED BY:
SKETCH OF DESCRIPTION	RAP	3-15-95	RHS

SCALE:
1" = 100'

PROJECT NO.
92-1479

SHEET 2 OF 2

LAND DESCRIPTION
SAMPLE ROAD ESTATES
PARCEL S-6

A portion of Parcel "C", COUNTRY CLUB VILLAGE according to the plat thereof as recorded in Plat Book 110, Page 23 of the Public Records of Broward County, Florida, described as follows:

COMMENCING at the Southwest corner of Parcel "A", said plat of COUNTRY CLUB VILLAGE;

THENCE South 89° 33' 59" East along the South line of said plat of COUNTRY CLUB VILLAGE, 882.25 feet;

THENCE North 00° 26' 01" East, 157.00 feet to the **POINT OF BEGINNING**;

THENCE continue North 00° 26' 01" East, 80.00 feet;

THENCE South 89° 33' 59" East, 10.00 feet;


THENCE South 00° 26' 01" West, 60.00 feet to a Point of Curvature of a curve concave to the Northwest;

THENCE Southwesterly along the arc of said curve, having a radius of 25.00 feet, a delta of 53° 07' 48", an arc distance of 23.18 feet to the **POINT OF BEGINNING**;

Said lands lying in the City of Coral Springs, Broward County, Florida, containing 740 square feet, more or less.


Land Description Prepared By
CRAIG A. SMITH & ASSOCIATES
 Consulting Engineers•Planners•Surveyors
 1000 West McNab Road
 Pompano Beach, Florida 33069
 Project No: 92-1479
 Prepared By: RHS
 Checked By: RHS
 March 13, 1995

LOCATION MAP
(NOT TO SCALE)

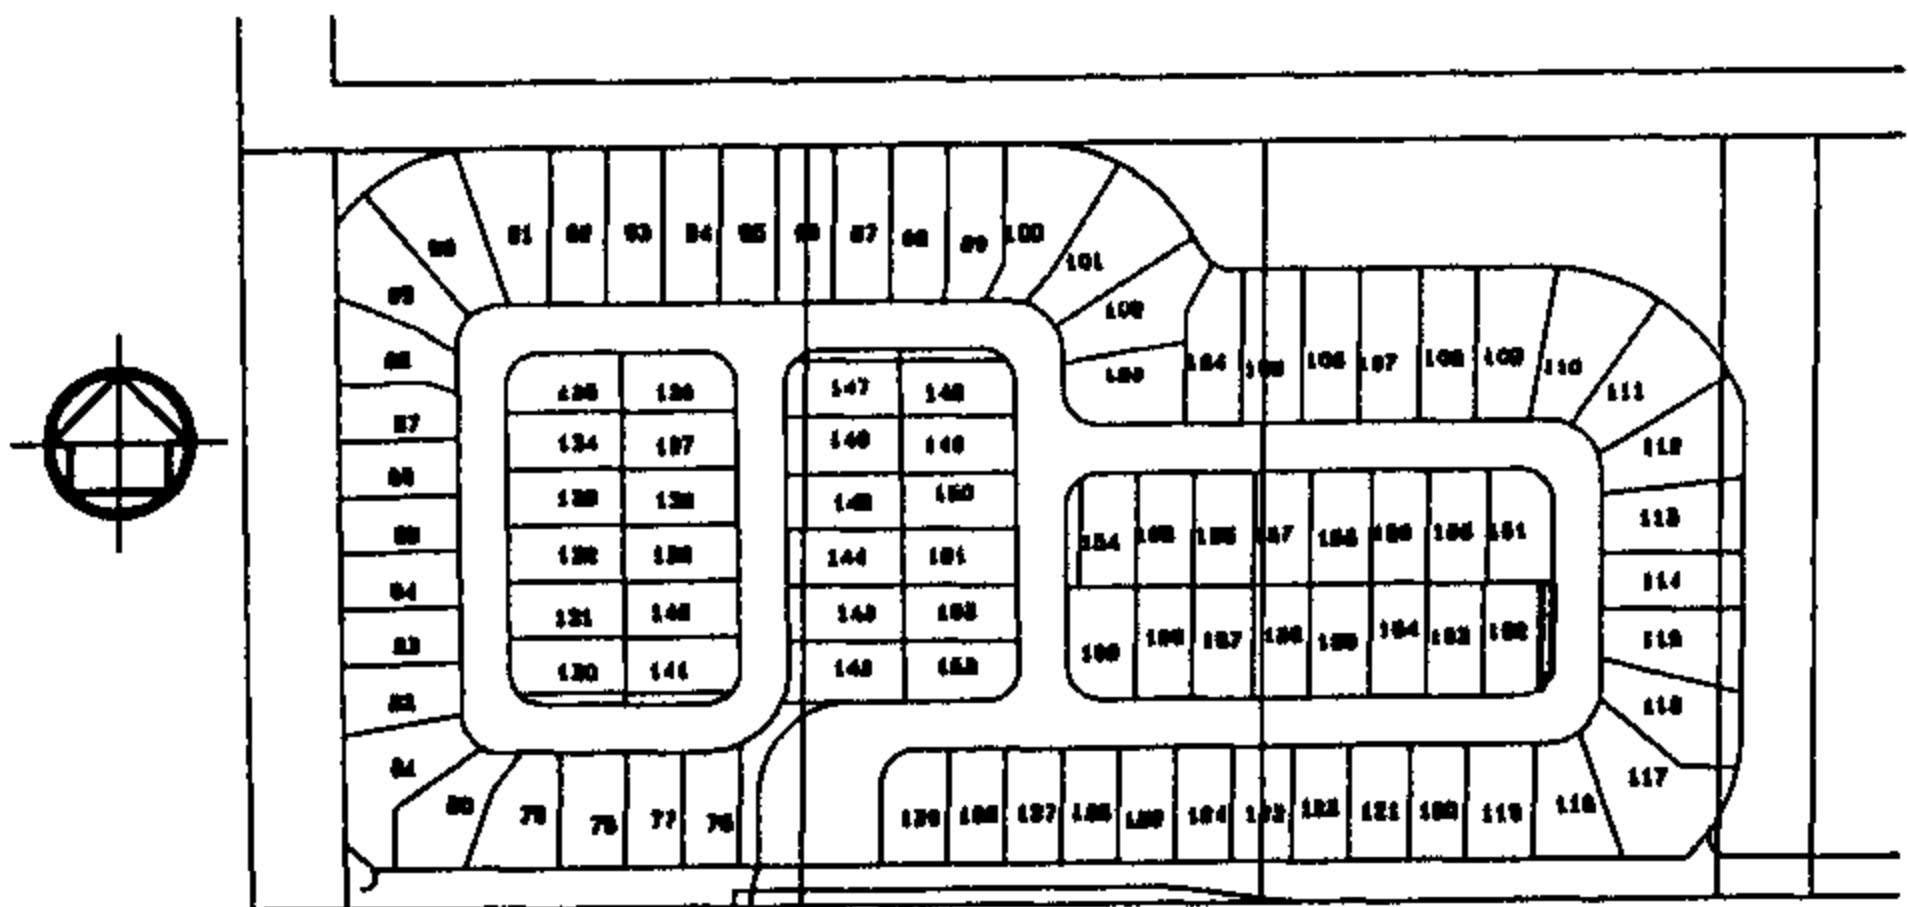

LEGEND
REF. PT. INDICATES REFERENCE POINT
A INDICATES ARC LENGTH
R INDICATES RADIUS DISTANCE
Δ INDICATES DELTA OR CENTRAL ANGLE
O. R. B. INDICATES OFFICIAL RECORD BOOK
PG. INDICATES PAGE
P. B. INDICATES PLAT BOOK

BK 29265 PG 1294

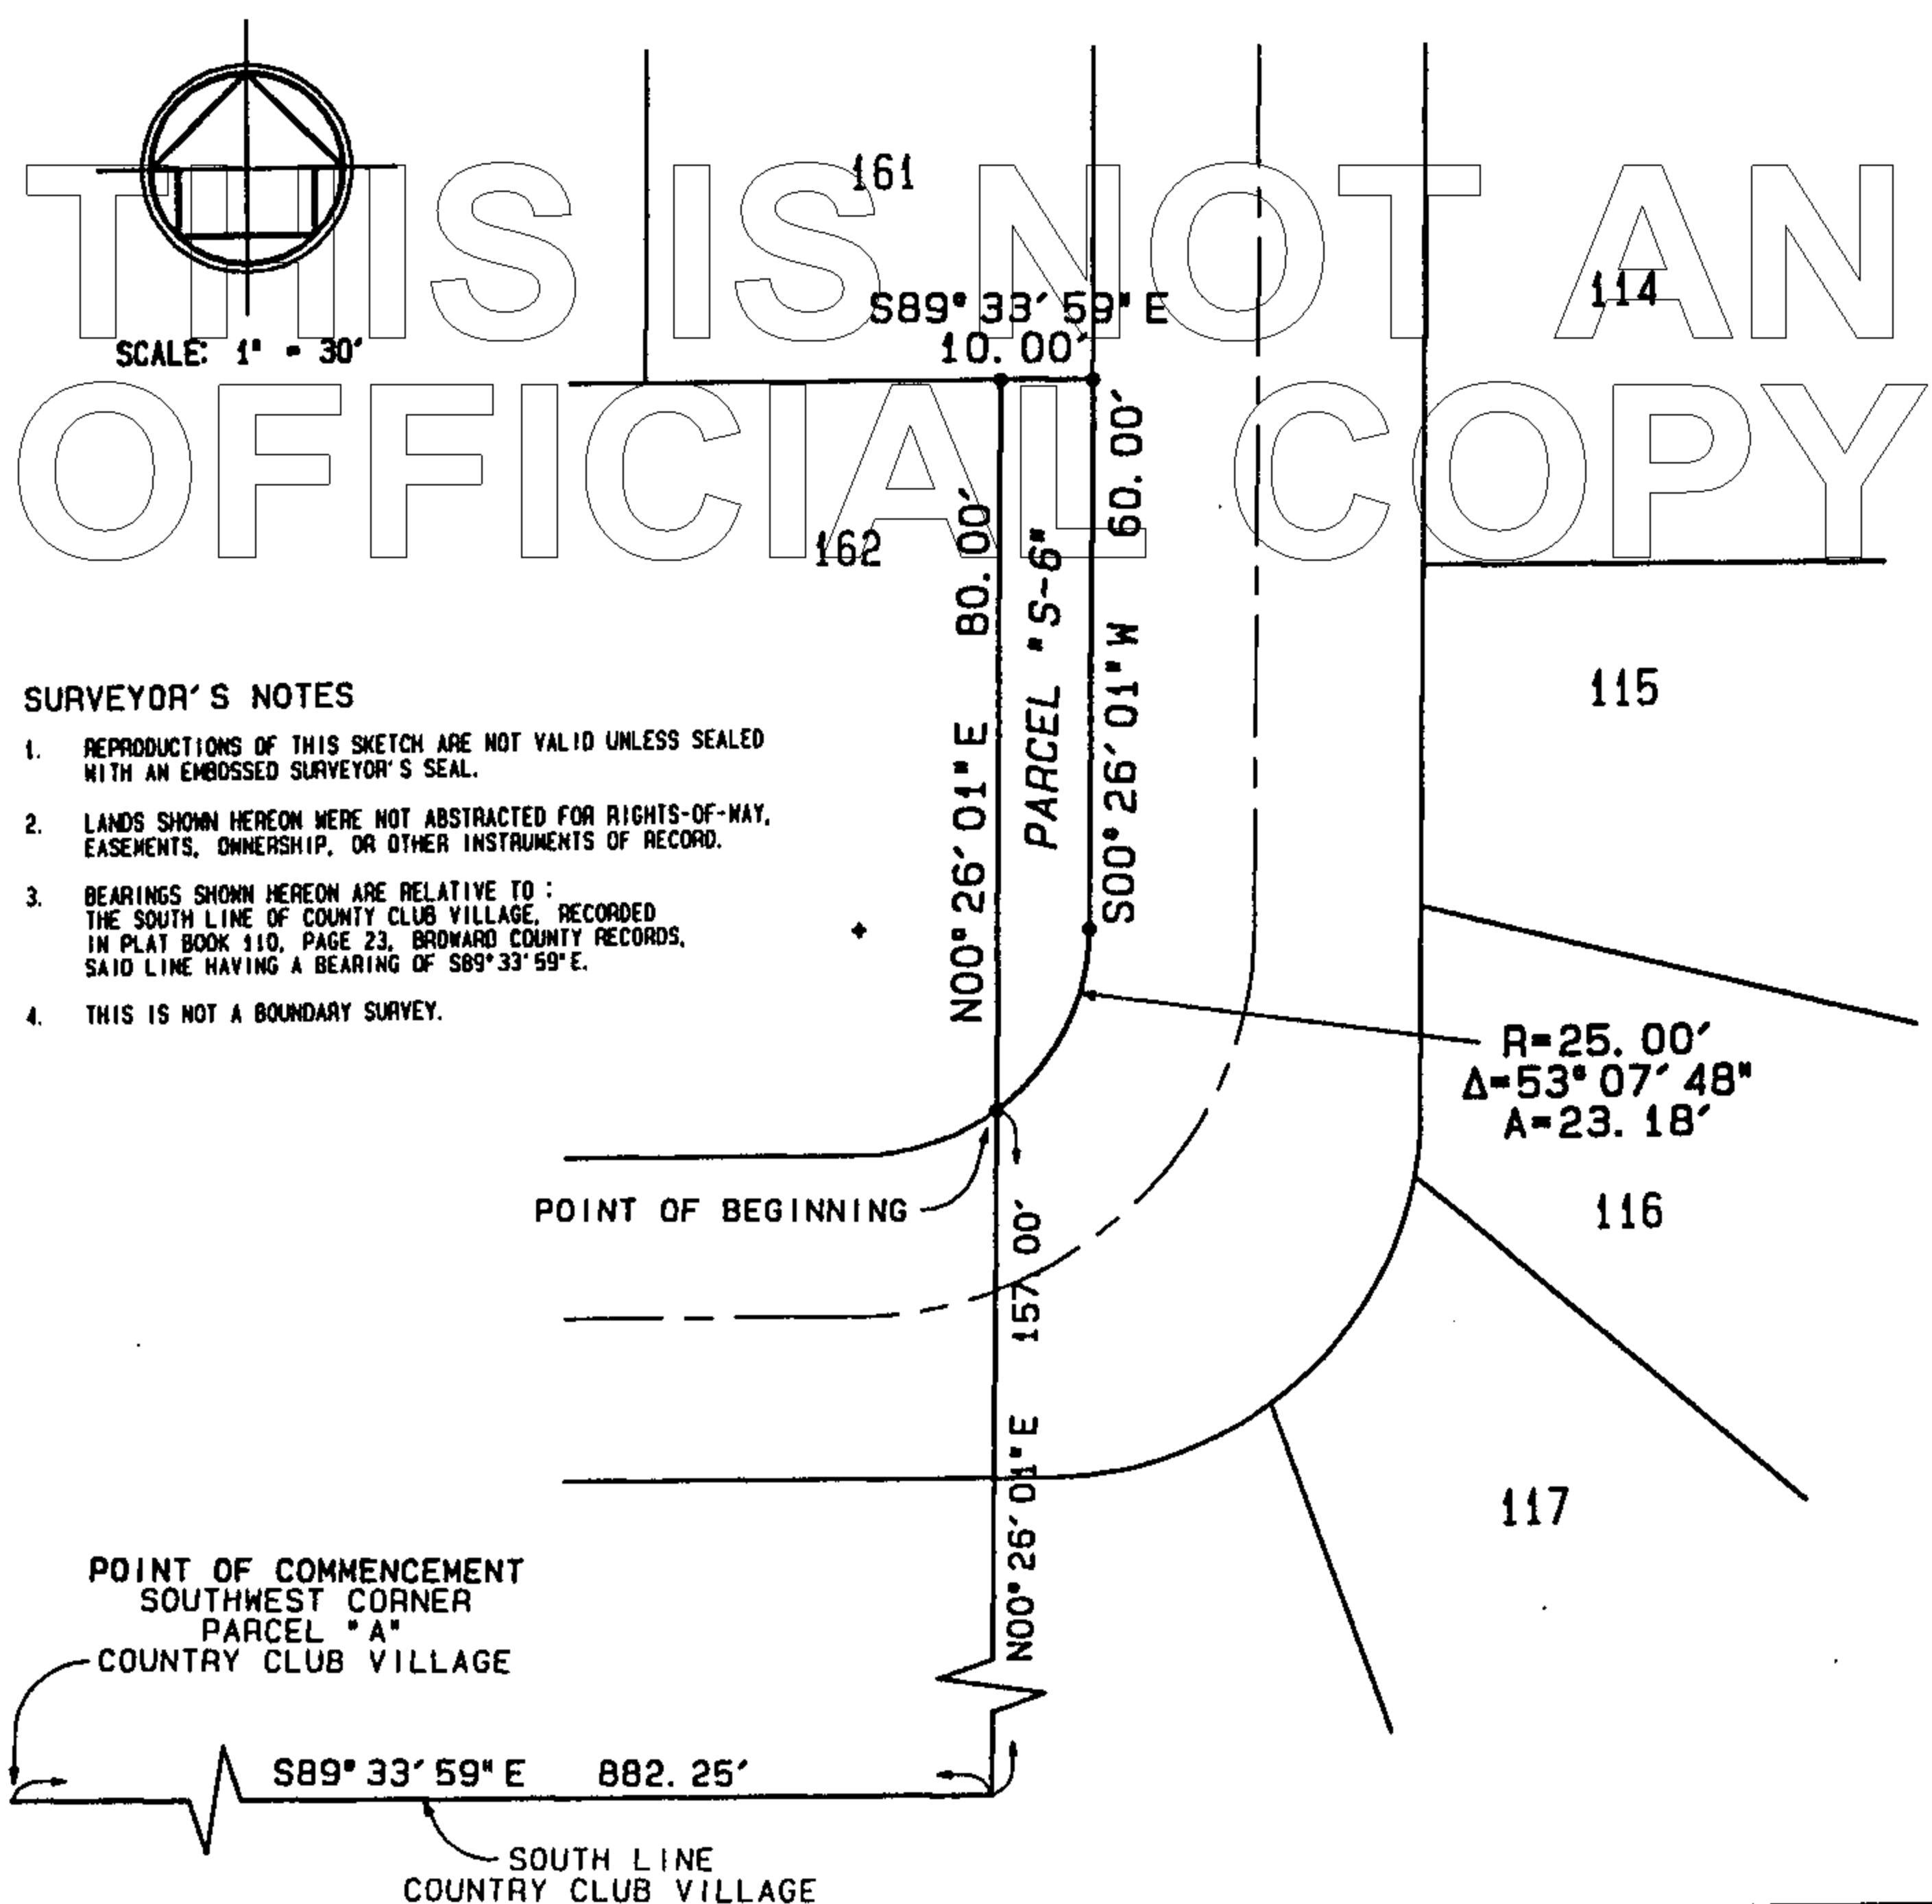

SURVEYOR'S NOTES

1. REPRODUCTIONS OF THIS SKETCH ARE NOT VALID UNLESS SEALED WITH AN EMBOSSED SURVEYOR'S SEAL.
2. LANDS SHOWN HEREON WERE NOT ABSTRACTED FOR RIGHTS-OF-WAY, EASEMENTS, OWNERSHIP, OR OTHER INSTRUMENTS OF RECORD.
3. BEARINGS SHOWN HEREON ARE RELATIVE TO :
THE SOUTH LINE OF COUNTRY CLUB VILLAGE, RECORDED
IN PLAT BOOK 110, PAGE 23, BROWARD COUNTY RECORDS,
SAID LINE HAVING A BEARING OF S89°33'59"E.
4. THIS IS NOT A BOUNDARY SURVEY.

SKETCH OF DESCRIPTION
PARCEL "S-6"

SAMPLE ROAD ESTATES
A PORTION OF PARCEL "C"
COUNTRY CLUB VILLAGE
PLAT BOOK 110, PAGE 23 BROWARD COUNTY RECORDS

CRAIG A. SMITH & ASSOCIATES
CONSULTING ENGINEERS-PLANNERS-SURVEYORS



1000 WEST MC NAB ROAD
POMPANO BEACH, FLORIDA, 33069
(305) 782-8222
CERT. NO. LB0003110

I HEREBY CERTIFY THAT THIS DESCRIPTION AND SKETCH WERE PREPARED UNDER MY DIRECTION AND MEET THE MINIMUM TECHNICAL STANDARDS AS SET FORTH BY THE FLORIDA BOARD OF PROFESSIONAL SURVEYORS AND MAPPERS IN CHAPTER 61017-6, FLORIDA ADMINISTRATIVE CODE, PURSUANT TO SECTION 472.027, FLORIDA STATUTES.

FOR THE FIRM, BY

Richard H. Smith
RICHARD H. SMITH
PROFESSIONAL LAND SURVEYOR
FLORIDA REGISTRATION NO. 5239

CAD LIBRARY: 1479SA				SCALE: 1" = 30'
REVISION	DRAWN BY:	DATE OF REVISION	CHECKED BY:	
SKETCH OF DESCRIPTION	RAP	3-14-95	RHS	PROJECT NO. 92-1479
				SHEET 2 OF 2

LAND DESCRIPTION**SAMPLE ROAD ESTATES****PARCEL S-7**

A portion of Parcel "B", COUNTRY CLUB VILLAGE according to the plat thereof as recorded in Plat Book 110, Page 23 of the Public Records of Broward County, Florida, described as follows:

COMMENCING at the Southwest corner of said Parcel "A", said plat of COUNTRY CLUB VILLAGE;

THENCE South $89^{\circ} 33' 59''$ East along the South line of said plat of COUNTRY CLUB VILLAGE, 530.78 feet;

THENCE North $00^{\circ} 26' 01''$ East, 237.00 feet to the **POINT OF BEGINNING**;

THENCE North $00^{\circ} 51' 42''$ West, 59.45 feet to a Point of Curvature of a curve concave to the Southeast;

THENCE Northeasterly along the arc of said curve, having a radius of 25.00 feet, a delta of $58^{\circ} 12' 11''$, an arc distance of 25.40 feet;


THENCE South $00^{\circ} 26' 01''$ West, 80.94 feet;

THENCE North $89^{\circ} 33' 59''$ West, 10.00 feet to the **POINT OF BEGINNING**;

Said lands lying in the City of Coral Springs, Broward County, Florida, containing 808 square feet, more or less.

Land Description Prepared By
CRAIG A. SMITH & ASSOCIATES
 Consulting Engineers•Planners•Surveyors
 1000 West McNab Road
 Pompano Beach, Florida 33069
 Project No: 92-1479
 Prepared By: RHS
 Checked By: RHS
 March 13, 1995


LOCATION MAP
(NOT TO SCALE)

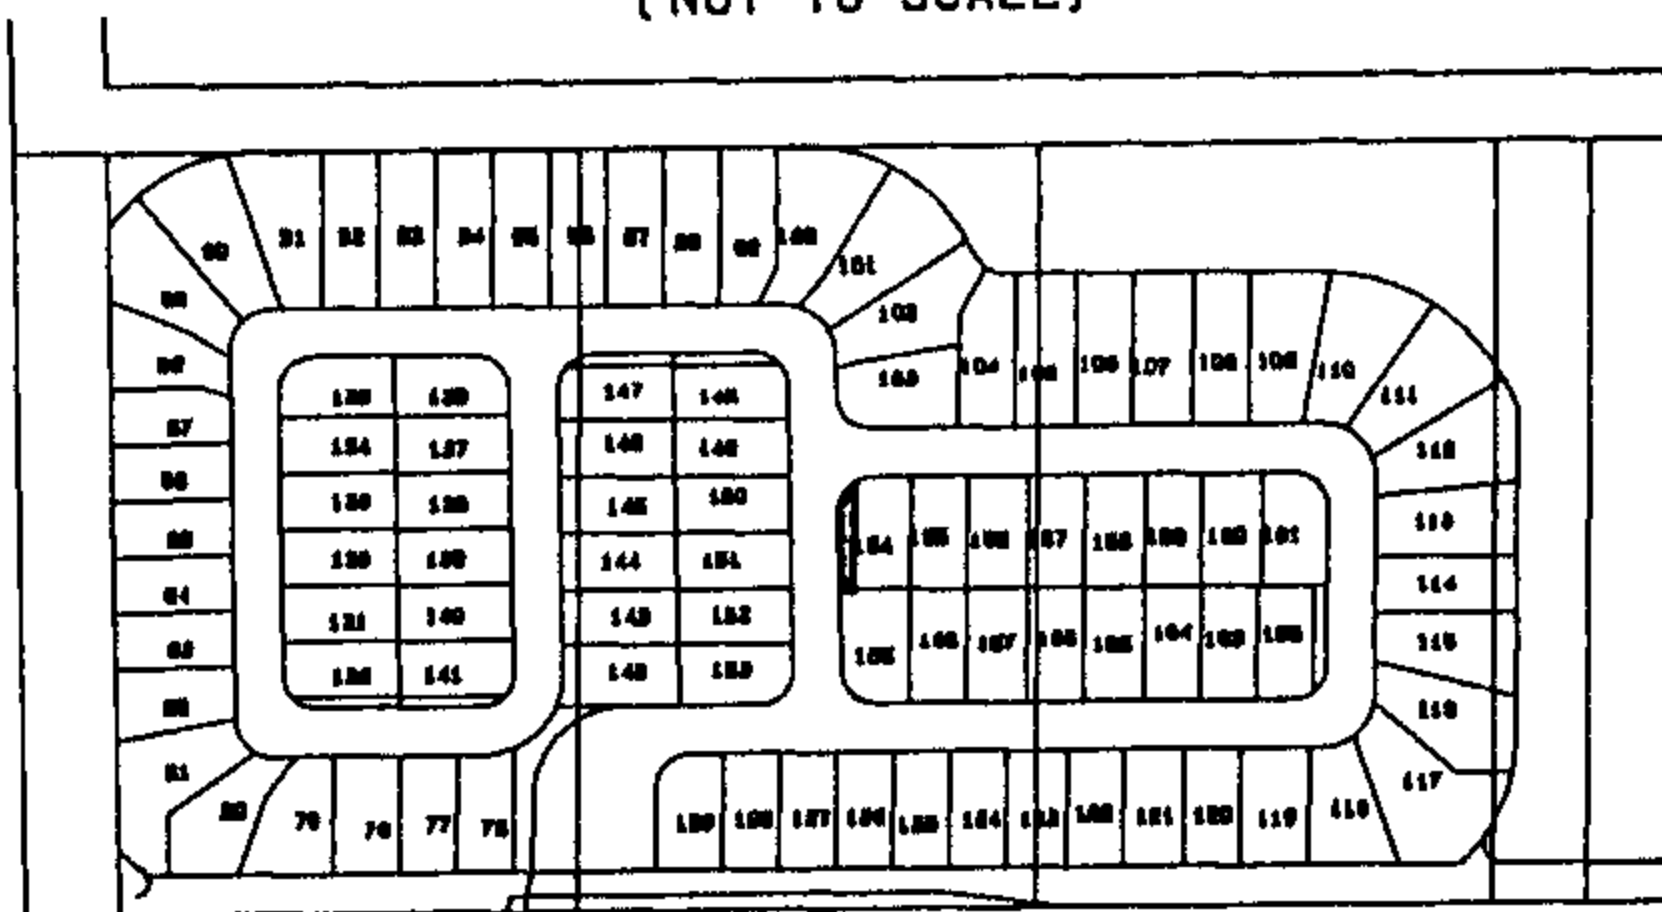

LEGEND

REF. PT. INDICATES REFERENCE POINT
A INDICATES ARC LENGTH
R INDICATES RADIUS DISTANCE
Δ INDICATES DELTA OR CENTRAL ANGLE
O. R. B. INDICATES OFFICIAL RECORD BOOK
PG. INDICATES PAGE
P. B. INDICATES PLAT BOOK

BK29265Pg1296

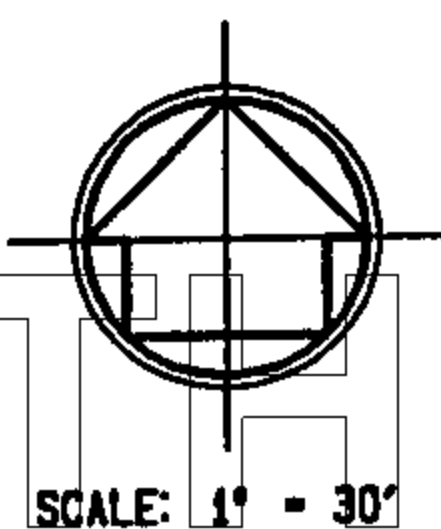

SCALE: 1" = 30'

THIS IS NOT AN
OFFICIAL COPY

R=25.00'
Δ=58°12'11"
A=25.40'

SURVEYOR'S NOTES

1. REPRODUCTIONS OF THIS SKETCH ARE NOT VALID UNLESS SEALED WITH AN EMBOSSED SURVEYOR'S SEAL.
2. LANDS SHOWN HEREON WERE NOT ABSTRACTED FOR RIGHTS-OF-WAY, EASEMENTS, OWNERSHIP, OR OTHER INSTRUMENTS OF RECORD.
3. BEARINGS SHOWN HEREON ARE RELATIVE TO :
THE SOUTH LINE OF COUNTY CLUB VILLAGE, RECORDED IN PLAT BOOK 110, PAGE 23, BROWARD COUNTY RECORDS. SAID LINE HAVING A BEARING OF S89°33'59"E.
4. THIS IS NOT A BOUNDARY SURVEY.

POINT OF COMMENCEMENT
SOUTHWEST CORNER
PARCEL "A"
COUNTRY CLUB VILLAGE

POINT OF BEGINNING

S89°33'59"E 530.78'

SOUTH LINE
COUNTRY CLUB VILLAGE

N00°51'42"W 59.45'

PARCEL "S-7"

S00°26'01"W 80.94'

N89°33'59"W
10.00'

N00°26'01"E
237.00'

SKETCH OF DESCRIPTION
PARCEL "S-7"

SAMPLE ROAD ESTATES
A PORTION OF PARCEL "B"
COUNTRY CLUB VILLAGE

PLAT BOOK 110, PAGE 23 BROWARD COUNTY RECORDS

CRAIG A. SMITH & ASSOCIATES
CONSULTING ENGINEERS-PLANNERS-SURVEYORS



1000 WEST MC NAB ROAD
POMPANO BEACH, FLORIDA, 33069
(305) 782-8222
CERT. NO. LB0003110

I HEREBY CERTIFY THAT THIS DESCRIPTION AND SKETCH WERE PREPARED UNDER MY DIRECTION AND MEET THE MINIMUM TECHNICAL STANDARDS AS SET FORTH BY THE FLORIDA BOARD OF PROFESSIONAL SURVEYORS AND MAPPERS IN CHAPTER 51017-5, FLORIDA ADMINISTRATIVE CODE, PURSUANT TO SECTION 472.027, FLORIDA STATUTES.

FOR THE FIRM, BY:

Richard H. Smith
RICHARD H. SMITH
PROFESSIONAL LAND SURVEYOR
FLORIDA REGISTRATION NO. 5239

CAD LIBRARY: 1479SA

REVISION	DRAWN BY:	DATE OF REVISION	CHECKED BY:
SKETCH OF DESCRIPTION	RAP	3-14-95	RHS

SCALE:
1" = 30'

PROJECT NO.
92-1479

SHEET 2 OF 2

34

LAND DESCRIPTION
SAMPLE ROAD ESTATES
PARCEL S-8

A portion of Parcels A and B, COUNTRY CLUB VILLAGE according to the plat thereof as recorded in Plat Book 110, Page 23 of the Public Records of Broward County, Florida more particularly described as follows:

COMMENCING at the Southwest corner of said Parcel A;

THENCE South 89° 33' 59" East along the South line of said Parcel "A", 290.09 feet;

THENCE North 00° 26' 01" East, 30.00 feet to the **POINT OF BEGINNING**;

THENCE continue North 00° 26' 01" East, 91.37 feet to a point on the arc of a non-tangent curve concave to the Northwest (radial line through said point bears South 23° 47' 24" East);

THENCE Northeasterly along the arc of said curve, having a radius of 61.00 feet, a delta of 41° 34' 54", an arc distance of 44.27 feet;

THENCE South 89° 33' 59" East, 51.39 feet to a Point of Cusp with a curve concave to the Southeast;

THENCE Southwesterly along the arc of said curve having a radius of 68.00 feet, a delta of 90° 00' 00", an arc distance of 106.81 feet to the Point of Tangency;


THENCE South 00° 26' 01" West, 54.00 feet;

THENCE North 89° 33' 59" West, 14.00 feet to the **POINT OF BEGINNING**;

Said lands lying in the City of Coral Springs, Broward County, Florida, containing 2116 square feet, more or less.

Land Description Prepared By
CRAIG A. SMITH & ASSOCIATES
Consulting Engineers•Planners•Surveyors
1000 West McNab Road
Pompano Beach, Florida 33069
Project No: 92-1479
Prepared By: RHS
Checked By: RHS
March 13, 1995

LOCATION MAP
(NOT TO SCALE)

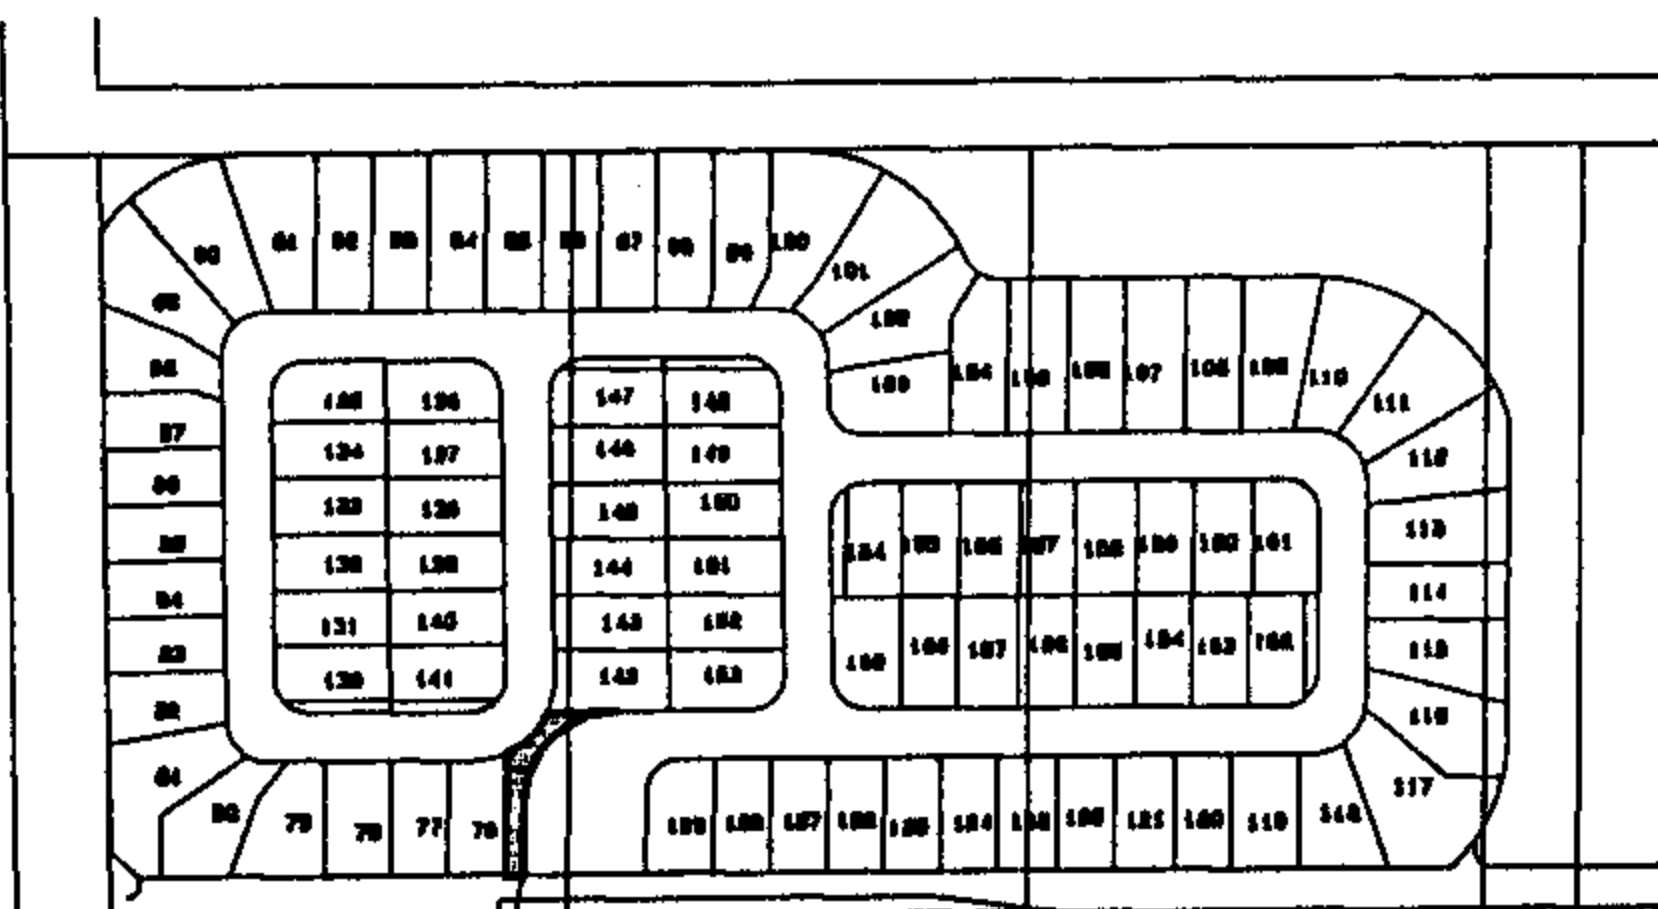

LEGEND


REF. PT. INDICATES REFERENCE POINT
A INDICATES ARC LENGTH
R INDICATES RADIUS DISTANCE
Δ INDICATES DELTA OR CENTRAL ANGLE
O. R. B. INDICATES OFFICIAL RECORD BOOK
PG. INDICATES PAGE
P. B. INDICATES PLAT BOOK

BR29265PG1298

THIS IS NOT AN
OFFICIAL COPY

SURVEYOR'S NOTES

1. REPRODUCTIONS OF THIS SKETCH ARE NOT VALID UNLESS SEALED WITH AN EMBOSSED SURVEYOR'S SEAL.
2. LANDS SHOWN HEREON WERE NOT ABSTRACTED FOR RIGHTS-OF-WAY, EASEMENTS, OWNERSHIP, OR OTHER INSTRUMENTS OF RECORD.
3. BEARINGS SHOWN HEREON ARE RELATIVE TO :
THE SOUTH LINE OF COUNTRY CLUB VILLAGE, RECORDED IN PLAT BOOK 110, PAGE 23, BROWARD COUNTY RECORDS, SAID LINE HAVING A BEARING OF S89°33'59"E.
4. THIS IS NOT A BOUNDARY SURVEY.

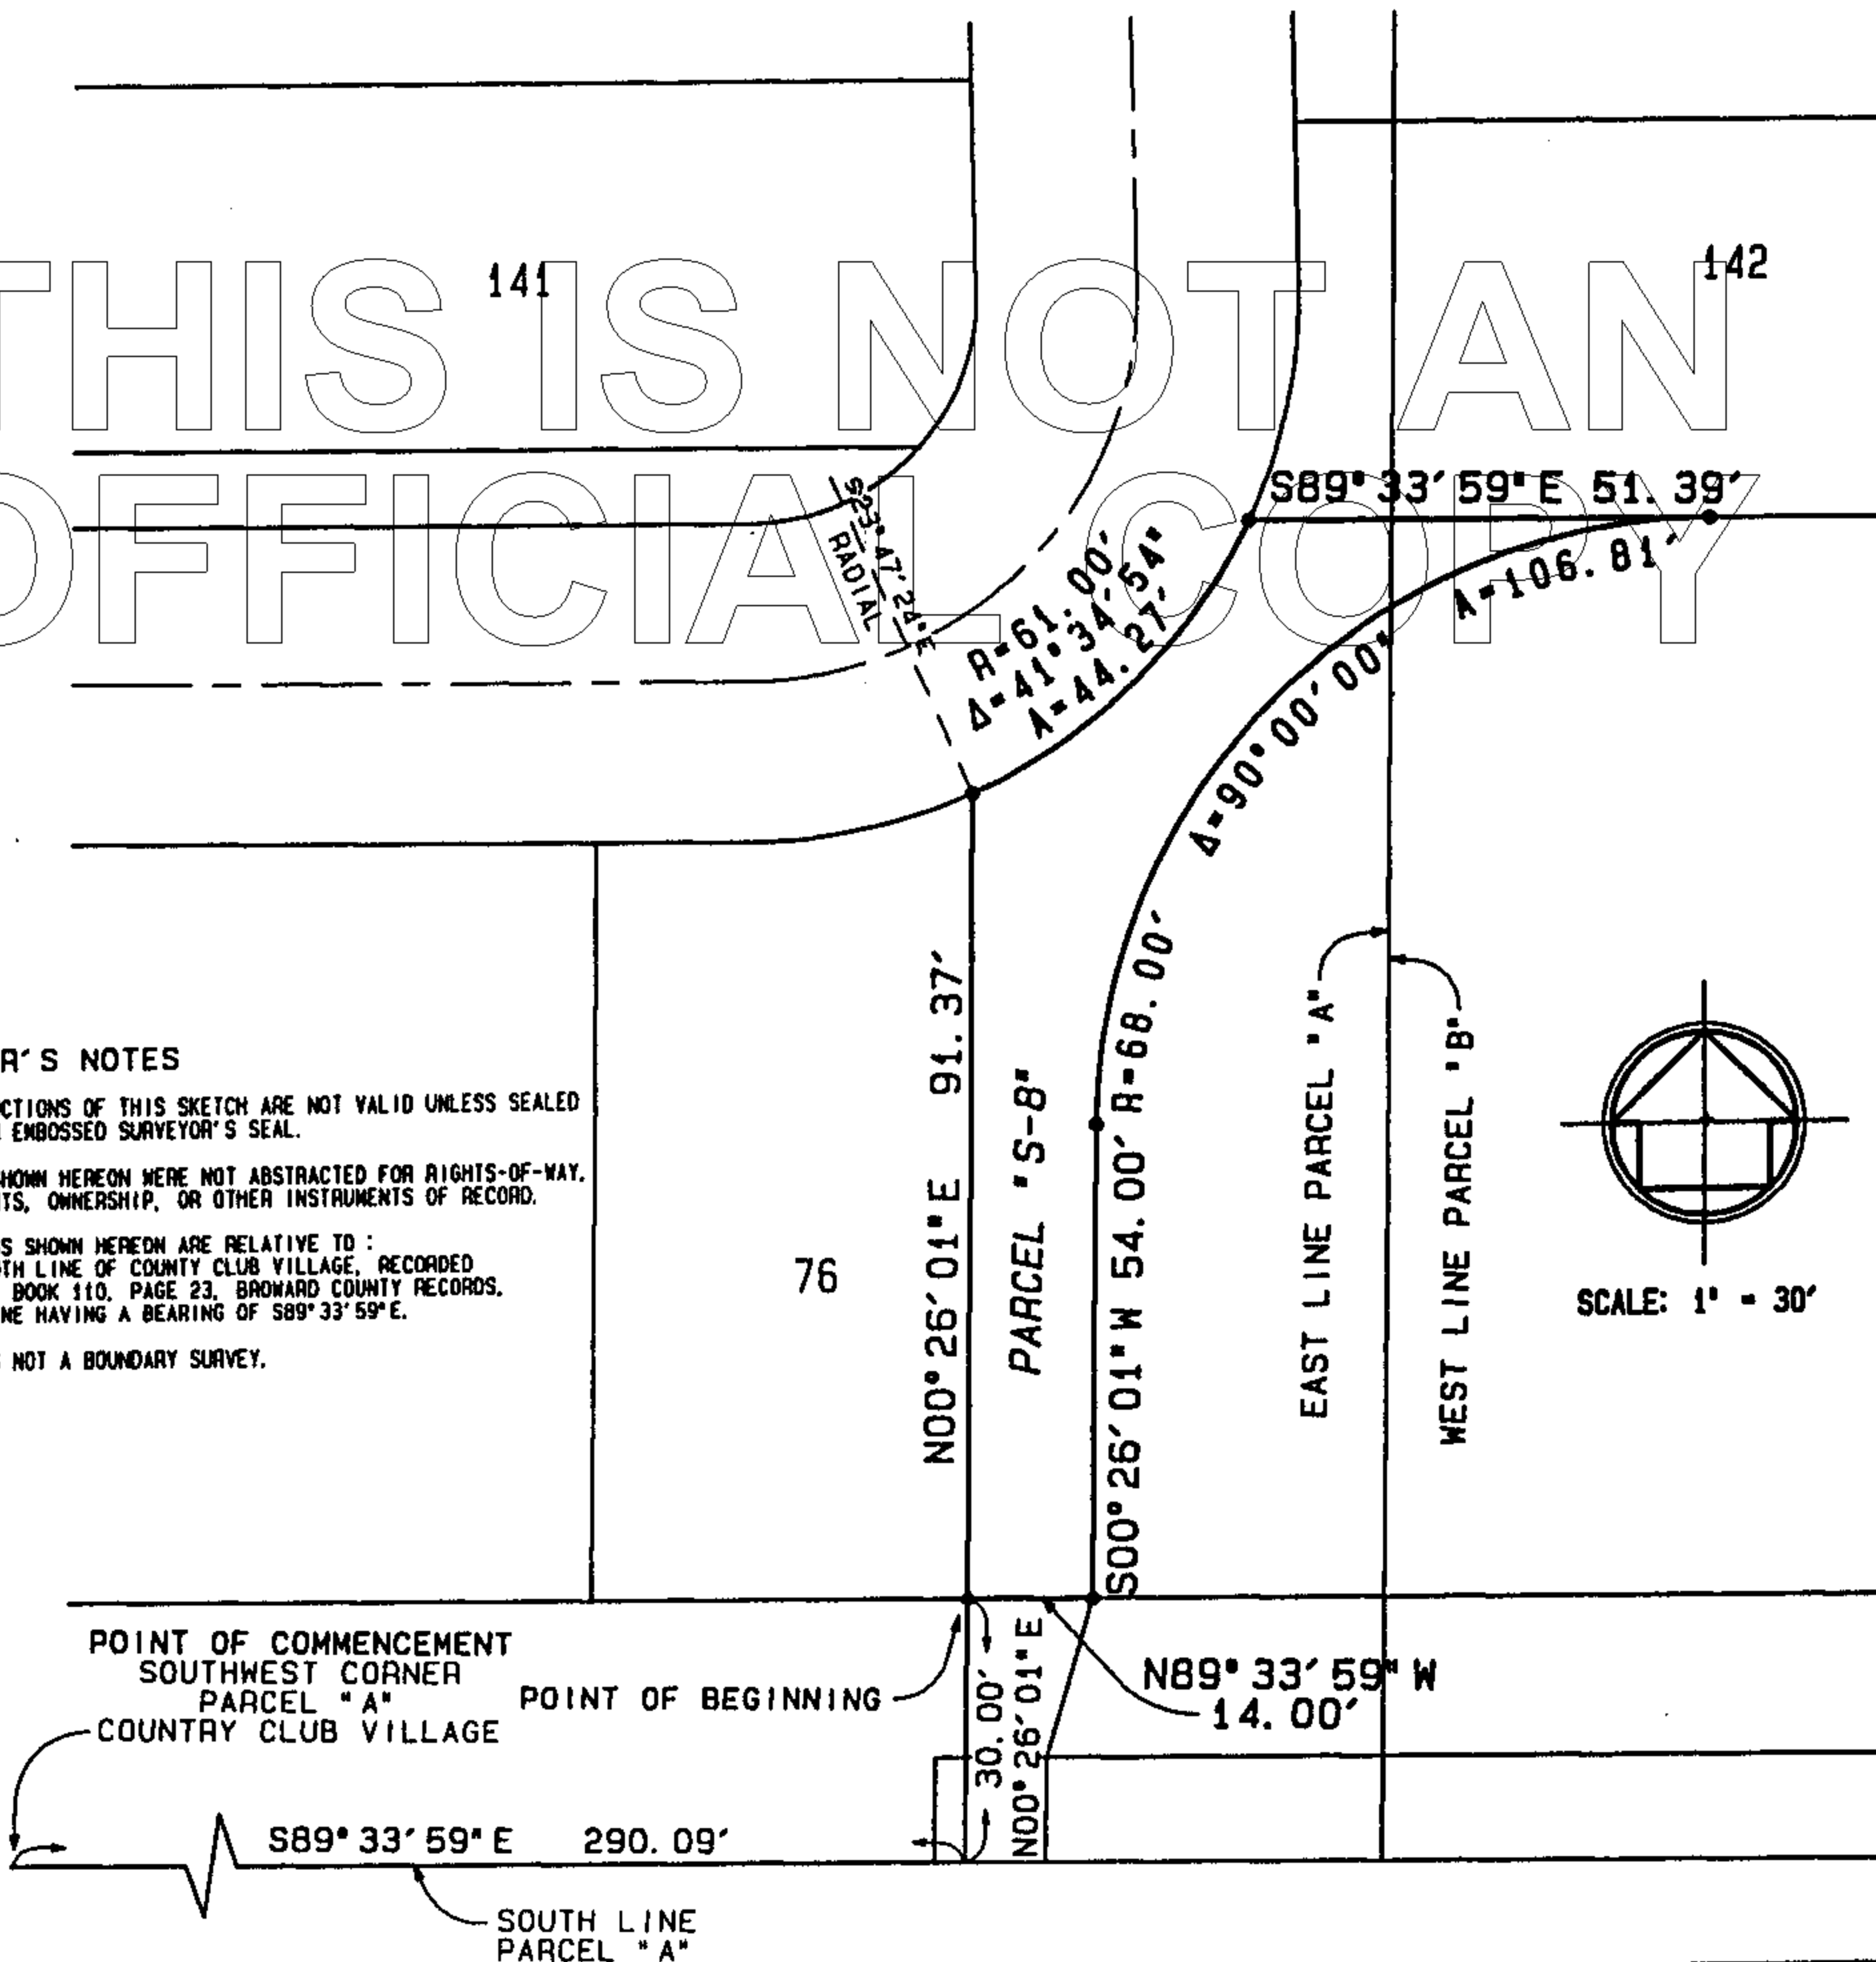

SKETCH OF DESCRIPTION
PARCEL "S-8"

SAMPLE ROAD ESTATES
A PORTION OF PARCEL "A" AND "B"
COUNTRY CLUB VILLAGE
PLAT BOOK 110, PAGE 23 BROWARD COUNTY RECORDS

CRAIG A. SMITH & ASSOCIATES
CONSULTING ENGINEERS-PLANNERS-SURVEYORS



1000 WEST MC NAB ROAD
POMPANO BEACH, FLORIDA, 33069
(305) 782-8222
CERT. NO. LB0003110

I HEREBY CERTIFY THAT THIS DESCRIPTION AND SKETCH WERE PREPARED UNDER MY DIRECTION AND MEET THE MINIMUM TECHNICAL STANDARDS AS SET FORTH BY THE FLORIDA BOARD OF PROFESSIONAL SURVEYORS AND MAPPERS IN CHAPTER 61017-6, FLORIDA ADMINISTRATIVE CODE, PURSUANT TO SECTION 472.027, FLORIDA STATUTES.

FOR THE FIRM, BY:

Richard H. Smith
RICHARD H. SMITH
PROFESSIONAL LAND SURVEYOR
FLORIDA REGISTRATION NO. 5239

CAD LIBRARY: 1479SA

REVISION	DRAWN BY:	DATE OF REVISION	CHECKED BY:
SKETCH OF DESCRIPTION	RAP	3-14-95	RHS

SCALE:
1" = 30'

PROJECT NO.
92-1479

SHEET 2 OF 2

36

LAND DESCRIPTION
SAMPLE ROAD ESTATES
PARCEL S-9

A portion of Parcel "A", COUNTRY CLUB VILLAGE according to the plat thereof as recorded in Plat Book 110, Page 23 of the Public Records of Broward County, Florida, described as follows:

COMMENCING at the Southwest corner of said Parcel "A", COUNTRY CLUB VILLAGE;

THENCE South $89^{\circ} 33' 59''$ East along the South line of said Parcel "A", 126.25 feet;

THENCE North $00^{\circ} 26' 01''$ East, 160.50 feet to the **POINT OF BEGINNING**;

THENCE South $89^{\circ} 33' 59''$ East, 157.59 feet to a point on the arc of a non-tangent curve concave to the Northwest (radial line through said point bears South $48^{\circ} 16' 00''$ East);

THENCE Southwesterly along the arc of said curve, having a radius of 25.00 feet, a delta of $48^{\circ} 42' 00''$, an arc distance of 21.25 feet to a Point of Tangency;


THENCE North $89^{\circ} 33' 59''$ West, 120.03 feet to the Point of Curvature of a curve concave to the Northeast;

THENCE Northwesterly along the arc of said curve, having a radius of 25.00 feet, a delta of $48^{\circ} 42' 00''$, an arc distance of 21.25 feet to the **POINT OF BEGINNING**;

Said lands lying in the City of Coral Springs, Broward County, Florida, containing 1242 square feet, more or less.

Land Description Prepared By
CRAIG A. SMITH & ASSOCIATES
 Consulting Engineers•Planners•Surveyors
 1000 West McNab Road
 Pompano Beach, Florida 33069
 Project No: 92-1479
 Prepared By: RHS
 Checked By: RHS
 March 13, 1995

LOCATION MAP
(NOT TO SCALE)

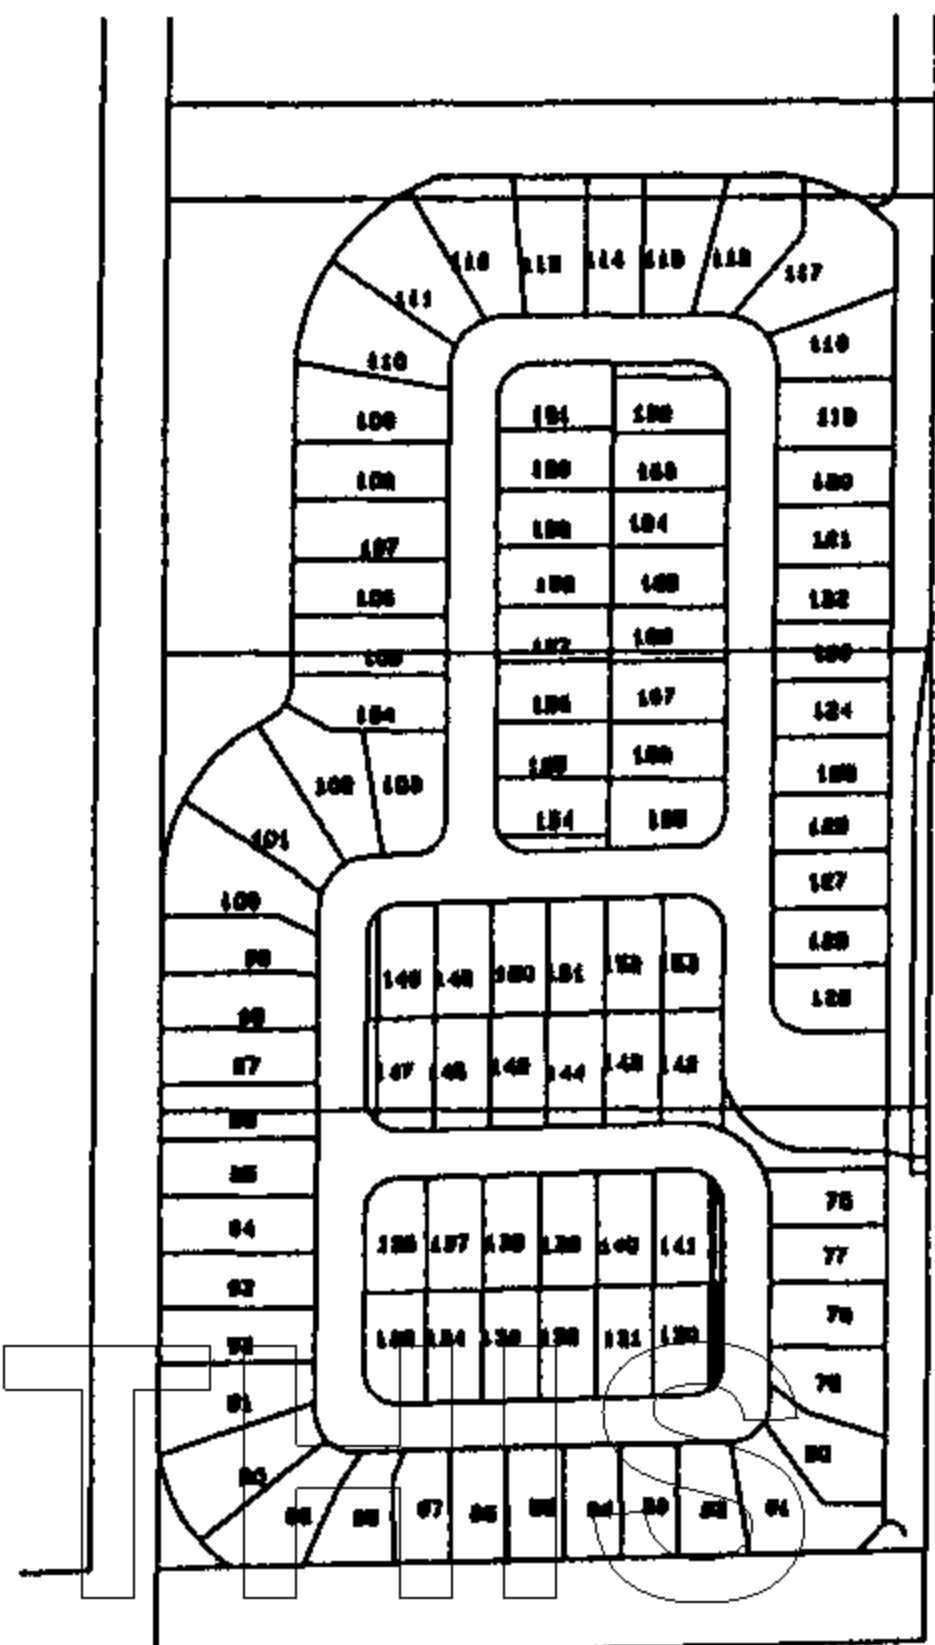

142

WEST LINE PARCEL "B"

EAST LINE PARCEL "A"

PARCEL "S-8"

R=25.00'
Δ=48° 42' 00"
A=21.25'

76

141

77


78

SURVEYOR'S NOTES

1. REPRODUCTIONS OF THIS SKETCH ARE NOT VALID UNLESS SEALED WITH AN EMBOSSED SURVEYOR'S SEAL.
2. LANDS SHOWN HEREON WERE NOT ABSTRACTED FOR RIGHTS-OF-WAY, EASEMENTS, OWNERSHIP, OR OTHER INSTRUMENTS OF RECORD.
3. BEARINGS SHOWN HEREON ARE RELATIVE TO :
THE SOUTH LINE OF COUNTY CLUB VILLAGE, RECORDED
IN PLAT BOOK 110, PAGE 23, BROWARD COUNTY RECORDS,
SAID LINE HAVING A BEARING OF S89° 33' 59" E.
4. THIS IS NOT A BOUNDARY SURVEY.

LEGEND

REF. PT. INDICATES REFERENCE POINT
A INDICATES ARC LENGTH
R INDICATES RADIUS DISTANCE
Δ INDICATES DELTA OR CENTRAL ANGLE
O. R. B. INDICATES OFFICIAL RECORD BOOK
PG. INDICATES PAGE
P. B. INDICATES PLAT BOOK

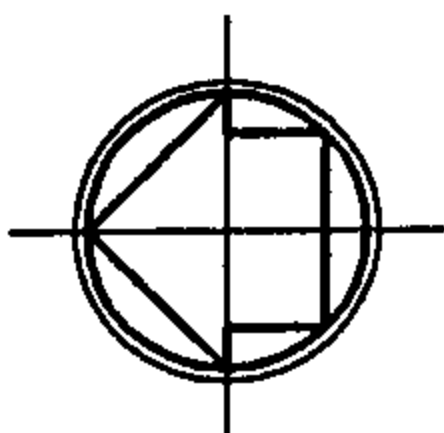

SCALE: 1" = 30'

POINT OF BEGINNING

83

82

81

80

79

POINT OF COMMENCEMENT
SOUTHWEST CORNER
PARCEL "A"
COUNTRY CLUB VILLAGE

SOUTH LINE
PARCEL "A"

SKETCH OF DESCRIPTION
PARCEL "S-9"

SAMPLE ROAD ESTATES
A PORTION OF PARCEL "A"
COUNTRY CLUB VILLAGE

PLAT BOOK 110, PAGE 23 BROWARD COUNTY RECORDS

CRAIG A. SMITH & ASSOCIATES
CONSULTING ENGINEERS-PLANNERS-SURVEYORS



1000 WEST MC NAB ROAD
POMPANO BEACH, FLORIDA, 33069
(305) 782-8222
CERT. NO. LB0003110

I HEREBY CERTIFY THAT THIS DESCRIPTION AND SKETCH WERE PREPARED UNDER MY DIRECTION AND MEET THE MINIMUM TECHNICAL STANDARDS AS SET FORTH BY THE FLORIDA BOARD OF PROFESSIONAL SURVEYORS AND MAPPERS IN CHAPTER 61017-6, FLORIDA ADMINISTRATIVE CODE, PURSUANT TO SECTION 472.027, FLORIDA STATUTES.

FOR THE FIRM, BY:

Richard H. Smith
RICHARD H. SMITH
PROFESSIONAL LAND SURVEYOR
FLORIDA REGISTRATION NO. 5239

CAD LIBRARY: 1479SA

REVISION	DRAWN BY:	DATE OF REVISION	CHECKED BY:
SKETCH OF DESCRIPTION	RAP	3-14-95	RHS

SCALE:
1" = 30'

PROJECT NO.
92-1479

SHEET 2 OF 2

BK 29265 PG 1300

38

LAND DESCRIPTION
SAMPLE ROAD ESTATES
PARCEL S-10

A portion of Parcels A and B, COUNTRY CLUB VILLAGE according to the plat thereof as recorded in Plat Book 110, Page 23 of the Public Records of Broward County, Florida more particularly described as follows:

COMMENCING at the Southwest corner of said Parcel "A";

THENCE South 89° 33' 59" East, along the South line of said Parcel "A", 327.47 feet;

THENCE North 00° 26' 01" East, 407.50 feet to a point on the arc of a non-tangent curve concave to the Southeast and the **POINT OF BEGINNING** (radial line through said point bears North 48° 16' 00" West);

THENCE Northeastely along the arc of said curve, having a radius of 25.00 feet, a delta of 48° 42' 00", an arc distance of 21.25 feet to a Point of Tangency;

THENCE South 89° 33' 59" East, 120.03 feet to a Point of Curvature of a curve concave to the Southwest;



THENCE Southeasterly along the arc of said curve, having a radius of 25.00 feet, a delta of 48° 42' 00", an arc distance of 21.25 feet;

THENCE North 89° 33' 59" West, 157.59 feet to the **POINT OF BEGINNING**;

Said lands lying in the City of Coral Springs, Broward County, Florida, containing 1242 feet, more or less.

Land Description Prepared By
CRAIG A. SMITH & ASSOCIATES
 Consulting Engineers•Planners•Surveyors
 1000 West McNab Road
 Pompano Beach, Florida 33069
 Project No: 92-1479
 Prepared By: RHS
 Checked By: RHS
 March 13, 1995

LOCATION MAP
(NOT TO SCALE)

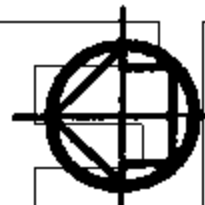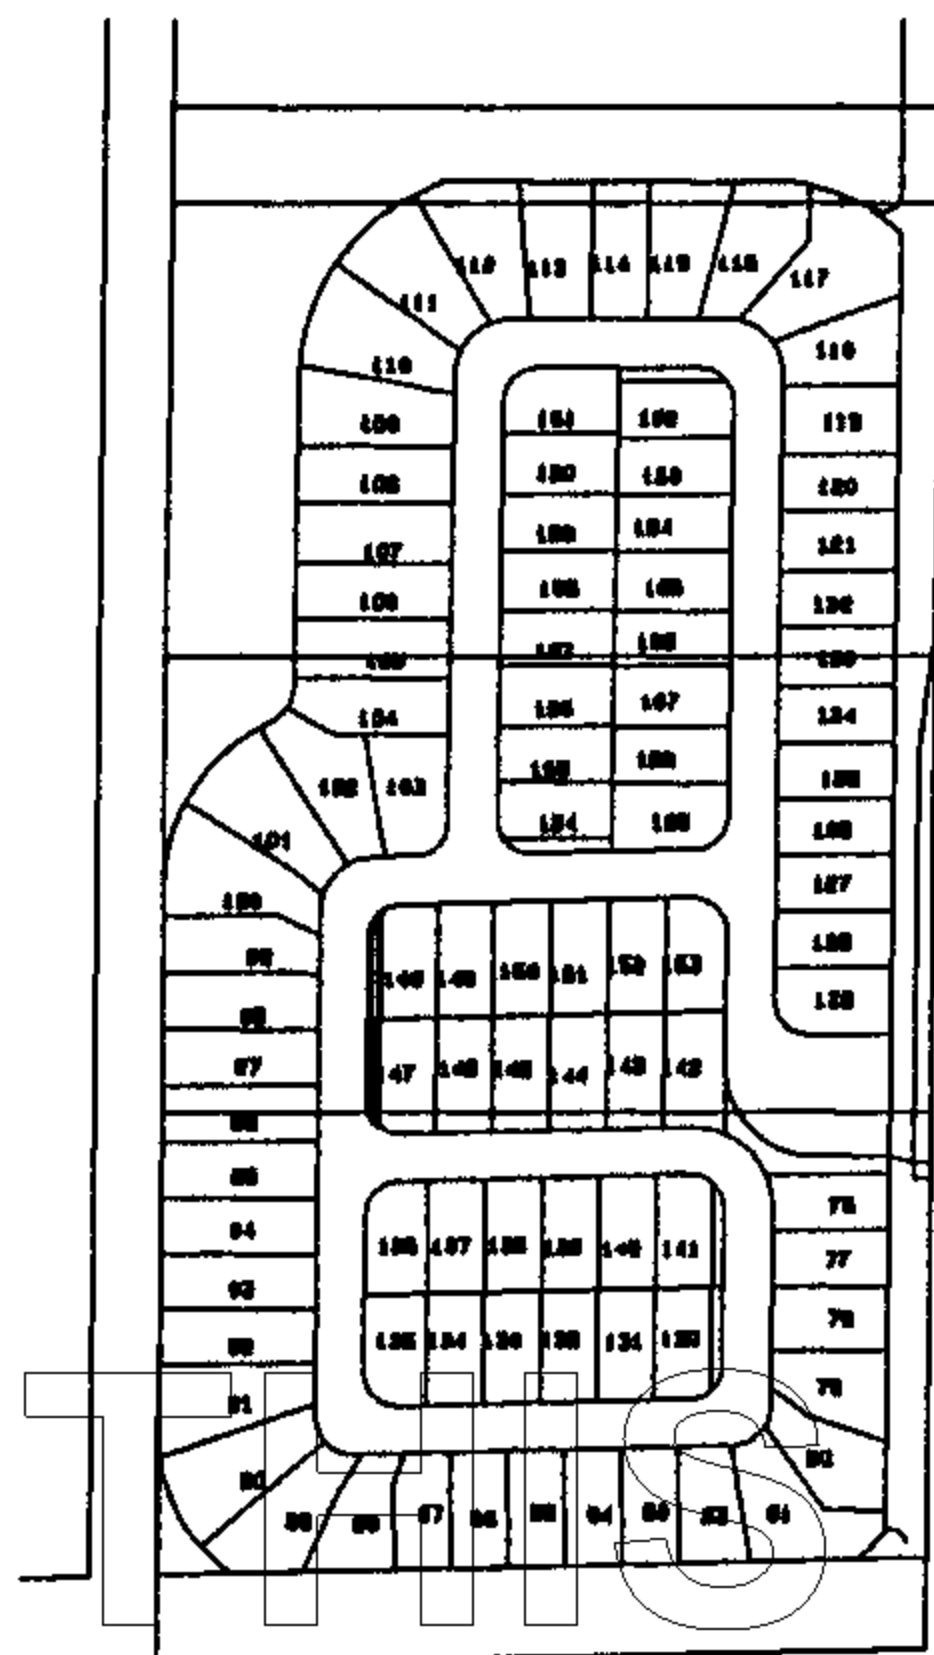


SURVEYOR'S NOTES

1. REPRODUCTIONS OF THIS SKETCH ARE NOT VALID UNLESS SEALED WITH AN EMBOSSED SURVEYOR'S SEAL.
2. LANDS SHOWN HEREON WERE NOT ABSTRACTED FOR RIGHTS-OF-WAY, EASEMENTS, OWNERSHIP, OR OTHER INSTRUMENTS OF RECORD.
3. BEARINGS SHOWN HEREON ARE RELATIVE TO :
THE SOUTH LINE OF COUNTRY CLUB VILLAGE, RECORDED IN PLAT BOOK 110, PAGE 23, BROWARD COUNTY RECORDS, SAID LINE HAVING A BEARING OF S89°33'59"E.
4. THIS IS NOT A BOUNDARY SURVEY.

LEGEND

- REF. PT. INDICATES REFERENCE POINT
A INDICATES ARC LENGTH
R INDICATES RADIUS DISTANCE
Δ INDICATES DELTA OR CENTRAL ANGLE
O. R. B. INDICATES OFFICIAL RECORD BOOK
P.B. INDICATES PAGE
P. B. INDICATES PLAT BOOK

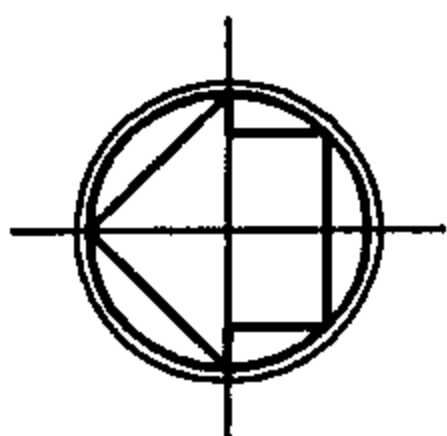

SCALE: 1" = 30'

RECORDED IN THE OFFICIAL RECORDS BOOK
OF BROWARD COUNTY, FLORIDA
COUNTY ADMINISTRATOR

POINT OF COMMENCEMENT
SOUTHWEST CORNER
PARCEL "A"
COUNTRY CLUB VILLAGE

R=25.00'
Δ=48°42'00"
A=21.25'

97

96

95

101

100

99

98

102

103

148

147

S89°33'59"E 120.03'

PARCEL "S-10"

N89°33'59"W 157.59'

N48°16'00"W
RADIAL

* WEST LINE PARCEL "B"

407.50'

N00°26'01"E

POINT OF
BEGINNING

S89°33'59"E 327.47'

SOUTH LINE
COUNTRY CLUB VILLAGE

SKETCH OF DESCRIPTION
PARCEL "S-10"

SAMPLE ROAD ESTATES
A PORTION OF PARCELS "A" AND "B"
COUNTRY CLUB VILLAGE
PLAT BOOK 110, PAGE 23 BROWARD COUNTY RECORDS

CRAIG A. SMITH & ASSOCIATES
CONSULTING ENGINEERS-PLANNERS-SURVEYORS



1000 WEST MC NAB ROAD
POMPANO BEACH, FLORIDA, 33069
(305)782-8222
CERT. NO. LB0003110

I HEREBY CERTIFY THAT THIS DESCRIPTION AND SKETCH WERE PREPARED UNDER MY DIRECTION AND MEET THE MINIMUM TECHNICAL STANDARDS AS SET FORTH BY THE FLORIDA BOARD OF PROFESSIONAL SURVEYORS AND MAPPERS IN CHAPTER 81017-6, FLORIDA ADMINISTRATIVE CODE, PURSUANT TO SECTION 472.027, FLORIDA STATUTES.

FOR THE FIRM, BY:

Richard H. Smith
RICHARD H. SMITH
PROFESSIONAL LAND SURVEYOR
FLORIDA REGISTRATION NO. 5239

CAD LIBRARY: 1479SA

REVISION	DRAWN BY:	DATE OF REVISION	CHECKED BY:
SKETCH OF DESCRIPTION	RAP	3-14-95	RHS

SCALE:
1" = 30'

PROJECT NO.
92-1479

SHEET 2 OF 2

48

0K29265PE1302