


ROUTE 3 - DANIEL WEBSTER HIGHWAY - LANCASTER ROAD

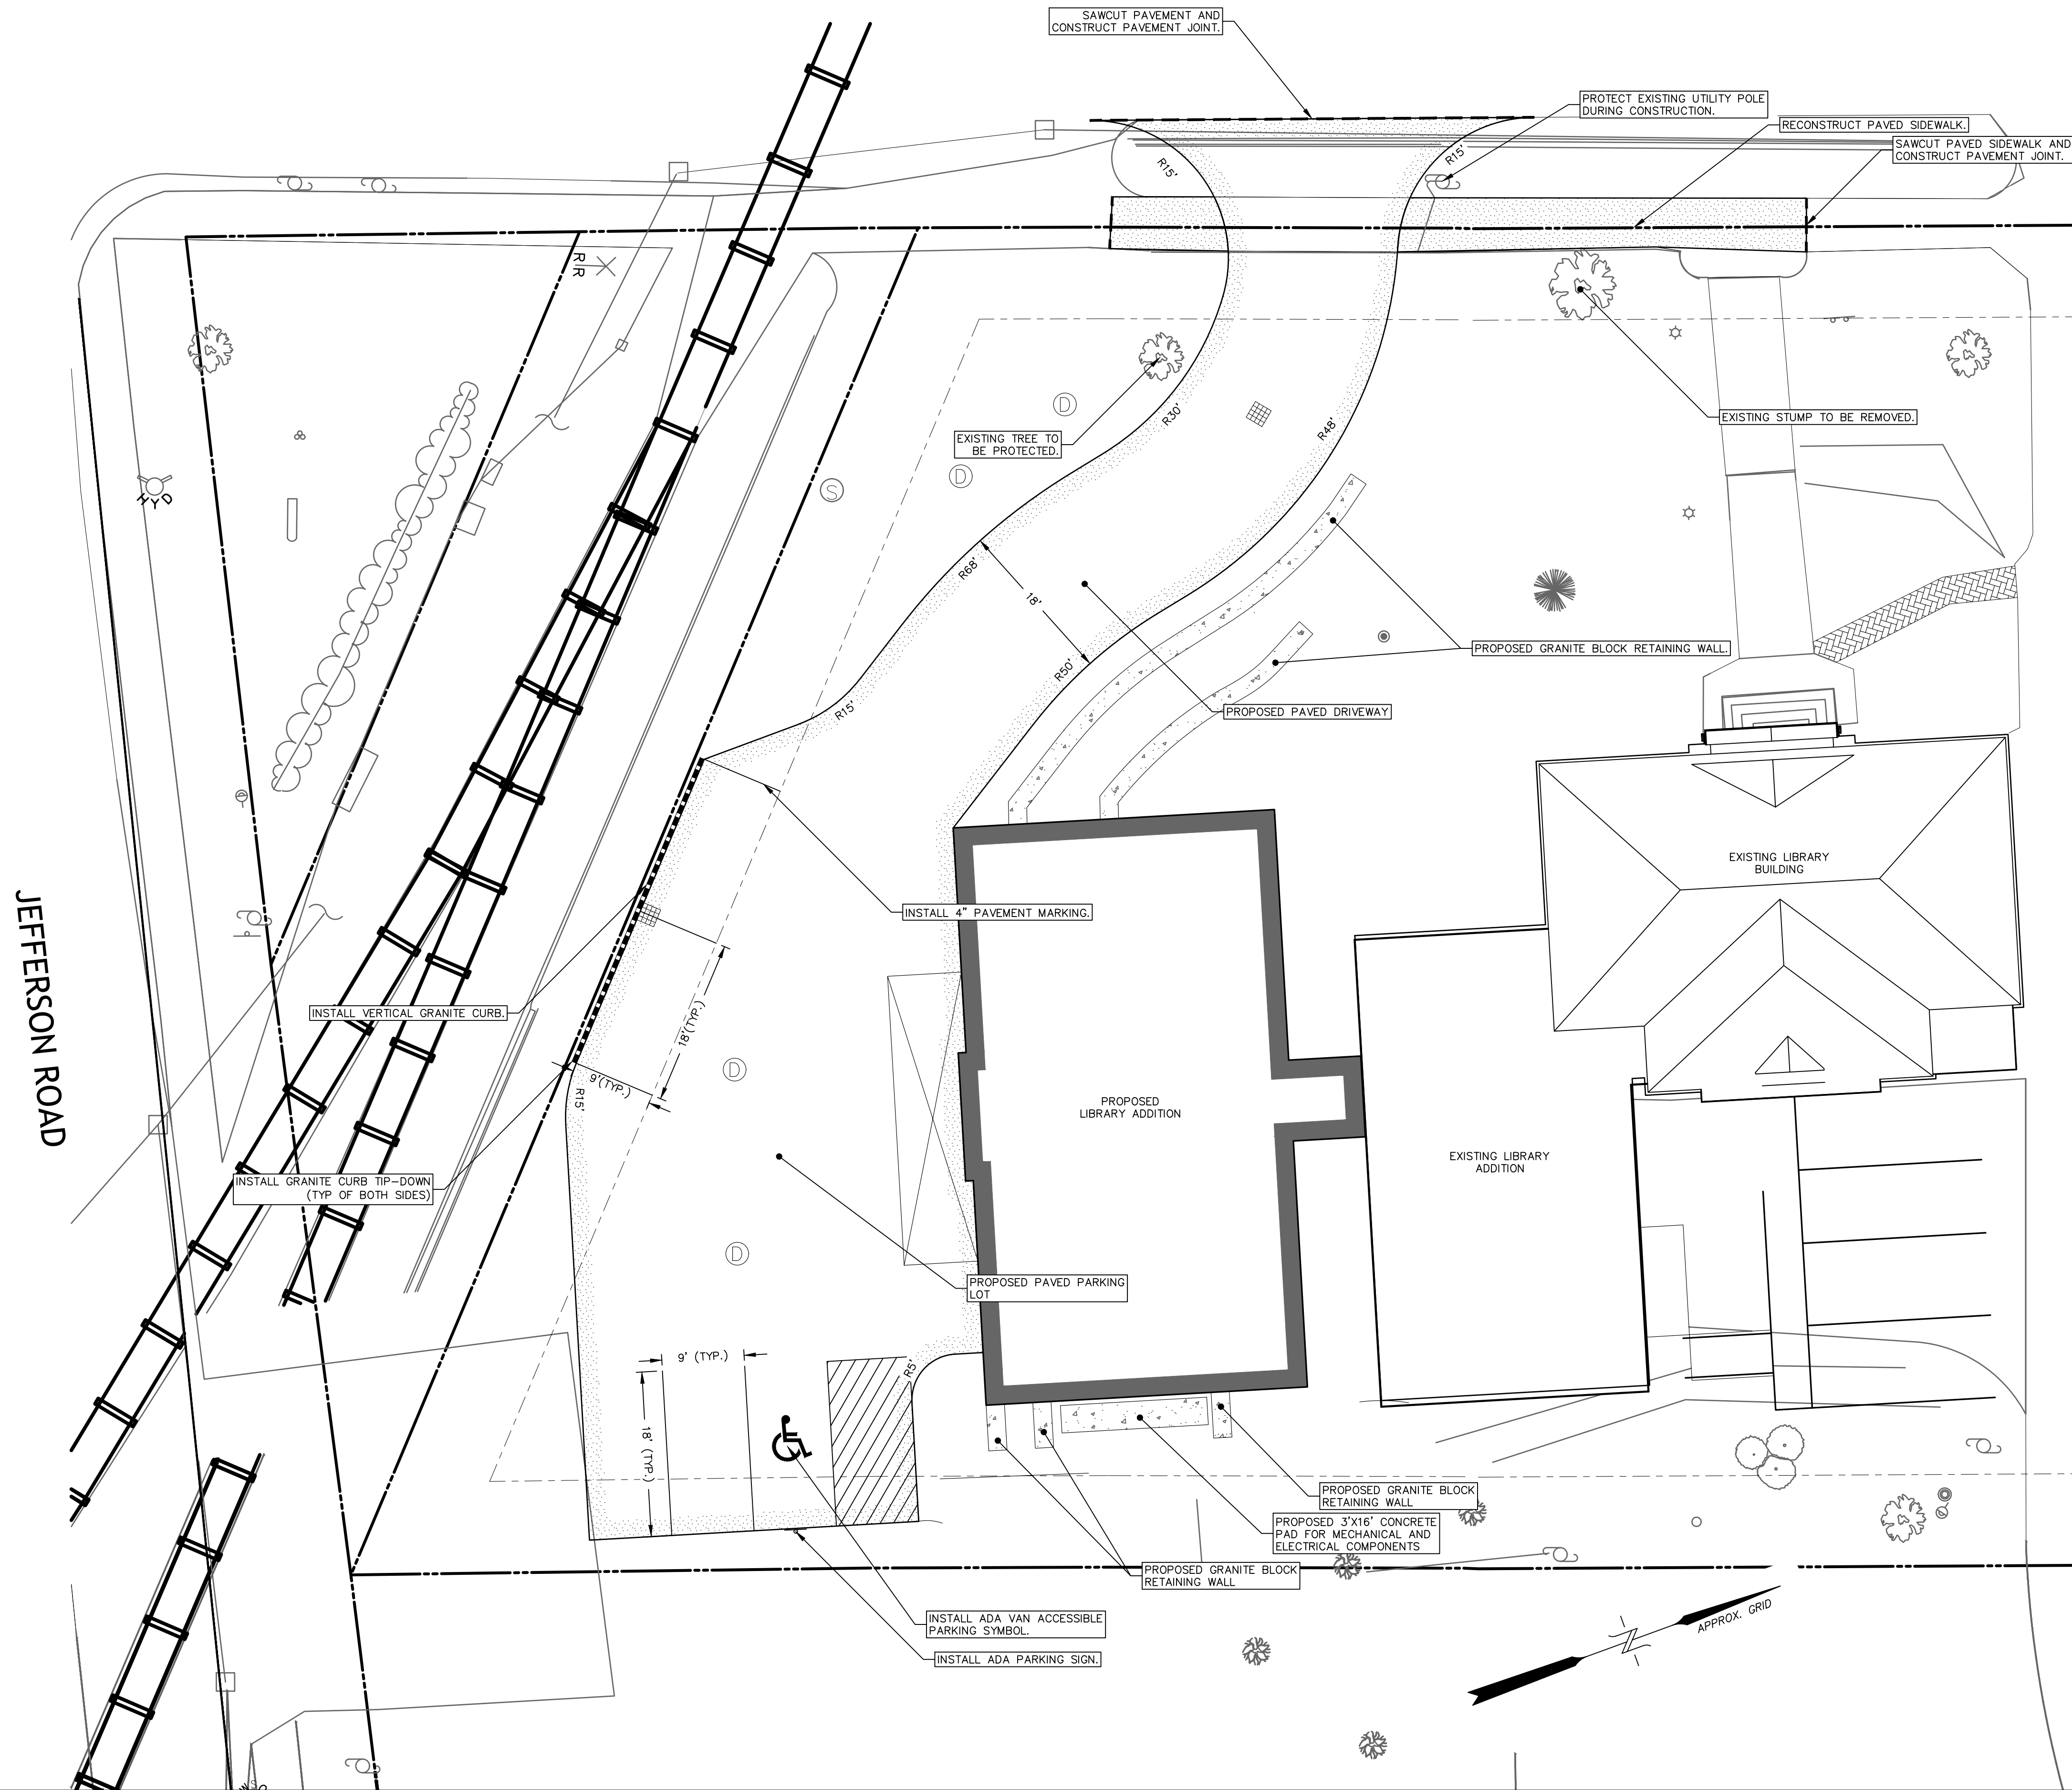


General Construction Requirements:



- Contractor is responsible for all work shown on the drawings, unless otherwise noted. Provide and install all materials required to complete site plans. Construction of the roadway and associated drainage must be completed prior to grading of lot development and drives.
- Perform all work in compliance with federal, state, and local permit approvals. Copies of all permit approvals shall be maintained at the project site.
- Site security and job safety are the sole responsibility of the contractor. All construction activities shall comply with Occupational Safety and Health Administration (OSHA) standards and local requirements.
- The location of existing utilities are approximate and have not been independently verified. Contact "Dig Safe" 72 hours prior to any excavation at 1-888-344-7233 and any other utility owners for accurate utility marking. Pay for all damages which may occur by the failure to locate and preserve any utilities.
- At least one week prior to site clearing/demolition, request Owner's Representative to identify features to remain.
- All utility installations, including the location, size, depth, and specifications for construction of proposed utility services, shall be installed under the supervision of and complying with the requirements of the respective utility company (electric, telephone, cable, etc.).
- Field-verify the location, size, inverts, and types of existing pipes at all proposed points of connection prior to ordering materials. Where an existing utility is found to be in conflict with the proposed work, the location, elevation and size of the utility shall be accurately determined without delay, and the information furnished in writing to the Owner's Representative for resolution of the conflict.
- Rim elevations of proposed drainage structures are approximate in paved areas. Final elevations are to be set flush and consistent with the grading plan. Adjust all other rim elevations to finished grade within the limit of work.
- Make all arrangements and pay any fees for relocation and/or alteration of utilities such as electric, telephone, cable, and any other private utilities.
- Make all necessary construction notifications and apply for and obtain all necessary permits not provided by owner, and pay all fees and post all bonds associated with the work indicated on the drawings.
- All slopes greater than 3:1 shall receive erosion control matting.
- All disturbed areas that are not to be developed with structures shall be stabilized with mulch, tackifiers, and loam (NHDOT Item 646.51).

Retaining Wall Notes:

- Existing granite blocks associated with former building foundation shall be salvaged and utilized for proposed retaining walls. If there are an insufficient number of granite blocks, retaining walls shall be constructed using precast concrete modular blocks.
- Fence shall be provided at all locations where vertical reveal exceeds 30-inches.

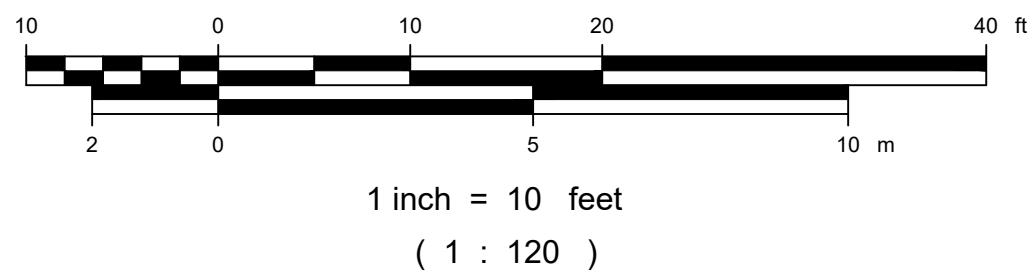

Copyright	2026	HEB Engineers, Inc.
No.	Revision	DATE BY

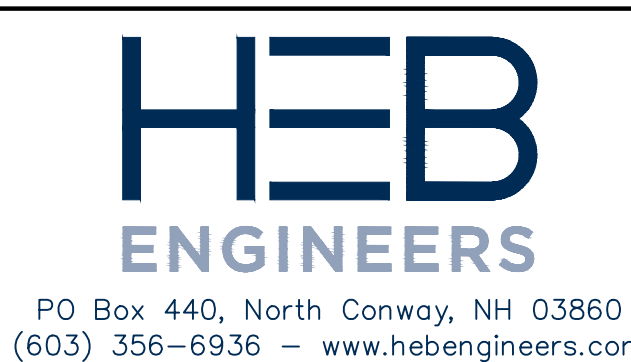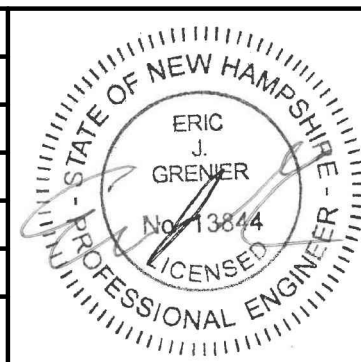

SURVEYED BY	OTHERS
DESIGNED BY	AML/CML
DRAWN BY	CML
CHECKED BY	AML/EJG
FIELD BOOK	—
SCALE	1"=10'
DATE	03/09/2026

Site Layout Plan
for
Whitefield Public Library
in
Whitefield, New Hampshire
property of
Alba Architects, LLP

2024-006
C1.11
SHEET 1 OF 4

General Note:

1. All spot shots in paved areas represent pavement or bottom of curb elevations, unless otherwise specified.
VGC reveals are 0.5 feet unless otherwise specified.

Legend:

UGU Proposed Underground Utility Line
W Proposed Water Line
S Proposed Gravity Sewer Line
FM Proposed Sewer Foremain Line
D Proposed Drain Line

ROUTE 3 - DANIEL WEBSTER HIGHWAY - LANCASTER ROAD


JEFFERSON ROAD

C1.21
SHEET 2 OF 4


2024-006
Grading and Drainage Plan
Whitefield Public Library

DRYWELL TABLE				
NOTES: ALL PIPES WITHIN DRAINAGE SYSTEM ARE 12" HDPE UNLESS OTHERWISE NOTED.				
STRUCTURE #	RIM ELEV.	BOTTOM OF STRUCTURE ELEV.	INV. IN ELEV. 1	INV. OUT ELEV. 1
DW-1A	954.75	948.90	950.70	950.70
DW-1B	955.05	948.90	950.70	950.70
DW-2A	953.50	948.50	950.00	950.00
DW-2B	953.90	948.50	950.00	950.00

CATCH BASIN AND MANHOLE ELEVATION TABLE				
NOTE: ALL CATCH BASINS SHALL BE 4' DIAMETER UNLESS OTHERWISE NOTED. ALL PIPES ARE HDPE, SEE SIZE AS NOTED.				
STRUCTURE #	OUTLET PIPE DIAMETER	RIM ELEV.	INV. IN ELEV. 1	INV. OUT ELEV. 1
CB-1	12"	953.90	-	950.90
CB-2	12"	953.20	-	950.20

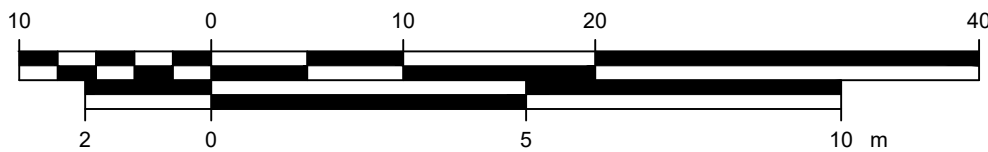

Copyright	2026	HEB Engineers, Inc.
No.	Revision	DATE BY

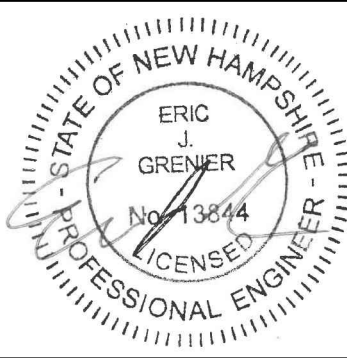

HEB
ENGINEERS

PO Box 440, North Conway, NH 03860
(603) 356-6936 - www.hebengineers.com


SURVEYED BY	OTHERS
DESIGNED BY	AML/CML
DRAWN BY	CML
CHECKED BY	AML/EJG
FIELD BOOK	-
SCALE	1"=10'
DATE	03/09/2026

Grading and Drainage Plan
for
Whitefield Public Library
in
Whitefield, New Hampshire
property of
Alba Architects, LLP

2024-006


C1.21

SHEET 2 OF 4

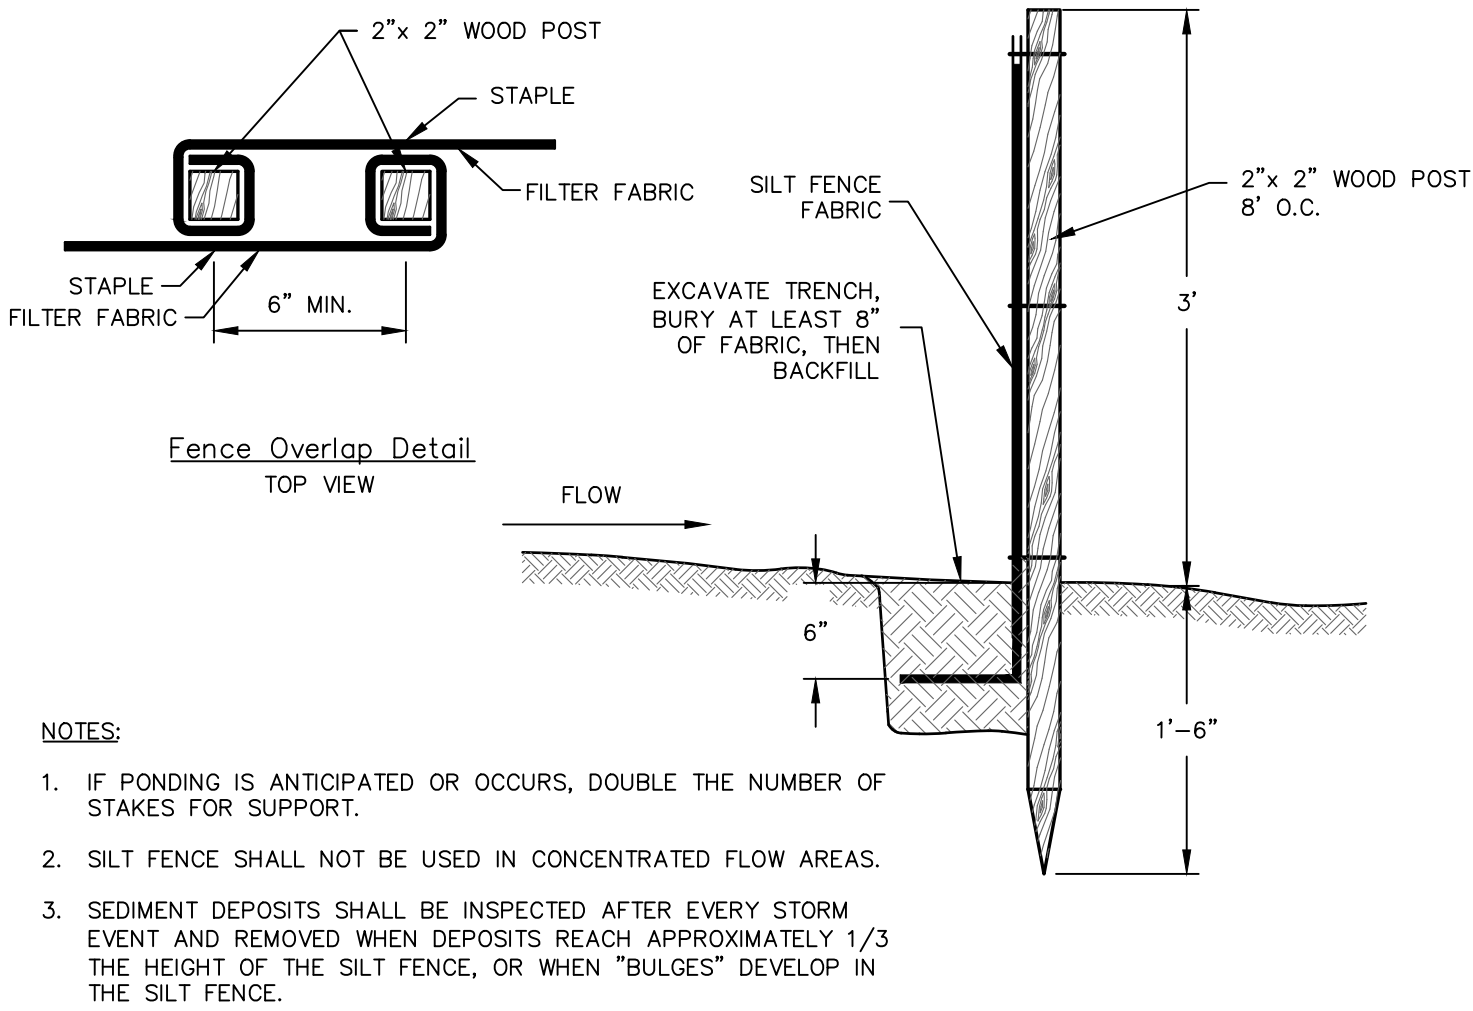


- NOTES:
- IF PONDING IS ANTICIPATED OR OCCURS, DOUBLE THE NUMBER OF STAKES FOR SUPPORT.
 - SILT FENCE SHALL NOT BE USED IN CONCENTRATED FLOW AREAS.
 - SEDIMENT DEPOSITS SHALL BE INSPECTED AFTER EVERY STORM EVENT AND REMOVED WHEN DEPOSITS REACH APPROXIMATELY 1/3 THE HEIGHT OF THE SILT FENCE, OR WHEN "BULGES" DEVELOP IN THE SILT FENCE.

NHDOT Item 645.531
Silt Fence Installation
Scale: 1" = 1'

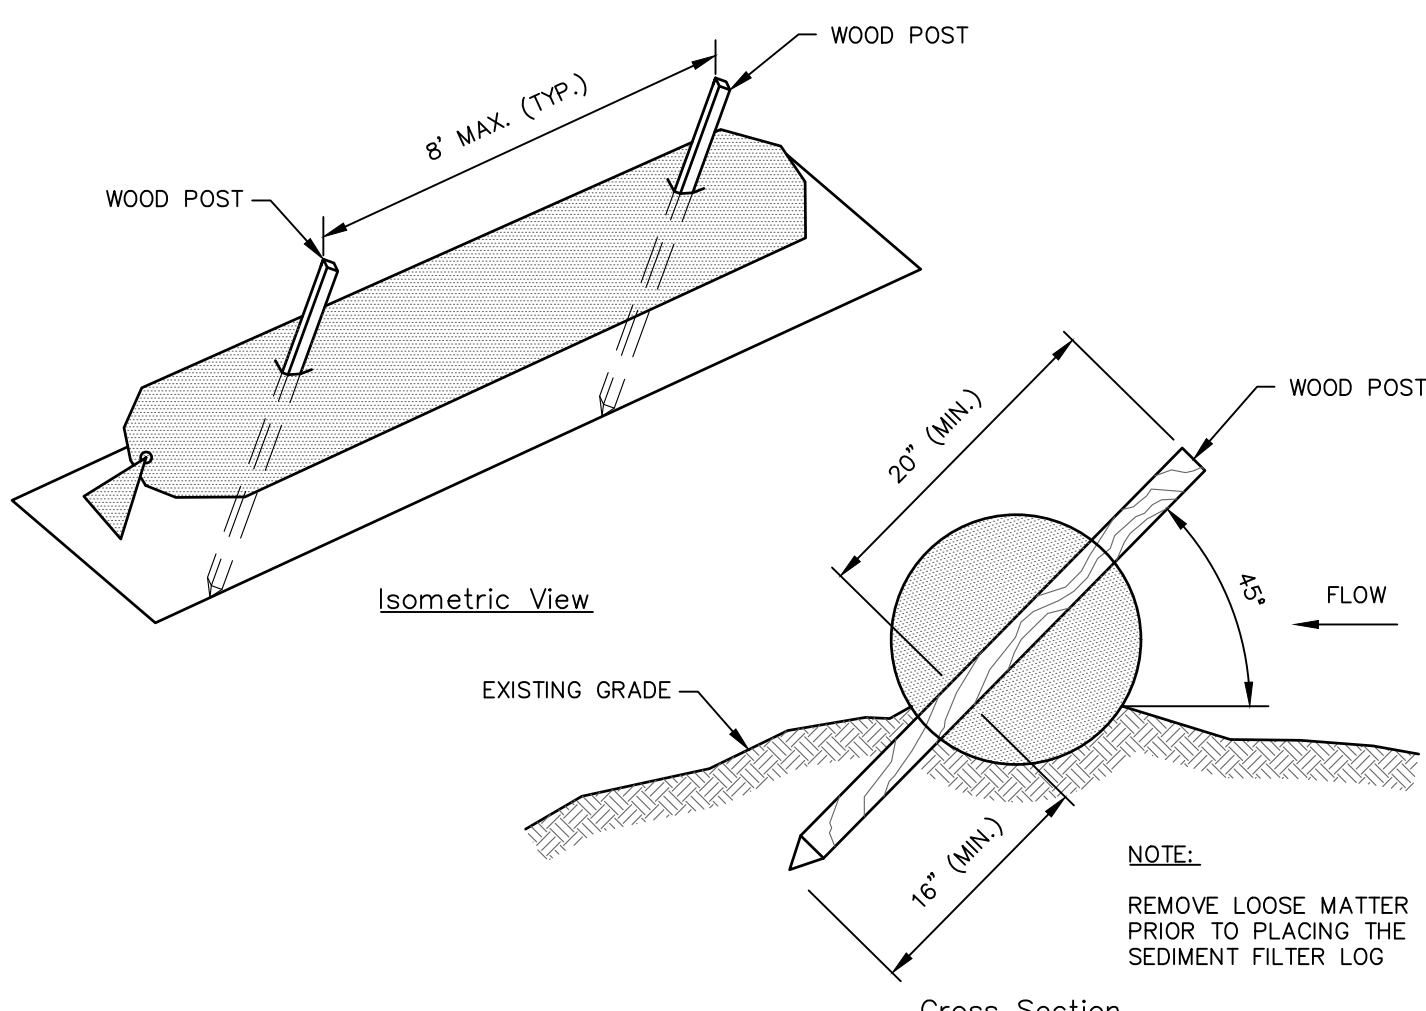


Sediment Filter Log
Scale: NTS

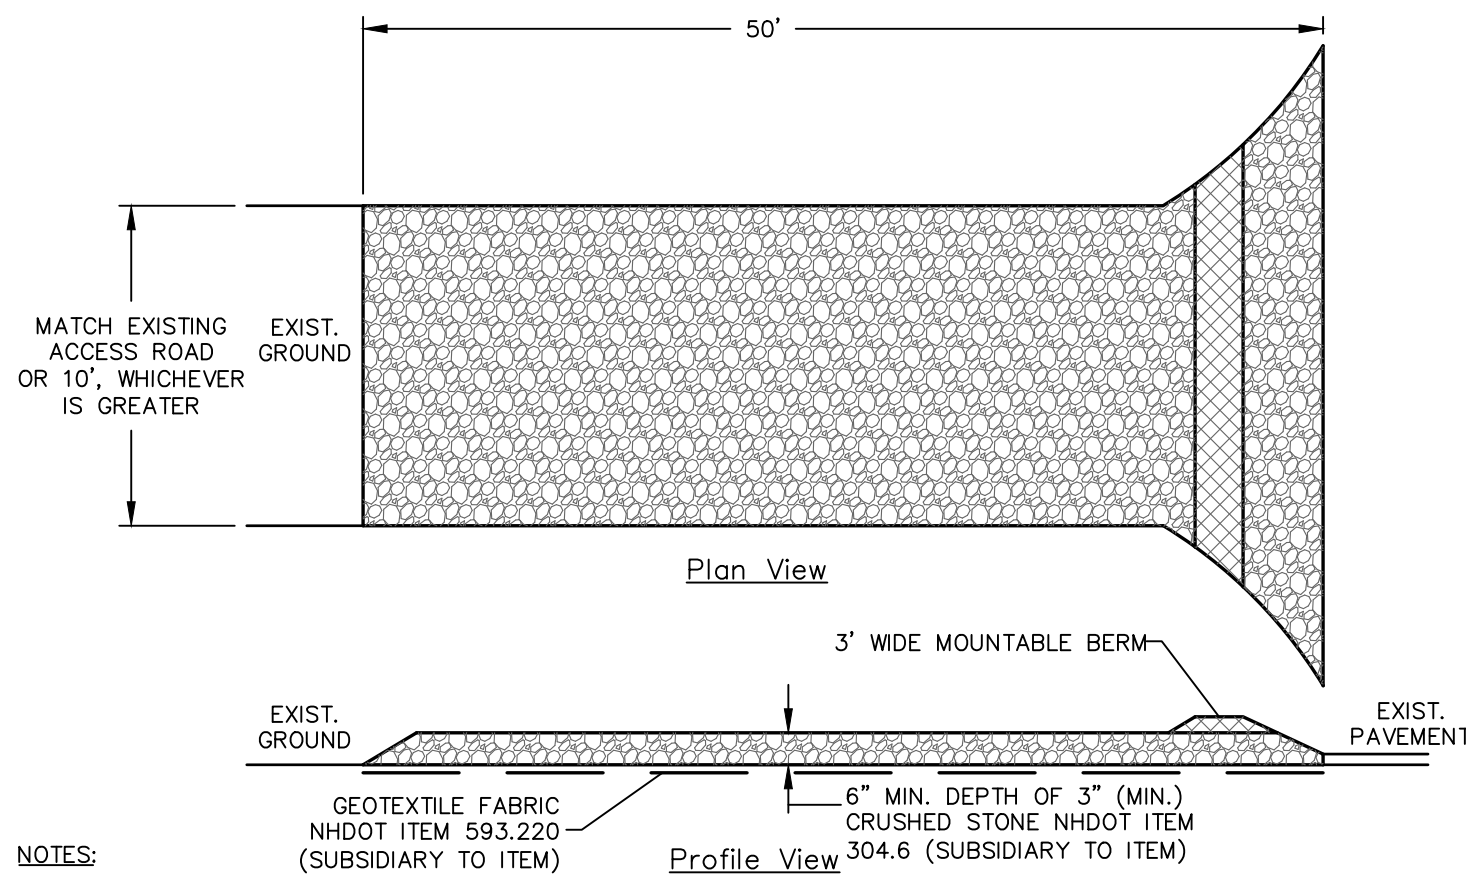


- NOTES:
- THE ENTRANCE SHALL BE MAINTAINED IN A CONDITION THAT WILL PREVENT TRACKING OR FLOWING OF SEDIMENT ONTO PUBLIC RIGHT-OF-WAYS. THIS MAY REQUIRE TOP DRESSING, REPAIR AND/OR CLEAN OUT OF ANY MEASURES USED TO TRAP SEDIMENT. THE PAD SHALL SLOPE AWAY FROM THE EXISTING ROADWAY.
 - WHEN NECESSARY, WHEELS SHALL BE CLEANED PRIOR TO ENTRANCE ONTO PUBLIC RIGHT-OF-WAY.
 - WHEN WASHING IS REQUIRED, IT SHALL BE DONE ON AN AREA STABILIZED WITH CRUSHED STONE THAT DRAINS INTO AN APPROVED SEDIMENT TRAP OR SEDIMENT BASIN.
 - ALL MATERIALS, LABOR, CONSTRUCTION, MAINTENANCE AND REMOVAL OF THE STABILIZED CONSTRUCTION ENTRANCE SHALL BE INCLUDED IN NHDOT ITEM 699.

NHDOT Item 699.1
Stabilized Construction Entrance
Scale: 1" = 10'

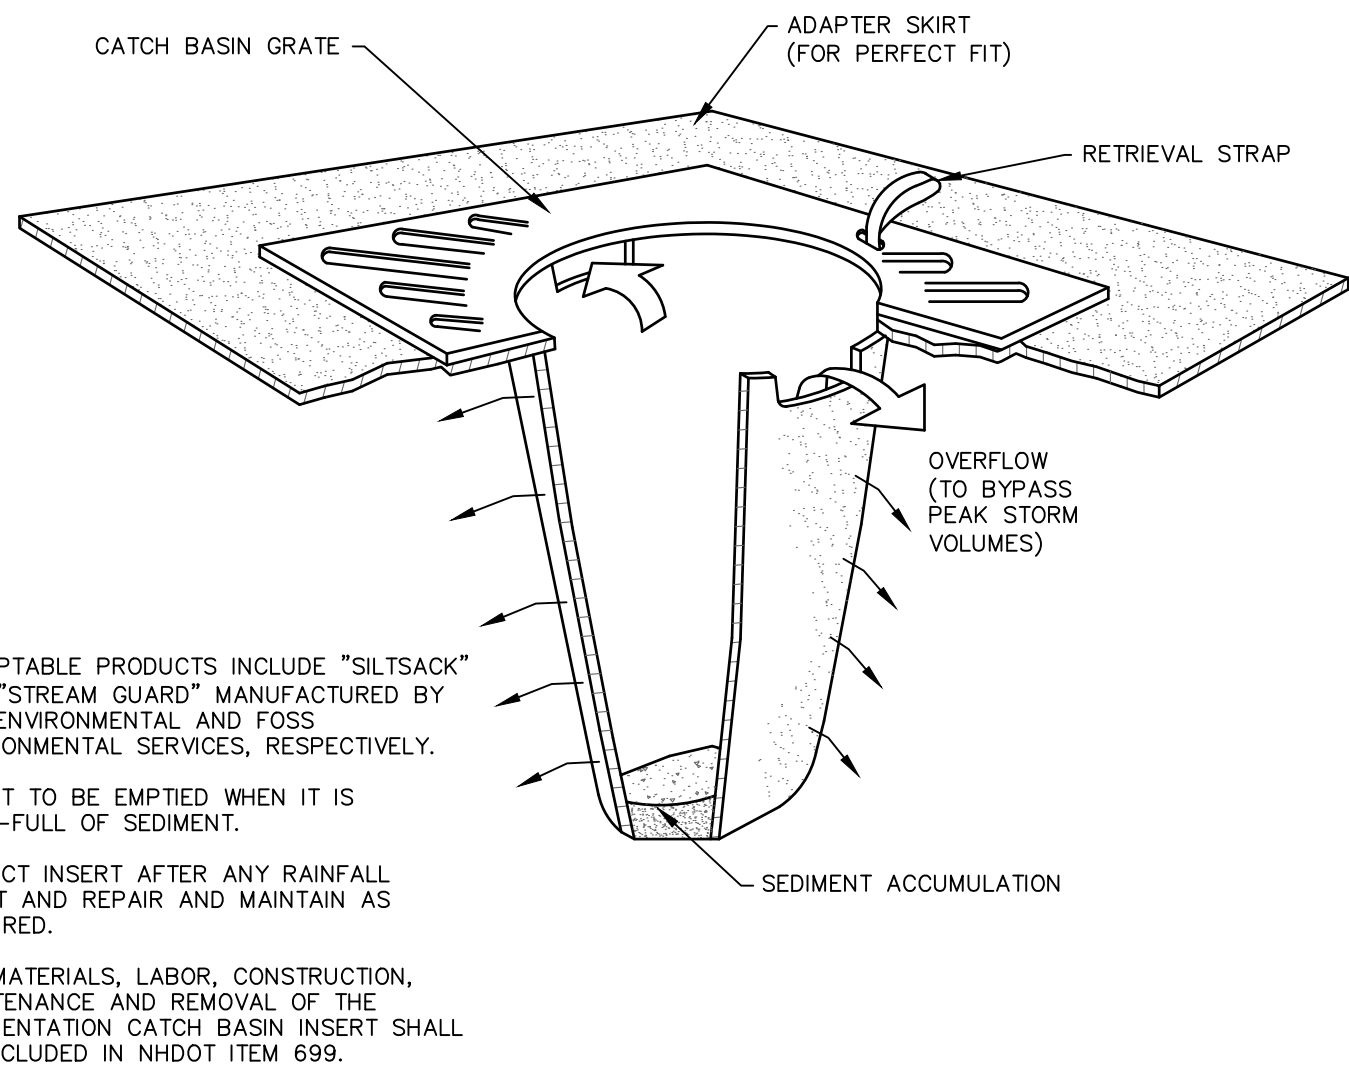


- NOTES:
- ACCEPTABLE PRODUCTS INCLUDE "SILTSACK" AND "STREAM GUARD" MANUFACTURED BY ACE ENVIRONMENTAL AND FOSS ENVIRONMENTAL SERVICES, RESPECTIVELY.
 - INSERT TO BE EMPTIED WHEN IT IS HALF-FULL OF SEDIMENT.
 - INSPECT INSERT AFTER ANY RAINFALL EVENT AND REPAIR AND MAINTAIN AS REQUIRED.
 - ALL MATERIALS, LABOR, CONSTRUCTION, MAINTENANCE AND REMOVAL OF THE SEDIMENTATION CATCH BASIN INSERT SHALL BE INCLUDED IN NHDOT ITEM 699.

Sedimentation Catch Basin Insert
Scale: NTS

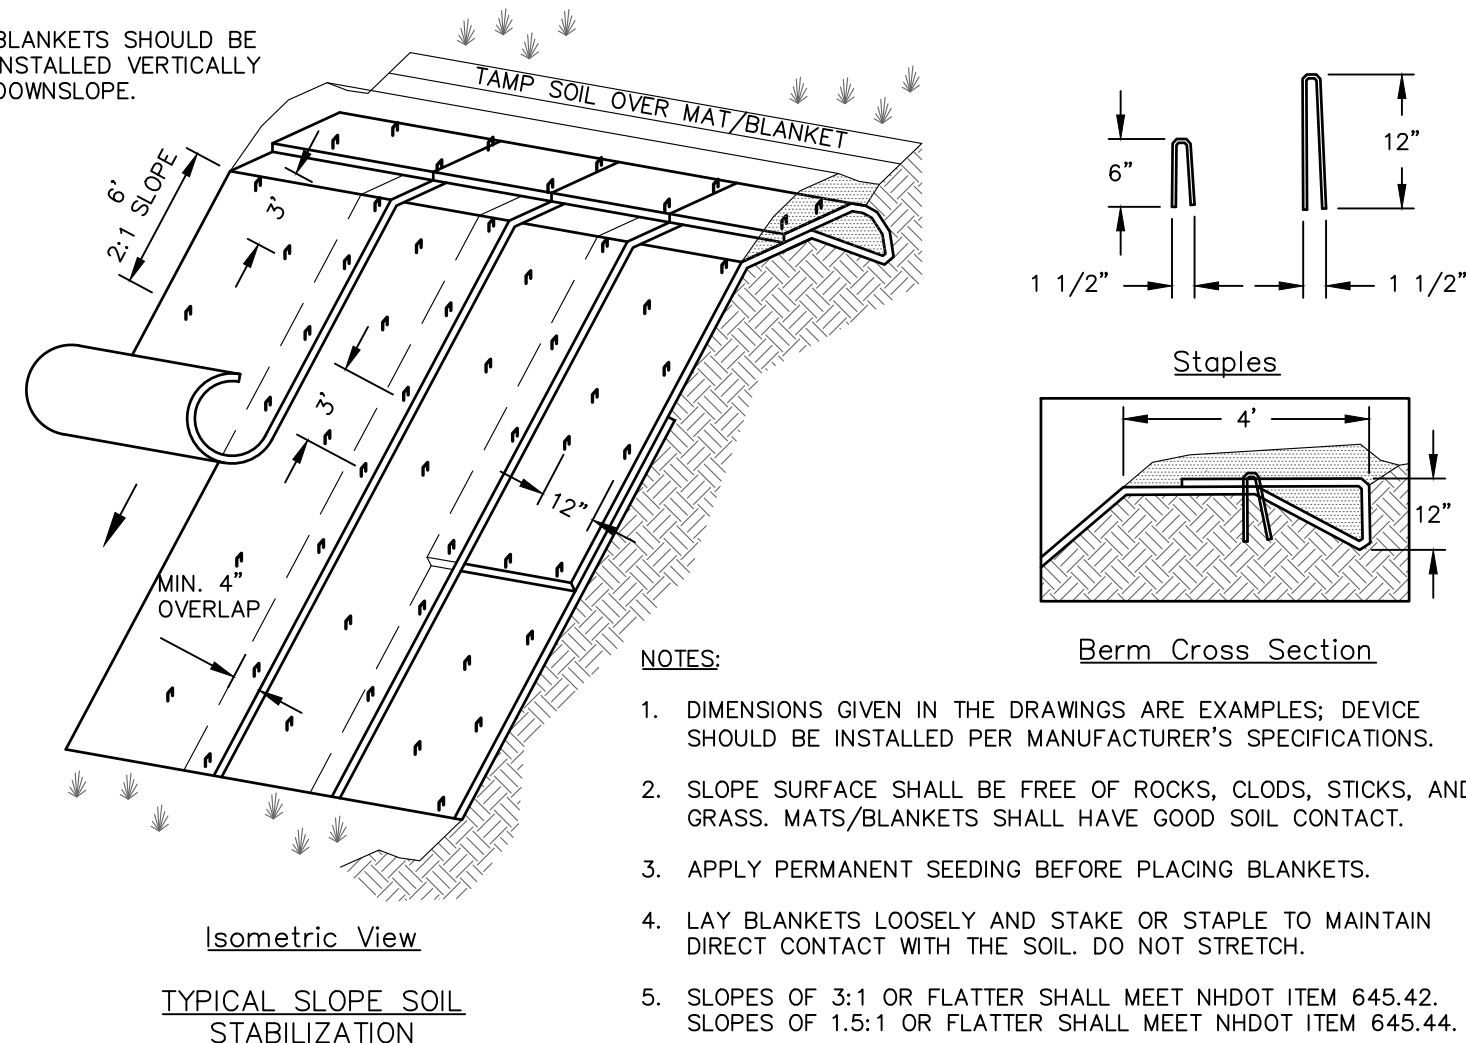


- NOTES:
- DIMENSIONS GIVEN IN THE DRAWINGS ARE EXAMPLES; DEVICE SHOULD BE INSTALLED PER MANUFACTURER'S SPECIFICATIONS.
 - SLOPE SURFACE SHALL BE FREE OF ROCKS, CLODS, STICKS, AND GRASS. MATS/BLANKETS SHALL HAVE GOOD SOIL CONTACT.
 - APPLY PERMANENT SEEDING BEFORE PLACING BLANKETS.
 - LAY BLANKETS LOOSELY AND STAKE OR STAPLE TO MAINTAIN DIRECT CONTACT WITH THE SOIL. DO NOT STRETCH.
 - SLOPES OF 3:1 OR FLATTER SHALL MEET NHDOT ITEM 645.42. SLOPES OF 1.5:1 OR FLATTER SHALL MEET NHDOT ITEM 645.44.

NHDOT Item 645.42/645.44 (Wildlife Friendly)
Erosion Blankets Slope Installation
Scale: NTS

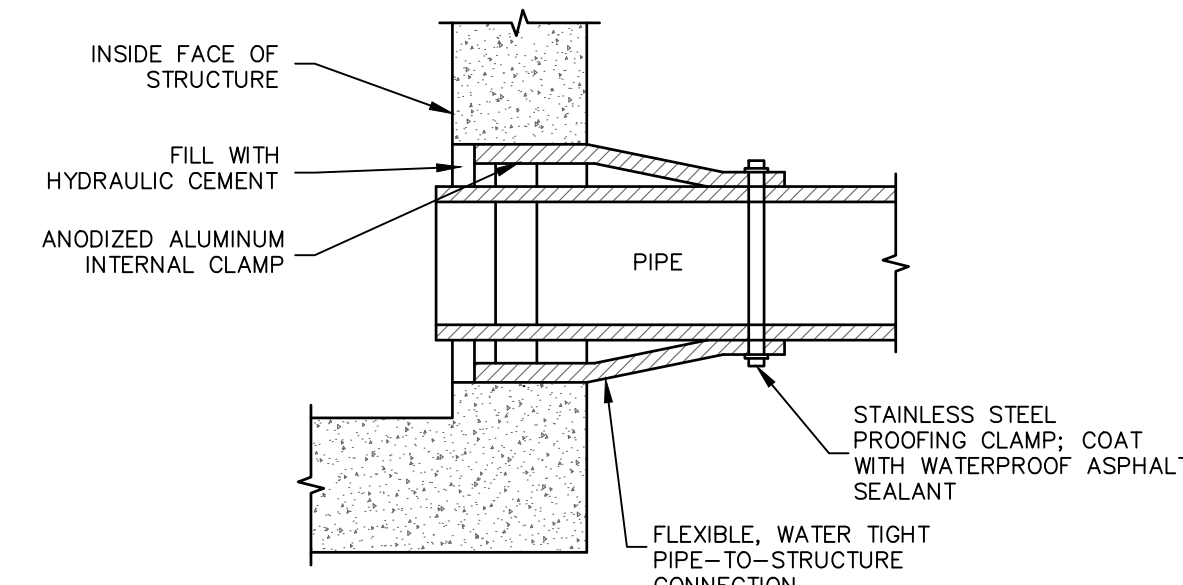


Pipe Connection Seal Detail
Scale: NTS

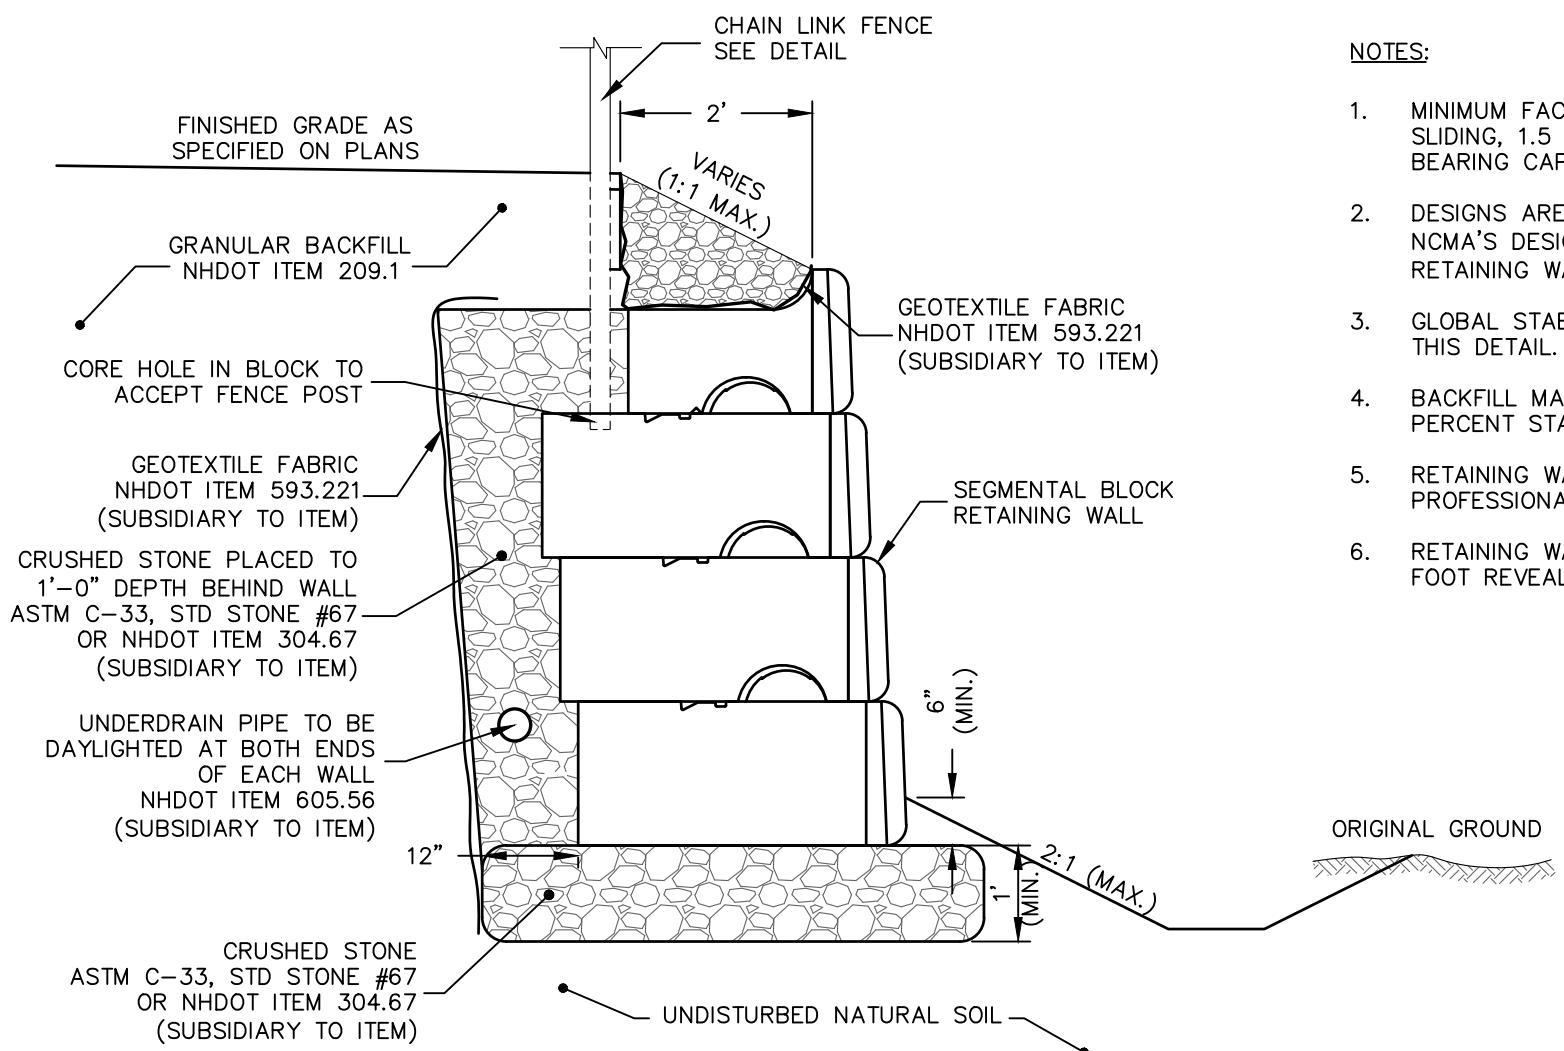

Retaining Wall Detail
Scale: 1" = 2'

- NOTES:
- MINIMUM FACTORS OF SAFETY ARE 1.5 FOR SLIDING, 1.5 FOR OVERTURNING AND 2.0 FOR BEARING CAPACITY.
 - DESIGNS ARE IN GENERAL ACCORDANCE WITH NEMA'S DESIGN MANUAL FOR SEGMENTAL RETAINING WALLS (2ND ED.).
 - GLOBAL STABILITY HAS NOT BEEN ADDRESSED IN THIS DETAIL.
 - BACKFILL MATERIAL TO BE COMPACTED TO 95 PERCENT STANDARD PROCTOR.
 - RETAINING WALL SHALL BE DESIGNED BY A PROFESSIONAL ENGINEER.
 - RETAINING WALL SHALL BE PAID FOR BY SQUARE FOOT REVEAL.

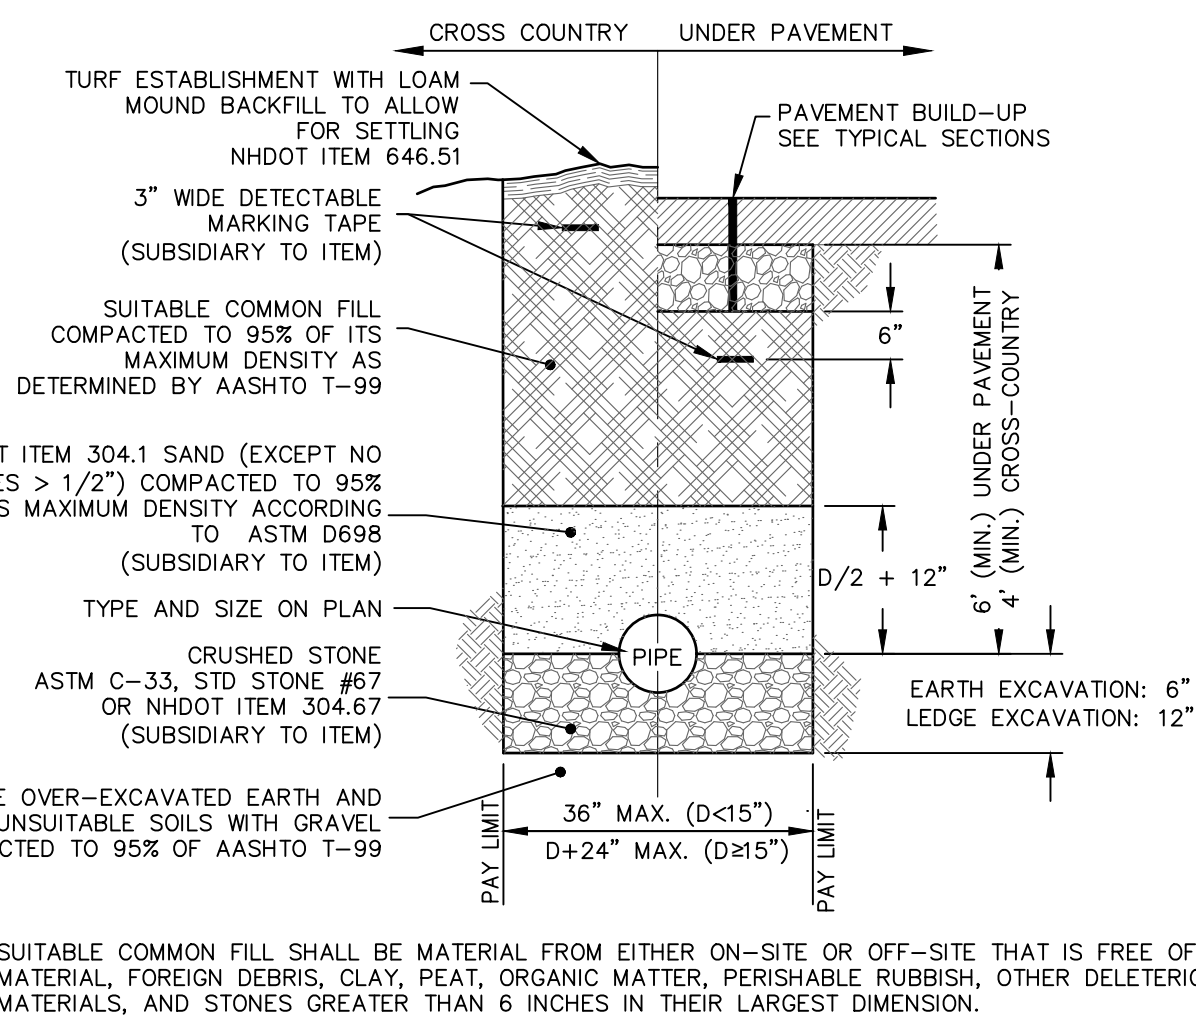

Typical Sewer Trench
Scale: 1" = 2'

General Erosion-Control Requirements:

The primary intent of the erosion control requirements and the construction sequence is to stage the project in a manner that will minimize the potential for erosion and the potential negative effects associated therewith. The Engineer shall be contacted and the plan shall be amended if the intent is not being achieved.

- Erosion control definitions:
 - "Strip topsoil": Excavate topsoil, screen, and stockpile.
 - "Seed(ing)": Adjust pH, apply fertilizer, sow the seed mixture, apply mulch (or erosion control matting), apply tackifier.
 - "Significant rainfall event": more than ¼-inch of rain.
- Install all erosion control measures prior to earthwork operation and maintain all erosion control measures and seeded embankments during construction. Erosion control shall be removed only upon the establishment of all vegetated areas.
- All drainage structure inlets shall be protected using inlet protection or catch basin inserts.
- Erosion control measures shall be implemented complying with the Best Management Practices (BMPs) of the 'New Hampshire Stormwater Management Manual, Volume 2, Post-Construction Best Management Practices Section & Design,' by the NHDES, USDA SCS, and Rockingham County Conservation District, latest edition.
- Do not disturb areas outside the limits of proposed work. Areas disturbed by the Contractor's operations shall be restored to their original condition at the Contractor's expense. All areas disturbed during construction not covered with buildings, structures or pavement shall receive four (4) inches of loam and seed.
- The downhill side of all stockpiles shall be encircled with silt fence.
- All ditches, swales, and other areas of concentrated flow shall be stabilized prior to directing flow to them. Inlet protection to be installed prior to directing flow to storm drains.
- Before weekends, and if a significant rainfall event is anticipated during the construction of the cut/fill embankments, a temporary berm shall be constructed along the top of the fill embankments, and temporary slope drains (pipes) with temporary stone outlet aprons shall be installed at the base of the slopes.
- The maximum time that any disturbed areas shall be left unstabilized shall be 14 days.
- The smallest practical area shall be disturbed to complete the required construction, but no more than 5 acres at any one time.
- Lot disturbance, other than that shown on the approved plans, shall not commence until after the roadway and the associated drainage is complete and stable.
- An area shall be considered stable if one of the following has occurred:
 - A. Base course gravels have been installed in areas to be paved;
 - B. A minimum of 85 percent vegetated growth has been established;
 - C. A minimum of 3 inches of non-erosive material such as stone or riprap has been installed; or
 - D. Erosion control blankets have been properly installed.
- All erosion control measures shall be inspected weekly, and after every 0.25 inches or greater rainfall within a 24-hour period.
- All roadways/parking areas and cut and fill slopes shall be stabilized within 72 hours of achieving finished grade.
- Precaution shall be taken throughout the duration of construction activity to prevent, abate, and control the emission of fugitive dust, including but not limited to, wetting, covering, shielding, or vacuuming.
- The project must meet the requirements and intent of RSA 430:53 and Agr 3800 relative to invasive species.
- Temporary water diversions (swales, basins, etc.) must be used as necessary until areas are stabilized.
- Detention basins and swales shall be installed before rough grading at the site.

Seeding Notes:

- Seed mixture: Prior to construction, submit certification from seed supplier that the mixture complies with the requirements. Include the requirements on the certification.
- Prepare subsoil by eliminating uneven areas; removing foreign materials, weeds, and other undesirable plants and their roots; scarifying subsoil to a depth of 3 inches.
- Spread loam to yield a minimum depth of ¼-inches after rolling. Rake smooth to remove stones and roots. Loam shall consist of loose friable topsoil with no admixture of refuse or material toxic to plant growth. Loam shall be generally free from stones, lumps, stumps, subsoil, roots, and weeds or similar objects larger than 2 inches in greatest diameter. The term as used herein shall mean that portion of the soil profile defined technically as the "A" horizon by the Soil Science Society of America. The minimum and maximum pH value shall be from 5.5 to 7.6. Loam shall contain a minimum of 3 percent, and a maximum of 10 percent, of organic matter as determined by loss by ignition. Not more than 65 percent shall pass a No. 200 sieve as determined by the wash test in accordance with ASTM D 1140. In no instance shall more than 20 percent of that material passing the No. 4 sieve consist of clay size particles.
- Apply agricultural limestone at a rate of 100 pounds, per 1000 square feet.
- Apply commercial grade 10-10-10 fertilizer at a rate of 10 pounds, per 1000 square feet.
- Sow uniformly with last year's crop of the local natural resource conservation service's "conservation mix" at a rate of 0.5 pounds/1000 square feet. Mixture is to have a germination rate of not less than 80 percent, and a purity of not less than 85 percent.
- Roll seeded area with hand roller.
- All ditches shall receive erosion control matting.

Temporary:

- Bedding: Remove stones and trash that will interfere with seeding the area. Where feasible, till the soil to a depth of about 3 inches to prepare a seedbed and mix fertilizer into the soil. The seedbed should be left in a firm and smooth condition. The last tillage operation should be performed across the slope wherever practical.
- Fertilizers: Fertilizer should be uniformly spread over the area prior to being incorporated into the soil. A minimum of 300 pounds per acre (7 pounds per 1,000 square feet) of 10-10-10 fertilizer, or its equivalent, should be applied.
- Where it is impracticable to incorporate fertilizer and seed into moist soil, the seeded area should be mulched to facilitate germination.
- Seed Mixture: Use any of the following:



Species	Per Acre	Per 1,000 s.f.	Dates	Depth
Winter Rye	112 lbs.	2.5 lbs.	8/15-9/5	1 inch
Oats	80 lbs.	2.0 lbs.	Spring-5/15	1 inch
Annual Ryegrass	40 lbs.	1.0 lb.	4/15-9/15	¼ inch
Perennial Ryegrass	30 lbs.	0.7 lbs.	4/15-6/1 or 8/15-9/15	½ inch
- Maintenance: If seeding fails to grow, it may need to be re-established to provide adequate erosion control. If weeds become a problem, they may need to be controlled by mowing.

Critical Erosion Areas:

Temporary seeding and/or mulching shall be used to protect exposed critical areas during construction. The following areas are particularly susceptible to erosion and shall receive extra attention when being inspected and maintained:

- The larger cut and fill areas along the road and driveways.
- Areas not worked or not to be worked for 3 weeks.
- Areas of concentrated flow such as the ditches, swales, and toe of uphill facing slopes.
- Stormwater ponds and level spreaders.

Copyright	2026	HEB Engineers, Inc.		
No.	Revision	DATE	BY	

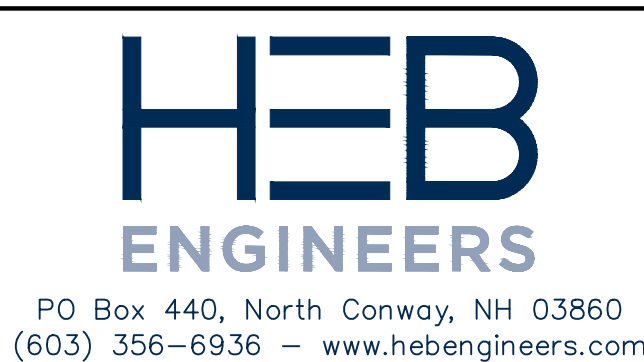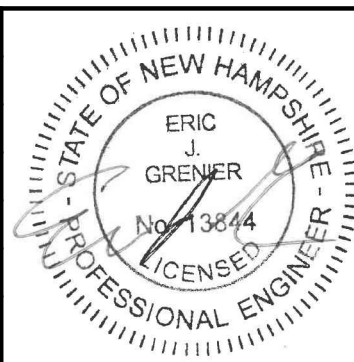


SURVEYED BY	OTHERS
DESIGNED BY	AML/CML
DRAWN BY	CML
CHECKED BY	AML/EJG
FIELD BOOK	—
SCALE	AS NOTED
DATE	03/09/2026

Construction Details – General
for
Whitefield Public Library
in
Whitefield, New Hampshire
property of
Alba Architects, LLP


2024-006

C5.11


SHEET 3 OF 4

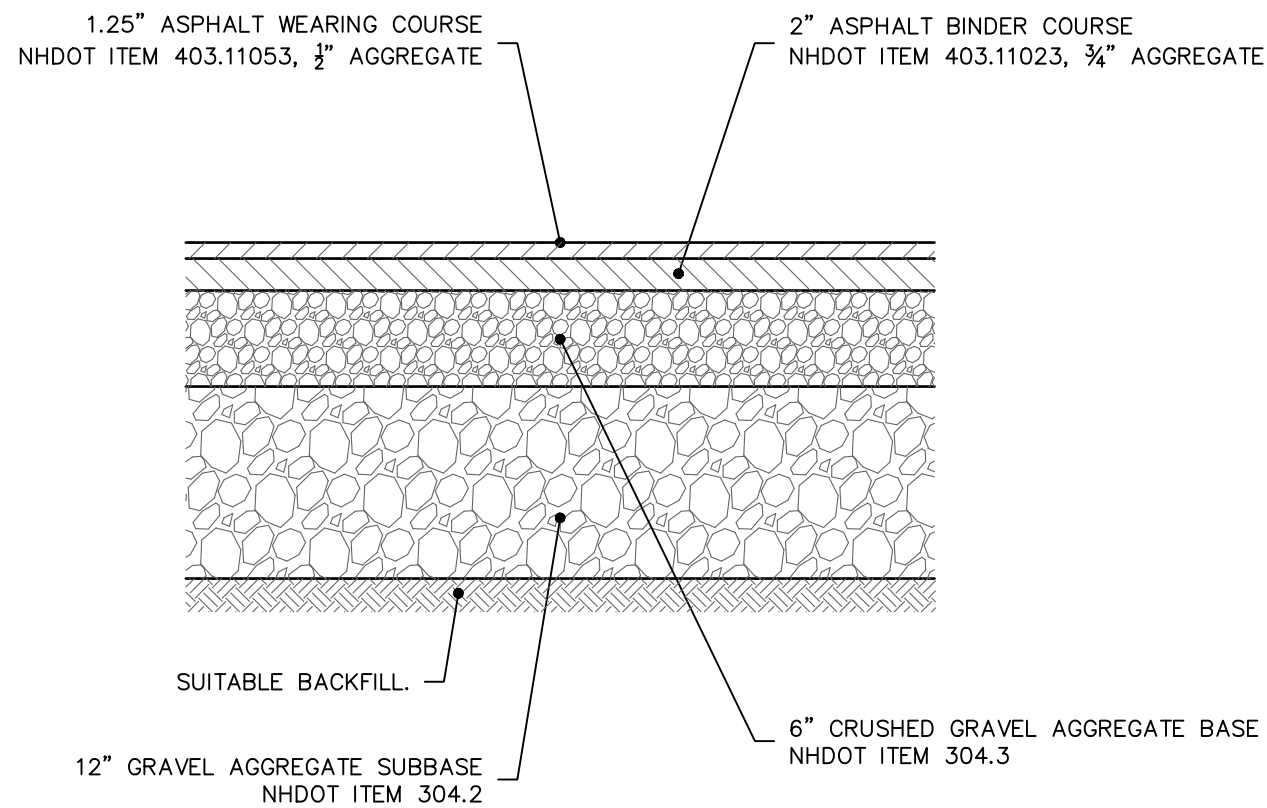


Typical Pavement Section
Scale: 1" = 1'

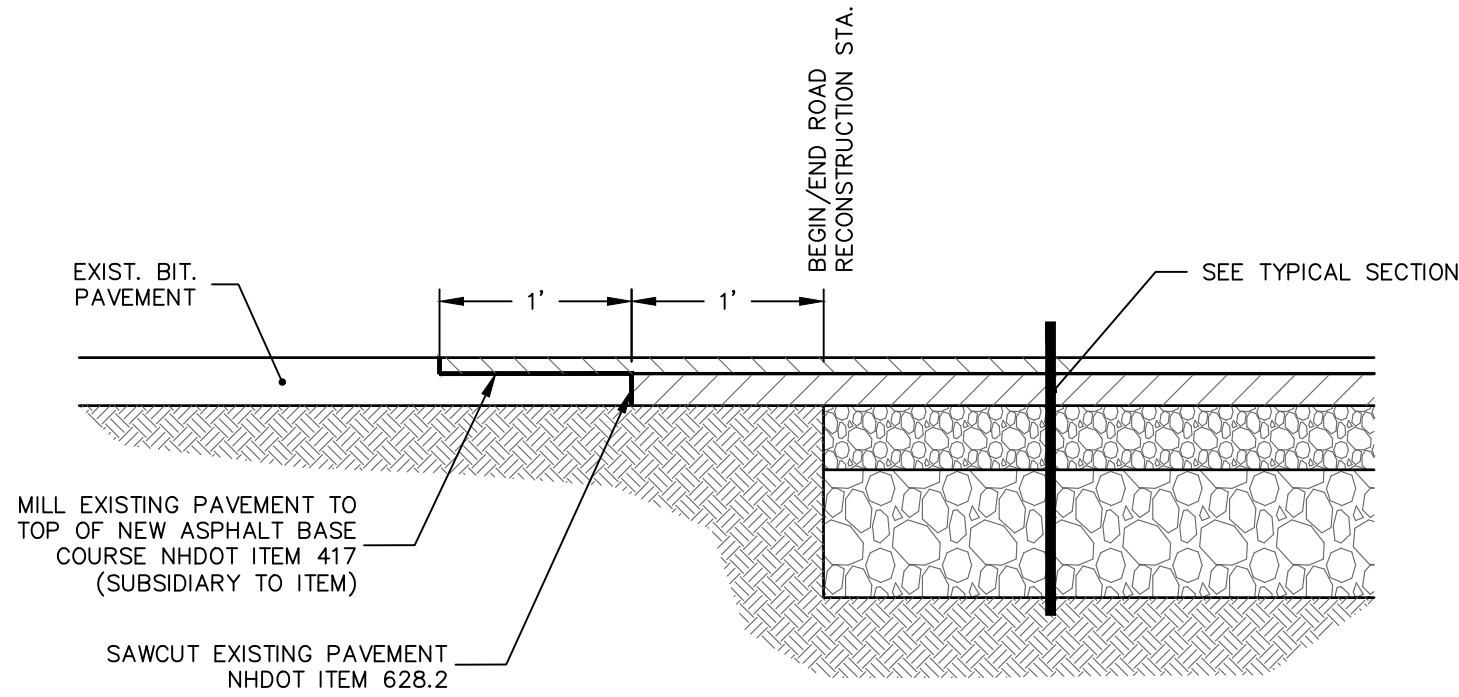

Pavement Joint
Scale: 1" = 1'

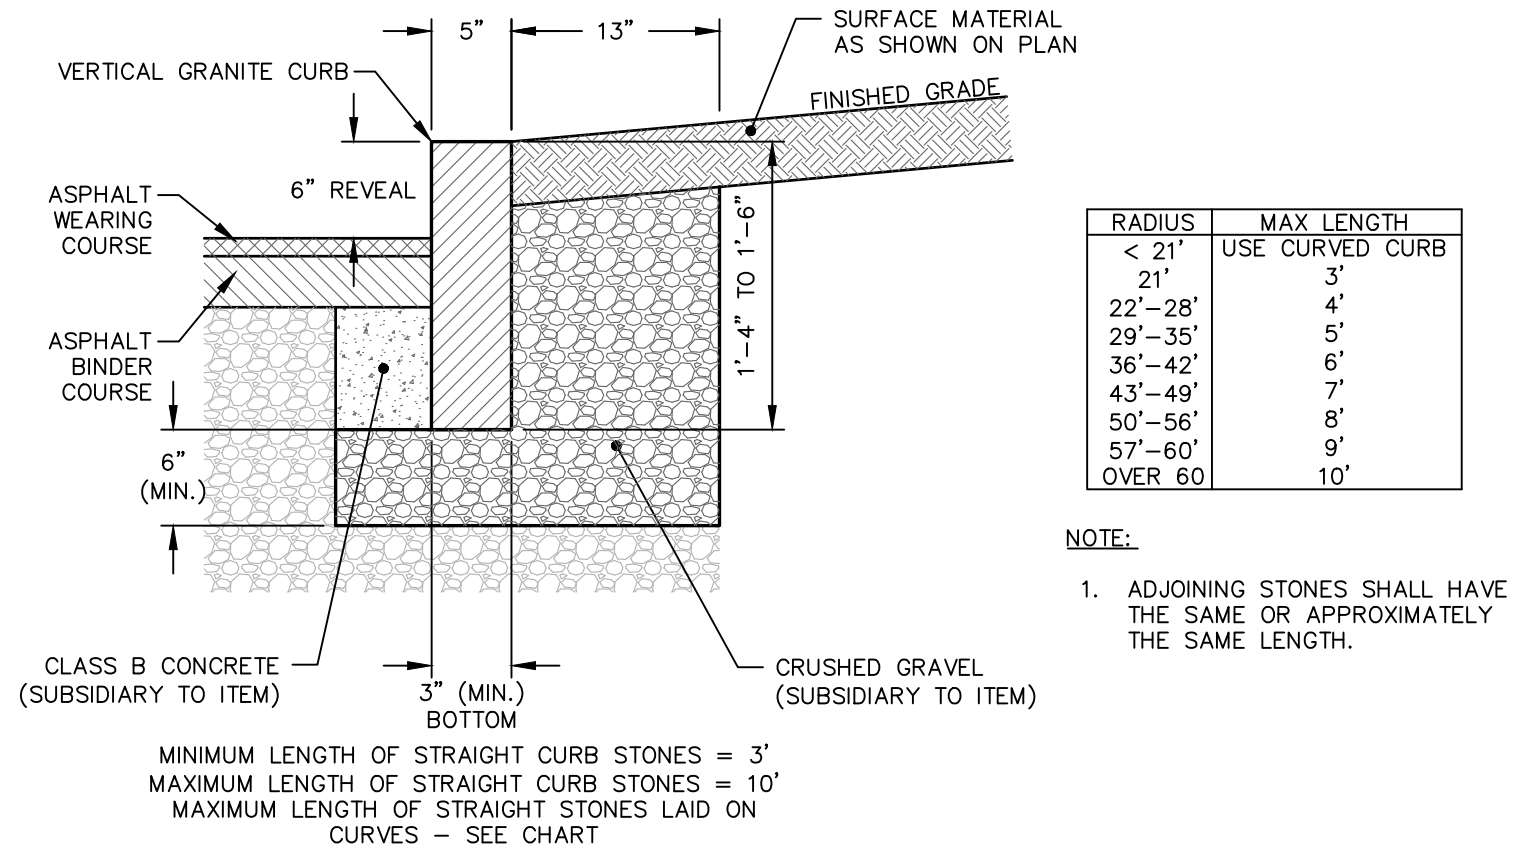


NHDOT Item 609.01
Vertical Granite Curb
Scale: 1" = 1'

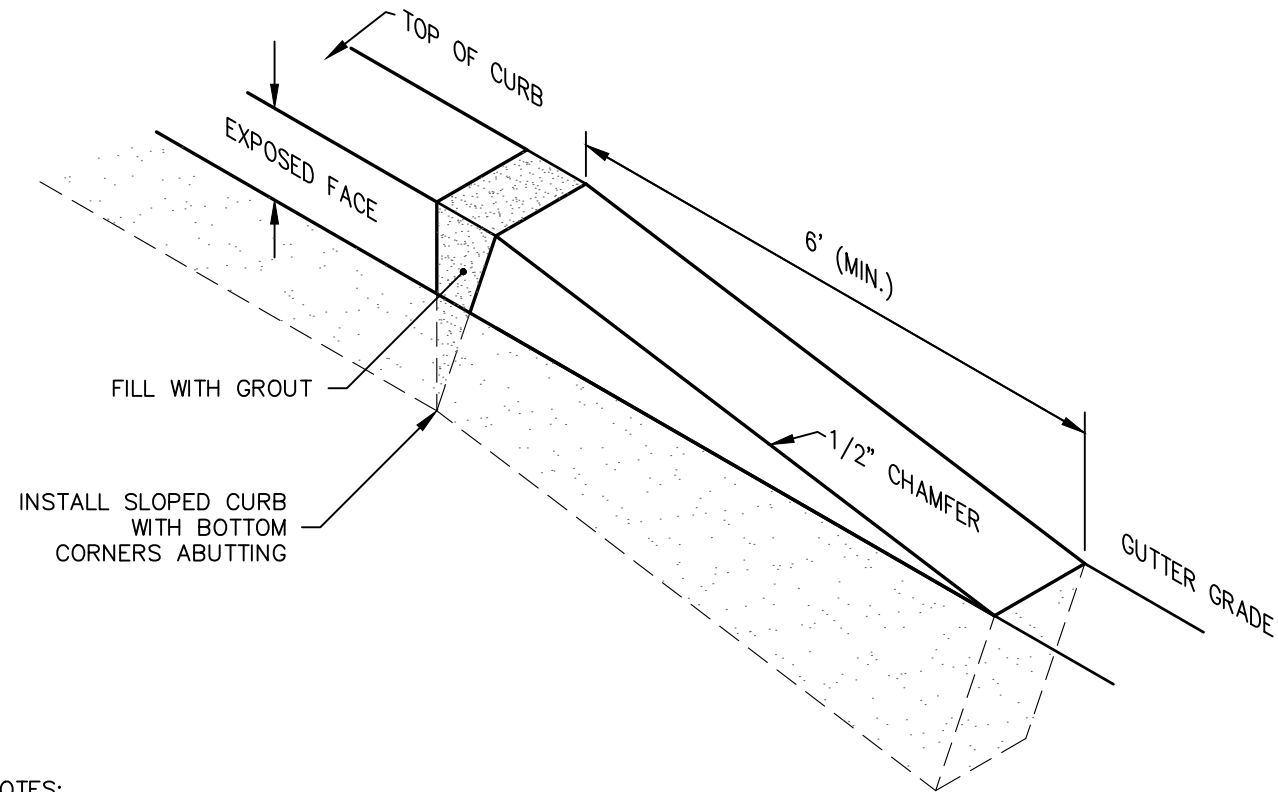


- NOTES:
1. INSTALL IN ACCORDANCE WITH VERTICAL GRANITE CURB DETAIL.
 2. GRANITE CURB "TIP-DOWNS" TO BE PROVIDED AT BEGINNING AND END OF ALL VERTICAL GRANITE CURBING.
 3. GRANITE CURB "TIP-DOWNS" TO BE PROVIDED AT ALL ADA ACCESS RAMPS.


Granite Curb "Tip-Down"
(Isometric)

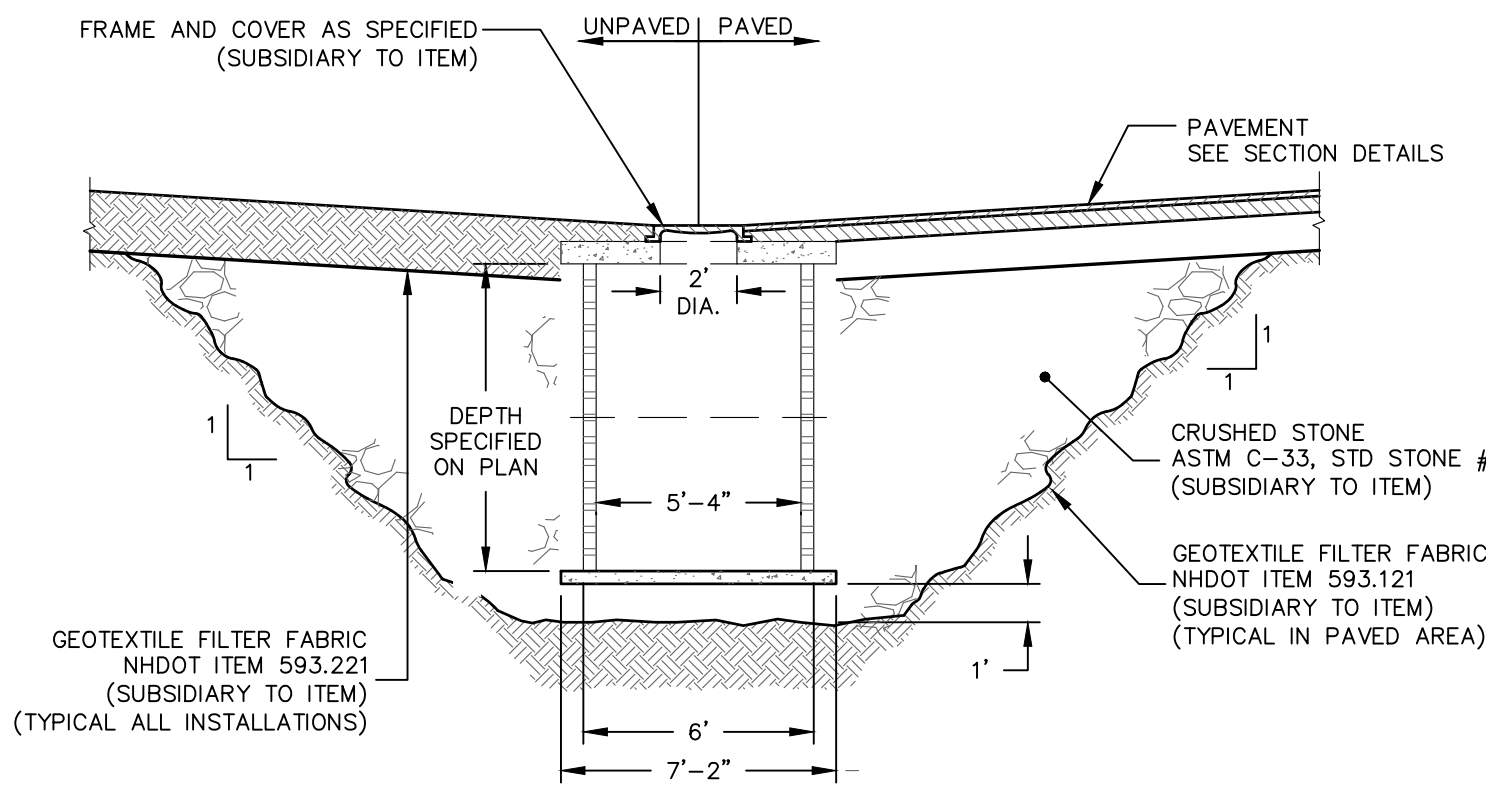

NHDOT Item 604.396
Dry Well Catch Basin
Scale: 1" = 5'

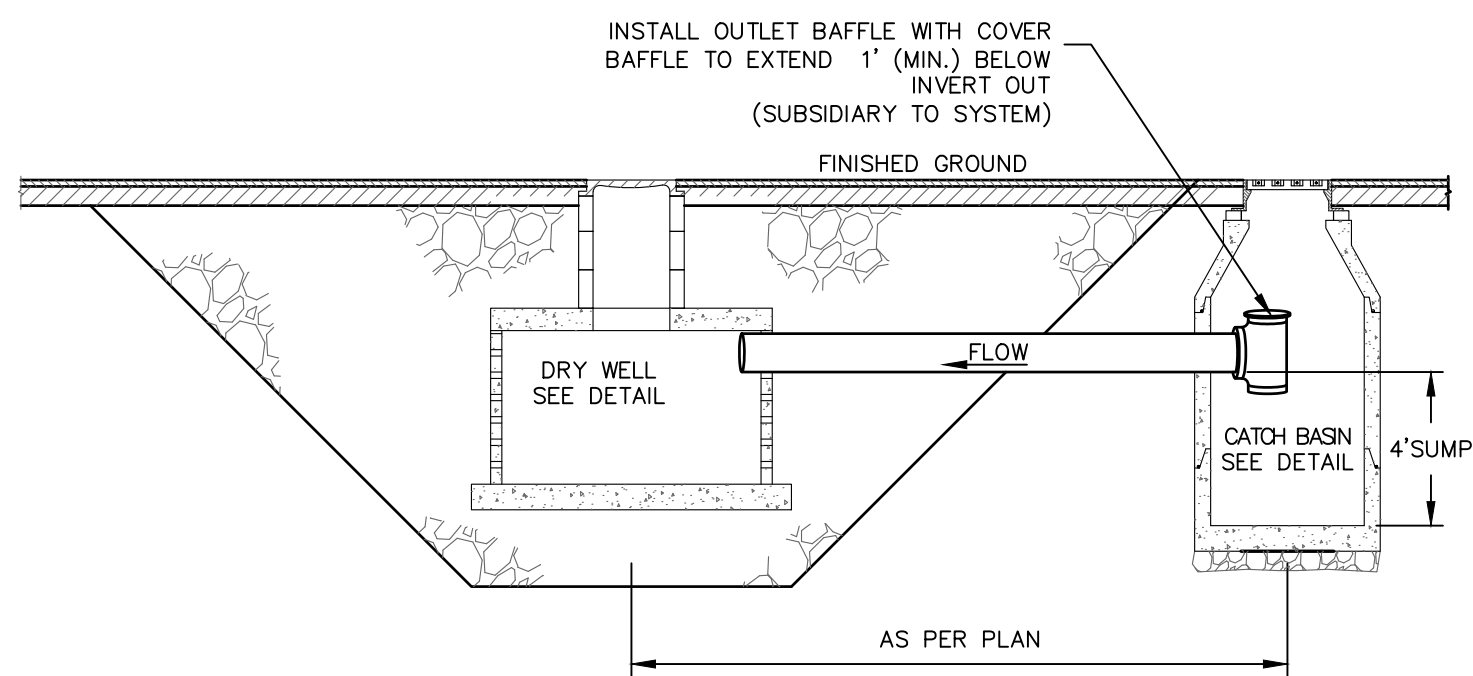

Catch Basin - Dry Well System
Scale: 1" = 5'

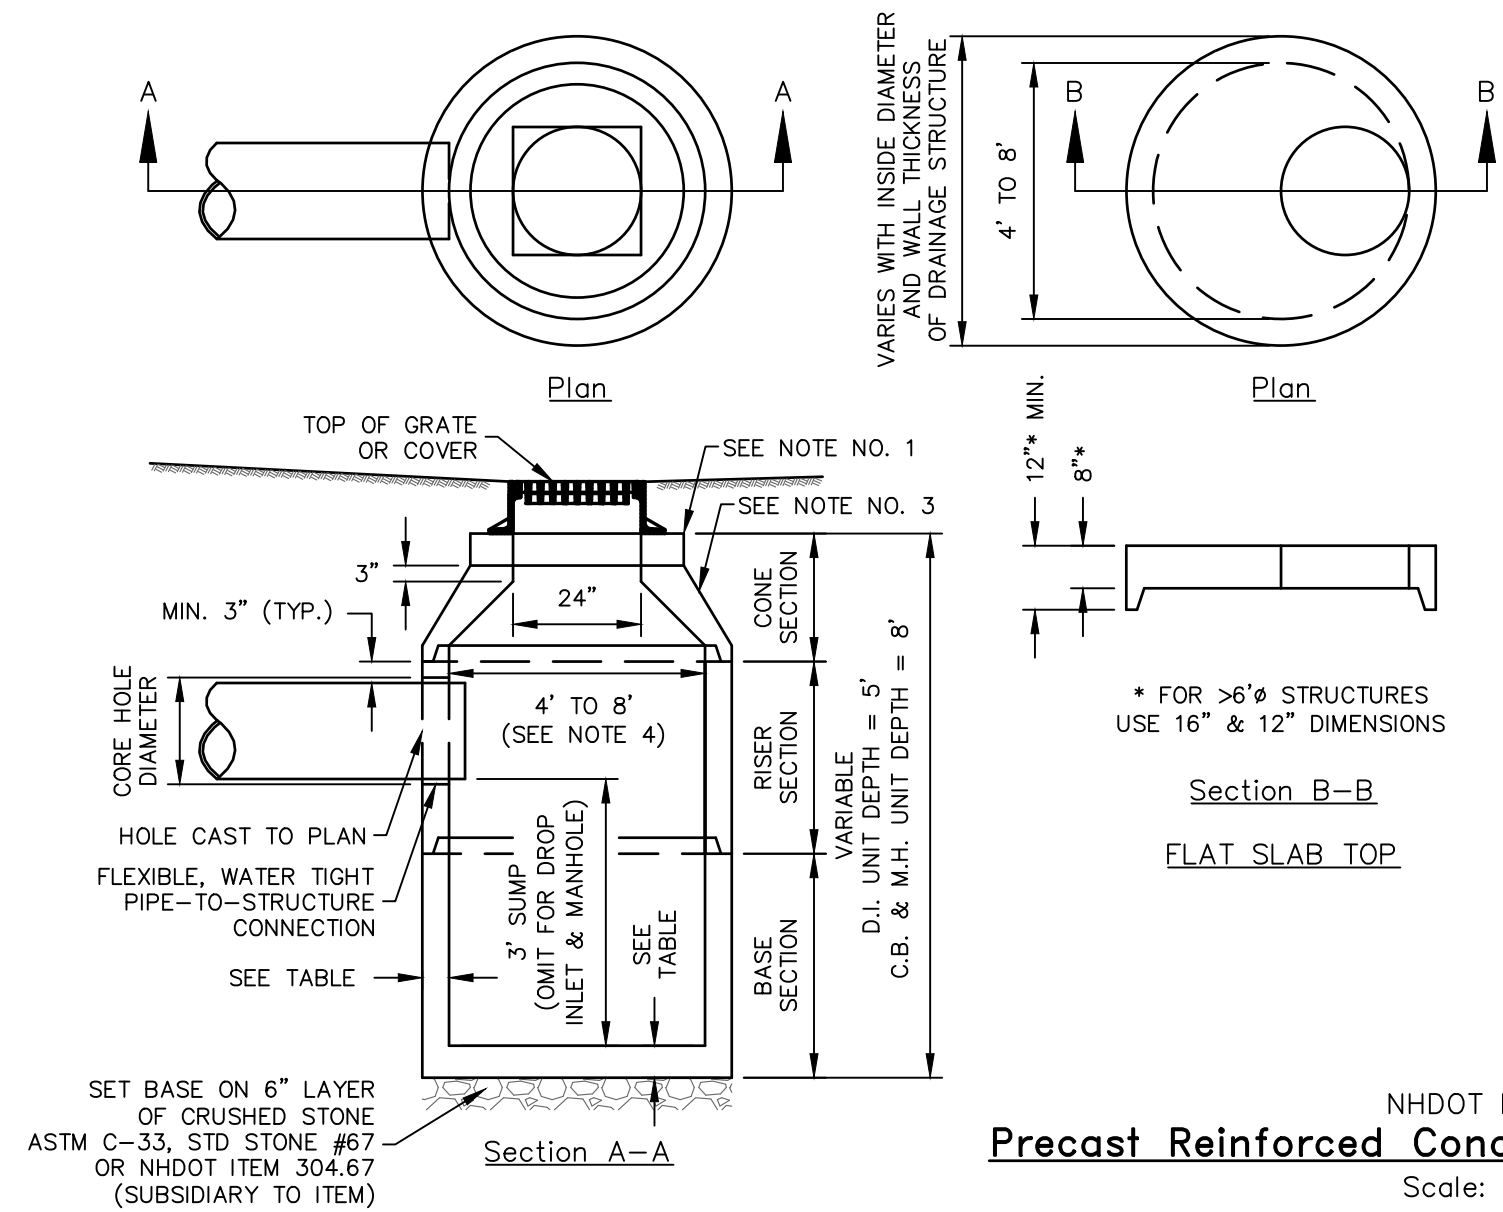


NHDOT Item 604
Precast Reinforced Concrete Drainage Structures
Scale: 1" = 3'

DIAMETER (MIN.)	WALL THICKNESS (MIN.)	FLOOR THICKNESS (MIN.)
4"	5"	6"
5"	6"	7"
6"	7"	8"
8"	9"	10"

CORE HOLE SIZE					
PIPE SIZE		RCP CORE HOLE DIA.		PLASTIC CORE HOLE DIA.	
INCHES		INCHES	FEET	INCHES	FEET
6		7	0.6		
12	18	1.5	18	1.5	
15	22	1.8	20	1.7	
18	26	2.2	24	2.0	
24	34	2.8	32	2.7	
30	42	3.5	42	3.5	
36	48	4.0	48	4.0	
42	54	4.5	54	4.5	
48	64	5.3	64	5.3	
54	72	6.0			
60	78	6.5			

- GENERAL NOTES:
1. FITTING FRAME TO GRADE MAY BE DONE WITH PREFABRICATED ADJUSTMENT RINGS OR CLAY BRICKS (2 COURSES MAX).
 2. CATCH BASIN GRATES IN PAVED AREAS SHALL BE SET ACCORDING TO THE PAVEMENT DEPRESSION DETAIL FOR BASINS INSTALLED ALONG ROADWAY CURBLINES.
 3. CONE SECTIONS MAY BE EITHER CONCENTRIC OR ECCENTRIC, OR FLAT SLAB TOPS MAY BE USED WHERE PIPE WOULD OTHERWISE ENTER INTO THE CONE SECTION OF THE STRUCTURE AND WHERE PERMITTED.
 4. FOR STRUCTURES WITH DIAMETERS GREATER THAN 4 FEET, THE DIAMETER MAY BE CONSTANT FROM TOP TO BOTTOM WITH A FLAT SLAB TOP, OR A RISER SECTION THAT TRANSITIONS FROM A STANDARD 4-FOOT CONE SECTION TO THE LARGER DIAMETER RISER, OR BASE SECTION MAY BE USED.
 5. PIPE ELEVATIONS SHOWN ON PLANS SHALL BE FIELD VERIFIED PRIOR TO PRECASTING.
 6. OUTSIDE EDGES OF PIPES SHALL PROJECT NO MORE THAN 3 INCHES BEYOND INSIDE WALL OF STRUCTURE.
 7. PRECAST SECTIONS SHALL HAVE A TONGUE AND GROOVE JOINT 4 INCHES HIGH, AT AN 11 DEGREE ANGLE CENTERED IN THE WIDTH OF THE WALL, AND SHALL BE ASSEMBLED USING AN APPROVED FLEXIBLE SEALANT IN JOINTS.
 8. ALL STRUCTURES WITH MULTIPLE PIPES SHALL HAVE A MINIMUM OF 12 INCHES OF INSIDE SURFACE BETWEEN HOLES, NO MORE THAN 75 PERCENT OF A HORIZONTAL CROSS-SECTION SHALL BE HOLES, AND THERE SHALL BE NO HOLES CLOSER THAN 3 INCHES TO JOINTS.

Copyright		2026		HEB Engineers, Inc.	
No.	Revision		DATE	BY	

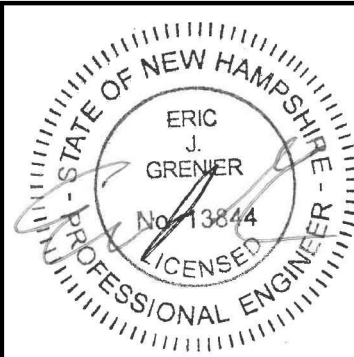

HEB ENGINEERS

PO Box 440, North Conway, NH 03860
(603) 356-6936 - www.hebengineers.com

SURVEYED BY	OTHERS
DESIGNED BY	AML/CML
DRAWN BY	CML
CHECKED BY	AML/EJG
FIELD BOOK	—
SCALE	AS NOTED
DATE	03/09/2026

Construction Details – General
for
Whitefield Public Library
in
Whitefield, New Hampshire
property of
Alba Architects, LLP

2024-006

C5.12

SHEET 4 OF 4

C:\Users\stuart\OneDrive\Documents\2025\Whitefield Library\Drawings\Whitefield Library - 03-04-2026.rvt

EXISTING CONDITIONS NOTES:
1. THESE DRAWINGS HAVE BEEN COMPILED FROM THE BEST AVAILABLE INFORMATION READILY AVAILABLE, AND ARE NOT INTENDED TO LIMIT THE SCOPE OF THE WORK. THE CONTRACTOR MAY ENCOUNTER HIDDEN OR UNDISCOVERED CONDITIONS, NOT SHOWN ON THESE DRAWINGS, REQUIRING ADDITIONAL WORK FOR THE COMPLETION OF THIS CONTRACT. IT WILL BE ASSUMED THAT THE CONTRACTOR HAS INSPECTED THE SITE PRIOR TO BIDDING AND VERIFIED THE INFORMATION HEREIN SUPPLIED.



1 Existing South West Exterior Perspective



2 Existing West Exterior Perspective




3 Existing North East Exterior Perspective

CONTRACTOR BID SET

GENERAL NOTES:

REV #	DESCRIPTION	DATE

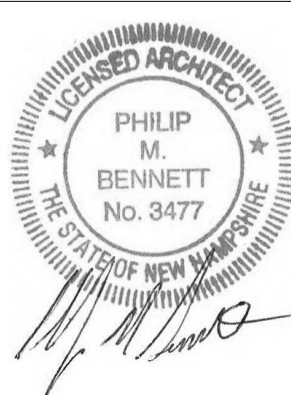


PROJECT NAME & ADDRESS:
Whitefield Public Library
Town of Whitefield
8 Lancaster Rd, Whitefield, NH 03598

EXISTING PERSPECTIVES

AX 0.2

C:\Users\stuart\OneDrive\Documents\2025\Whitefield Library\Draws\Whitefield Library - 03-04-2026.rvt

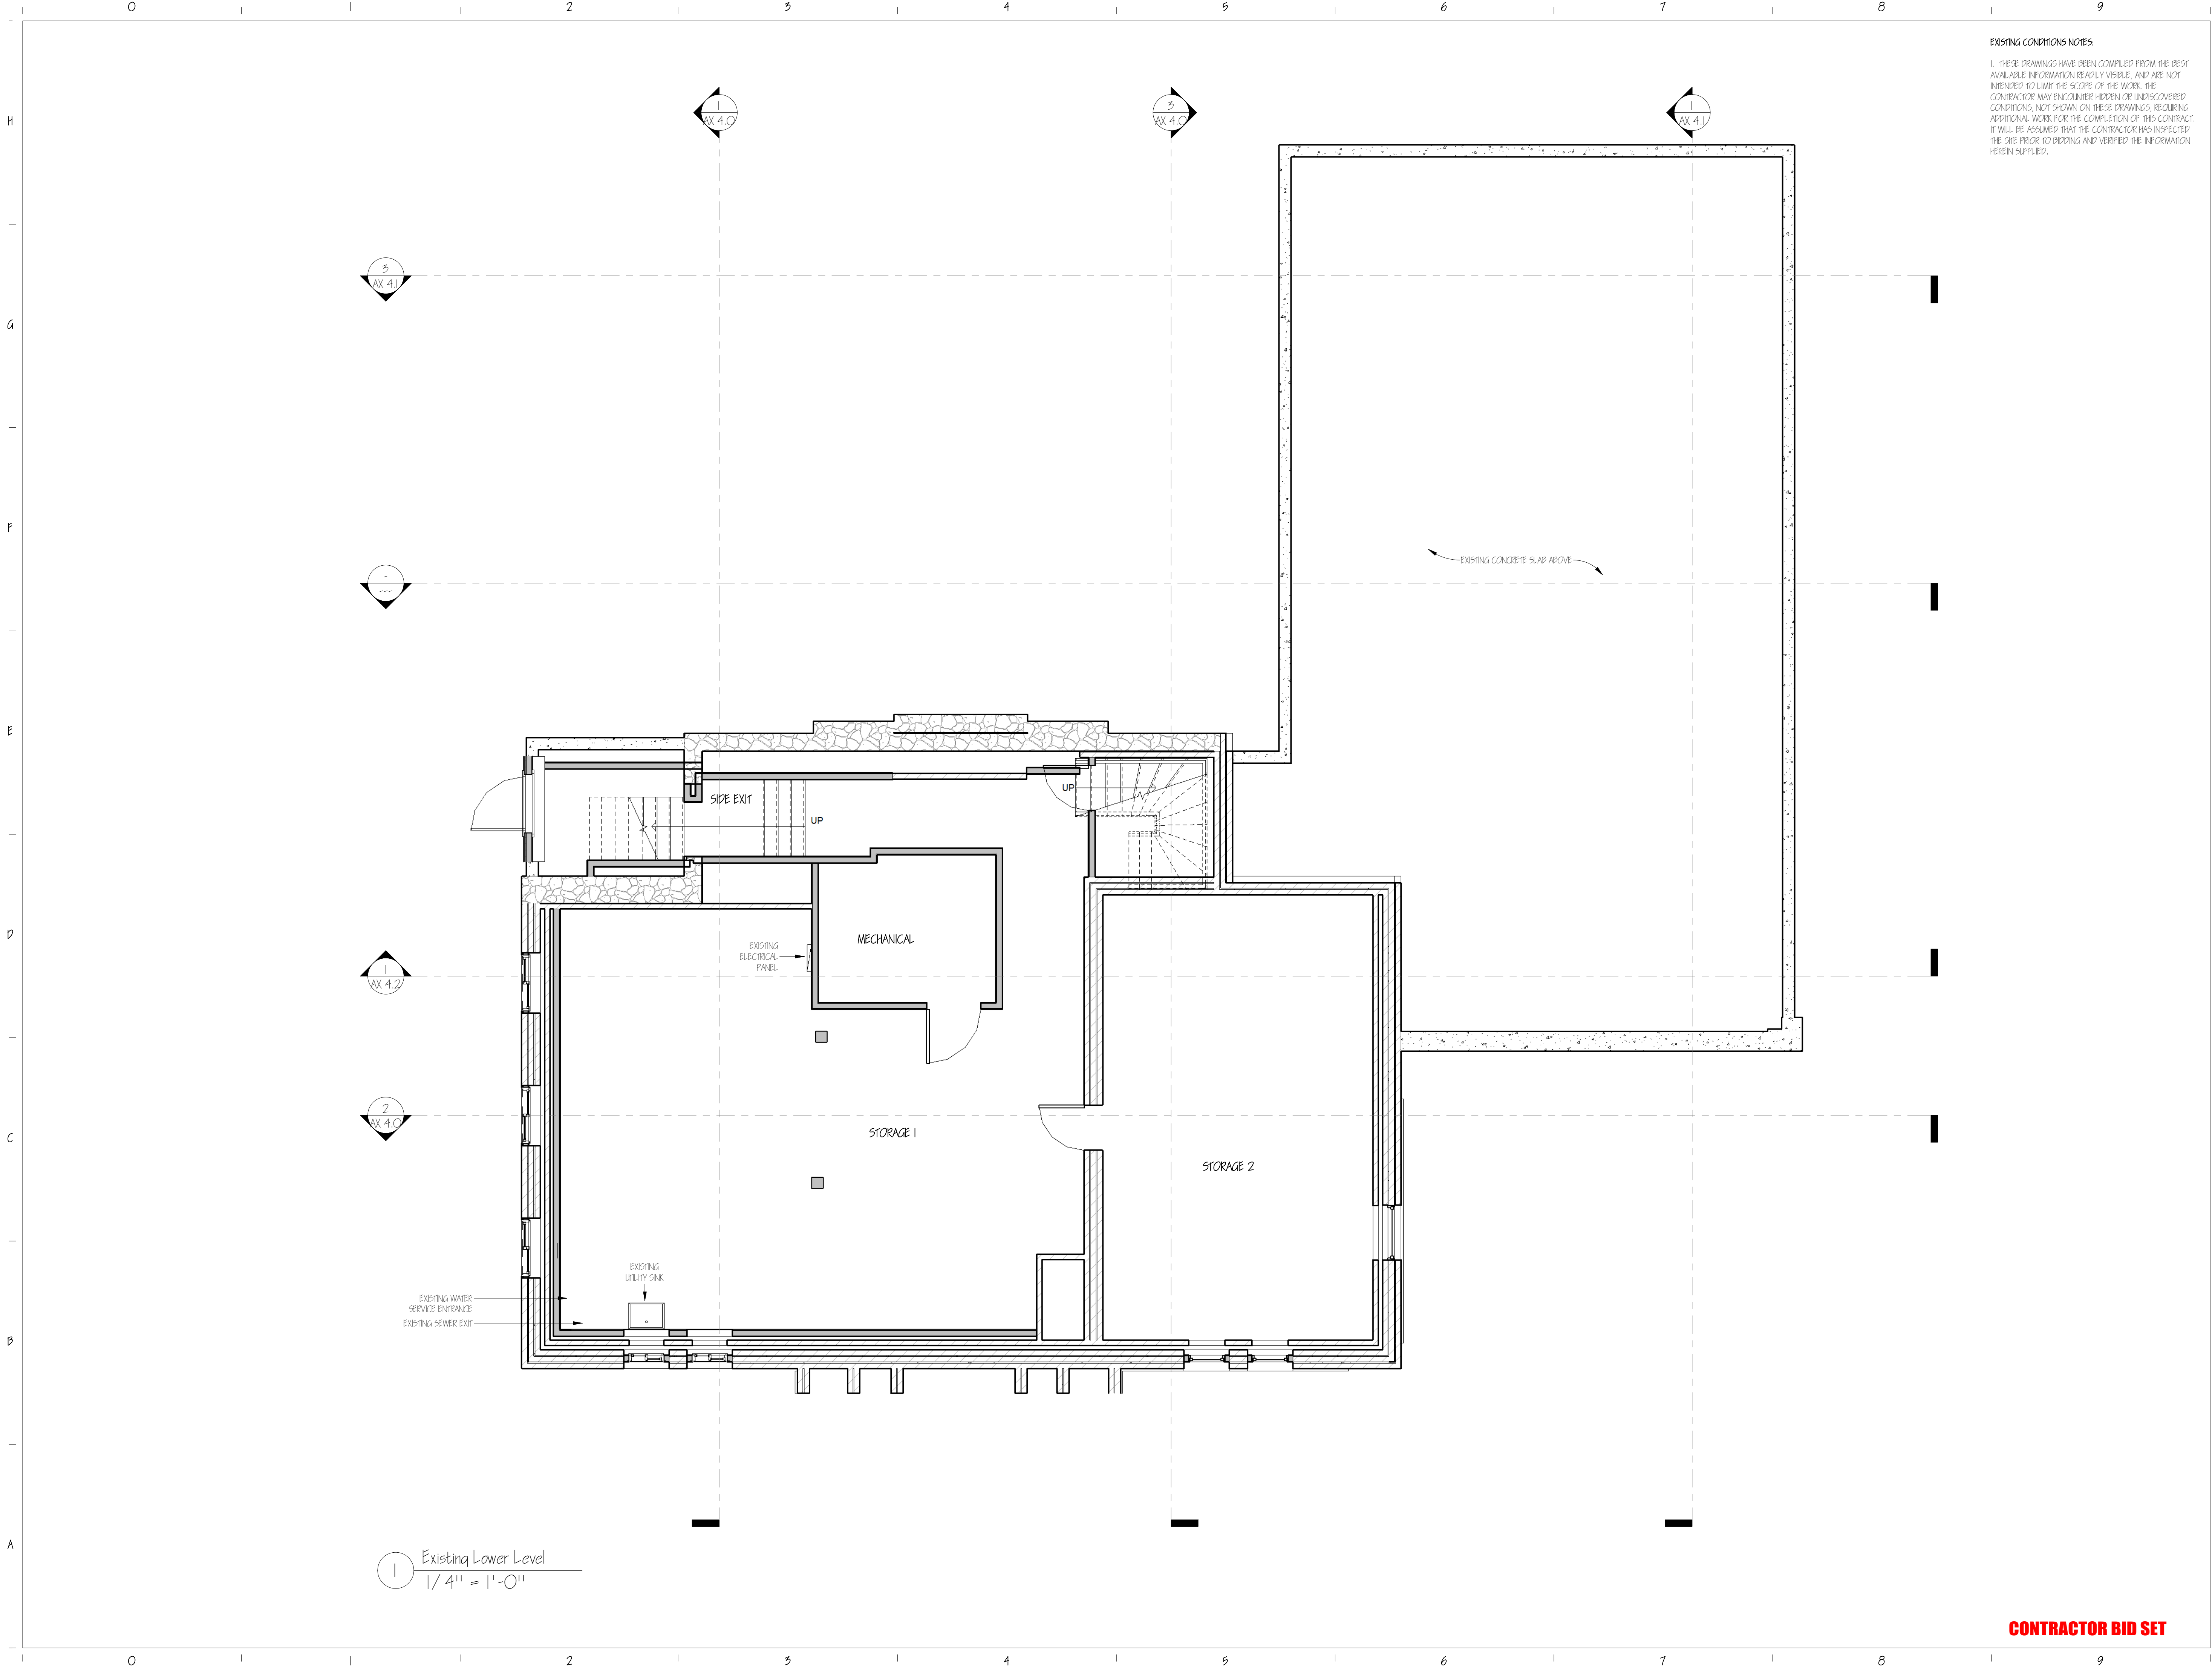


EXISTING CONDITIONS NOTES:
1. THESE DRAWINGS HAVE BEEN COMPILED FROM THE BEST AVAILABLE INFORMATION READILY VISIBLE, AND ARE NOT INTENDED TO LIMIT THE SCOPE OF THE WORK. THE CONTRACTOR MAY ENCOUNTER HIDDEN OR UNDISCOVERED CONDITIONS, NOT SHOWN ON THESE DRAWINGS, REQUIRING ADDITIONAL WORK FOR THE COMPLETION OF THIS CONTRACT. IT WILL BE ASSUMED THAT THE CONTRACTOR HAS INSPECTED THE SITE PRIOR TO BIDDING AND VERIFIED THE INFORMATION HEREIN SUPPLIED.

GENERAL NOTES:

Copyright 2026 All Rights Reserved

REV #	DESCRIPTION	DATE

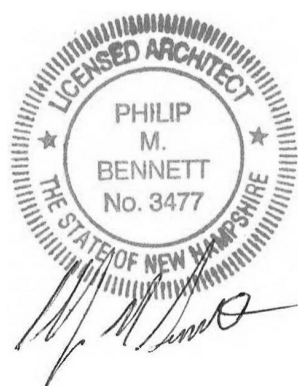


PROJECT NAME & ADDRESS:
Whitefield Public Library
Town of Whitefield
8 Lancaster Rd, Whitefield, NH 03598

EXISTING LOWER LEVEL PLAN AX 1.0

C:\Users\stuart\OneDrive\Documents\225\Whitefield Library.dwg Whitefield Library - 03-04-2026.rvt

1 Existing Main Level
1/4" = 1'-0"

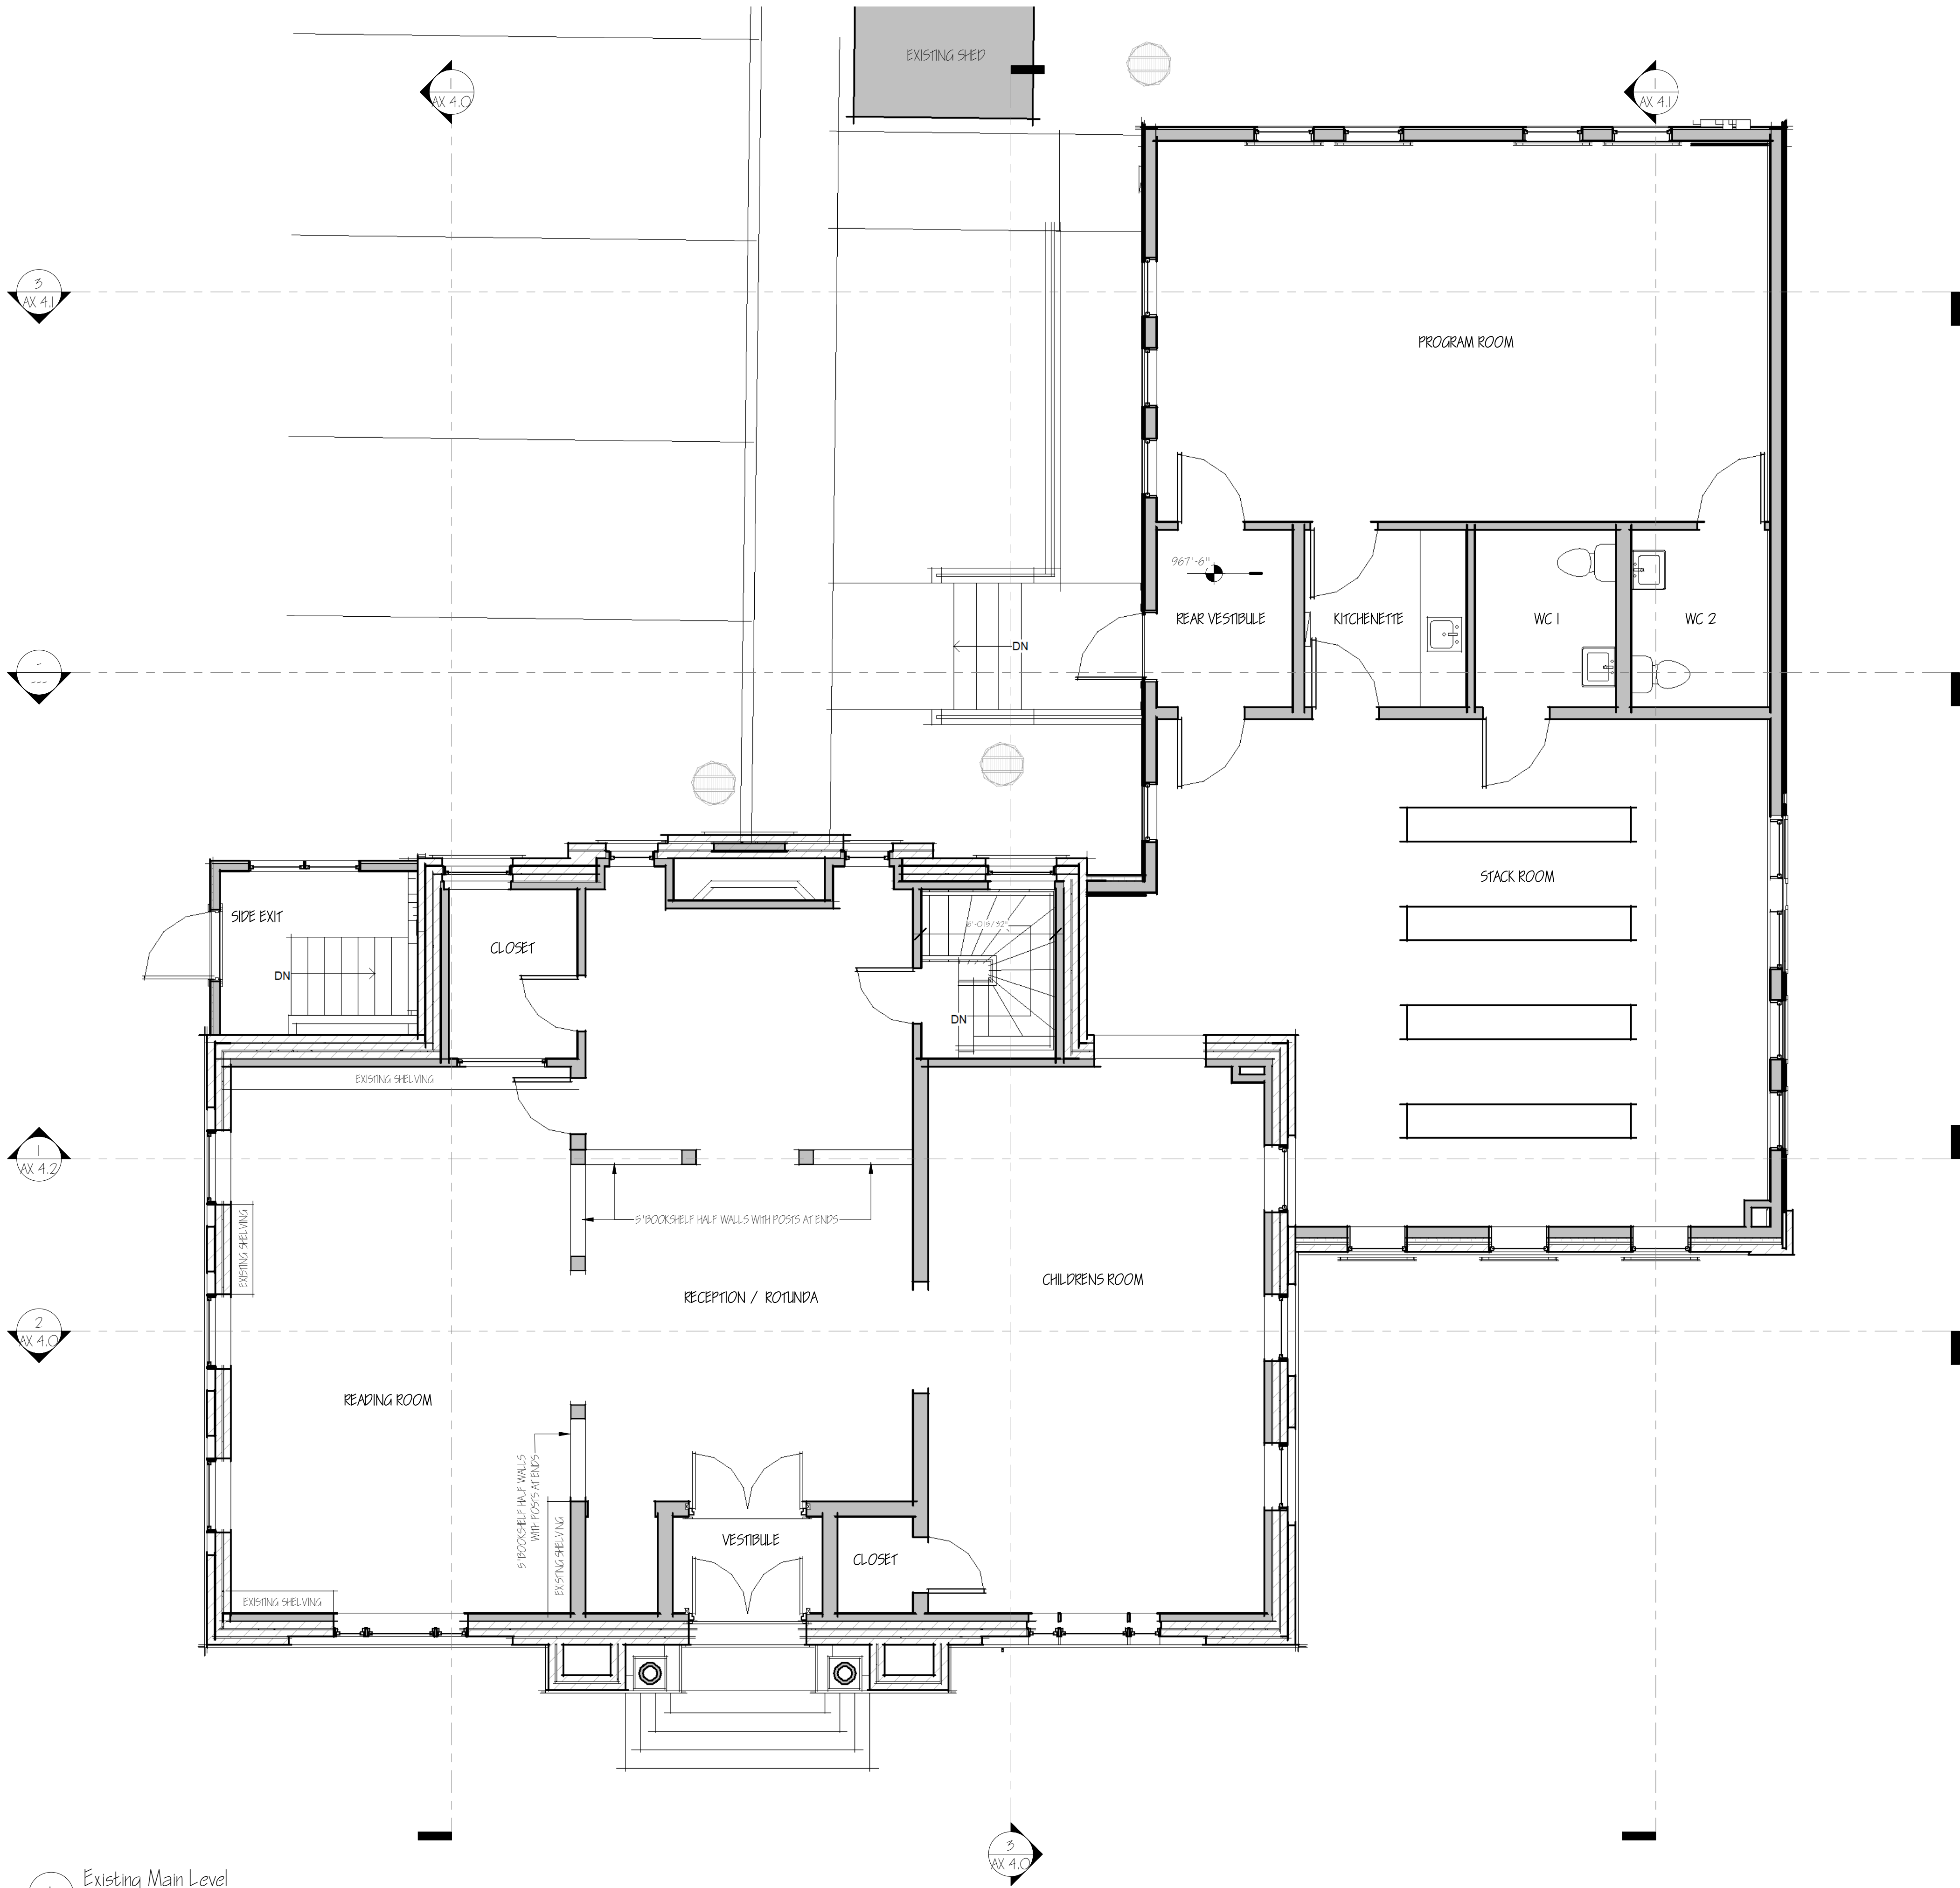


EXISTING CONDITIONS NOTES:

1. THESE DRAWINGS HAVE BEEN COMPILED FROM THE BEST AVAILABLE INFORMATION READILY AVAILABLE, AND ARE NOT INTENDED TO LIMIT THE SCOPE OF THE WORK. THE CONTRACTOR MAY ENCOUNTER HIDDEN OR UNDISCOVERED CONDITIONS, NOT SHOWN ON THESE DRAWINGS, REQUIRING ADDITIONAL WORK FOR THE COMPLETION OF THIS CONTRACT. IT WILL BE ASSUMED THAT THE CONTRACTOR HAS INSPECTED THE SITE PRIOR TO BIDDING AND VERIFIED THE INFORMATION HEREIN SUPPLIED.

GENERAL NOTES:

REV #	DESCRIPTION	DATE

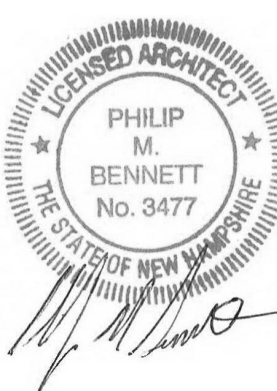


PROJECT NAME & ADDRESS:
Whitefield Public Library
Town of Whitefield
8 Lancaster Rd, Whitefield, NH 03598

EXISTING MAIN LEVEL PLAN AX 1.1

CONTRACTOR BID SET

C:\Users\stuart\OneDrive\Documents\23\Whitefield Library.dwg Whitefield Library - 03-04-2026.rvt


1 Existing Roof Plan
1/4" = 1'-0"

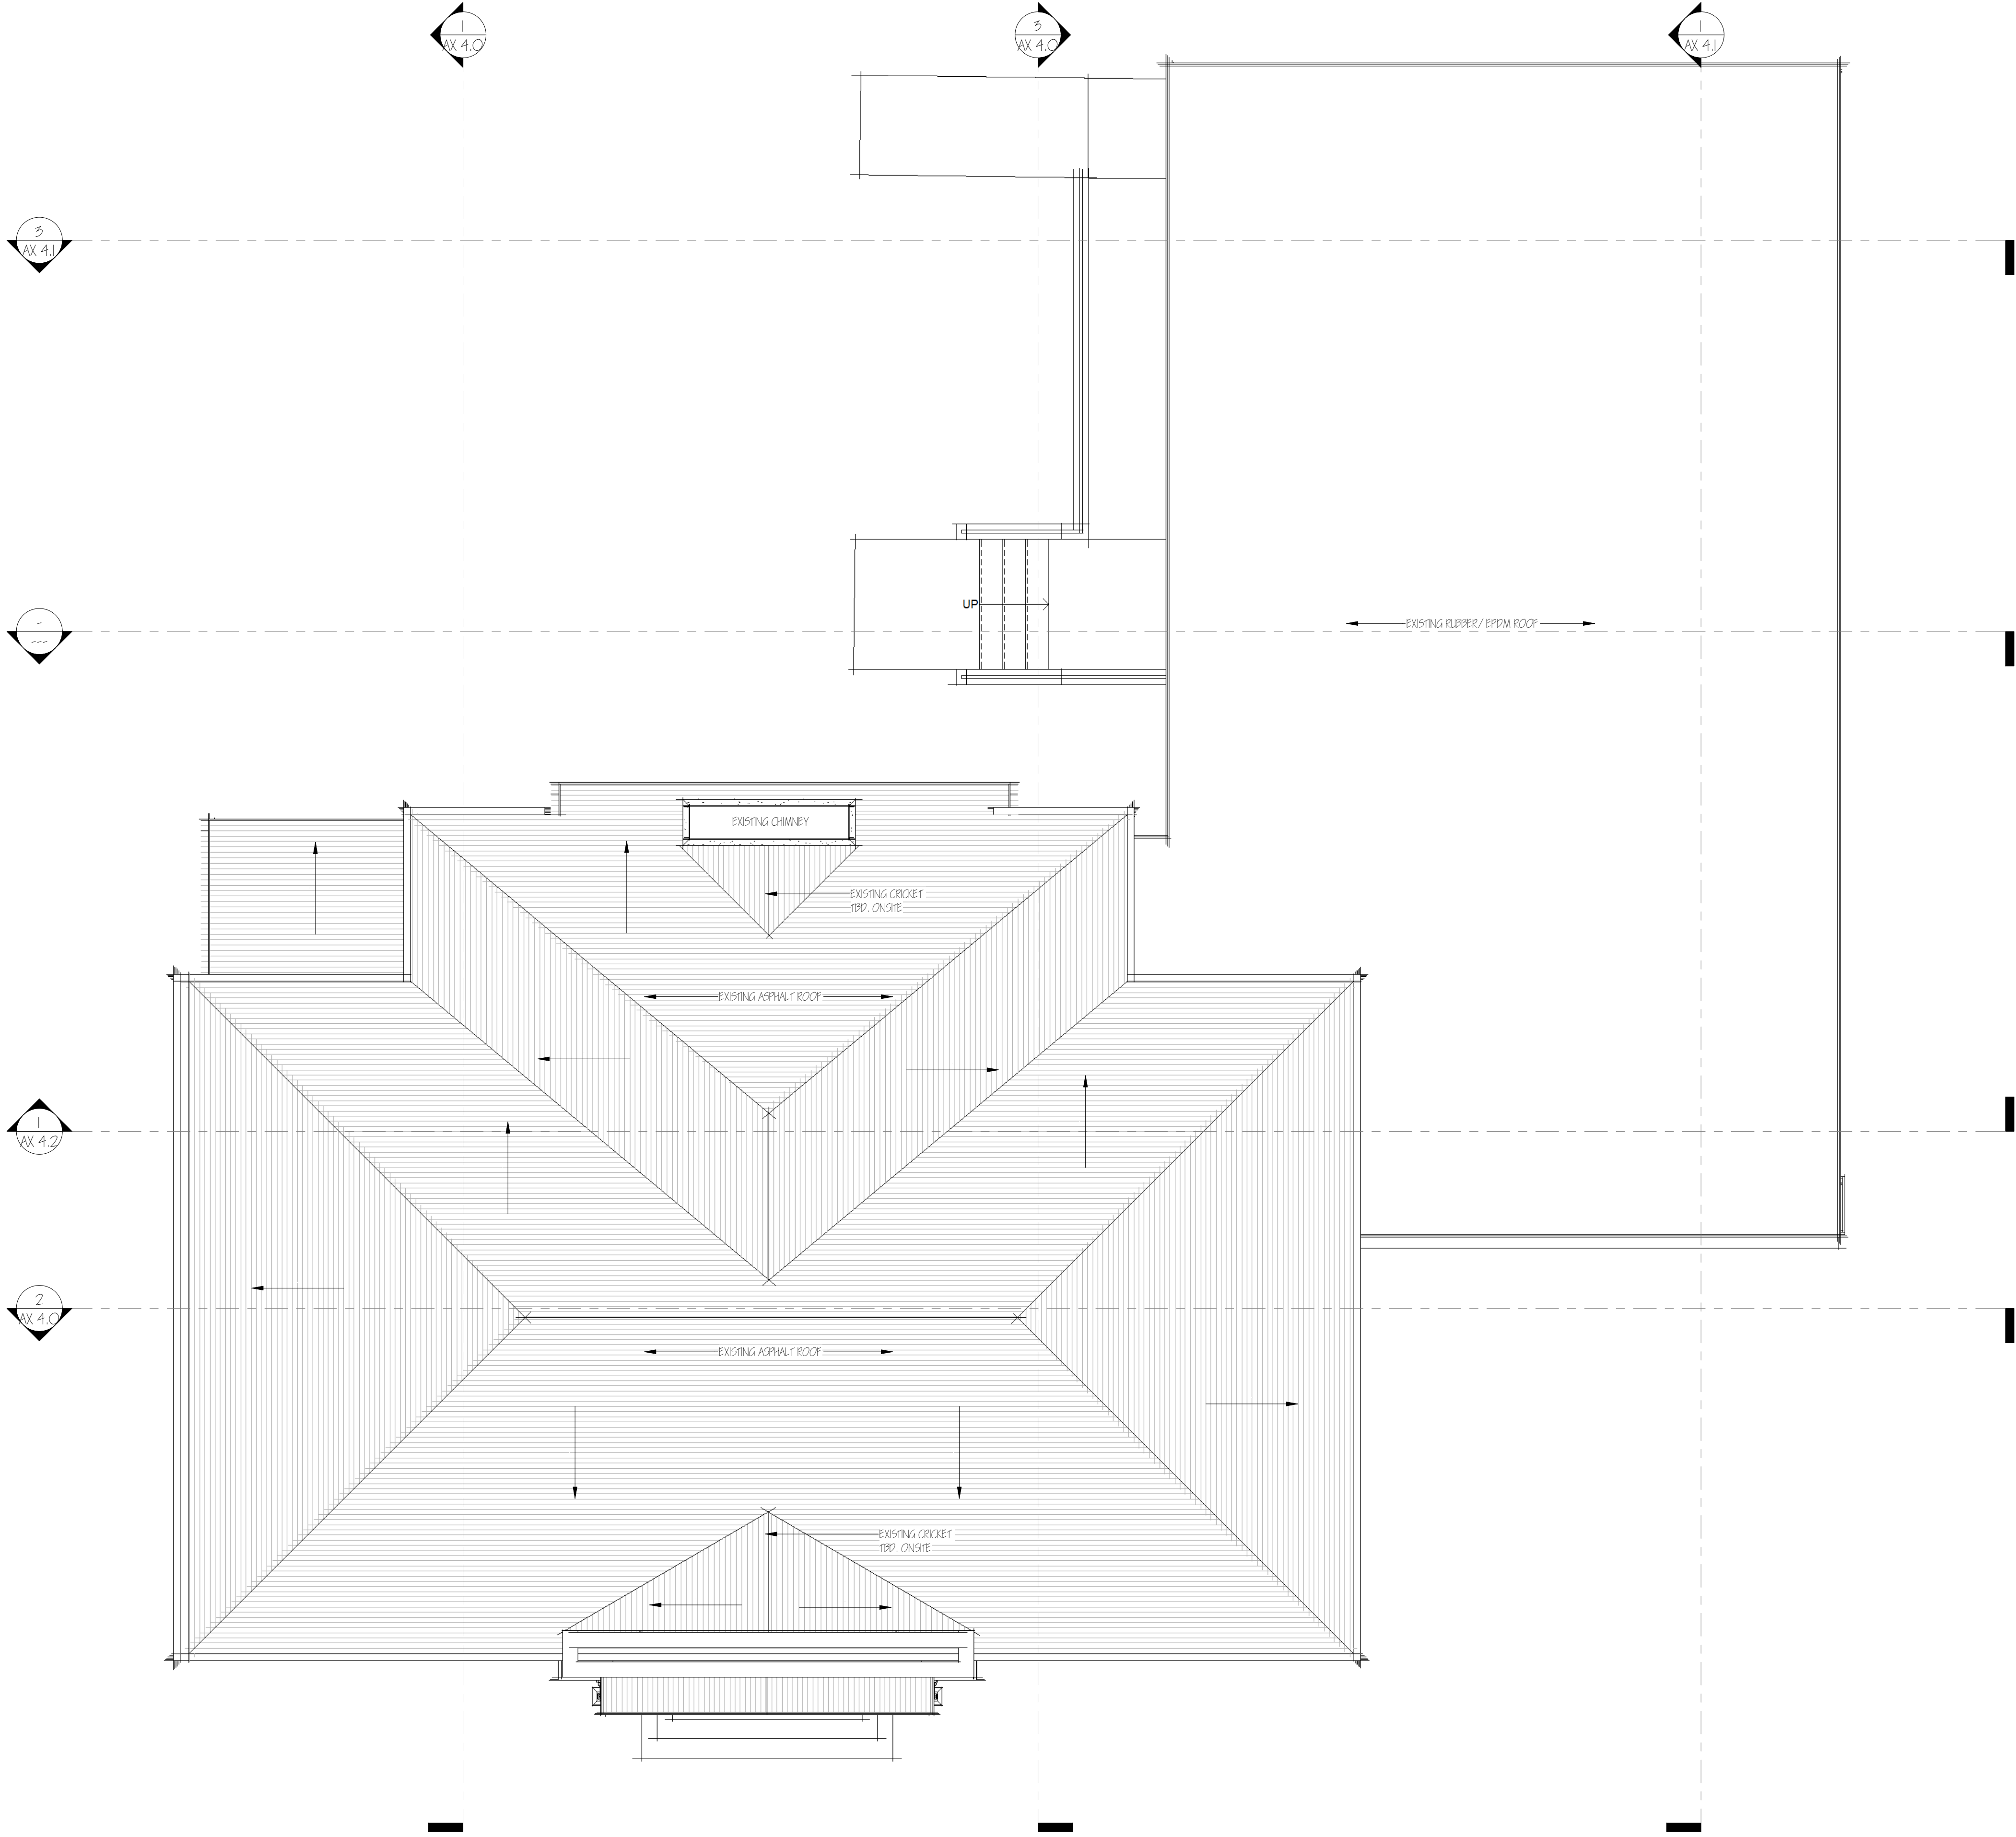

EXISTING CONDITIONS NOTES:
1. THESE DRAWINGS HAVE BEEN COMPILED FROM THE BEST AVAILABLE INFORMATION READILY VISIBLE, AND ARE NOT INTENDED TO LIMIT THE SCOPE OF THE WORK. THE CONTRACTOR MAY ENCOUNTER HIDDEN OR UNDISCOVERED CONDITIONS NOT SHOWN ON THESE DRAWINGS, REQUIRING ADDITIONAL WORK FOR THE COMPLETION OF THIS CONTRACT. IT WILL BE ASSUMED THAT THE CONTRACTOR HAS INSPECTED THE SITE PRIOR TO BIDDING AND VERIFIED THE INFORMATION HEREIN SUPPLIED.

CONTRACTOR BID SET

Copyright 2026 All Rights Reserved		
REV #	DESCRIPTION	DATE

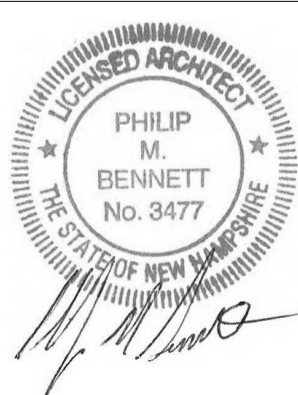

PROJECT NAME & ADDRESS:
Whitefield Public Library
Town of Whitefield
8 Lancaster Rd, Whitefield, NH 03598

EXISTING ROOF PLAN

AX 1.2

C:\Users\stuart\OneDrive\Documents\2025\Whitefield Library\Draw\Whitefield Library - 03-04-2026.rvt



1 Existing West Elevation
1/4" = 1'-0"



2 Existing North Elevation
1/4" = 1'-0"


EXISTING CONDITIONS NOTES:

1. THESE DRAWINGS HAVE BEEN COMPILED FROM THE BEST AVAILABLE INFORMATION READILY AVAILABLE, AND ARE NOT INTENDED TO LIMIT THE SCOPE OF THE WORK. THE CONTRACTOR MAY ENCOUNTER HIDDEN OR UNDISCOVERED CONDITIONS NOT SHOWN ON THESE DRAWINGS, REQUIRING ADDITIONAL WORK FOR THE COMPLETION OF THIS CONTRACT. IT WILL BE ASSUMED THAT THE CONTRACTOR HAS INSPECTED THE SITE PRIOR TO BIDDING AND VERIFIED THE INFORMATION HEREIN SUPPLIED.

GENERAL NOTES:

Copyright 2026 All Rights Reserved

REV #	DESCRIPTION	DATE

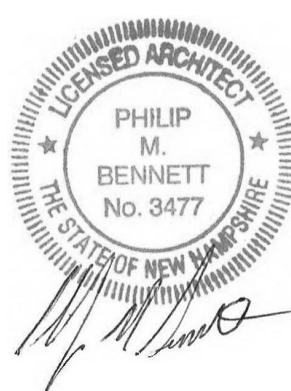

PROJECT NAME & ADDRESS:
Whitefield Public Library
Town of Whitefield
8 Lancaster Rd, Whitefield, NH 03598


AX 3.0

EXISTING ELEVATIONS


CONTRACTOR BID SET

C:\Users\stuart\OneDrive\Documents\225\Whitefield Library\Draws\Whitefield Library - 03-04-2026.rvt

1 Existing South Elevation
1/4" = 1'-0"

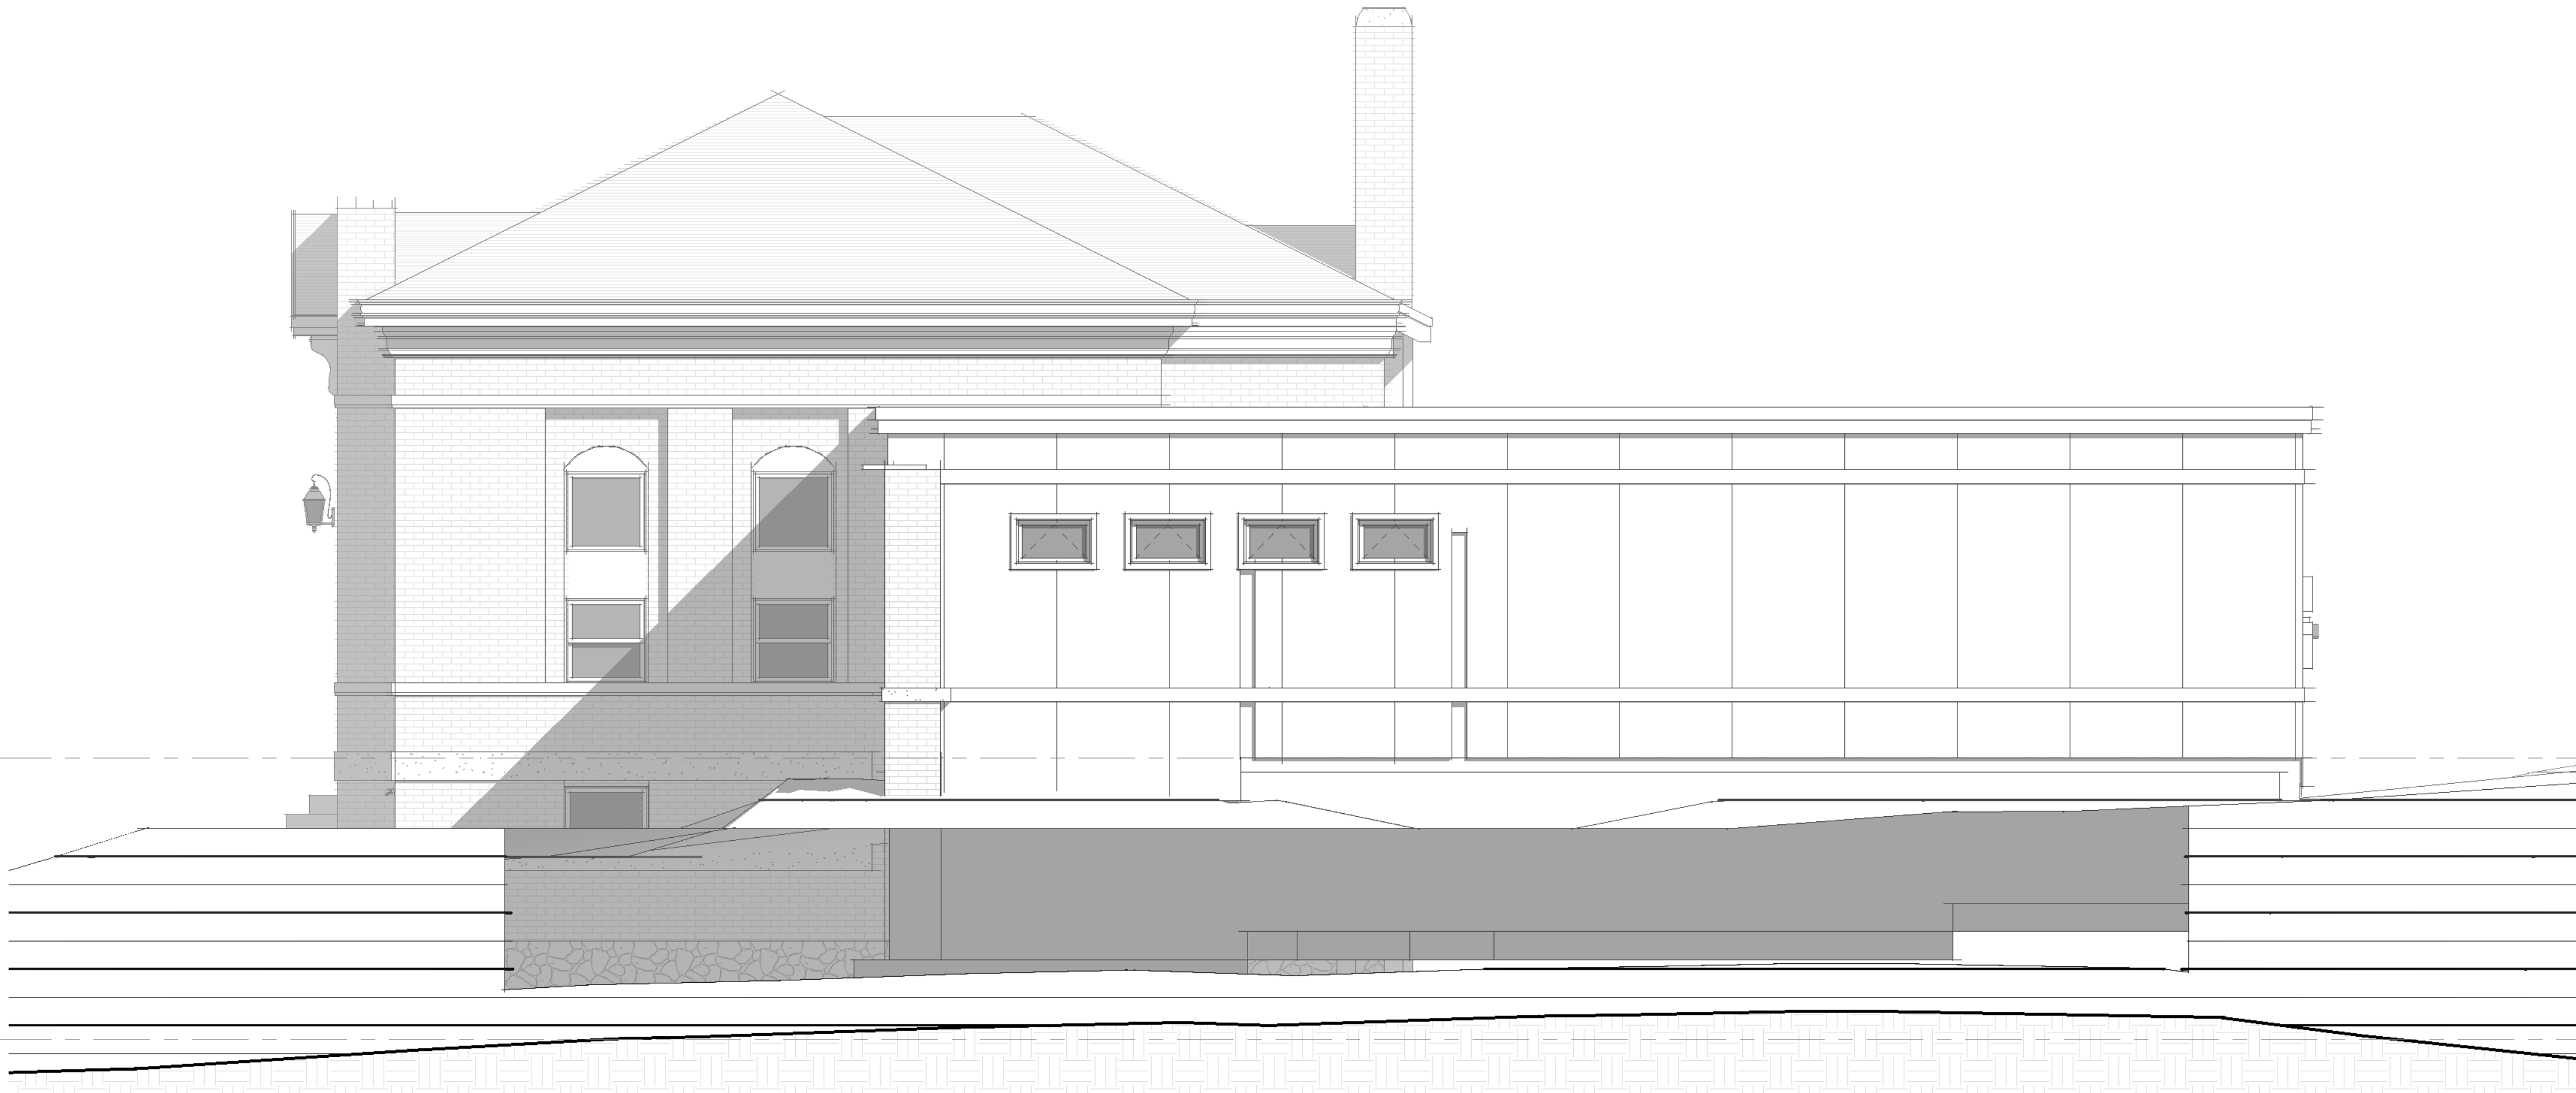

Existing Main Level
967'-6"

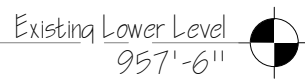

Existing Lower Level
957'-6"

2 Existing East Elevation
1/4" = 1'-0"



Existing Main Level
967'-6"




Existing Lower Level
957'-6"

EXISTING CONDITIONS NOTES:

1. THESE DRAWINGS HAVE BEEN COMPILED FROM THE BEST AVAILABLE INFORMATION READILY VERIFIABLE, AND ARE NOT INTENDED TO LIMIT THE SCOPE OF THE WORK. THE CONTRACTOR MAY ENCOUNTER HIDDEN OR UNDISCOVERED CONDITIONS, NOT SHOWN ON THESE DRAWINGS, REQUIRING ADDITIONAL WORK FOR THE COMPLETION OF THIS CONTRACT. IT WILL BE ASSUMED THAT THE CONTRACTOR HAS INSPECTED THE SITE PRIOR TO BIDDING AND VERIFIED THE INFORMATION HEREIN SUPPLIED.

GENERAL NOTES:

REV #	DESCRIPTION	DATE

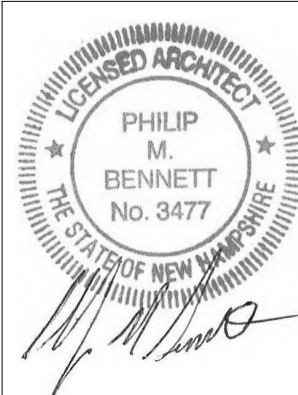

PROJECT NAME & ADDRESS:
Whitefield Public Library
Town of Whitefield
8 Lancaster Rd, Whitefield, NH 03598


EXISTING ELEVATIONS

AX 3.1


CONTRACTOR BID SET

C:\Users\stuart\OneDrive\Documents\2025\Whitefield Library\Draw\Whitefield Library - 03-04-2026.rvt

1 Existing Cross Section 1 @ 1904 Original
3/16" = 1'-0"

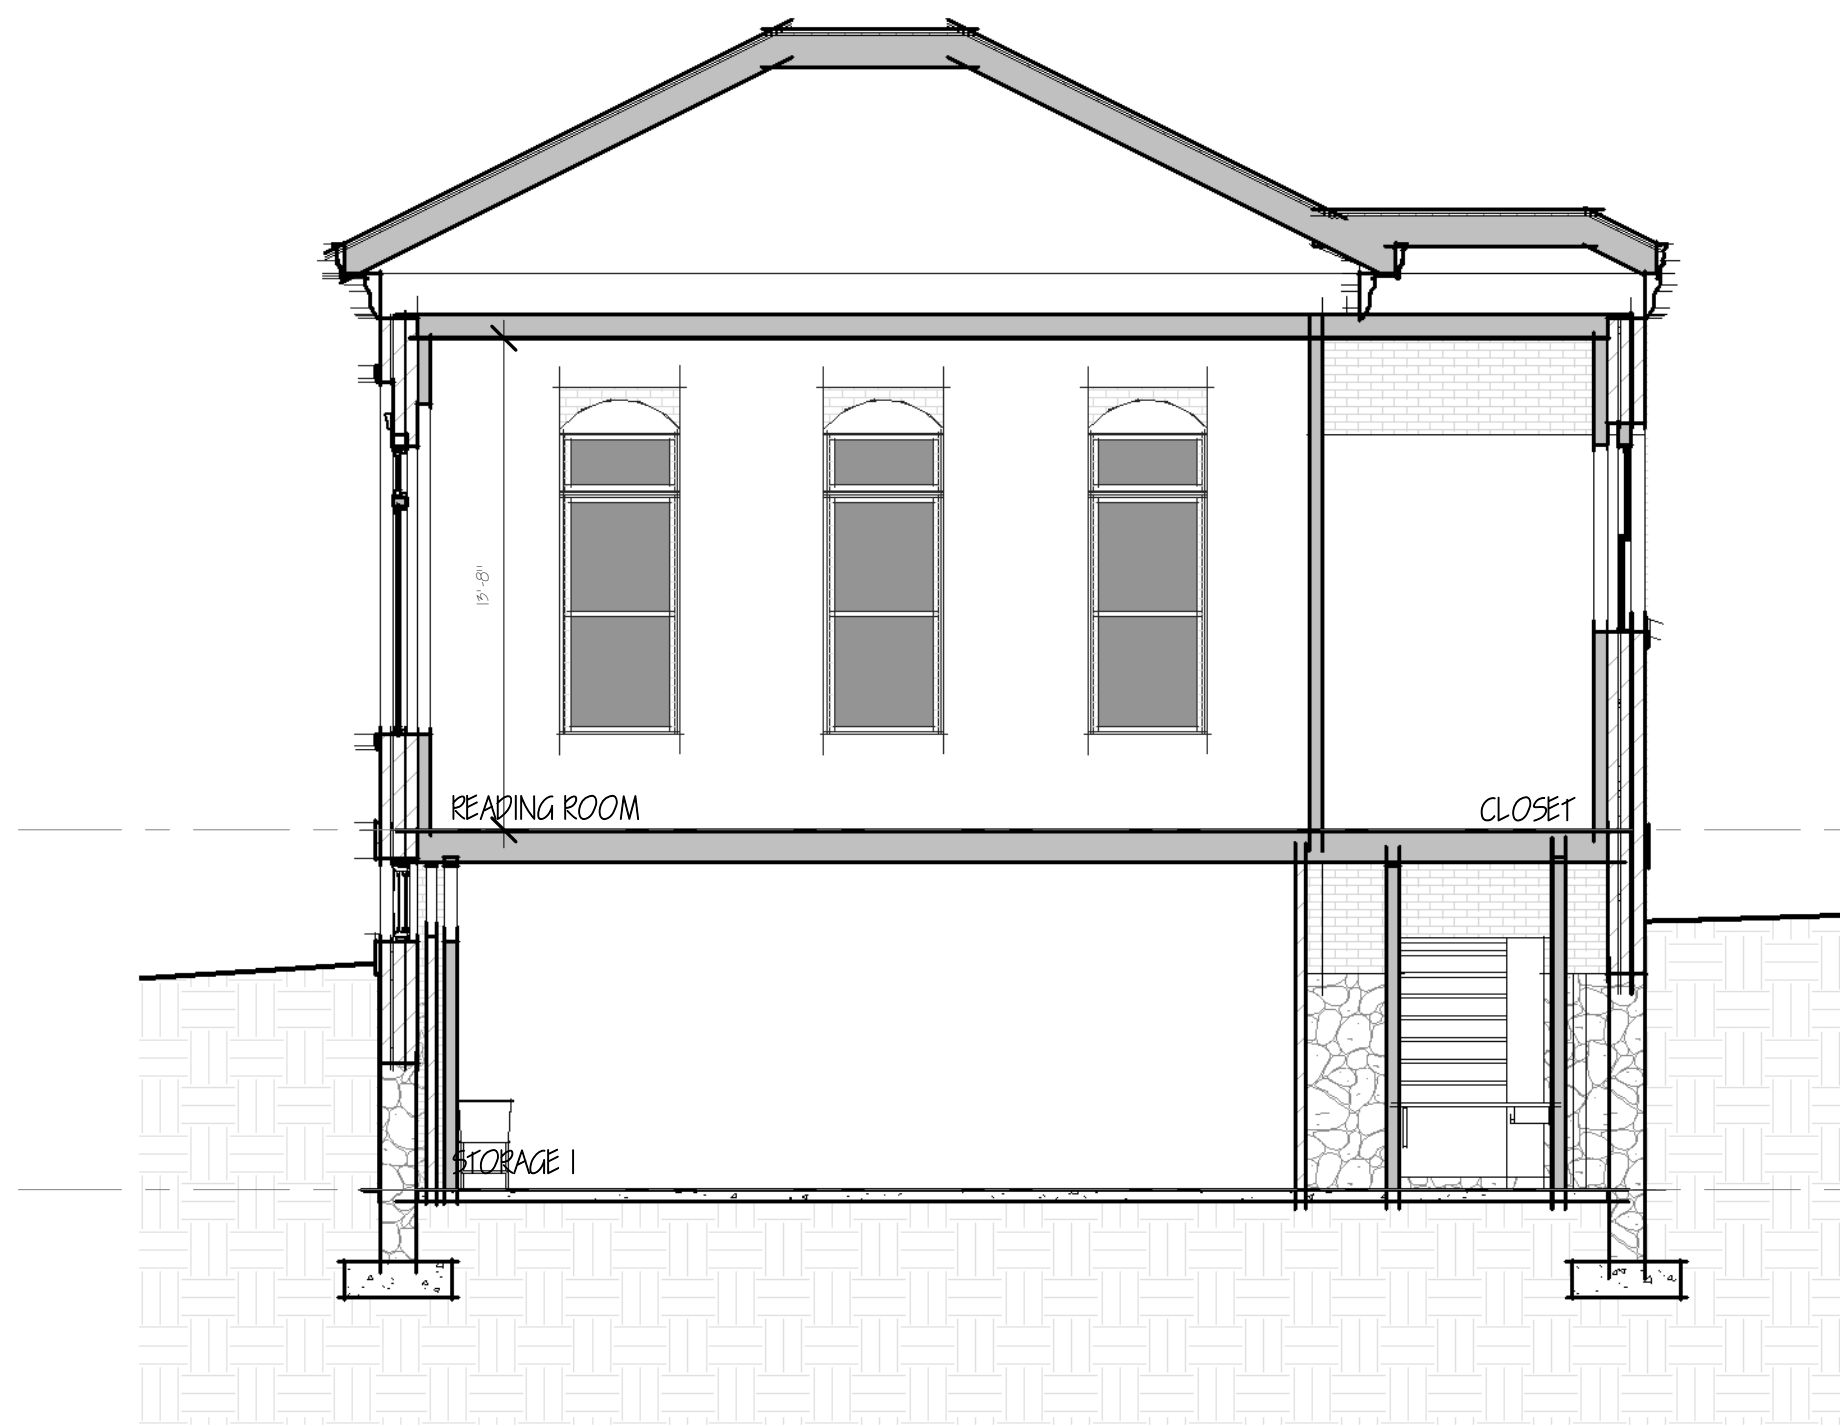

3 Existing Cross Section 2 @ 1904 Original
3/16" = 1'-0"

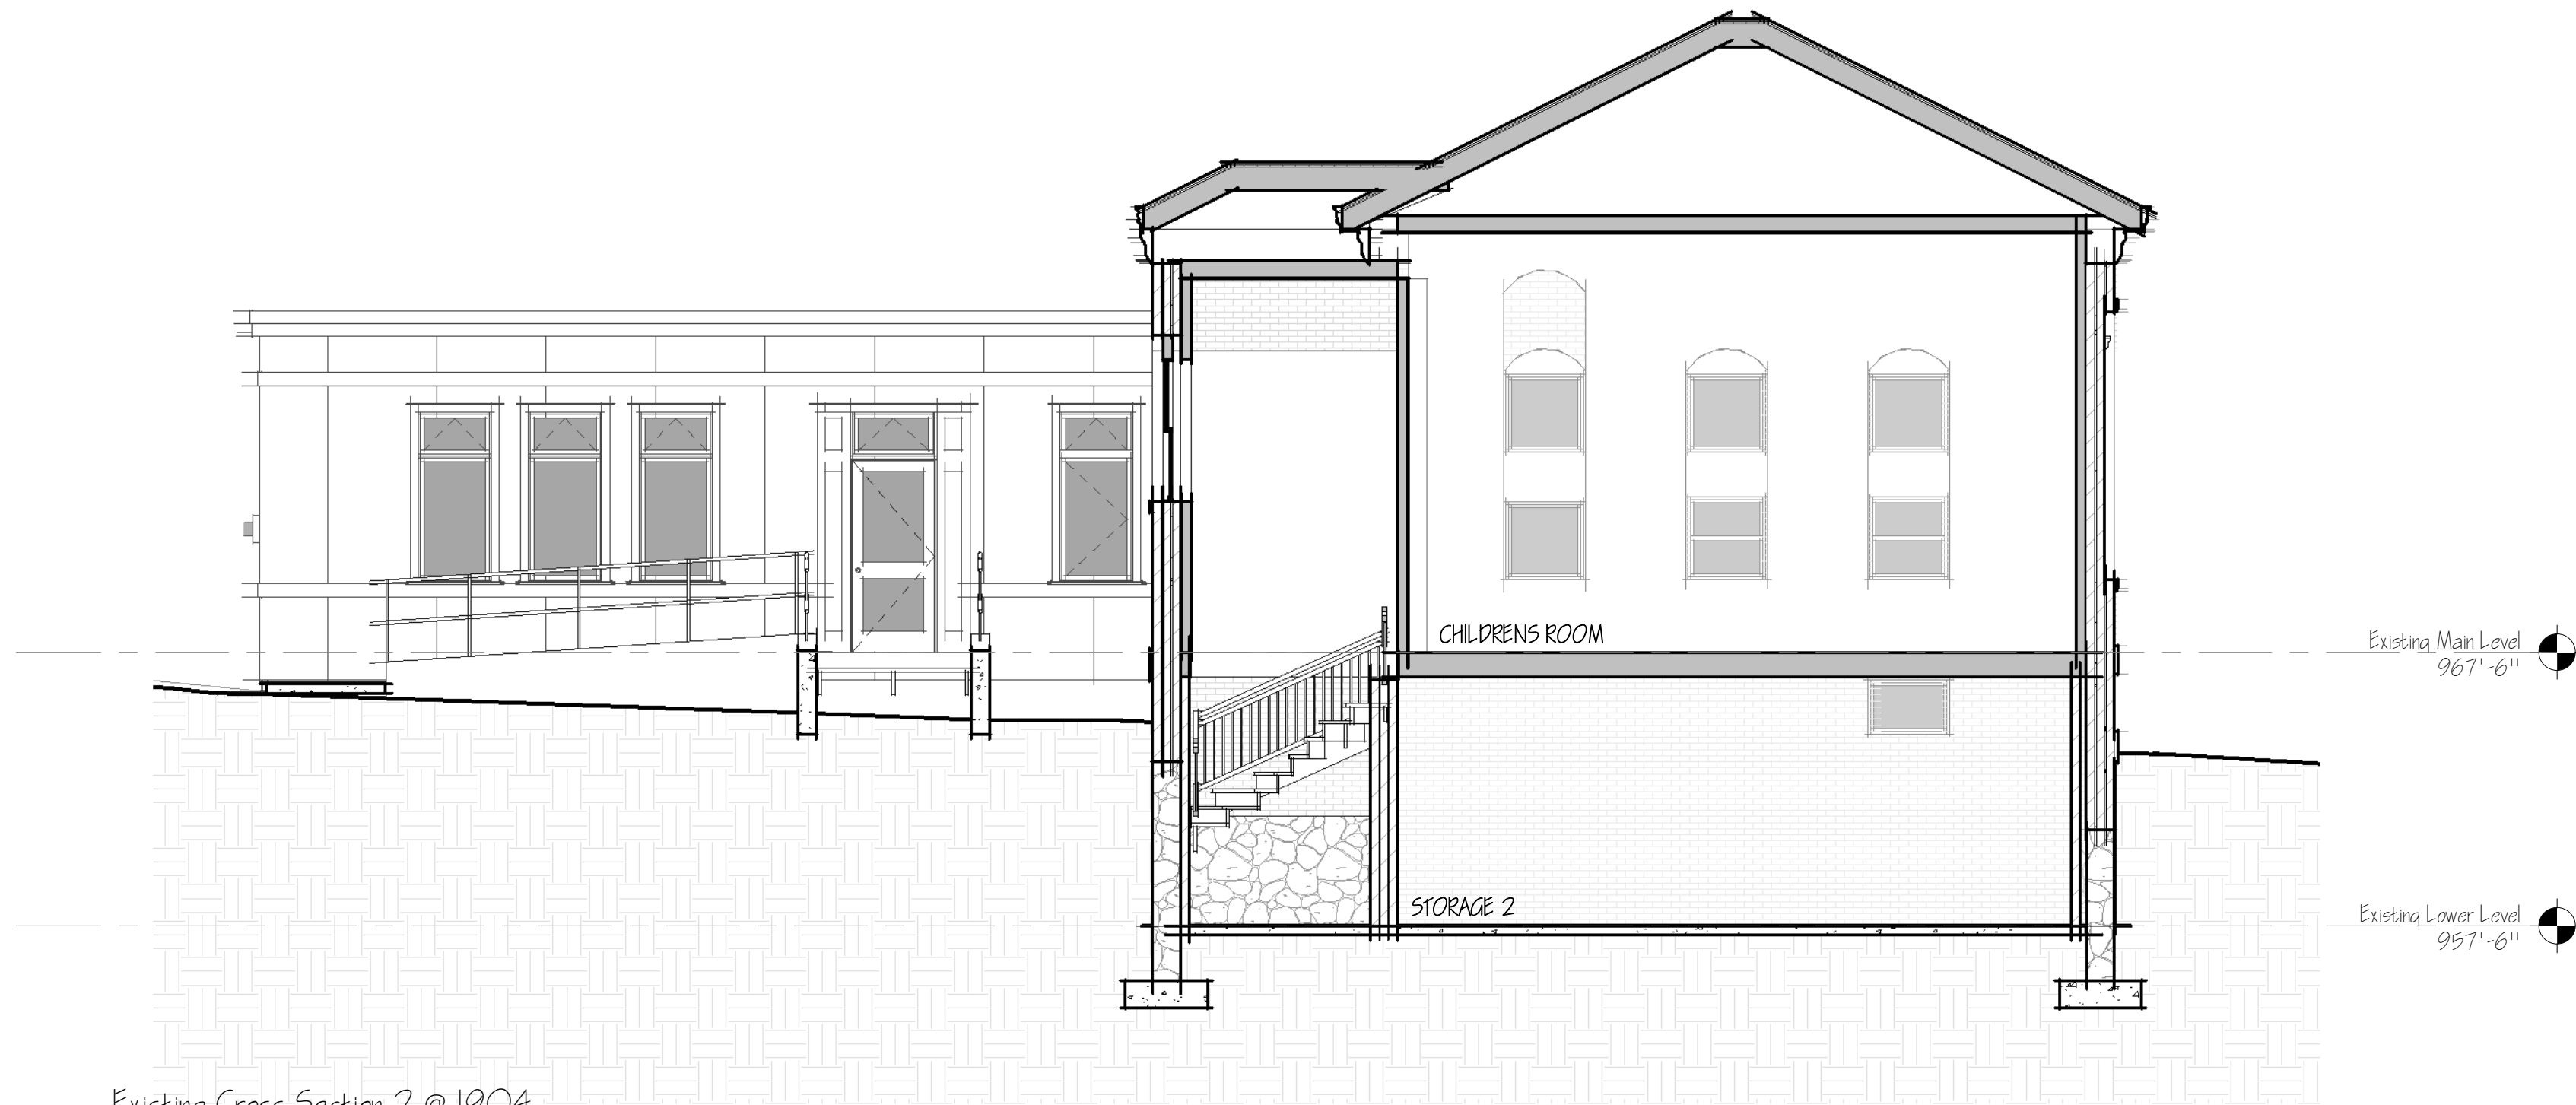

2 Existing Long Section @ 1904 Original
3/16" = 1'-0"




EXISTING CONDITIONS NOTES:

1. THESE DRAWINGS HAVE BEEN COMPILED FROM THE BEST AVAILABLE INFORMATION READILY AVAILABLE, AND ARE NOT INTENDED TO LIMIT THE SCOPE OF THE WORK. THE CONTRACTOR MAY ENCOUNTER HIDDEN OR UNDISCOVERED CONDITIONS NOT SHOWN ON THESE DRAWINGS, REQUIRING ADDITIONAL WORK FOR THE COMPLETION OF THIS CONTRACT. IT WILL BE ASSUMED THAT THE CONTRACTOR HAS INSPECTED THE SITE PRIOR TO BIDDING AND VERIFIED THE INFORMATION HEREIN SUPPLIED.

GENERAL NOTES:

REV #	DESCRIPTION	DATE

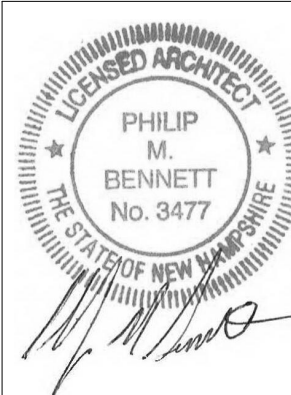


PROJECT NAME & ADDRESS:
Whitefield Public Library
Town of Whitefield
8 Lancaster Rd, Whitefield, NH 03598


EXISTING BUILDING SECTIONS AX 4.0

CONTRACTOR BID SET

C:\Users\stuart\OneDrive\Documents\2025\Whitefield Library\Draw\Whitefield Library - 03-04-2026.rvt

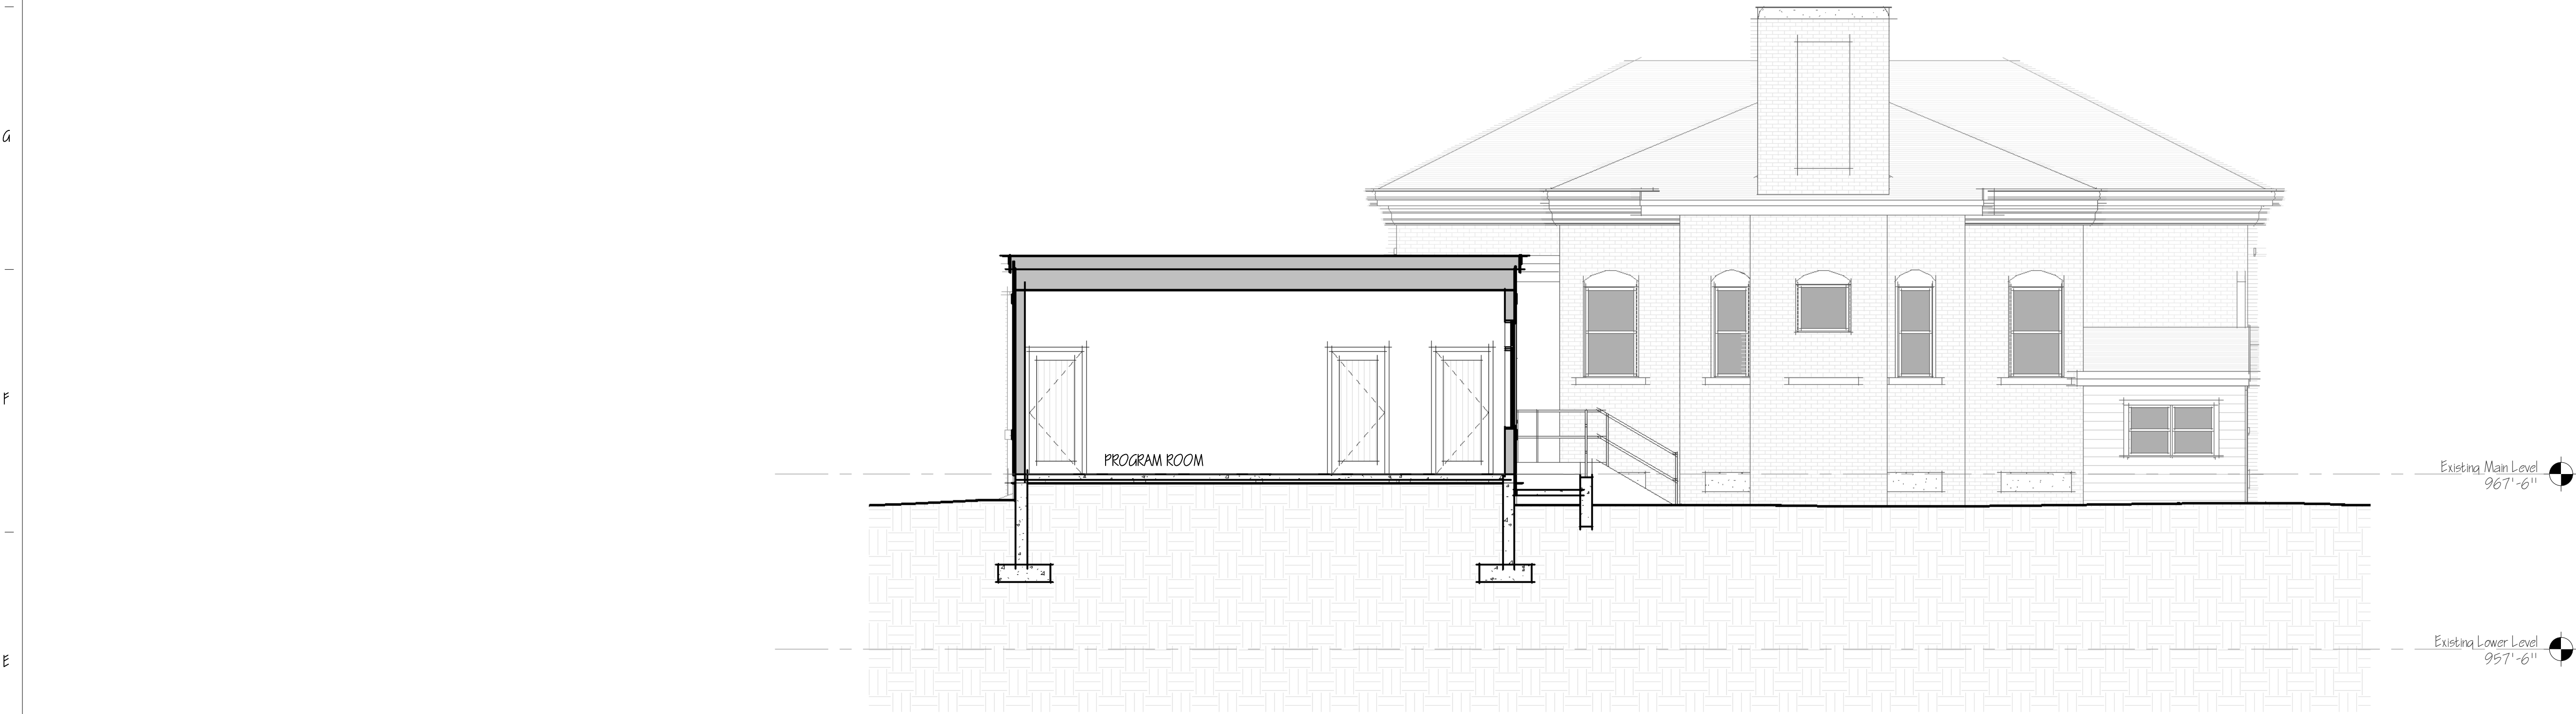

3 Existing Cross Section @ Addition
3/16" = 1'-0"

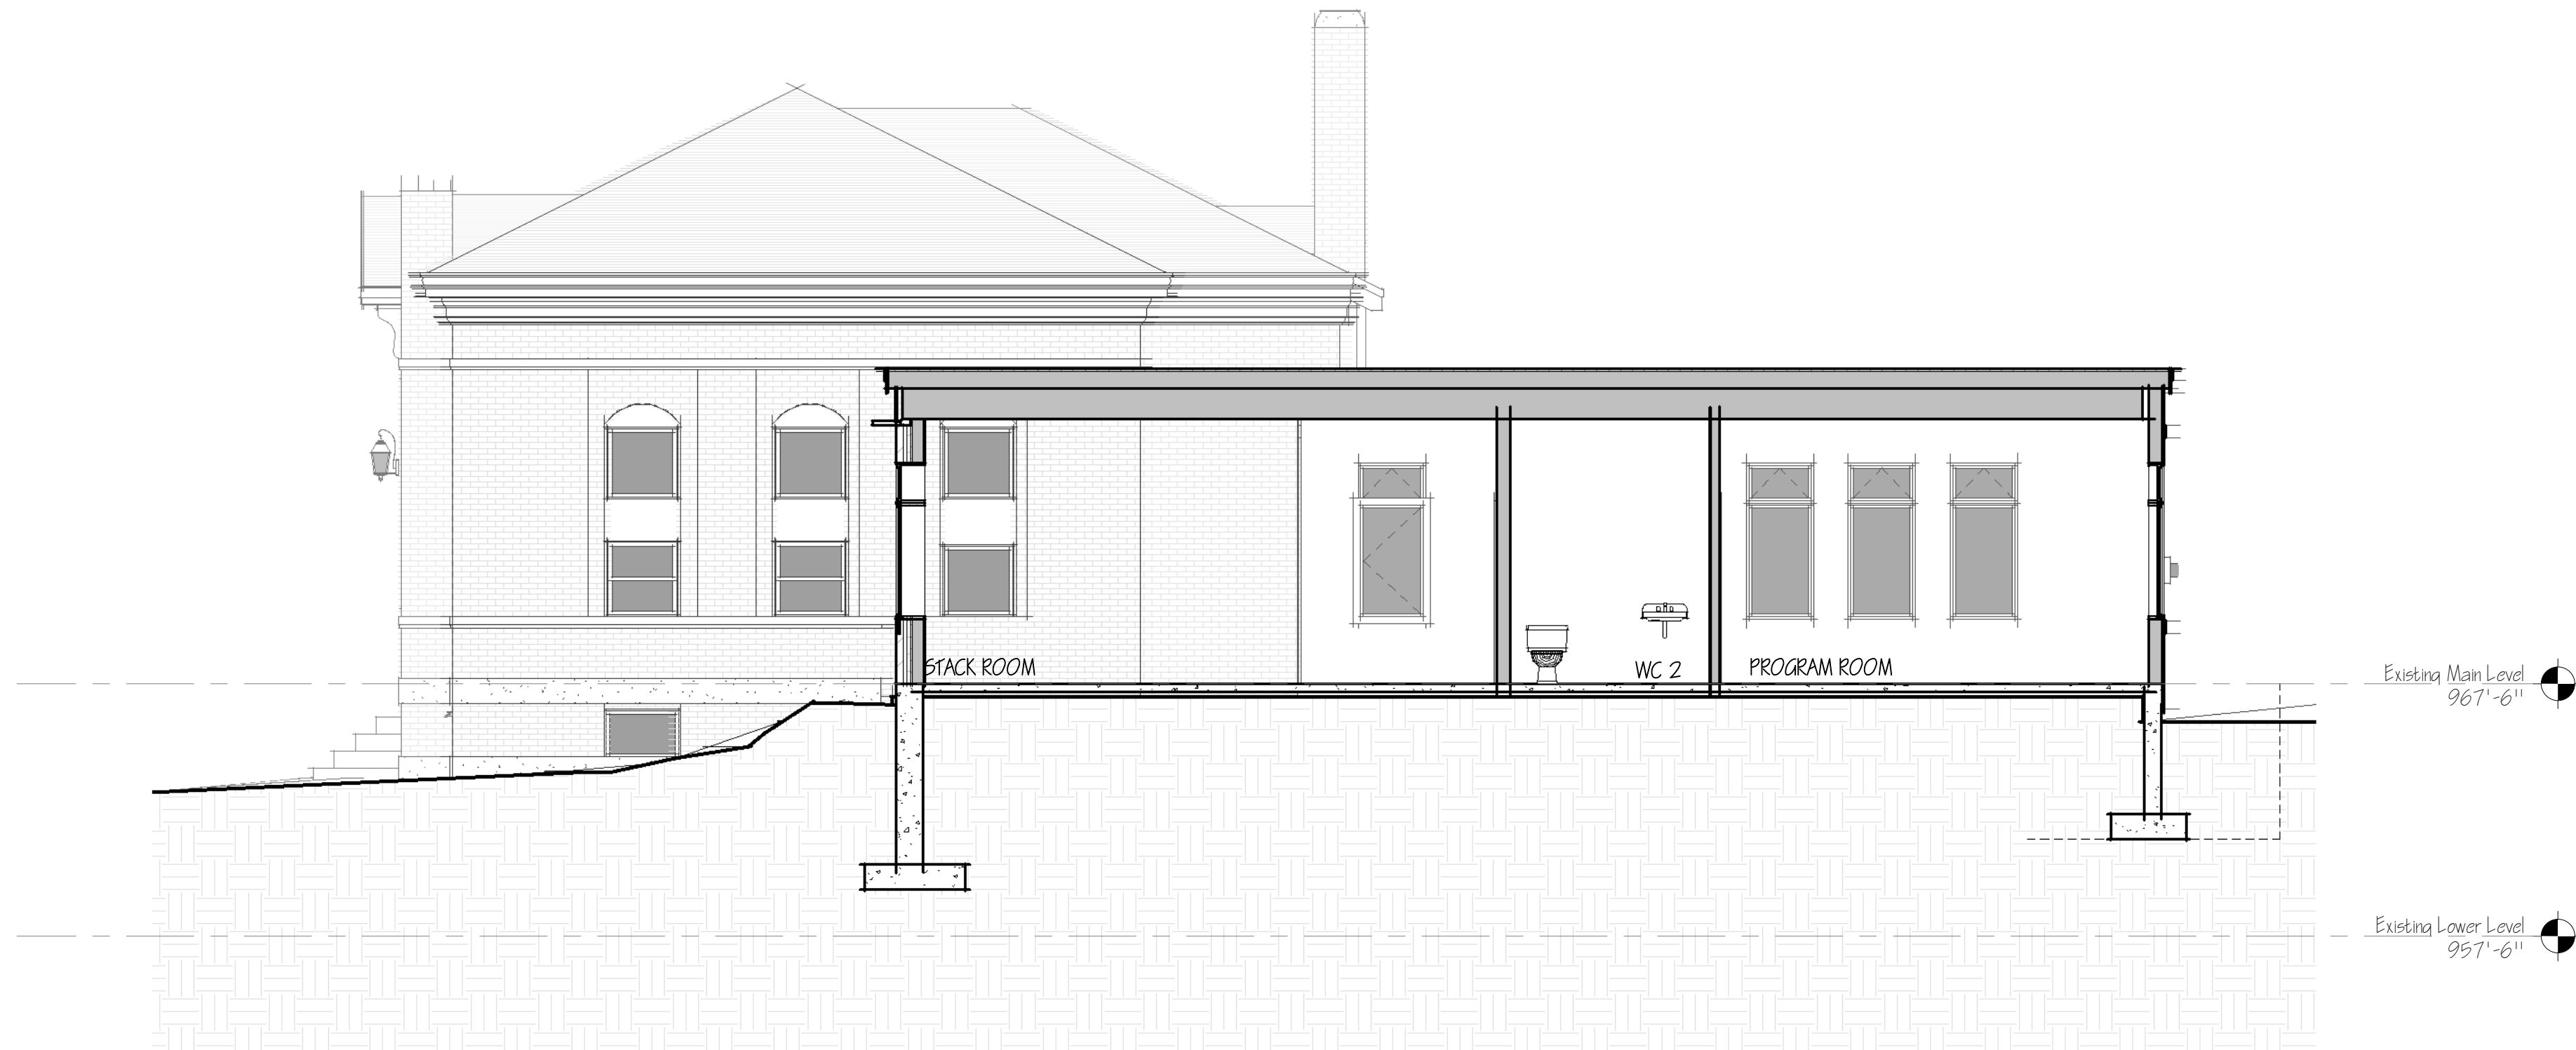


1 Existing Long Section @ Addition
3/16" = 1'-0"

EXISTING CONDITIONS NOTES:

1. THESE DRAWINGS HAVE BEEN COMPILED FROM THE BEST AVAILABLE INFORMATION READILY VISIBLE, AND ARE NOT INTENDED TO LIMIT THE SCOPE OF THE WORK. THE CONTRACTOR MAY ENCOUNTER HIDDEN OR UNDISCOVERED CONDITIONS NOT SHOWN ON THESE DRAWINGS, REQUIRING ADDITIONAL WORK FOR THE COMPLETION OF THIS CONTRACT. IT WILL BE ASSUMED THAT THE CONTRACTOR HAS INSPECTED THE SITE PRIOR TO BIDDING AND VERIFIED THE INFORMATION HEREIN SUPPLIED.

GENERAL NOTES:

REV #	DESCRIPTION	DATE

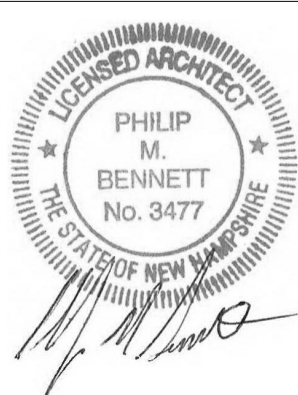


PROJECT NAME & ADDRESS:
Whitefield Public Library
Town of Whitefield
8 Lancaster Rd, Whitefield, NH 03598

EXISTING BUILDING SECTIONS AX 4.1

CONTRACTOR BID SET

C:\Users\stuart\OneDrive\Documents\225\Whitefield Library\Draws\Whitefield Library - 03-04-2026.rvt

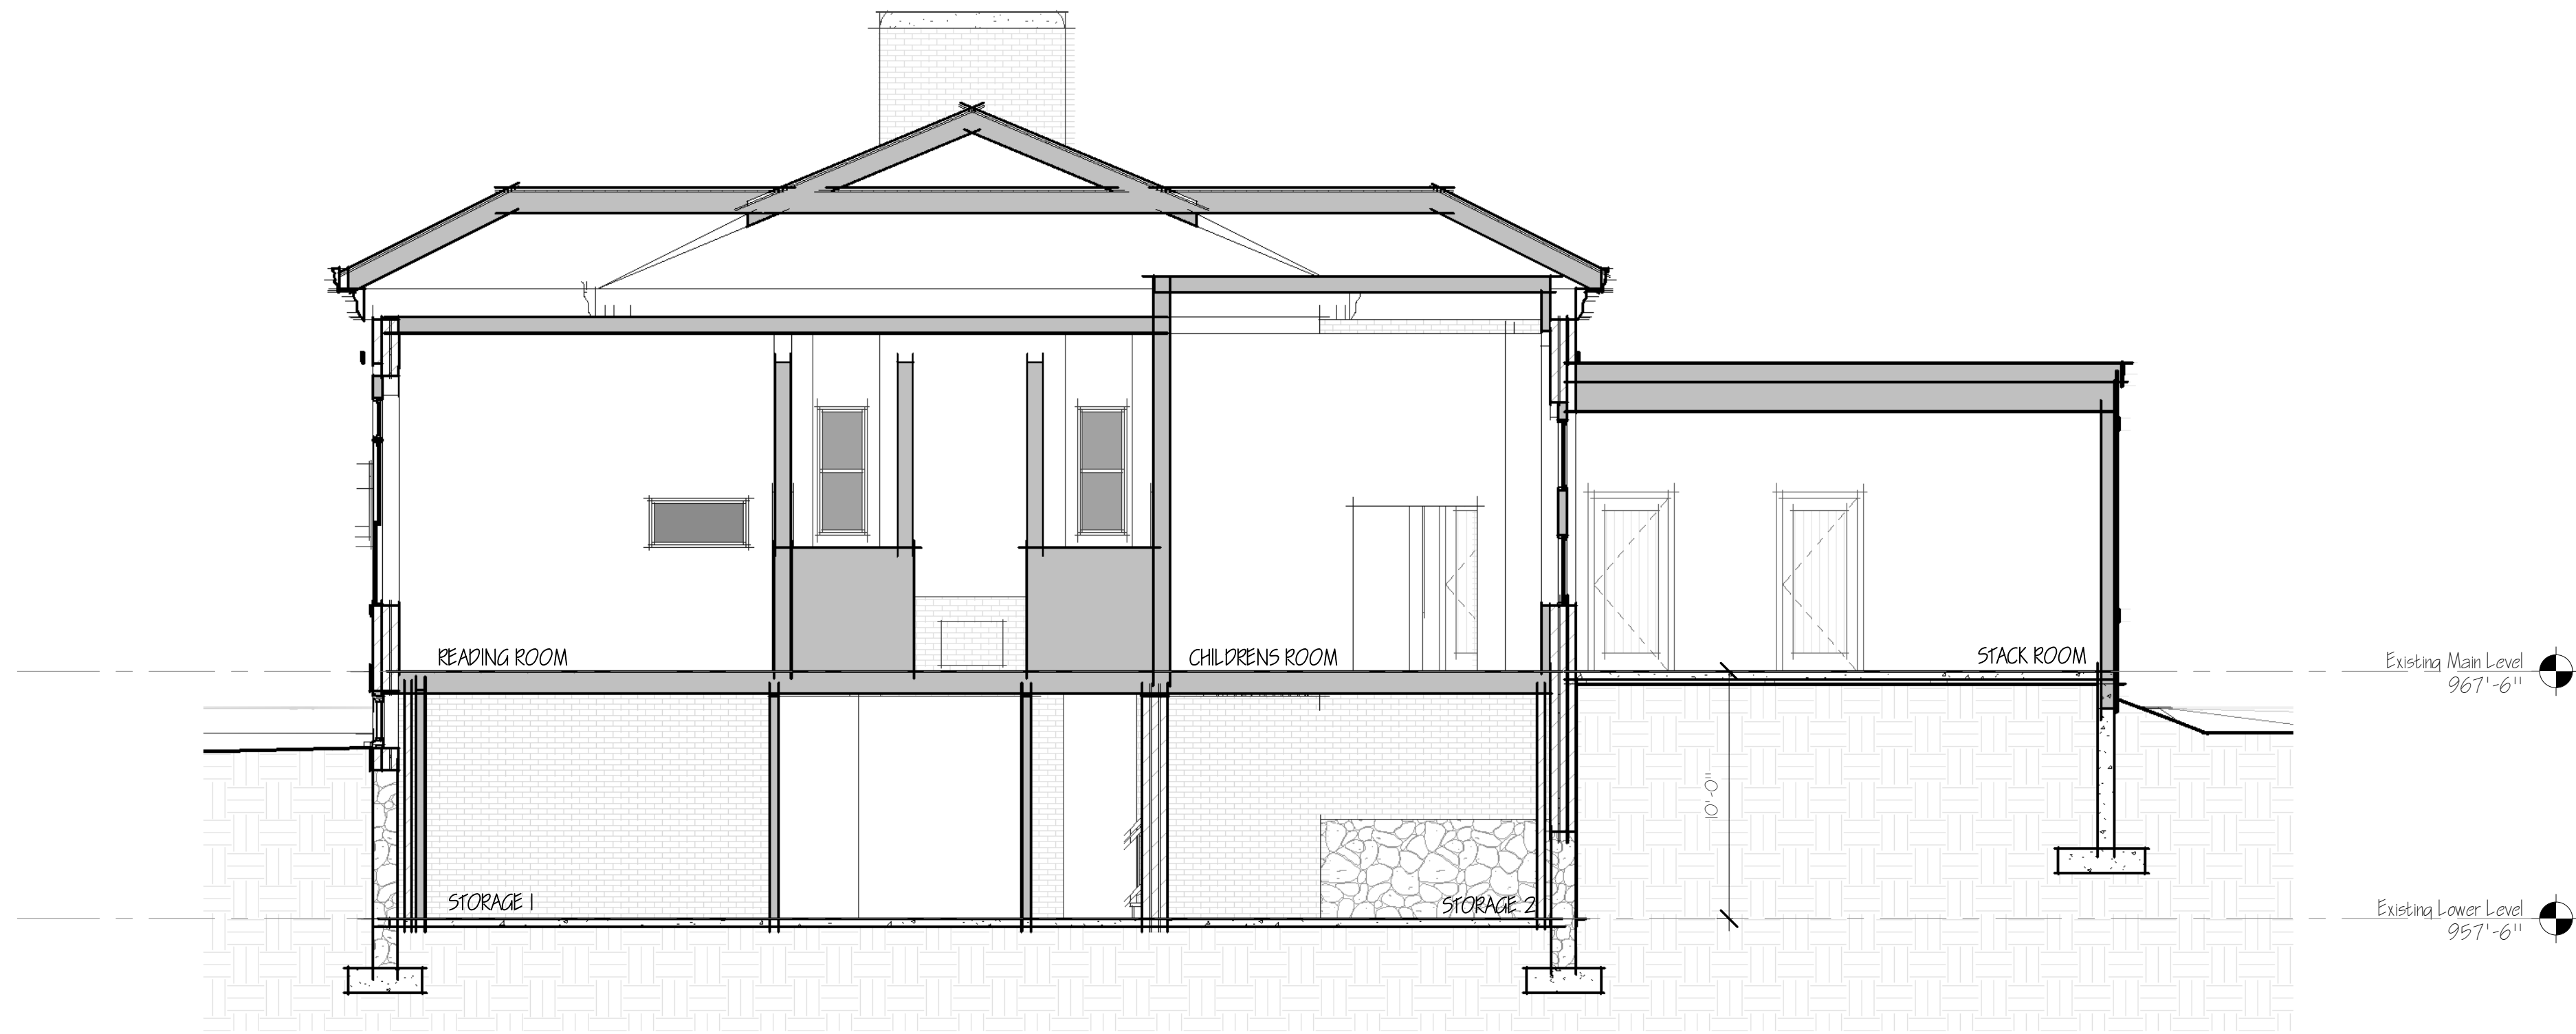


Existing Long Section @ Original & Addition
3/16" = 1'-0"

EXISTING CONDITIONS NOTES:
1. THESE DRAWINGS HAVE BEEN COMPILED FROM THE BEST AVAILABLE INFORMATION READILY VISIBLE, AND ARE NOT INTENDED TO LIMIT THE SCOPE OF THE WORK. THE CONTRACTOR MAY ENCOUNTER HIDDEN OR UNDISCOVERED CONDITIONS NOT SHOWN ON THESE DRAWINGS, REQUIRING ADDITIONAL WORK FOR THE COMPLETION OF THIS CONTRACT. IT WILL BE ASSUMED THAT THE CONTRACTOR HAS INSPECTED THE SITE PRIOR TO BIDDING AND VERIFIED THE INFORMATION HEREIN SUPPLIED.

GENERAL NOTES:

REV #	DESCRIPTION	DATE

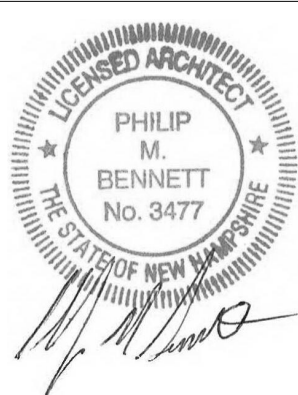

PROJECT NAME & ADDRESS:
Whitefield Public Library
Town of Whitefield
8 Lancaster Rd, Whitefield, NH 03598

EXISTING BUILDING SECTIONS AX 4.2

CONTRACTOR BID SET

C:\Users\james\OneDrive\Documents\225 Whitefield Library.dwg Whitefield Library - 03-09-26.rvt

0

1

2

3

4

5

6

7

8

9

DEMOLITION NOTES

GENERAL PROCEDURES AND PROJECT CONDITIONS

1. COMPLY WITH APPLICABLE CODES AND REGULATIONS FOR DEMOLITION OPERATIONS AND SAFETY OF ADJACENT STRUCTURES AND THE PUBLIC. & OBTAIN REQUIRED PERMITS.

2. USE OF EXPLOSIVES IS NOT PERMITTED.

3. TAKE PRECAUTIONS TO PREVENT CATASTROPHIC OR UNCONTROLLED COLLAPSE OF STRUCTURES TO BE REMOVED. PROVIDE BRACING AND SHORING AS NECESSARY.

4. CONDUCT OPERATIONS TO MINIMIZE EFFECTS ON AND INTERFERENCE WITH ADJACENT STRUCTURES AND OCCUPANTS.

5. DO NOT CLOSE OR OBSTRUCT ROADWAYS OR SIDEWALKS WITHOUT PERMIT.

6. OBTAIN WRITTEN PERMISSION FROM OWNERS OF ADJACENT PROPERTIES WHEN DEMOLITION EQUIPMENT WILL TRAVERSE, INFRINGE UPON OR LIMIT ACCESS TO THEIR PROPERTY.

7. PROTECT EXISTING STRUCTURES AND OTHER ELEMENTS THAT ARE NOT TO BE REMOVED.

8. PREVENT MOVEMENT OR SETTLEMENT OF ADJACENT STRUCTURES. STOP WORK IMMEDIATELY IF ADJACENT STRUCTURES APPEAR TO BE IN DANGER.

9. IF HAZARDOUS MATERIALS ARE DISCOVERED DURING REMOVAL OPERATIONS, STOP WORK AND NOTIFY ARCHITECT AND OWNER. HAZARDOUS MATERIALS INCLUDE REGULATED ASBESTOS CONTAINING MATERIALS, LEAD, PCB'S, AND MERCURY.

EXISTING UTILITIES

10. COORDINATE WORK WITH UTILITY COMPANIES; NOTIFY BEFORE STARTING WORK AND COMPLY WITH THEIR REQUIREMENTS; OBTAIN REQUIRED PERMITS.

11. PROTECT EXISTING UTILITIES TO REMAIN FROM DAMAGE. LOCATE AND MARK UTILITIES TO REMAIN. MARK USING HIGHLY VISIBLE TAGS OR FLAGS, WITH IDENTIFICATION OF UTILITY TYPE.

12. DO NOT DISRUPT PUBLIC UTILITIES WITHOUT PERMIT FROM AUTHORITY HAVING JURISDICTION.

SELECTIVE DEMOLITION FOR ALTERATIONS

13. DRAWINGS SHOWING EXISTING CONSTRUCTION AND UTILITIES ARE BASED ON CASUAL FIELD OBSERVATION AND EXISTING RECORD DOCUMENTS ONLY. VERIFY THAT CONSTRUCTION AND UTILITY ARRANGEMENTS ARE AS SHOWN. REPORT DISCREPANCIES TO ARCHITECT BEFORE DISRUPTING EXISTING INSTALLATION.

14. MAINTAIN WEATHERPROOF EXTERIOR BUILDING ENCLOSURE EXCEPT FOR INTERRUPTIONS REQUIRED FOR REPLACEMENT OR MODIFICATIONS; TAKE CARE TO PREVENT WATER AND HUMIDITY DAMAGE.

15. REMOVE EXISTING WORK AS INDICATED AND AS REQUIRED TO ACCOMPLISH NEW WORK. PROTECT EXISTING WORK TO REMAIN.

16. PERFORM CUTTING TO ACCOMPLISH REMOVALS NEATLY AND AS SPECIFIED FOR CUTTING NEW WORK. REPAIR ADJACENT CONSTRUCTION AND FINISHES DAMAGED DURING REMOVAL WORK.

17. MAINTAIN EXISTING ACTIVE SYSTEMS THAT ARE TO REMAIN IN OPERATION. MAINTAIN ACCESS TO EQUIPMENT AND OPERATIONAL COMPONENTS.

DEBRIS AND WASTE REMOVAL

18. REMOVE DEBRIS, JUNK, AND TRASH FROM SITE, LEAVING SITE IN CLEAN CONDITION, READY FOR SUBSEQUENT WORK.

CUTTING AND PATCHING GENERAL NOTES:

1. CONTRACTOR SHALL TAKE REASONABLE CARE PRIOR TO ALL CUTTING AND DRILLING IN ORDER TO MINIMIZE UNINTENDED DAMAGE TO CONCEALED CONDUITS, CABLES, PIPES, REINFORCING STEEL, ETC.

2. STRUCTURAL ELEMENTS DO NOT CUT AND PATCH STRUCTURAL ELEMENTS IN A MANNER THAT COULD CHANGE THEIR LOAD-CARRYING CAPACITY OR LOAD-DEFLECTION RATIO.

3. OPERATIONAL ELEMENTS DO NOT CUT AND PATCH OPERATING ELEMENTS AND RELATED COMPONENTS IN A MANNER THAT RESULTS IN REDUCING THEIR CAPACITY TO PERFORM AS INTENDED OR THAT RESULTS IN INCREASED MAINTENANCE OR DECREASED OPERATIONAL LIFE OR SAFETY. OPERATIONAL ELEMENTS INCLUDE, BUT ARE NOT LIMITED TO THE FOLLOWING: AIR OR SMOKE SHARBERS, FIRE PROTECTION SYSTEMS, CONTROL SYSTEMS, COMMUNICATION SYSTEMS, AND ELECTRICAL WIRING SYSTEMS.

4. EXISTING AND IN-PLACE MATERIALS: USE MATERIALS IDENTICAL TO EXISTING MATERIALS FOR EXPOSED SURFACES. USE MATERIALS THAT VISUALLY MATCH EXISTING ADJACENT SURFACES TO THE FULLEST EXTENT POSSIBLE. IF IDENTICAL MATERIALS ARE UNAVAILABLE OR CANNOT BE USED, USE MATERIALS THAT, WHEN INSTALLED, SHALL MATCH THE VISUAL AND FUNCTIONAL PERFORMANCE OF EXISTING MATERIALS.

5. EXISTING SERVICES: WHERE EXISTING SERVICES ARE REQUIRED TO BE REMOVED, RELOCATED, OR ABANDONED, BYPASS SUCH SERVICES BEFORE CUTTING TO PREVENT INTERRUPTION OF SERVICES TO OCCUPIED AREAS. IF EXISTING SERVICES TO OCCUPIED AREAS MUST BE INTERRUPTED, COORDINATE AND RECEIVE APPROVAL.

6. MECHANICAL AND ELECTRICAL SERVICES: CUT OFF PIPE OR CONDUIT IN WALLS OR PARTITIONS TO BE REMOVED. CAP, VALVE, OR PLUG AND SEAL REMAINING PORTION OF PIPE OR CONDUIT TO PREVENT ENTRANCE OF MOISTURE OR OTHER FOREIGN MATTER AFTER CUTTING.


7. EXPOSED FINISHES: RESTORE EXPOSED FINISHES OF PATCHED AREAS AND EXTEND FINISH RESTORATION INTO RETAINED ADJOINING CONSTRUCTION IN A MANNER THAT SHALL ELIMINATE EVIDENCE OF PATCHING AND REFINISHING.

8. FLOORS AND WALLS: WHERE WALLS OR PARTITIONS THAT ARE REMOVED EXTEND ONE FINISHED AREA INTO ANOTHER, PATCH AND REPAIR FLOOR AND WALL SURFACES IN THE NEW SPACE.

9. WHERE PATCHING OCCURS IN A PAINTED SURFACE, APPLY PRIMER AND INTERMEDIATE PAINT COATS OVER THE PATCH AND APPLY FINAL PAINT COAT OVER ENTIRE UNBROKEN SURFACE CONTAINING THE PATCH. PROVIDE ADDITIONAL COATS UNTIL PATCH BLENDS WITH ADJACENT SURFACES.

10. CEILINGS: PATCH, REPAIR, OR REHANG EXISTING CEILINGS AS NECESSARY TO PROVIDE AN EVEN-PLANE SURFACE OF UNIFORM APPEARANCE.

11. EXTERIOR BUILDING ENCLOSURE: PATCH COMPONENTS IN A MANNER THAT RESTORES ENCLOSURE TO A WEATHERTIGHT CONDITION.

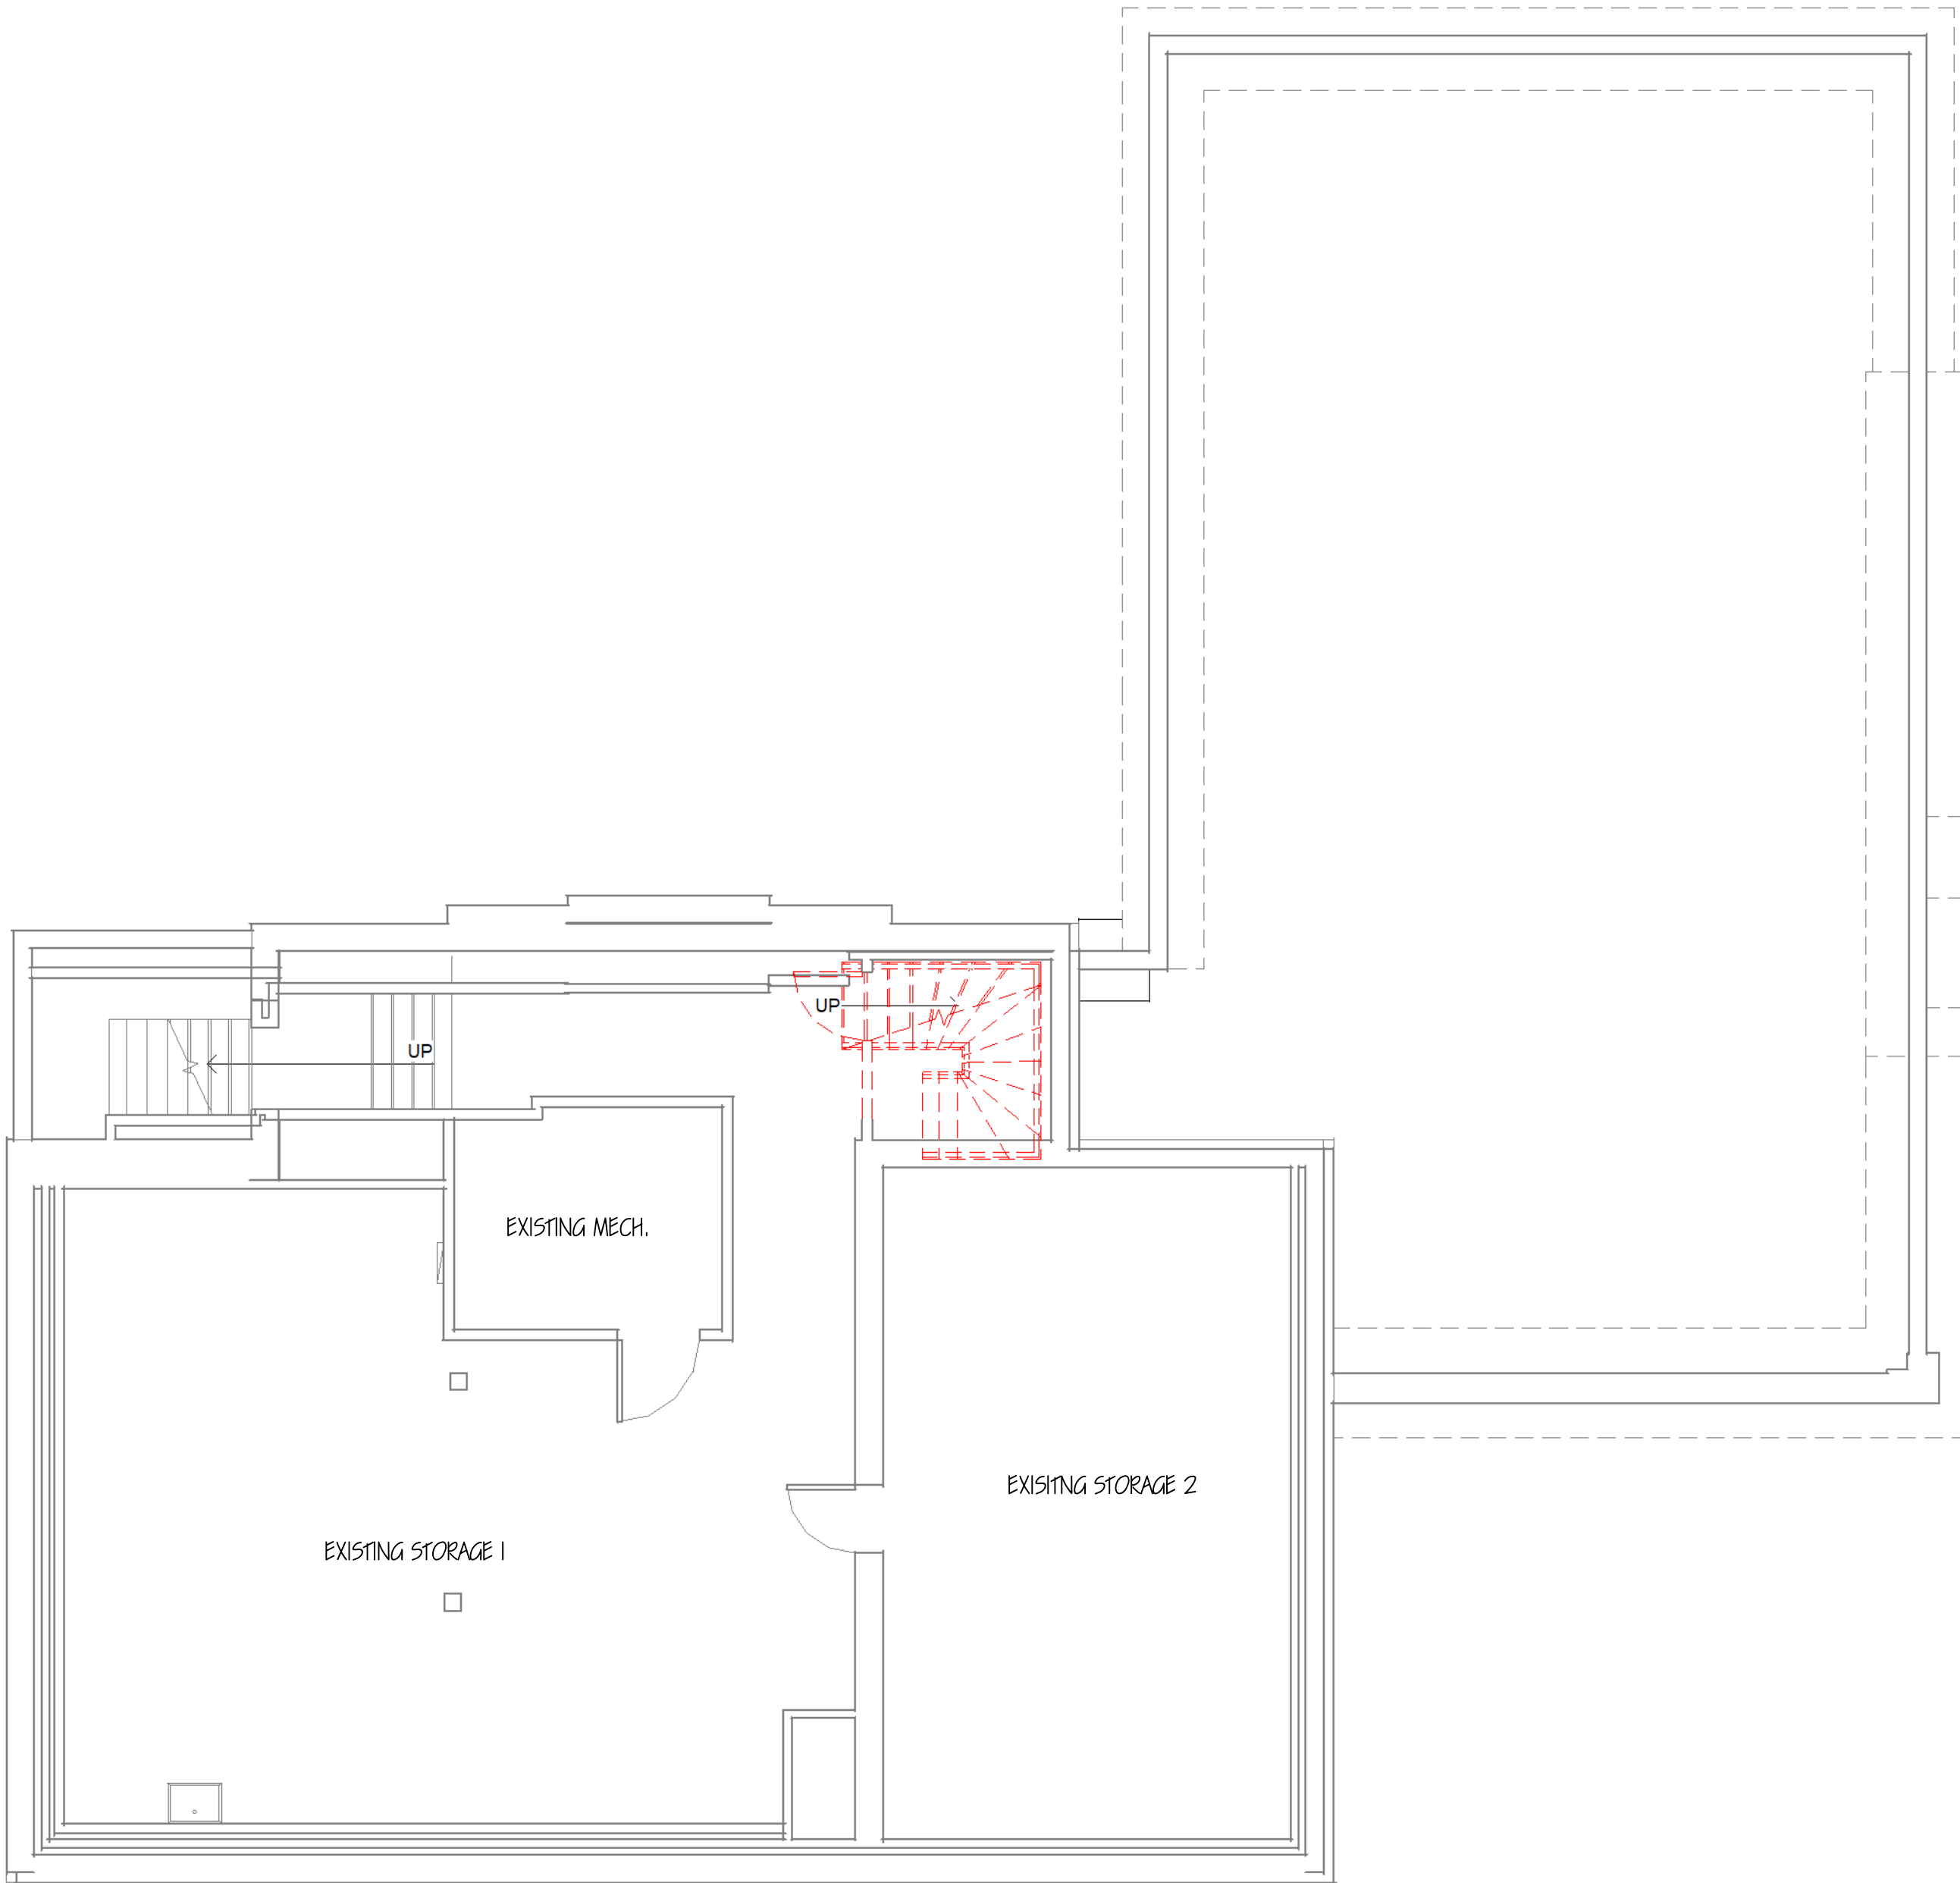


EXISTING CONDITIONS GENERAL NOTES:

1. THESE DRAWINGS HAVE BEEN COMPILED FROM THE BEST AVAILABLE INFORMATION READILY VISIBLE, AND ARE NOT INTENDED TO LIMIT THE SCOPE OF THE WORK. THE CONTRACTOR MAY ENCOUNTER HIDDEN OR UNDISCOVERED CONDITIONS, NOT SHOWN ON THESE DRAWINGS, REQUIRING ADDITIONAL WORK. FOR THE COMPLETION OF THIS CONTRACT, IT WILL BE ASSUMED THAT THE CONTRACTOR HAS INSPECTED THE SITE PRIOR TO BIDDING AND VERIFIED THE INFORMATION HEREIN SUPPLIED.

GENERAL NOTES:

REV #	DESCRIPTION	DATE

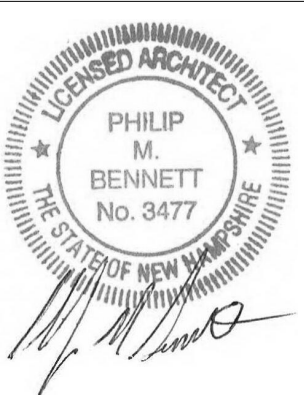

PROJECT NAME & ADDRESS:
Whitefield Public Library
Town of Whitefield
8 Lancaster Rd, Whitefield, NH 03598

AD 1.0
DEMO - LOWER LEVEL

CONTRACTOR BID SET

DEMOLITION NOTES

GENERAL PROCEDURES AND PROJECT CONDITIONS

1. COMPLY WITH APPLICABLE CODES AND REGULATIONS FOR DEMOLITION OPERATIONS AND SAFETY OF ADJACENT STRUCTURES AND THE PUBLIC. & OBTAIN REQUIRED PERMITS.

2. USE OF EXPLOSIVES IS NOT PERMITTED.

3. TAKE PRECAUTIONS TO PREVENT CATASTROPHIC OR UNCONTROLLED COLLAPSE OF STRUCTURES TO BE REMOVED. PROVIDE BRACING AND SHORING AS NECESSARY.

4. CONDUCT OPERATIONS TO MINIMIZE EFFECTS ON AND INTERFERENCE WITH ADJACENT STRUCTURES AND OCCUPANTS.

5. DO NOT CLOSE OR OBSTRUCT ROADWAYS OR SIDEWALKS WITHOUT PERMIT.

6. OBTAIN WRITTEN PERMISSION FROM OWNERS OF ADJACENT PROPERTIES WHEN DEMOLITION EQUIPMENT WILL TRAVERSE, INFRINGE UPON OR LIMIT ACCESS TO THEIR PROPERTY.

7. PROTECT EXISTING STRUCTURES AND OTHER ELEMENTS THAT ARE NOT TO BE REMOVED.

8. PREVENT MOVEMENT OR SETTLEMENT OF ADJACENT STRUCTURES. STOP WORK IMMEDIATELY IF ADJACENT STRUCTURES APPEAR TO BE IN DANGER.

9. IF HAZARDOUS MATERIALS ARE DISCOVERED DURING REMOVAL OPERATIONS, STOP WORK AND NOTIFY ARCHITECT AND OWNER. HAZARDOUS MATERIALS INCLUDE REGULATED ASBESTOS CONTAINING MATERIALS, LEAD, PCB'S, AND MERCURY.

EXISTING UTILITIES

10. COORDINATE WORK WITH UTILITY COMPANIES; NOTIFY BEFORE STARTING WORK AND COMPLY WITH THEIR REQUIREMENTS; OBTAIN REQUIRED PERMITS.

11. PROTECT EXISTING UTILITIES TO REMAIN FROM DAMAGE. LOCATE AND MARK UTILITIES TO REMAIN. MARK USING HIGHLY VISIBLE TAGS OR FLAGS, WITH IDENTIFICATION OF UTILITY TYPE.

12. DO NOT DISRUPT PUBLIC UTILITIES WITHOUT PERMIT FROM AUTHORITY HAVING JURISDICTION.

SELECTIVE DEMOLITION FOR ALTERATIONS

13. DRAWINGS SHOWING EXISTING CONSTRUCTION AND UTILITIES ARE BASED ON CASUAL FIELD OBSERVATION AND EXISTING RECORD DOCUMENTS ONLY. VERIFY THAT CONSTRUCTION AND UTILITY ARRANGEMENTS ARE AS SHOWN. REPORT DISCREPANCIES TO ARCHITECT BEFORE DISRUPTING EXISTING INSTALLATION.

14. MAINTAIN WEATHERPROOF EXTERIOR BUILDING ENCLOSURE EXCEPT FOR INTERRUPTIONS REQUIRED FOR REPLACEMENT OR MODIFICATIONS; TAKE CARE TO PREVENT WATER AND HUMIDITY DAMAGE.

15. REMOVE EXISTING WORK AS INDICATED AND AS REQUIRED TO ACCOMPLISH NEW WORK. PROTECT EXISTING WORK TO REMAIN.

16. PERFORM CUTTING TO ACCOMPLISH REMOVALS NEATLY AND AS SPECIFIED FOR CUTTING NEW WORK. REPAIR ADJACENT CONSTRUCTION AND FINISHES DAMAGED DURING REMOVAL WORK.

17. MAINTAIN EXISTING ACTIVE SYSTEMS THAT ARE TO REMAIN IN OPERATION. MAINTAIN ACCESS TO EQUIPMENT AND OPERATIONAL COMPONENTS.

DEBRIS AND WASTE REMOVAL

18. REMOVE DEBRIS, JUNK, AND TRASH FROM SITE, LEAVING SITE IN CLEAN CONDITION, READY FOR SUBSEQUENT WORK.

CUTTING AND PATCHING GENERAL NOTES:

1. CONTRACTOR SHALL TAKE REASONABLE CARE PRIOR TO ALL CUTTING AND DRILLING IN ORDER TO MINIMIZE UNINTENDED DAMAGE TO CONCEALED CONDUITS, CABLES, PIPES, REINFORCING STEEL, ETC.

2. STRUCTURAL ELEMENTS DO NOT CUT AND PATCH STRUCTURAL ELEMENTS IN A MANNER THAT COULD CHANGE THEIR LOAD-CARRYING CAPACITY OR LOAD-DEFLECTION RATIO.

3. OPERATIONAL ELEMENTS DO NOT CUT AND PATCH OPERATING ELEMENTS AND RELATED COMPONENTS IN A MANNER THAT RESULTS IN REDUCING THEIR CAPACITY TO PERFORM AS INTENDED OR THAT RESULTS IN INCREASED MAINTENANCE OR DECREASED OPERATIONAL LIFE OR SAFETY. OPERATIONAL ELEMENTS INCLUDE, BUT ARE NOT LIMITED TO, THE FOLLOWING: AIR OR SMOKE SHARERS, FIRE PROTECTION SYSTEMS, CONTROL SYSTEMS, COMMUNICATION SYSTEMS, AND ELECTRICAL WIRING SYSTEMS.

4. EXISTING AND IN-PLACE MATERIALS: USE MATERIALS IDENTICAL TO EXISTING MATERIALS FOR EXPOSED SURFACES. USE MATERIALS THAT VISUALLY MATCH EXISTING ADJACENT SURFACES TO THE FULLEST EXTENT POSSIBLE. IF IDENTICAL MATERIALS ARE UNAVAILABLE OR CANNOT BE USED, USE MATERIALS THAT, WHEN INSTALLED, SHALL MATCH THE VISUAL AND FUNCTIONAL PERFORMANCE OF EXISTING MATERIALS.

5. EXISTING SERVICES: WHERE EXISTING SERVICES ARE REQUIRED TO BE REMOVED, RELOCATED, OR ABANDONED, BYPASS SUCH SERVICES BEFORE CUTTING TO PREVENT INTERRUPTION OF SERVICES TO OCCUPIED AREAS. IF EXISTING SERVICES TO OCCUPIED AREAS MUST BE INTERRUPTED, COORDINATE AND RECEIVE APPROVAL.

6. MECHANICAL AND ELECTRICAL SERVICES: CUT OFF PIPE OR CONDUIT IN WALLS OR PARTITIONS TO BE REMOVED. CAP, VALVE, OR PLUG AND SEAL REMAINING PORTION OF PIPE OR CONDUIT TO PREVENT ENTRANCE OF MOISTURE OR OTHER FOREIGN MATTER AFTER CUTTING.

7. EXPOSED FINISHES: RESTORE EXPOSED FINISHES OF PATCHED AREAS AND EXTEND FINISH RESTORATION INTO RETAINED ADJOINING CONSTRUCTION IN A MANNER THAT SHALL ELIMINATE EVIDENCE OF PATCHING AND REFINISHING.

8. FLOORS AND WALLS: WHERE WALLS OR PARTITIONS THAT ARE REMOVED EXTEND ONE FINISHED AREA INTO ANOTHER, PATCH AND REPAIR FLOOR AND WALL SURFACES IN THE NEW SPACE.

9. WHERE PATCHING OCCURS IN A PAINTED SURFACE, APPLY PRIMER AND INTERMEDIATE PAINT COATS OVER THE PATCH AND APPLY FINAL PAINT COAT OVER ENTIRE UNBROKEN SURFACE CONTAINING THE PATCH. PROVIDE ADDITIONAL COATS UNTIL PATCH BLENDS WITH ADJACENT SURFACES.

10. CEILING: PATCH, REPAIR, OR REHANG EXISTING CEILING AS NECESSARY TO PROVIDE AN EVEN-PLANE SURFACE OF UNIFORM APPEARANCE.

11. EXTERIOR BUILDING ENCLOSURE: PATCH COMPONENTS IN A MANNER THAT RESTORES ENCLOSURE TO A WEATHERTIGHT CONDITION.



2 Demolition Main Level
3/16" = 1'-0"

EXISTING CONDITIONS GENERAL NOTES:

1. THESE DRAWINGS HAVE BEEN COMPILED FROM THE BEST AVAILABLE INFORMATION READILY VISIBLE, AND ARE NOT INTENDED TO LIMIT THE SCOPE OF THE WORK. THE CONTRACTOR MAY ENCOUNTER HIDDEN OR UNDISCOVERED CONDITIONS, NOT SHOWN ON THESE DRAWINGS, REQUIRING ADDITIONAL WORK FOR THE COMPLETION OF THIS CONTRACT. IT WILL BE ASSUMED THAT THE CONTRACTOR HAS INSPECTED THE SITE PRIOR TO BIDDING AND VERIFIED THE INFORMATION HEREIN SUPPLIED.

GENERAL NOTES:

REV #	DESCRIPTION	DATE

Copyright 2026 All Rights Reserved



PROJECT NAME & ADDRESS:
Whitefield Public Library
Town of Whitefield
8 Lancaster Rd, Whitefield, NH 03598

DEMO - MAIN LEVEL

AD 1.1

CONTRACTOR BID SET

C:\Users\janderson\My Documents\225 Whitefield Library\Draws\Whitefield Library - 03-09-26.rvt



2 Proposed Perspective - Lancaster Road



1 Proposed Perspective from Intersection


CONTRACTOR BID SET

GENERAL NOTES:

1. ALL WORK PERFORMED BY THE CONTRACTOR AND ALL SUB-CONTRACTORS OF THIS PROJECT SHALL CONFORM TO THE REQUIREMENTS OF THE STATE OF NEW HAMPSHIRE BUILDING CODES (AND ANY AMENDMENTS), THE STATE OF NEW HAMPSHIRE LIFE SAFETY CODE (AND ANY AMENDMENTS), THE AUTHORITY HAVING JURISDICTION ZONING REGULATIONS, AND ALL OTHER REGULATIONS AND CODES.
2. THE CONTRACT LIMIT HAS BEEN INDICATED ON THE DRAWINGS. IF NO LIMIT HAS BEEN INDICATED, THEN THE OWNER, ARCHITECT, & GENERAL CONTRACTOR SHOULD REVIEW ON-SITE PRIOR TO CONSTRUCTION.
3. THE CONTRACTOR SHALL FAMILIARIZE HIMSELF WITH THE CONTRACT DRAWINGS. ANY DISCREPANCIES SHALL BE BROUGHT TO THE ATTENTION OF THE ARCHITECT BEFORE PROCEEDING. THE CONTRACTOR SHALL BE SOLELY RESPONSIBLE FOR ANY AND ALL CONSTRUCTION METHODS, METHODS, TECHNIQUES, SEQUENCES, PROCEDURES, SCHEDULING & SAFETY PROCEDURES REQUIRED TO COMPLETE THE WORK OF THIS CONTRACT. PROVIDE ALL TEMPORARY PROVISIONS & SCHEDULING NECESSARY TO SAFELY MAINTAIN THE STRUCTURAL INTEGRITY OF NEW AND EXISTING CONSTRUCTION. ALL STRUCTURAL COMPONENTS AND SYSTEMS ARE INSTALLED & APPROVED BY THE OWNER OR ARCHITECT.
4. COORDINATION OF STRUCTURAL, MECHANICAL, AND ELECTRICAL DRAWINGS ARE SUPPLEMENTARY TO THE ARCHITECTURAL DRAWINGS. IT SHALL BE THE RESPONSIBILITY OF THE CONTRACTOR TO CHECK AND COORDINATE ALL THE DRAWINGS BEFORE PARTICIPATION AND/OR INSTALLATION OF ANY WORK. CONTRACTOR SHALL IMMEDIATELY NOTIFY THE ARCHITECT OF ANY DISCREPANCIES OR ERRORS.
5. ALL STRUCTURAL DRAWINGS SHALL BE USED IN CONJUNCTION WITH THE ARCHITECTURAL, MECHANICAL, PLUMBING, AND ELECTRICAL DRAWINGS AND SPECIFICATIONS. VERIFY LOCATION AND DIMENSIONS OF CHASES, MORTIS, OPENINGS, SLEEVES, WELDS, JOINTS, EMBEDMENTS, AND OTHER PROJECT REQUIREMENTS NOT SHOWN ON THE STRUCTURAL DRAWINGS. VERIFY AND COORDINATE ALL DIMENSIONS RELATED TO THIS PROJECT.
6. UNLESS OTHERWISE INDICATED, DETAILS SHOWN ARE TO BE CONSIDERED TYPICAL FOR SIMILAR CONDITIONS.
7. IF THERE EXISTS CONFLICTS BETWEEN THE WORK INDICATED IN ANY OF THE DRAWINGS AND/OR ANY CONFLICTS WITHIN THE SPECIFICATIONS AND/OR CONFLICTS BETWEEN THE DRAWINGS AND SPECIFICATIONS, THE MORE COMPLEX OF THE CONFLICTING ALTERNATIVES SHALL BE INCLUDED IN THE BID OR PROPOSAL.
8. THESE DRAWINGS HAVE BEEN COMPILED FROM THE BEST AVAILABLE INFORMATION AND ARE NOT INTENDED TO LIMIT THE SCOPE OF THE WORK. THE CONTRACTOR MAY ENCOUNTER VARIOUS UNDISCOVERED CONDITIONS NOT SHOWN ON THESE DRAWINGS REQUIRING ADDITIONAL WORK FOR THE COMPLETION OF THIS CONTRACT. IT WILL BE ASSUMED THAT THE CONTRACTOR HAS INSPECTED THE SITE PRIOR TO BIDDING AND VERIFIED THE INFORMATION HEREIN SUPPLIED.
9. REFER TO THE SPECIFICATIONS IN THE PROJECT MANUAL FOR ADDITIONAL INFORMATION AND INSTRUCTIONS.
10. LEGEND: ALL SYMBOLS AND ABBREVIATIONS USED ON THE DRAWINGS ARE CONSIDERED CONSTRUCTION STANDARDS. IF THE CONTRACTOR HAS ANY QUESTIONS REGARDING THE SAME OR THEIR EXACT MEANING, THE ARCHITECT SHALL BE NOTIFIED FOR CLARIFICATION.
11. PRECEDENCE: DIMENSIONS SHALL HAVE PRECEDENCE OVER SCALE. LARGER SCALE DRAWINGS HAVE PRECEDENCE OVER SMALLER SCALE DRAWINGS. SPECIFICATIONS AND GENERAL NOTES HAVE PRECEDENCE OVER DRAWINGS.
12. DRAWING: CONTRACTOR SHALL PROVIDE ALL REQUIRED BLOODING, PACKING, FRAMING, HANDLES, OR OTHER SUPPORT AS NECESSARY FOR ALL FIXTURES, EQUIPMENT, CABINETS, FURNISHINGS, AND ALL OTHER ITEMS REQUIRING THE SAME. IT IS THE CONTRACTOR'S RESPONSIBILITY TO COORDINATE WITH THE FIXTURES, EQUIPMENT, CABINETS, FURNISHINGS, AND ALL OTHER ITEMS. MEASUREMENT AND INSTALLATION AND REVIEW SHOP DRAWINGS FOR FINISHES, UTILITIES CONNECTION, ETC.
13. ACCESS PANELS: ALL EQUIPMENT SWITCHES AND VALVES THAT ARE CONCEALED MUST BE PROVIDED WITH ACCESS PANELS UNLESS OTHERWISE INDICATED OR NOTED IN THE DRAWINGS.
14. NO NEW FACILITIES OR EQUIPMENT INSTALLED FOR THE PERMANENT INSTALLATION MAY BE LEFT FOR TEMPORARY PURPOSES UNLESS THE CONTRACT DOCUMENTS SPECIFICALLY STATE THEY ARE.
15. DISPARAGEMENT: ALL O.P. NO. TO BE 9/8 UNLESS NOTED OTHERWISE. INSTALL MORTAR RESISTANT O.P. NO. BEHIND SHIMS IN TOILET, JANITOR, MECHANICAL ROOMS, AND OTHER POTENTIALLY DAMP LOCATIONS. AT VERTICAL CHASE, ELLIMINATE CORERS AND ELEVATOR SHAFTS. INSTALL 9/8 INSULATED 1" MIN. GORE.
16. ALL PARTITIONS ARE DIMENSIONED FROM FACE OF FRAME. CORNER OF WAINSCOT, 10" FACE OF FRAME FINISH UNLESS NOTED OTHERWISE.
17. ALL FLOOR OPENINGS SHALL BE FIELD VERIFIED PRIOR TO MANUFACTURING OR ORDERING OF ALL FLOOR WINDOW, EQUIPMENT OR OTHER BUILDING PRODUCTS.

Copyright 2026 All Rights Reserved

REV #	DESCRIPTION	DATE

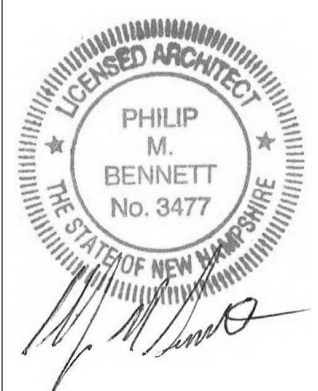


PROJECT NAME & ADDRESS:
Whitefield Public Library
Town of Whitefield
8 Lancaster Rd, Whitefield, NH 03598

EXTERIOR PERSPECTIVES


A03

C:\Users\stuart\OneDrive\Documents\2025\Whitefield Library\Drawings\Whitefield Library - 03-09-26.rvt

1 Proposed Perspective (Jefferson Road)

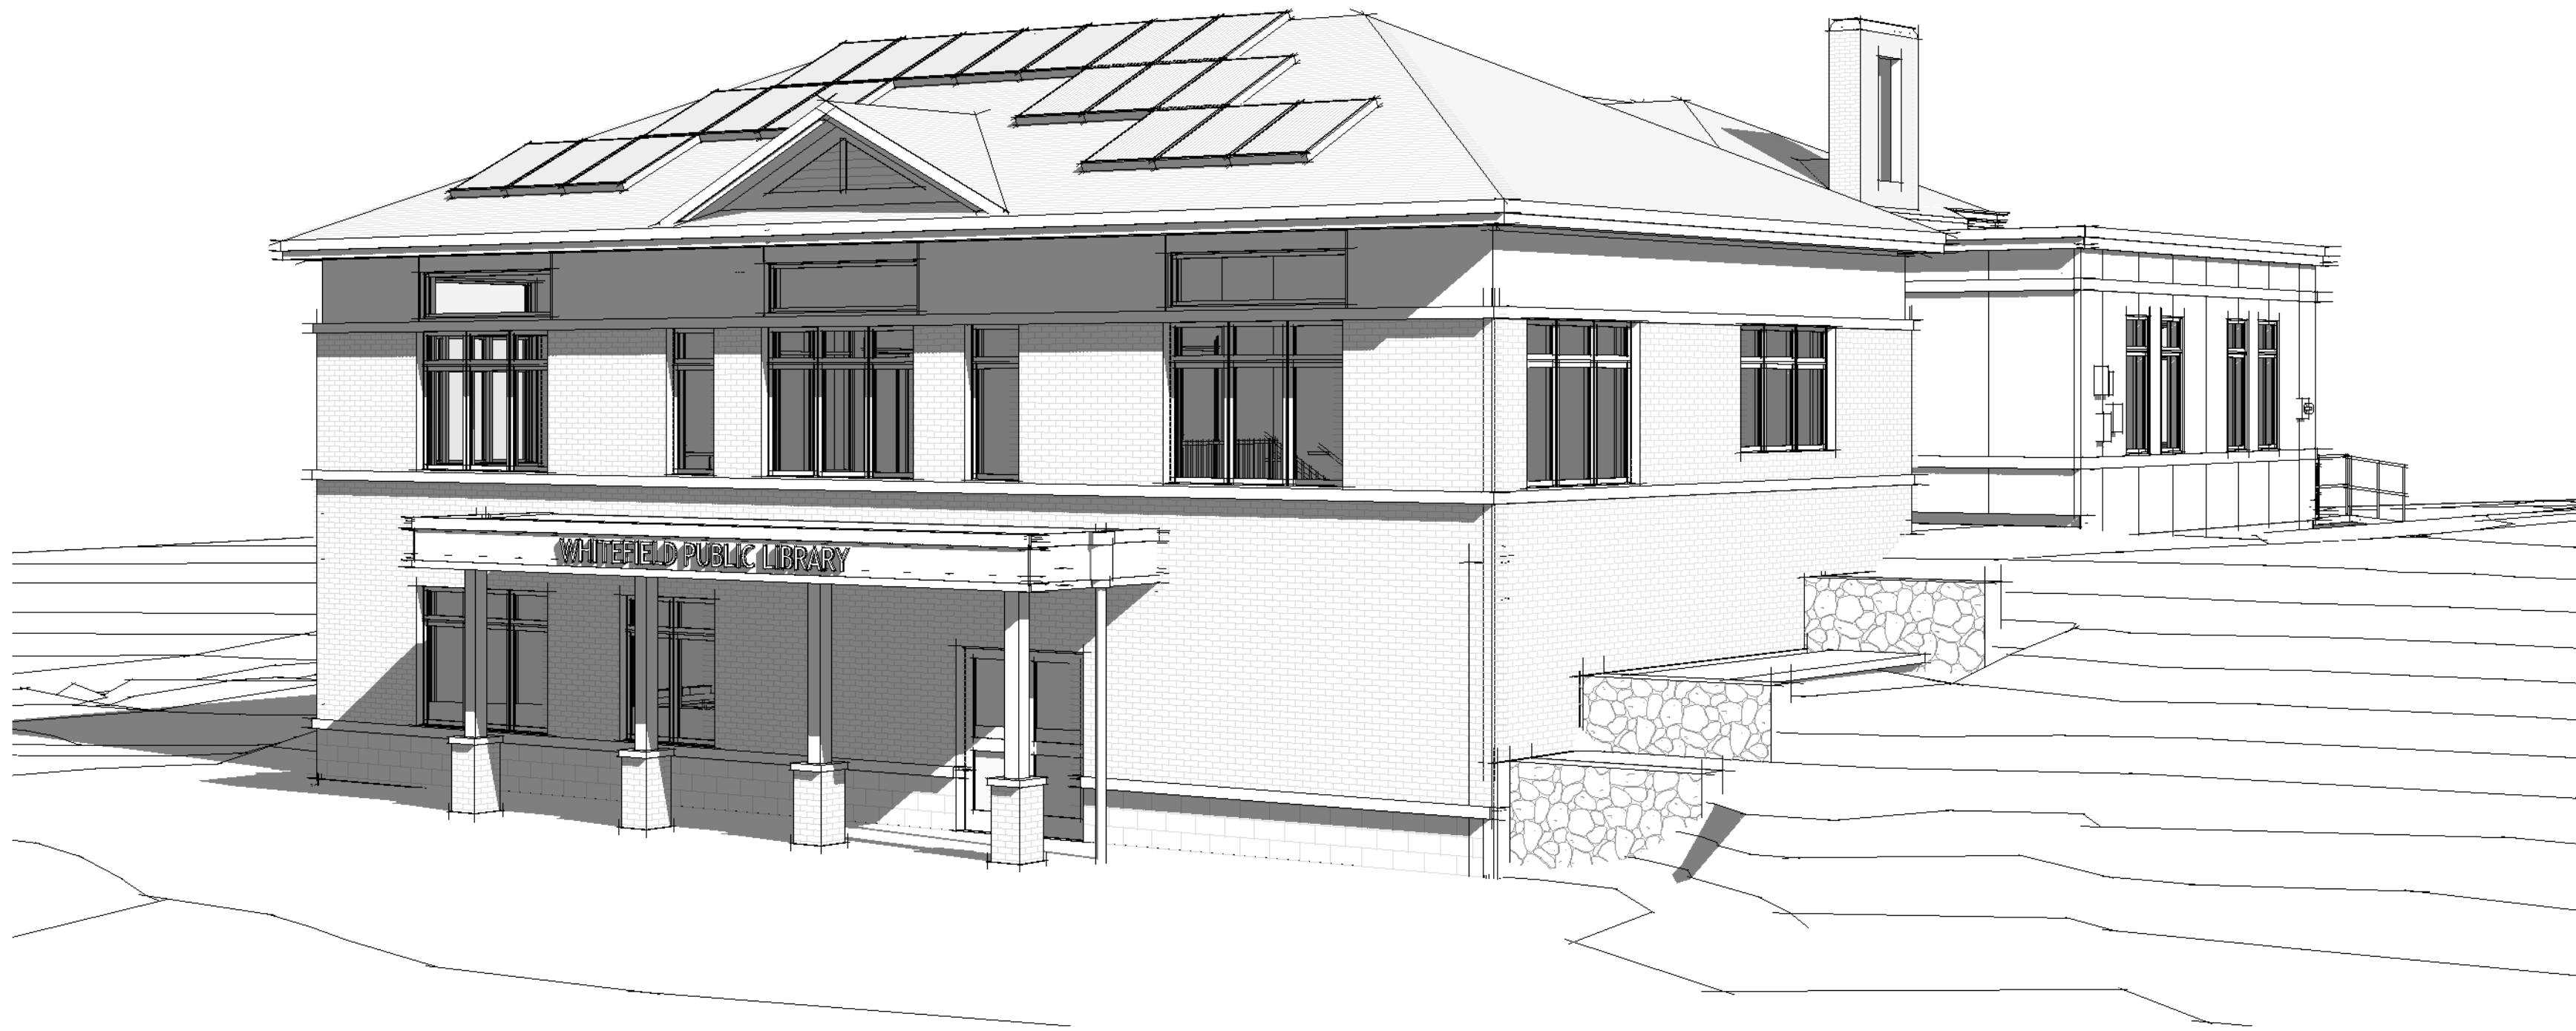

2 Proposed Aerial

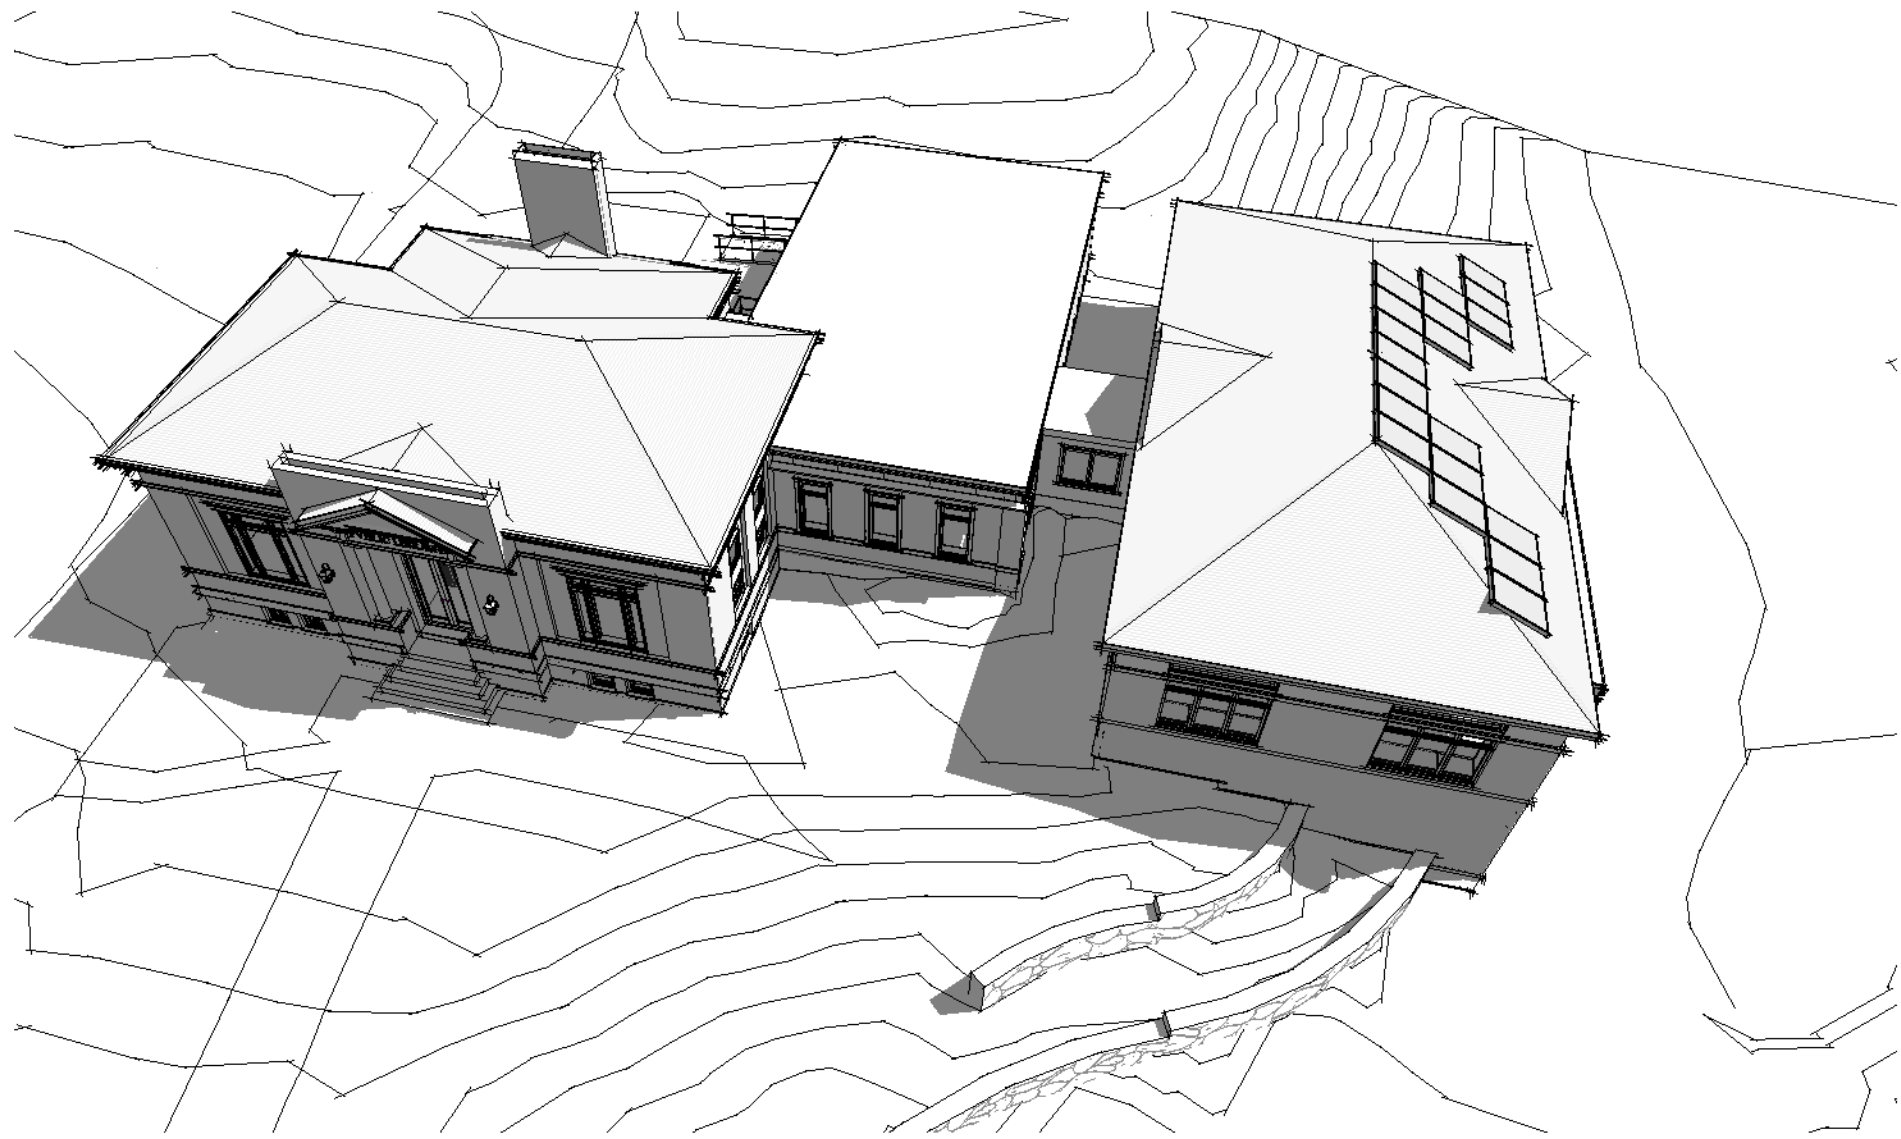


CONTRACTOR BID SET

GENERAL NOTES:

- BUILDING CODE
1. ALL WORK PERFORMED BY THE CONTRACTOR AND ALL SUB-CONTRACTORS OF THIS PROJECT SHALL CONFORM TO THE REQUIREMENTS OF THE STATE OF NEW HAMPSHIRE BUILDING CODES (AND ANY AMENDMENTS), THE STATE OF NEW HAMPSHIRE LIFE SAFETY CODE (AND ANY AMENDMENTS), THE AUTHORITY HAVING JURISDICTION ZONING REGULATIONS, AND ALL OTHER REGULATIONS AND CODES.
 2. THE CONTRACT LIMIT HAS BEEN INDICATED ON THE DRAWINGS. IF NO LIMIT HAS BEEN INDICATED THEN THE OWNER, ARCHITECT, & GENERAL CONTRACTOR SHOULD REVIEW ON-SITE PRIOR TO CONSTRUCTION.
 3. THE CONTRACTOR SHALL FAMILIARIZE HIMSELF WITH THE CONTRACT DRAWINGS. ANY DISCREPANCIES SHALL BE BROUGHT TO THE ATTENTION OF THE ARCHITECT BEFORE PROCEEDING. THE CONTRACTOR SHALL BE SOLELY RESPONSIBLE FOR ANY AND ALL CONSTRUCTION METHODS, METHODS, PROCEDURES, SEQUENCES, PROCEDURES, SCHEDULING & SAFETY PROCEDURES REQUIRED TO COMPLETE THE WORK OF THIS CONTRACT. PROVIDE ALL TEMPORARY PROTECTION & SHORING NECESSARY TO SAFELY MAINTAIN THE STRUCTURAL INTEGRITY OF NEW AND EXISTING CONSTRUCTION UNTIL ALL STRUCTURAL COMPONENTS AND SYSTEMS ARE INSTALLED & APPROVED BY THE OWNER OR ARCHITECT.
 4. COORDINATION OF STRUCTURAL, MECHANICAL, AND ELECTRICAL DRAWINGS ARE SUPPLEMENTARY TO THE ARCHITECTURAL DRAWINGS. IT SHALL BE THE RESPONSIBILITY OF THE CONTRACTOR TO CHECK AND COORDINATE ALL THE DRAWINGS BEFORE PARTICIPATION AND/OR INSTALLATION OF ANY WORK. CONTRACTOR SHALL MAINTAIN THE INTEGRITY OF THE ARCHITECT OF ANY DISCREPANCIES OR ERRORS.
 5. ALL STRUCTURAL DRAWINGS SHALL BE USED IN CONJUNCTION WITH THE ARCHITECTURAL, MECHANICAL, PLUMBING, AND ELECTRICAL DRAWINGS AND SPECIFICATIONS. VERIFY LOCATION AND DIMENSIONS OF CHIMNEYS, VENTING, OPENINGS, SLOPES, WALLS, DOORS, WINDOWS, ELEVATIONS, AND OTHER PROJECT REQUIREMENTS NOT SHOWN ON THE STRUCTURAL DRAWINGS. VERIFY AND COORDINATE ALL DIMENSIONS RELATED TO THE PROJECT.
 6. UNLESS OTHERWISE INDICATED, DETAILS SHOWN ARE TO BE CONSIDERED TYPICAL FOR SIMILAR CONDITIONS.
 7. IF THERE ARE CONFLICTS BETWEEN THE WORK INDICATED IN ANY OF THE DRAWINGS AND/OR ANY CONFLICTS WITHIN THE SPECIFICATIONS AND/OR CONFLICTS BETWEEN THE DRAWINGS AND SPECIFICATIONS BE MORE CLOSERLY OF THE CONFLICTING ALTERNATIVES SHALL BE INCLUDED IN THE BID OR PROPOSAL.
 8. THESE DRAWINGS HAVE BEEN COMPILED FROM THE BEST AVAILABLE INFORMATION AND ARE NOT INTENDED TO LIMIT THE SCOPE OF THE WORK. THE CONTRACTOR MAY ENCOUNTER VARIOUS UNDISCOVERED CONDITIONS NOT SHOWN ON THESE DRAWINGS REQUIRING ADDITIONAL WORK FOR THE COMPLETION OF THIS CONTRACT. IT WILL BE ASSUMED THAT THE CONTRACTOR HAS INSPECTED THE SITE PRIOR TO BIDDING AND VERIFIED THE INFORMATION HEREIN SUPPLIED.
 9. REFER TO THE SPECIFICATIONS IN THE PROJECT MANUAL FOR ADDITIONAL INFORMATION AND NOTIFICATIONS.
- LEGEND & PRECEDENCE
10. LEGEND: ALL SYMBOLS AND ABBREVIATIONS USED ON THE DRAWINGS ARE CONSIDERED CONSTRUCTION STANDARDS. IF THE CONTRACTOR HAS ANY QUESTIONS REGARDING THE SAME OR THEIR EXACT MEANING, THE ARCHITECT SHALL BE NOTIFIED FOR CLARIFICATION.
 11. PRECEDENCE: DIMENSIONS SHALL HAVE PRECEDENCE OVER SCALE. LARGER SCALE DRAWINGS HAVE PRECEDENCE OVER SMALLER SCALE DRAWINGS. SPECIFICATIONS AND GENERAL NOTES HAVE PRECEDENCE OVER DRAWINGS.
- MISC. NOTES
12. DRAWING: CONTRACTOR SHALL PROVIDE ALL REQUIRED BLOCKING, BRACING, FRAMING, WALKWAYS, OR OTHER SUPPORT AS NECESSARY FOR ALL FIXTURES, EQUIPMENT, CONCRETE, FURNISHINGS, AND ALL OTHER ITEMS REQUIRING THE SAME. IT IS THE CONTRACTOR'S RESPONSIBILITY TO COORDINATE WITH THE FIXTURES, EQUIPMENT, CONCRETE, FURNISHINGS, AND ALL OTHER ITEMS. MEASUREMENT AND REVIEW SHOP DRAWINGS FOR FIXTURES, UTILITIES, CONCRETE, ETC.
 13. ACCESS PANELS: ALL EQUIPMENT SWITCHES AND VALVES THAT ARE CONCEALED MUST BE PROVIDED WITH ACCESS PANELS UNLESS OTHERWISE INDICATED OR NOTED IN THE DRAWINGS.
 14. NO NEW FACILITIES OR EQUIPMENT INSTALLED FOR THE PERMANENT INSTALLATION MAY BE LEFT FOR TEMPORARY PURPOSES UNLESS THE CONTRACT DOCUMENTS SPECIFICALLY STATE OTHERWISE.
 15. GUTTER/SLOPE: ALL GUTTER/SLOPE TO BE 1/8" UNLESS NOTED OTHERWISE. INSTALL MOISTURE RESISTANT GUTTER/SLOPE SHIMS IN GUTTER, JUNCTION, MECHANICAL ROOMS, AND OTHER POTENTIALLY DAMP LOCATIONS AT VERTICAL CHASE. EXTERIOR WALLS AND ELEVATOR SHAFTS: INSTALL 1/2" GUTTER/SLIP-1/2" GUTTER.
 16. ALL PARTITIONS ARE DIMENSIONED FROM FACE OF FRAME. CORNER OF WINDOW, TOP OF CASE, FINISH UNLESS NOTED OTHERWISE.
 17. ALL FLOOR OPENINGS SHALL BE FIELD VERIFIED PRIOR TO MANUFACTURING OR ORDERING OF ALL FLOOR WINDOW, EQUIPMENT OR OTHER BUILDING PRODUCTS.

REV #	DESCRIPTION	DATE

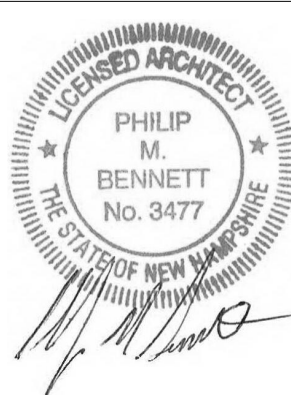

PROJECT NAME & ADDRESS:
Whitefield Public Library
Town of Whitefield
8 Lancaster Rd, Whitefield, NH 03598

EXTERIOR PERSPECTIVES


A0.4

Area Schedule (Occupancy)					
Name	Area	Occupancy Type	Occupancy Factor	Occupant Load	Comments


Proposed Lower Level					
EXISTING STORAGE 2	385 SF	STORAGE	300	2	
EXISTING STORAGE 1	607 SF	STORAGE	300	3	
NEW COMMUNITY ROOM	970 SF	ASSEMBLY	7	139	
				144	

Existing Main Level					
EXISTING READING ROOM	371 SF	READING	50	8	
RENOVATED STACKS	365 SF	STACK	100	4	
EXISTING FLEX PROGRAM ROOM	466 SF	CLASSROOM	20	24	
STUDY 1	53 SF	BUSINESS	150	1	
STUDY 2	53 SF	BUSINESS	150	1	
STUDY 3	50 SF	BUSINESS	150	1	
DELIVERY HALL	399 SF	READING	50	8	
TRANSITION ROOM	424 SF	READING	50	9	
MAKERS SPACE	190 SF	CLASSROOM	20	10	
OFFICE 1	61 SF	BUSINESS	150	1	
OFFICE 2	61 SF	BUSINESS	150	1	
CHILDRENS ROOM	368 SF	CLASSROOM	20	19	
NEW FLEX PROGRAM ROOM	370 SF	CLASSROOM	20	19	
NEW RECEPTION	543 SF	READING	50	11	

117
261

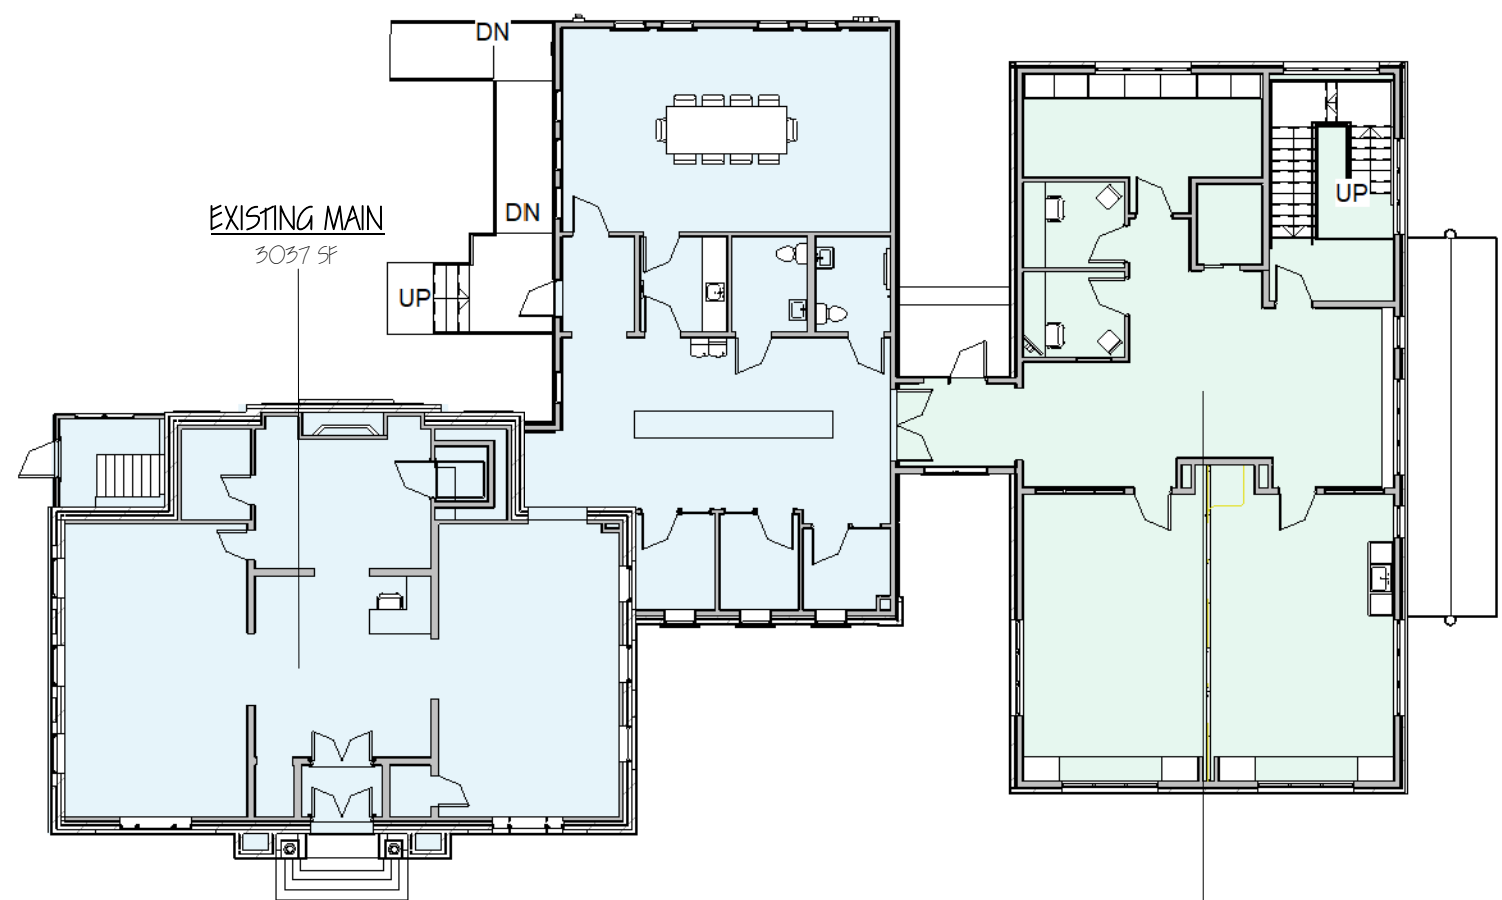

4 Existing Main Level
1/16" = 1'-0"

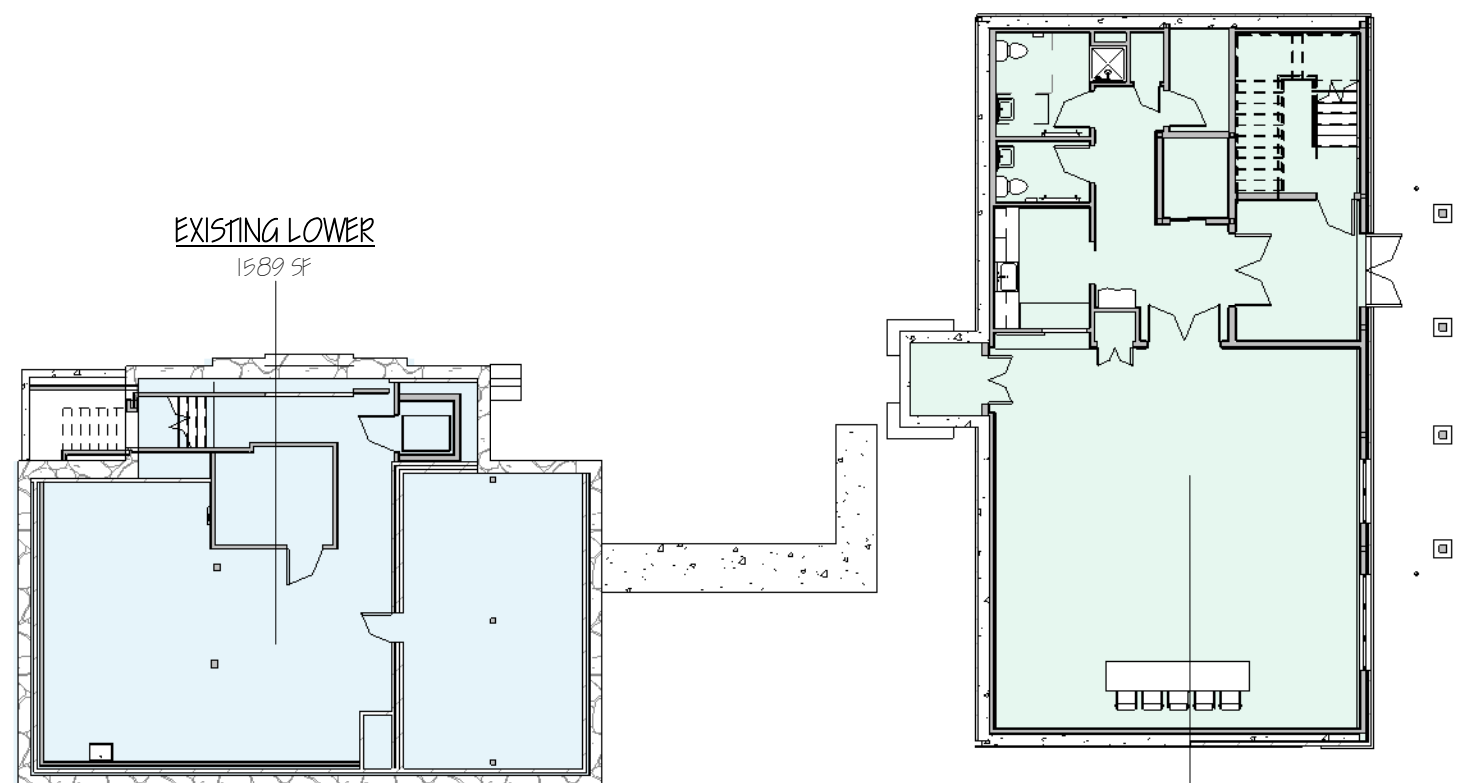


1 Proposed Lower Level
1/16" = 1'-0"

Area Schedule (Gross Building)		
Name	Area	Comments


PROPOSED LOWER	1975 SF	
EXISTING LOWER	1589 SF	
		3564 SF

EXISTING MAIN	3037 SF	
PROPOSED MAIN	2000 SF	
		5037 SF

Grand total: 4 8601 SF

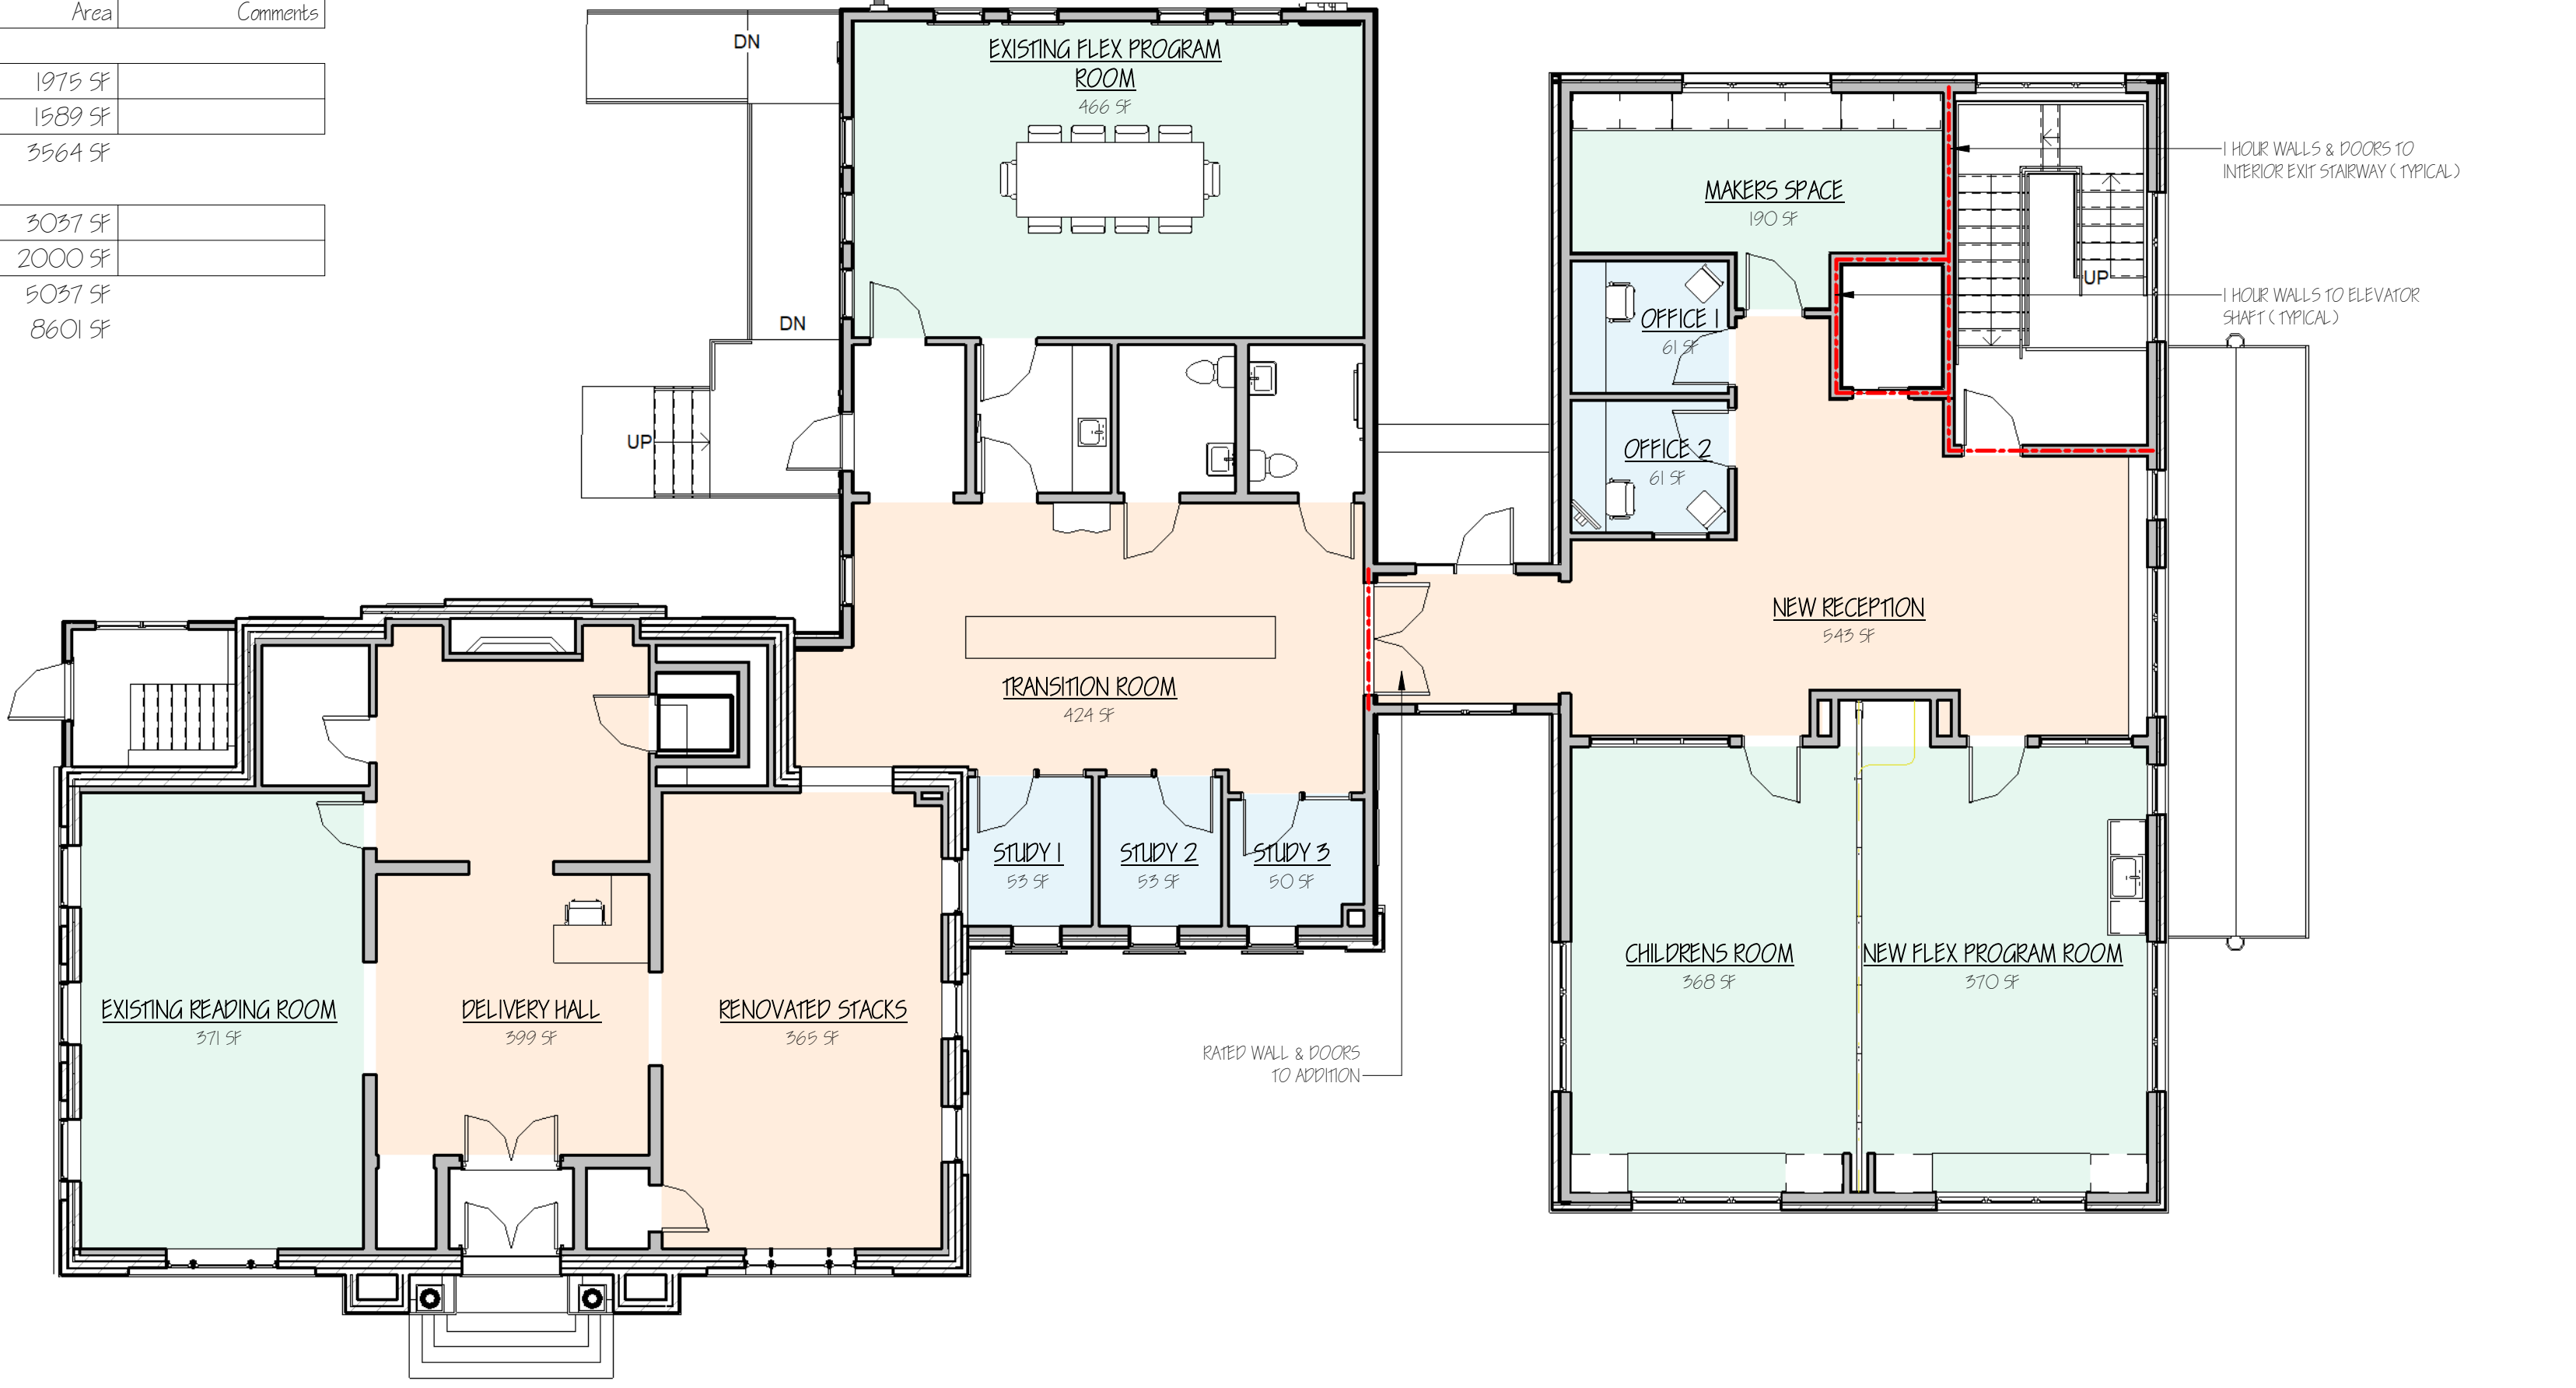

3 Existing Main Level
1/8" = 1'-0"

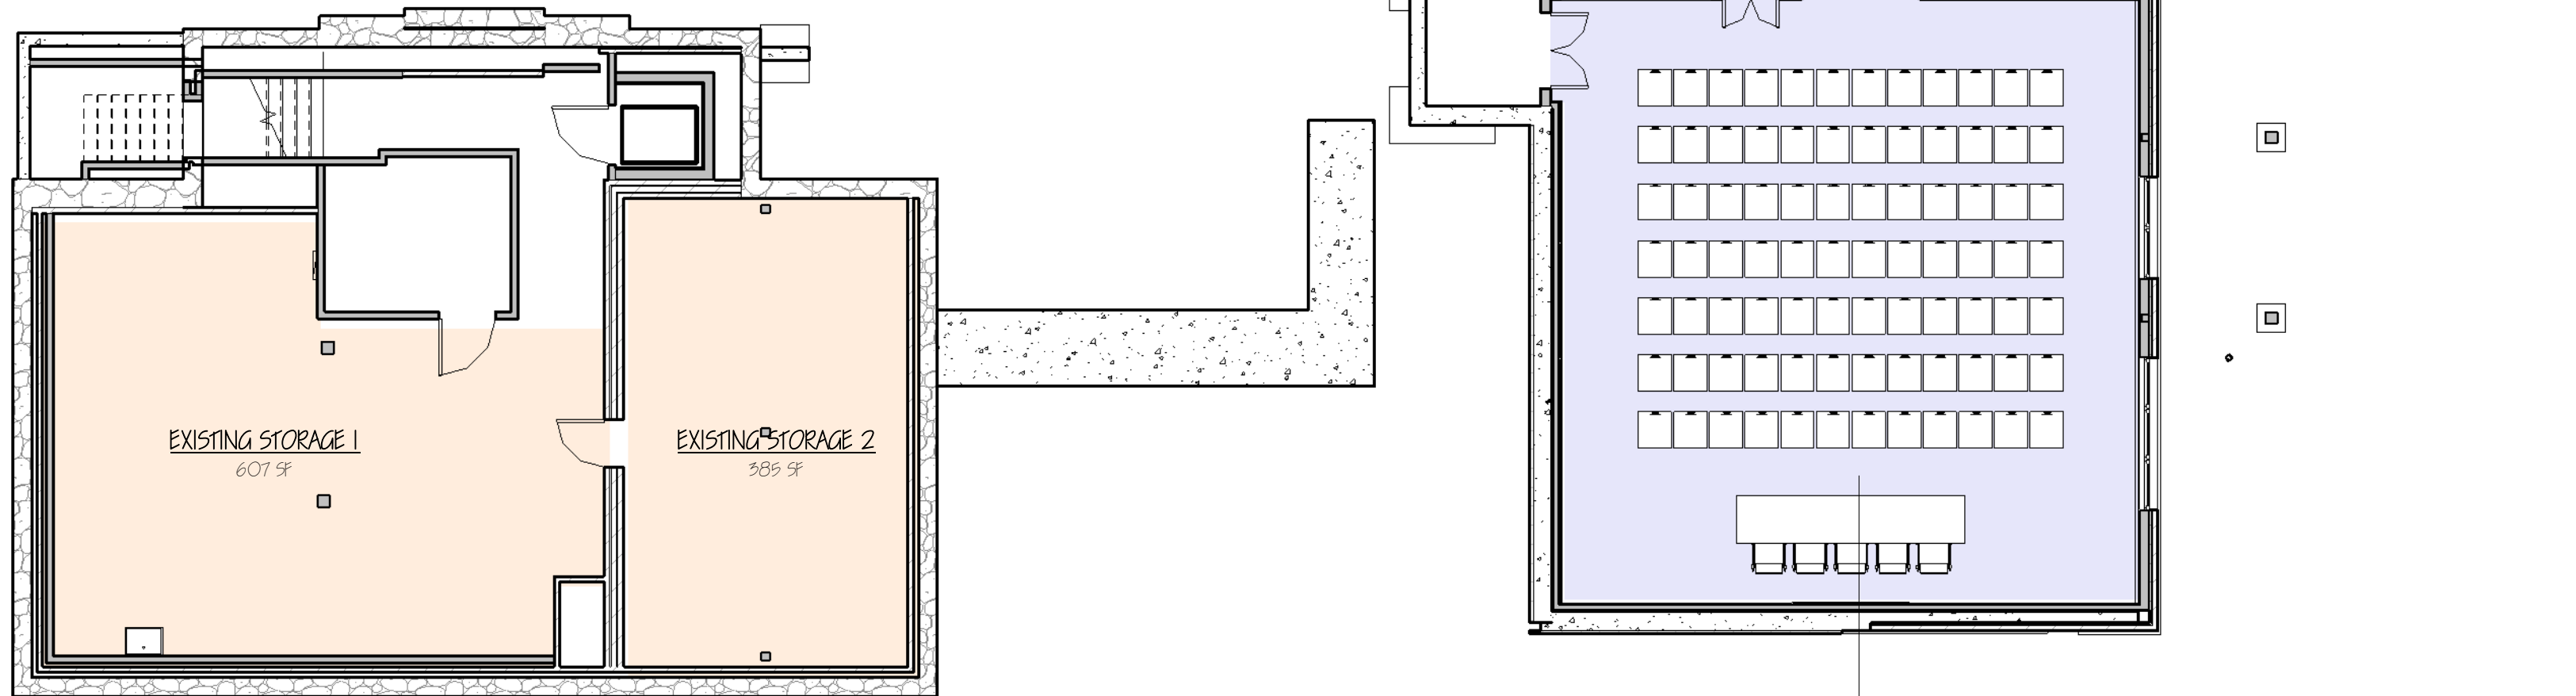


2 Proposed Lower Level
1/8" = 1'-0"

GENERAL NOTES:

1. ALL WORK PERFORMED BY THE CONTRACTOR AND ALL SUB-CONTRACTORS OF THIS PROJECT SHALL CONFORM TO THE REQUIREMENTS OF THE STATE OF NEW HAMPSHIRE BUILDING CODES (AND ANY AMENDMENTS), THE STATE OF NEW HAMPSHIRE LIFE SAFETY CODE (AND ANY AMENDMENTS), THE AUTHORITY HAVING JURISDICTION ZONING REGULATIONS, AND ALL OTHER REGULATIONS AND CODES.
2. THE CONTRACT LIMIT HAS BEEN INDICATED ON THE DRAWINGS. IF NO LIMIT HAS BEEN INDICATED THEN THE OWNER, ARCHITECT & GENERAL CONTRACTOR SHOULD REVIEW ON-SITE PRIOR TO CONSTRUCTION.
3. THE CONTRACTOR SHALL FAMILIARIZE HIMSELF WITH THE CONTRACT DRAWINGS. ANY DISCREPANCIES SHALL BE BROUGHT TO THE ATTENTION OF THE ARCHITECT BEFORE PROCEEDING. THE CONTRACTOR SHALL BE SOLELY RESPONSIBLE FOR ANY AND ALL CONSTRUCTION MEANS, METHODS, TECHNIQUES, SEQUENCES, PROCEDURES, SCHEDULING & SAFETY PROCEDURES REQUIRED TO COMPLETE THE WORK OF THIS CONTRACT. PROVIDE ALL TEMPORARY PROTECTION & SCHEDULING NECESSARY TO SAFELY MAINTAIN THE STRUCTURAL INTEGRITY OF NEW AND EXISTING CONSTRUCTION. ALL STRUCTURAL COMPONENTS AND SYSTEMS ARE INSTALLED & APPROVED BY THE OWNER OR ARCHITECT.
4. COORDINATION: SEE STRUCTURAL, MECHANICAL, PLUMBING AND ELECTRICAL DRAWINGS ARE SUPPLEMENTARY TO THE ARCHITECTURAL DRAWINGS. IT SHALL BE THE RESPONSIBILITY OF THE CONTRACTOR TO CHECK AND COORDINATE ALL THE DRAWINGS BEFORE PARTICIPATION AND/OR INSTALLATION OF ANY WORK. CONTRACTOR SHALL IMMEDIATELY NOTIFY THE ARCHITECT OF ANY DISCREPANCIES OR ERRORS.
5. ALL STRUCTURAL DRAWINGS SHALL BE USED IN CONJUNCTION WITH THE ARCHITECTURAL, MECHANICAL, PLUMBING AND ELECTRICAL DRAWINGS AND SPECIFICATIONS. VERIFY LOCATION AND DIMENSIONS OF CHASES, MORTIS, OPENINGS, SLEEVES, WELDES, JOINTS, REINFORCING, AND OTHER PROJECT REQUIREMENTS NOT SHOWN ON THE STRUCTURAL DRAWINGS. VERIFY AND COORDINATE ALL DIMENSIONS RELATED TO THIS PROJECT.
6. UNLESS OTHERWISE INDICATED, DETAILS SHOWN ARE TO BE CONSIDERED TYPICAL FOR SIMILAR CONDITIONS.
7. IF THERE ARE CONFLICTS BETWEEN THE WORK INDICATED IN ANY OF THE DRAWINGS AND/OR ANY CONFLICTS WITHIN THE SPECIFICATIONS, ANY OR CONFLICTS BETWEEN THE DRAWINGS AND SPECIFICATIONS BE MORE CLOSELY OF THE CONFLICTING ALTERNATIVES SHALL BE INCLUDED IN THE BID OR PROPOSAL.
8. THESE DRAWINGS HAVE BEEN COMPILED FROM THE BEST AVAILABLE INFORMATION AND ARE NOT INTENDED TO LIMIT THE SCOPE OF THE WORK. THE CONTRACTOR MAY ENCOUNTER VARIOUS UNDISCOVERED CONDITIONS NOT SHOWN ON THESE DRAWINGS REQUIRING ADDITIONAL WORK FOR THE COMPLETION OF THIS PROJECT. IT WILL BE ASSUMED THAT THE CONTRACTOR HAS INSPECTED THE SITE PRIOR TO BIDDING AND VERIFIED THE INFORMATION HEREIN SUPPLIED.
9. REFER TO THE SPECIFICATIONS IN THE PROJECT MANUAL FOR ADDITIONAL INFORMATION AND INSTRUCTIONS.
10. LEGEND: ALL SYMBOLS AND ABBREVIATIONS USED ON THE DRAWINGS ARE CONSIDERED CONSTRUCTION STANDARDS. IF THE CONTRACTOR HAS ANY QUESTIONS REGARDING THE SAME OR THEIR EXACT MEANING, THE ARCHITECT SHALL BE NOTIFIED FOR CLARIFICATION.
11. PRECEDENCE: DIMENSIONS SHALL HAVE PRECEDENCE OVER SCALE. LARGER SCALE DRAWINGS HAVE PRECEDENCE OVER SMALLER SCALE DRAWINGS. SPECIFICATIONS AND GENERAL NOTES HAVE PRECEDENCE OVER DRAWINGS.
12. DRAWING: CONTRACTOR SHALL PROVIDE ALL REQUIRED BLOCKING, BRACING, FRAMING, HANDRAILS, OR OTHER SUPPORT AS NECESSARY FOR ALL FIXTURES, EQUIPMENT, CABINETS, FURNISHINGS, AND ALL OTHER ITEMS REQUIRING THE SAME. IT IS THE CONTRACTOR'S RESPONSIBILITY TO COORDINATE WITH THE FIXTURES, EQUIPMENT, CABINETS, FURNISHINGS, AND ALL OTHER ITEMS. MEASURE AND INSTALL AND REVIEW SHOP DRAWINGS FOR INSTALLATION, UTILITIES CONNECTION, ETC.
13. ACCESS PANELS: ALL EQUIPMENT SWITCHES AND VALVES THAT ARE CONCEALED MUST BE PROVIDED WITH ACCESS PANELS UNLESS OTHERWISE INDICATED OR NOTED IN THE DRAWINGS.
14. NO NEW FACILITIES OR EQUIPMENT INSTALLED FOR THE PERMANENT INSTALLATION MAY BE LEFT FOR TEMPORARY PURPOSES UNLESS THE CONTRACT DOCUMENTS SPECIFICALLY STATE OTHERWISE.
15. DISPARAGEMENT: ALL O.P.D. TO BE 5/8" UNLESS NOTED OTHERWISE. INSTALL MOISTURE RESISTANT O.P.D. BEHIND SHIMS IN CEILING, JANITOR MECHANICAL ROOMS, AND OTHER POTENTIALLY DAMP LOCATIONS. AT VERTICAL CHASE, EXCLUDE CHASES AND ELEVATOR SHAFTS. INSTALL 5/8" INSULATED "TIE" IN CHASE.
16. ALL PARTITIONS ARE DIMENSIONED FROM FACE OF FRAME. CORNER OF WINDOW, TOP OF CASE, FINISH UNLESS NOTED OTHERWISE.
17. ALL FLOOR OPENINGS SHALL BE FIELD VERIFIED PRIOR TO MANUFACTURING OR ORDERING OF ALL FLOOR WINDOW, EQUIPMENT OR OTHER BUILDING PRODUCTS.

Copyright 2026 All Rights Reserved

REV #	DESCRIPTION	DATE

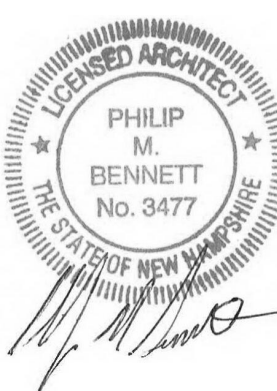

PROJECT NAME & ADDRESS:
Whitefield Public Library
Tom of Whitefield
8 Lancaster Rd, Whitefield, NH 03598

A05


AREA PLANS

CONTRACTOR BID SET

EXCAVATION NOTES:

1. VERIFY THAT SURVEY BENCH MARK AND INTENDED ELEVATIONS FOR THE WORK ARE AS INDICATED. NOTIFY REQUIRER LINES, LEVELS, CONTOURS, AND DATUM LOCATIONS.
2. LOCATE, IDENTIFY, AND PROTECT UTILITIES THAT REMAIN AND PROTECT FROM DAMAGE. NOTIFY UTILITY COMPANY TO REMOVE AND RELOCATE UTILITIES.
3. PROTECT BENCH MARKS, SURVEY CONTROL POINTS, EXISTING CURBS, FENCES, SIDEWALKS, PAVING, AND CURBS FROM ADJACENT EQUIPMENT'S TRAFFIC.
4. UNDERPIN ADJACENT STRUCTURES THAT COULD BE DAMAGED BY EXCAVATING WORK. EXCAVATE TO ACCOMMODATE NEW STRUCTURES AND CONSTRUCTION OPERATIONS.
5. NOTIFY ARCHITECT OF UNEXPECTED SUBSURFACE CONDITIONS AND DISCONTINUE AFFECTED WORK IN AREA UNTIL NOTIFIED TO RESUME WORK.
6. SLOPE BANKS OF EXCAVATIONS DEEPER THAN 4 FEET TO ANGLE OF REPOSE OR LESS UNTIL SHORED. DO NOT INTERFERE WITH AS DEGREE BEARING SLAY OF FOUNDATIONS.
7. CURB UTILITY REVENGES WIDE ENOUGH TO ALLOW INSPECTION OF INSTALLED UTILITIES.
8. REMOVE EXCESSIVE MATERIAL THAT IS UNSUITABLE FOR RE-USE FROM SITE. REMOVE EXCESS EXCAVATED MATERIAL FROM SITE.
9. PREVENT DISPLACEMENT OF BANKS AND KEEP LOOSE SOIL FROM FALLING INTO EXCAVATION. MAINTAIN SOIL STABILITY. GRADE TOP PERIMETER OF EXCAVATION TO PREVENT SURFACE WATER FROM DRAINING INTO EXCAVATION.
10. PROTECT BOTTOM OF EXCAVATIONS AND SOIL ADJACENT TO AND BENEATH FOUNDATION FROM FREEZING.

COORDINATE WITH STRUCTURAL DRAWINGS & SPECIFICATIONS FOR ALL FOUNDATION DETAILS

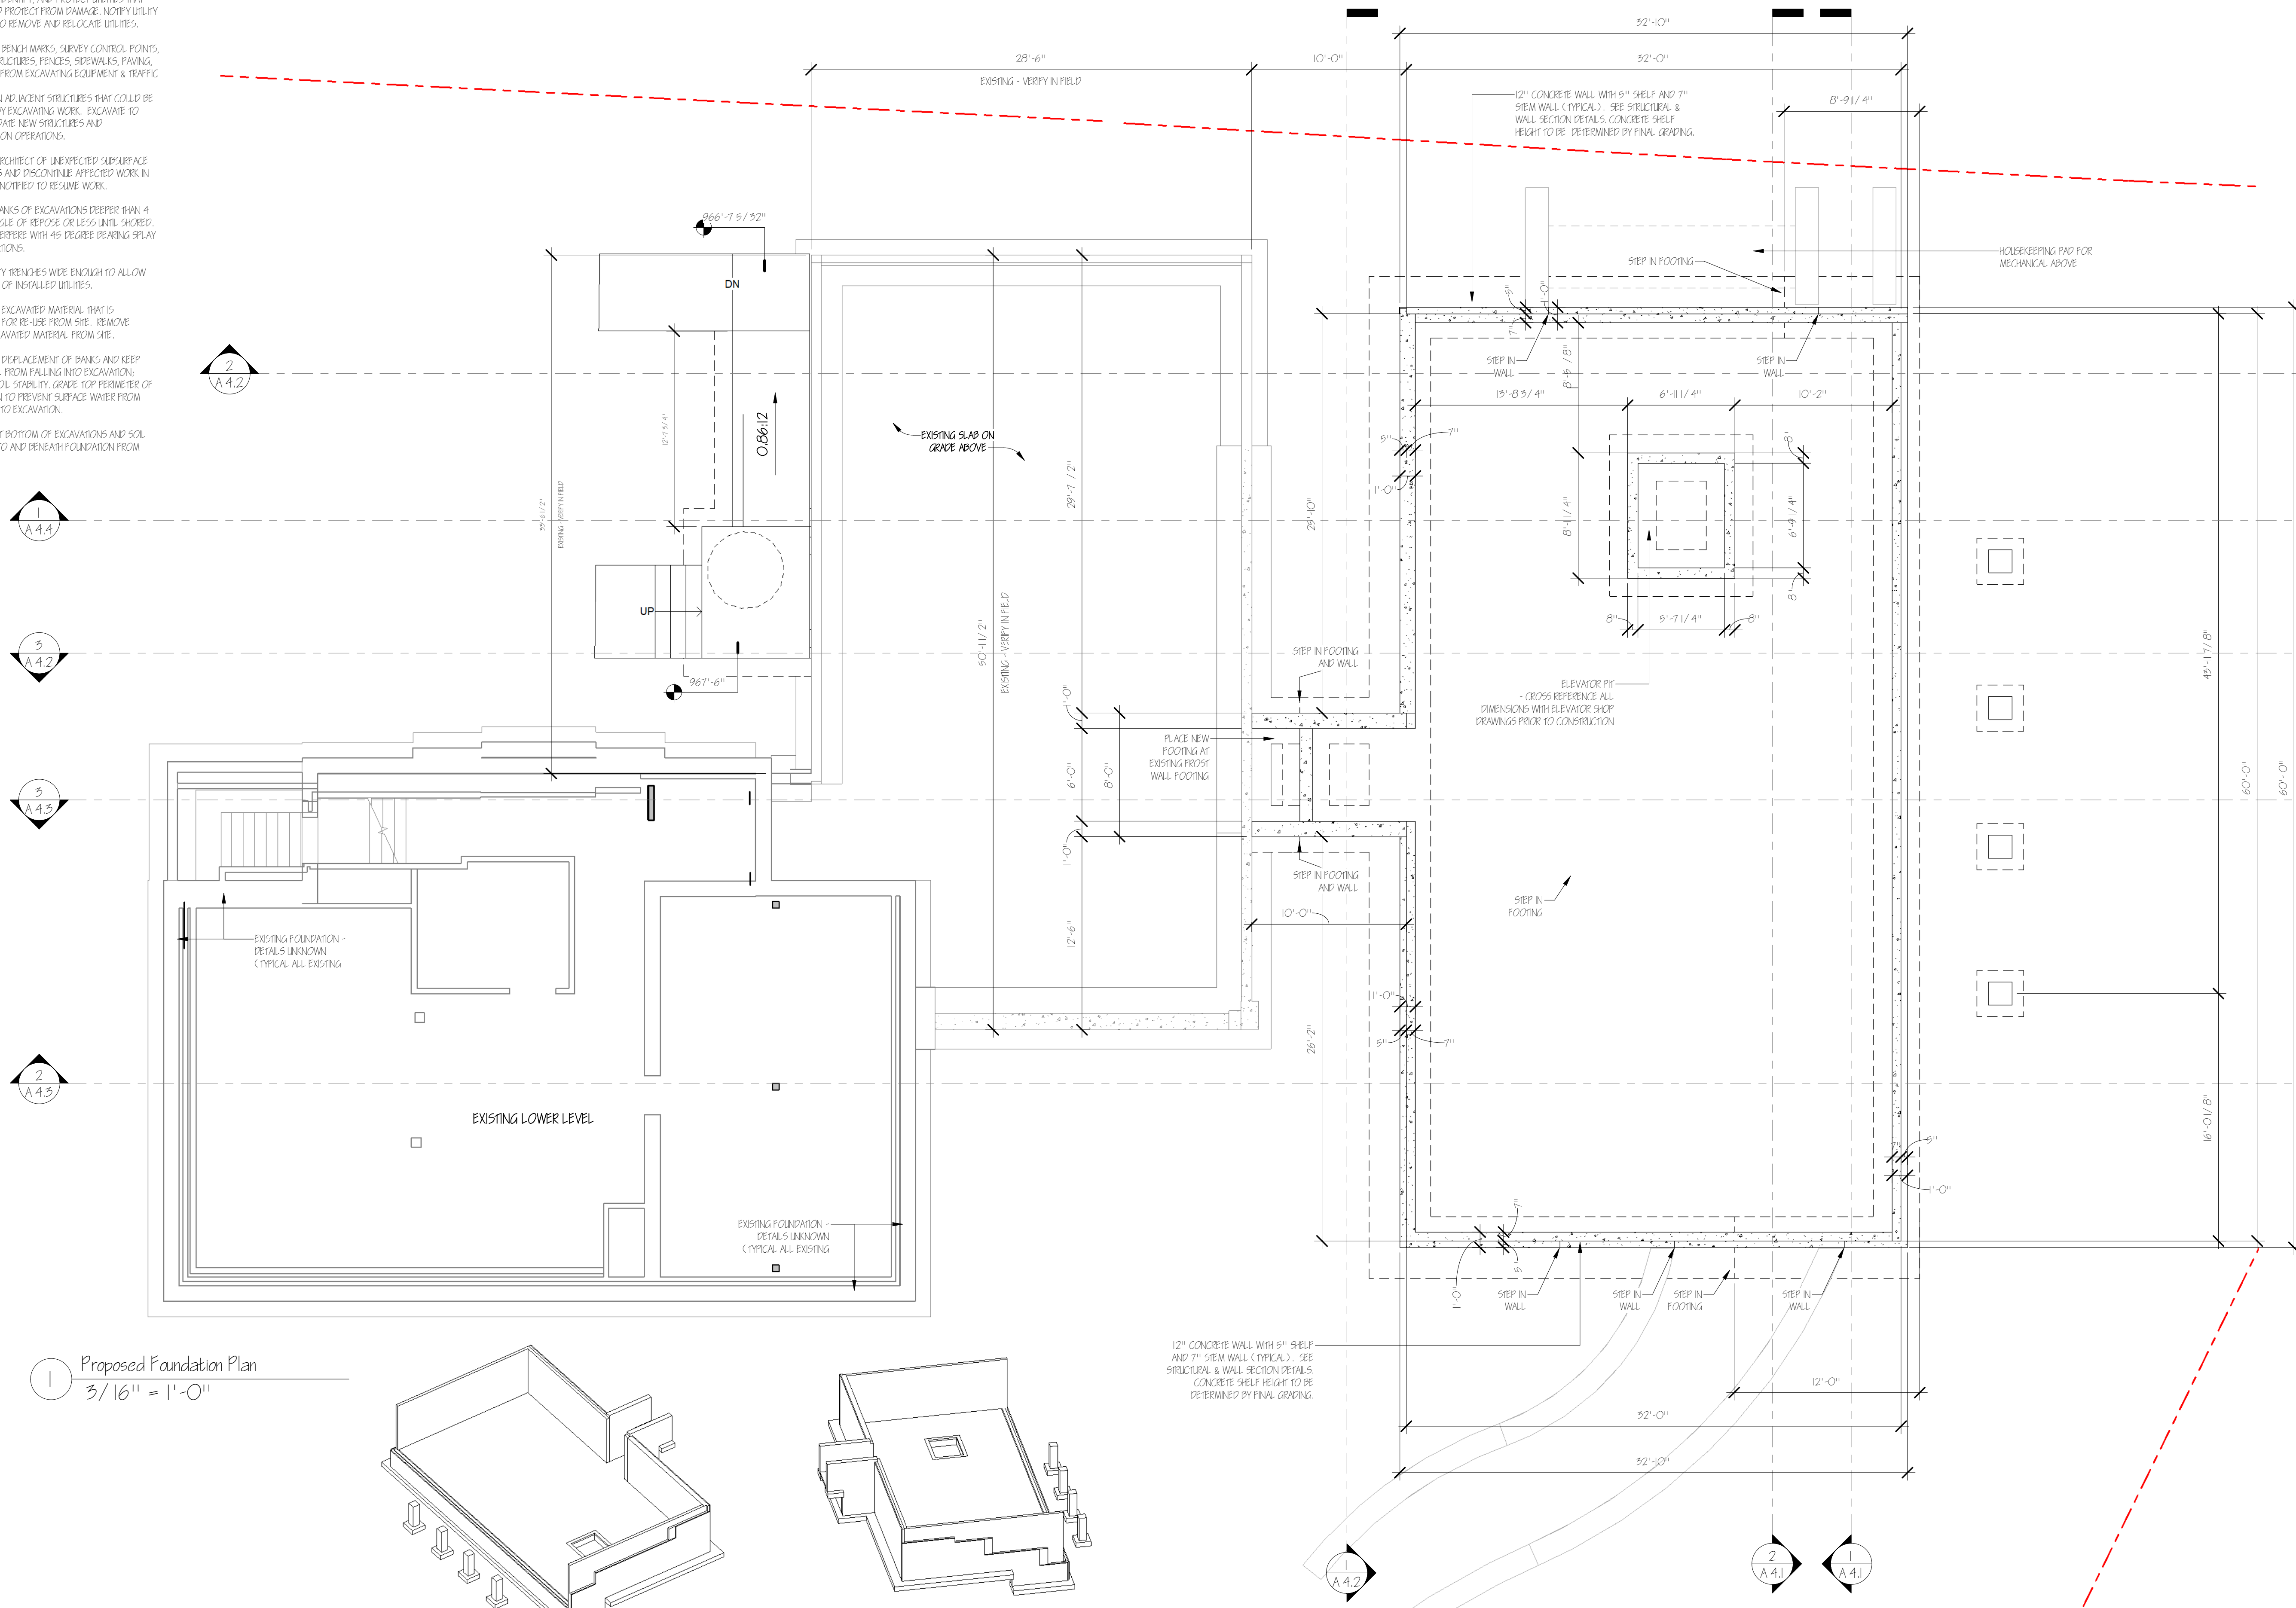

GENERAL NOTES

- [illegible]

LEGEND & PRECEDENCE


- 10 LEGEND: ALL SYMBOLS AND ABBREVIATIONS USED ON THE DRAWINGS ARE CONSIDERED CONSTRUCTION STANDARDS. IF THE CONTRACTOR HAS ANY QUESTIONS REGARDING THE SAME OR THEIR EXACT MEANING, THE ARCHITECT SHALL BE NOTIFIED FOR CLARIFICATION.
- 11 PRECEDENCE: DIMENSIONS SHALL HAVE PRECEDENCE OVER SCALE. LARGER SCALE DRAWINGS HAVE PRECEDENCE OVER SMALLER SCALE DRAWINGS. SPECIFICATIONS AND GENERAL NOTES TAKE PRECEDENCE OVER DRAWINGS.

MISC. NOTES

- [illegible]

Copyright 2026 All Rights Reserve

REV #	DESCRIPTION	DATE

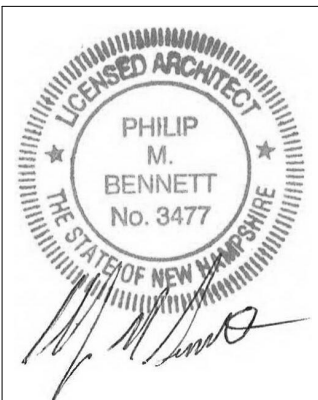
$$\text{Al}_2\text{O}_3$$

PROJECT NAME & ADDRESS:
Whitefield Public Library
Town of Whitefield
8 Lancaster Rd, Whitefield, NH 03598

FOUNDATION PLAN

CONTRACTOR BID SET

C:\Users\stuart\My Documents\225 Whitefield Library.dwg Whitefield Library - 03-04-2026.rvt

1 Proposed Lower Level
3/16" = 1'-0"

CONTRACTOR BID SET

GENERAL NOTES:

1. ALL WORK PERFORMED BY THE CONTRACTOR AND ALL SUB-CONTRACTORS OF THIS PROJECT SHALL CONFORM TO THE REQUIREMENTS OF THE STATE OF NEW HAMPSHIRE BUILDING CODES AND ANY AMENDMENTS, THE STATE OF NEW HAMPSHIRE LIFE SAFETY CODE AND ANY AMENDMENTS, THE AUTHORITY HAVING JURISDICTION ZONING REGULATIONS, AND ALL OTHER REGULATIONS AND CODES.
2. THE CONTRACT LIMIT HAS BEEN INDICATED ON THE DRAWINGS. IF NO LIMIT HAS BEEN INDICATED THEN THE OWNER, ARCHITECT, & GENERAL CONTRACTOR SHOULD REVIEW ON-SITE PRIOR TO CONSTRUCTION.
3. THE CONTRACTOR SHALL FAMILIARIZE HIMSELF WITH THE CONTRACT DRAWINGS. ANY DISCREPANCIES SHALL BE BROUGHT TO THE ATTENTION OF THE ARCHITECT BEFORE PROCEEDING. THE CONTRACTOR SHALL BE SOLELY RESPONSIBLE FOR ANY AND ALL CONSTRUCTION METHODS, PROCEDURES, SEQUENCES, PROCEDURES, SCHEDULING & SAFETY PROCEDURES REQUIRED TO COMPLETE THE WORK OF THIS CONTRACT. PROVIDE ALL TEMPORARY PROTECTION & SHORING NECESSARY TO SAFELY MAINTAIN THE STRUCTURAL INTEGRITY OF NEW AND EXISTING CONSTRUCTION. ALL STRUCTURAL COMPONENTS AND SYSTEMS ARE INSTALLED & APPROVED BY THE OWNER OR ARCHITECT.
4. COORDINATION: THE STRUCTURAL, MECHANICAL, AND ELECTRICAL DRAWINGS ARE SUPPLEMENTARY TO THE ARCHITECTURAL DRAWINGS. IT SHALL BE THE RESPONSIBILITY OF THE CONTRACTOR TO CHECK AND COORDINATE ALL THE DRAWINGS BEFORE PARTICIPATION AND/OR INSTALLATION OF ANY WORK. CONTRACTOR SHALL MAINTAIN THE INTEGRITY OF THE ARCHITECT'S ANY DISCREPANCIES OR ERRORS.
5. ALL STRUCTURAL DRAWINGS SHALL BE USED IN CONJUNCTION WITH THE ARCHITECTURAL, MECHANICAL, PLUMBING, AND ELECTRICAL DRAWINGS AND SPECIFICATIONS. VERIFY LOCATION AND DIMENSIONS OF CHASES, NOTCHES, OPENINGS, SLEEVES, WELDS, JOINTS, EMBEDMENTS, AND OTHER PROJECT REQUIREMENTS NOT SHOWN ON THE STRUCTURAL DRAWINGS. VERIFY AND COORDINATE ALL DIMENSIONS RELATED TO THIS PROJECT.
6. UNLESS OTHERWISE INDICATED, DETAILS SHOWN ARE TO BE CONSIDERED TYPICAL FOR SIMILAR CONDITIONS.
7. IF THERE ARE CONFLICTS BETWEEN THE WORK INDICATED IN ANY OF THE DRAWINGS AND/OR ANY CONFLICTS WITHIN THE SPECIFICATIONS, AND/OR CONFLICTS BETWEEN THE DRAWINGS AND SPECIFICATIONS, THE MORE DETAILED OF THE CONFLICTING ALTERNATIVES SHALL BE INCLUDED IN THE BID OR PROPOSAL.
8. THESE DRAWINGS HAVE BEEN COMPILED FROM THE BEST AVAILABLE INFORMATION AND ARE NOT INTENDED TO LIMIT THE SCOPE OF THE WORK. THE CONTRACTOR MAY ENCOUNTER VARIOUS UNDISCLOSED CONDITIONS NOT SHOWN ON THESE DRAWINGS REQUIRING ADDITIONAL WORK FOR THE COMPLETION OF THIS CONTRACT. IT WILL BE ASSUMED THAT THE CONTRACTOR HAS INSPECTED THE SITE PRIOR TO BIDDING AND VERIFIED THE INFORMATION HEREIN SUPPLIED.
9. REFER TO THE SPECIFICATIONS IN THE PROJECT MANUAL FOR ADDITIONAL INFORMATION AND INSTRUCTIONS.

LEGEND & PRECEDENCE

10. LEGEND: ALL SYMBOLS AND ABBREVIATIONS USED ON THE DRAWINGS ARE CONSIDERED CONSTRUCTION STANDARDS. IF THE CONTRACTOR HAS ANY QUESTIONS REGARDING THE SAME OR THEIR EXACT MEANING, THE ARCHITECT SHALL BE NOTIFIED FOR CLARIFICATION.
11. PRECEDENCE: DIMENSIONS SHALL HAVE PRECEDENCE OVER SCALE. LARGER SCALE DRAWINGS HAVE PRECEDENCE OVER SMALLER SCALE DRAWINGS. SPECIFICATIONS AND GENERAL NOTES HAVE PRECEDENCE OVER DRAWINGS.
12. DRAWING: CONTRACTOR SHALL PROVIDE ALL REQUIRED BIDDING, PACKING, FRAMING, HANDLES, OR OTHER SUPPORT ACCESSORIES FOR ALL FIXTURES, EQUIPMENT, CABINETS, FURNISHINGS, AND ALL OTHER ITEMS REQUIRING THE SAME. IT IS THE CONTRACTOR'S RESPONSIBILITY TO COORDINATE WITH THE FIXTURES, EQUIPMENT, CABINETS, FURNISHINGS, AND ALL OTHER ITEMS. MEASUREMENT AND INSTALLATION SHALL BE SHOWN ON DRAWINGS FOR INSTALLATION, UTILITIES CONNECTION, ETC.
13. ACCESS PANELS: ALL EQUIPMENT SWITCHES AND VALVES THAT ARE CONCEALED MUST BE PROVIDED WITH ACCESS PANELS OR ACCESSIBLE MEANS OR NOTED IF THEY ARE INDICATED IN THE DRAWINGS.
14. NO NEW FACILITIES OR EQUIPMENT INSTALLED FOR THE PERMANENT INSTALLATION MAY BE USED FOR TEMPORARY PURPOSES UNLESS THE CONTRACT DOCUMENTS SPECIFICALLY STATE OTHERWISE.
15. DISMANTLEMENT: ALL DISMANTLEMENT SHALL BE 5' UNLESS NOTED OTHERWISE. INSULATION RESISTANT TO 80% BURNING SHALL BE USED IN ALL MECHANICAL ROOMS AND OTHER POTENTIALLY DANGEROUS LOCATIONS AT VERTICAL CHASES, EXHAUST CHASES AND ELEVATOR SHAFTS. INSTALL 5/8" INSULATION, TYPE "X" GARD.
16. ALL PARTITIONS ARE DIMENSIONED FROM FACE OF FRAME (CEILING OR WANDER) TO FACE OF FRAME FINISH UNLESS NOTED OTHERWISE.
17. ALL FLOOR OPENINGS SHALL BE FIELD VERIFIED PRIOR TO MANUFACTURING OR ORDERING OF ALL FLOOR WINDOW, EQUIPMENT OR OTHER BUILDING PRODUCTS.

Copyright 2026 All Rights Reserved

REV #	DESCRIPTION	DATE




PROJECT NAME & ADDRESS:
Whitefield Public Library
Town of Whitefield
8 Lancaster Rd, Whitefield, NH 03598

LOWER LEVEL PLAN

A.I.I

C:\Users\stuart\OneDrive\Documents\225 Whitefield Library.dwg (Whitefield Library) - 03-04-2026.rvt

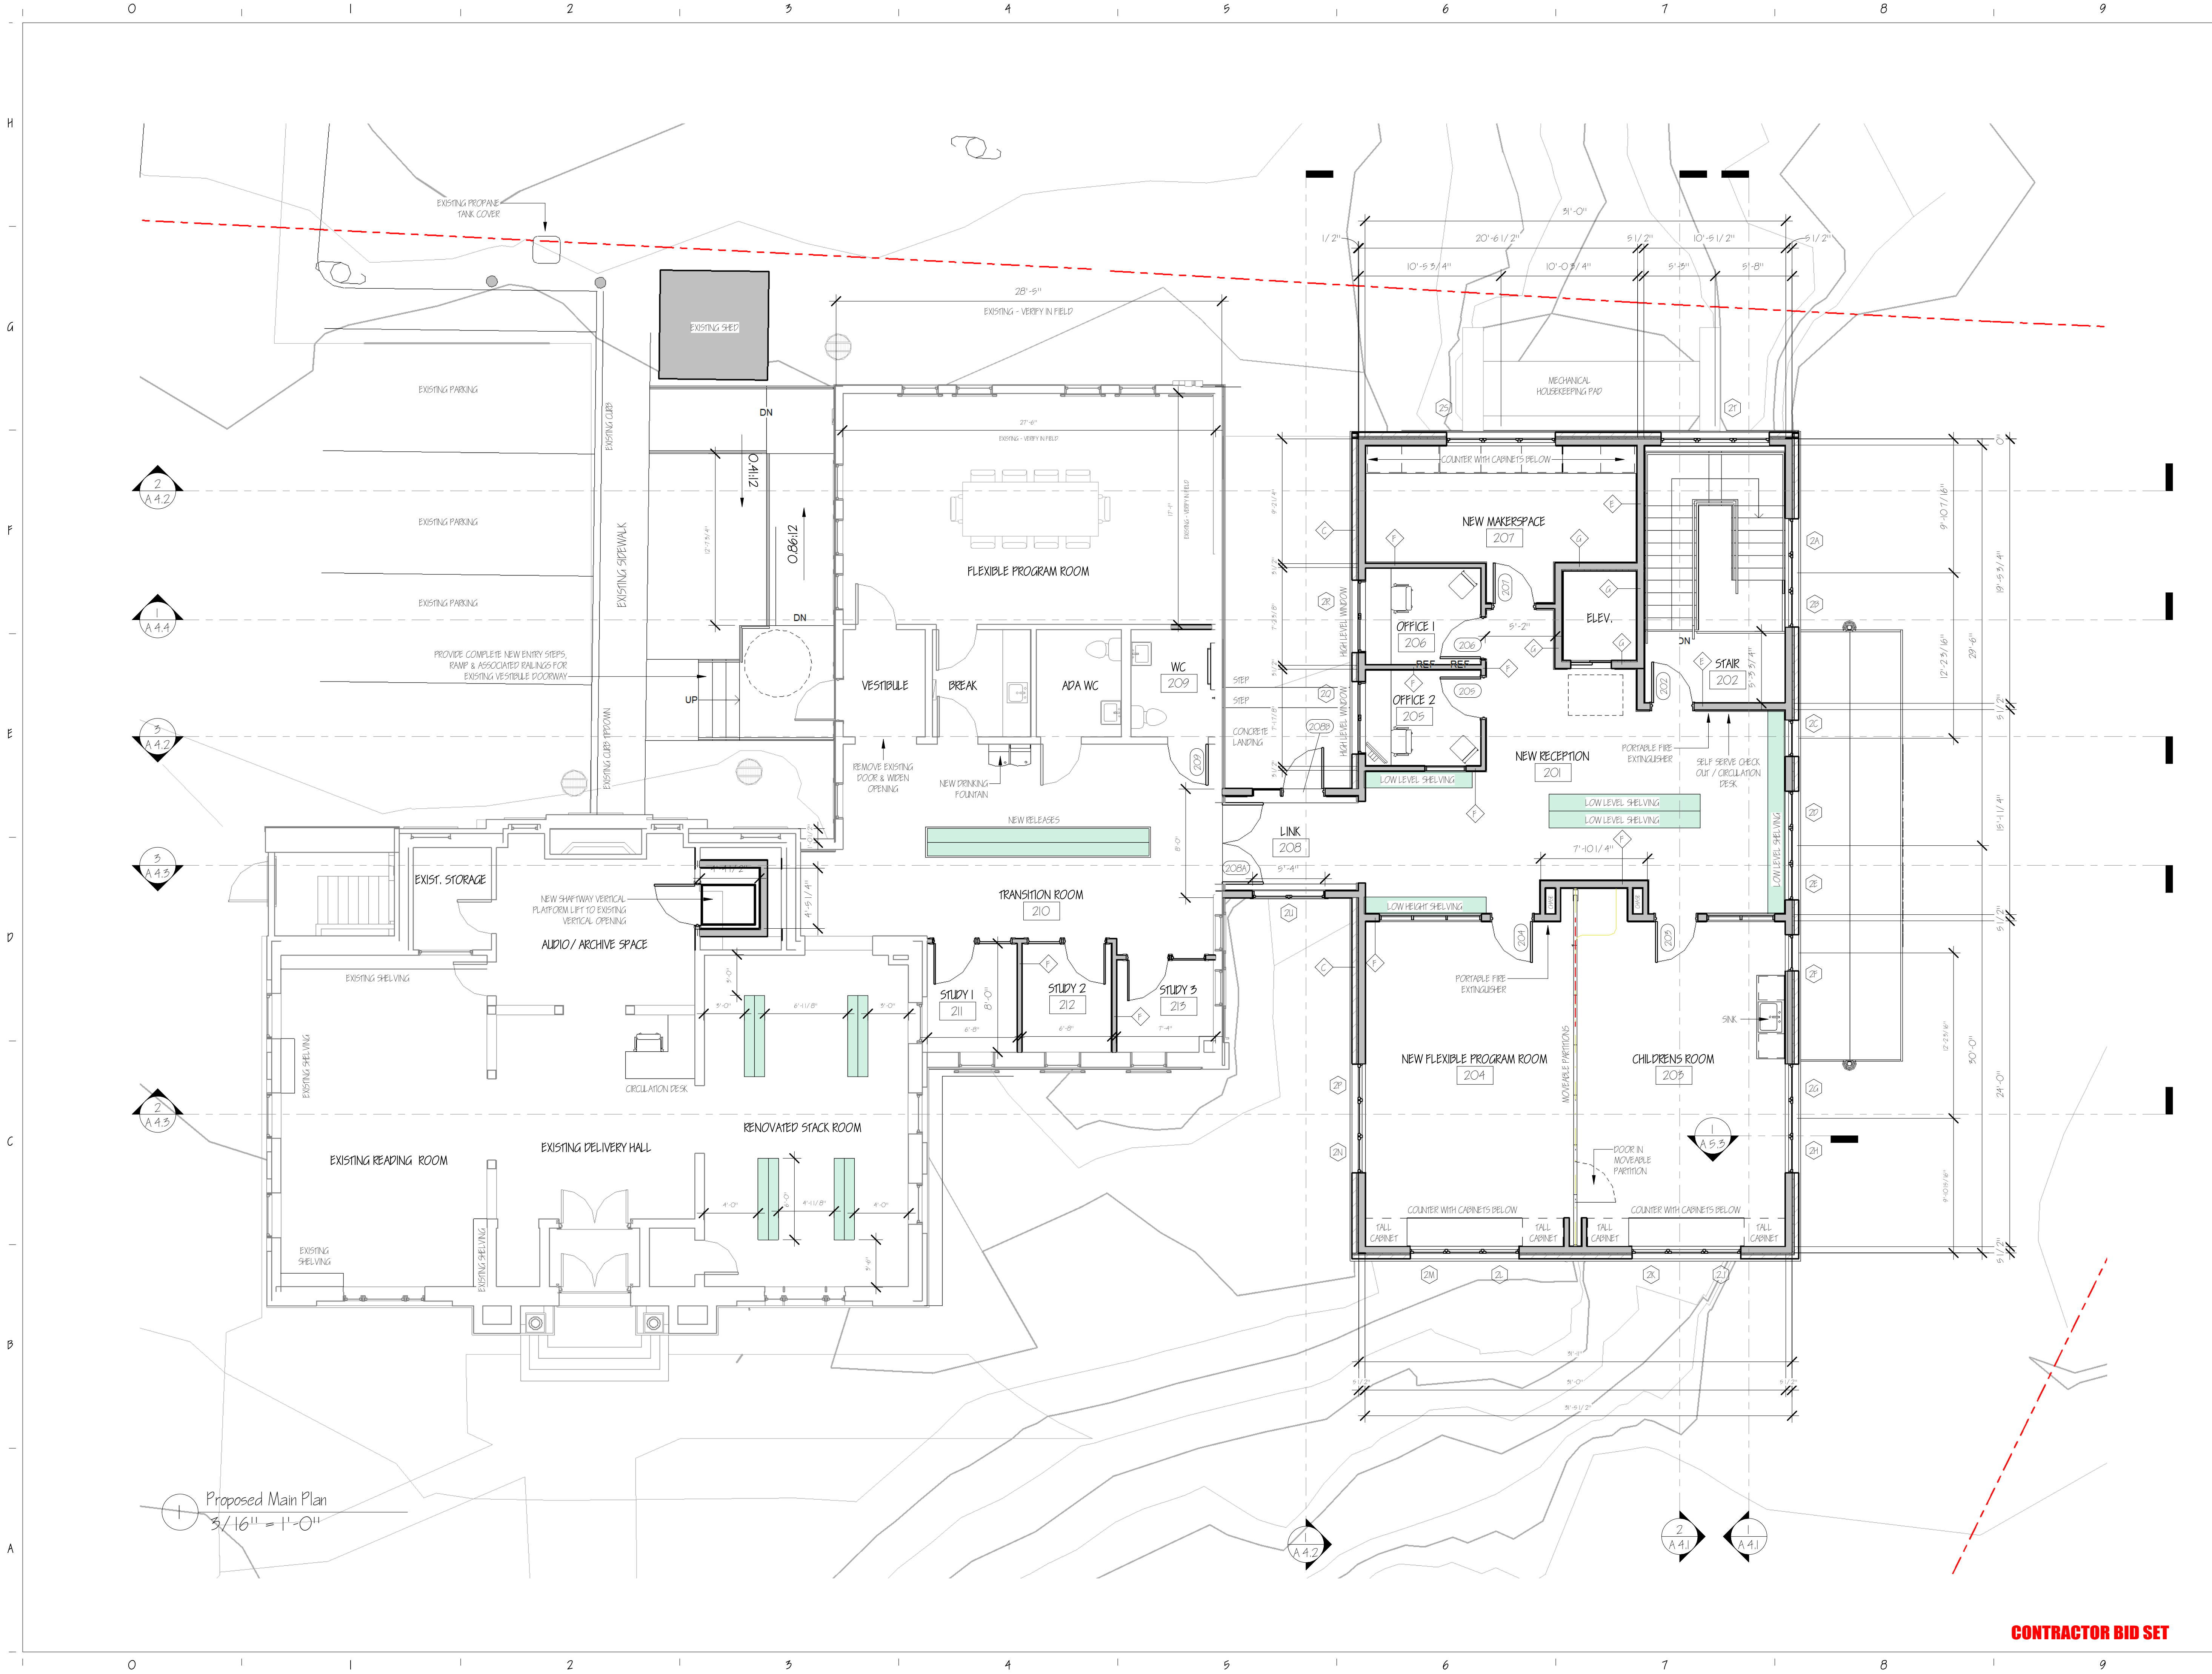

GENERAL NOTES:

1. ALL WORK PERFORMED BY THE CONTRACTOR AND ALL SUB-CONTRACTORS OF THIS PROJECT SHALL CONFORM TO THE REQUIREMENTS OF THE STATE OF NEW HAMPSHIRE BUILDING CODES (AND ANY AMENDMENTS), THE STATE OF NEW HAMPSHIRE LIFE SAFETY CODE (AND ANY AMENDMENTS), THE AUTHORITY HAVING JURISDICTION ZONING REGULATIONS, AND ALL OTHER REGULATIONS AND CODES.
2. THE CONTRACT LIMIT HAS BEEN INDICATED ON THE DRAWINGS. IF NO LIMIT HAS BEEN INDICATED THEN THE OWNER, ARCHITECT, & GENERAL CONTRACTOR SHOULD REVIEW ON-SITE PRIOR TO CONSTRUCTION.
3. THE CONTRACTOR SHALL FAMILIARIZE HIMSELF WITH THE CONTRACT DRAWINGS. ANY DISCREPANCIES SHALL BE BROUGHT TO THE ATTENTION OF THE ARCHITECT BEFORE PROCEEDING. THE CONTRACTOR SHALL BE SOLELY RESPONSIBLE FOR ANY AND ALL CONSTRUCTION METHODS, METHODS, PROCEDURES, SEQUENCES, PROCEDURES, SCHEDULING & SAFETY PROCEDURES REQUIRED TO COMPLETE THE WORK OF THIS CONTRACT. PROVIDE ALL TEMPORARY PROTECTION & SHORING NECESSARY TO SURELY MAINTAIN THE STRUCTURAL INTEGRITY OF NEW AND EXISTING CONSTRUCTION. ALL STRUCTURAL COMPONENTS AND SYSTEMS ARE INSTALLED & APPROVED BY THE OWNER OR ARCHITECT.
4. COORDINATION: THE STRUCTURAL, MECHANICAL, AND ELECTRICAL DRAWINGS ARE SUPPLEMENTARY TO THE ARCHITECTURAL DRAWINGS. IT SHALL BE THE RESPONSIBILITY OF THE CONTRACTOR TO CHECK AND COORDINATE ALL THE DRAWINGS BEFORE PARTICIPATION AND/OR INSTALLATION OF ANY WORK. CONTRACTOR SHALL IMMEDIATELY NOTIFY THE ARCHITECT OF ANY DISCREPANCIES OR ERRORS.
5. ALL STRUCTURAL DRAWINGS SHALL BE USED IN CONJUNCTION WITH THE ARCHITECTURAL, MECHANICAL, PLUMBING, AND ELECTRICAL DRAWINGS AND SPECIFICATIONS. VERIFY LOCATION AND DIMENSIONS OF CHIMNEYS, VENTILATION, SLOTTES, WINDOWS, DOORS, VENTILATORS, PRESSURES, AND OTHER PROJECT REQUIREMENTS NOT SHOWN ON THE STRUCTURAL DRAWINGS. VERIFY AND COORDINATE ALL DIMENSIONS RELATED TO THIS PROJECT.
6. UNLESS OTHERWISE INDICATED, DETAILS SHOWN ARE TO BE CONSIDERED TYPICAL FOR SIMILAR CONDITIONS.
7. IF THERE ARE CONFLICTS BETWEEN THE WORK INDICATED IN ANY OF THE DRAWINGS AND/OR ANY CONFLICTS WITHIN THE SPECIFICATIONS AND/OR CONFLICTS BETWEEN THE DRAWINGS AND SPECIFICATIONS, THE MORE COMPLEX OF THE CONFLICTING ALTERNATIVES SHALL BE INCLUDED IN THE BID OR PROPOSAL.
8. THESE DRAWINGS HAVE BEEN COMPILED FROM THE BEST AVAILABLE INFORMATION AND ARE NOT INTENDED TO LIMIT THE SCOPE OF THE WORK. THE CONTRACTOR MAY ENCOUNTER VARIOUS UNDISCOVERED CONDITIONS NOT SHOWN ON THESE DRAWINGS REQUIRING ADDITIONAL WORK FOR THE COMPLETION OF THIS CONTRACT. IT WILL BE ASSUMED THAT THE CONTRACTOR HAS INSPECTED THE SITE PRIOR TO BIDDING AND VERIFIED THE INFORMATION HEREIN SUPPLIED.
9. REFER TO THE SPECIFICATIONS IN THE PROJECT MANUAL FOR ADDITIONAL INFORMATION AND NOTATIONS.

- LEGEND & PREFERENCES
10. LEGEND: ALL SYMBOLS AND ABBREVIATIONS USED ON THE DRAWINGS ARE CONSIDERED CONSTRUCTION STANDARDS. IF THE CONTRACTOR HAS ANY QUESTIONS REGARDING THE SAME OR THEIR EXACT MEANING, THE ARCHITECT SHALL BE NOTIFIED FOR CLARIFICATION.
 11. PREFERENCE: DIMENSIONS SHALL HAVE PREFERENCE OVER SCALE. LARGER SCALE DRAWINGS HAVE PREFERENCE OVER SMALLER SCALE DRAWINGS. SPECIFICATIONS AND GENERAL NOTES HAVE PREFERENCE OVER DRAWINGS.

- MISC. NOTES
12. DRAWING: CONTRACTOR SHALL PROVIDE ALL REQUIRED BLOCKING, BRACING, FRAMING, HANDRAILS, OR OTHER SUPPORT AS NECESSARY FOR ALL FIXTURES, EQUIPMENT, CABINETS, FURNISHINGS, AND ALL OTHER ITEMS REQUIRING THE SAME. IT IS THE CONTRACTOR'S RESPONSIBILITY TO COORDINATE WITH THE FIXTURES, EQUIPMENT, CABINETS, FURNISHINGS, AND ALL OTHER ITEMS. MEAS. AND INSTALLER AND REVIEW SHOP DRAWINGS FOR FINISHES, UTILITIES CONNECTION, ETC.
 13. ACCESS PANELS: ALL EQUIPMENT SWITCHES AND VALVES THAT ARE CONCEALED MUST BE PROVIDED WITH ACCESS PANELS UNLESS OTHERWISE NOTED OR NOT THEY ARE INDICATED IN THE DRAWINGS.
 14. NO NEW FACILITIES OR EQUIPMENT INSURERS FOR THE PERMANENT INSTALLATION MAY BE USED FOR TEMPORARY PURPOSES UNLESS THE CONTRACT DOCUMENTS SPECIFICALLY STATE OTHERWISE.
 15. DISMOUNT: ALL DISMOUNT TO BE 5' UNLESS NOTED OTHERWISE. INSTALL MOBILE RESERVANT OR 80' BOND SHIMS IN TOILET, JANITOR, MECHANICAL ROOMS, AND OTHER POTENTIALLY DAMP LOCATIONS AT VERTICAL CHASE ENCLOSURES (DOORS AND ELEVATOR SHAFTS) INSTALL 5/8" INCH THICK 1" X 12" GUSSET.
 16. ALL PARTITIONS ARE DIMENSIONED FROM FACE OF FRAME (CORNER OF WINDOW) TO FACE OF FRAME FINISH UNLESS NOTED OTHERWISE.
 17. ALL FLOOR OPENINGS SHALL BE FIELD VERIFIED PRIOR TO MANUFACTURING OR ORDERING OF ALL FLOOR WINDOW, EQUIPMENT OR OTHER BUILDING PRODUCTS.

Copyright 2026 All Rights Reserved

REV #	DESCRIPTION	DATE




PROJECT NAME & ADDRESS:
Whitefield Public Library
Town of Whitefield
8 Lancaster Rd, Whitefield, NH 03598

MAIN LEVEL PLAN

CONTRACTOR BID SET

C:\Users\janderson\OneDrive\Documents\2025\Whitefield Library\Drawings\Whitefield Library - 03-09-26.rvt

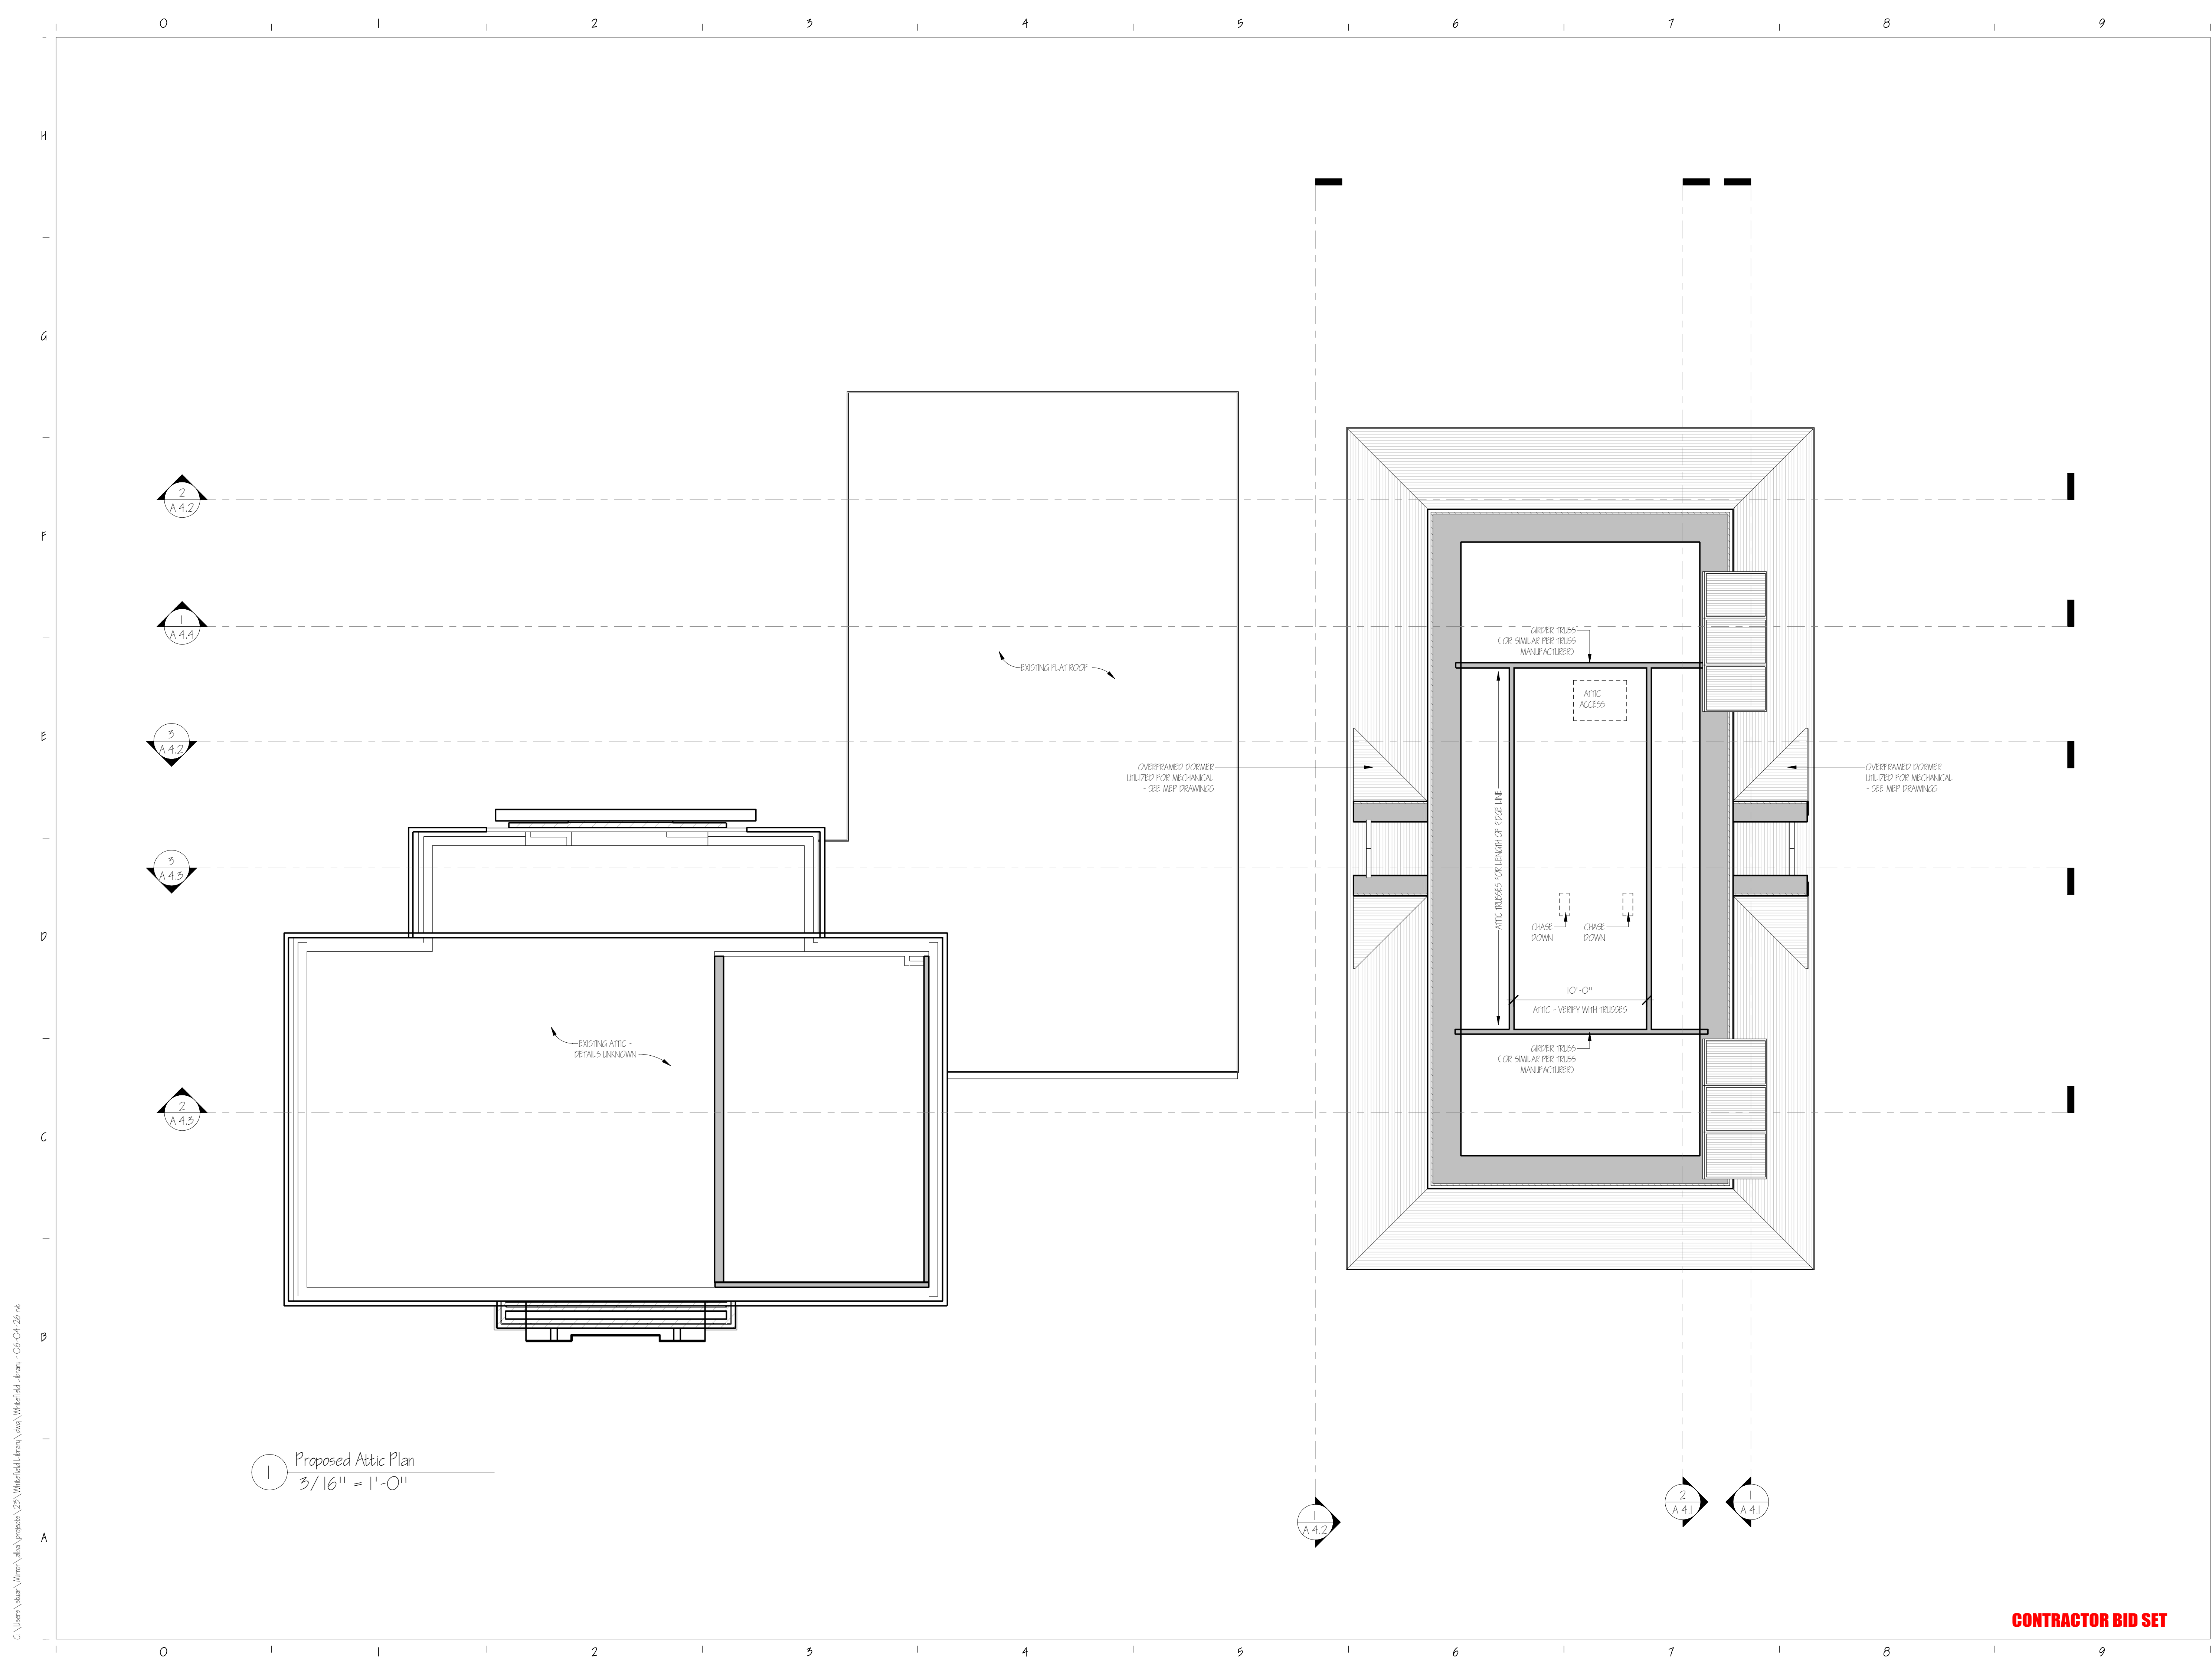

1 Proposed Attic Plan
3/16" = 1'-0"

GENERAL NOTES:

1. ALL WORK PERFORMED BY THE CONTRACTOR AND ALL SUB-CONTRACTORS OF THIS PROJECT SHALL CONFORM TO THE REQUIREMENTS OF THE STATE OF NEW HAMPSHIRE BUILDING CODES (AND ANY AMENDMENTS), THE STATE OF NEW HAMPSHIRE LIFE SAFETY CODE (AND ANY AMENDMENTS), THE AUTHORITY HAVING JURISDICTION ZONING REGULATIONS, AND ALL OTHER REGULATIONS AND CODES.
2. THE CONTRACT LIMIT HAS BEEN INDICATED ON THE DRAWINGS. IF NO LIMIT HAS BEEN INDICATED THEN THE OWNER, ARCHITECT, & GENERAL CONTRACTOR SHOULD REVIEW ON-SITE PRIOR TO CONSTRUCTION.
3. THE CONTRACTOR SHALL FAMILIARIZE HIMSELF WITH THE CONTRACT DRAWINGS. ANY DISCREPANCIES SHALL BE BROUGHT TO THE ATTENTION OF THE ARCHITECT BEFORE PROCEEDING. THE CONTRACTOR SHALL BE SOLELY RESPONSIBLE FOR ANY AND ALL CONSTRUCTION METHODS, METHODS, TECHNIQUES, SEQUENCES, PROCEDURES, SCHEDULING & SAFETY PROCEDURES REQUIRED TO COMPLETE THE WORK OF THIS CONTRACT. PROVIDE ALL TEMPORARY PROVISIONS & SCHEDULING NECESSARY TO SAFELY MAINTAIN THE STRUCTURAL INTEGRITY OF NEW AND EXISTING CONSTRUCTION. ALL STRUCTURAL COMPONENTS AND SYSTEMS ARE INSTALLED & APPROVED BY THE OWNER OR ARCHITECT.
4. COORDINATION OF STRUCTURAL, MECHANICAL, AND ELECTRICAL DRAWINGS ARE SUPPLEMENTARY TO THE ARCHITECTURAL DRAWINGS. IT SHALL BE THE RESPONSIBILITY OF THE CONTRACTOR TO CHECK AND COORDINATE ALL THE DRAWINGS BEFORE FABRICATION AND/OR INSTALLATION OF ANY WORK. CONTRACTOR SHALL MAINTAIN THE INTEGRITY OF THE ARCHITECT OF ANY DISCREPANCIES OR ERRORS.
5. ALL STRUCTURAL DRAWINGS SHALL BE USED IN CONJUNCTION WITH THE ARCHITECTURAL, MECHANICAL, PLUMBING, AND ELECTRICAL DRAWINGS AND SPECIFICATIONS. VERIFY LOCATION AND DIMENSIONS OF CHASES, NOTCHES, OPENINGS, SLEEVES, WELLS, DRIPS, REVEALS, EMBELLISHMENTS, AND OTHER PROJECT REQUIREMENTS NOT SHOWN ON THE STRUCTURAL DRAWINGS. VERIFY AND COORDINATE ALL DIMENSIONS RELATED TO THE PROJECT.
6. UNLESS OTHERWISE INDICATED, DETAILS SHOWN ARE TO BE CONSIDERED TYPICAL FOR SIMILAR CONDITIONS.
7. IF THERE ARE CONFLICTS BETWEEN THE WORK INDICATED IN ANY OF THE DRAWINGS AND/OR ANY CONFLICTS WITHIN THE SPECIFICATIONS, AND/OR CONFLICTS BETWEEN THE DRAWINGS AND SPECIFICATIONS, THE MORE COMPLEX OF THE CONFLICTING ALTERNATIVES SHALL BE INCLUDED IN THE BID OR PROPOSAL.
8. THESE DRAWINGS HAVE BEEN COMPILED FROM THE BEST AVAILABLE INFORMATION AND ARE NOT INTENDED TO LIMIT THE SCOPE OF THE WORK. THE CONTRACTOR MAY ENCOUNTER HIDDEN OR UNDISCOVERED CONDITIONS NOT SHOWN ON THESE DRAWINGS REQUIRING ADDITIONAL WORK FOR THE COMPLETION OF THIS CONTRACT. IT WILL BE ASSUMED THAT THE CONTRACTOR HAS INSPECTED THE SITE PRIOR TO BIDDING AND VERIFIED THE INFORMATION HEREIN SUPPLIED.
9. REFER TO THE SPECIFICATIONS IN THE PROJECT MANUAL FOR ADDITIONAL INFORMATION AND INSTRUCTIONS.

LEGEND & PRECEDENCE

10. LEGEND: ALL SYMBOLS AND ABBREVIATIONS USED ON THE DRAWINGS ARE CONSIDERED CONSTRUCTION STANDARDS. IF THE CONTRACTOR HAS ANY QUESTIONS REGARDING THE SAME OR THEIR EXACT MEANING, THE ARCHITECT SHALL BE NOTIFIED FOR CLARIFICATION.
11. PRECEDENCE: DIMENSIONS SHALL HAVE PRECEDENCE OVER SCALE. LARGER SCALE DRAWINGS HAVE PRECEDENCE OVER SMALLER SCALE DRAWINGS. SPECIFICATIONS AND GENERAL NOTES HAVE PRECEDENCE OVER DRAWINGS.

MEP NOTES

12. DRAWING: CONTRACTOR SHALL PROVIDE ALL REQUIRED BLOODING, PACKING, FRAMING, HANGERS, OR OTHER SUPPORT AND ACCESSORY FOR ALL TUBES, EQUIPMENT, CONDUIT, TUBING, AND ALL OTHER ITEMS REQUIRING THE SAME. IT IS THE CONTRACTOR'S RESPONSIBILITY TO COORDINATE WITH THE MECHANICAL, ELECTRICAL, PLUMBING, AND ALL OTHER ITEMS. MEASUREMENT AND REVIEW SHOP DRAWINGS FOR MECHANICAL, ELECTRICAL, PLUMBING, ETC.
13. ACCESS PANELS: ALL EQUIPMENT, SWITCHES, AND VALVES THAT ARE CONCEALED MUST BE PROVIDED WITH ACCESS PANELS OR UNLESS OTHERWISE NOTED, THEY ARE INDICATED IN THE DRAWINGS.
14. NO NEW FACILITIES OR EQUIPMENT INSTALLED FOR THE PERMANENT INSTALLATION MAY BE USED FOR TEMPORARY PURPOSES UNLESS THE CONTRACT DOCUMENTS SPECIFICALLY STATE OTHERWISE.
15. GIPS/STANDARD: ALL GIPS, STD, TO BE 5/8" UNLESS NOTED OTHERWISE. INSTALL MOISTURE RESISTANT GIPS, STD, BEHIND SHIMS IN CEILING, JANITOR, MECHANICAL ROOMS, AND OTHER POTENTIALLY DAMP LOCATIONS. AT VERTICAL CHASE, EXCLUDE SHIMS AND ELEVATOR SHAFTS. INSTALL 5/8" INSULATED "TIE" IN GIPS.
16. ALL PARTITIONS ARE DIMENSIONED FROM FACE OF FRAME (FACE OF WINDOW) TO FACE OF FRAME FINISH UNLESS NOTED OTHERWISE.
17. ALL ROUGH OPENINGS SHALL BE FIELD VERIFIED PRIOR TO MANUFACTURING OR ORDERING OF ALL ROOF, WINDOW, EQUIPMENT OR OTHER BUILDING PRODUCTS.

Copyright 2026 All Rights Reserved

REV #	DESCRIPTION	DATE




PROJECT NAME & ADDRESS:
Whitefield Public Library
Town of Whitefield
8 Lancaster Rd, Whitefield, NH 03598

A1.3

ATTIC PLAN

CONTRACTOR BID SET

C:\Users\janderson\OneDrive\Documents\225 Whitefield Library\Draw\Whitefield Library - 03-04-2024.rvt

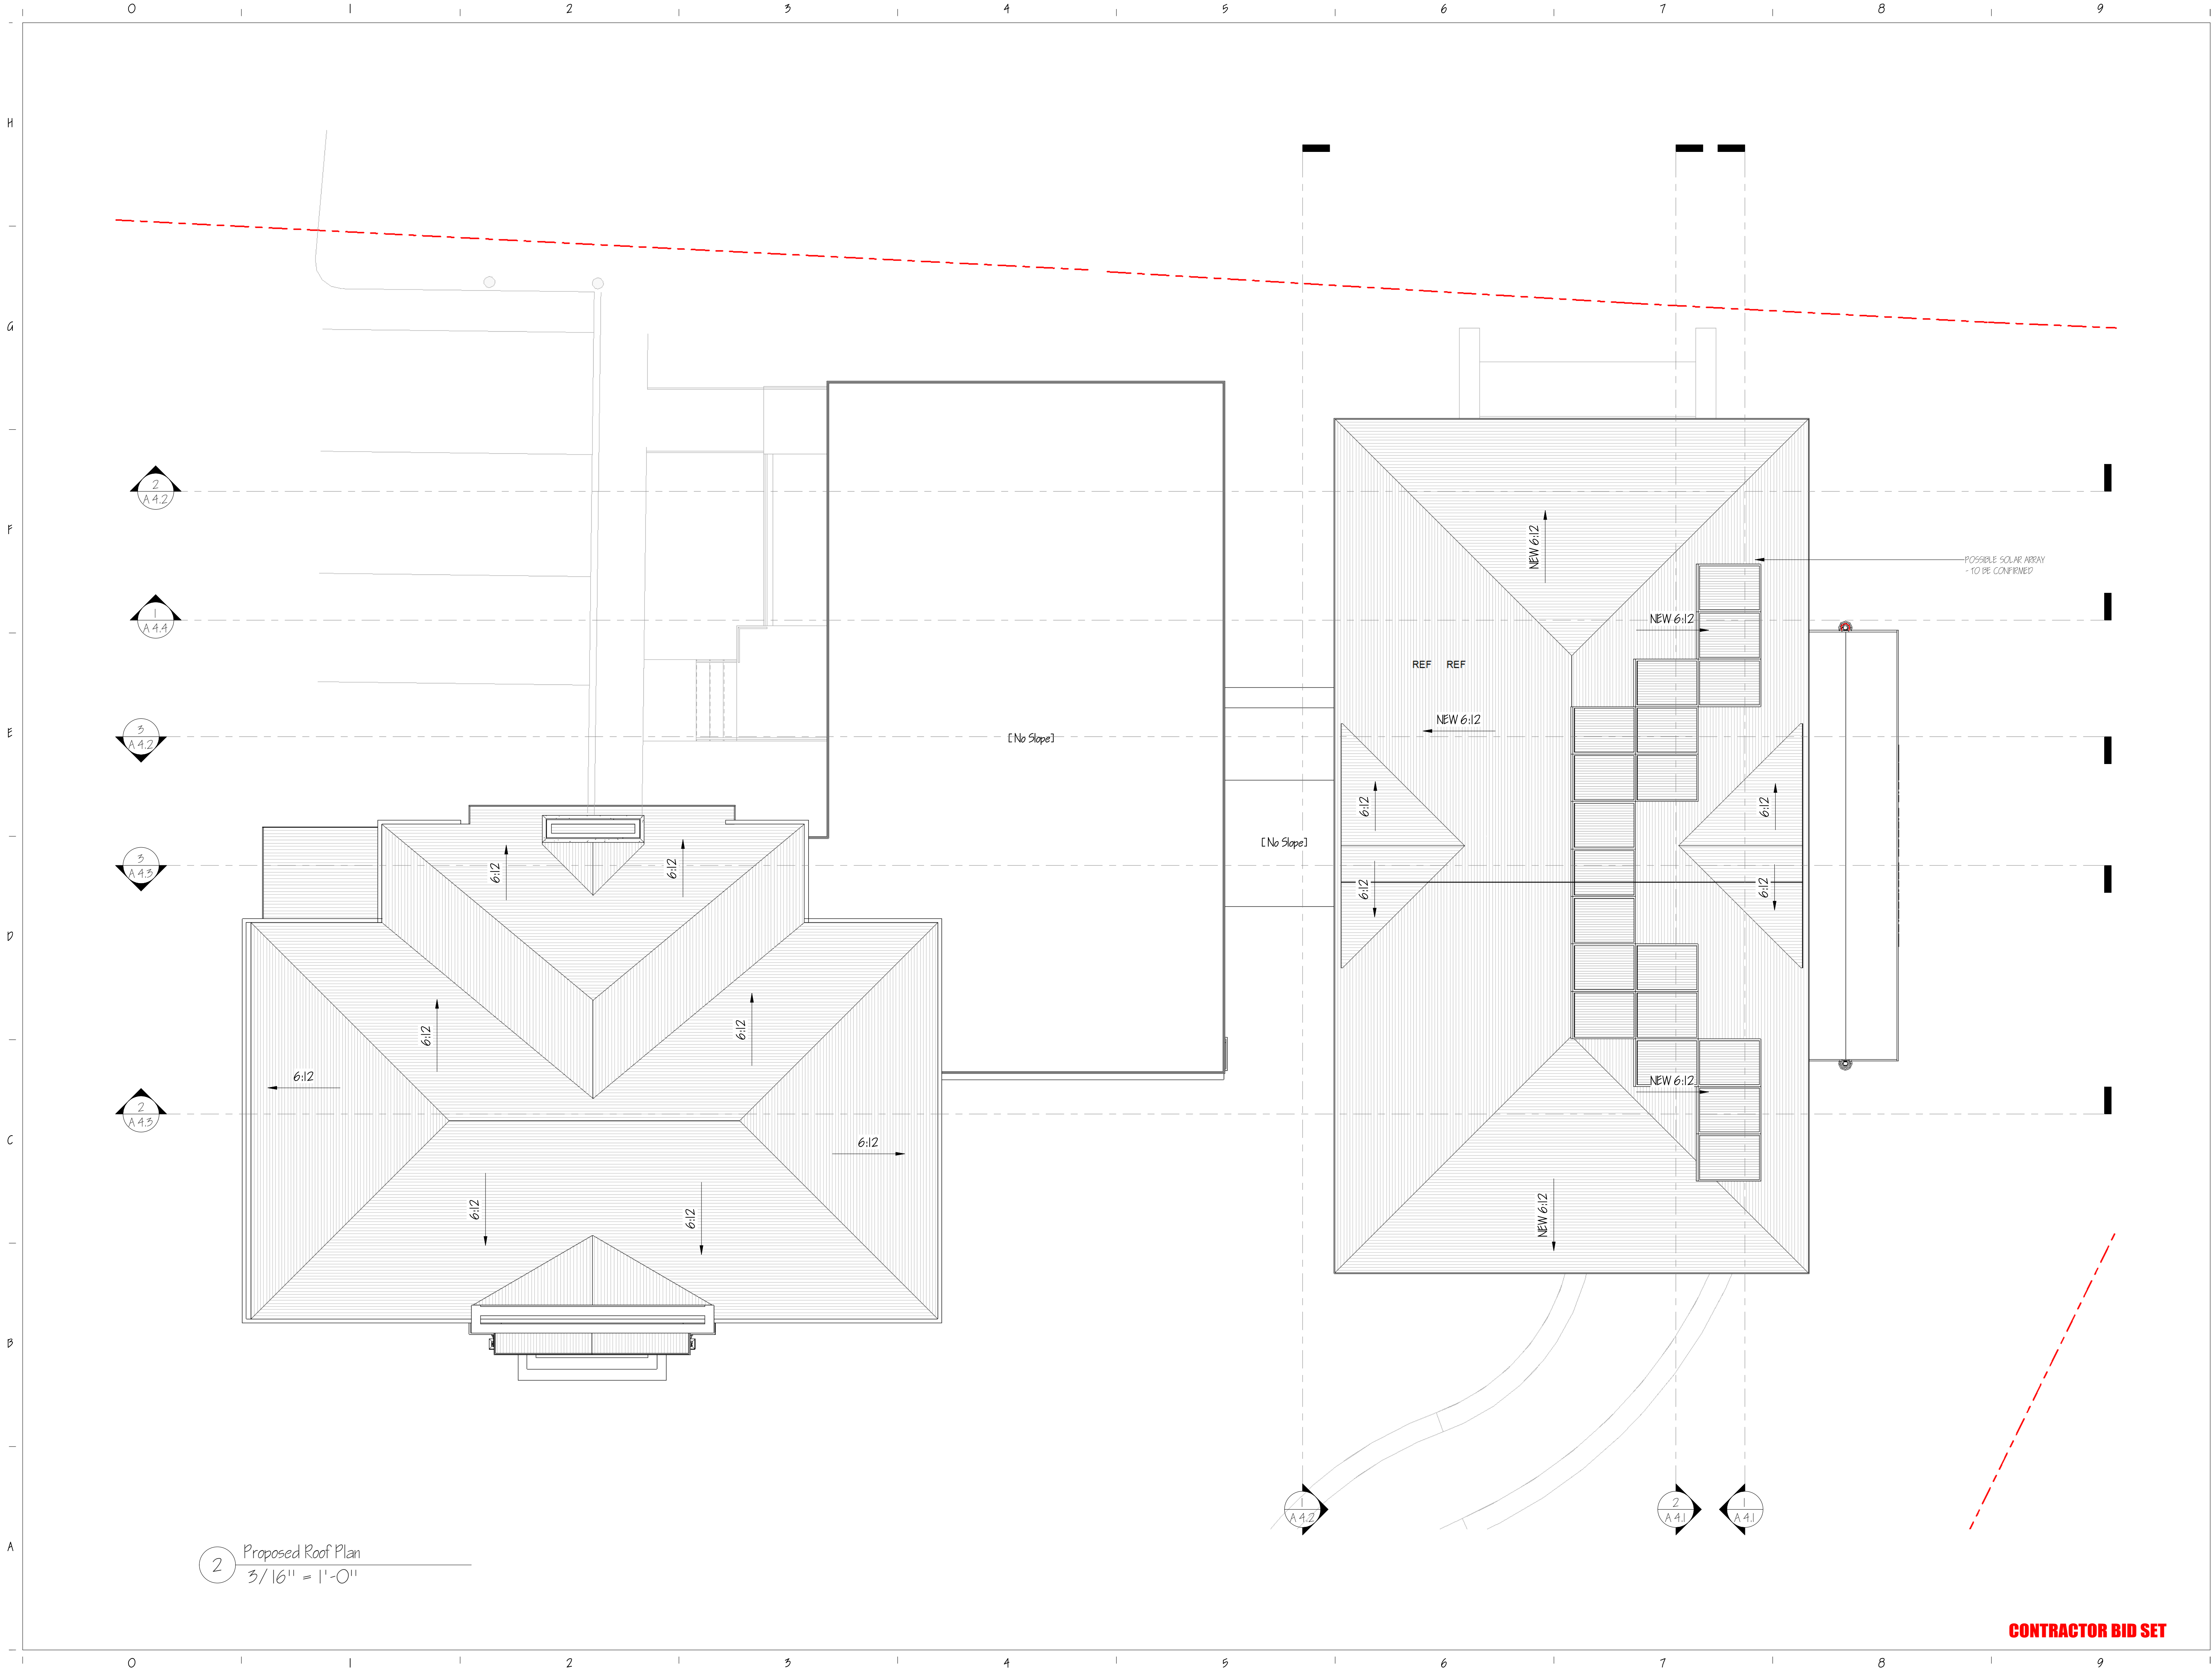

2 Proposed Roof Plan
3/16" = 1'-0"

GENERAL NOTES:

1. ALL WORK PERFORMED BY THE CONTRACTOR AND ALL SUB-CONTRACTORS OF THIS PROJECT SHALL CONFORM TO THE REQUIREMENTS OF THE STATE OF NEW HAMPSHIRE BUILDING CODES (AND ANY AMENDMENTS), THE STATE OF NEW HAMPSHIRE LIFE SAFETY CODE (AND ANY AMENDMENTS), THE AUTHORITY HAVING JURISDICTION ZONING REGULATIONS, AND ALL OTHER REGULATIONS AND CODES.
2. THE CONTRACT LIMIT HAS BEEN INDICATED ON THE DRAWINGS. IF NO LIMIT HAS BEEN INDICATED THEN THE OWNER, ARCHITECT, & GENERAL CONTRACTOR SHOULD REVIEW ON-SITE PRIOR TO CONSTRUCTION.
3. THE CONTRACTOR SHALL FAMILIARIZE HIMSELF WITH THE CONTRACT DRAWINGS. ANY DISCREPANCIES SHALL BE BROUGHT TO THE ATTENTION OF THE ARCHITECT BEFORE PROCEEDING. THE CONTRACTOR SHALL BE SOLELY RESPONSIBLE FOR ANY AND ALL CONSTRUCTION METHODS, METHODS, TECHNIQUES, SEQUENCES, PROCEDURES, SCHEDULING & SAFETY PROCEDURES REQUIRED TO COMPLETE THE WORK OF THIS CONTRACT. PROVIDE ALL TEMPORARY PROVISIONS & SCHEDULING NECESSARY TO SAFELY MAINTAIN THE STRUCTURAL INTEGRITY OF NEW AND EXISTING CONSTRUCTION. ALL STRUCTURAL COMPONENTS AND SYSTEMS ARE INSTALLED & APPROVED BY THE OWNER OR ARCHITECT.
4. COORDINATION: THE STRUCTURAL, MECHANICAL, AND ELECTRICAL DRAWINGS ARE SUPPLEMENTARY TO THE ARCHITECTURAL DRAWINGS. IT SHALL BE THE RESPONSIBILITY OF THE CONTRACTOR TO CHECK AND COORDINATE ALL THE DRAWINGS BEFORE PARTICIPATION AND/OR INSTALLATION OF ANY WORK. CONTRACTOR SHALL IMMEDIATELY NOTIFY THE ARCHITECT OF ANY DISCREPANCIES OR ERRORS.
5. ALL STRUCTURAL DRAWINGS SHALL BE USED IN CONJUNCTION WITH THE ARCHITECTURAL, MECHANICAL, PLUMBING, AND ELECTRICAL DRAWINGS AND SPECIFICATIONS. VERIFY LOCATION AND DIMENSIONS OF CHIMNEYS, VENTING, OPENING, SLOTTES, WINDOWS, DOORS, ELEVATORS, ELEVATORS, AND OTHER PROJECT REQUIREMENTS NOT SHOWN ON THE STRUCTURAL DRAWINGS. VERIFY AND COORDINATE ALL DIMENSIONS RELATED TO THE PROJECT.
6. UNLESS OTHERWISE INDICATED, DETAILS SHOWN ARE TO BE CONSIDERED TYPICAL FOR SIMILAR CONDITIONS.
7. IF THERE EXISTS CONFLICTS BETWEEN THE WORK INDICATED IN ANY OF THE DRAWINGS AND/OR ANY CONFLICTS WITHIN THE SPECIFICATIONS AND/OR CONFLICTS BETWEEN THE DRAWINGS AND SPECIFICATIONS, THE MORE CLOSERLY OF THE CONFLICTING ALTERNATIVES SHALL BE INCLUDED IN THE BID OR PROPOSAL.
8. THESE DRAWINGS HAVE BEEN COMPILED FROM THE BEST AVAILABLE INFORMATION AND ARE NOT INTENDED TO LIMIT THE SCOPE OF THE WORK. THE CONTRACTOR MAY ENCOUNTER VARIOUS OR UNDISCOVERED CONDITIONS NOT SHOWN ON THESE DRAWINGS REQUIRING ADDITIONAL WORK FOR THE COMPLETION OF THIS CONTRACT. IT WILL BE ASSUMED THAT THE CONTRACTOR HAS INSPECTED THE SITE PRIOR TO BIDDING AND VERIFIED THE INFORMATION HEREIN SUPPLIED.
9. REFER TO THE SPECIFICATIONS IN THE PROJECT MANUAL FOR ADDITIONAL INFORMATION AND INSTRUCTIONS.

LEGEND & PRECEDENCE
10. LEGEND: ALL SYMBOLS AND ABBREVIATIONS USED ON THE DRAWINGS ARE CONSIDERED CONSTRUCTION STANDARDS. IF THE CONTRACTOR HAS ANY QUESTIONS REGARDING THE SAME OR THEIR EXACT MEANING, THE ARCHITECT SHALL BE NOTIFIED FOR CLARIFICATION.
11. PRECEDENCE: DIMENSIONS SHALL HAVE PRECEDENCE OVER SCALE. LARGER SCALE DRAWINGS HAVE PRECEDENCE OVER SMALLER SCALE DRAWINGS. SPECIFICATIONS AND GENERAL NOTES HAVE PRECEDENCE OVER DRAWINGS.

- MISC. NOTES
12. DRAWING: CONTRACTOR SHALL PROVIDE ALL REQUIRED BRACING, PACKING, FRAMING, HANDRAILS, OR OTHER SUPPORT AS NECESSARY FOR ALL FIXTURES, EQUIPMENT, CABINETS, FURNISHINGS, AND ALL OTHER ITEMS REQUIRING THE SAME. IT IS THE CONTRACTOR'S RESPONSIBILITY TO COORDINATE WITH THE FIXTURES, EQUIPMENT, CABINETS, FURNISHINGS, AND ALL OTHER ITEMS. MEAS. AND INSTALLER AND REVIEW SHOP DRAWINGS FOR FINISHES, UTILITIES, CONCEALMENT, ETC.
 13. ACCESS PANELS: ALL EQUIPMENT, SWITCHES, AND VALVES THAT ARE CONCEALED MUST BE PROVIDED WITH ACCESS PANELS OR ACCESSIBLE WHERE NOT INDICATED IN THE DRAWINGS.
 14. NO NEW FACILITIES OR EQUIPMENT INSTALLED FOR THE PERMANENT INSTALLATION MAY BE LEFT FOR TEMPORARY PURPOSES UNLESS THE CONTRACT DOCUMENTS SPECIFICALLY STATE OTHERWISE.
 15. GIPSUM BOARD: ALL GIP. BD. TO BE 5/8" UNLESS NOTED OTHERWISE. INSULATION RESISTANT GIP. BD. BEHIND SHIMS IN VENT, JANITOR, MECHANICAL ROOMS, AND OTHER POTENTIALLY DAMP LOCATIONS. AT VERTICAL CHASE, EXCLUDE GIPSUM BOARD AND ELEVATOR SHAFTS. INSTALL 5/8" INSULATION. 1" MIN. GAPS.
 16. ALL PARTITIONS ARE DIMENSIONED FROM FACE OF FRAME (FACE OF WINDOW) TO FACE OF FRAME FINISH UNLESS NOTED OTHERWISE.
 17. ALL ROUGH OPENINGS SHALL BE FIELD VERIFIED PRIOR TO MANUFACTURING OR ORDERING OF ALL ROOF, WINDOW, EQUIPMENT OR OTHER BUILDING PRODUCTS.

Copyright 2024 All Rights Reserved

REV #	DESCRIPTION	DATE



PROJECT NAME & ADDRESS:
Whitefield Public Library
Town of Whitefield
8 Lancaster Rd, Whitefield, NH 03598

A1.4

ROOF PLAN

CONTRACTOR BID SET

C:\Users\stuart\My Documents\225 Whitefield Library.dwg Whitefield Library - 03-09-26.rvt

1 Proposed Lower Level
3/16" = 1'-0"

CONTRACTOR BID SET

GENERAL NOTES:

- BUILDING CODE
1. ALL WORK PERFORMED BY THE CONTRACTOR AND ALL SUB-CONTRACTORS OF THIS PROJECT SHALL CONFORM TO THE REQUIREMENTS OF THE STATE OF NEW HAMPSHIRE BUILDING CODES (AND ANY AMENDMENTS), THE STATE OF NEW HAMPSHIRE LIFE SAFETY CODE (AND ANY AMENDMENTS), THE AUTHORITY HAVING JURISDICTION ZONING REGULATIONS, AND ALL OTHER REGULATIONS AND CODES.
 2. THE CONTRACT LIMIT HAS BEEN INDICATED ON THE DRAWINGS. IF NO LIMIT HAS BEEN INDICATED THEN THE OWNER, ARCHITECT, & GENERAL CONTRACTOR SHOULD REVIEW ON-SITE PRIOR TO CONSTRUCTION.
 3. THE CONTRACTOR SHALL FAMILIARIZE HIMSELF WITH THE CONTRACT DRAWINGS. ANY DISCREPANCIES SHALL BE BROUGHT TO THE ATTENTION OF THE ARCHITECT BEFORE PROCEEDING. THE CONTRACTOR SHALL BE SOLELY RESPONSIBLE FOR ANY AND ALL CONSTRUCTION METHODS, METHODS, PROCEDURES, SEQUENCES, PROCEDURES, SCHEDULING & SAFETY PROCEDURES REQUIRED TO COMPLETE THE WORK OF THIS CONTRACT. PROVIDE ALL TEMPORARY PROVISIONS & SCHEDULING NECESSARY TO SAFELY MAINTAIN THE STRUCTURAL INTEGRITY OF NEW AND EXISTING CONSTRUCTION. ALL STRUCTURAL COMPONENTS AND SYSTEMS ARE INSTALLED & APPROVED BY THE OWNER OR ARCHITECT.
 4. COORDINATION: SEE STRUCTURAL, MECHANICAL, AND ELECTRICAL DRAWINGS ARE SUPPLEMENTARY TO THE ARCHITECTURAL DRAWINGS. IT SHALL BE THE RESPONSIBILITY OF THE CONTRACTOR TO CHECK AND COORDINATE ALL THE DRAWINGS BEFORE PARTICIPATION AND/OR INSTALLATION OF ANY WORK. CONTRACTOR SHALL MAINTAIN THE INTEGRITY OF THE ARCHITECT OF ANY DISCREPANCIES OR ERRORS.
 5. ALL STRUCTURAL DRAWINGS SHALL BE USED IN CONJUNCTION WITH THE ARCHITECTURAL, MECHANICAL, PLUMBING, AND ELECTRICAL DRAWINGS AND SPECIFICATIONS. VERIFY LOCATION AND DIMENSIONS OF WALLS, INTERIOR OPENINGS, SLOPES, WALLS, DOORS, REVEALS, ELEVATIONS, AND OTHER PROJECT REQUIREMENTS NOT SHOWN ON THE STRUCTURAL DRAWINGS. VERIFY AND COORDINATE ALL DIMENSIONS RELATED TO THIS PROJECT.
 6. UNLESS OTHERWISE INDICATED, DETAILS SHOWN ARE TO BE CONSIDERED TYPICAL FOR SIMILAR CONDITIONS.
 7. IF THERE EXISTS CONFLICTS BETWEEN THE WORK INDICATED IN ANY OF THE DRAWINGS AND/OR ANY CONFLICTS WITHIN THE SPECIFICATIONS AND/OR CONFLICTS BETWEEN THE DRAWINGS AND SPECIFICATIONS BE MORE CLOSELY OF THE CONFLICTUAL, REMEDIES SHALL BE INCLUDED IN THE BID OR PROPOSAL.
 8. THESE DRAWINGS HAVE BEEN COMPILED FROM THE BEST AVAILABLE INFORMATION AND ARE NOT INTENDED TO LIMIT THE SCOPE OF THE WORK. THE CONTRACTOR MAY ENCOUNTER HIDDEN OR UNDISCOVERED CONDITIONS NOT SHOWN ON THESE DRAWINGS REQUIRING ADDITIONAL WORK FOR THE COMPLETION OF THIS CONTRACT. IT WILL BE ASSUMED THAT THE CONTRACTOR HAS INSPECTED THE SITE PRIOR TO BIDDING AND VERIFIED THE INFORMATION HEREIN SUPPLIED.
 9. REFER TO THE SPECIFICATIONS IN THE PROJECT MANUAL FOR ADDITIONAL INFORMATION AND INSTRUCTIONS.
- LEGEND & PREFERENCES
10. LEGEND: ALL SYMBOLS AND ABBREVIATIONS USED ON THE DRAWINGS ARE CONSIDERED CONSTRUCTION STANDARDS. IF THE CONTRACTOR HAS ANY QUESTIONS REGARDING THE SAME OR THEIR EXACT MEANING, THE ARCHITECT SHALL BE NOTIFIED FOR CLARIFICATION.
 11. PREFERENCE: DIMENSIONS SHALL HAVE PREFERENCE OVER SCALE. LARGER SCALE DRAWINGS HAVE PREFERENCE OVER SMALLER SCALE DRAWINGS. SPECIFICATIONS AND GENERAL NOTES HAVE PREFERENCE OVER DRAWINGS.
- MISC. NOTES
12. DRAWING: CONTRACTOR SHALL PROVIDE ALL REQUIRED BLOODING, PACKING, FRAMING, HANDS, OR OTHER SUPPORT AS NECESSARY FOR ALL FIXTURES, EQUIPMENT, CABINETS, FURNISHINGS, AND ALL OTHER ITEMS REQUIRING THE SAME. IT IS THE CONTRACTOR'S RESPONSIBILITY TO COORDINATE WITH THE FIXTURES, EQUIPMENT, CABINETS, FURNISHINGS, AND ALL OTHER ITEMS. MEAS. AND INSTALLER AND REVIEW SHOP DRAWINGS FOR FINISHES, UTILITIES CONNECTION, ETC.
 13. ACCESS PANELS: ALL EQUIPMENT SWITCHES AND VALVES THAT ARE CONCEALED MUST BE PROVIDED WITH ACCESS PANELS OR ACCESSIBLE WHERE OR NOT THEY ARE INDICATED IN THE DRAWINGS.
 14. NO NEW FACILITIES OR EQUIPMENT INSTALLED FOR THE PERMANENT INSTALLATION MAY BE LEFT FOR TEMPORARY PURPOSES UNLESS THE CONTRACT DOCUMENTS SPECIFICALLY STATE OTHERWISE.
 15. GIPSUM BOARD: ALL GIP. BD. TO BE 5/8" UNLESS NOTED OTHERWISE. INSTALL MOISTURE RESISTANT GIP. BD. BEHIND SINKS, IN CLOSET, JANITOR, MECHANICAL ROOMS, AND OTHER POTENTIALLY DAMP LOCATIONS. AT VERTICAL JOINTS, ENCLOSED CORNERS AND ELEVATOR SHAFTS, INSTALL 5/8" MOISTURE-RESISTANT GIP. BD.
 16. ALL PARTITIONS ARE DIMENSIONED FROM FACE OF FRAME. CORNER OF WAINCOT, 10" FACE OF FRAME FINISH UNLESS NOTED OTHERWISE.
 17. ALL FLOOR OPENINGS SHALL BE FIELD VERIFIED PRIOR TO MANUFACTURING OR ORDERING OF ALL FLOOR WINDOW, EQUIPMENT OR OTHER BUILDING PRODUCTS.

Copyright 2026 All Rights Reserved

REV #	DESCRIPTION	DATE



PROJECT NAME & ADDRESS:
Whitefield Public Library
Town of Whitefield
8 Lancaster Rd, Whitefield, NH 03598

LOWER LEVEL CEILING PLAN A2.0

C:\Users\stuart\OneDrive\Documents\2025\Whitefield Library\Drawings\Whitefield Library - 03-09-26.rvt



GENERAL NOTES:

1. ALL WORK PERFORMED BY THE CONTRACTOR AND ALL SUB-CONTRACTORS OF THIS PROJECT SHALL CONFORM TO THE REQUIREMENTS OF THE STATE OF NEW HAMPSHIRE BUILDING CODES (AND ANY AMENDMENTS), THE STATE OF NEW HAMPSHIRE LIFE SAFETY CODE (AND ANY AMENDMENTS), THE AUTHORITY HAVING JURISDICTION ZONING REGULATIONS, AND ALL OTHER REGULATIONS AND CODES.
 2. THE CONTRACT LIMIT HAS BEEN INDICATED ON THE DRAWINGS. IF NO LIMIT HAS BEEN INDICATED THEN THE OWNER, ARCHITECT, & GENERAL CONTRACTOR SHOULD REVIEW ON-SITE PRIOR TO CONSTRUCTION.
 3. THE CONTRACTOR SHALL FAMILIARIZE HIMSELF WITH THE CONTRACT DRAWINGS. ANY DISCREPANCIES SHALL BE BROUGHT TO THE ATTENTION OF THE ARCHITECT BEFORE PROCEEDING. THE CONTRACTOR SHALL BE SOLELY RESPONSIBLE FOR ANY AND ALL CONSTRUCTION METHODS, METHODS, PROCEDURES, SEQUENCES, PROCEDURES, SCHEDULING & SAFETY PROCEDURES REQUIRED TO COMPLETE THE WORK OF THIS CONTRACT. PROVIDE ALL TEMPORARY PROVISIONS & SCHEDULING NECESSARY TO SAFELY MAINTAIN THE STRUCTURAL INTEGRITY OF NEW AND EXISTING CONSTRUCTION. ALL STRUCTURAL COMPONENTS AND SYSTEMS ARE INSTALLED & APPROVED BY THE OWNER OR ARCHITECT.
 4. COORDINATION OF THE STRUCTURAL, MECHANICAL, AND ELECTRICAL DRAWINGS ARE SUPPLEMENTARY TO THE ARCHITECTURAL DRAWINGS. IT SHALL BE THE RESPONSIBILITY OF THE CONTRACTOR TO CHECK AND COORDINATE ALL THE DRAWINGS BEFORE PARTICIPATION AND/OR INSTALLATION OF ANY WORK. CONTRACTOR SHALL IMMEDIATELY NOTIFY THE ARCHITECT OF ANY DISCREPANCIES OR ERRORS.
 5. ALL STRUCTURAL DRAWINGS SHALL BE USED IN CONJUNCTION WITH THE ARCHITECTURAL, MECHANICAL, PLUMBING, AND ELECTRICAL DRAWINGS AND SPECIFICATIONS. VERIFY LOCATION AND DIMENSIONS OF CHASES, MORTIS, OPENINGS, SLEEVES, WALLS, PARTS, DETAILS, EMBELLISHMENTS, AND OTHER PROJECT REQUIREMENTS NOT SHOWN ON THE STRUCTURAL DRAWINGS. VERIFY AND COORDINATE ALL DIMENSIONS RELATED TO THIS PROJECT.
 6. UNLESS OTHERWISE INDICATED, DETAILS SHOWN ARE TO BE CONSIDERED TYPICAL FOR SIMILAR CONDITIONS.
 7. IF THERE EXISTS CONFLICTS BETWEEN THE WORK INDICATED IN ANY OF THE DRAWINGS AND/OR ANY CONFLICTS WITHIN THE SPECIFICATIONS AND/OR CONFLICTS BETWEEN THE DRAWINGS AND SPECIFICATIONS BE MORE CLOSELY OF THE CONFLICTING ALTERNATIVES SHALL BE INCLUDED IN THE BID OR PROPOSAL.
 8. THESE DRAWINGS HAVE BEEN COMPILED FROM THE BEST AVAILABLE INFORMATION AND ARE NOT INTENDED TO LIMIT THE SCOPE OF THE WORK. THE CONTRACTOR MAY ENCOUNTER VARIOUS UNDISCOVERED CONDITIONS NOT SHOWN ON THESE DRAWINGS REQUIRING ADDITIONAL WORK FOR THE COMPLETION OF THIS CONTRACT. IT WILL BE ASSUMED THAT THE CONTRACTOR HAS INSPECTED THE SITE PRIOR TO BIDDING AND VERIFIED THE INFORMATION HEREIN SUPPLIED.
 9. REFER TO THE SPECIFICATIONS IN THE PROJECT MANUAL FOR ADDITIONAL INFORMATION AND NOTATIONS.
- LEGEND & PRECEDENCE
10. LEGEND: ALL SYMBOLS AND ABBREVIATIONS USED ON THE DRAWINGS ARE CONSIDERED CONSTRUCTION STANDARDS. IF THE CONTRACTOR HAS ANY QUESTIONS REGARDING THE SAME OR THEIR EXACT MEANING, THE ARCHITECT SHALL BE NOTIFIED FOR CLARIFICATION.
 11. PRECEDENCE: DIMENSIONS SHALL HAVE PRECEDENCE OVER SCALE. LARGER SCALE DRAWINGS HAVE PRECEDENCE OVER SMALLER SCALE DRAWINGS. SPECIFICATIONS AND GENERAL NOTES HAVE PRECEDENCE OVER DRAWINGS.
- MISC. NOTES
12. DRAWING: CONTRACTOR SHALL PROVIDE ALL REQUIRED BLOCKING, BRACING, FRAMING, HANGERS, OR OTHER SUPPORT AND ACCESSORY FOR ALL FIXTURES, EQUIPMENT, CABINETS, FURNISHINGS, AND ALL OTHER ITEMS REQUIRING THE SAME. IT IS THE CONTRACTOR'S RESPONSIBILITY TO COORDINATE WITH THE FIXTURES, EQUIPMENT, CABINETS, FURNISHINGS, AND ALL OTHER ITEMS. MEAS. AND INSTALLER AND REVIEW SHOP DRAWINGS FOR FINISHES, UTILITIES CONNECTION, ETC.
 13. ACCESS PANELS: ALL EQUIPMENT SWITCHES AND VALVES THAT ARE CONCEALED MUST BE PROVIDED WITH ACCESS PANELS OR ACCESSIBLE WHERE NOT INDICATED IN THE DRAWINGS.
 14. NO NEW FACILITIES OR EQUIPMENT INSTALLED FOR THE PERMANENT INSTALLATION MAY BE LEFT FOR TEMPORARY PURPOSES UNLESS THE CONTRACT DOCUMENTS SPECIFICALLY STATE OTHERWISE.
 15. GIPSUM BOARD: ALL GIP. BD. TO BE 5/8" UNLESS NOTED OTHERWISE. INSTALL MOISTURE RESISTANT GIP. BD. BEHIND SINKS, IN TOILET, JANITOR, MECHANICAL ROOMS, AND OTHER POTENTIALLY DAMP LOCATIONS. AT VERTICAL CHASE, EXCLUDES SINKS AND ELEVATOR SHAFTS. INSTALL 5/8" GIPSUM BOARD, 1" MIN. GORE.
 16. ALL PARTITIONS ARE DIMENSIONED FROM FACE OF FRAME (FACE OF WINDOW). TOP FACE OF FRAME FINISH UNLESS NOTED OTHERWISE.
 17. ALL FLOOR OPENINGS SHALL BE FIELD VERIFIED PRIOR TO MANUFACTURING OR ORDERING OF ALL FLOOR WINDOW, EQUIPMENT OR OTHER BUILDING PRODUCTS.

Copyright 2026 All Rights Reserved

REV #	DESCRIPTION	DATE



PROJECT NAME & ADDRESS:
Whitefield Public Library
Town of Whitefield
8 Lancaster Rd, Whitefield, NH 03598

MAIN LEVEL CEILING PLAN
A 2.1

CONTRACTOR BID SET

C:\Users\janderson\OneDrive\Documents\225 Whitefield Library.dwg Whitefield Library - 03-09-26.rvt



GENERAL NOTES:

BUILDING CODE

1. ALL WORK PERFORMED BY THE CONTRACTOR AND ALL SUB-CONTRACTORS OF THIS PROJECT SHALL CONFORM TO THE REQUIREMENTS OF THE STATE OF NEW HAMPSHIRE BUILDING CODES (AND ANY AMENDMENTS), THE STATE OF NEW HAMPSHIRE LIFE SAFETY CODE (AND ANY AMENDMENTS), THE AUTHORITY HAVING JURISDICTION ZONING REGULATIONS, AND ALL OTHER REGULATIONS AND CODES.

CONTRACT & CONTRACT DRAWINGS

2. THE CONTRACT LIMIT HAS BEEN INDICATED ON THE DRAWINGS. IF NO LIMIT HAS BEEN INDICATED THEN THE OWNER, ARCHITECT, & GENERAL CONTRACTOR SHOULD REVIEW ON-SITE PRIOR TO CONSTRUCTION.

3. THE CONTRACTOR SHALL FAMILIARIZE HIMSELF WITH THE CONTRACT DRAWINGS. ANY DISCREPANCIES SHALL BE BROUGHT TO THE ATTENTION OF THE ARCHITECT BEFORE PROCEEDING. THE CONTRACTOR SHALL BE SOLELY RESPONSIBLE FOR ANY AND ALL CONSTRUCTION METHODS, METHODS, TECHNIQUES, SEQUENCES, PROCEDURES, SCHEDULING & SAFETY PROCEDURES REQUIRED TO COMPLETE THE WORK OF THIS CONTRACT. PROVIDE ALL TEMPORARY PROVISIONS & SCHEDULING NECESSARY TO SAFELY MAINTAIN THE STRUCTURAL INTEGRITY OF NEW AND EXISTING CONSTRUCTION. ALL STRUCTURAL COMPONENTS AND SYSTEMS ARE INSTALLED & APPROVED BY THE OWNER OR ARCHITECT.

4. COORDINATION: THE STRUCTURAL, MECHANICAL, AND ELECTRICAL DRAWINGS ARE SUPPLEMENTARY TO THE ARCHITECTURAL DRAWINGS. IT SHALL BE THE RESPONSIBILITY OF THE CONTRACTOR TO CHECK AND COORDINATE ALL THE DRAWINGS BEFORE PARTICIPATION AND/OR INSTALLATION OF ANY WORK. CONTRACTOR SHALL MAINTAIN THE INTEGRITY OF THE ARCHITECT OF ANY DISCREPANCIES OR ERRORS.

5. ALL STRUCTURAL DRAWINGS SHALL BE USED IN CONJUNCTION WITH THE ARCHITECTURAL, MECHANICAL, PLUMBING, AND ELECTRICAL DRAWINGS AND SPECIFICATIONS. VERIFY LOCATION AND DIMENSIONS OF CHASES, VENTS, OPENINGS, SLEEVES, WELDS, JOINTS, PENETRATIONS, AND OTHER PROJECT REQUIREMENTS NOT SHOWN ON THE STRUCTURAL DRAWINGS. VERIFY AND COORDINATE ALL DIMENSIONS RELATED TO THIS PROJECT.

6. UNLESS OTHERWISE INDICATED, DETAILS SHOWN ARE TO BE CONSIDERED TYPICAL FOR SIMILAR CONDITIONS.

7. IF THERE ARE CONFLICTS BETWEEN THE WORK INDICATED IN ANY OF THE DRAWINGS AND/OR ANY CONFLICTS WITHIN THE SPECIFICATIONS AND/OR CONFLICTS BETWEEN THE DRAWINGS AND SPECIFICATIONS, THE MORE COMPLEX OF THE CONFLICTING ALTERNATIVES SHALL BE INCLUDED IN THE BID OR PROPOSAL.

8. THESE DRAWINGS HAVE BEEN COMPILED FROM THE BEST AVAILABLE INFORMATION AND ARE NOT INTENDED TO LIMIT THE SCOPE OF THE WORK. THE CONTRACTOR MAY ENCOUNTER VARIOUS UNDISCOVERED CONDITIONS NOT SHOWN ON THESE DRAWINGS REQUIRING ADDITIONAL WORK FOR THE COMPLETION OF THIS CONTRACT. IT WILL BE ASSUMED THAT THE CONTRACTOR HAS INSPECTED THE SITE PRIOR TO BIDDING AND VERIFIED THE INFORMATION HEREIN SUPPLIED.

9. REFER TO THE SPECIFICATIONS IN THE PROJECT MANUAL FOR ADDITIONAL INFORMATION AND INSTRUCTIONS.

LEGEND & PRECEDENCE

10. LEGEND: ALL SYMBOLS AND ABBREVIATIONS USED ON THE DRAWINGS ARE CONSIDERED CONSTRUCTION STANDARDS. IF THE CONTRACTOR HAS ANY QUESTIONS REGARDING THE SAME OR THEIR EXACT MEANING, THE ARCHITECT SHALL BE NOTIFIED FOR CLARIFICATION.

11. PRECEDENCE: DIMENSIONS SHALL HAVE PRECEDENCE OVER SCALE. LARGER SCALE DRAWINGS HAVE PRECEDENCE OVER SMALLER SCALE DRAWINGS. SPECIFICATIONS AND GENERAL NOTES HAVE PRECEDENCE OVER DRAWINGS.

MISC. NOTES

12. DRAWING: CONTRACTOR SHALL PROVIDE ALL REQUIRED BRACING, PACKING, FRAMING, HANGERS, OR OTHER SUPPORT AS NECESSARY FOR ALL FIXTURES, EQUIPMENT, CABINETS, FURNISHINGS, AND ALL OTHER ITEMS REQUIRING THE SAME. IT IS THE CONTRACTOR'S RESPONSIBILITY TO COORDINATE WITH THE FIXTURES, EQUIPMENT, CABINETS, FURNISHINGS, AND ALL OTHER ITEMS. MEAS. AND INSTALLER AND REVIEW SHOP DRAWINGS FOR FIXTURES, UTILITIES CONNECTION, ETC.

13. ACCESS PANELS: ALL EQUIPMENT SHUTDOGS AND VALVES THAT ARE CONCEALED MUST BE PROVIDED WITH ACCESS PANELS (REGARDLESS WHETHER OR NOT THEY ARE INDICATED IN THE DRAWINGS).

14. NO NEW FACILITIES OR EQUIPMENT INSTALLED FOR THE PERMANENT INSTALLATION MAY BE LEFT FOR TEMPORARY PURPOSES UNLESS THE CONTRACT DOCUMENTS SPECIFICALLY STATE OTHERWISE.

15. Gypsum BOARD: ALL GYP. BD. TO BE 5/8" UNLESS NOTED OTHERWISE. INSTALL MOISTURE RESISTANT GYP. BD. BEHIND SHIMS, STUDS, JUNCTION MECHANICAL ROOMS, AND OTHER POTENTIALLY DAMP LOCATIONS. AT VERTICAL CHASE, ENCLOSED CHASES AND ELEVATOR SHAFTS, INSTALL 5/8" ROUGH-TEXTURE TYPE "X" GYP.

16. ALL PARTITIONS ARE DIMENSIONED FROM FACE OF FRAME. CEILING OR WAINCOT, TO FACE OF FRAME FINISH UNLESS NOTED OTHERWISE.

17. ALL TIGHT OPENINGS SHALL BE FIELD VERIFIED PRIOR TO MANUFACTURING OR ORDERING OF ALL DOOR, WINDOW, EQUIPMENT OR OTHER BUILDING PRODUCTS.

REV #	DESCRIPTION	DATE

PROJECT NAME & ADDRESS:
Whitefield Public Library
Town of Whitefield
8 Lancaster Rd, Whitefield, NH 03598

EXTERIOR ELEVATIONS

A3.1

PHILIP M. BENNETT
No. 3477
LICENSED ARCHITECT
STATE OF NEW HAMPSHIRE

CONTRACTOR BID SET

C:\Users\janderson\OneDrive\Documents\2025\Whitefield Library.dwg Whitefield Library - 03-09-26.rvt




GENERAL NOTES:

1. ALL WORK PERFORMED BY THE CONTRACTOR AND ALL SUB-CONTRACTORS OF THIS PROJECT SHALL CONFORM TO THE REQUIREMENTS OF THE STATE OF NEW HAMPSHIRE BUILDING CODES (AND ANY AMENDMENTS), THE STATE OF NEW HAMPSHIRE LIFE SAFETY CODE (AND ANY AMENDMENTS), THE AUTHORITY HAVING JURISDICTION ZONING REGULATIONS, AND ALL OTHER REGULATIONS AND CODES.
2. THE CONTRACT LIMIT HAS BEEN INDICATED ON THE DRAWINGS. IF NO LIMIT HAS BEEN INDICATED THEN THE OWNER, ARCHITECT & GENERAL CONTRACTOR SHOULD REVIEW ON-SITE PRIOR TO CONSTRUCTION.
3. THE CONTRACTOR SHALL FAMILIARIZE HIMSELF WITH THE CONTRACT DRAWINGS. ANY DISCREPANCIES SHALL BE BROUGHT TO THE ATTENTION OF THE ARCHITECT BEFORE PROCEEDING. THE CONTRACTOR SHALL BE SOLELY RESPONSIBLE FOR ANY AND ALL CONSTRUCTION METHODS, METHODS, PROCEDURES, SEQUENCES, PROCEDURES, SCHEDULING & SAFETY PROCEDURES REQUIRED TO COMPLETE THE WORK OF THIS CONTRACT. PROVIDE ALL TEMPORARY PROTECTION & SHORING NECESSARY TO SAFELY MAINTAIN THE STRUCTURAL INTEGRITY OF NEW AND EXISTING CONSTRUCTION. ALL STRUCTURAL COMPONENTS AND SYSTEMS ARE INSTALLED & APPROVED BY THE OWNER OR ARCHITECT.
4. COORDINATION OF STRUCTURAL, MECHANICAL, AND ELECTRICAL DRAWINGS ARE SUPPLEMENTARY TO THE ARCHITECTURAL DRAWINGS. IT SHALL BE THE RESPONSIBILITY OF THE CONTRACTOR TO CHECK AND COORDINATE ALL THE DRAWINGS BEFORE PARTICIPATION AND/ OR INSTALLATION OF ANY WORK. CONTRACTOR SHALL IMMEDIATELY NOTIFY THE ARCHITECT OF ANY DISCREPANCIES OR ERRORS.
5. ALL STRUCTURAL DRAWINGS SHALL BE USED IN CONJUNCTION WITH THE ARCHITECTURAL, MECHANICAL, PLUMBING, AND ELECTRICAL DRAWINGS AND SPECIFICATIONS. VERIFY LOCATION AND DIMENSIONS OF CHASES, MORTIS, OPENINGS, SLEEVES, WELDS, JOINTS, PENETRATIONS, AND OTHER PROJECT REQUIREMENTS NOT SHOWN ON THE STRUCTURAL DRAWINGS. VERIFY AND COORDINATE ALL DIMENSIONS RELATED TO THIS PROJECT.
6. UNLESS OTHERWISE INDICATED, DETAILS SHOWN ARE TO BE CONSIDERED TYPICAL FOR SIMILAR CONDITIONS.
7. IF THERE ARE CONFLICTS BETWEEN THE WORK INDICATED IN ANY OF THE DRAWINGS AND/ OR ANY CONFLICTS WITHIN THE SPECIFICATIONS AND/ OR CONFLICTS BETWEEN THE DRAWINGS AND SPECIFICATIONS, THE MORE DETAILED OF THE CONFLICTING ALTERNATIVES SHALL BE INCLUDED IN THE BID OR PROPOSAL.
8. THESE DRAWINGS HAVE BEEN COMPILED FROM THE BEST AVAILABLE INFORMATION AND ARE NOT INTENDED TO LIMIT THE SCOPE OF THE WORK. THE CONTRACTOR MAY ENCOUNTER HIDDEN OR UNDISCOVERED CONDITIONS NOT SHOWN ON THESE DRAWINGS REQUIRING ADDITIONAL WORK FOR THE COMPLETION OF THIS CONTRACT. IT WILL BE ASSUMED THAT THE CONTRACTOR HAS INSPECTED THE SITE PRIOR TO BIDDING AND VERIFIED THE INFORMATION HEREIN SUPPLIED.
9. REFER TO THE SPECIFICATIONS IN THE PROJECT MANUAL FOR ADDITIONAL INFORMATION AND INSTRUCTIONS.
10. LEGEND: ALL SYMBOLS AND ABBREVIATIONS USED ON THE DRAWINGS ARE CONSIDERED CONSTRUCTION STANDARDS. IF THE CONTRACTOR HAS ANY QUESTIONS REGARDING THE SAME OR THEIR EXACT MEANING, THE ARCHITECT SHALL BE NOTIFIED FOR CLARIFICATION.
11. PRECEDENCE: DIMENSIONS SHALL HAVE PRECEDENCE OVER SCALE. LARGER SCALE DRAWINGS HAVE PRECEDENCE OVER SMALLER SCALE DRAWINGS. SPECIFICATIONS AND GENERAL NOTES HAVE PRECEDENCE OVER DRAWINGS.
12. DRAWING: CONTRACTOR SHALL PROVIDE ALL REQUIRED BLOCKING, BRACING, FRAMING, WALKWAYS, OR OTHER SUPPORT AND ACCESS FOR ALL THINGS, EQUIPMENT, CONCRETE, FURNISHINGS, AND ALL OTHER ITEMS REQUIRING THE SAME. IT IS THE CONTRACTOR'S RESPONSIBILITY TO COORDINATE WITH THE FURNITURE, EQUIPMENT, CONCRETE, FURNISHINGS, AND ALL OTHER ITEMS. MEAS, AND INSTALLER AND REVIEW SHOP DRAWINGS FOR INSTALL, UTILITIES CONNECTION, ETC.
13. ACCESS PANELS: ALL EQUIPMENT SWITCHES AND VALVES THAT ARE CONCEALED MUST BE PROVIDED WITH ACCESS PANELS UNLESS OTHERWISE INDICATED OR NOTED IN THE DRAWINGS.
14. NO NEW FACILITIES OR EQUIPMENT INSTALLED FOR THE PERMANENT INSTALLATION MAY BE LEFT FOR TEMPORARY PURPOSES UNLESS THE CONTRACT DOCUMENTS SPECIFICALLY STATE OTHERWISE.
15. GUTTER/ROOF: ALL GUTTER TO BE 5/8" UNLESS NOTED OTHERWISE. INSTALL MOISTURE RESISTANT GUTTER BEHIND SHIMS IN VEE'S, JUNCTIONS, MECHANICAL ROOMS, AND OTHER POTENTIALLY DAMP LOCATIONS. AT VERTICAL CHASE, INCLUDE GUTTER COVERS AND ELEVATOR SHAFTS. INSTALL 5/8" INSULATED "TYPICAL" GUTTER.
16. ALL PARTITIONS ARE DIMENSIONED FROM FACE OF FRAME (CORNER OR WAINSCOT) TO FACE OF FRAME FINISH UNLESS NOTED OTHERWISE.
17. ALL TIGHT OPENINGS SHALL BE FIELD VERIFIED PRIOR TO MANUFACTURING OR ORDERING OF ALL DOOR, WINDOW, EQUIPMENT OR OTHER BUILDING PRODUCTS.

Copyright 2025 All Rights Reserved

REV #	DESCRIPTION	DATE

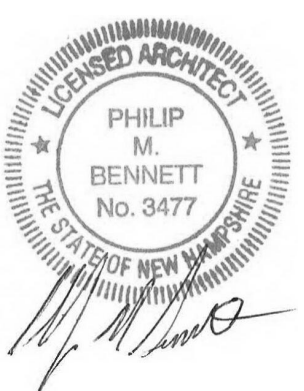


PROJECT NAME & ADDRESS:
Whitefield Public Library
Town of Whitefield
8 Lancaster Rd, Whitefield, NH 03598

EXTERIOR ELEVATIONS

A 3.2

CONTRACTOR BID SET

C:\Users\stuart\OneDrive\Documents\223 Whitefield Library.dwg Whitefield Library - 03-04-2026.rvt

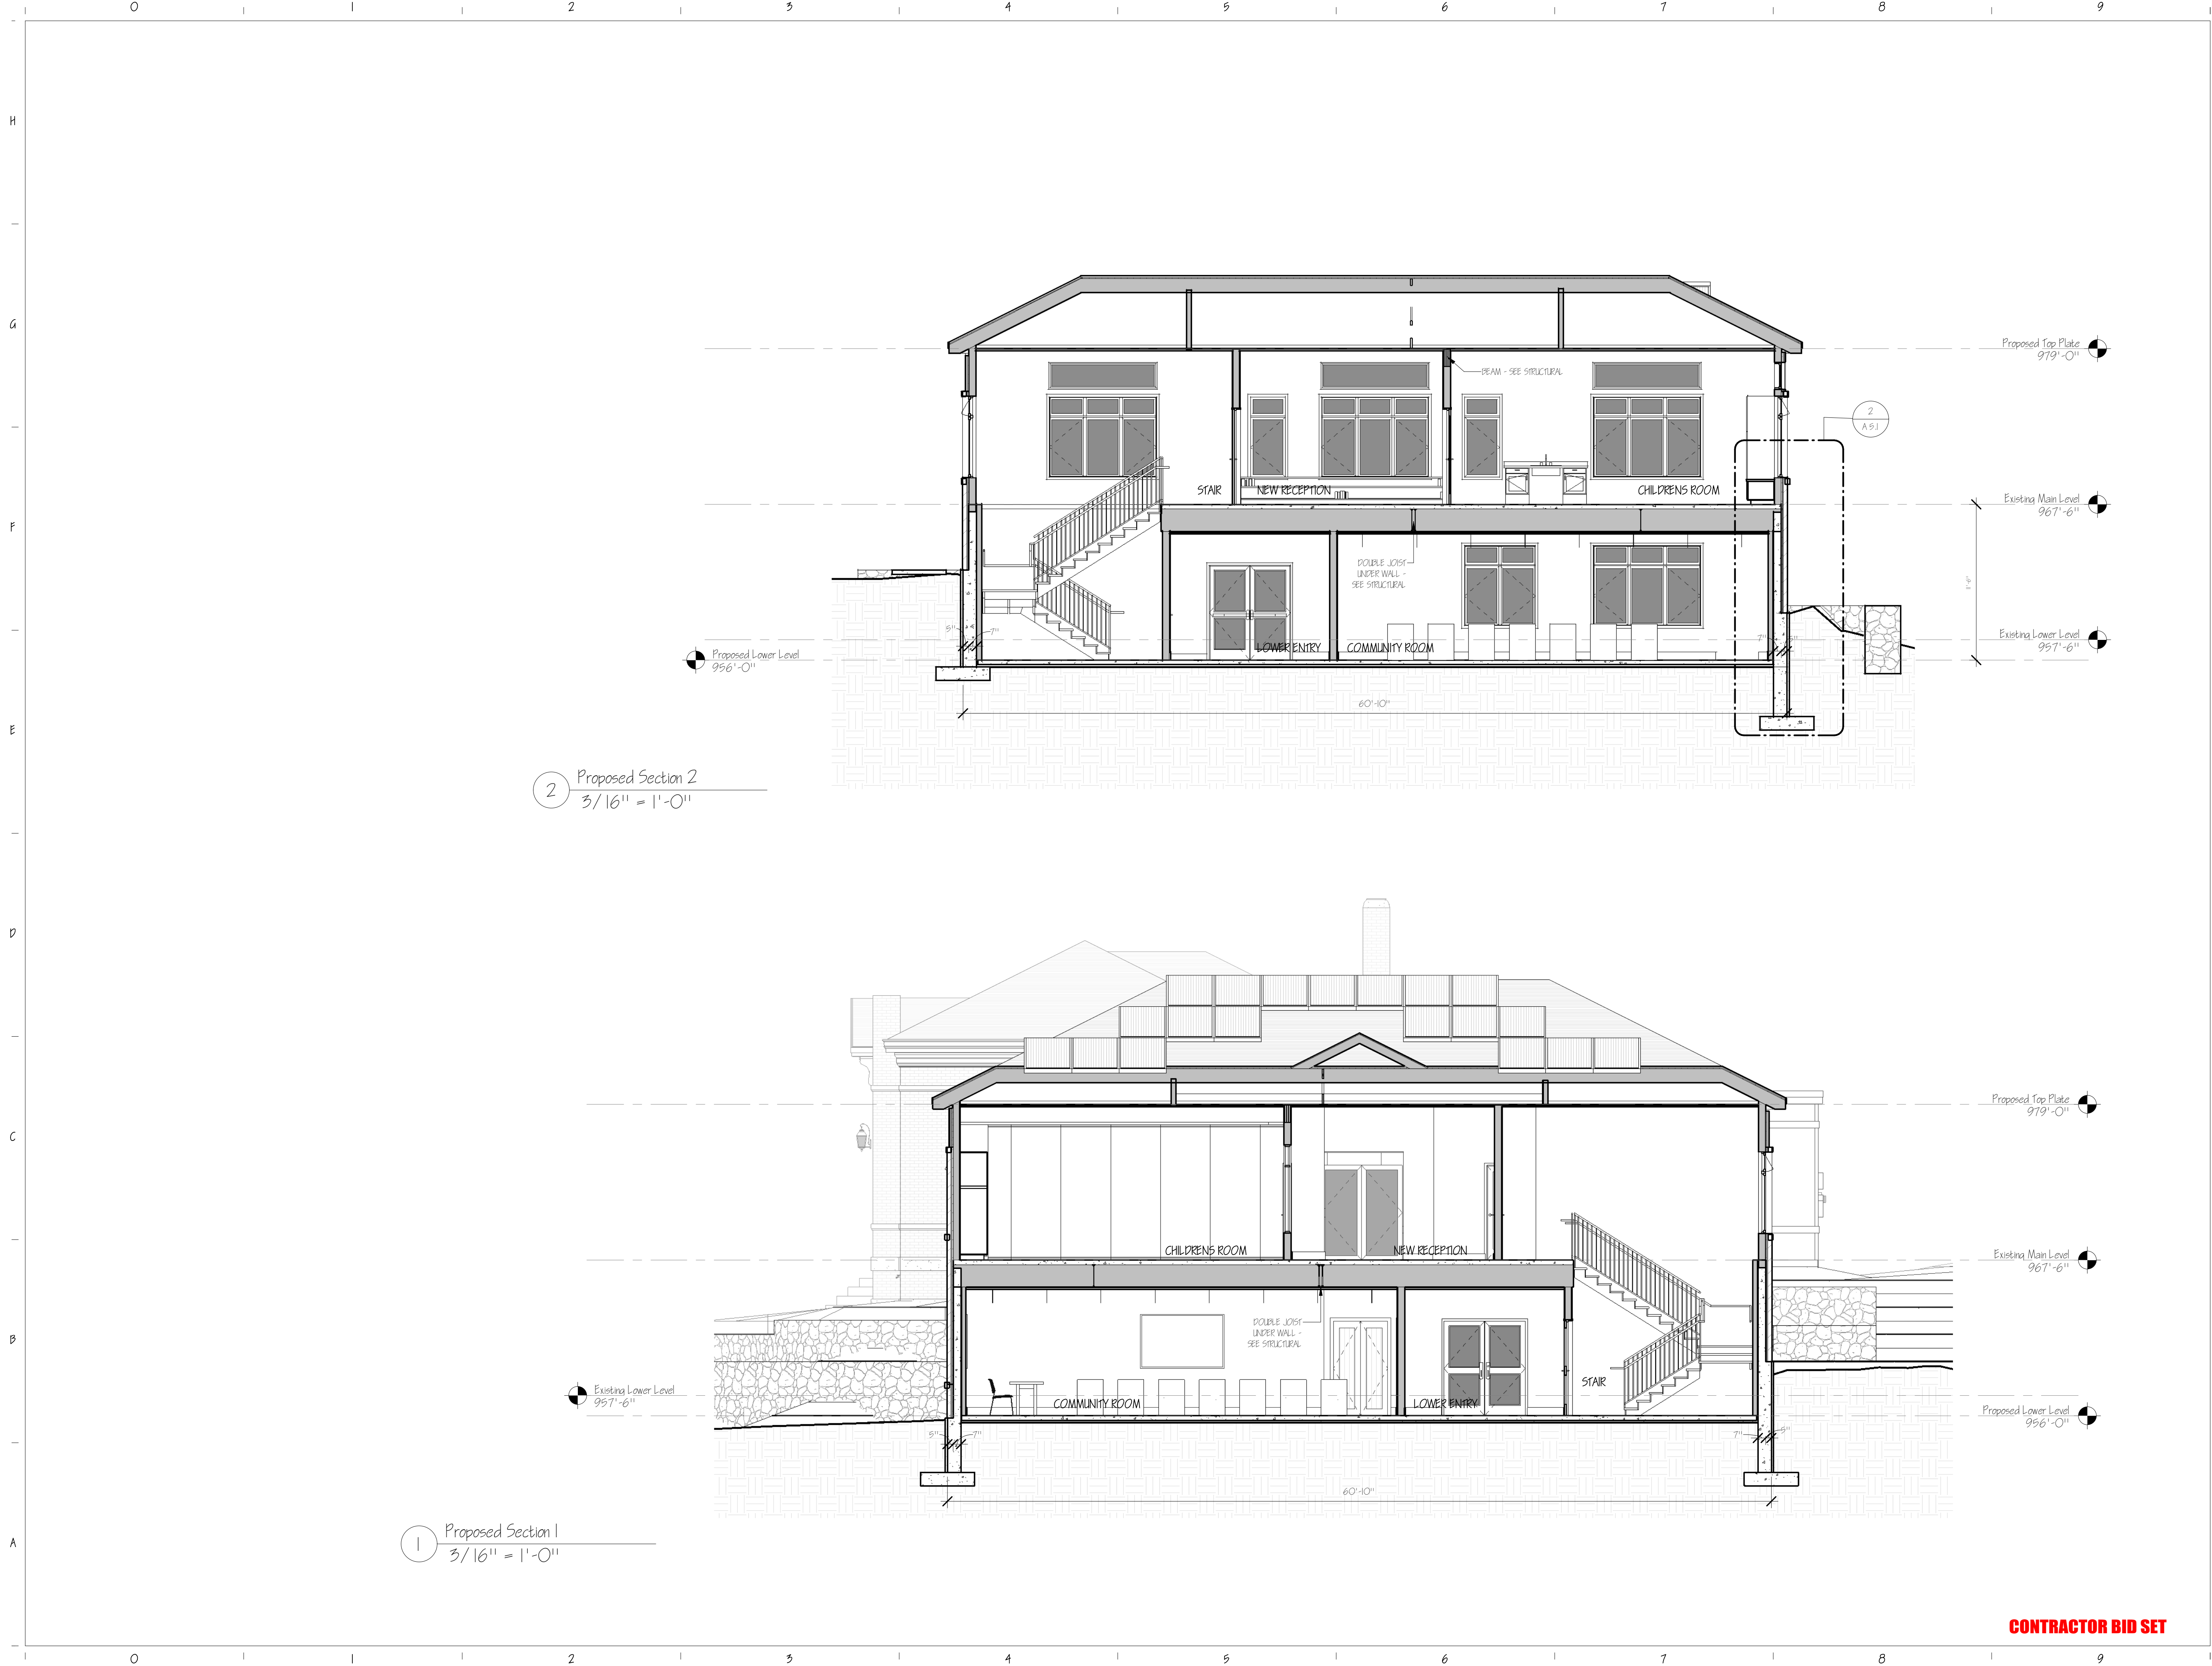

GENERAL NOTES:

- BUILDING CODE**
1. ALL WORK PERFORMED BY THE CONTRACTOR AND ALL SUB-CONTRACTORS OF THIS PROJECT SHALL CONFORM TO THE REQUIREMENTS OF THE STATE OF NEW HAMPSHIRE BUILDING CODES (AND ANY AMENDMENTS), THE STATE OF NEW HAMPSHIRE LIFE SAFETY CODE (AND ANY AMENDMENTS), THE AUTHORITY HAVING JURISDICTION ZONING REGULATIONS, AND ALL OTHER REGULATIONS AND CODES.
 2. THE CONTRACT LIMIT HAS BEEN INDICATED ON THE DRAWINGS. IF NO LIMIT HAS BEEN INDICATED THEN THE OWNER, ARCHITECT, & GENERAL CONTRACTOR SHOULD REVIEW ON-SITE PRIOR TO CONSTRUCTION.
 3. THE CONTRACTOR SHALL FAMILIARIZE HIMSELF WITH THE CONTRACT DRAWINGS. ANY DISCREPANCIES SHALL BE BROUGHT TO THE ATTENTION OF THE ARCHITECT BEFORE PROCEEDING. THE CONTRACTOR SHALL BE SOLELY RESPONSIBLE FOR ANY AND ALL CONSTRUCTION METHODS, METHODS, PROCEDURES, SEQUENCES, PROCEDURES, SCHEDULING & SAFETY PROCEDURES REQUIRED TO COMPLETE THE WORK OF THIS CONTRACT. PROVIDE ALL TEMPORARY PROVISIONS & SCHEDULING NECESSARY TO SAFELY MAINTAIN THE STRUCTURAL INTEGRITY OF NEW AND EXISTING CONSTRUCTION. ALL STRUCTURAL COMPONENTS AND SYSTEMS ARE INSTALLED & APPROVED BY THE OWNER OR ARCHITECT.
 4. COORDINATION: SEE STRUCTURAL, MECHANICAL, AND ELECTRICAL DRAWINGS ARE SUPPLEMENTARY TO THE ARCHITECTURAL DRAWINGS. IT SHALL BE THE RESPONSIBILITY OF THE CONTRACTOR TO CHECK AND COORDINATE ALL THE DRAWINGS BEFORE PARTICIPATION AND/ OR INSTALLATION OF ANY WORK. CONTRACTOR SHALL IMMEDIATELY NOTIFY THE ARCHITECT OF ANY DISCREPANCIES OR ERRORS.
 5. ALL STRUCTURAL DRAWINGS SHALL BE USED IN CONJUNCTION WITH THE ARCHITECTURAL, MECHANICAL, PLUMBING, AND ELECTRICAL DRAWINGS AND SPECIFICATIONS. VERIFY LOCATION AND DIMENSIONS OF CHASES, MORTIS, OPENINGS, SLOPES, WELDS, JOINTS, REINFORCING, AND OTHER PROJECT REQUIREMENTS NOT SHOWN ON THE STRUCTURAL DRAWINGS. VERIFY AND COORDINATE ALL DIMENSIONS RELATED TO THE PROJECT.
 6. UNLESS OTHERWISE INDICATED, DETAILS SHOWN ARE TO BE CONSIDERED TYPICAL FOR SIMILAR CONDITIONS.
 7. IF THERE ARE CONFLICTS BETWEEN THE WORK INDICATED IN ANY OF THE DRAWINGS AND/ OR ANY CONFLICTS WITHIN THE SPECIFICATIONS AND/ OR CONFLICTS BETWEEN THE DRAWINGS AND SPECIFICATIONS THE MORE DETAILED OF THE CONFLICTING ALTERNATIVES SHALL BE INCLUDED IN THE BID OR PROPOSAL.
 8. THESE DRAWINGS HAVE BEEN COMPILED FROM THE BEST AVAILABLE INFORMATION AND ARE NOT INTENDED TO LIMIT THE SCOPE OF THE WORK. THE CONTRACTOR MAY ENCOUNTER VARIATIONS OR UNEXPECTED CONDITIONS NOT SHOWN ON THESE DRAWINGS REQUIRING ADDITIONAL WORK FOR THE COMPLETION OF THIS CONTRACT. IT WILL BE ASSUMED THAT THE CONTRACTOR HAS INSPECTED THE SITE PRIOR TO BEGINNING AND VERIFIED THE INFORMATION HEREIN SUPPLIED.
 9. REFER TO THE SPECIFICATIONS IN THE PROJECT MANUAL FOR ADDITIONAL INFORMATION AND INSTRUCTIONS.
- LEGEND & PRECEDENCE**
10. LEGEND: ALL SYMBOLS AND ABBREVIATIONS USED ON THE DRAWINGS ARE CONSIDERED CONSTRUCTION STANDARDS. IF THE CONTRACTOR HAS ANY QUESTIONS REGARDING THE SAME OR THEIR EXACT MEANING, THE ARCHITECT SHALL BE NOTIFIED FOR CLARIFICATION.
 11. PRECEDENCE: DIMENSIONS SHALL HAVE PRECEDENCE OVER SCALE. LARGER SCALE DRAWINGS HAVE PRECEDENCE OVER SMALLER SCALE DRAWINGS. SPECIFICATIONS AND GENERAL NOTES HAVE PRECEDENCE OVER DRAWINGS.
- MISC. NOTES**
12. DRAWING: CONTRACTOR SHALL PROVIDE ALL REQUIRED BLOCKING, BRACING, FRAMING, HANGERS, OR OTHER SUPPORT AS NECESSARY FOR ALL FIXTURES, EQUIPMENT, CABINETS, FURNISHINGS, AND ALL OTHER ITEMS REQUIRING THE SAME. IT IS THE CONTRACTOR'S RESPONSIBILITY TO COORDINATE WITH THE FIXTURES, EQUIPMENT, CABINETS, FURNISHINGS, AND ALL OTHER ITEMS. MEAS. AND INSTALLER AND REVIEW SHOP DRAWINGS FOR DETAILS, UTILITIES CONNECTION, ETC.
 13. ACCESS PANELS: ALL EQUIPMENT SWITCHES AND VALVES THAT ARE CONCEALED MUST BE PROVIDED WITH ACCESS PANELS UNLESS OTHERWISE NOTED OR NOT INDICATED IN THE DRAWINGS.
 14. NO NEW FACILITIES OR EQUIPMENT INSTALLED FOR THE PERMANENT INSTALLATION MAY BE USED FOR TEMPORARY PURPOSES UNLESS THE CONTRACT DOCUMENTS SPECIFICALLY STATE OTHERWISE.
 15. GUTTER/ROOF: ALL GUTTER, ROOF TO BE 5/8" UNLESS NOTED OTHERWISE. INSTALL MOISTURE RESISTANT GUTTER, ROOFING, SHIMS, IN GUTTER, JUNCTION, MECHANICAL ROOMS, AND OTHER POTENTIALLY DAMP LOCATIONS. AT VERTICAL CHASE, INCLUDE GUTTER, GUTTER, AND ELEVATOR SHAFTS. INSTALL 5/8" INSULATED, TYPE "X" GUTTER.
 16. ALL PARTITIONS ARE DIMENSIONED FROM FACE OF FRAME. CORNER OF WINDOW, 10" FACE OF FRAME FINISH UNLESS NOTED OTHERWISE.
 17. ALL FLOOR OPENINGS SHALL BE FIELD VERIFIED PRIOR TO MANUFACTURING OR ORDERING OF ALL FLOOR WINDOW, EQUIPMENT OR OTHER BUILDING PRODUCTS.

Copyright 2026 All Rights Reserved

REV #	DESCRIPTION	DATE

PROJECT NAME & ADDRESS:
Whitefield Public Library
Town of Whitefield
8 Lancaster Rd, Whitefield, NH 03598

PHILIP M. BENNETT
No. 3477
REGISTERED ARCHITECT
STATE OF NEW HAMPSHIRE

BUILDING SECTIONS
A 4.1

GENERAL NOTES:

BUILDING CODE

1. ALL WORK PERFORMED BY THE CONTRACTOR AND ALL SUB-CONTRACTORS OF THIS PROJECT SHALL CONFORM TO THE REQUIREMENTS OF THE STATE OF NEW HAMPSHIRE BUILDING CODES (AND ANY AMENDMENTS), THE STATE OF NEW HAMPSHIRE LIFE SAFETY CODE (AND ANY AMENDMENTS), THE AUTHORITY HAVING JURISDICTION ZONING REGULATIONS, AND ALL OTHER REGULATIONS AND CODES.

2. THE CONTRACT LIMIT HAS BEEN INDICATED ON THE DRAWINGS. IF NO LIMIT HAS BEEN INDICATED THEN THE OWNER, ARCHITECT & GENERAL CONTRACTOR SHOULD REVIEW ON-SITE PRIOR TO CONSTRUCTION.

9. THE CONTRACTOR SHALL FAMILIARIZE HIMSELF WITH THE CONTRACT DRAWINGS, AND DISCREPANCIES SHALL BE BROUGHT TO THE ATTENTION OF THE ARCHITECT BEFORE PROCEEDING. THE CONTRACTOR SHALL BE SOLELY RESPONSIBLE FOR ANY AND ALL CONSTRUCTION MEANS, METHODS, TECHNIQUES, SEQUENCES, PROCEDURES, SHORING & SAFETY PROGRAMS REQUIRED TO COMPLETE THE WORK OF THIS CONTRACT. PROVIDE ALL TEMPORARY BRACING & SHORING NECESSARY TO SAFELY MAINTAIN THE STRUCTURAL INTEGRITY OF NEW AND EXISTING CONSTRUCTION UNTIL ALL STRUCTURAL COMPONENTS AND SYSTEMS ARE INSTALLED & APPROVED BY THE OWNER OR ARCHITECT.

4. COORDINATION: THE STRUCTURAL, MECHANICAL, AND ELECTRICAL DRAWINGS ARE SUPPLEMENTARY TO THE ARCHITECTURAL DRAWINGS. IT SHALL BE THE RESPONSIBILITY OF THE CONTRACTOR TO CHECK AND COORDINATE ALL THE DRAWINGS BEFORE FABRICATION AND/ OR INSTALLATION OF ANY WORK. CONTRACTOR SHALL IMMEDIATELY NOTIFY THE ARCHITECT OF ANY DISCREPANCIES OR ERRORS.

5. ALL STRUCTURAL DRAWINGS SHALL BE USED IN CONJUNCTION WITH THE SITE, ARCHITECTURAL, MECHANICAL, PLUMBING, AND ELECTRICAL DRAWINGS AND SPECIFICATIONS. VERIFY LOCATION AND DIMENSIONS OF CHASES, INSERTS, OPENINGS, SLEEVES, WAGHS, DIPS, REVEALS, DEPRESSIONS, AND OTHER PROBLEMS. REQUIREMENTS NOT SHOWN ON THE STRUCTURAL DRAWINGS. VERIFY AND COORDINATE ALL DIMENSIONS RELATED TO THIS

PROJECT:

6 UNLESS OTHERWISE INDICATED, DETAILS SHOWN ARE TO BE CONSIDERED TYPICAL FOR SIMILAR CONDITIONS.

7 IF THERE EXISTS CONFLICTS BETWEEN THE WORK INDICATED IN ANY OF THE DRAWINGS; AND/ OR ANY CONFLICTS WITHIN THE SPECIFICATIONS; AND/ OR CONFLICTS BETWEEN THE DRAWINGS AND SPECIFICATIONS THE MORE COSTLY OF THE

8 THESE DRAWINGS HAVE BEEN COMPILED FROM THE BEST AVAILABLE INFORMATION AND ARE NOT INTENDED TO LIMIT THE SCOPE OF THE WORK. THE CONTRACTOR MAY ENCOUNTER HIDDEN OR UNDISCOVERED CONDITIONS, NOT SHOWN ON THESE DRAWINGS, REQUIRING ADDITIONAL WORK FOR THE

9. REFER TO THE SPECIFICATIONS IN THE PROJECT MANUAL FOR ADDITIONAL INFORMATION AND INSTRUCTIONS.

10. LEGEND: ALL SYMBOLS AND ABBREVIATIONS USED ON THE DRAWINGS ARE CONSIDERED CONSTRUCTION STANDARDS. IF THE CONTRACTOR HAS ANY QUESTIONS REGARDING THE SAME OR THEIR EXACT MEANING, THE ARCHITECT SHALL BE NOTIFIED FOR CLARIFICATION.

PRECEDENCE: DIMENSIONS SHALL HAVE PRECEDENCE OVER SCALE. LARGER SCALE DRAWINGS HAVE PRECEDENCE OVER SMALLER SCALE DRAWINGS. SPECIFICATIONS AND GENERAL NOTES TAKE PRECEDENCE OVER DRAWINGS.

12. FRAMING: CONTRACTOR SHALL PROVIDE ALL REQUIRED BLOCKING, BACKING, FRAMING, HANGERS, OR OTHER SUPPORT AS NECESSARY FOR ALL FIGURES, EQUIPMENT, CABINETS, SUBSOURCES, AND ALL CONDUITS AND CABLES.

FURNISHINGS, AND ALL OTHER ITEMS REQUIRING THE SAME. IT IS THE CONTRACTORS RESPONSIBILITY TO COORDINATE WITH THE FIXTURES, EQUIPMENT, CABINETRY, FURNISHINGS, AND ALL OTHER ITEMS. INFO. AND INSTALLER AND REVIEW SHOP DRAWINGS FOR BACKSPLASH, LIGHTS CONNECTION, ETC.

15. ACCESS PANELS: ALL EQUIPMENT SWITCHES, AND VALVES THAT ARE CONCEALED MUST BE PROVIDED WITH ACCESS PANELS REGARDLESS WHETHER OR NOT THEY ARE INDICATED IN THE DRAWINGS.

14. NO NEW FACILITIES OR EQUIPMENT INTENDED FOR THE PERMANENT INSTALLATION MAY BE USED FOR TEMPORARY PURPOSES UNLESS THE CONTRACT DOCUMENTS SPECIFICALLY SPECIFIES THAT USE.

15 GIPSUM BOARD: ALL GYP. BD. TO BE 5/8 UNLESS NOTED OTHERWISE. INSTALL MOISTURE RESISTANT GYP. BD. BEHIND SINKS, IN TOILET, JANITOR, MECHANICAL ROOMS, AND OTHER POTENTIALLY DAMP LOCATIONS. AT VERTICAL CHASE


ENCLOSURES (STAIRS AND ELEVATOR SHAFTS) INSTALL 5/8 INCH THICK "TYPE 'X' GWB.

16 ALL PARTITIONS ARE DIMENSIONED FROM FACE OF FRAME (OR FACE OF MASONRY) TO FACE OF FRAME FINISH UNLESS

17 ALL ROUGH OPENINGS SHALL BE FIELD VERIFIED PRIOR TO MANUFACTURING OR ORDERING OF ALL DOOR, WINDOW, EQUIPMENT OR OTHER BUILDING PRODUCTS.


Copyright 2026 All Rights Reserve

REV #	DESCRIPTION	DATE

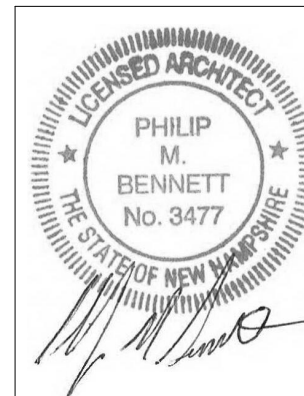


PROJECT NAME & ADDRESS:
Whitefield Public Library
Town of Whitefield
8 Lancaster Rd, Whitefield, NH 03598

BUILDING SECTIONS A 4.2

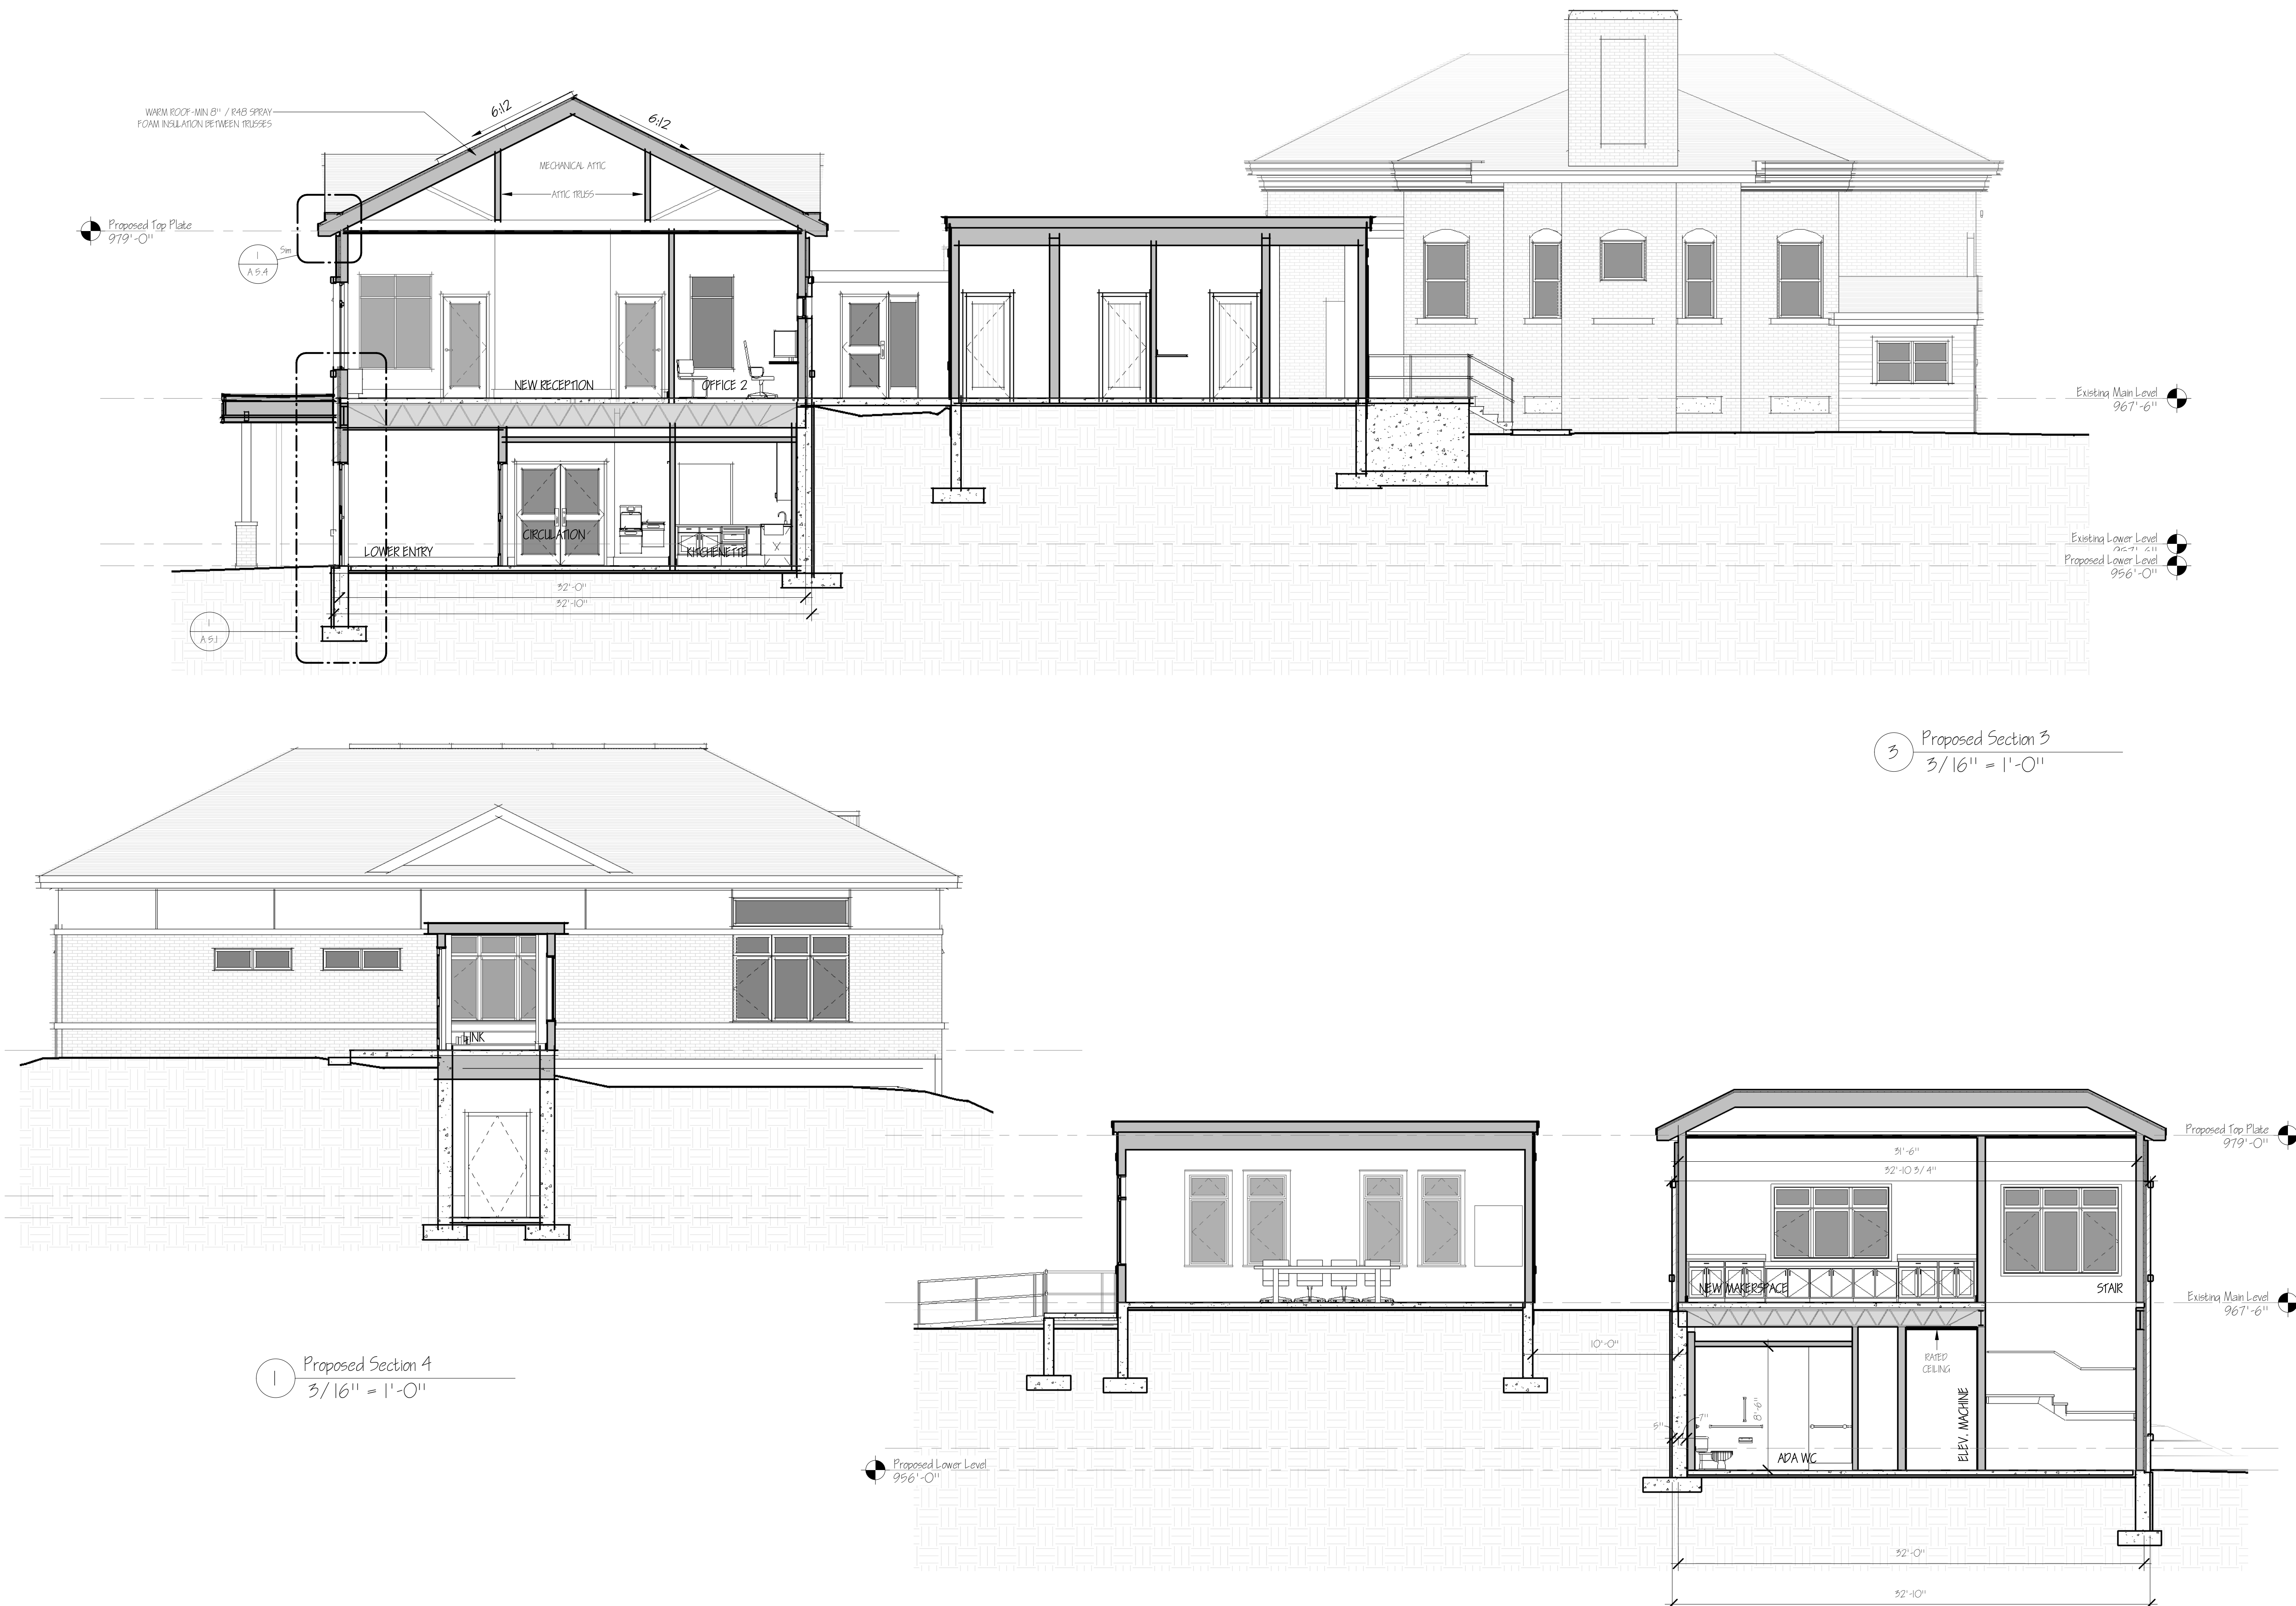


CONTRACTOR BID SET

C:\Users\stuart\OneDrive\Documents\225 Whitefield Library.dwg Whitefield Library - 03-09-26.rvt

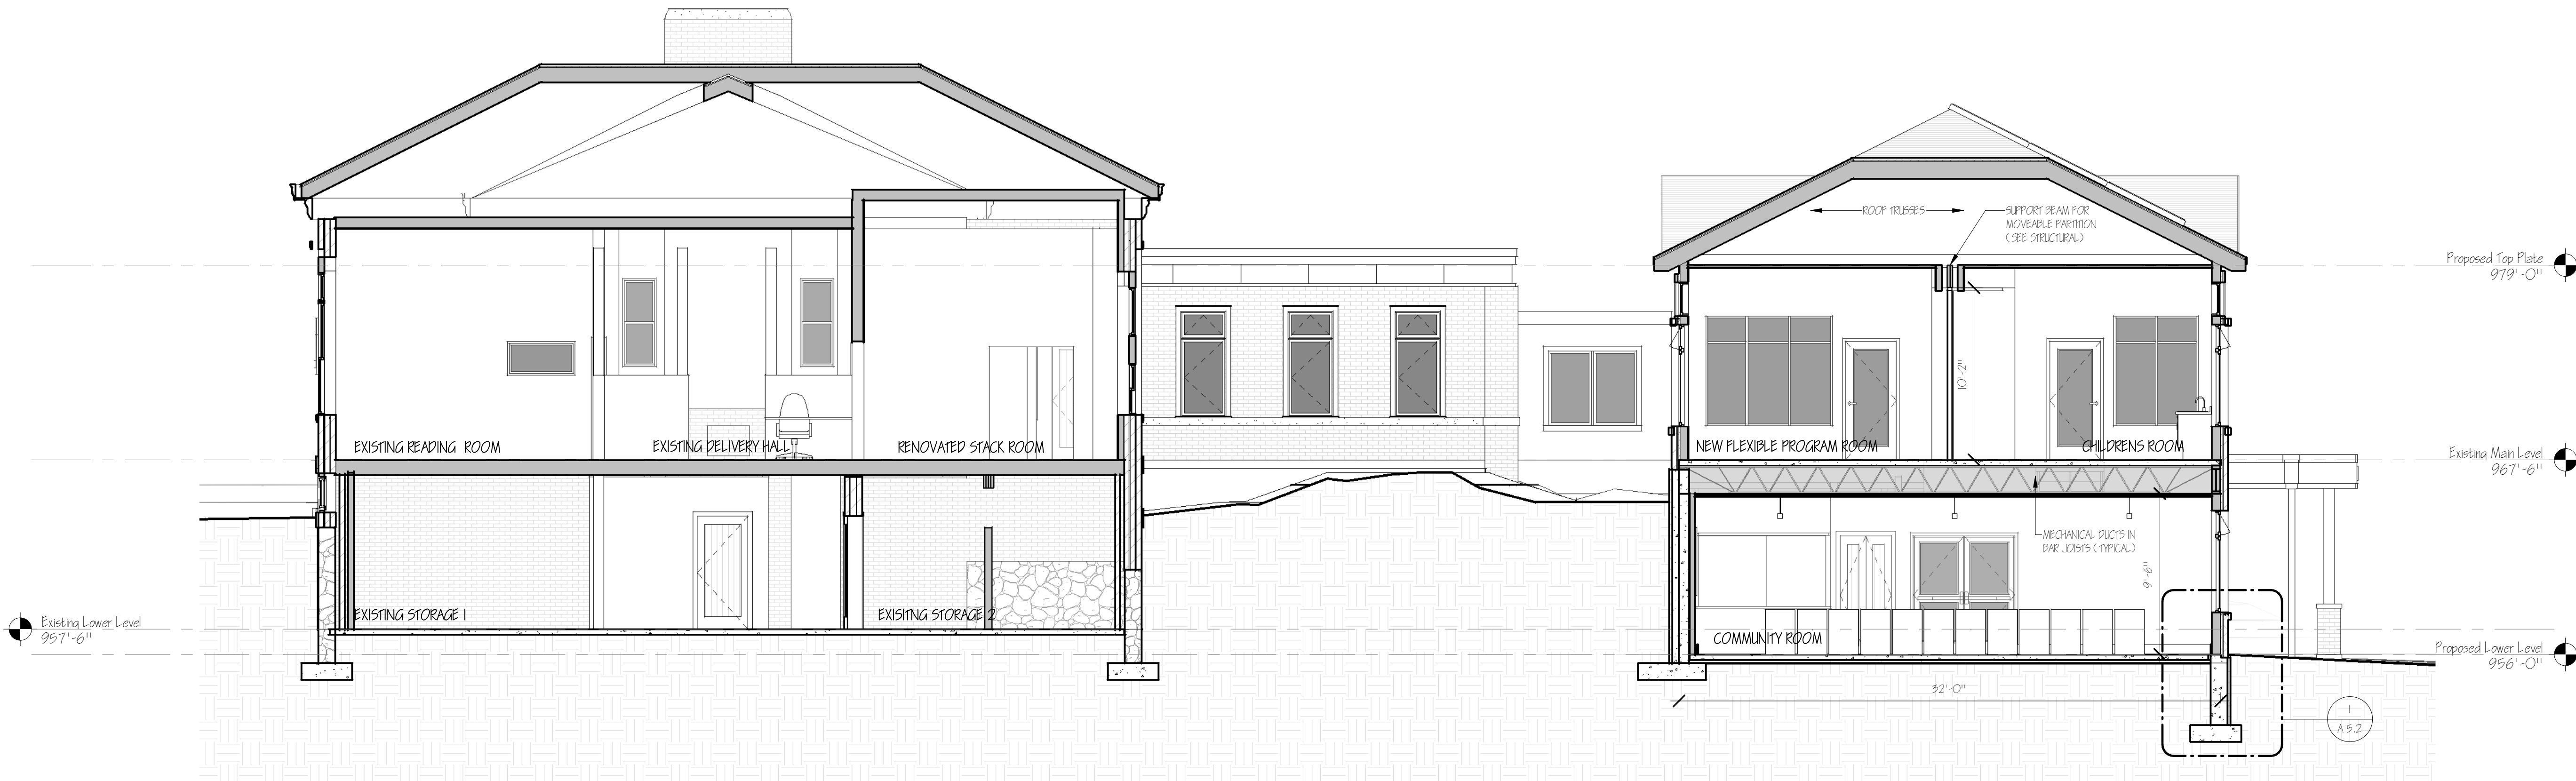

2 Proposed Section 7
3/16" = 1'-0"

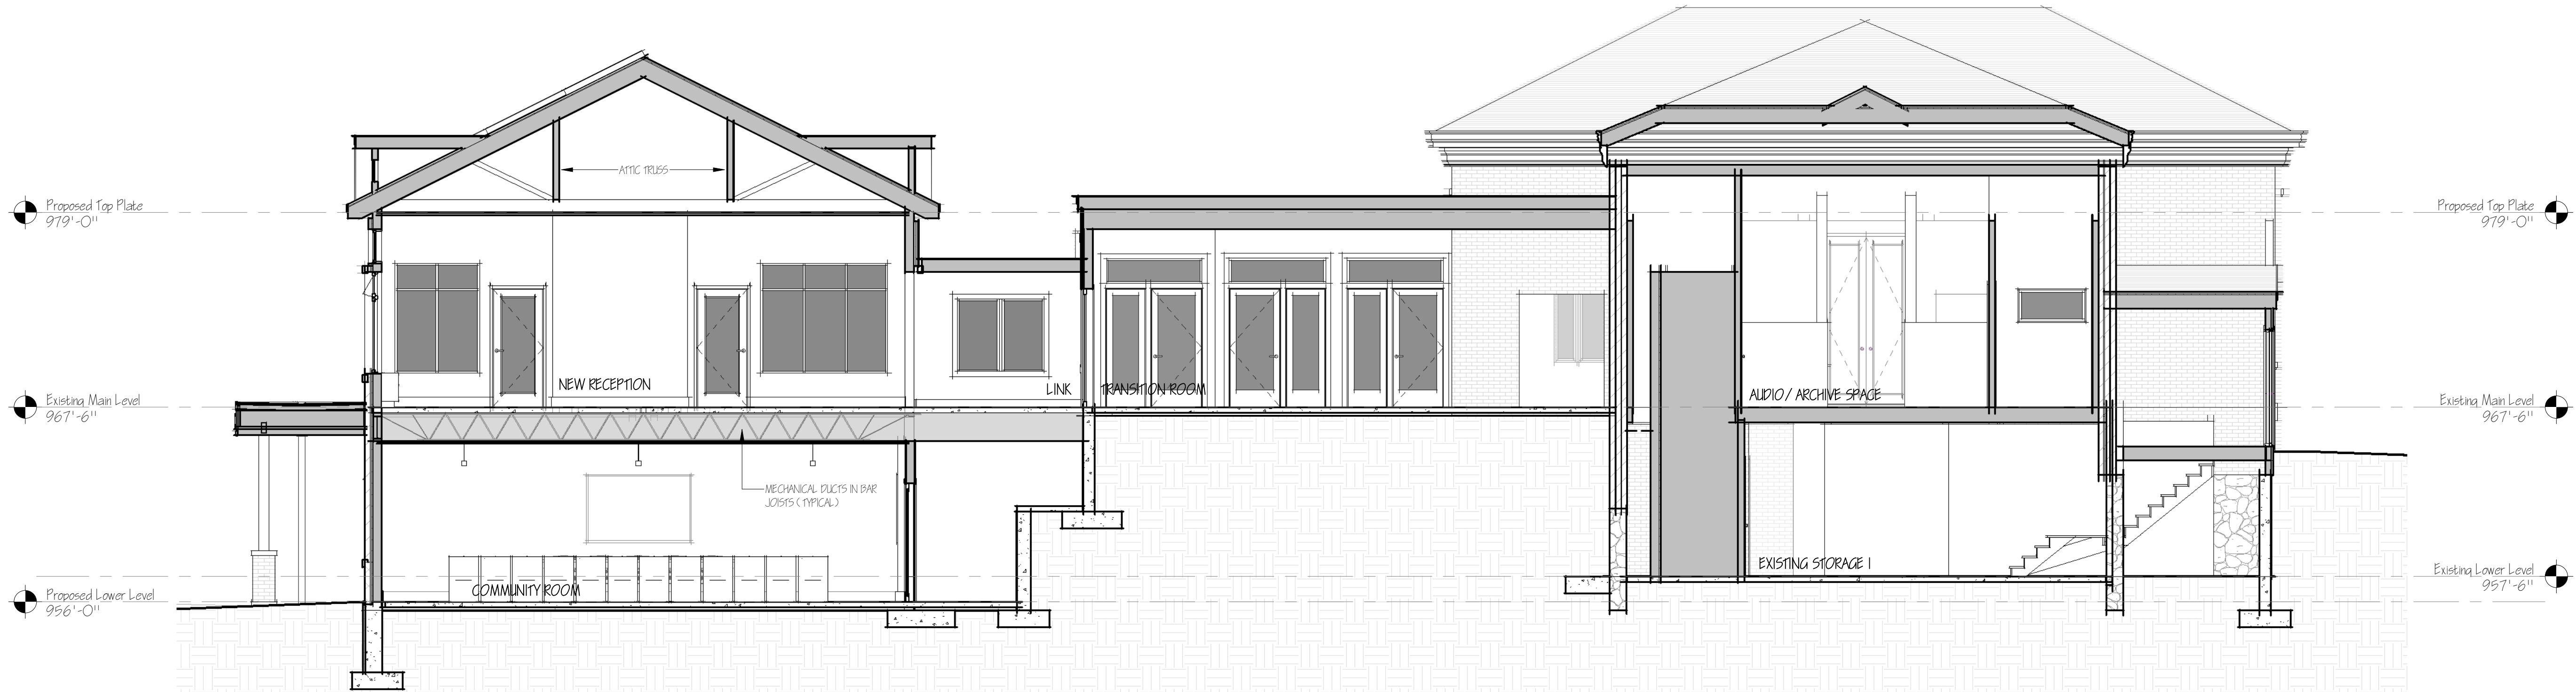


3 Proposed Section 6
3/16" = 1'-0"

GENERAL NOTES:

1. ALL WORK PERFORMED BY THE CONTRACTOR AND ALL SUB-CONTRACTORS OF THIS PROJECT SHALL CONFORM TO THE REQUIREMENTS OF THE STATE OF NEW HAMPSHIRE BUILDING CODES (AND ANY AMENDMENTS), THE STATE OF NEW HAMPSHIRE LIFE SAFETY CODE (AND ANY AMENDMENTS), THE AUTHORITY HAVING JURISDICTION ZONING REGULATIONS, AND ALL OTHER REGULATIONS AND CODES.
2. THE CONTRACT LIMIT HAS BEEN INDICATED ON THE DRAWINGS. IF NO LIMIT HAS BEEN INDICATED THEN THE OWNER, ARCHITECT, & GENERAL CONTRACTOR SHOULD REVIEW ON-SITE PRIOR TO CONSTRUCTION.
3. THE CONTRACTOR SHALL FAMILIARIZE HIMSELF WITH THE CONTRACT DRAWINGS. ANY DISCREPANCIES SHALL BE BROUGHT TO THE ATTENTION OF THE ARCHITECT BEFORE PROCEEDING. THE CONTRACTOR SHALL BE SOLELY RESPONSIBLE FOR ANY AND ALL CONSTRUCTION METHODS, METHODS, PROCEDURES, SEQUENCES, PROCEDURES, SCHEDULING & SAFETY PROCEDURES REQUIRED TO COMPLETE THE WORK OF THIS CONTRACT. PROVIDE ALL TEMPORARY PROVISIONS & SCHEDULING NECESSARY TO SAFELY MAINTAIN THE STRUCTURAL INTEGRITY OF NEW AND EXISTING CONSTRUCTION. ALL STRUCTURAL COMPONENTS AND SYSTEMS ARE INSTALLED & APPROVED BY THE OWNER OR ARCHITECT.
4. COORDINATION: SEE STRUCTURAL, MECHANICAL, AND ELECTRICAL DRAWINGS ARE SUPPLEMENTARY TO THE ARCHITECTURAL DRAWINGS. IT SHALL BE THE RESPONSIBILITY OF THE CONTRACTOR TO CHECK AND COORDINATE ALL THE DRAWINGS BEFORE FABRICATING AND/OR INSTALLATION OF ANY WORK. CONTRACTOR SHALL MAINTAIN THE INTEGRITY OF THE ARCHITECT OF ANY DISCREPANCIES OR ERRORS.
5. ALL STRUCTURAL DRAWINGS SHALL BE USED IN CONJUNCTION WITH THE ARCHITECTURAL, MECHANICAL, PLUMBING AND ELECTRICAL DRAWINGS AND SPECIFICATIONS. VERIFY LOCATION AND DIMENSIONS OF CHASES, VENTS, OPENINGS, SLEEVES, WELLS, DIPS, REVEALS, DEPRESSIONS, AND OTHER PROJECT REQUIREMENTS NOT SHOWN ON THE STRUCTURAL DRAWINGS. VERIFY AND COORDINATE ALL DIMENSIONS RELATED TO THIS PROJECT.
6. UNLESS OTHERWISE INDICATED, DETAILS SHOWN ARE TO BE CONSIDERED TYPICAL FOR SIMILAR CONDITIONS.
7. IF THERE ARE CONFLICTS BETWEEN THE WORK INDICATED IN ANY OF THE DRAWINGS AND/OR ANY CONFLICTS WITHIN THE SPECIFICATIONS, AND/OR CONFLICTS BETWEEN THE DRAWINGS AND SPECIFICATIONS BE MORE CLOSERLY OF THE CONFLICTING & REMEDIES SHALL BE INCLUDED IN THE BID OR PROPOSAL.
8. THESE DRAWINGS HAVE BEEN COMPILED FROM THE BEST AVAILABLE INFORMATION AND ARE NOT INTENDED TO LIMIT THE SCOPE OF THE WORK. THE CONTRACTOR MAY ENCOUNTER HIDDEN OR UNDISCOVERED CONDITIONS NOT SHOWN ON THESE DRAWINGS REQUIRING ADDITIONAL WORK FOR THE COMPLETION OF THIS CONTRACT. IT WILL BE ASSUMED THAT THE CONTRACTOR HAS INSPECTED THE SITE PRIOR TO BIDDING AND VERIFIED THE INFORMATION HEREIN SUPPLIED.
9. REFER TO THE SPECIFICATIONS IN THE PROJECT MANUAL FOR ADDITIONAL INFORMATION AND NOTATIONS.
10. LEGEND: ALL SYMBOLS AND ABBREVIATIONS USED ON THE DRAWINGS ARE CONSIDERED CONSTRUCTION STANDARDS. IF THE CONTRACTOR HAS ANY QUESTIONS REGARDING THE SAME OR THEIR EXACT MEANING, THE ARCHITECT SHALL BE NOTIFIED FOR CLARIFICATION.
11. PRECEDENCE: DIMENSIONS SHALL HAVE PRECEDENCE OVER SCALE. LARGER SCALE DRAWINGS HAVE PRECEDENCE OVER SMALLER SCALE DRAWINGS. SPECIFICATIONS AND GENERAL NOTES HAVE PRECEDENCE OVER DRAWINGS.
12. DRAWING: CONTRACTOR SHALL PROVIDE ALL REQUIRED BLOODING, PACKING, FRAMING, HANDLES, OR OTHER SUPPORT ACCESSORIES FOR ALL FIXTURES, EQUIPMENT, CABINETS, FURNISHINGS, AND ALL OTHER ITEMS REQUIRING THE SAME. IT IS THE CONTRACTOR'S RESPONSIBILITY TO COORDINATE WITH THE FIXTURES, EQUIPMENT, CABINETS, FURNISHINGS, AND ALL OTHER ITEMS. MEASURE AND INSTALL AND REVIEW SHOP DRAWINGS FOR FIXTURES, UTILITIES CONNECTION, ETC.
13. ACCESS PANELS: ALL EQUIPMENT SWITCHES AND VALVES THAT ARE CONCEALED MUST BE PROVIDED WITH ACCESS PANELS UNLESS OTHERWISE INDICATED OR NOTED IN THE DRAWINGS.
14. NO NEW FACILITIES OR EQUIPMENT INSTALLED FOR THE PERMANENT INSTALLATION MAY BE USED FOR TEMPORARY PURPOSES UNLESS THE CONTRACT DOCUMENTS SPECIFICALLY STATE THIS USE.
15. GIPSUM BOARD: ALL GIP. BD. TO BE 5/8" UNLESS NOTED OTHERWISE. INSTALL MOISTURE RESISTANT GIP. BD. BEHIND SHIMS IN CLOSET, JANITOR, MECHANICAL ROOMS, AND OTHER POTENTIALLY DAMP LOCATIONS. AT VERTICAL CHASE, ELEVATOR SHAFTS AND ELEVATOR SHAFTS, INSTALL 5/8" INSULATED TYPE "X" GIB.
16. ALL PARTITIONS ARE DIMENSIONED FROM FACE OF FRAME. CEILING OR WAINCOT, 10" FACE OF FRAME FINISH UNLESS NOTED OTHERWISE.
17. ALL TIGHT OPENINGS SHALL BE FIELD VERIFIED PRIOR TO MANUFACTURING OR ORDERING OF ALL DOOR, WINDOW, EQUIPMENT OR OTHER BUILDING PRODUCTS.

Copyright 2026 All Rights Reserved

REV #	DESCRIPTION	DATE

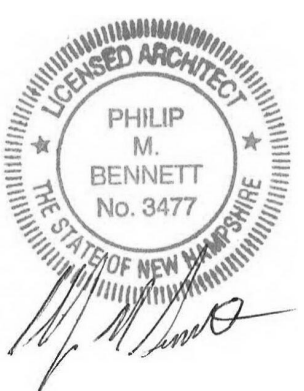


PROJECT NAME & ADDRESS:
Whitefield Public Library
Town of Whitefield
8 Lancaster Rd, Whitefield, NH 03598

A 4.3

BUILDING SECTIONS

CONTRACTOR BID SET

C:\Users\stuart\OneDrive\Documents\225 Whitefield Library\225 Whitefield Library.dwg Whitefield Library - 03-09-26.rvt

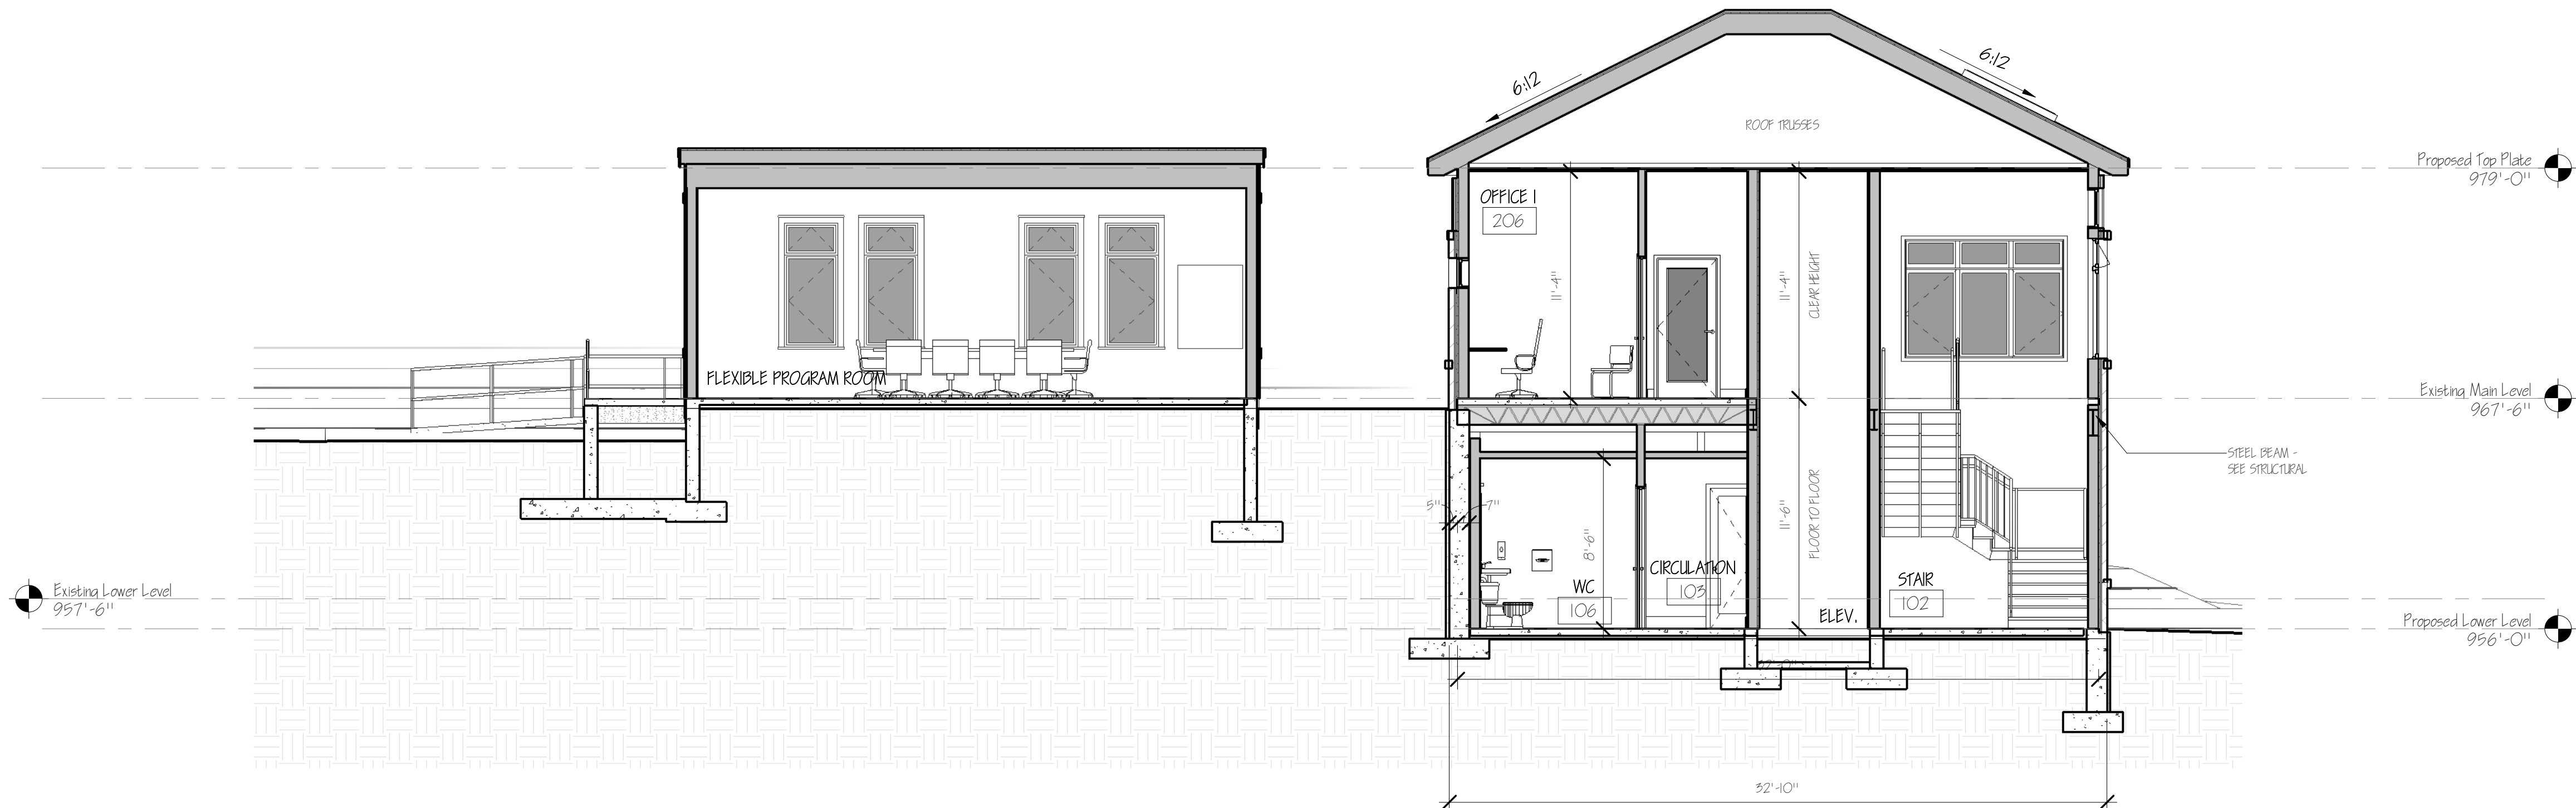

1 Proposed Section 8
3/16" = 1'-0"

CONTRACTOR BID SET

GENERAL NOTES:

1. ALL WORK PERFORMED BY THE CONTRACTOR AND ALL SUB-CONTRACTORS OF THIS PROJECT SHALL CONFORM TO THE REQUIREMENTS OF THE STATE OF NEW HAMPSHIRE BUILDING CODES (AND ANY AMENDMENTS), THE STATE OF NEW HAMPSHIRE LIFE SAFETY CODE (AND ANY AMENDMENTS), THE AUTHORITY HAVING JURISDICTION ZONING REGULATIONS, AND ALL OTHER REGULATIONS AND CODES.
2. THE CONTRACT LIMIT HAS BEEN INDICATED ON THE DRAWINGS. IF NO LIMIT HAS BEEN INDICATED THEN THE OWNER, ARCHITECT, & GENERAL CONTRACTOR SHOULD REVIEW ON-SITE PRIOR TO CONSTRUCTION.
3. THE CONTRACTOR SHALL FAMILIARIZE HIMSELF WITH THE CONTRACT DRAWINGS. ANY DISCREPANCIES SHALL BE BROUGHT TO THE ATTENTION OF THE ARCHITECT BEFORE PROCEEDING. THE CONTRACTOR SHALL BE SOLELY RESPONSIBLE FOR ANY AND ALL CONSTRUCTION METHODS, METHODS, PROCEDURES, SEQUENCES, PROCEDURES, SCHEDULING & SAFETY PROCEDURES REQUIRED TO COMPLETE THE WORK OF THIS CONTRACT. PROVIDE ALL TEMPORARY PROVISIONS & SHORINGS NECESSARY TO SAFELY MAINTAIN THE STRUCTURAL INTEGRITY OF NEW AND EXISTING CONSTRUCTION UNTIL ALL STRUCTURAL COMPONENTS AND SYSTEMS ARE INSTALLED & APPROVED BY THE OWNER OR ARCHITECT.
4. COORDINATION OF THE STRUCTURAL, MECHANICAL, AND ELECTRICAL DRAWINGS ARE SUPPLEMENTARY TO THE ARCHITECTURAL DRAWINGS. IT SHALL BE THE RESPONSIBILITY OF THE CONTRACTOR TO CHECK AND COORDINATE ALL THE DRAWINGS BEFORE PARTICIPATION AND/ OR INSTALLATION OF ANY WORK. CONTRACTOR SHALL IMMEDIATELY NOTIFY THE ARCHITECT OF ANY DISCREPANCIES OR ERRORS.
5. ALL STRUCTURAL DRAWINGS SHALL BE USED IN CONJUNCTION WITH THE ARCHITECTURAL, MECHANICAL, PLUMBING, AND ELECTRICAL DRAWINGS AND SPECIFICATIONS. VERIFY LOCATION AND DIMENSIONS OF CHASES, NOTCHES, OPENINGS, SLEEVES, WELDS, DRIPS, REINFORCING, AND OTHER PROJECT REQUIREMENTS NOT SHOWN ON THE STRUCTURAL DRAWINGS. VERIFY AND COORDINATE ALL DIMENSIONS RELATED TO THE PROJECT.
6. UNLESS OTHERWISE INDICATED, DETAILS SHOWN ARE TO BE CONSIDERED TYPICAL FOR SIMILAR CONDITIONS.
7. IF THERE EXISTS CONFLICTS BETWEEN THE WORK INDICATED IN ANY OF THE DRAWINGS AND/ OR ANY CONFLICTS WITHIN THE SPECIFICATIONS AND/ OR CONFLICTS BETWEEN THE DRAWINGS AND SPECIFICATIONS BE MORE CLOSELY OF THE CONFLICTING & REMEDIES SHALL BE INCLUDED IN THE BID OR PROPOSAL.
8. THESE DRAWINGS HAVE BEEN COMPILED FROM THE BEST AVAILABLE INFORMATION AND ARE NOT INTENDED TO LIMIT THE SCOPE OF THE WORK. THE CONTRACTOR MAY ENCOUNTER HIDDEN OR UNDISCOVERED CONDITIONS NOT SHOWN ON THESE DRAWINGS REQUIRING ADDITIONAL WORK FOR THE COMPLETION OF THIS CONTRACT. IT WILL BE ASSUMED THAT THE CONTRACTOR HAS INSPECTED THE SITE PRIOR TO BIDDING AND VERIFIED THE INFORMATION HEREIN SUPPLIED.
9. REFER TO THE SPECIFICATIONS IN THE PROJECT MANUAL FOR ADDITIONAL INFORMATION AND INSTRUCTIONS.
10. LEGEND: ALL SYMBOLS AND ABBREVIATIONS USED ON THE DRAWINGS ARE CONSIDERED CONSTRUCTION STANDARDS. IF THE CONTRACTOR HAS ANY QUESTIONS REGARDING THE SAME OR THEIR EXACT MEANING, THE ARCHITECT SHALL BE NOTIFIED FOR CLARIFICATION.
11. PRECEDENCE: DIMENSIONS SHALL HAVE PRECEDENCE OVER SCALE. LARGER SCALE DRAWINGS HAVE PRECEDENCE OVER SMALLER SCALE DRAWINGS. SPECIFICATIONS AND GENERAL NOTES HAVE PRECEDENCE OVER DRAWINGS.
12. DRAWING: CONTRACTOR SHALL PROVIDE ALL REQUIRED BLOCKING, BRACING, FRAMING, HANGERS, OR OTHER SUPPORT AS NECESSARY FOR ALL FIXTURES, EQUIPMENT, CABINETS, FURNISHINGS, AND ALL OTHER ITEMS REQUIRING THE SAME. IT IS THE CONTRACTOR'S RESPONSIBILITY TO COORDINATE WITH THE FIXTURES, EQUIPMENT, CABINETS, FURNISHINGS, AND ALL OTHER ITEMS. MEASURE AND INSTALL AND REVIEW SHOP DRAWINGS FOR FIXTURES, UTILITIES CONNECTION, ETC.
13. ACCESS PANELS: ALL EQUIPMENT SWITCHES AND VALVES THAT ARE CONCEALED MUST BE PROVIDED WITH ACCESS PANELS UNLESS OTHERWISE INDICATED OR NOTED IN THE DRAWINGS.
14. NO NEW FACILITIES OR EQUIPMENT INSTALLED FOR THE PERMANENT INSTALLATION MAY BE USED FOR TEMPORARY PURPOSES UNLESS THE CONTRACT DOCUMENTS SPECIFICALLY STATE THEY ARE.
15. DISMANTLED: ALL O.P. REQ. TO BE 9/8 UNLESS NOTED OTHERWISE. INSTALL MOISTURE RESISTANT O.P. REQ. BEHIND SHIMS IN CEILING, JANITOR, MECHANICAL ROOMS, AND OTHER POTENTIALLY DAMP LOCATIONS. AT VERTICAL CHASE, ELLS, CHASES, AND ELEVATOR SHAFTS, INSTALL 9/8 INSULATED 1" TYPE "X" GAB.
16. ALL PARTITIONS ARE DIMENSIONED FROM FACE OF FRAME, CEILING, OR WAINCOT. 10" FACE OF FRAME FINISH UNLESS NOTED OTHERWISE.
17. ALL ROUGH OPENINGS SHALL BE FIELD VERIFIED PRIOR TO MANUFACTURING OR ORDERING OF ALL ROOF, WINDOW, EQUIPMENT OR OTHER BUILDING PRODUCTS.

Copyright 2026 All Rights Reserved

REV #	DESCRIPTION	DATE




PROJECT NAME & ADDRESS:
Whitefield Public Library
Town of Whitefield
8 Lancaster Rd, Whitefield, NH 03598

A 4.4

BUILDING SECTIONS


C:\Users\janderson\OneDrive\Documents\225 Whitefield Library.dwg (Whitefield Library - 03-09-26.rvt)

1 Wall Types
1" = 1'-0"

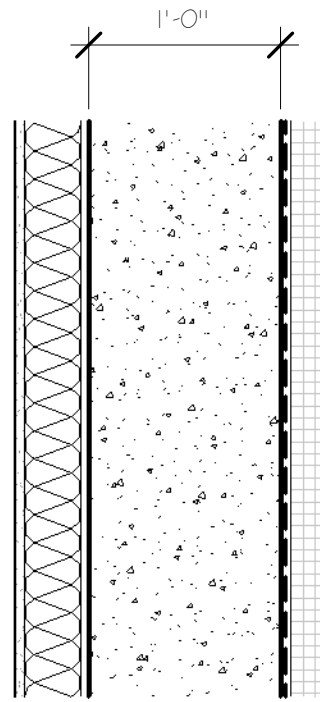


WALL TYPE A - EXTERIOR (BELOW GRADE)
FIRE RATING: 1 HOUR
R-VALUE: MINIMUM R-7.5 CONTINUOUS
SIC RATING: NOT APPLICABLE
UL NUMBER:

ASSEMBLY (OUT TO IN):
- 2" RIGID INSULATION (R-10)
- WATERPROOFING
- REINFORCED CONCRETE WALL (SEE STRUCTURAL)
- 1/2" GAP TO FRAME
- 3/4" 2" SILD WALL (PROVIDE MINIMUM 5" SPRAY IN PLACE FOAM INSULATION)
- VAPOR BARRIER
- INTERIOR FINISH (SEE SCHEDULE)

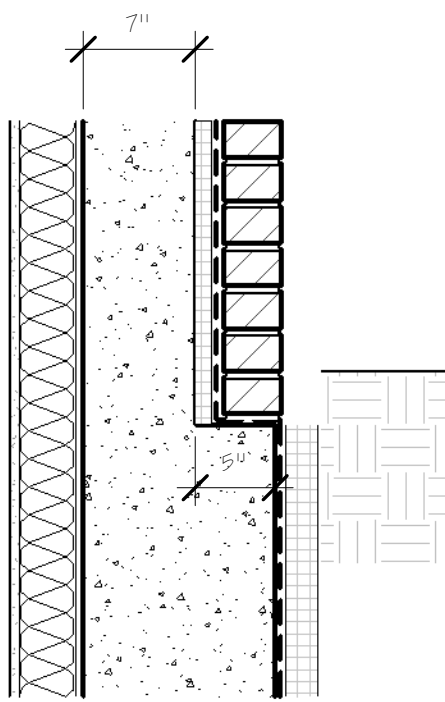


WALL TYPE B - EXTERIOR (ABOVE GRADE)
FIRE RATING: 1 HOUR
R-VALUE: MIN. R-15 + 7.5 (CONT.), OR R-20 + 3.8 (CONT.)
SIC RATING: NOT APPLICABLE
UL NUMBER:

ASSEMBLY (OUT TO IN):
- BRICK VENEER WITH BRICK TIES BACK TO SILD WALL / SHEATHING
- VENTED AIRSPACE
- 1" THERMAX (C) POLYISO INSULATION (R-6.8) (OR EQUAL & APPROVED)
- WATERPROOFING
- REINFORCED CONCRETE WALL (SEE STRUCTURAL)
- 1/2" GAP TO FRAME
- 3/4" 2" SILD WALL (PROVIDE MINIMUM 5" SPRAY IN PLACE FOAM INSULATION (R-20))
- VAPOR BARRIER
- INTERIOR FINISH (SEE SCHEDULE)

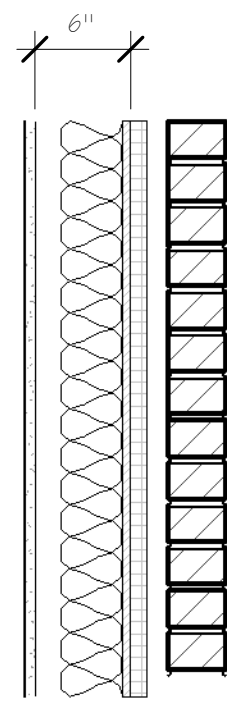


WALL TYPE C - EXTERIOR
FIRE RATING: 1 HOUR
R-VALUE: MIN. R-15 + 7.5 (CONT.), OR R-20 + 3.8 (CONT.)
SIC RATING: NOT APPLICABLE
UL NUMBER:

ASSEMBLY (OUT TO IN):
- BRICK VENEER WITH BRICK TIES BACK TO SILD WALL / SHEATHING
- VENTED AIRSPACE
- 1" THERMAX (C) POLYISO INSULATION (R-6.8) (OR EQUAL & APPROVED)
- INFILTRATION BARRIER
- EXTERIOR WALL SHEATHING (SEE STRUCTURAL)
- EXTERIOR WALL FRAMING (SEE STRUCTURAL)
- (PROVIDE MINIMUM 4" SPRAY IN PLACE FOAM INSULATION (R-28))
- VAPOR BARRIER
- INTERIOR WALL FINISH

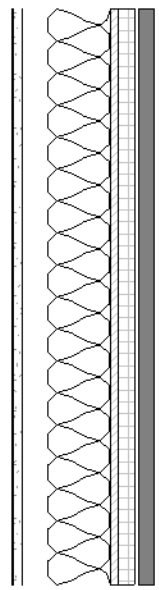


WALL TYPE D - EXTERIOR - PANEL SIDING
FIRE RATING: 1 HOUR
R-VALUE: MIN. R-15 + 7.5 (CONT.), OR R-20 + 3.8 (CONT.)
SIC RATING: NOT APPLICABLE
UL NUMBER:

ASSEMBLY (OUT TO IN):
- HARDIE PANEL SIDING
- INFILTRATION BARRIER
- 1" THERMAX (C) POLYISO INSULATION (R-6.8) (OR EQUAL & APPROVED)
- EXTERIOR SHEATHING (SEE STRUCTURAL)
- FRAMING (SEE STRUCTURAL)
- (PROVIDE MINIMUM 4" SPRAY IN PLACE FOAM INSULATION (R-28))
- INTERIOR FINISH (SEE SCHEDULE)

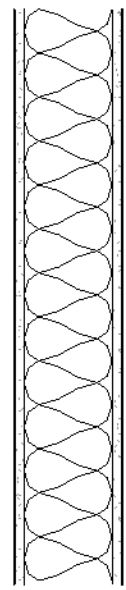


WALL TYPE E - RATED PARTITION
FIRE RATING: 1 HOUR
R-VALUE: NOT APPLICABLE
SIC RATING: NOT APPLICABLE
UL NUMBER: USOS

ASSEMBLY (OUT TO IN):
- 5/8" TYPE X GYPSUM WALL BOARD
- WALL FRAMING
- (FULL CAVITY WITH ROCKWOOL SAFE 'N' SOUND INSULATION) (OR EQUAL & APPROVED)
- 5/8" TYPE X GYPSUM WALL BOARD

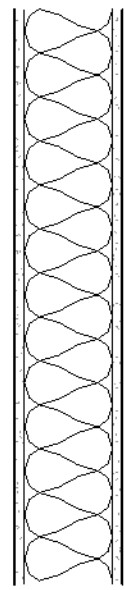


WALL TYPE F - PARTITION
FIRE RATING: 0 HOUR
R-VALUE: NOT APPLICABLE
SIC RATING: NOT APPLICABLE
UL NUMBER: NOT APPLICABLE

ASSEMBLY (OUT TO IN):
- 5/8" TYPE X GYPSUM WALL BOARD
- WALL FRAMING
- (FULL CAVITY WITH ROCKWOOL SAFE 'N' SOUND INSULATION) (OR EQUAL & APPROVED)
- 5/8" TYPE X GYPSUM WALL BOARD

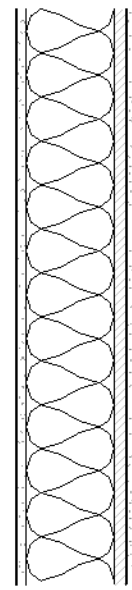


WALL TYPE G - ELEVATOR SHAFT
FIRE RATING: 1 HOUR
R-VALUE: NOT APPLICABLE
SIC RATING: NOT APPLICABLE
UL NUMBER: USOS

ASSEMBLY (OUT TO IN):
- 5/8" TYPE X GYPSUM WALL BOARD
- WALL FRAMING
- (FULL CAVITY WITH ROCKWOOL SAFE 'N' SOUND INSULATION) (OR EQUAL & APPROVED)
- 5/8" TYPE X GYPSUM WALL BOARD

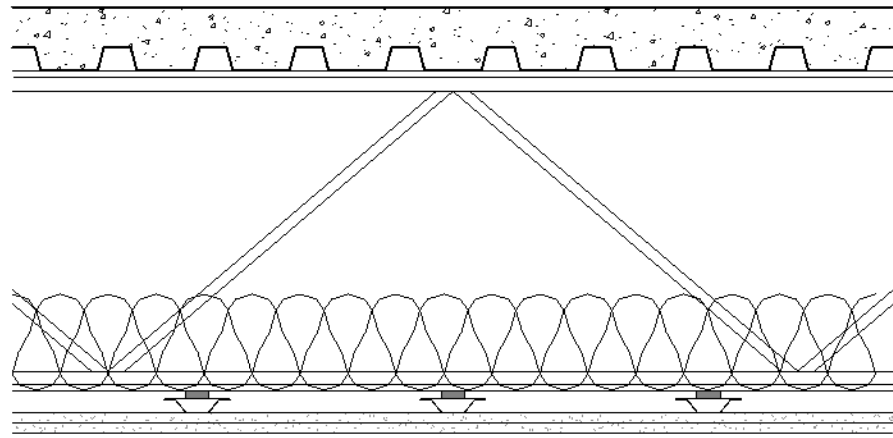

FLOOR TYPE A
FIRE RATING: 1 HOUR (FRAME PROTECTION)
R-VALUE: NOT APPLICABLE
SIC RATING: NOT APPLICABLE
UL NUMBER:

ASSEMBLY (OUT TO IN):
- FLOOR FINISH (SEE SCHEDULE)
- 4" CONCRETE SLAB (SEE STRUCTURAL)
- DMR JOISTS (SEE STRUCTURAL)
- PROVIDE MINIMUM 6" ROCKWOOL SAFE 'N' SOUND INSULATION (OR EQUAL & APPROVED)
- SOUND ISOLATION CLIPS
- FLOORING CHANNEL
- 2 LAYERS 5/8" TYPE X GYPSUM BOARD

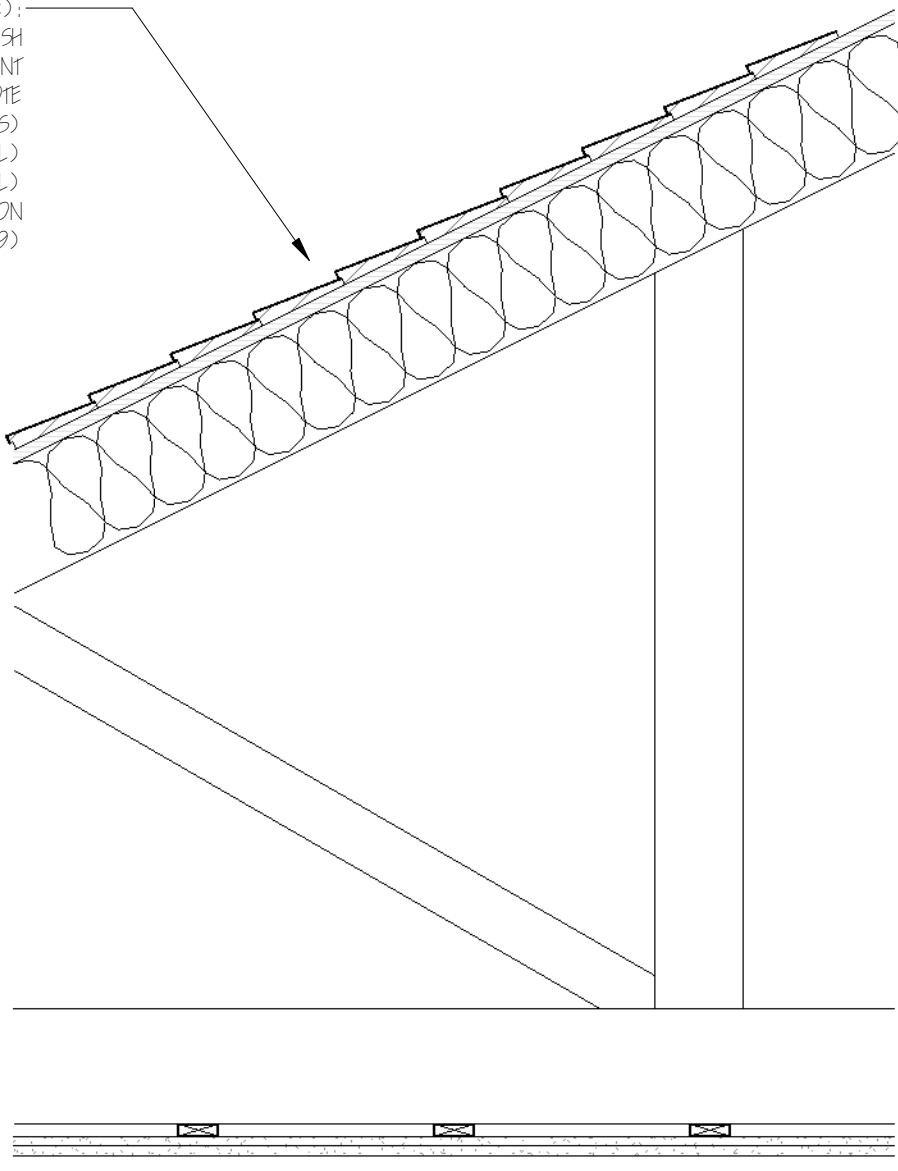

CEILING TYPE A
FIRE RATING: 1 HOUR (FRAME PROTECTION)
R-VALUE: NOT APPLICABLE
SIC RATING: NOT APPLICABLE
UL NUMBER:

ASSEMBLY (OUT TO IN):
- ROOF TRUSSES (SEE SCHEDULE)
- PROVIDE MINIMUM 12" ROCKWOOL SAFE 'N' SOUND INSULATION (OR EQUAL & APPROVED)
- 5/4" STRAPPING
- 2 LAYERS 5/8" TYPE X GYPSUM BOARD

TYPICAL ROOF ASSEMBLY (OUTSIDE TO INSIDE):
- ROOFING FINISH
- IMPLEX (OR EQUAL) ROOF UNDERLAYMENT
- ICE & WATER SHIELD - SEE ROOF WATERPROOFING NOTE (SEE MEMBRANE NOTES)
- ROOF SHEATHING (SEE STRUCTURAL)
- TRUSSES / ROOF STRUCTURE (SEE STRUCTURAL)
- PROVIDE MINIMUM 7" (R-49) SPRAY IN PLACE FOAM INSULATION (MINIMUM ASSEMBLY R-VALUE: 49)

ENERGY CODE (PER IECC TABLE 402.1.3):
BUILDING ENVELOPE REQUIREMENTS - CRACKLE ASSEMBLIES
ROOFS / ATTIC: R-49
WALLS - ABOVE GRADE - METAL FRAMED: R-15 + 7.5 (CONTINUOUS)
WALLS - ABOVE GRADE - WOOD FRAMED: R-15 + 7.5 (CONTINUOUS), OR R-20 + 3.8 (CONTINUOUS)
WALLS - BELOW GRADE: R-7.5 (CONTINUOUS)
SLAB - UNHEATED: R-10 FOR 24" BELOW

GENERAL NOTES:

- BUILDING CODE
1. ALL WORK PERFORMED BY THE CONTRACTOR AND ALL SUB-CONTRACTORS OF THIS PROJECT SHALL CONFORM TO THE REQUIREMENTS OF THE STATE OF NEW HAMPSHIRE BUILDING CODES (AND ANY AMENDMENTS), THE STATE OF NEW HAMPSHIRE LIFE SAFETY CODE (AND ANY AMENDMENTS), THE AUTHORITY HAVING JURISDICTION ZONING REGULATIONS, AND ALL OTHER REGULATIONS AND CODES.
 2. THE CONTRACT LIMIT HAS BEEN INDICATED ON THE DRAWINGS. IF NO LIMIT HAS BEEN INDICATED THEN THE OWNER, ARCHITECT & GENERAL CONTRACTOR SHOULD REVIEW ON-SITE PRIOR TO CONSTRUCTION.
 3. THE CONTRACTOR SHALL FAMILIARIZE HIMSELF WITH THE CONTRACT DRAWINGS. ANY DISCREPANCIES SHALL BE BROUGHT TO THE ATTENTION OF THE ARCHITECT BEFORE PROCEEDING. THE CONTRACTOR SHALL BE SOLELY RESPONSIBLE FOR ANY AND ALL CONSTRUCTION METHODS, PROCEDURES, SEQUENCES, PROCEDURES, SCHEDULING & SAFETY PROCEDURES REQUIRED TO COMPLETE THE WORK OF THIS CONTRACT. PROVIDE ALL TEMPORARY PROVISIONS & SCHEDULING NECESSARY TO SAFELY MAINTAIN THE STRUCTURAL INTEGRITY OF NEW AND EXISTING CONSTRUCTION UNTIL ALL STRUCTURAL COMPONENTS AND SYSTEMS ARE INSTALLED & APPROVED BY THE OWNER OR ARCHITECT.
 4. COORDINATION: SEE STRUCTURAL, MECHANICAL, AND ELECTRICAL DRAWINGS ARE SUPPLEMENTARY TO THE ARCHITECTURAL DRAWINGS. IT SHALL BE THE RESPONSIBILITY OF THE CONTRACTOR TO CHECK AND COORDINATE ALL THE DRAWINGS BEFORE PARTICIPATION AND / OR INSTALLATION OF ANY WORK. CONTRACTOR SHALL IMMEDIATELY NOTIFY THE ARCHITECT OF ANY DISCREPANCIES OR ERRORS.
 5. ALL STRUCTURAL DRAWINGS SHALL BE USED IN CONJUNCTION WITH THE ARCHITECTURAL, MECHANICAL, PLUMBING, AND ELECTRICAL DRAWINGS AND SPECIFICATIONS. VERIFY LOCATION AND DIMENSIONS OF CHASES, MORTIS, OPENINGS, SLEEVES, WELDS, JOINTS, PENETRATIONS, AND OTHER PROJECT REQUIREMENTS NOT SHOWN ON THE STRUCTURAL DRAWINGS. VERIFY AND COORDINATE ALL DIMENSIONS RELATED TO THE PROJECT.
 6. UNLESS OTHERWISE INDICATED, DETAILS SHOWN ARE TO BE CONSIDERED TYPICAL FOR SIMILAR CONDITIONS.
 7. IF THERE ARE CONFLICTS BETWEEN THE WORK INDICATED IN ANY OF THE DRAWINGS AND / OR ANY CONFLICTS WITHIN THE SPECIFICATIONS AND / OR CONFLICTS BETWEEN THE DRAWINGS AND SPECIFICATIONS THE MORE DETAILED OF THE CONFLICTING ALTERNATIVES SHALL BE INCLUDED IN THE BID OR PROPOSAL.
 8. THESE DRAWINGS HAVE BEEN COMPILED FROM THE BEST AVAILABLE INFORMATION AND ARE NOT INTENDED TO LIMIT THE SCOPE OF THE WORK. THE CONTRACTOR MAY ENCOUNTER VARIOUS UNDISCOVERED CONDITIONS NOT SHOWN ON THESE DRAWINGS REQUIRING ADDITIONAL WORK FOR THE COMPLETION OF THIS CONTRACT. IT WILL BE ASSUMED THAT THE CONTRACTOR HAS INSPECTED THE SITE PRIOR TO BIDDING AND VERIFIED THE INFORMATION HEREIN SUPPLIED.
 9. REFER TO THE SPECIFICATIONS IN THE PROJECT MANUAL FOR ADDITIONAL INFORMATION AND NOTATIONS.

LEGEND & PRECEDENCE

10. LEGEND: ALL SYMBOLS AND ABBREVIATIONS USED ON THE DRAWINGS ARE CONSIDERED CONSTRUCTION STANDARDS. IF THE CONTRACTOR HAS ANY QUESTIONS REGARDING THE SAME OR THEIR EXACT MEANING, THE ARCHITECT SHALL BE NOTIFIED FOR CLARIFICATION.

11. PRECEDENCE: DIMENSIONS SHALL HAVE PRECEDENCE OVER SCALE. LARGER SCALE DRAWINGS HAVE PRECEDENCE OVER SMALLER SCALE DRAWINGS. SPECIFICATIONS AND GENERAL NOTES HAVE PRECEDENCE OVER DRAWINGS.

- MISC. NOTES**
12. DRAWING: CONTRACTOR SHALL PROVIDE ALL REQUIRED BLOCKING, BRACING, FRAMING, WALLS, OR OTHER SUPPORT AS NECESSARY FOR ALL FIXTURES, EQUIPMENT, CABINETS, FURNISHINGS, AND ALL OTHER ITEMS REQUIRING THE SAME. IT IS THE CONTRACTOR'S RESPONSIBILITY TO COORDINATE WITH THE FIXTURES, EQUIPMENT, CABINETS, FURNISHINGS, AND ALL OTHER ITEMS. MEASURE AND INSTALLER AND REVIEW SHOP DRAWINGS FOR FIXTURES, UTILITIES CONNECTION, ETC.
 13. ACCESS PANELS: ALL EQUIPMENT, SWITCHES, AND VALVES THAT ARE CONCEALED MUST BE PROVIDED WITH ACCESS PANELS UNLESS OTHERWISE INDICATED OR NOT INDICATED IN THE DRAWINGS.
 14. NO NEW FACILITIES OR EQUIPMENT INSTALLED FOR THE PERMANENT INSTALLATION MAY BE USED FOR TEMPORARY PURPOSES UNLESS THE CONTRACT DOCUMENTS SPECIFICALLY STATE OTHERWISE.
 15. GYPSUM BOARD: ALL GYP. BD. TO BE 5/8" UNLESS NOTED OTHERWISE. INSTALL MOISTURE RESISTANT GYP. BD. BEHIND SHIMS IN CLOSET, JANITOR, MECHANICAL ROOMS, AND OTHER POTENTIALLY DAMP LOCATIONS. AT VERTICAL CHASE, BUILD UP GYPSUM BOARD AND ELEVATOR SHAFTS. INSTALL 5/8" INSULATED TYPE "X" GYPSUM BOARD.
 16. ALL PARTITIONS ARE DIMENSIONED FROM FACE OF FRAME (OUTSIDE OF WINDOW) TO FACE OF FRAME FINISH UNLESS NOTED OTHERWISE.
 17. ALL TROUGH OPENINGS SHALL BE FIELD VERIFIED PRIOR TO MANUFACTURING OR ORDERING OF ALL ROOF, WINDOW, EQUIPMENT OR OTHER BUILDING PRODUCTS.

Copyright 2026 All Rights Reserved

REV #	DESCRIPTION	DATE

PROJECT NAME & ADDRESS:
Whitefield Public Library
Town of Whitefield
8 Lancaster Rd, Whitefield, NH 03598

WALL TYPES

PHILIP M. BENNETT
No. 3477
LICENSED ARCHITECT
STATE OF NEW HAMPSHIRE

CONTRACTOR BID SET

C:\Users\janderson\OneDrive\Documents\253 Whitefield Library.dwg Whitefield Library - 03-09-26.rvt

SEE A 5.3 & A 5.4 FOR WALL VERTICAL-SETOUT AND ASSOCIATED DETAILS

ENERGY CODE (PER EICC TABLE (4021.5)):
BUILDING ENVELOPE REQUIREMENTS - CLIMATE ASSEMBLIES
ROOF S / ATTIC: R-49
WALLS - ABOVE GRADE - METAL FRAMED: R-15 + 7.5 (CONTINUOUS)
WALLS - ABOVE GRADE - WOOD FRAMED: R-15 + 7.5 (CONTINUOUS), OR R-20 + 5.8 (CONTINUOUS)
WALLS - BELOW GRADE: R-7.5 (CONTINUOUS)
SLAB - UNHEATED: R-10 FOR 24" BELOW

ROOF WATERPROOFING NOTE:
A WATERPROOFING MEMBRANE (CE & WATER SHIELD) SHALL BE INSTALLED OVER ROOF SHEATHING A MINIMUM OF 72" UP FROM FASCIAS AND 56" IN FROM EAVES. VALLEYS SHALL HAVE A 56" MEMBRANE LAPPING EACH EDGE. WALL / ROOF INTERSECTIONS SHALL HAVE A MINIMUM 18" MEMBRANE EXTENDING UP THE WALL.

EXTERIOR WALL ASSEMBLY (OUT TO IN):
- BRICK VENEER WITH BRICK TIES BACK TO STUD WALL / SHEATHING
- VENTED AIRSPACE
- INFILTRATION BARRIER
- 1" THERMAX (G.D.) POLYISO INSULATION (OR EQUAL & APPROVED)
- EXTERIOR WALL SHEATHING (SEE STRUCTURAL)
- EXTERIOR WALL FRAMING (SEE STRUCTURAL)
- (4") R7 / 1" SPRAY FOAM IN CAVITY
- VAPOR BARRIER
- INTERIOR WALL FINISH

FLOOR ASSEMBLY / CEILING ASSEMBLY (TOP TO BOTTOM):
- FINISH FLOOR (SEE SCHEDULES)
- 4" CONCRETE SLAB (SEE STRUCTURAL)
- 20" BAR JOISTS (SEE STRUCTURAL)
- INSULATION TBD
- SHEATHING
- 2 LAYERS 5 / 8" TYPE X GYPSUM

FLOOR ASSEMBLY / CEILING ASSEMBLY (TOP TO BOTTOM):
- FINISH FLOOR (SEE SCHEDULES)
- 4" CONCRETE SLAB (SEE STRUCTURAL)
- 20" BAR JOISTS (SEE STRUCTURAL)
- INSULATION TBD
- SHEATHING
- 2 LAYERS 5 / 8" TYPE X GYPSUM

LOWER FINISH CEILING ASSEMBLY (TOP TO BOTTOM):
- CEILING FINISH (SEE SCHEDULES)
- 1 LAYER 5 / 8" GYPSUM

NEW ENTRY ROOF ASSEMBLY (TOP TO BOTTOM):
- 1" ROOF MEMBRANE
- COVER BOARD
- ROOF SHEATHING
- TAPERED 2X4 FRAMING AT 1 / 4:12 PITCH
- 2X12 ROOF FRAMING
- 2X4 FLOORING STRIPS
- PVC SOFFIT, D6 NICKEL GRP CONFIGURATION

EXTERIOR WALL ASSEMBLY (OUT TO IN):
- BRICK VENEER WITH BRICK TIES BACK TO STUD WALL / SHEATHING
- VENTED AIRSPACE
- INFILTRATION BARRIER
- 1" THERMAX (G.D.) POLYISO INSULATION (OR EQUAL & APPROVED)
- EXTERIOR WALL SHEATHING (SEE STRUCTURAL)
- EXTERIOR WALL FRAMING (SEE STRUCTURAL)
- (4") R7 / 1" SPRAY FOAM IN CAVITY
- VAPOR BARRIER
- INTERIOR WALL FINISH

TYPICAL FOUNDATION WALL ASSEMBLY (OUTSIDE TO INSIDE):
- 2" RIGID INSULATION
- WATERPROOFING
- RE-INFORCED CONCRETE WALL (SEE STRUCTURAL)

2" RIGID INSULATION TO OUTSIDE FACE OF CONCRETE PARGE AT ABOVE GRADE LOCATIONS
CONFIRM USE OF RIGID INSULATION PRIOR TO CONSTRUCTION

4" DIAMETER PERFORATED PVC FOUNDATION DRAIN
SURROUNDED BY WASHED STONE WRAPPED IN FILTER FABRIC

UNDISTURBED SOIL OR COMPACTED
STRUCTURAL FILL (SEE STRUCTURAL)

TYPICAL FLOOR ASSEMBLY (TOP TO BOTTOM):
- FINISH FLOOR (SEE FINISH SCHEDULE)
- CONCRETE SEALER
- RE-INFORCED CONCRETE SLAB (SEE STRUCTURAL)
- CROSS LAMINATED POLYETHYLENE VAPOR BARRIER
- 2" RIGID INSULATION TO UNDERSIDE OF SLAB (R-10 MIN.)
- COMPACTED STRUCTURAL FILL TO FOOTING

THERMALLY ISOLATE FOUNDATION SLAB
- TYPICAL ALL LOCATIONS

RADON MITIGATION
ENSURE COORDINATION OF ALL RADON MITIGATION SYSTEM
ELEMENTS PRIOR TO FOUNDATION INSTALLATION

SYSTEMS COORDINATION
ENSURE COORDINATION OF ALL MECHANICAL,
ELECTRICAL, PLUMBING & OTHER SUB-SURFACE
SYSTEMS PRIOR TO FOUNDATION INSTALLATION

PROVIDE THERMAL BREAK BETWEEN FOUNDATION WALL &
FLOOR SLAB
- TYPICAL ALL LOCATIONS

TYPICAL FLOOR ASSEMBLY (TOP TO BOTTOM):
- FINISH FLOOR (SEE FINISH SCHEDULE)
- CONCRETE SEALER
- RE-INFORCED CONCRETE SLAB (SEE STRUCTURAL)
- CROSS LAMINATED POLYETHYLENE VAPOR BARRIER
- 2" RIGID INSULATION TO UNDERSIDE OF SLAB (R-10 MIN.)
- COMPACTED STRUCTURAL FILL TO FOOTING

THERMALLY ISOLATE FOUNDATION SLAB
- TYPICAL ALL LOCATIONS

RADON MITIGATION
ENSURE COORDINATION OF ALL RADON MITIGATION SYSTEM
ELEMENTS PRIOR TO FOUNDATION INSTALLATION



SYSTEMS COORDINATION
ENSURE COORDINATION OF ALL MECHANICAL,
ELECTRICAL, PLUMBING & OTHER SUB-SURFACE
SYSTEMS PRIOR TO FOUNDATION INSTALLATION

TYPICAL FOUNDATION WALL ASSEMBLY (OUTSIDE TO INSIDE):
- 2" RIGID INSULATION
- WATERPROOFING
- RE-INFORCED CONCRETE WALL (SEE STRUCTURAL)

2" RIGID INSULATION TO OUTSIDE FACE OF CONCRETE
PARGE AT ABOVE GRADE LOCATIONS
CONFIRM USE OF RIGID INSULATION PRIOR TO CONSTRUCTION

4" DIAMETER PERFORATED PVC FOUNDATION DRAIN
SURROUNDED BY WASHED STONE WRAPPED IN FILTER FABRIC

UNDISTURBED SOIL OR COMPACTED
STRUCTURAL FILL (SEE STRUCTURAL)

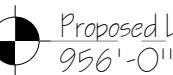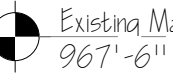

GENERAL NOTES:


1. ALL WORK PERFORMED BY THE CONTRACTOR AND ALL SUB-CONTRACTORS OF THIS PROJECT SHALL CONFORM TO THE REQUIREMENTS OF THE STATE OF NEW HAMPSHIRE BUILDING CODES (AND ANY AMENDMENTS), THE STATE OF NEW HAMPSHIRE LIFE SAFETY CODE (AND ANY AMENDMENTS), THE AUTHORITY HAVING JURISDICTION ZONING REGULATIONS, AND ALL OTHER REGULATIONS AND CODES.
2. THE CONTRACT LIMIT HAS BEEN INDICATED ON THE DRAWINGS. IF NO LIMIT HAS BEEN INDICATED THEN THE OWNER, ARCHITECT, & GENERAL CONTRACTOR SHOULD REVIEW ON-SITE PRIOR TO CONSTRUCTION.
3. THE CONTRACTOR SHALL FAMILIARIZE HIMSELF WITH THE CONTRACT DRAWINGS. ANY DISCREPANCIES SHALL BE BROUGHT TO THE ATTENTION OF THE ARCHITECT BEFORE PROCEEDING. THE CONTRACTOR SHALL BE SOLELY RESPONSIBLE FOR ANY AND ALL CONSTRUCTION METHODS, PROCEDURES, SEQUENCES, PROCEDURES, SCHEDULING & SAFETY PROCEDURES REQUIRED TO COMPLETE THE WORK OF THIS CONTRACT. PROVIDE ALL TEMPORARY PROVISIONS & SHORING NECESSARY TO SAFELY MAINTAIN THE STRUCTURAL INTEGRITY OF NEW AND EXISTING CONSTRUCTION. ALL STRUCTURAL COMPONENTS AND SYSTEMS ARE INSTALLED & APPROVED BY THE OWNER OR ARCHITECT.
4. COORDINATION: SEE STRUCTURAL, MECHANICAL, AND ELECTRICAL DRAWINGS ARE SUPPLEMENTARY TO THE ARCHITECTURAL DRAWINGS. IT SHALL BE THE RESPONSIBILITY OF THE CONTRACTOR TO CHECK AND COORDINATE ALL THE DRAWINGS BEFORE PARTICIPATION AND / OR INSTALLATION OF ANY WORK. CONTRACTOR SHALL IMMEDIATELY NOTIFY THE ARCHITECT OF ANY DISCREPANCIES OR ERRORS.
5. ALL STRUCTURAL DRAWINGS SHALL BE USED IN CONJUNCTION WITH THE ARCHITECTURAL, MECHANICAL, PLUMBING, AND ELECTRICAL DRAWINGS AND SPECIFICATIONS. VERIFY LOCATION AND DIMENSIONS OF CHASES, MORTIS, OPENINGS, SLEEVES, WELDES, DRIPS, REVEALS, EXPRESSIONS, AND OTHER PROJECT REQUIREMENTS NOT SHOWN ON THE STRUCTURAL DRAWINGS. VERIFY AND COORDINATE ALL DIMENSIONS RELATED TO THIS PROJECT.
6. UNLESS OTHERWISE INDICATED, DETAILS SHOWN ARE TO BE CONSIDERED TYPICAL FOR SIMILAR CONDITIONS.
7. IF THERE EXISTS CONFLICTS BETWEEN THE WORK INDICATED IN ANY OF THE DRAWINGS AND / OR ANY CONFLICTS WITHIN THE SPECIFICATIONS AND / OR CONFLICTS BETWEEN THE DRAWINGS AND SPECIFICATIONS BE MORE CLOSELY OF THE CONFLICTING ELEMENTS SHALL BE INCLUDED IN THE BID OR PROPOSAL.
8. THESE DRAWINGS HAVE BEEN COMPILED FROM THE BEST AVAILABLE INFORMATION AND ARE NOT INTENDED TO LIMIT THE SCOPE OF THE WORK. THE CONTRACTOR MAY ENCOUNTER VARIOUS UNDISCOVERED CONDITIONS NOT SHOWN ON THESE DRAWINGS REQUIRING ADDITIONAL WORK FOR THE COMPLETION OF THIS CONTRACT. IT WILL BE ASSUMED THAT THE CONTRACTOR HAS INSPECTED THE SITE PRIOR TO BIDDING AND VERIFIED THE INFORMATION HEREIN SUPPLIED.
9. REFER TO THE SPECIFICATIONS IN THE PROJECT MANUAL FOR ADDITIONAL INFORMATION AND INSTRUCTIONS.

LEGEND & PRECEDENCE

10. LEGEND: ALL SYMBOLS AND ABBREVIATIONS USED ON THE DRAWINGS ARE CONSIDERED CONSTRUCTION STANDARDS. IF THE CONTRACTOR HAS ANY QUESTIONS REGARDING THE SAME OR THEIR EXACT MEANING, THE ARCHITECT SHALL BE NOTIFIED FOR CLARIFICATION.
11. PRECEDENCE: DIMENSIONS SHALL HAVE PRECEDENCE OVER SCALE. LARGER SCALE DRAWINGS HAVE PRECEDENCE OVER SMALLER SCALE DRAWINGS. SPECIFICATIONS AND GENERAL NOTES HAVE PRECEDENCE OVER DRAWINGS.
12. DRAWING: CONTRACTOR SHALL PROVIDE ALL REQUIRED BLOCKING, BRACING, FRAMING, HANDRAILS, OR OTHER SUPPORT AS NECESSARY FOR ALL FIXTURES, EQUIPMENT, CABINETS, FURNISHINGS, AND ALL OTHER ITEMS REQUIRING THE SAME. IT IS THE CONTRACTOR'S RESPONSIBILITY TO COORDINATE WITH THE FIXTURES, EQUIPMENT, CABINETS, FURNISHINGS, AND ALL OTHER ITEMS. MEASUREMENT AND INSTALLATION SHALL BE PERFORMED FOR INDIVIDUAL UNITS, CONNECTIONS, ETC.
13. ACCESS PANELS: ALL EQUIPMENT SWITCHES AND VALVES THAT ARE CONCEALED MUST BE PROVIDED WITH ACCESS PANELS UNLESS OTHERWISE NOTED OR NOT INDICATED IN THE DRAWINGS.
14. NO NEW FACILITIES OR EQUIPMENT INSTALLED FOR THE PERMANENT INSTALLATION MAY BE USED FOR TEMPORARY PURPOSES UNLESS THE CONTRACT DOCUMENTS SPECIFICALLY STATE OTHERWISE.
15. GYPSUM BOARD: ALL GYP. BD. TO BE 5 / 8" UNLESS NOTED OTHERWISE. INSTALL MOISTURE RESISTANT GYP. BD. BEHIND SHIMS IN CEILING, INTERIOR MECHANICAL ROOMS, AND OTHER POTENTIALLY DAMP LOCATIONS. AT VERTICAL CHASE, ENCLOSED CHASES AND ELEVATOR SHAFTS, INSTALL 5 / 8" INSULATED TYPE "X" GYP.
16. ALL PARTITIONS ARE DIMENSIONED FROM FACE OF FRAME (CEILING OR FLOOR) TO FACE OF FRAME FINISH UNLESS NOTED OTHERWISE.
17. ALL TIGHT OPENINGS SHALL BE FIELD VERIFIED PRIOR TO MANUFACTURING OR ORDERING OF ALL DOOR, WINDOW, EQUIPMENT OR OTHER BUILDING PRODUCTS.

Copyright 2026 All Rights Reserved

REV #	DESCRIPTION	DATE

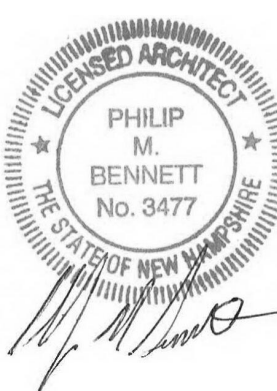


PROJECT NAME & ADDRESS:
Whitefield Public Library
Town of Whitefield
8 Lancaster Rd, Whitefield, NH 03598

A 5.1

WALL SECTIONS

CONTRACTOR BID SET

C:\Users\stuart\My Documents\225 Whitefield Library.dwg Whitefield Library - 03-09-26.rvt

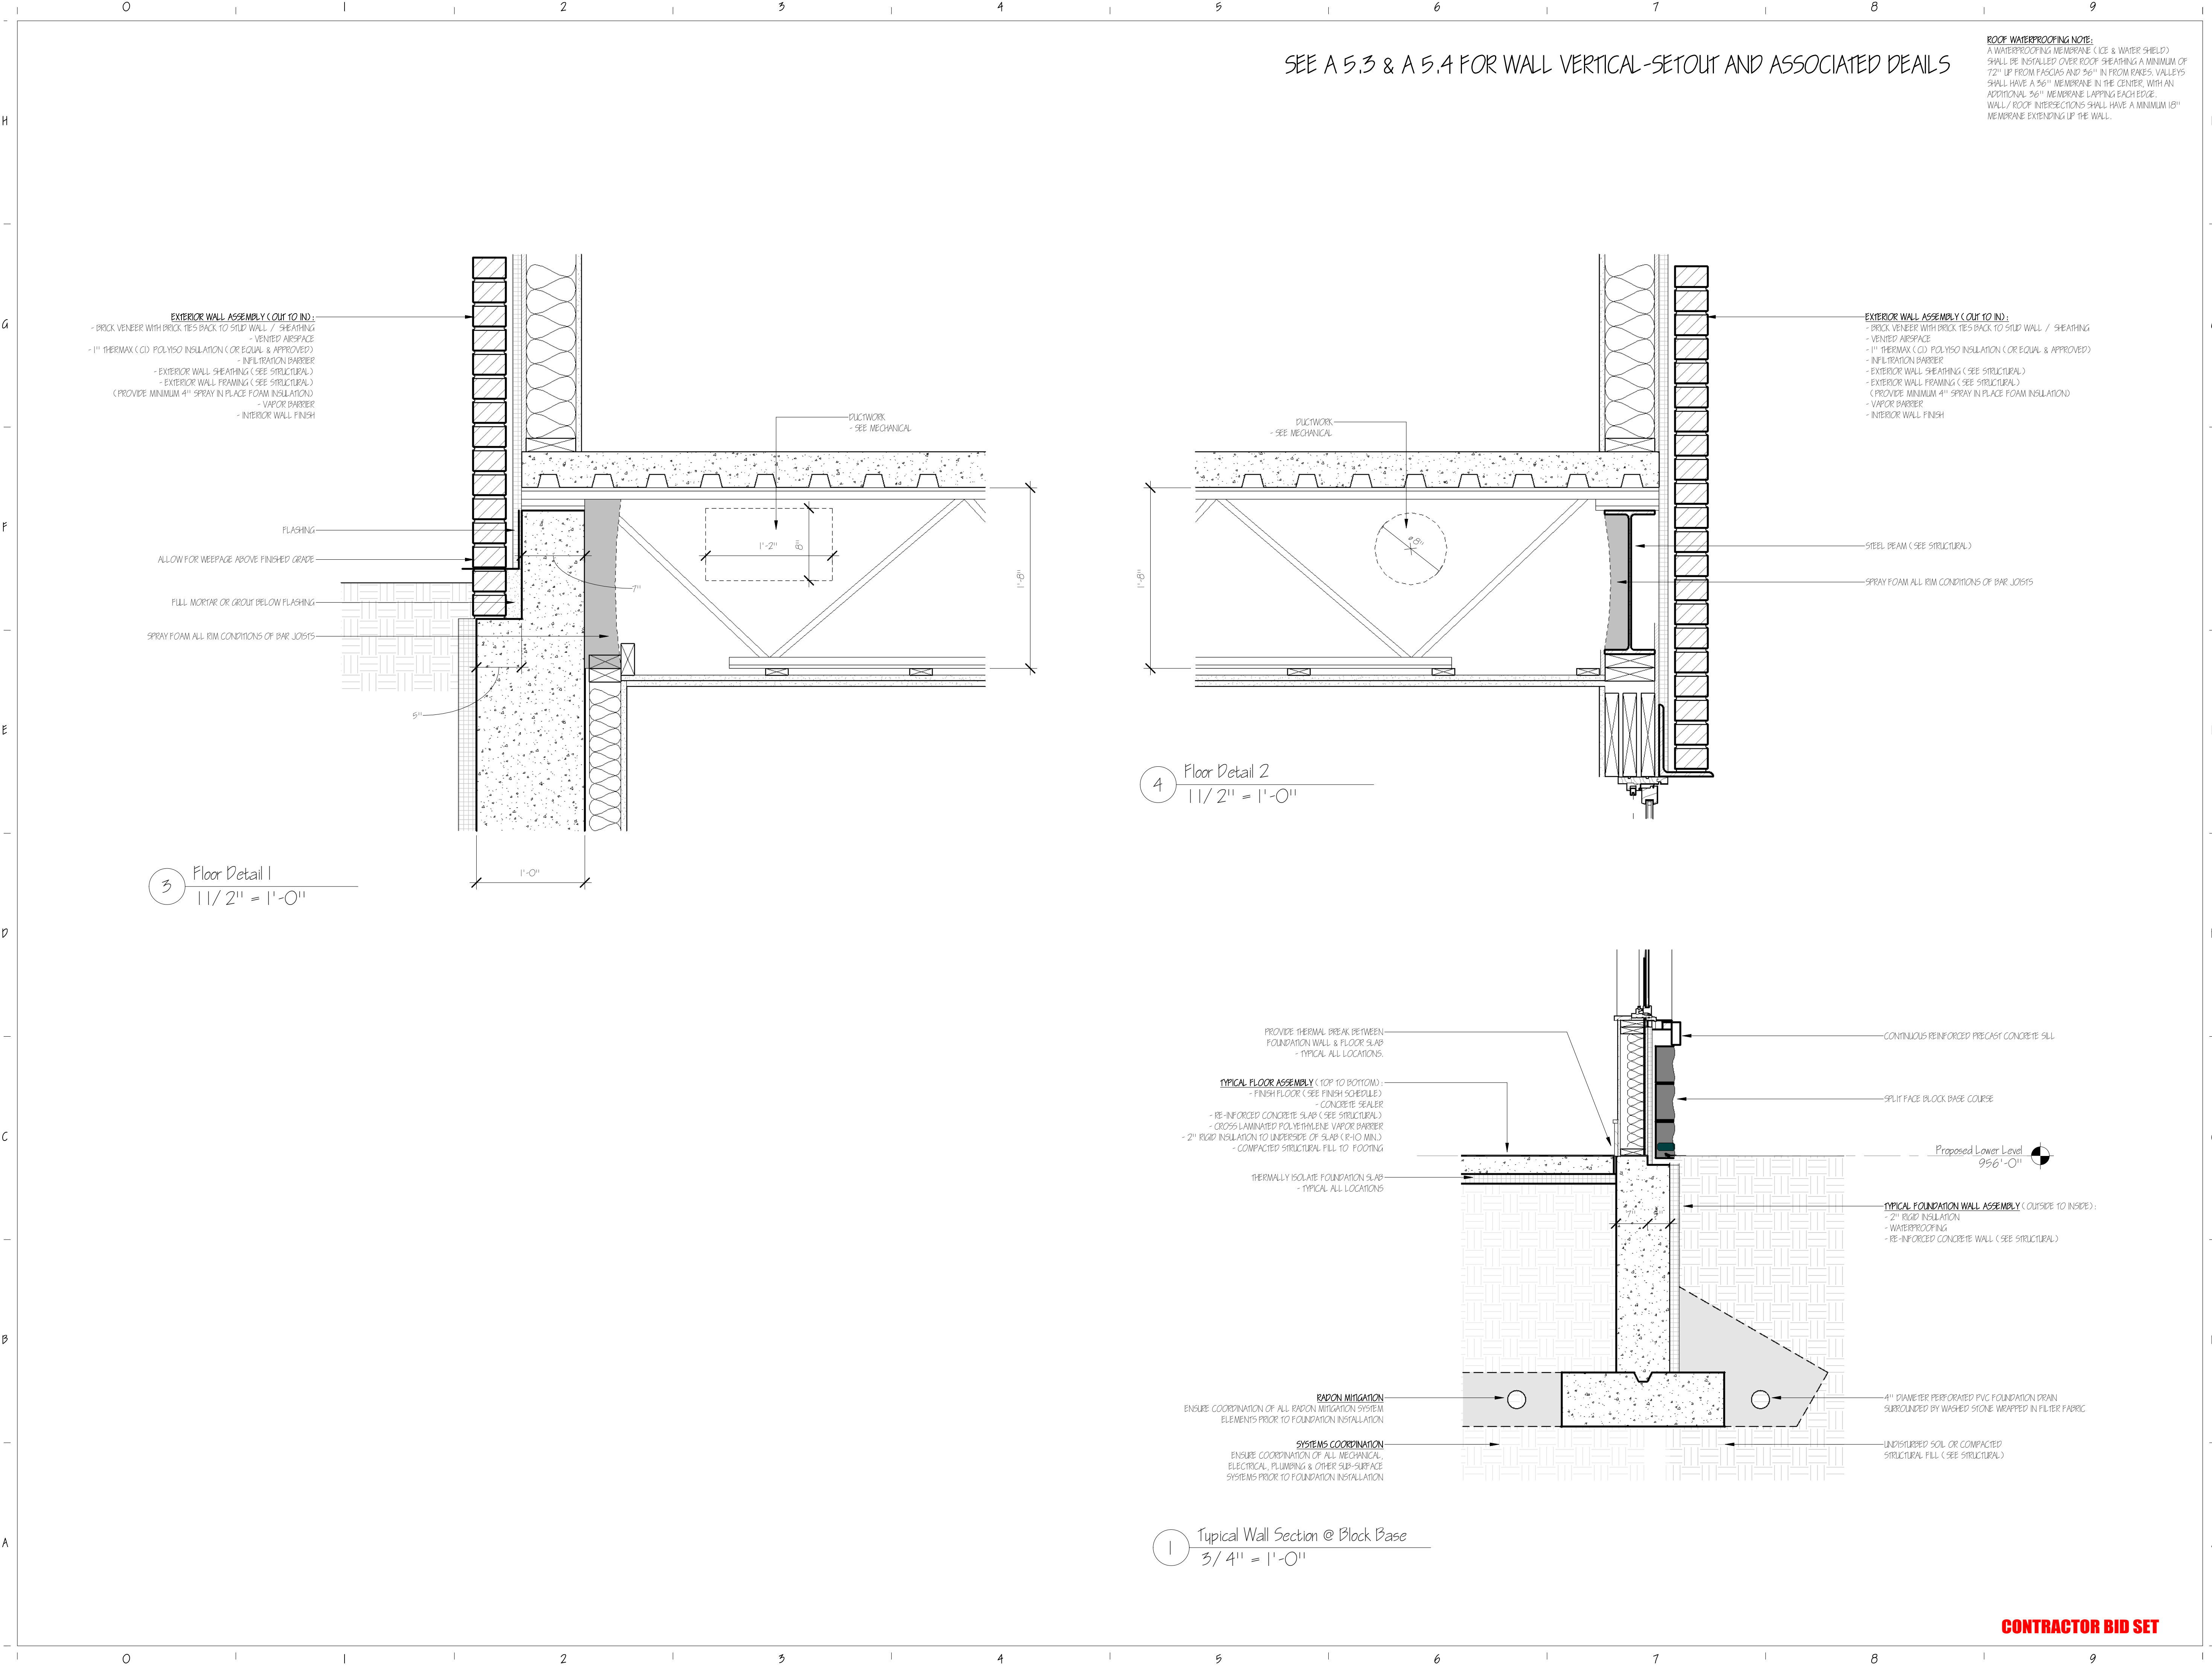

CONTRACTOR BID SET

GENERAL NOTES:

- BUILDING CODE
1. ALL WORK PERFORMED BY THE CONTRACTOR AND ALL SUB-CONTRACTORS OF THIS PROJECT SHALL CONFORM TO THE REQUIREMENTS OF THE STATE OF NEW HAMPSHIRE BUILDING CODES (AND ANY AMENDMENTS), THE STATE OF NEW HAMPSHIRE LIFE SAFETY CODE (AND ANY AMENDMENTS), THE AUTHORITY HAVING JURISDICTION ZONING REGULATIONS, AND ALL OTHER REGULATIONS AND CODES.
 2. THE CONTRACT LIMIT HAS BEEN INDICATED ON THE DRAWINGS. IF NO LIMIT HAS BEEN INDICATED THEN THE OWNER, ARCHITECT, & GENERAL CONTRACTOR SHOULD REVIEW ON-SITE PRIOR TO CONSTRUCTION.
 3. THE CONTRACTOR SHALL FAMILIARIZE HIMSELF WITH THE CONTRACT DRAWINGS. ANY DISCREPANCIES SHALL BE BROUGHT TO THE ATTENTION OF THE ARCHITECT BEFORE PROCEEDING. THE CONTRACTOR SHALL BE SOLELY RESPONSIBLE FOR ANY AND ALL CONSTRUCTION METHODS, METHODS, PROCEDURES, SEQUENCES, PROCEDURES, SCHEDULING & SAFETY PROCEDURES REQUIRED TO COMPLETE THE WORK OF THIS CONTRACT. PROVIDE ALL TEMPORARY PROVISIONS & SHORINGS NECESSARY TO SAFELY MAINTAIN THE STRUCTURAL INTEGRITY OF NEW AND EXISTING CONSTRUCTION. ALL STRUCTURAL COMPONENTS AND SYSTEMS ARE INSTALLED & APPROVED BY THE OWNER OR ARCHITECT.
 4. COORDINATION: SEE STRUCTURAL, MECHANICAL, AND ELECTRICAL DRAWINGS ARE SUPPLEMENTARY TO THE ARCHITECTURAL DRAWINGS. IT SHALL BE THE RESPONSIBILITY OF THE CONTRACTOR TO CHECK AND COORDINATE ALL THE DRAWINGS BEFORE PARTICIPATION AND / OR INSTALLATION OF ANY WORK. CONTRACTOR SHALL MAINTAIN THE INTEGRITY OF THE ARCHITECT OF ANY DISCREPANCIES OR ERRORS.
 5. ALL STRUCTURAL DRAWINGS SHALL BE USED IN CONJUNCTION WITH THE ARCHITECTURAL, MECHANICAL, PLUMBING AND ELECTRICAL DRAWINGS AND SPECIFICATIONS. VERIFY LOCATION AND DIMENSIONS OF CHIMNEYS, VENTILATORS, SMOKESTACKS, WASHES, DRAINS, VENTS, EGRESS, REPAIRS, AND OTHER PROJECT REQUIREMENTS NOT SHOWN ON THE STRUCTURAL DRAWINGS. VERIFY AND COORDINATE ALL DIMENSIONS RELATED TO THIS PROJECT.
 6. UNLESS OTHERWISE INDICATED, DETAILS SHOWN ARE TO BE CONSIDERED TYPICAL FOR SIMILAR CONDITIONS.
 7. IF THERE EXISTS CONFLICTS BETWEEN THE WORK INDICATED IN ANY OF THE DRAWINGS AND / OR ANY CONFLICTS WITHIN THE SPECIFICATIONS AND / OR CONFLICTS BETWEEN THE DRAWINGS AND SPECIFICATIONS, THE MORE DETAILED OF THE CONFLICTING ALTERNATIVES SHALL BE INCLUDED IN THE BID OR PROPOSAL.
 8. THESE DRAWINGS HAVE BEEN COMPILED FROM THE BEST AVAILABLE INFORMATION AND ARE NOT INTENDED TO LIMIT THE SCOPE OF THE WORK. THE CONTRACTOR MAY ENCOUNTER HIDDEN OR UNDISCOVERED CONDITIONS NOT SHOWN ON THESE DRAWINGS REQUIRING ADDITIONAL WORK FOR THE COMPLETION OF THIS CONTRACT. IT WILL BE ASSUMED THAT THE CONTRACTOR HAS INSPECTED THE SITE PRIOR TO BIDDING AND VERIFIED THE INFORMATION HEREIN SUPPLIED.
 9. REFER TO THE SPECIFICATIONS IN THE PROJECT MANUAL FOR ADDITIONAL INFORMATION AND INSTRUCTIONS.
- LEGEND & PRECEDENCE
10. LEGEND: ALL SYMBOLS AND ABBREVIATIONS USED ON THE DRAWINGS ARE CONSIDERED CONSTRUCTION STANDARDS. IF THE CONTRACTOR HAS ANY QUESTIONS REGARDING THE SAME OR THEIR EXACT MEANING, THE ARCHITECT SHALL BE NOTIFIED FOR CLARIFICATION.
 11. PRECEDENCE: DIMENSIONS SHALL HAVE PRECEDENCE OVER SCALE. LARGER SCALE DRAWINGS HAVE PRECEDENCE OVER SMALLER SCALE DRAWINGS. SPECIFICATIONS AND GENERAL NOTES HAVE PRECEDENCE OVER DRAWINGS.
- MEC. NOTES
12. DRAWING: CONTRACTOR SHALL PROVIDE ALL REQUIRED BLOODING, PACKING, FRAMING, HANDRAILS, OR OTHER SUPPORT AND ACCESSORY PARTS, FINISHES, EQUIPMENT, CABINETS, FURNISHINGS, AND ALL OTHER ITEMS REQUIRING THE SAME. IT IS THE CONTRACTOR'S RESPONSIBILITY TO COORDINATE WITH THE FINISHES, EQUIPMENT, CABINETS, FURNISHINGS, AND ALL OTHER ITEMS. MEAS. AND INSTALLER AND REVIEW SHOP DRAWINGS FOR FINISHES, UTILITIES CONNECTION, ETC.
 13. ACCESS PANELS: ALL EQUIPMENT SWITCHES AND VALVES THAT ARE CONCEALED MUST BE PROVIDED WITH ACCESS PANELS UNLESS OTHERWISE INDICATED OR NOTED IN THE DRAWINGS.
 14. NO NEW FACILITIES OR EQUIPMENT INSTALLED FOR THE PERMANENT INSTALLATION MAY BE USED FOR TEMPORARY PURPOSES UNLESS THE CONTRACT DOCUMENTS SPECIFICALLY STATES THAT USE.
 15. DISPOSITION: ALL O.P. NO. TO BE 9/8 UNLESS NOTED OTHERWISE. INSTALL MOISTURE RESISTANT O.P. NO. BEHIND SHIMS IN VERTICAL JUNCTIONS, MECHANICAL ROOMS, AND OTHER POTENTIALLY DAMP LOCATIONS. AT VERTICAL CHASE, ELLS, CORNERS AND ELEVATOR SHAFTS, INSTALL 9/8 INSULATED 1" MIN. GORE.
 16. ALL PARTITIONS ARE DIMENSIONED FROM FACE OF FRAME (CORNER OR W/INDOOR) TO FACE OF FRAME FINISH UNLESS NOTED OTHERWISE.
 17. ALL TIGHT OPENINGS SHALL BE FIELD VERIFIED PRIOR TO MANUFACTURING OR ORDERING OF ALL DOOR, WINDOW, EQUIPMENT OR OTHER BUILDING PRODUCTS.

REV #	DESCRIPTION	DATE


PROJECT NAME & ADDRESS:
Whitefield Public Library
Tom of Whitefield
8 Lancaster Rd, Whitefield, NH 03598

WALL SECTIONS

PHILIP M. BENNETT
No. 3477
REGISTERED ARCHITECT
STATE OF NEW HAMPSHIRE

A 5.2

G:\Users\stuart\My Documents\225 Whitefield Library.dwg Whitefield Library - 03-04-2016.rvt

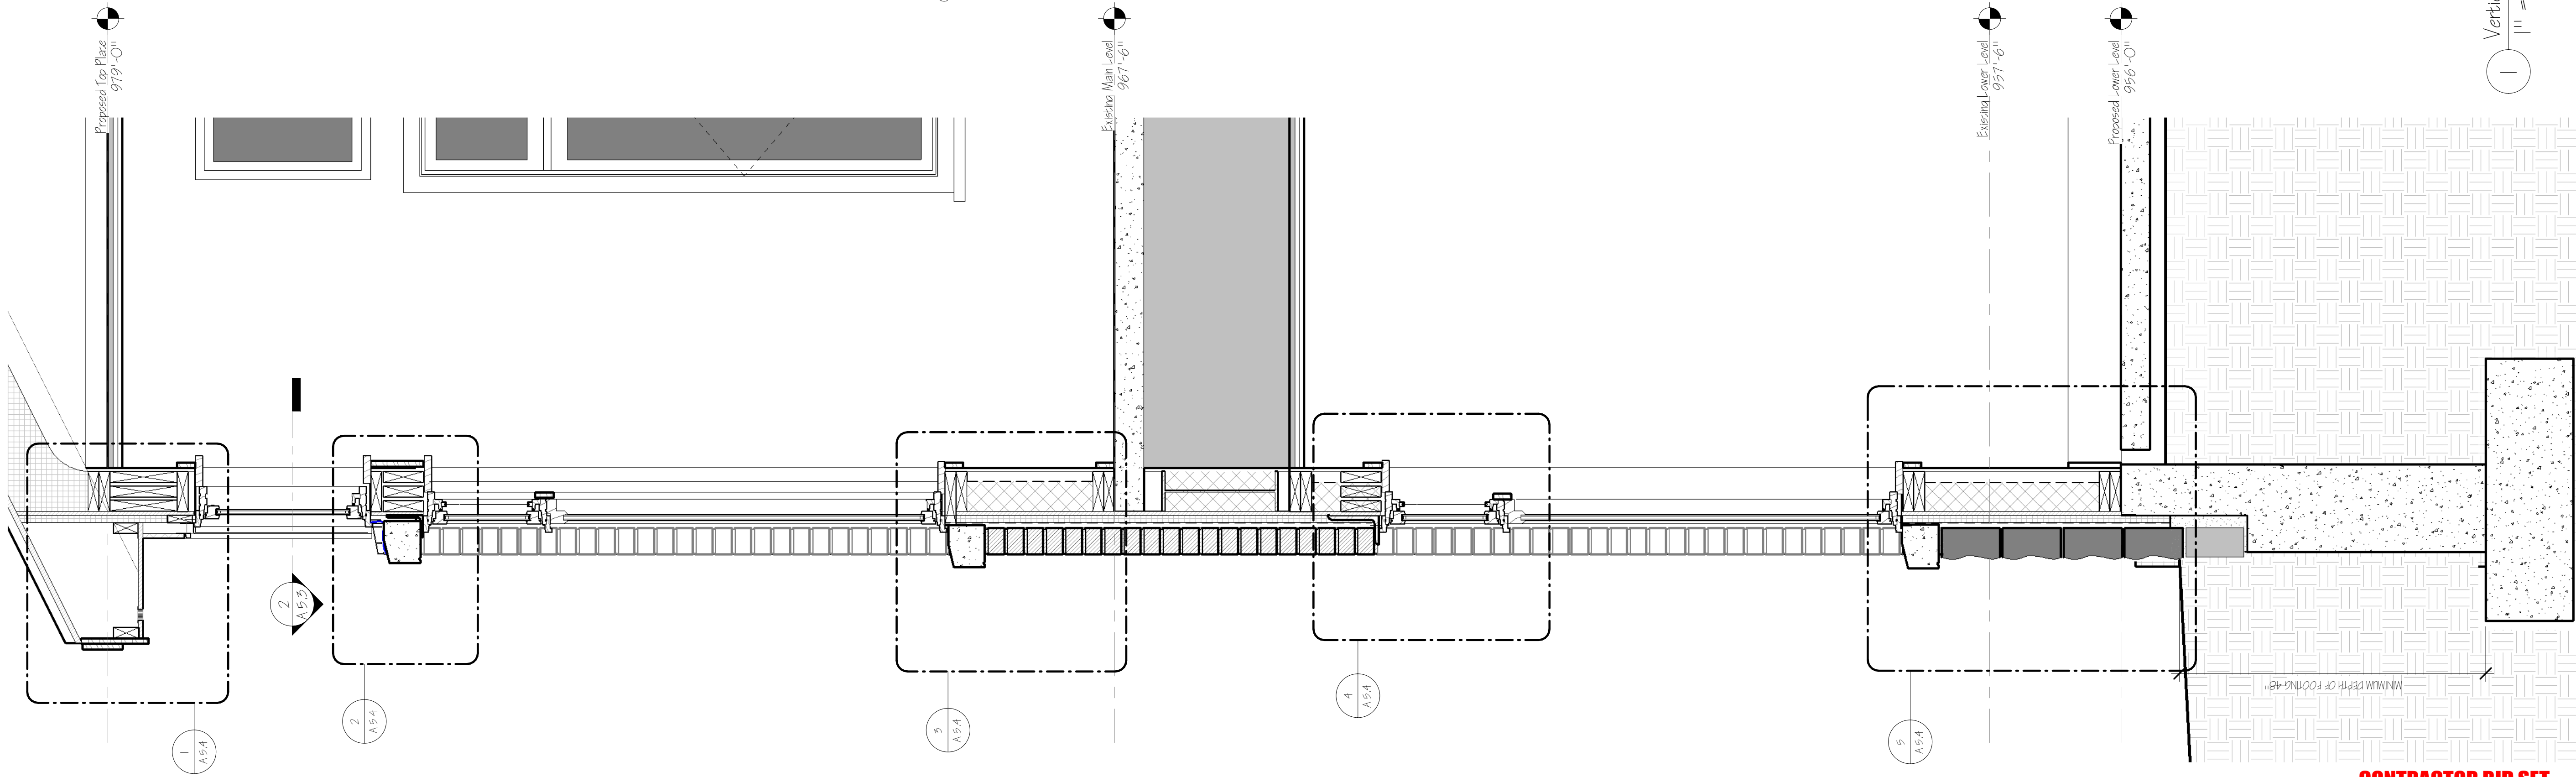

- GENERAL NOTES:**
- ALL WORK PERFORMED BY THE CONTRACTOR AND ALL SUBCONTRACTORS OF THIS PROJECT SHALL CONFORM TO THE REQUIREMENTS OF THE STATE OF NEW HAMPSHIRE BUILDING CODES AND ANY AMENDMENTS. THE STATE OF NEW HAMPSHIRE LIFE SAFETY CODE (AND ANY AMENDMENTS), THE AUTHORITY HAVING JURISDICTION, ZONING REGULATIONS, AND ALL OTHER REGULATIONS AND CODES.
 - THE CONTRACT LIMIT HAS BEEN INDICATED ON THE DRAWINGS. IF NO LIMIT HAS BEEN INDICATED THEN THE OWNER, ARCHITECT & GENERAL CONTRACTOR SHOULD REVIEW ON-SITE PRIOR TO CONSTRUCTION.
 - THE CONTRACTOR SHALL FURNISH AND INSTALL WITH THE CONTRACT DRAWINGS ANY DISCREPANCIES SHALL BE BROUGHT TO THE ATTENTION OF THE ARCHITECT BEFORE PROCEEDING. THE CONTRACTOR SHALL BE SOLELY RESPONSIBLE FOR ANY AND ALL CONSTRUCTION MEANS, METHODS, TECHNIQUES, SEQUENCES, PROCEDURES, WORKING & SAFETY PROGRAMS REQUIRED TO COMPLETE THE WORK OF THIS CONTRACT. PROVIDE ALL TEMPORARY BRACING & SHORING NECESSARY TO SAFELY MAINTAIN THE STRUCTURAL INTEGRITY OF EXISTING AND NEW CONSTRUCTION UNTIL ALL STRUCTURAL COMPONENTS AND SYSTEMS ARE INSTALLED & APPROVED BY THE OWNER OR ARCHITECT.
 - COORDINATION: THE STRUCTURAL, MECHANICAL, AND ELECTRICAL DRAWINGS ARE SUPPLEMENTARY TO THE ARCHITECTURAL DRAWINGS. IT SHALL BE THE RESPONSIBILITY OF THE CONTRACTOR TO CHECK AND COORDINATE ALL THE DRAWINGS BEFORE FABRICATION AND/OR INSTALLATION OF ANY WORK. CONTRACTOR SHALL IMMEDIATELY NOTIFY THE ARCHITECT OF ANY DISCREPANCIES OR CONFLICTS.
 - ALL STRUCTURAL DRAWINGS SHALL BE USED IN CONJUNCTION WITH THE SITE, ARCHITECTURAL, MECHANICAL, PLUMBING AND ELECTRICAL DRAWINGS AND SPECIFICATIONS. VERIFY LOCATION, DIMENSIONS, AND IDENTIFICATION OF EXISTING CONDITIONS, INCLUDING WALLS, DOORS, REVEALS, DEPRESSIONS, AND OTHER PROJECT REQUIREMENTS NOT SHOWN ON THE STRUCTURAL DRAWINGS. VERIFY AND COORDINATE ALL DIMENSIONS RELATED TO THIS PROJECT.
 - UNLESS OTHERWISE INDICATED, DETAILS SHOWN ARE TO BE CONSIDERED TYPICAL FOR SIMILAR CONDITIONS.
 - IF THERE ARE DISCREPANCIES BETWEEN THE WORK INDICATED IN ANY OF THE DRAWINGS AND/OR ANY CONFLICTS WITHIN THE SPECIFICATIONS AND/OR CONFLICTS BETWEEN THE DRAWINGS AND SPECIFICATIONS, THE CONTRACTOR SHALL REFER TO THE SPECIFICATIONS. IF THERE ARE CONFLICTS BETWEEN THE DRAWINGS AND SPECIFICATIONS, THE CONTRACTOR SHALL REFER TO THE SPECIFICATIONS.
 - IF THERE ARE DISCREPANCIES BETWEEN THE WORK INDICATED IN ANY OF THE DRAWINGS AND/OR ANY CONFLICTS WITHIN THE SPECIFICATIONS AND/OR CONFLICTS BETWEEN THE DRAWINGS AND SPECIFICATIONS, THE CONTRACTOR SHALL REFER TO THE SPECIFICATIONS. IF THERE ARE DISCREPANCIES BETWEEN THE WORK INDICATED IN ANY OF THE DRAWINGS AND/OR ANY CONFLICTS WITHIN THE SPECIFICATIONS AND/OR CONFLICTS BETWEEN THE DRAWINGS AND SPECIFICATIONS, THE CONTRACTOR SHALL REFER TO THE SPECIFICATIONS.
- LEGEND & PRECEDENCE:**
- LEGEND: ALL SYMBOLS AND ABBREVIATIONS USED ON THE DRAWINGS ARE CONSIDERED CONSTRUCTION STANDARDS. IF THE CONTRACTOR HAS ANY QUESTIONS REGARDING THE SAME OR THEIR EXACT MEANING, THE ARCHITECT SHALL BE NOTIFIED FOR CLARIFICATION.
 - PRECEDENCE: DIMENSIONS SHALL HAVE PRECEDENCE OVER SCALE. LARGER SCALE DRAWINGS HAVE PRECEDENCE OVER SMALLER SCALE DRAWINGS. SPECIFICATIONS AND GENERAL NOTES HAVE PRECEDENCE OVER DRAWINGS.

- NOTES:**
- DRAWING: CONTRACTOR SHALL PROVIDE ALL REQUIRED FLOORING, FINISHING, PAINTING, WALLS, AND OTHER SUPPORT AS NECESSARY FOR ALL FINISHES, EQUIPMENT, CABINETS, FURNITURE, AND ALL OTHER ITEMS REQUIRING THE SAME. IF THE CONTRACTOR IS RESPONSIBLE TO COORDINATE WITH THE FINISHES, EQUIPMENT, CABINETS, FURNITURE, AND ALL OTHER ITEMS, WORK AND INSTALLATION AND REVIEW THE DRAWINGS FOR BACKLOG, UTILITIES CONNECTION, ETC.
 - ACCESS PANELS: ALL EQUIPMENT SWITCHES, AND VALVES SHALL BE CONCEALED AND BE PROVIDED WITH ACCESS PANELS, REGARDLESS WHETHER OR NOT THEY ARE INDICATED IN THE DRAWINGS.
 - NOTHING PRELIMINARY OR EQUIPMENT INTENDED FOR THE PERMANENT INSTALLATION MAY BE USED FOR TEMPORARY PURPOSES UNLESS THE CONTRACT DOCUMENTS SPECIFICALLY STATES OTHERWISE.
 - DRIP SINKS: ALL GUTTERS TO BE 5/8" UNLESS NOTED OTHERWISE. INSTALL SINKS BEARING OFF 30" BEHIND SINKS IN TOILET, JANITOR, MECHANICAL ROOMS, AND OTHER POTENTIALLY DAMP LOCATIONS. IN VERTICAL CASES, SINKS SHALL BE 1/2" ABOVE FLOOR FINISHES. INSTALL 5/8" SINK HOOK, TYPE "X" GAGE.
 - ALL FINISHES ARE INDICATED FROM FACE OF FRAME, UNLESS NOTED OTHERWISE.
 - ALL BUILDING PRODUCTS SHALL BE FIELD VERIFIED PRIOR TO MANUFACTURING OR ORDERING OF ALL DOOR, WINDOW, EQUIPMENT OR OTHER BUILDING PRODUCTS.

Copyright 2026 All Rights Reserved

REV #	DESCRIPTION	DATE


PROJECT NAME & ADDRESS:
Whitefield Public Library
Town of Whitefield
8 Lancaster Rd, Whitefield, NH 03598

WALL SECTION / SECTION A-5.3

PHILIP M. BENNETT
No. 3477
LICENSED ARCHITECT
STATE OF NEW HAMPSHIRE

A 5.3

C:\Users\janderson\OneDrive\Documents\225 Whitefield Library.dwg Whitefield Library - 03-09-26.rvt

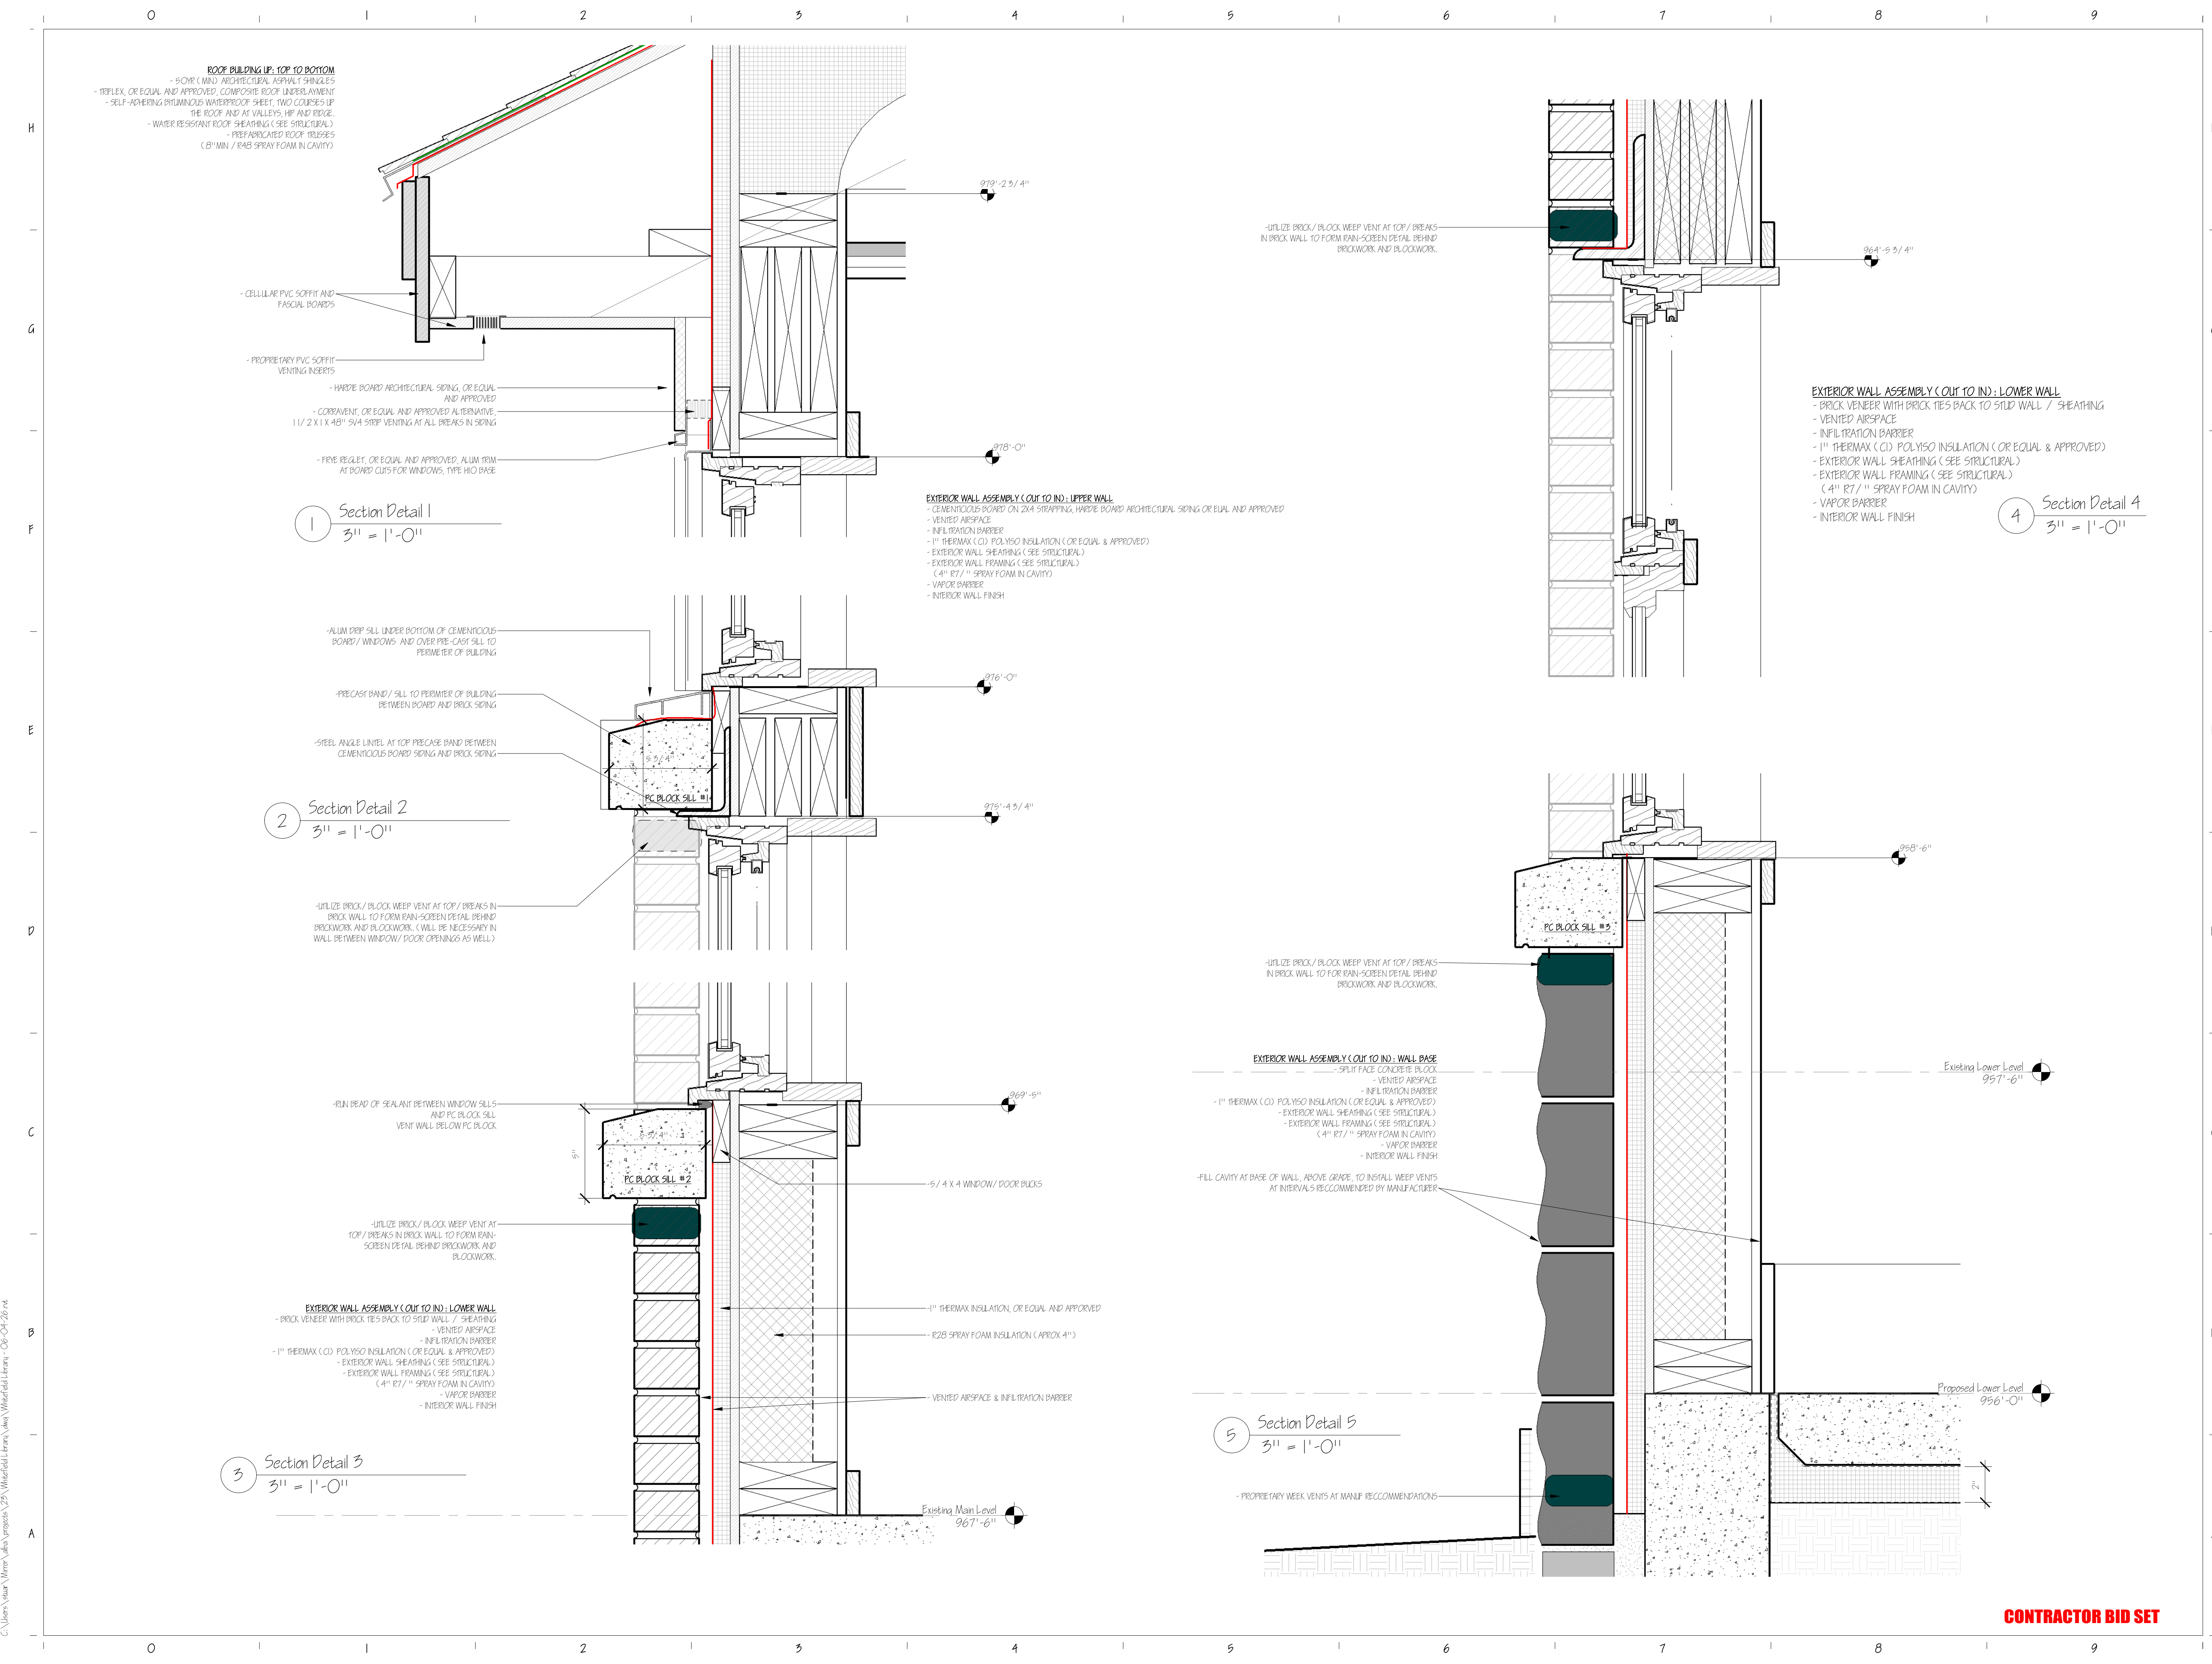

GENERAL NOTES:

1. ALL WORK PERFORMED BY THE CONTRACTOR AND ALL SUB-CONTRACTORS OF THIS PROJECT SHALL CONFORM TO THE REQUIREMENTS OF THE STATE OF NEW HAMPSHIRE BUILDING CODES (AND ANY AMENDMENTS), THE STATE OF NEW HAMPSHIRE LIFE SAFETY CODE (AND ANY AMENDMENTS), THE AUTHORITY HAVING JURISDICTION ZONING REGULATIONS, AND ALL OTHER REGULATIONS AND CODES.

2. THE CONTRACT LIMIT HAS BEEN INDICATED ON THE DRAWINGS. IF NO LIMIT HAS BEEN INDICATED THEN THE OWNER, ARCHITECT, & GENERAL CONTRACTOR SHOULD REVIEW ON-SITE PRIOR TO CONSTRUCTION.

3. THE CONTRACTOR SHALL FAMILIARIZE HIMSELF WITH THE CONTRACT DRAWINGS. ANY DISCREPANCIES SHALL BE BROUGHT TO THE ATTENTION OF THE ARCHITECT BEFORE PROCEEDING. THE CONTRACTOR SHALL BE SOLELY RESPONSIBLE FOR ANY AND ALL CONSTRUCTION METHODS, METHODS, PROCEDURES, SEQUENCES, PROCEDURES, SCHEDULING & SAFETY PROCEDURES REQUIRED TO COMPLETE THE WORK OF THIS CONTRACT. PROVIDE ALL TEMPORARY PROVISIONS & SCHEDULING NECESSARY TO SAFELY MAINTAIN THE STRUCTURAL INTEGRITY OF NEW AND EXISTING CONSTRUCTION. ALL STRUCTURAL COMPONENTS AND SYSTEMS ARE INSTALLED & APPROVED BY THE OWNER OR ARCHITECT.

4. COORDINATION: SEE STRUCTURAL, MECHANICAL, AND ELECTRICAL DRAWINGS ARE SUPPLEMENTARY TO THE ARCHITECTURAL DRAWINGS. IT SHALL BE THE RESPONSIBILITY OF THE CONTRACTOR TO CHECK AND COORDINATE ALL THE DRAWINGS BEFORE PARTICIPATION AND/OR INSTALLATION OF ANY WORK. CONTRACTOR SHALL MAINTAIN THE INTEGRITY OF THE ARCHITECT'S ANY DISCREPANCIES OR ERRORS.

5. ALL STRUCTURAL DRAWINGS SHALL BE USED IN CONJUNCTION WITH THE ARCHITECTURAL, MECHANICAL, PLUMBING, AND ELECTRICAL DRAWINGS AND SPECIFICATIONS. VERIFY LOCATION AND DIMENSIONS OF CHASES, MORTIS, OPENINGS, SLEEVES, WALLS, DOORS, REINFORCING, EMBEDDINGS, AND OTHER PROJECT REQUIREMENTS NOT SHOWN ON THE STRUCTURAL DRAWINGS. VERIFY AND COORDINATE ALL DIMENSIONS RELATED TO THIS PROJECT.

6. UNLESS OTHERWISE INDICATED, DETAILS SHOWN ARE TO BE CONSIDERED TYPICAL FOR SIMILAR CONDITIONS.

7. IF THERE ARE CONFLICTS BETWEEN THE WORK INDICATED IN ANY OF THE DRAWINGS AND/OR ANY CONFLICTS WITHIN THE SPECIFICATIONS AND/OR CONFLICTS BETWEEN THE DRAWINGS AND SPECIFICATIONS BE MORE CLOSELY OF THE CONFLICTING ALTERNATIVES SHALL BE INCLUDED IN THE BID OR PROPOSAL.

8. THESE DRAWINGS HAVE BEEN COMPILED FROM THE BEST AVAILABLE INFORMATION AND ARE NOT INTENDED TO LIMIT THE SCOPE OF THE WORK. THE CONTRACTOR MAY ENCOUNTER VARIOUS UNANTICIPATED CONDITIONS NOT SHOWN ON THESE DRAWINGS REQUIRING ADDITIONAL WORK FOR THE COMPLETION OF THIS CONTRACT. IT WILL BE ASSUMED THAT THE CONTRACTOR HAS INSPECTED THE SITE PRIOR TO WORKING AND VERIFIED THE INFORMATION HEREIN SUPPLIED.

9. REFER TO THE SPECIFICATIONS IN THE PROJECT MANUAL FOR ADDITIONAL INFORMATION AND INSTRUCTIONS.

10. LEGEND: ALL SYMBOLS AND ABBREVIATIONS USED ON THE DRAWINGS ARE CONSIDERED CONSTRUCTION STANDARDS. IF THE CONTRACTOR HAS ANY QUESTIONS REGARDING THE SAME OR THEIR EXACT MEANING, THE ARCHITECT SHALL BE NOTIFIED FOR CLARIFICATION.

11. PRECEDENCE: DIMENSIONS SHALL HAVE PRECEDENCE OVER SCALE. LARGER SCALE DRAWINGS HAVE PRECEDENCE OVER SMALLER SCALE DRAWINGS. SPECIFICATIONS AND GENERAL NOTES HAVE PRECEDENCE OVER DRAWINGS.

12. DRAWING: CONTRACTOR SHALL PROVIDE ALL REQUIRED BLOCKING, BRACING, FRAMING, HANDRAILS, OR OTHER SUPPORT AS NECESSARY FOR ALL FIXTURES, EQUIPMENT, CABINETS, FURNISHINGS, AND ALL OTHER ITEMS REQUIRING THE SAME. IT IS THE CONTRACTOR'S RESPONSIBILITY TO COORDINATE WITH THE FIXTURES, EQUIPMENT, CABINETS, FURNISHINGS, AND ALL OTHER ITEMS. MEASUREMENTS AND INSTALLATION SHALL BE PROVIDED FOR THE CONTRACTOR'S USE. THE CONTRACTOR SHALL BE RESPONSIBLE FOR THE INSTALLATION OF ALL ITEMS. 

13. ACCESS PANELS: ALL EQUIPMENT, SWITCHES, AND VALVES THAT ARE CONCEALED MUST BE PROVIDED WITH ACCESS PANELS UNLESS OTHERWISE INDICATED OR NOTED IN THE DRAWINGS.

14. NO NEW FACILITIES OR EQUIPMENT INSTALLED FOR THE PERMANENT INSTALLATION MAY BE USED FOR TEMPORARY PURPOSES UNLESS THE CONTRACT DOCUMENTS SPECIFICALLY STATE OTHERWISE.

15. Gypsum Board: ALL GYP. BD. TO BE 5/8" UNLESS NOTED OTHERWISE. INSTALL MOISTURE RESISTANT GYP. BD. BEHIND SHIMS IN VERTICAL JUNCTIONS, MECHANICAL ROOMS, AND OTHER POTENTIALLY DAMP LOCATIONS. AT VERTICAL CHASE, EXCLUDE GYPSUM BOARD AND ELEVATOR SHAFTS. INSTALL 5/8" INSULATED "TYPE X" GYPSUM BOARD.

16. ALL PARTITIONS ARE DIMENSIONED FROM FACE OF FRAME (CEILING OR FLOOR) TO FACE OF FRAME FINISH UNLESS NOTED OTHERWISE.

17. ALL TIGHT OPENINGS SHALL BE FIELD VERIFIED PRIOR TO MANUFACTURING OR ORDERING OF ALL DOOR, WINDOW, EQUIPMENT OR OTHER BUILDING PRODUCTS.

Copyright 2026 All Rights Reserved


REV #	DESCRIPTION	DATE

PROJECT NAME & ADDRESS:
Whitefield Public Library
Town of Whitefield
8 Lancaster Rd, Whitefield, NH 03598

WALL SECTION DETAILS

A 5.4


C:\Users\stuart\OneDrive\Documents\225 Whitefield Library.dwg Whitefield Library - 03-09-2024

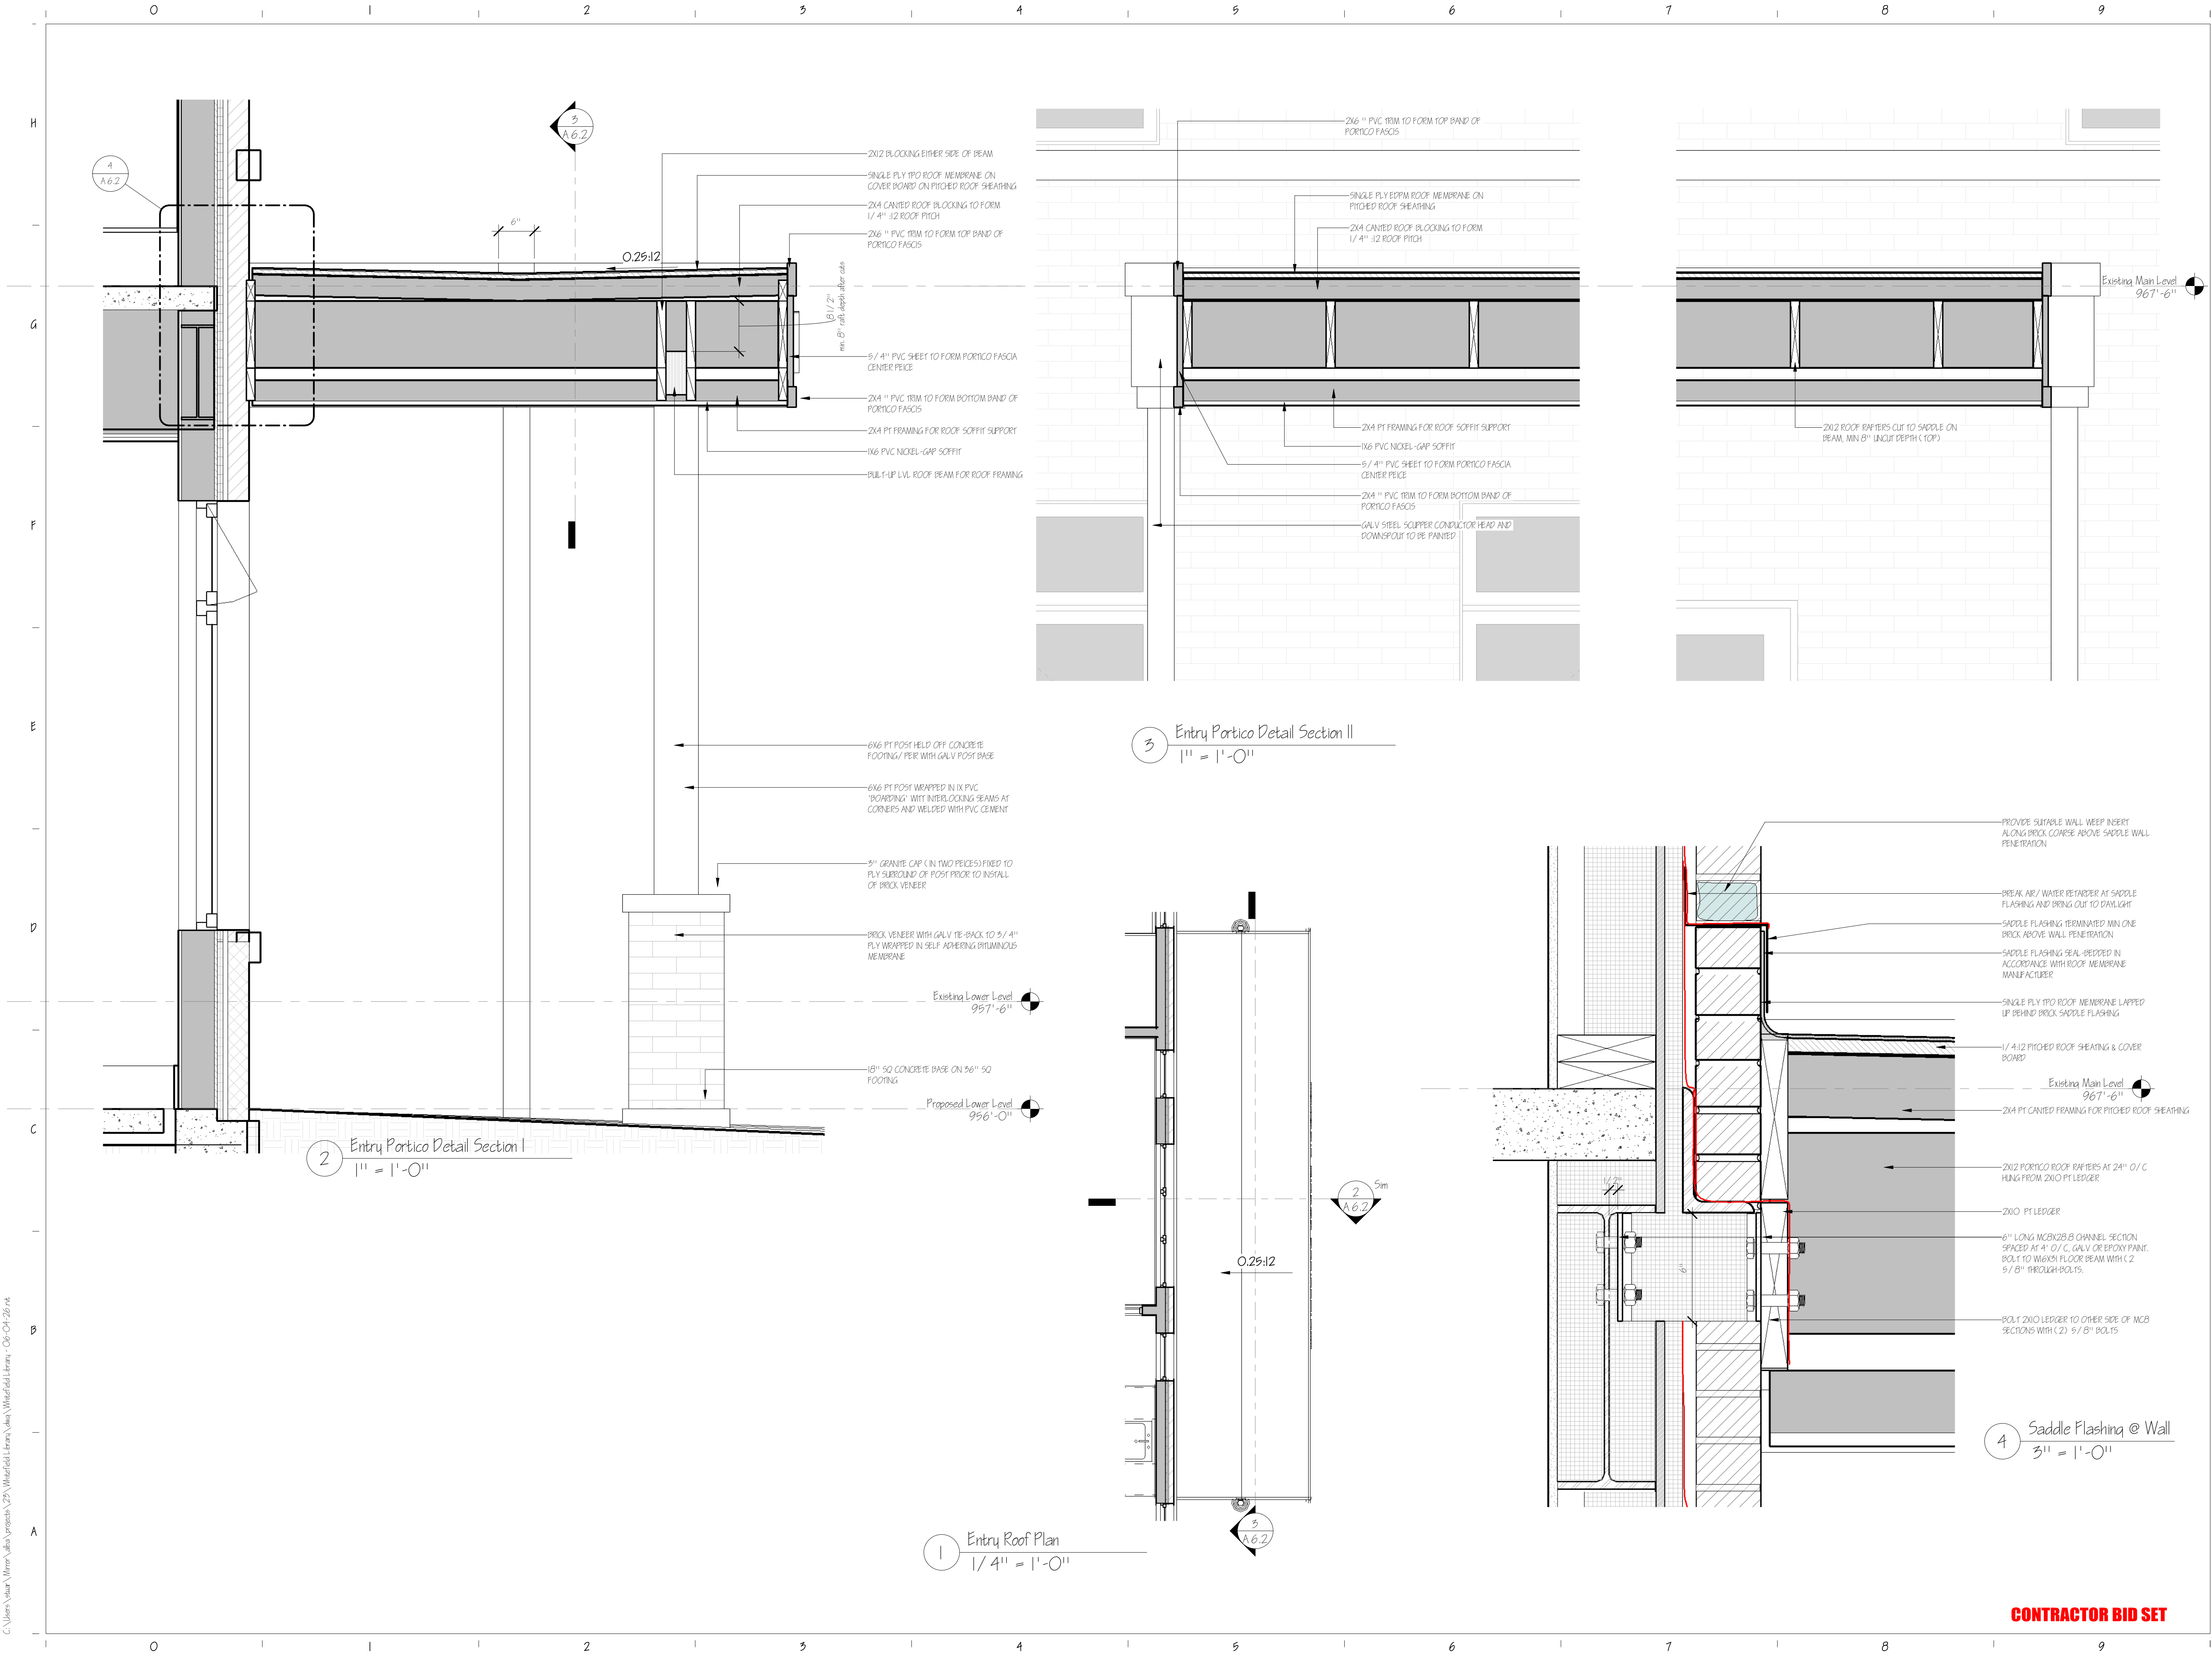

CONTRACTOR BID SET

GENERAL NOTES:

- ALL WORK PERFORMED BY THE CONTRACTOR AND ALL SUB-CONTRACTORS OF THIS PROJECT SHALL CONFORM TO THE REQUIREMENTS OF THE STATE OF NEW HAMPSHIRE BUILDING CODES (AND ANY AMENDMENTS), THE STATE OF NEW HAMPSHIRE LIFE SAFETY CODE (AND ANY AMENDMENTS), THE AUTHORITY HAVING JURISDICTION ZONING REGULATIONS, AND ALL OTHER REGULATIONS AND CODES.
 - THE CONTRACT LIMIT HAS BEEN INDICATED ON THE DRAWINGS. IF NO LIMIT HAS BEEN INDICATED THEN THE OWNER, ARCHITECT & GENERAL CONTRACTOR SHOULD REVIEW ON-SITE PRIOR TO CONSTRUCTION.
 - THE CONTRACTOR SHALL FAMILIARIZE HIMSELF WITH THE CONTRACT DRAWINGS AND DISCREPANCIES SHALL BE BROUGHT TO THE ATTENTION OF THE ARCHITECT BEFORE PROCEEDING. THE CONTRACTOR SHALL BE SOLELY RESPONSIBLE FOR ANY AND ALL CONSTRUCTION METHODS, METHODS, TECHNIQUES, SEQUENCES, PROCEDURES, SCHEDULING & SAFETY PROCEDURES REQUIRED TO COMPLETE THE WORK OF THIS CONTRACT. PROVIDE ALL TEMPORARY PROVISIONS & SCHEDULING NECESSARY TO SAFELY MAINTAIN THE STRUCTURAL INTEGRITY OF NEW AND EXISTING CONSTRUCTION. ALL STRUCTURAL COMPONENTS AND SYSTEMS ARE INSTALLED & APPROVED BY THE OWNER OR ARCHITECT.
 - COORDINATION: THE STRUCTURAL, MECHANICAL, AND ELECTRICAL DRAWINGS ARE SUPPLEMENTARY TO THE ARCHITECTURAL DRAWINGS. IT SHALL BE THE RESPONSIBILITY OF THE CONTRACTOR TO CHECK AND COORDINATE ALL THE DRAWINGS BEFORE PARTICIPATION AND/OR INSTALLATION OF ANY WORK. CONTRACTOR SHALL IMMEDIATELY NOTIFY THE ARCHITECT OF ANY DISCREPANCIES OR ERRORS.
 - ALL STRUCTURAL DRAWINGS SHALL BE USED IN CONJUNCTION WITH THE ARCHITECTURAL, MECHANICAL, PLUMBING, AND ELECTRICAL DRAWINGS AND SPECIFICATIONS. VERIFY LOCATION AND DIMENSIONS OF JOISTS, INTERIOR OPENINGS, STUDS, WALLS, PARTS, DEVICES, PENETRATIONS, AND OTHER PROJECT REQUIREMENTS NOT SHOWN ON THE STRUCTURAL DRAWINGS. VERIFY AND COORDINATE ALL DIMENSIONS RELATED TO THIS PROJECT.
 - UNLESS OTHERWISE INDICATED, DETAILS SHOWN ARE TO BE CONSIDERED TYPICAL FOR SIMILAR CONDITIONS.
 - IF THERE ARE CONFLICTS BETWEEN THE WORK INDICATED IN ANY OF THE DRAWINGS AND/OR ANY CONFLICTS WITHIN THE SPECIFICATIONS AND/OR CONFLICTS BETWEEN THE DRAWINGS AND SPECIFICATIONS, THE MORE DETAILED OF THE CONFLICTING ALTERNATIVES SHALL BE INCLUDED IN THE BID OR PROPOSAL.
 - THESE DRAWINGS HAVE BEEN COMPILED FROM THE BEST AVAILABLE INFORMATION AND ARE NOT INTENDED TO LIMIT THE SCOPE OF THE WORK. THE CONTRACTOR MAY ENCOUNTER HIDDEN OR UNDISCOVERED CONDITIONS NOT SHOWN ON THESE DRAWINGS REQUIRING ADDITIONAL WORK FOR THE COMPLETION OF THIS CONTRACT. IT WILL BE ASSUMED THAT THE CONTRACTOR HAS INSPECTED THE SITE PRIOR TO BIDDING AND VERIFIED THE INFORMATION HEREIN SUPPLIED.
 - REFER TO THE SPECIFICATIONS IN THE PROJECT MANUAL FOR ADDITIONAL INFORMATION AND NOTIFICATIONS.
- LEGEND & PRECEDENCE:**
- LEGEND: ALL SYMBOLS AND ABBREVIATIONS USED ON THE DRAWINGS ARE CONSIDERED CONSTRUCTION STANDARDS. IF THE CONTRACTOR HAS ANY QUESTIONS REGARDING THE SAME OR THEIR EXACT MEANING, THE ARCHITECT SHALL BE NOTIFIED FOR CLARIFICATION.
 - PRECEDENCE: DIMENSIONS SHALL HAVE PRECEDENCE OVER SCALE. LARGER SCALE DRAWINGS HAVE PRECEDENCE OVER SMALLER SCALE DRAWINGS. SPECIFICATIONS AND GENERAL NOTES HAVE PRECEDENCE OVER DRAWINGS.
- MEC. NOTES:**
- DRAINAGE: CONTRACTOR SHALL PROVIDE ALL REQUIRED DRAINAGE, DRAINAGE, DRAINAGE, DRAINAGE, OR OTHER SUPPORT AS NECESSARY FOR ALL FINISHES, EQUIPMENT, CABINETS, FURNISHINGS, AND ALL OTHER ITEMS REQUIRING THE SAME. IT IS THE CONTRACTOR'S RESPONSIBILITY TO COORDINATE WITH THE FINISHES, EQUIPMENT, CABINETS, FURNISHINGS, AND ALL OTHER ITEMS. MEAS. AND INSTALLER AND REVIEW SHOP DRAWINGS FOR FINISHES, UTILITIES CONNECTION, ETC.
 - ACCESS PANELS: ALL EQUIPMENT SWITCHES AND VALVES THAT ARE CONCEALED MUST BE PROVIDED WITH ACCESS PANELS UNLESS OTHERWISE NOTED OR NOT INDICATED IN THE DRAWINGS.
 - NO NEW FACILITIES OR EQUIPMENT INSTALLED FOR THE PERMANENT INSTALLATION MAY BE LEFT FOR TEMPORARY PURPOSES UNLESS THE CONTRACT DOCUMENTS SPECIFICALLY STATE OTHERWISE.
 - DISMANTLED: ALL DISMANTLED TO BE 5' UNLESS NOTED OTHERWISE. INSTALL MOISTURE RESISTANT GYP. BOARD SHIMS IN CEILING, JUNCTION MECHANICAL ROOMS, AND OTHER POTENTIALLY DAMP LOCATIONS. AT VERTICAL CHASE, ELLS, CHASES, AND ELEVATOR SHAFTS, INSTALL 5/8" INCH THICK 1" X 6" GYP.
 - ALL PARTITIONS ARE DIMENSIONED FROM FACE OF FRAME (CEILING OR WAND) TO FACE OF FRAME FINISH UNLESS NOTED OTHERWISE.
 - ALL FLOOR OPENINGS SHALL BE FIELD VERIFIED PRIOR TO MANUFACTURING OR ORDERING OF ALL FLOOR WINDOW, EQUIPMENT OR OTHER BUILDING PRODUCTS.

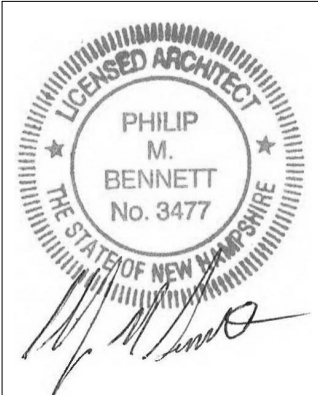

PROJECT NAME & ADDRESS:
Whitefield Public Library
Town of Whitefield
8 Lancaster Rd, Whitefield, NH 03598

CANOPY ENTRY DETAILS


A6.2

C:\Users\stuart\OneDrive\Documents\225 Whitefield Library\Draws\Whitefield Library - 03-04-2026.rvt

3 Interior Perspective - Study Rooms



1 Interior Perspective - New Entry

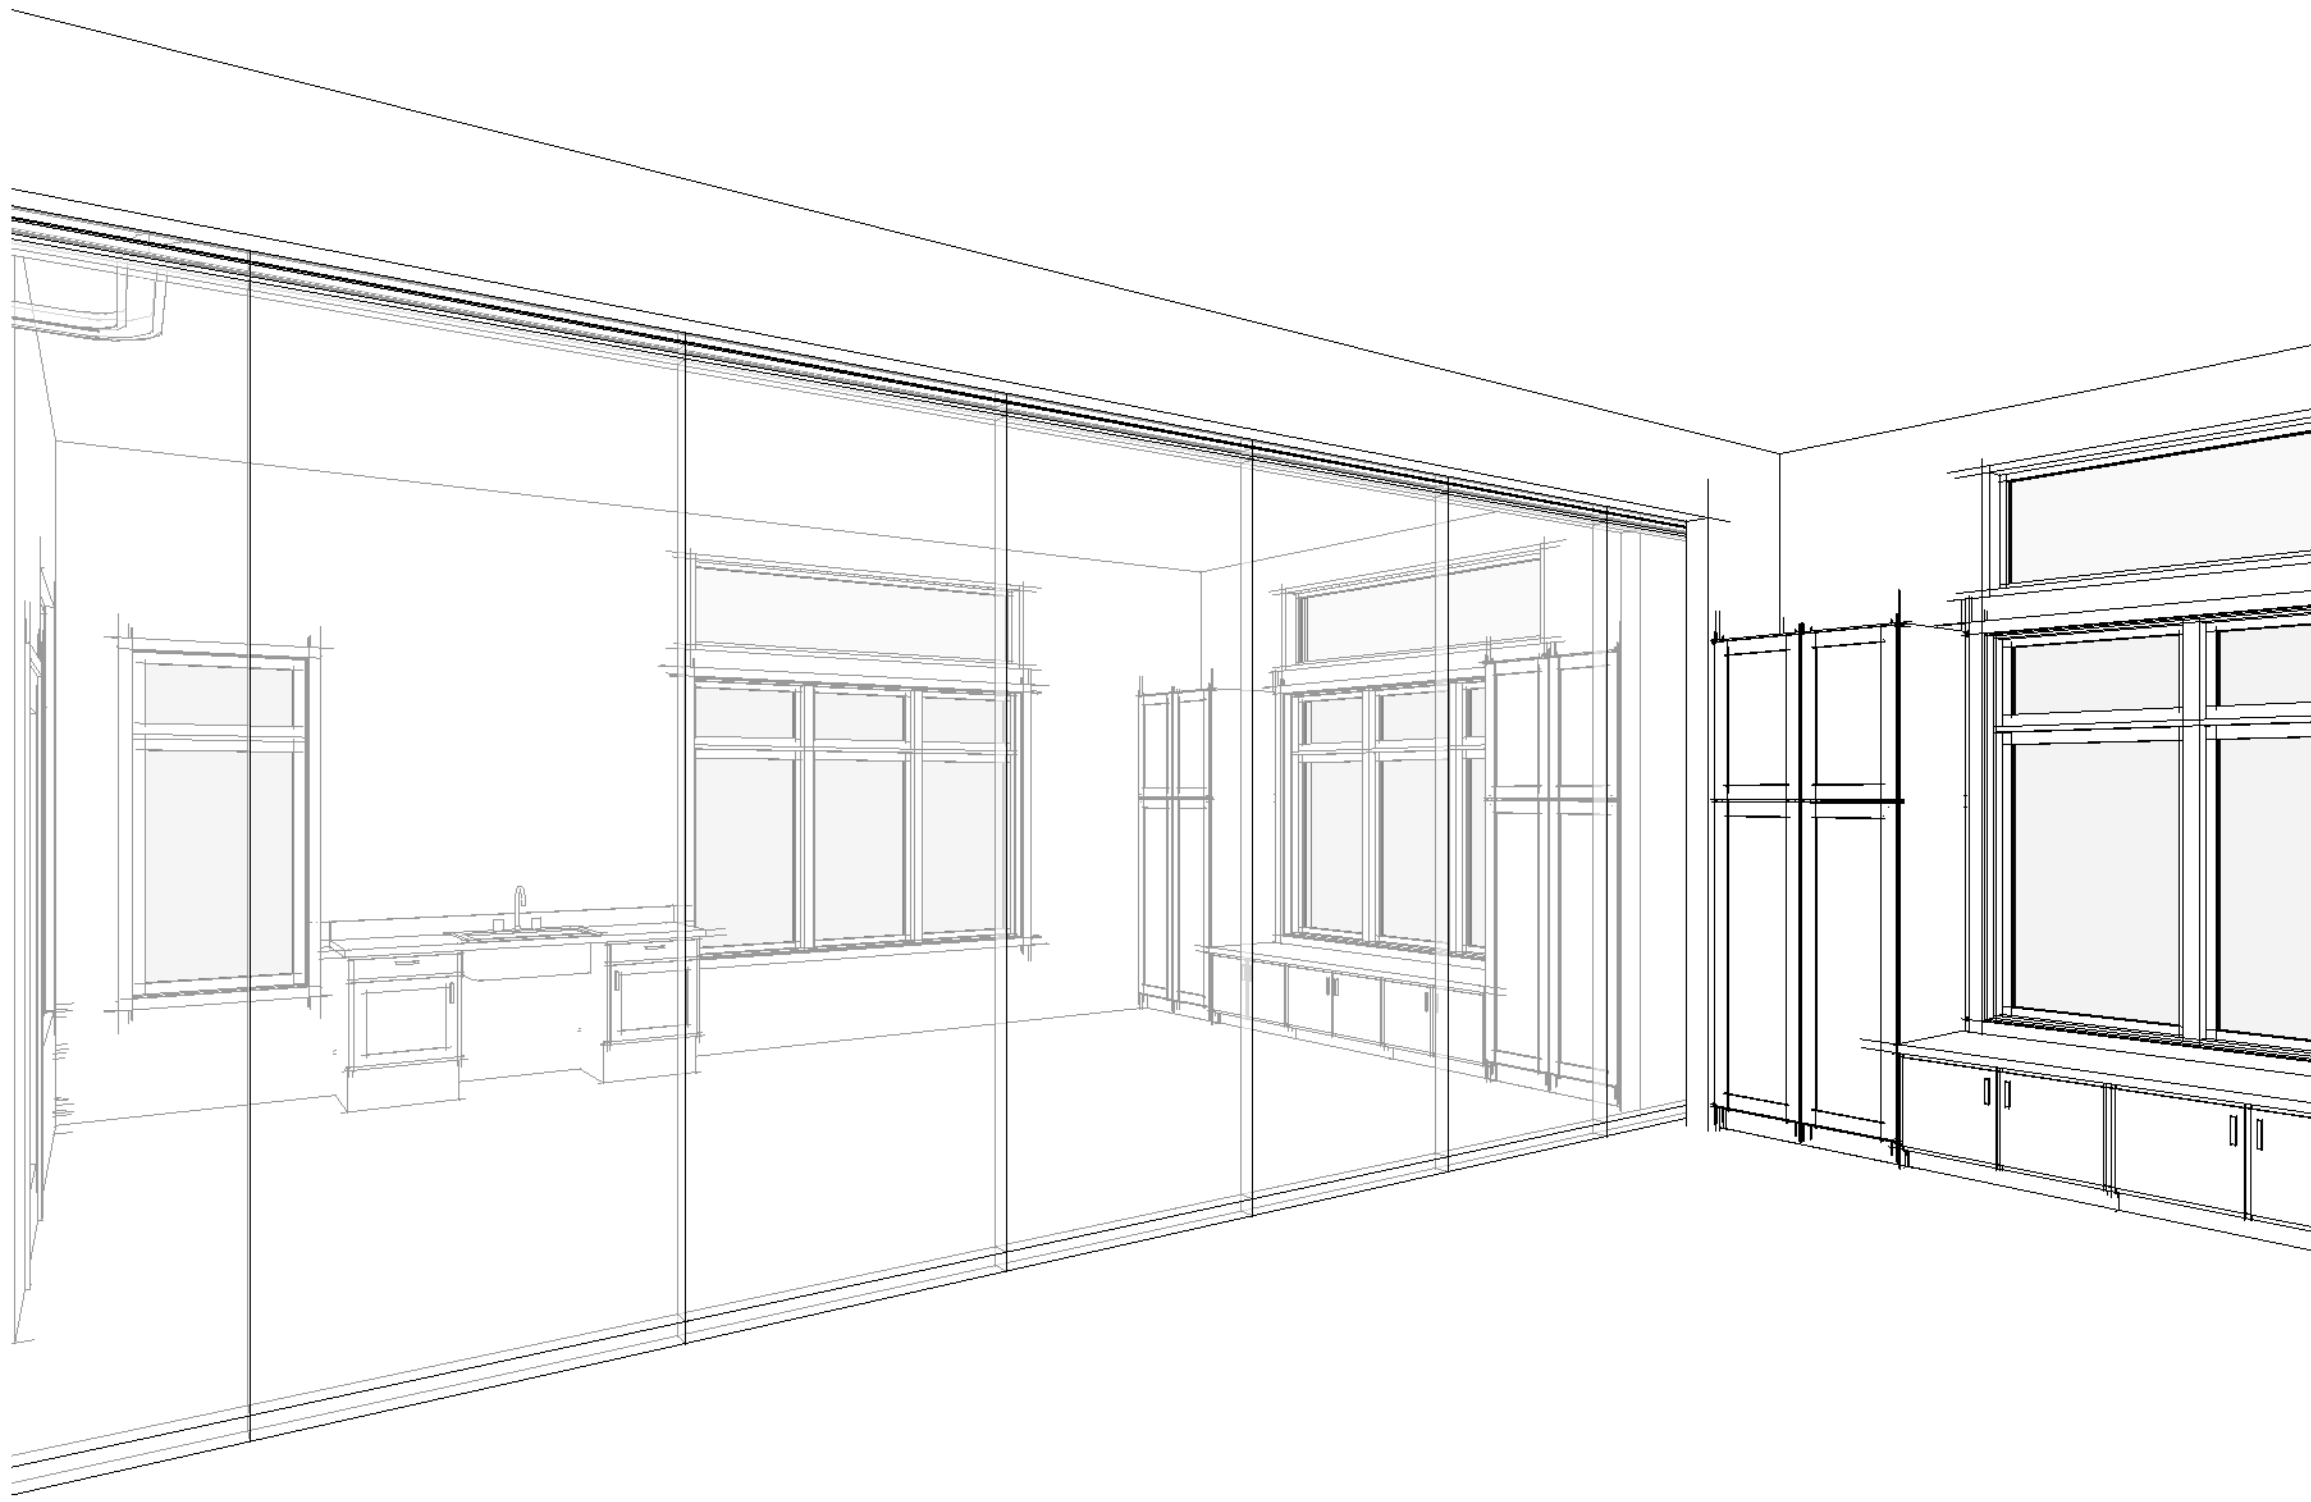


2 Interior Perspective - New Flex Room

CONTRACTOR BID SET

GENERAL NOTES:

1. ALL WORK PERFORMED BY THE CONTRACTOR AND ALL SUB-CONTRACTORS OF THIS PROJECT SHALL CONFORM TO THE REQUIREMENTS OF THE STATE OF NEW HAMPSHIRE BUILDING CODES (AND ANY AMENDMENTS), THE STATE OF NEW HAMPSHIRE LIFE SAFETY CODE (AND ANY AMENDMENTS), THE AUTHORITY HAVING JURISDICTION ZONING REGULATIONS, AND ALL OTHER REGULATIONS AND CODES.
 2. THE CONTRACT LIMIT HAS BEEN INDICATED ON THE DRAWINGS. IF NO LIMIT HAS BEEN INDICATED THEN THE OWNER, ARCHITECT, & GENERAL CONTRACTOR SHOULD REVIEW ON-SITE PRIOR TO CONSTRUCTION.
 3. THE CONTRACTOR SHALL FAMILIARIZE HIMSELF WITH THE CONTRACT DRAWINGS. ANY DISCREPANCIES SHALL BE BROUGHT TO THE ATTENTION OF THE ARCHITECT BEFORE PROCEEDING. THE CONTRACTOR SHALL BE SOLELY RESPONSIBLE FOR ANY AND ALL CONSTRUCTION METHODS, METHODS, TECHNIQUES, SEQUENCES, PROCEDURES, SCHEDULING & SAFETY PROCEDURES REQUIRED TO COMPLETE THE WORK OF THIS CONTRACT. PROVIDE ALL TEMPORARY PROVISIONS & SHORINGS NECESSARY TO SAFELY MAINTAIN THE STRUCTURAL INTEGRITY OF NEW AND EXISTING CONSTRUCTION. ALL STRUCTURAL COMPONENTS AND SYSTEMS ARE INSTALLED & APPROVED BY THE OWNER OR ARCHITECT.
 4. COORDINATION OF STRUCTURAL, MECHANICAL, AND ELECTRICAL DRAWINGS ARE SUPPLEMENTARY TO THE ARCHITECTURAL DRAWINGS. IT SHALL BE THE RESPONSIBILITY OF THE CONTRACTOR TO CHECK AND COORDINATE ALL THE DRAWINGS BEFORE FABRICATION AND/OR INSTALLATION OF ANY WORK. CONTRACTOR SHALL IMMEDIATELY NOTIFY THE ARCHITECT OF ANY DISCREPANCIES OR ERRORS.
 5. ALL STRUCTURAL DRAWINGS SHALL BE USED IN CONJUNCTION WITH THE ARCHITECTURAL, MECHANICAL, PLUMBING, AND ELECTRICAL DRAWINGS AND SPECIFICATIONS. VERIFY LOCATION AND DIMENSIONS OF CHASES, NOTCHES, OPENINGS, SLEEVES, WELDS, JOINTS, EMBEDMENTS, AND OTHER PROJECT REQUIREMENTS NOT SHOWN ON THE STRUCTURAL DRAWINGS. VERIFY AND COORDINATE ALL DIMENSIONS RELATED TO THIS PROJECT.
 6. UNLESS OTHERWISE INDICATED, DETAILS SHOWN ARE TO BE CONSIDERED TYPICAL FOR SIMILAR CONDITIONS.
 7. IF THERE EXISTS CONFLICTS BETWEEN THE WORK INDICATED IN ANY OF THE DRAWINGS AND/OR ANY CONFLICTS WITHIN THE SPECIFICATIONS, AND/OR CONFLICTS BETWEEN THE DRAWINGS AND SPECIFICATIONS, THE MORE DETAILED OF THE CONFLICTING ALTERNATIVES SHALL BE INCLUDED IN THE BID OR PROPOSAL.
 8. THESE DRAWINGS HAVE BEEN COMPILED FROM THE BEST AVAILABLE INFORMATION AND ARE NOT INTENDED TO LIMIT THE SCOPE OF THE WORK. THE CONTRACTOR MAY ENCOUNTER HIDDEN OR UNDISCOVERED CONDITIONS NOT SHOWN ON THESE DRAWINGS, REQUIRING ADDITIONAL WORK FOR THE COMPLETION OF THIS CONTRACT. IT WILL BE ASSUMED THAT THE CONTRACTOR HAS INSPECTED THE SITE PRIOR TO BIDDING AND VERIFIED THE INFORMATION HEREIN SUPPLIED.
 9. REFER TO THE SPECIFICATIONS IN THE PROJECT MANUAL FOR ADDITIONAL INFORMATION AND INSTRUCTIONS.
- LEGEND & PRECEDENCE
10. LEGEND: ALL SYMBOLS AND ABBREVIATIONS USED ON THE DRAWINGS ARE CONSIDERED CONSTRUCTION STANDARDS. IF THE CONTRACTOR HAS ANY QUESTIONS REGARDING THE SAME OR THEIR EXACT MEANING, THE ARCHITECT SHALL BE NOTIFIED FOR CLARIFICATION.
 11. PRECEDENCE: DIMENSIONS SHALL HAVE PRECEDENCE OVER SCALE. LARGER SCALE DRAWINGS HAVE PRECEDENCE OVER SMALLER SCALE DRAWINGS. SPECIFICATIONS AND GENERAL NOTES HAVE PRECEDENCE OVER DRAWINGS.
- MISC. NOTES
12. DRAWING: CONTRACTOR SHALL PROVIDE ALL REQUIRED BLOCKING, BRACING, FRAMING, HANGERS, OR OTHER SUPPORT AS NECESSARY FOR ALL FIXTURES, EQUIPMENT, CABINETS, FURNISHINGS, AND ALL OTHER ITEMS REQUIRING THE SAME. IT IS THE CONTRACTOR'S RESPONSIBILITY TO COORDINATE WITH THE FIXTURES, EQUIPMENT, CABINETS, FURNISHINGS, AND ALL OTHER ITEMS. MEAS. AND INSTALLER AND REVIEW SHOP DRAWINGS FOR FIXTURES, UTILITIES CONNECTION, ETC.
 13. ACCESS PANELS: ALL EQUIPMENT SWITCHES AND VALVES THAT ARE CONCEALED MUST BE PROVIDED WITH ACCESS PANELS UNLESS OTHERWISE INDICATED OR NOTED IN THE DRAWINGS.
 14. NO NEW FACILITIES OR EQUIPMENT INSTALLED FOR THE PERMANENT INSTALLATION MAY BE LEFT FOR TEMPORARY PURPOSES UNLESS THE CONTRACT DOCUMENTS SPECIFICALLY STATE OTHERWISE.
 15. GIPSUM BOARD: ALL GIP. BD. TO BE 5/8" UNLESS NOTED OTHERWISE. INSTALL MOISTURE RESISTANT GIP. BD. BEHIND SINKS, IN TOILET, JANITOR, MECHANICAL ROOMS, AND OTHER POTENTIALLY DAMP LOCATIONS. AT VERTICAL CHASE, ELEVATOR SHAFTS AND ELEVATOR SHAFTS) INSTALL 5/8" MOISTURE-TYPE "X" GIB.
 16. ALL PARTITIONS ARE DIMENSIONED FROM FACE OF FRAME. CORNER OF WAINCOT. 10" FACE OF FRAME FINISH UNLESS NOTED OTHERWISE.
 17. ALL TIGHT OPENINGS SHALL BE FIELD VERIFIED PRIOR TO MANUFACTURING OR ORDERING OF ALL DOOR, WINDOW, EQUIPMENT OR OTHER BUILDING PRODUCTS.

REV #	DESCRIPTION	DATE

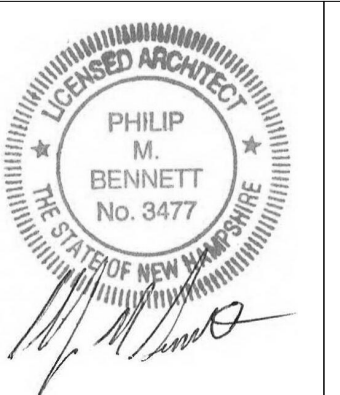


PROJECT NAME & ADDRESS:
Whitefield Public Library
Town of Whitefield
8 Lancaster Rd, Whitefield, NH 03598


INTERIOR PERSPECTIVES

A7.0


C:\Users\janderson\OneDrive\Documents\225 Whitefield Library.dwg Whitefield Library - 03-04-2026.rvt

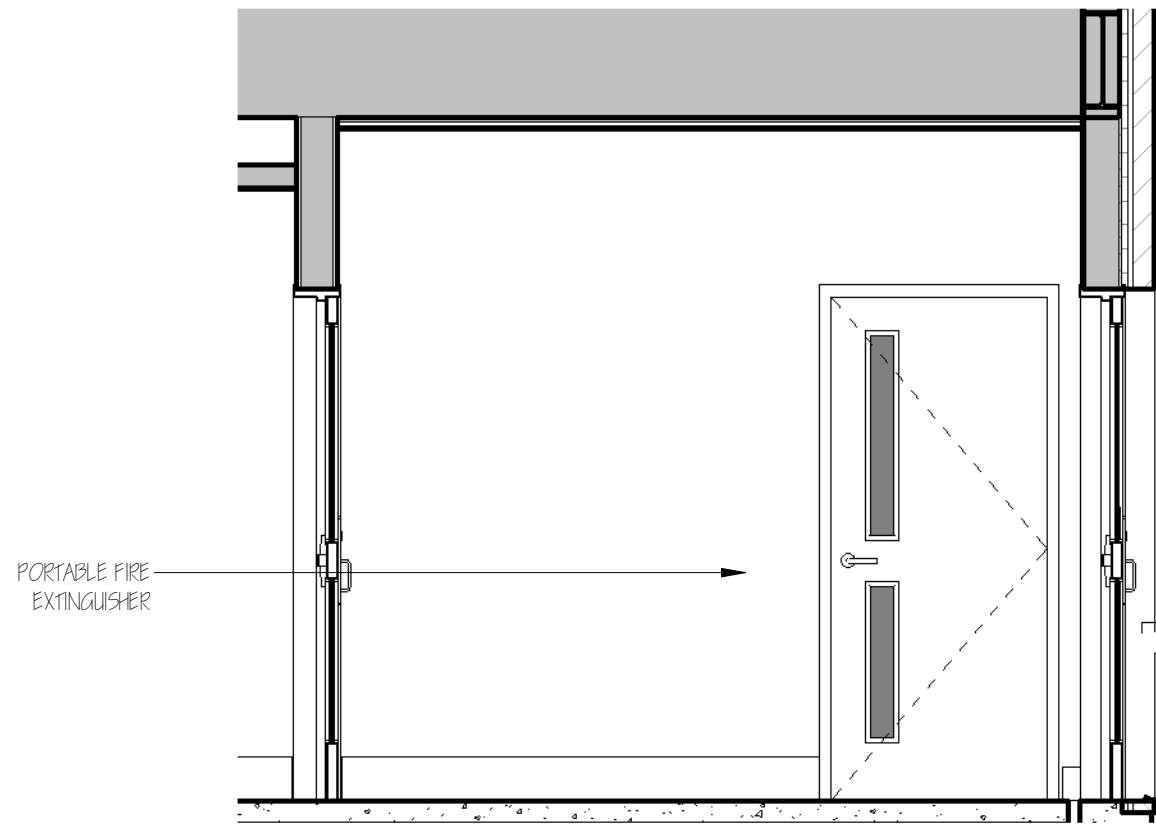


3 Lower Entry - East
3/8" = 1'-0"

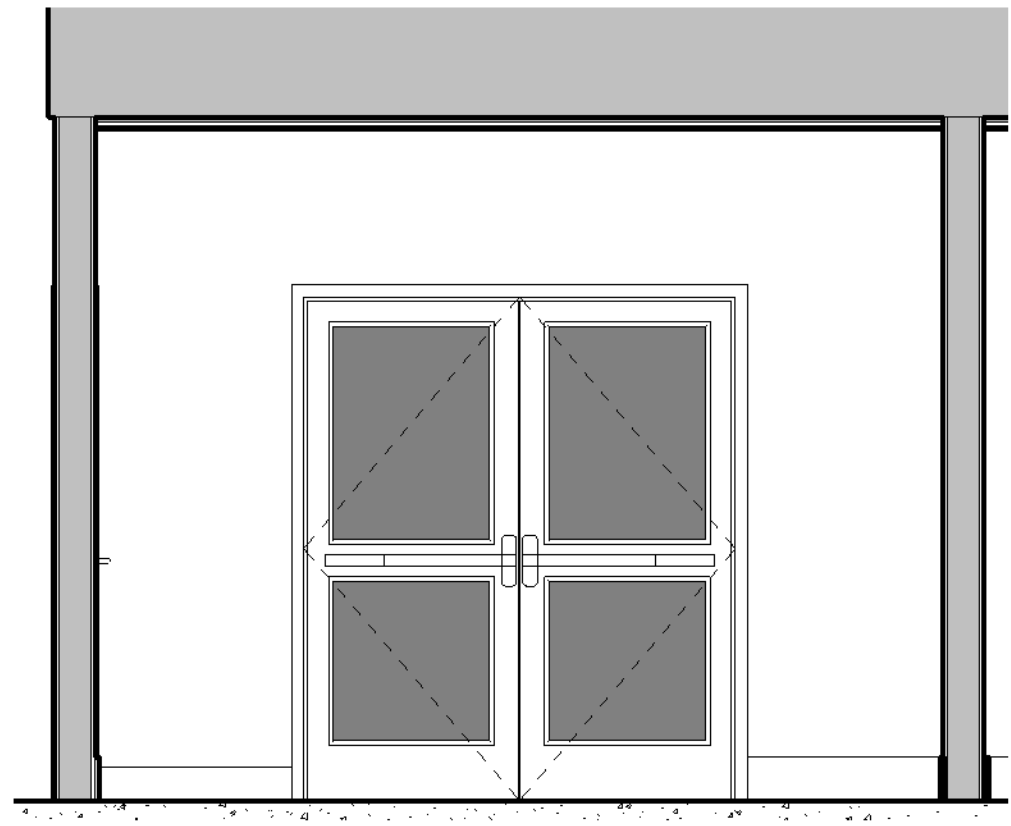


4 Lower Entry - South
3/8" = 1'-0"

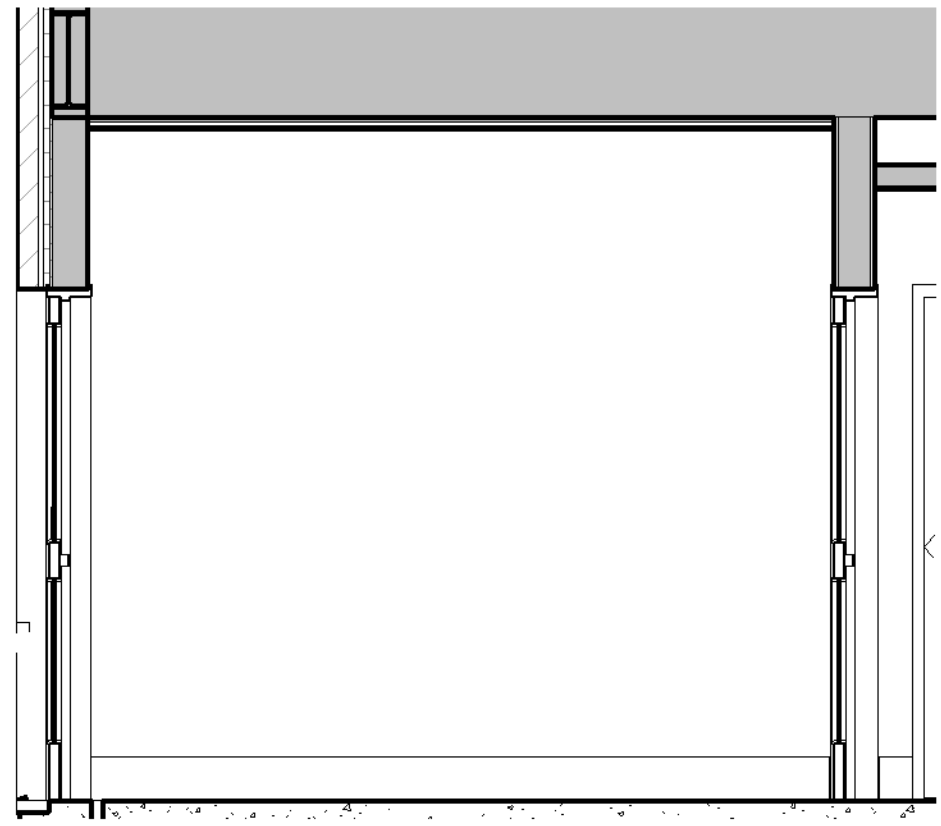

5 Lower Entry - West
3/8" = 1'-0"

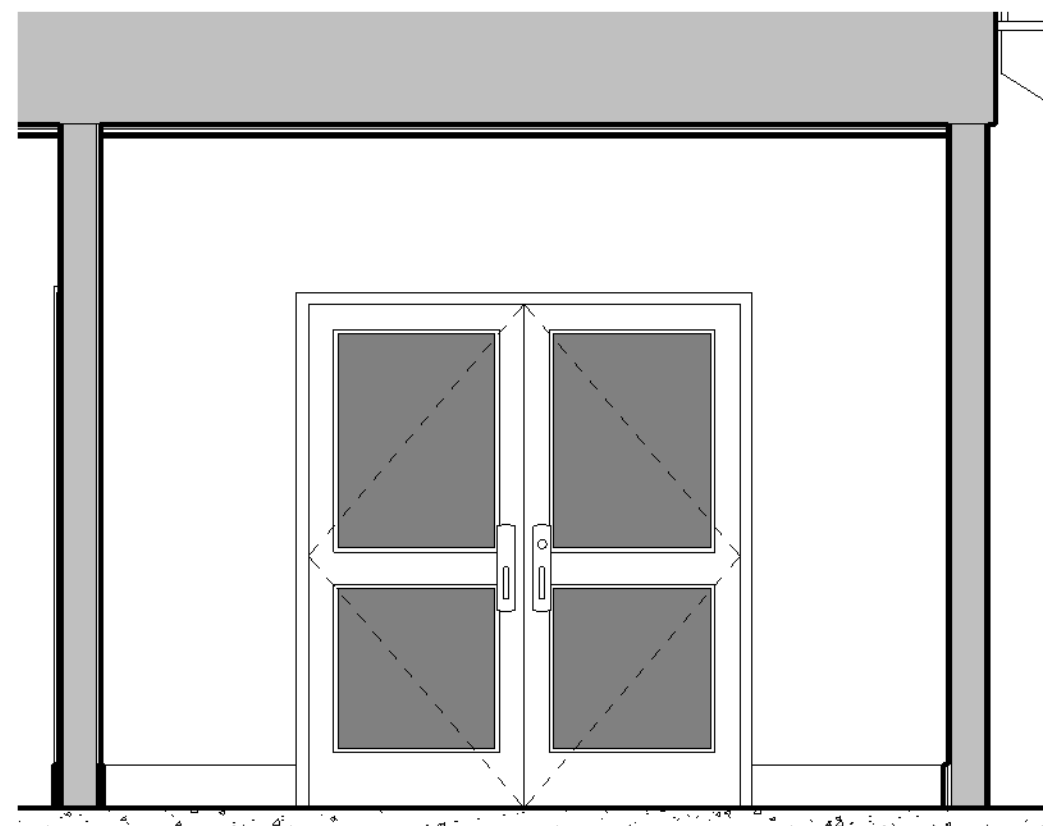

2 Lower Entry - North
3/8" = 1'-0"

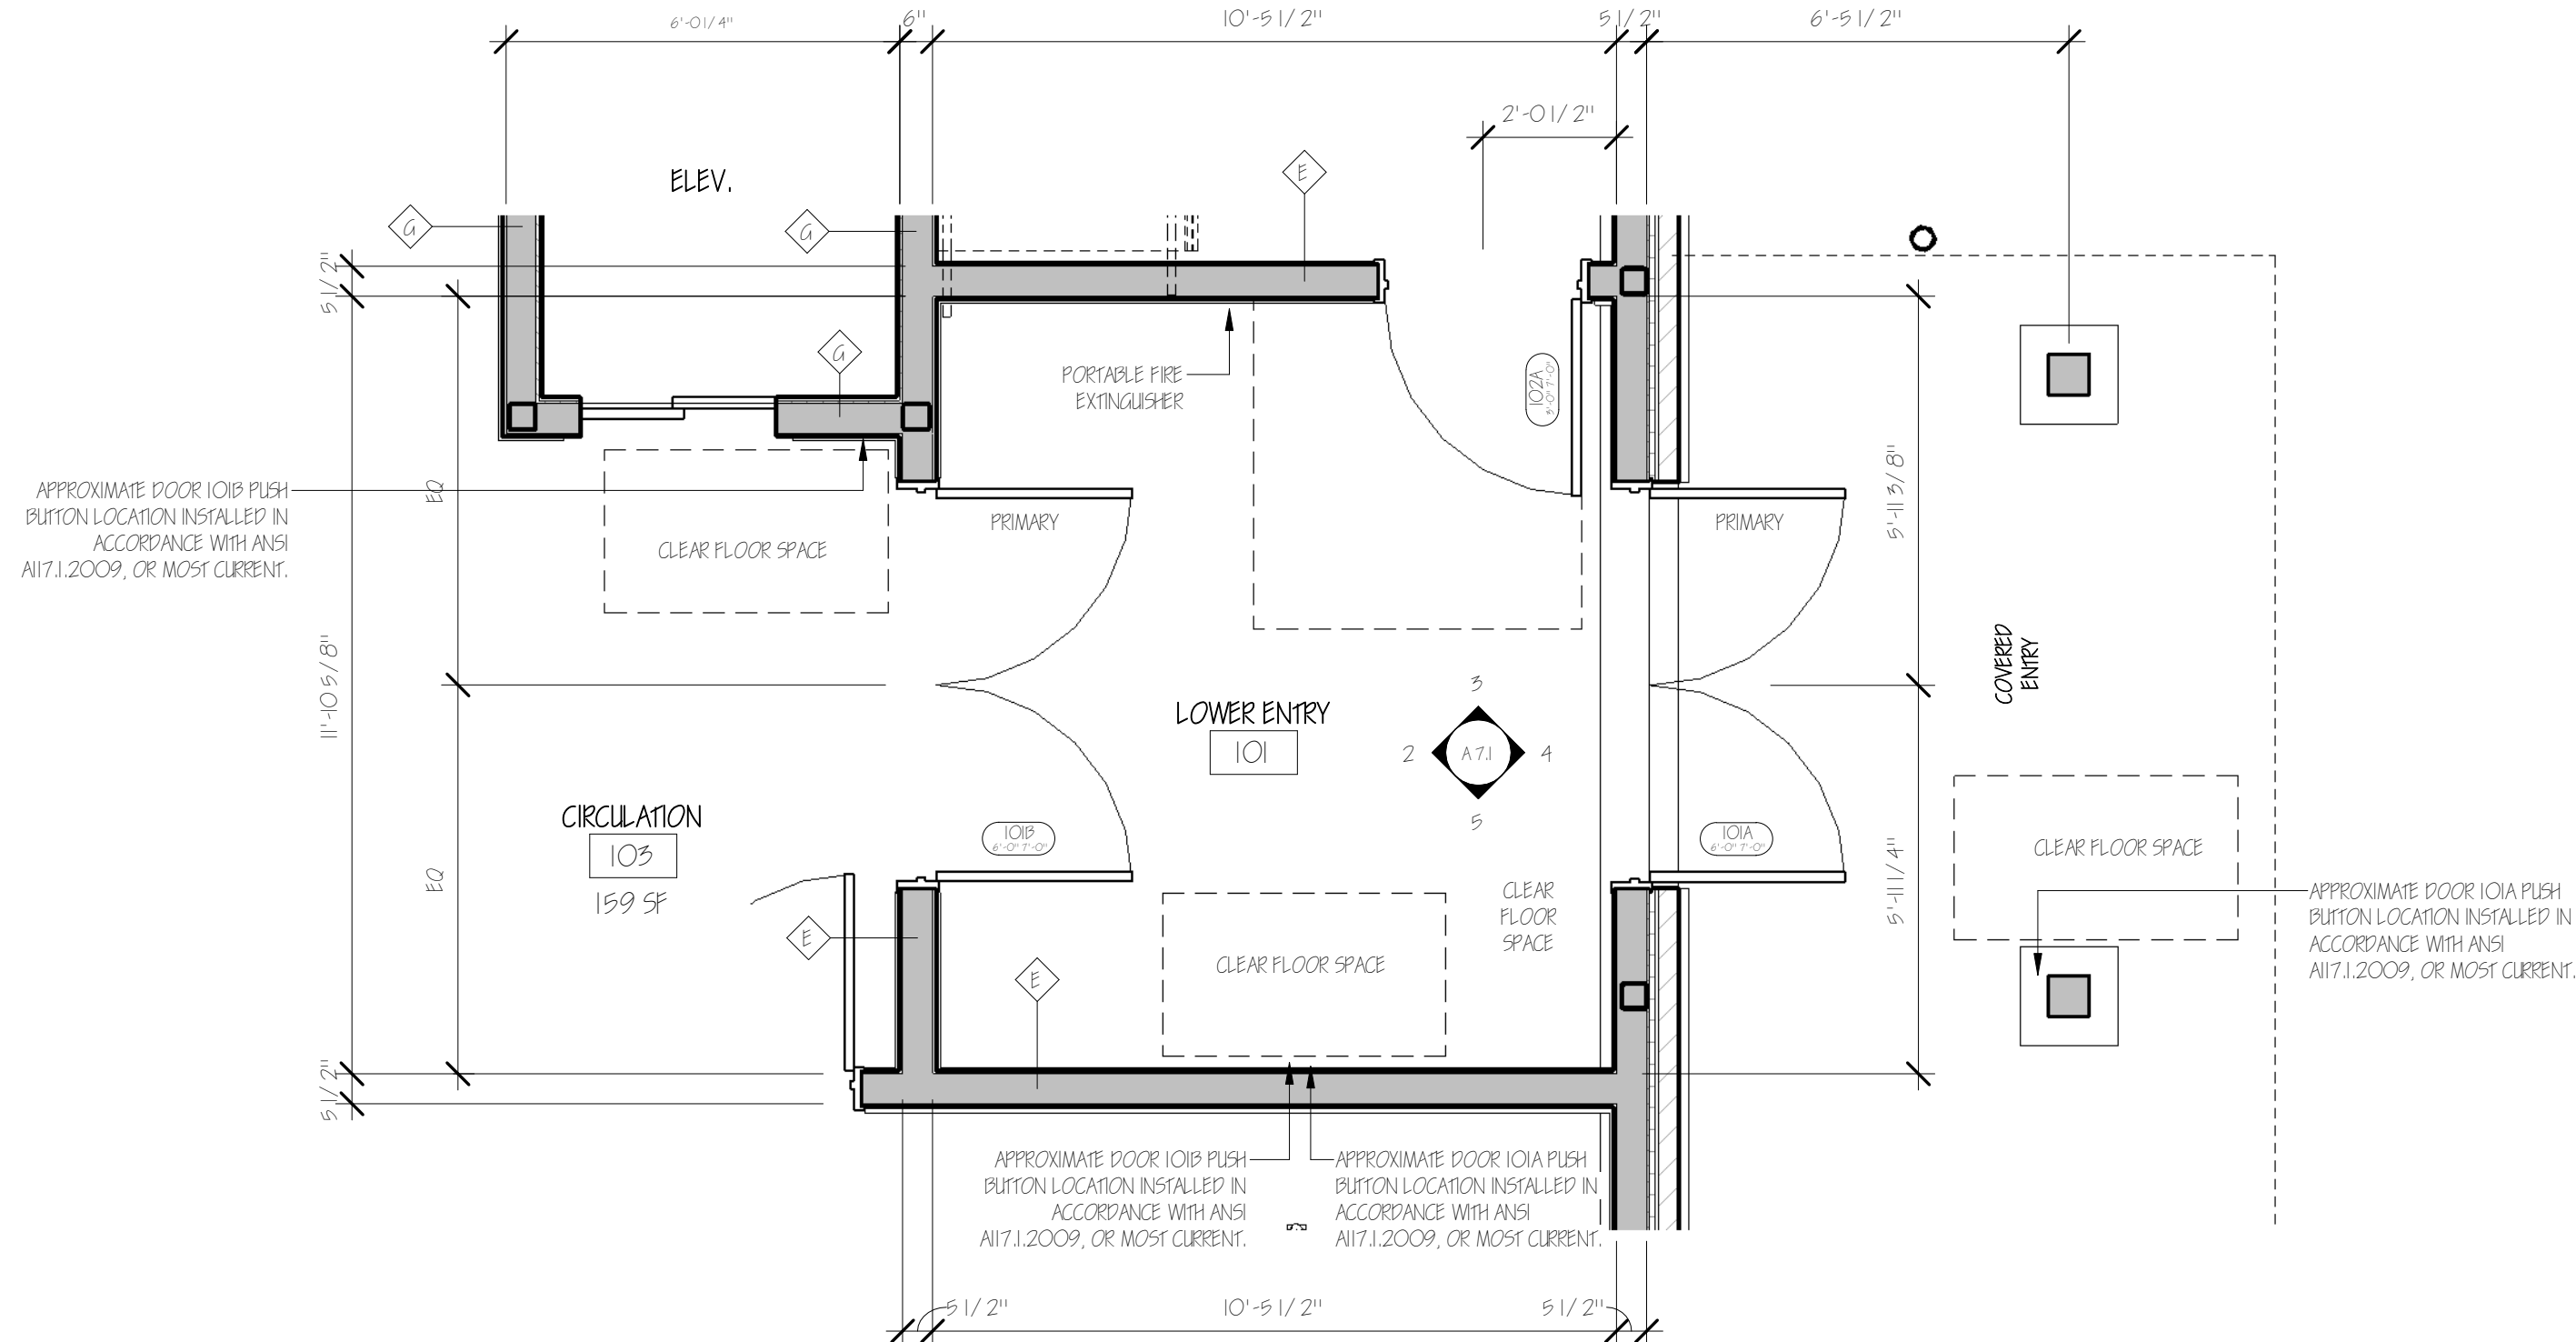

1 Lower Entry
3/8" = 1'-0"

CONTRACTOR BID SET

- ACCESSIBILITY NOTES:**
1. ALL CABINETS AND COUNTERTOPS TO BE INSTALLED IN ACCORDANCE WITH ANSI A117.1:2009, OR MOST CURRENT.
 2. ALL PLUMBING & ELECTRICAL EQUIPMENT WILL BE SPECIFIED AND INSTALLED IN ACCORDANCE WITH ANSI A117.1:2009, OR MOST CURRENT.
 3. ALL WINDOWS, DOORS & ACCESSIBLE ROUTES TO BE INSTALLED IN ACCORDANCE WITH ANSI A117.1:2009, OR MOST CURRENT.

- GENERAL NOTES:**
- BUILDING CODE
1. ALL WORK PERFORMED BY THE CONTRACTOR AND ALL SUB-CONTRACTORS OF THIS PROJECT SHALL CONFORM TO THE REQUIREMENTS OF THE STATE OF NEW HAMPSHIRE BUILDING CODES (AND ANY AMENDMENTS), THE STATE OF NEW HAMPSHIRE LIFE SAFETY CODES (AND ANY AMENDMENTS), THE AUTHORITY HAVING JURISDICTION ZONING REGULATIONS, AND ALL OTHER REGULATIONS AND CODES.
 2. THE CONTRACT LIMIT HAS BEEN INDICATED ON THE DRAWINGS. IF NO LIMIT HAS BEEN INDICATED THEN THE OWNER, ARCHITECT, & GENERAL CONTRACTOR SHOULD REVIEW ON-SITE PRIOR TO CONSTRUCTION.
 3. THE CONTRACTOR SHALL FAMILIARIZE HIMSELF WITH THE CONTRACT DRAWINGS. ANY DISCREPANCIES SHALL BE BROUGHT TO THE ATTENTION OF THE ARCHITECT BEFORE PROCEEDING. THE CONTRACTOR SHALL BE SOLELY RESPONSIBLE FOR ANY AND ALL CONSTRUCTION METHODS, METHODS, PROCEDURES, SEQUENCES, PROCEDURES, SCHEDULING & SAFETY PROCEDURES REQUIRED TO COMPLETE THE WORK OF THIS CONTRACT. PROVIDE ALL TEMPORARY PROVISIONS & SCHEDULING NECESSARY TO SAFELY MAINTAIN THE STRUCTURAL INTEGRITY OF NEW AND EXISTING CONSTRUCTION. ALL STRUCTURAL COMPONENTS AND SYSTEMS ARE INSTALLED & APPROVED BY THE OWNER OR ARCHITECT.
 4. COORDINATION OF THE STRUCTURAL, MECHANICAL, AND ELECTRICAL DRAWINGS ARE SUPPLEMENTARY TO THE ARCHITECTURAL DRAWINGS. IT SHALL BE THE RESPONSIBILITY OF THE CONTRACTOR TO CHECK AND COORDINATE ALL THE DRAWINGS BEFORE FABRICATION AND/OR INSTALLATION OF ANY WORK. CONTRACTOR SHALL IMMEDIATELY NOTIFY THE ARCHITECT OF ANY DISCREPANCIES OR ERRORS.
 5. ALL STRUCTURAL DRAWINGS SHALL BE USED IN CONJUNCTION WITH THE ARCHITECTURAL, MECHANICAL, PLUMBING, AND ELECTRICAL DRAWINGS AND SPECIFICATIONS. VERIFY LOCATION AND DIMENSIONS OF CHASES, MORTIS, OPENINGS, SLEEVES, WALLS, PARTS, ERECTIONS, AND OTHER PROJECT REQUIREMENTS NOT SHOWN ON THE STRUCTURAL DRAWINGS. VERIFY AND COORDINATE ALL DIMENSIONS RELATED TO THE PROJECT.
 6. UNLESS OTHERWISE INDICATED, DETAILS SHOWN ARE TO BE CONSIDERED TYPICAL FOR SIMILAR CONDITIONS.
 7. IF THERE ARE CONFLICTS BETWEEN THE WORK INDICATED IN ANY OF THE DRAWINGS AND/OR ANY CONFLICTS WITHIN THE SPECIFICATIONS, AND/OR CONFLICTS BETWEEN THE DRAWINGS AND SPECIFICATIONS, THE MORE DETAILED OF THE CONFLICTING ALTERNATIVES SHALL BE INCLUDED IN THE BID OR PROPOSAL.
 8. THESE DRAWINGS HAVE BEEN COMPILED FROM THE BEST AVAILABLE INFORMATION AND ARE NOT INTENDED TO LIMIT THE SCOPE OF THE WORK. THE CONTRACTOR MAY ENCOUNTER HIDDEN OR UNDISCOVERED CONDITIONS NOT SHOWN ON THESE DRAWINGS REQUIRING ADDITIONAL WORK FOR THE COMPLETION OF THIS CONTRACT. IT WILL BE ASSUMED THAT THE CONTRACTOR HAS INSPECTED THE SITE PRIOR TO BIDDING AND VERIFIED THE INFORMATION HEREIN SUPPLIED.
 9. REFER TO THE SPECIFICATIONS IN THE PROJECT MANUAL FOR ADDITIONAL INFORMATION AND INSTRUCTIONS.

- LEGEND & PRECEDENCE**
10. LEGEND: ALL SYMBOLS AND ABBREVIATIONS USED ON THE DRAWINGS ARE CONSIDERED CONSTRUCTION STANDARDS. IF THE CONTRACTOR HAS ANY QUESTIONS REGARDING THE SAME OR THEIR EXACT MEANING, THE ARCHITECT SHALL BE NOTIFIED FOR CLARIFICATION.
 11. PRECEDENCE: DIMENSIONS SHALL HAVE PRECEDENCE OVER SCALE. LARGER SCALE DRAWINGS HAVE PRECEDENCE OVER SMALLER SCALE DRAWINGS. SPECIFICATIONS AND GENERAL NOTES HAVE PRECEDENCE OVER DRAWINGS.

- MISC. NOTES**
12. DRAWING: CONTRACTOR SHALL PROVIDE ALL REQUIRED BLOOD, PACKING, FRAMING, HANDRAILS, OR OTHER SUPPORT AS NECESSARY FOR ALL FIXTURES, EQUIPMENT, CABINETS, FURNISHINGS, AND ALL OTHER ITEMS REQUIRING THE SAME. IT IS THE CONTRACTOR'S RESPONSIBILITY TO COORDINATE WITH THE FIXTURES, EQUIPMENT, CABINETS, FURNISHINGS, AND ALL OTHER ITEMS. MEASUREMENTS AND INSTALLATION SHALL BE PROVIDED FOR INDICATING, UTILITIES CONNECTION, ETC.
 13. ACCESS PANELS: ALL EQUIPMENT, SWITCHES, AND VALVES THAT ARE CONCEALED MUST BE PROVIDED WITH ACCESS PANELS OR ACCESSIBLE MEANS OR NOTED IF THEY ARE INDICATED IN THE DRAWINGS.
 14. NO NEW FACILITIES OR EQUIPMENT INSTALLED FOR THE PERMANENT INSTALLATION MAY BE USED FOR TEMPORARY PURPOSES UNLESS THE CONTRACT DOCUMENTS SPECIFICALLY STATE OTHERWISE.
 15. DISMANTLED: ALL D.P. 90 TO BE 5/8" UNLESS NOTED OTHERWISE. INSTALL MORTISE RESISTANT D.P. 90. BRIND SHIMS IN CEILING, JUNCTION MECHANICAL ROOMS, AND OTHER POTENTIALLY DAMP LOCATIONS. AT VERTICAL CHASE, ENCLASURE, CORNER, AND ELEVATOR SHAFTS, INSTALL 5/8" INCH THICK TYPE "X" GASK.
 16. ALL PARTITIONS ARE DIMENSIONED FROM FACE OF FRAME, CEILING, OR WAINCOT. 10% OF FRAME FINISH UNLESS NOTED OTHERWISE.
 17. ALL ROUGH OPENINGS SHALL BE FIELD VERIFIED PRIOR TO MANUFACTURING OR ORDERING OF ALL ROOF, WINDOW, EQUIPMENT, OR OTHER BUILDING PRODUCTS.

Copyright 2026 All Rights Reserved

REV #	DESCRIPTION	DATE

PROJECT NAME & ADDRESS:

Whitefield Public Library

Tom of Whitefield

8 Lancaster Rd, Whitefield, NH 03598

PHILIP M. BENNETT
No. 3477
REGISTERED ARCHITECT
STATE OF NEW HAMPSHIRE


INTERIOR - LOWER ENTRY

A 7.1

C:\Users\stuart\OneDrive\Documents\225 Whitefield Library.dwg Whitefield Library - 03-04-2026.rvt




4 Lower Circulation - South
3/8" = 1'-0"

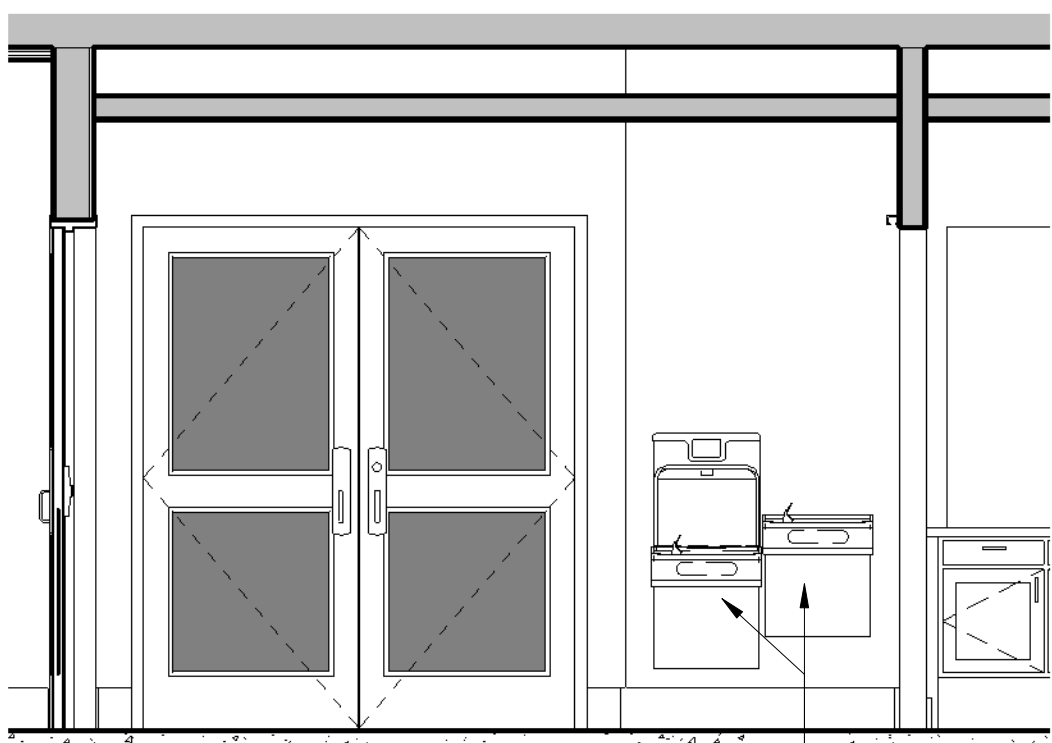


5 Lower Circulation - West
3/8" = 1'-0"


ADA-COMPLIANT, WATER
DRINKING FOUNTAIN

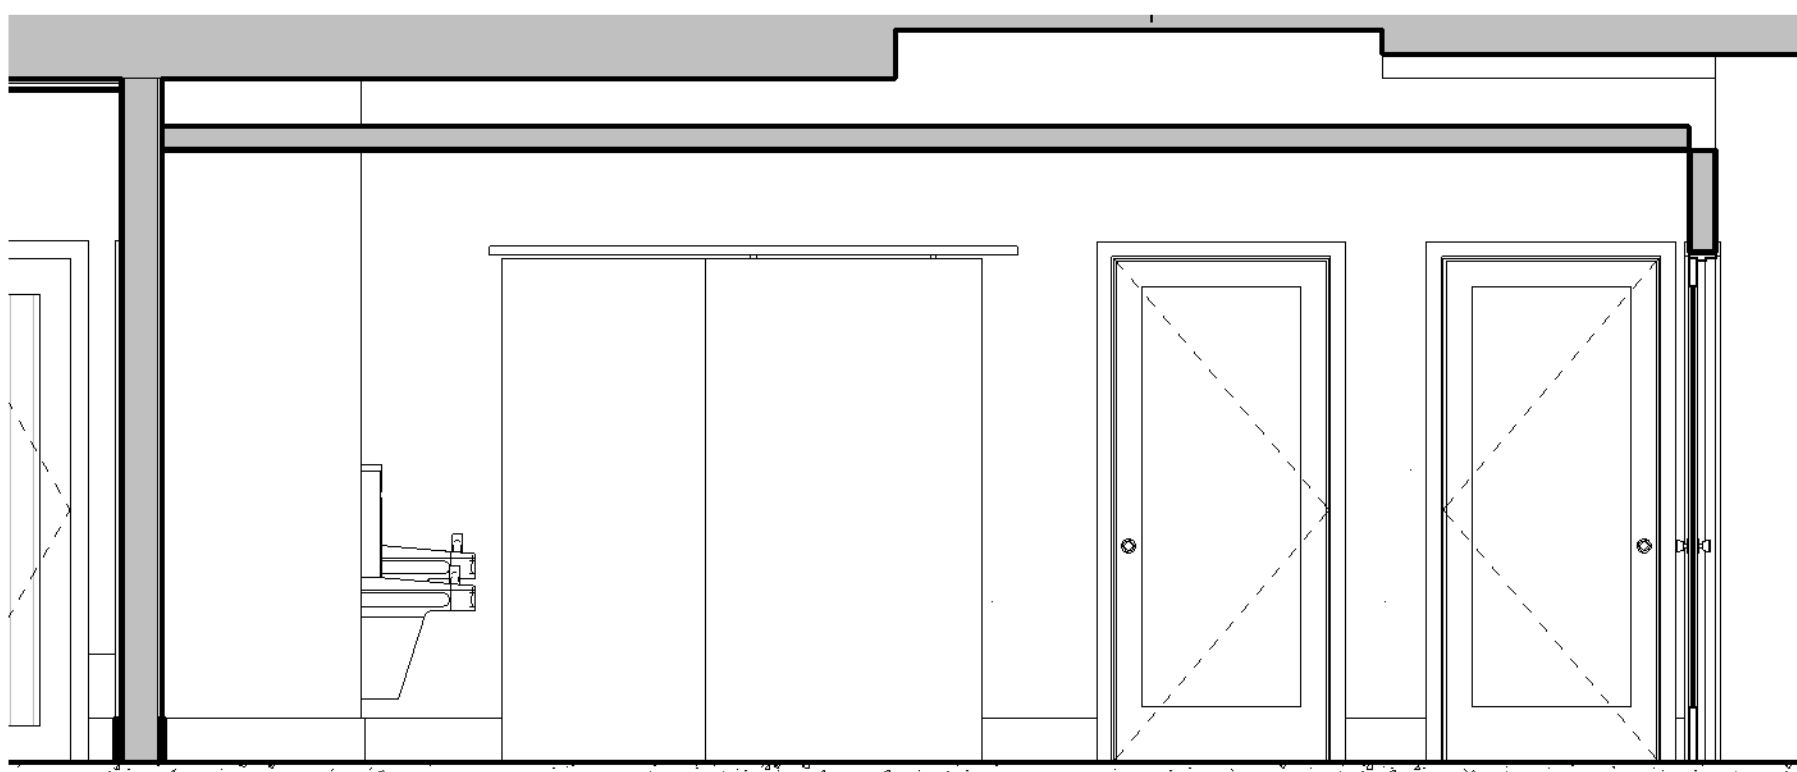

2 Lower Circulation - North
3/8" = 1'-0"

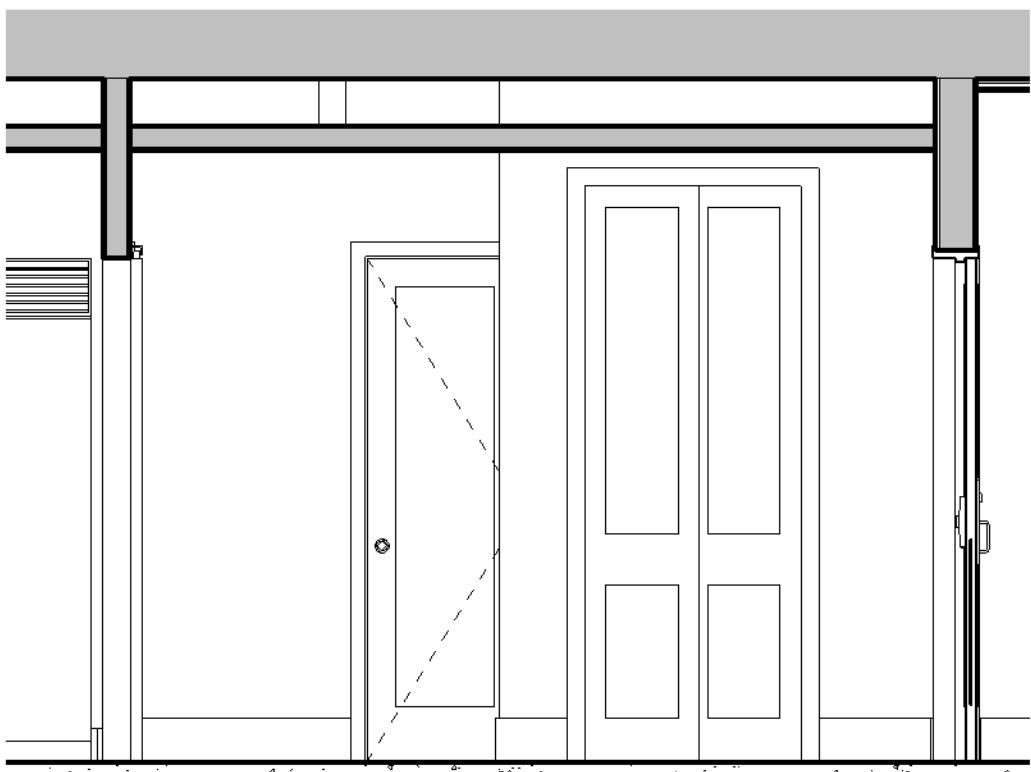

3 Lower Circulation - East
3/8" = 1'-0"

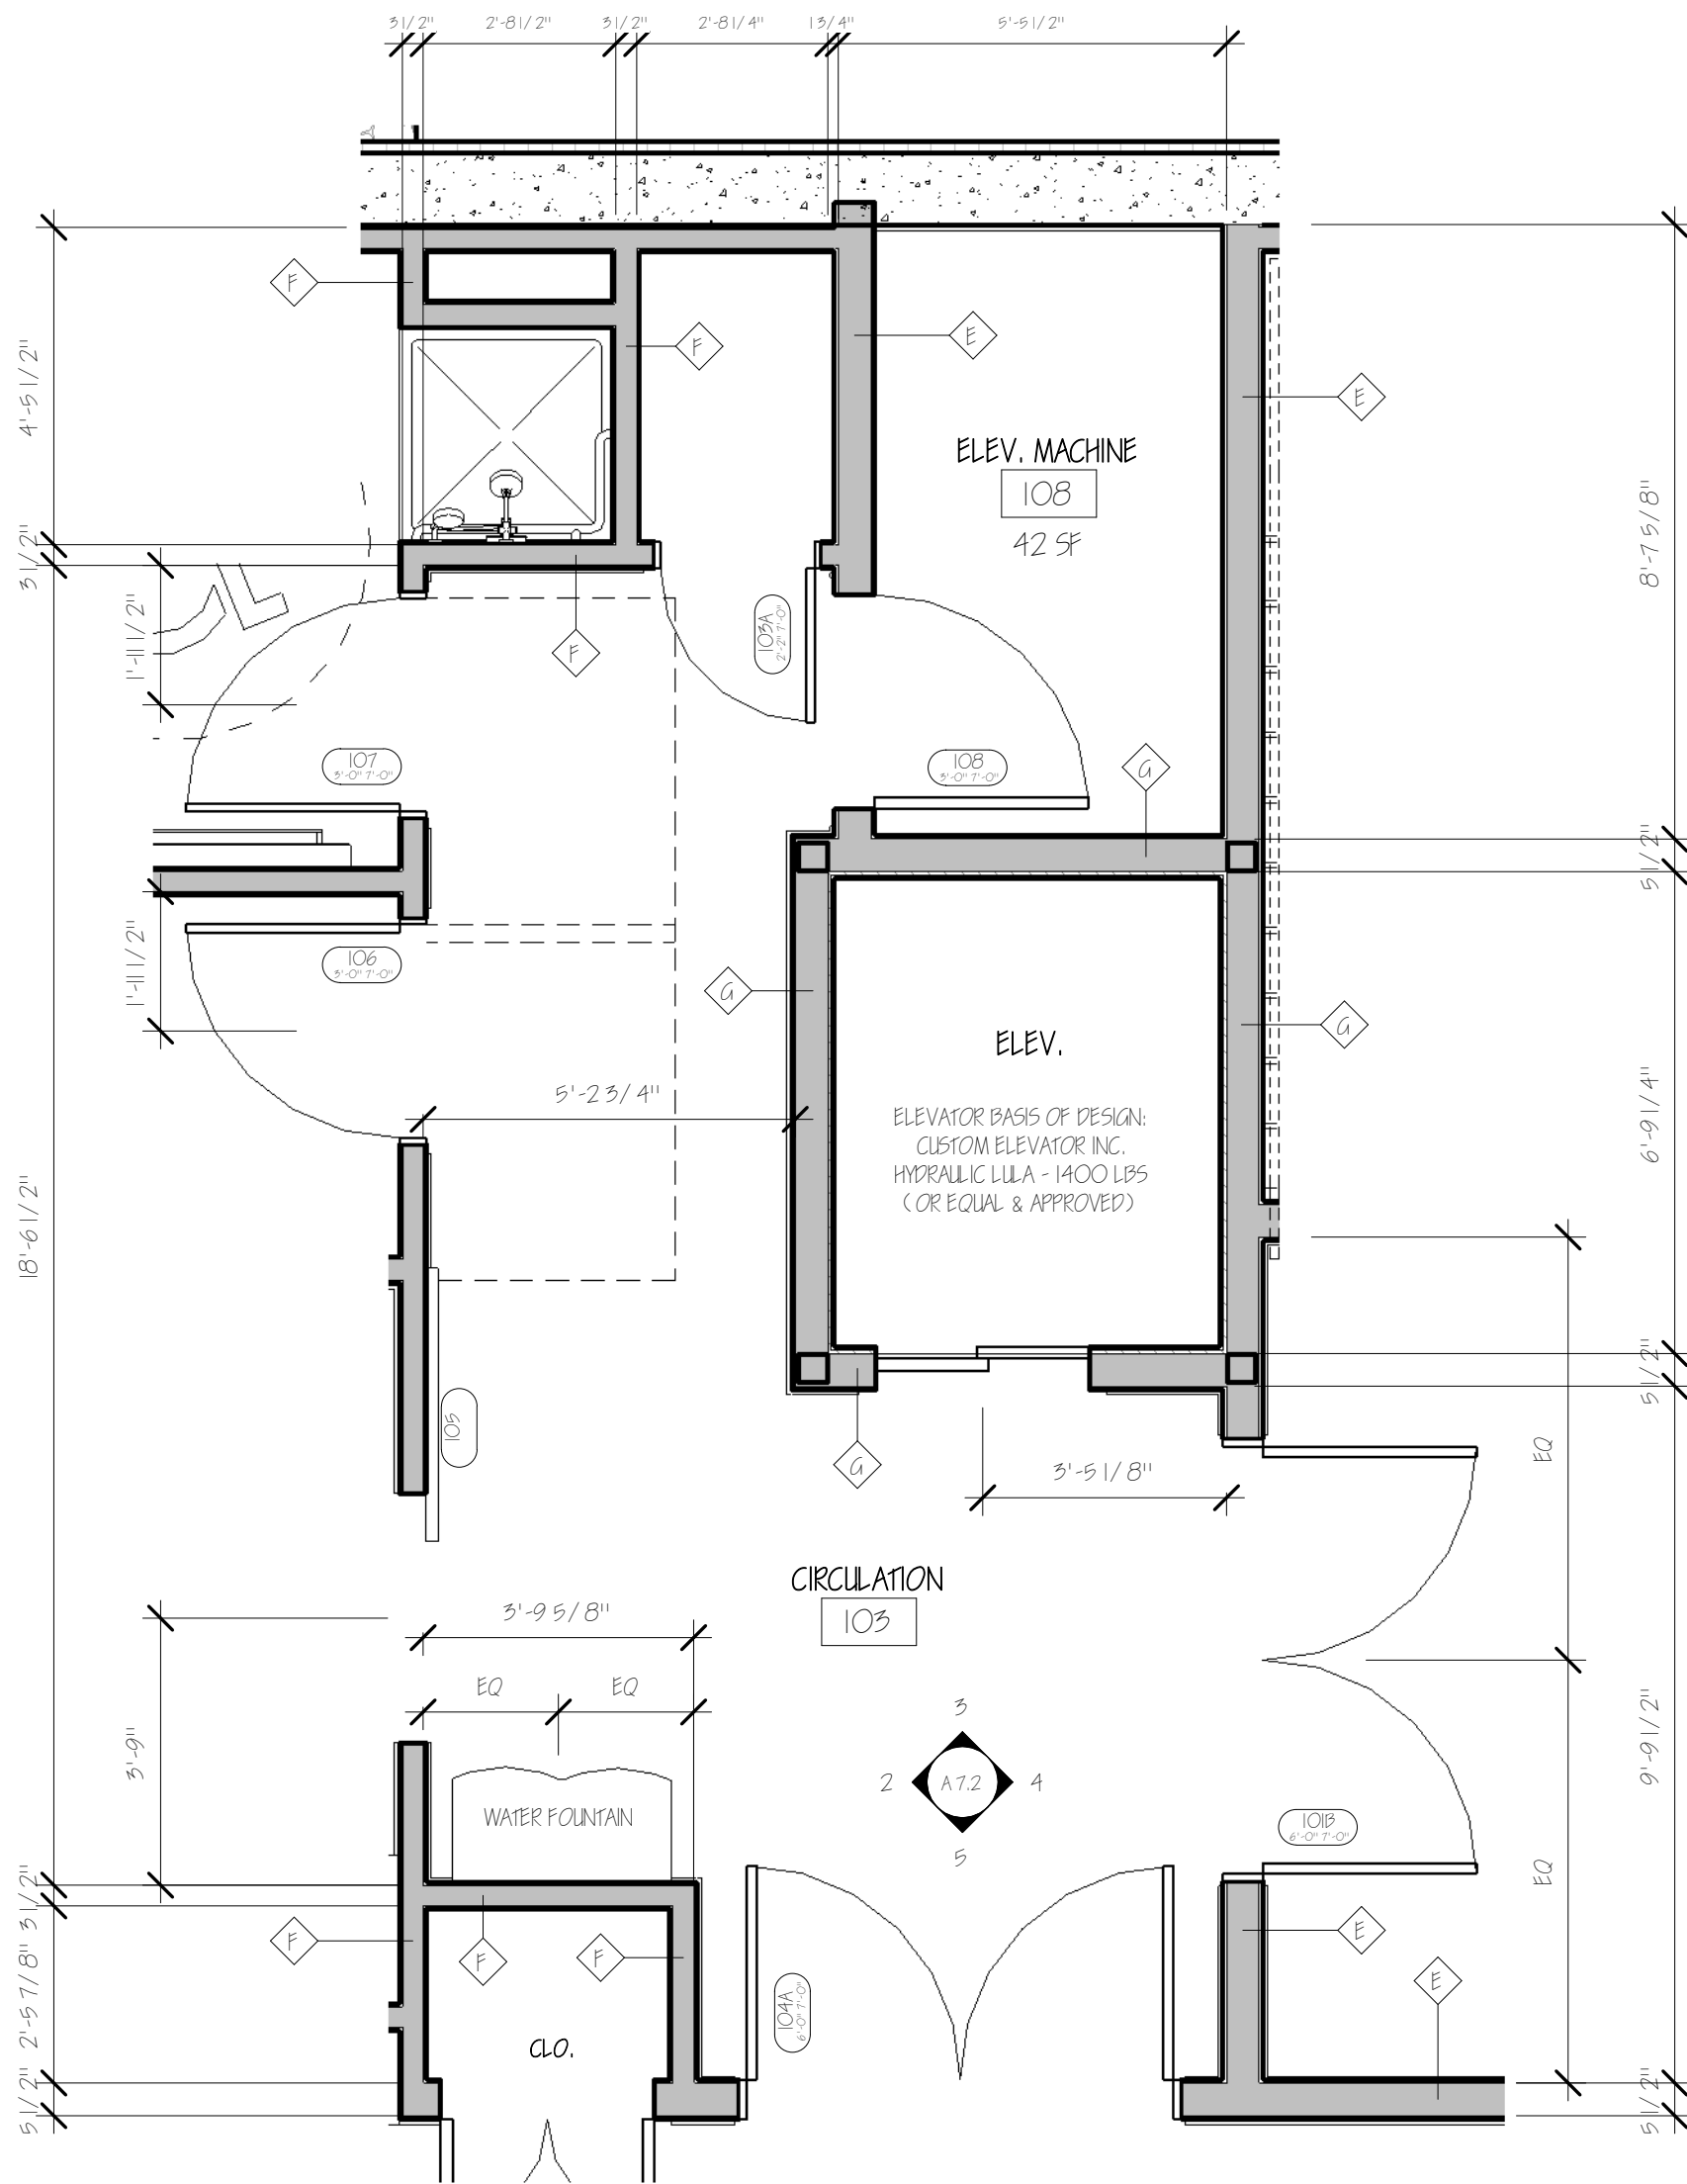

1 Lower Circulation
3/8" = 1'-0"

- ACCESSIBILITY NOTES:**
1. ALL CABINERY AND COUNTERTOPS TO BE INSTALLED IN ACCORDANCE WITH ANSI A117.1.2009, OR MOST CURRENT.
 2. ALL PLUMBING & ELECTRICAL EQUIPMENT WILL BE SPECIFIED AND INSTALLED IN ACCORDANCE WITH ANSI A117.1.2009, OR MOST CURRENT.
 3. ALL WINDOWS, DOORS & ACCESSIBLE ROUTES TO BE INSTALLED IN ACCORDANCE WITH ANSI A117.1.2009, OR MOST CURRENT.

GENERAL NOTES:

- BUILDING CODE:**
1. ALL WORK PERFORMED BY THE CONTRACTOR AND ALL SUB-CONTRACTORS OF THIS PROJECT SHALL CONFORM TO THE REQUIREMENTS OF THE STATE OF NEW HAMPSHIRE BUILDING CODES (AND ANY AMENDMENTS), THE STATE OF NEW HAMPSHIRE LIFE SAFETY CODE (AND ANY AMENDMENTS), THE AUTHORITY HAVING JURISDICTION ZONING REGULATIONS, AND ALL OTHER REGULATIONS AND CODES.
 2. THE CONTRACT LIMIT HAS BEEN INDICATED ON THE DRAWINGS. IF NO LIMIT HAS BEEN INDICATED THEN THE OWNER, ARCHITECT & GENERAL CONTRACTOR SHOULD REVIEW ON-SITE PRIOR TO CONSTRUCTION.
 3. THE CONTRACTOR SHALL FAMILIARIZE HIMSELF WITH THE CONTRACT DRAWINGS. ANY DISCREPANCIES SHALL BE BROUGHT TO THE ATTENTION OF THE ARCHITECT BEFORE PROCEEDING. THE CONTRACTOR SHALL BE SOLELY RESPONSIBLE FOR ANY AND ALL CONSTRUCTION METHODS, METHODS, TECHNIQUES, SEQUENCES, PROCEDURES, SCHEDULING & SAFETY PROCEDURES REQUIRED TO COMPLETE THE WORK OF THIS CONTRACT. PROVIDE ALL TEMPORARY PROVISIONS & SCHEDULING NECESSARY TO SAFELY MAINTAIN THE STRUCTURAL INTEGRITY OF NEW AND EXISTING CONSTRUCTION. ALL STRUCTURAL COMPONENTS AND SYSTEMS ARE INSTALLED & APPROVED BY THE OWNER OR ARCHITECT.
 4. COORDINATION OF THE STRUCTURAL, MECHANICAL, AND ELECTRICAL DRAWINGS ARE SUPPLEMENTARY TO THE ARCHITECTURAL DRAWINGS. IT SHALL BE THE RESPONSIBILITY OF THE CONTRACTOR TO CHECK AND COORDINATE ALL THE DRAWINGS BEFORE FABRICATION AND/OR INSTALLATION OF ANY WORK. CONTRACTOR SHALL IMMEDIATELY NOTIFY THE ARCHITECT OF ANY DISCREPANCIES OR ERRORS.
 5. ALL STRUCTURAL DRAWINGS SHALL BE USED IN CONJUNCTION WITH THE ARCHITECTURAL, MECHANICAL, PLUMBING, AND ELECTRICAL DRAWINGS AND SPECIFICATIONS. VERIFY LOCATION AND DIMENSIONS OF CHASES, MORTIS, OPENINGS, SLOTTES, NOTCHES, DRIPS, REVEALS, EMBELLISHMENTS, AND OTHER PROJECT REQUIREMENTS NOT SHOWN ON THE STRUCTURAL DRAWINGS. VERIFY AND COORDINATE ALL DIMENSIONS RELATED TO THE PROJECT.
 6. UNLESS OTHERWISE INDICATED, DETAILS SHOWN ARE TO BE CONSIDERED TYPICAL FOR SIMILAR CONDITIONS.
 7. IF THERE ARE CONFLICTS BETWEEN THE WORK INDICATED IN ANY OF THE DRAWINGS AND/OR ANY CONFLICTS WITHIN THE SPECIFICATIONS, AND/OR CONFLICTS BETWEEN THE DRAWINGS AND SPECIFICATIONS, THE MORE DETAILED OF THE CONFLICTING ALTERNATIVES SHALL BE INCLUDED IN THE BID OR PROPOSAL.
 8. THESE DRAWINGS HAVE BEEN COMPILED FROM THE BEST AVAILABLE INFORMATION AND ARE NOT INTENDED TO LIMIT THE SCOPE OF THE WORK. THE CONTRACTOR MAY ENCOUNTER HIDDEN OR UNDISCOVERED CONDITIONS NOT SHOWN ON THESE DRAWINGS REQUIRING ADDITIONAL WORK FOR THE COMPLETION OF THIS CONTRACT. IT WILL BE ASSUMED THAT THE CONTRACTOR HAS INSPECTED THE SITE PRIOR TO BIDDING AND VERIFIED THE INFORMATION HEREIN SUPPLIED.
 9. REFER TO THE SPECIFICATIONS IN THE PROJECT MANUAL FOR ADDITIONAL INFORMATION AND INSTRUCTIONS.

- LEGEND & PRECEDENCE:**
10. LEGEND: ALL SYMBOLS AND ABBREVIATIONS USED ON THE DRAWINGS ARE CONSIDERED CONSTRUCTION STANDARDS. IF THE CONTRACTOR HAS ANY QUESTIONS REGARDING THE SAME OR THEIR EXACT MEANING, THE ARCHITECT SHALL BE NOTIFIED FOR CLARIFICATION.
 11. PRECEDENCE: DIMENSIONS SHALL HAVE PRECEDENCE OVER SCALE. LARGER SCALE DRAWINGS HAVE PRECEDENCE OVER SMALLER SCALE DRAWINGS. SPECIFICATIONS AND GENERAL NOTES HAVE PRECEDENCE OVER DRAWINGS.

- MISC. NOTES:**
12. DRAWING: CONTRACTOR SHALL PROVIDE ALL REQUIRED BRACING, BRACING, FRAMING, WALLS, OR OTHER SUPPORT AS NECESSARY FOR ALL FIXTURES, EQUIPMENT, CABINETS, FURNISHINGS, AND ALL OTHER ITEMS REQUIRING THE SAME. IT IS THE CONTRACTOR'S RESPONSIBILITY TO COORDINATE WITH THE FIXTURES, EQUIPMENT, CABINETS, FURNISHINGS, AND ALL OTHER ITEMS. MEAS. AND INSTALLER AND REVIEW SHOP DRAWINGS FOR FINISHES, UTILITIES CONNECTION, ETC.
 13. ACCESS PANELS: ALL EQUIPMENT SWITCHES AND VALVES THAT ARE CONCEALED MUST BE PROVIDED WITH ACCESS PANELS OR ACCESSIBLE WHERE OR NOT THEY ARE INDICATED IN THE DRAWINGS.
 14. NO NEW FACILITIES OR EQUIPMENT INSTALLED FOR THE PERMANENT INSTALLATION MAY BE LEFT FOR FUTURE PURPOSES UNLESS THE CONTRACT DOCUMENTS SPECIFICALLY STATE OTHERWISE.
 15. DIMENSIONS: ALL DIM. TO BE 5/8" UNLESS NOTED OTHERWISE. INSTALL MORTISE RESISTANT DOOR HINGES IN ALL CASES. UNLESS OTHERWISE NOTED, ALL OTHER POTENTIALLY DAMP LOCATIONS, AT VERTICAL CHASE, ELEVATOR SHAFTS AND ELEVATOR SHAFTS, INSTALL 5/8" INCHES, TYPE "A" GORE.
 16. ALL PARTITIONS ARE DIMENSIONED FROM FACE OF FRAME (CEILING OR WANDER) TO FACE OF FRAME FINISH UNLESS NOTED OTHERWISE.
 17. ALL FLOOR OPENINGS SHALL BE FIELD VERIFIED PRIOR TO MANUFACTURING OR ORDERING OF ALL FLOOR WINDOW, EQUIPMENT OR OTHER BUILDING PRODUCTS.

Copyright 2026 All Rights Reserved

REV #	DESCRIPTION	DATE



PROJECT NAME & ADDRESS:
Whitefield Public Library
Tom of Whitefield
8 Lancaster Rd, Whitefield, NH 03598

PHILIP M. BENNETT
No. 3477
LICENSED ARCHITECT
STATE OF NEW HAMPSHIRE

INTERIOR - LOWER CIRCULATION A 7.2

CONTRACTOR BID SET

① Community Room
3/8" = 1'-0"

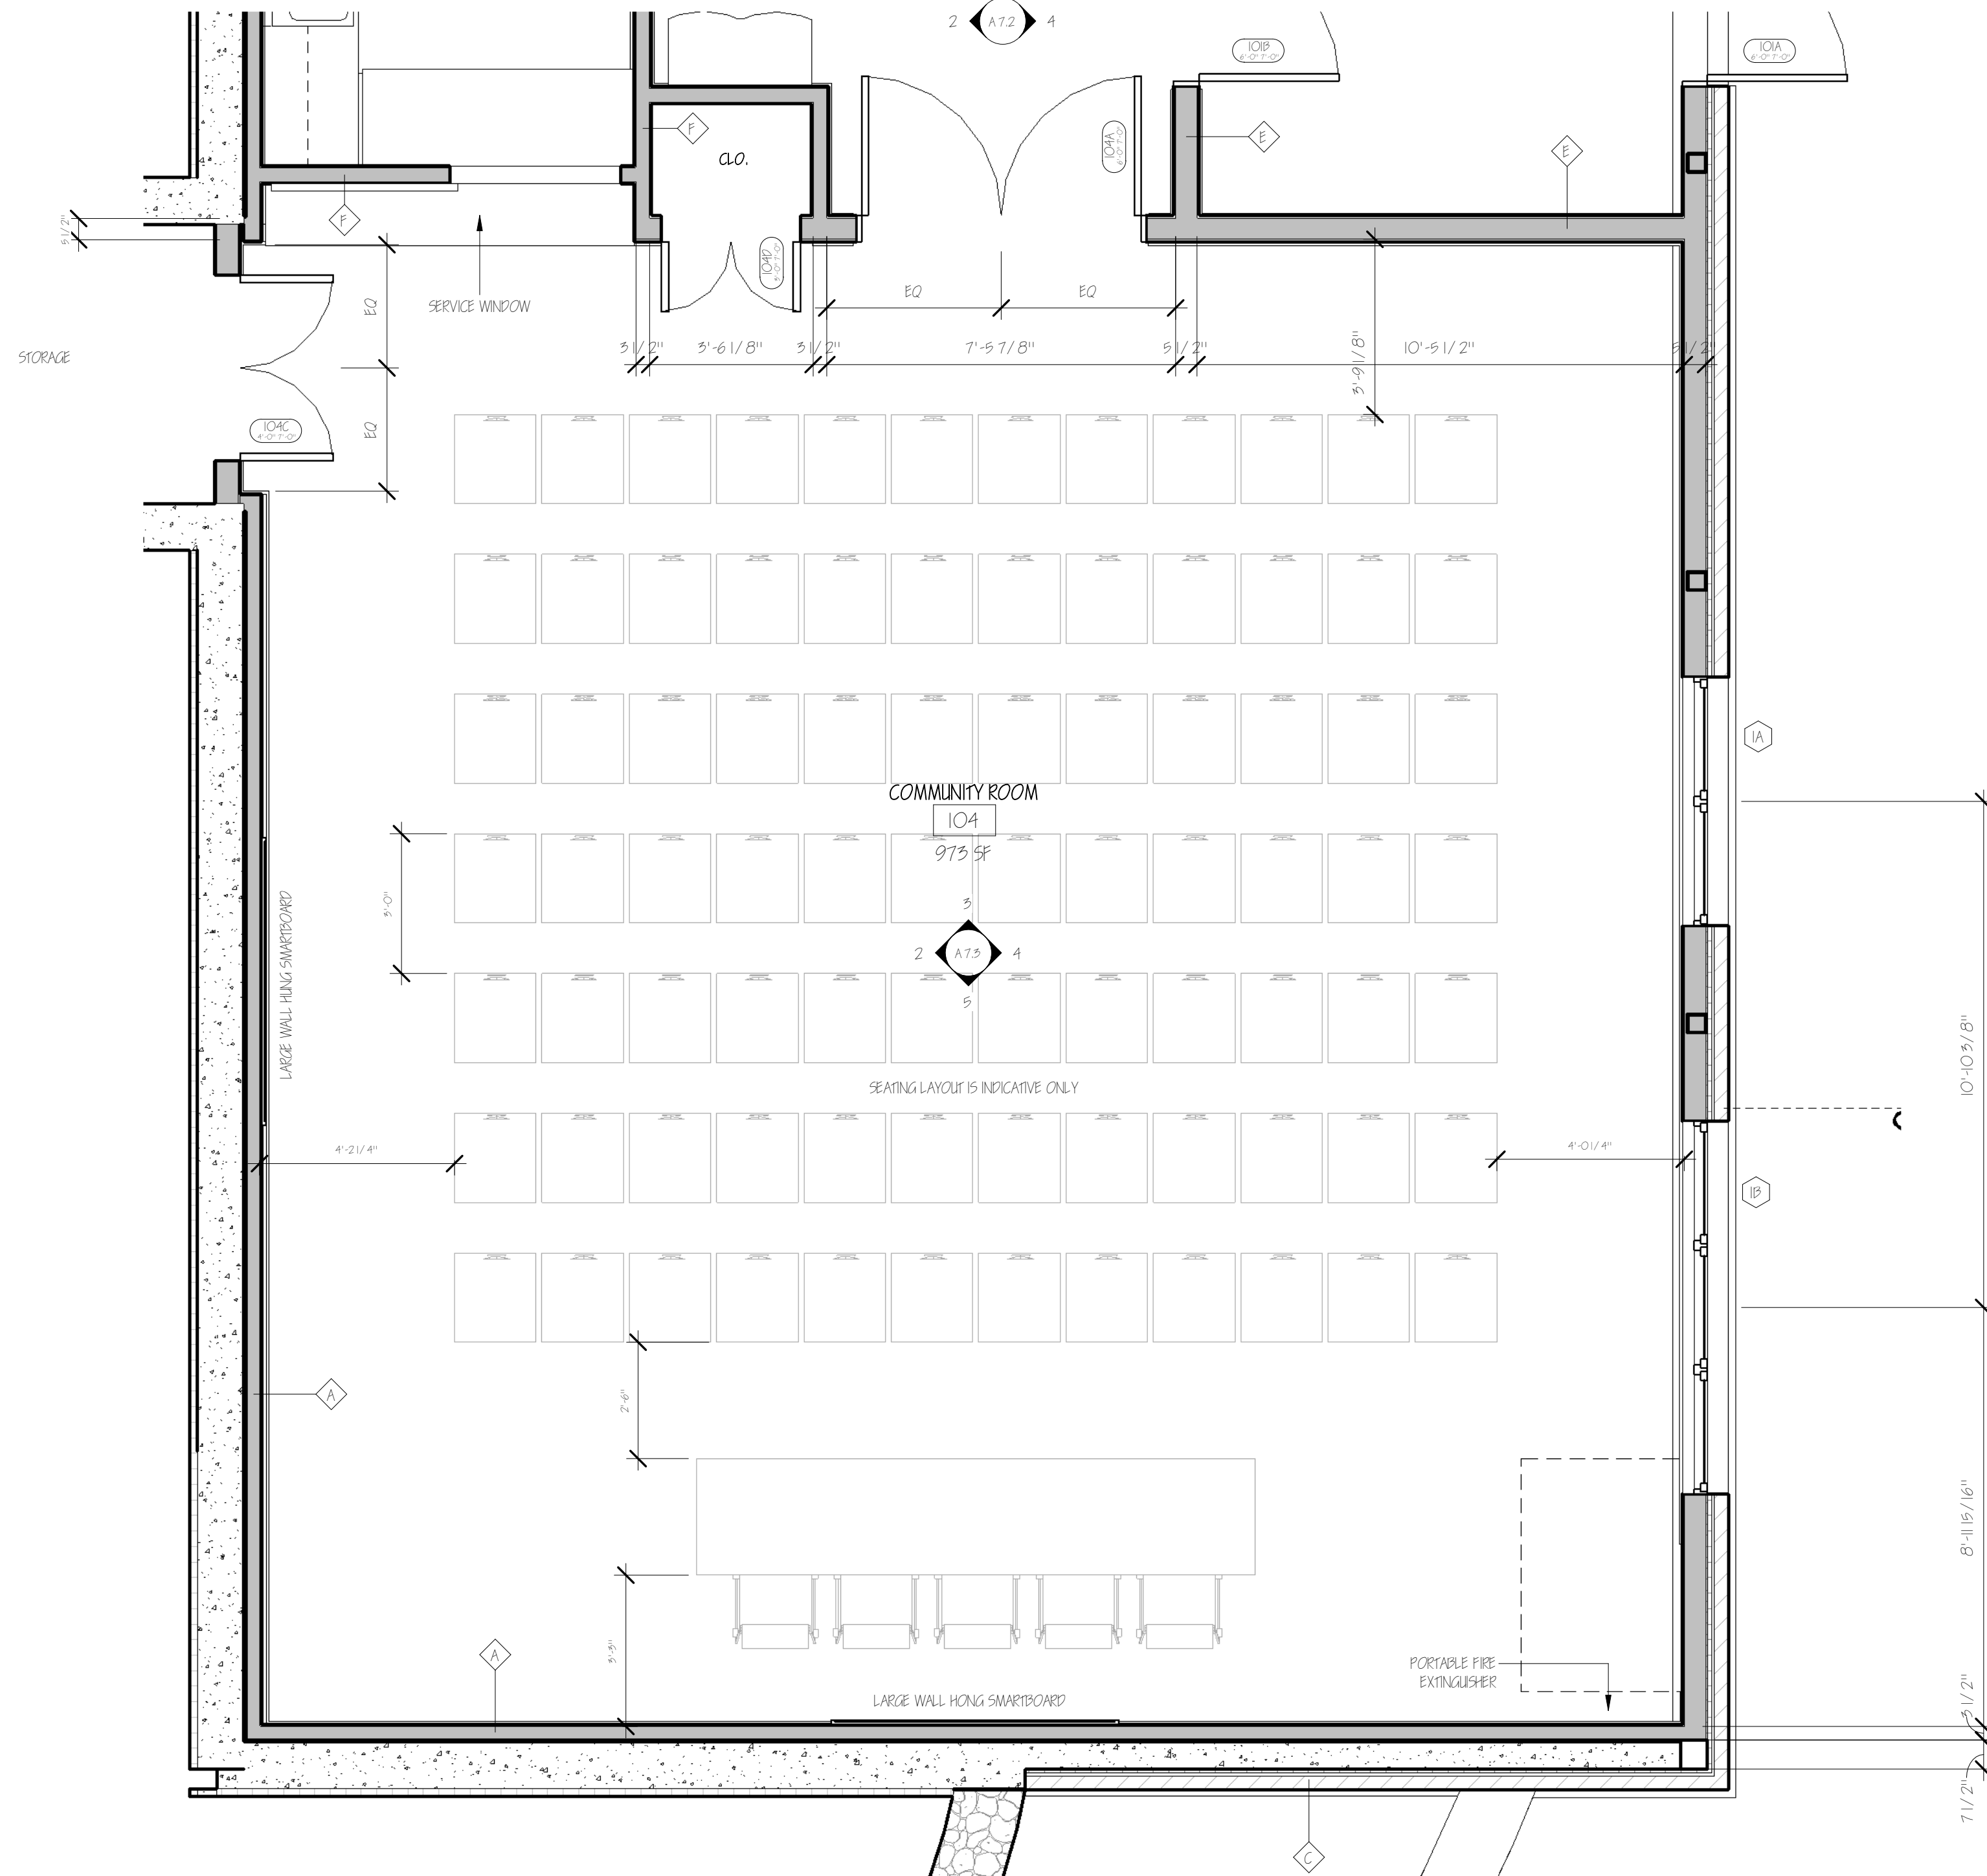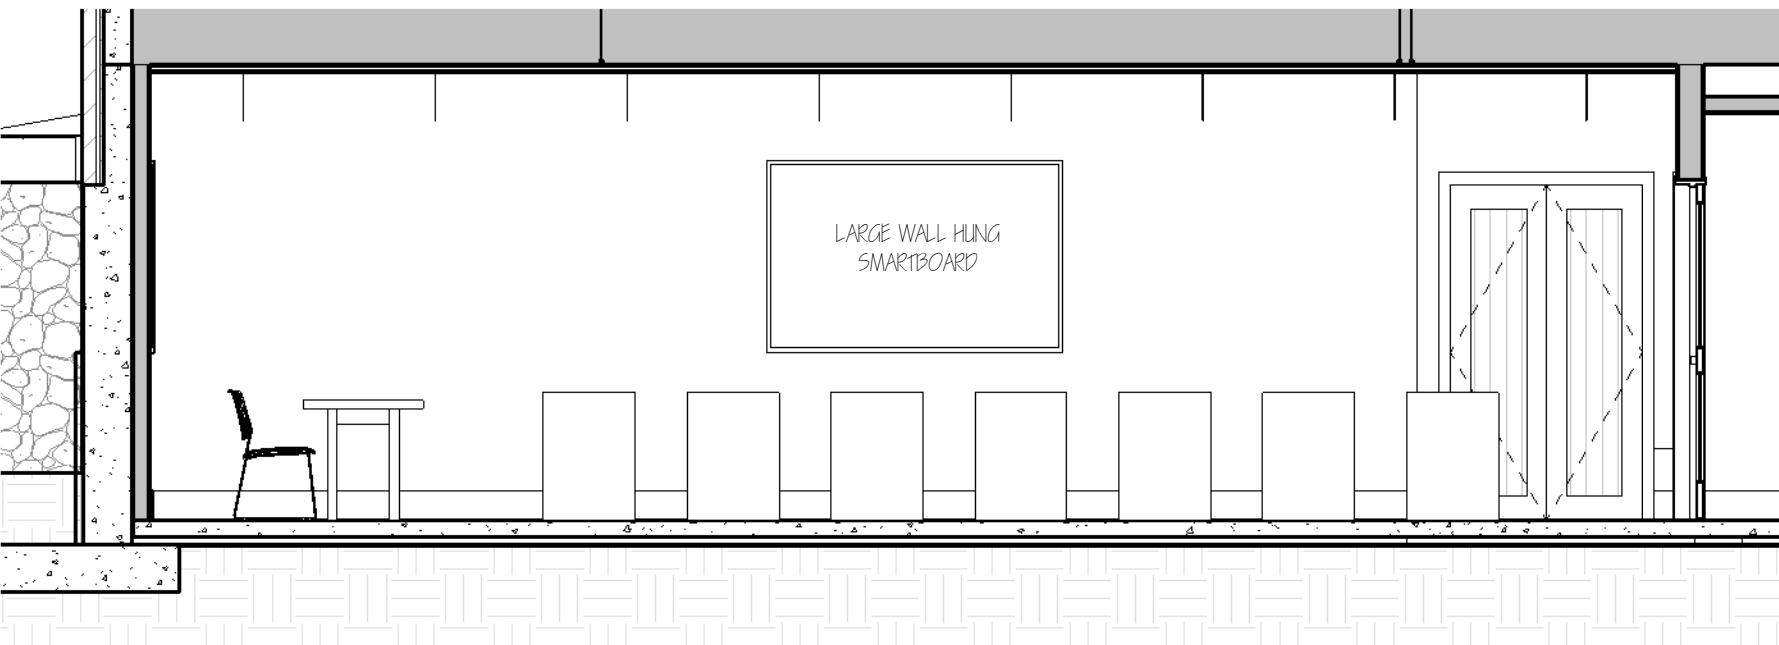

ACCESSIBILITY NOTES

1. ALL CABINETS AND COUNTERTOPS TO BE INSTALLED IN ACCORDANCE WITH ANSI A117.1.2009, OR MOST CURRENT.
2. ALL PLUMBING & ELECTRICAL EQUIPMENT WILL BE SPECIFIED AND INSTALLED IN ACCORDANCE WITH ANSI A117.1.2009, OR MOST CURRENT.
3. ALL WINDOWS, DOORS & ACCESSIBLE ROUTES TO BE INSTALLED IN ACCORDANCE WITH ANSI A117.1.2009, OR MOST CURRENT.

GENERAL NOTES:


- [illegible]

LEGEND & PRECEDENCE

- [illegible]

Copyright 2026 All Rights Reserved

REV #	DESCRIPTION	DATE

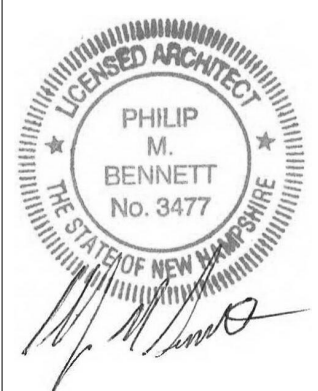


PROJECT NAME & ADDRESS:
Whitefield Public Library
Town of Whitefield
8 Lancaster Rd, Whitefield, NH

INTERIOR - COMMUNITY ROOM A73


CONTRACTOR BID SET

C:\Users\janderson\OneDrive\Documents\225 Whitefield Library.dwg Whitefield Library - 03-09-26.rvt


2 Lower Kitchenette - North
1/2" = 1'-0"

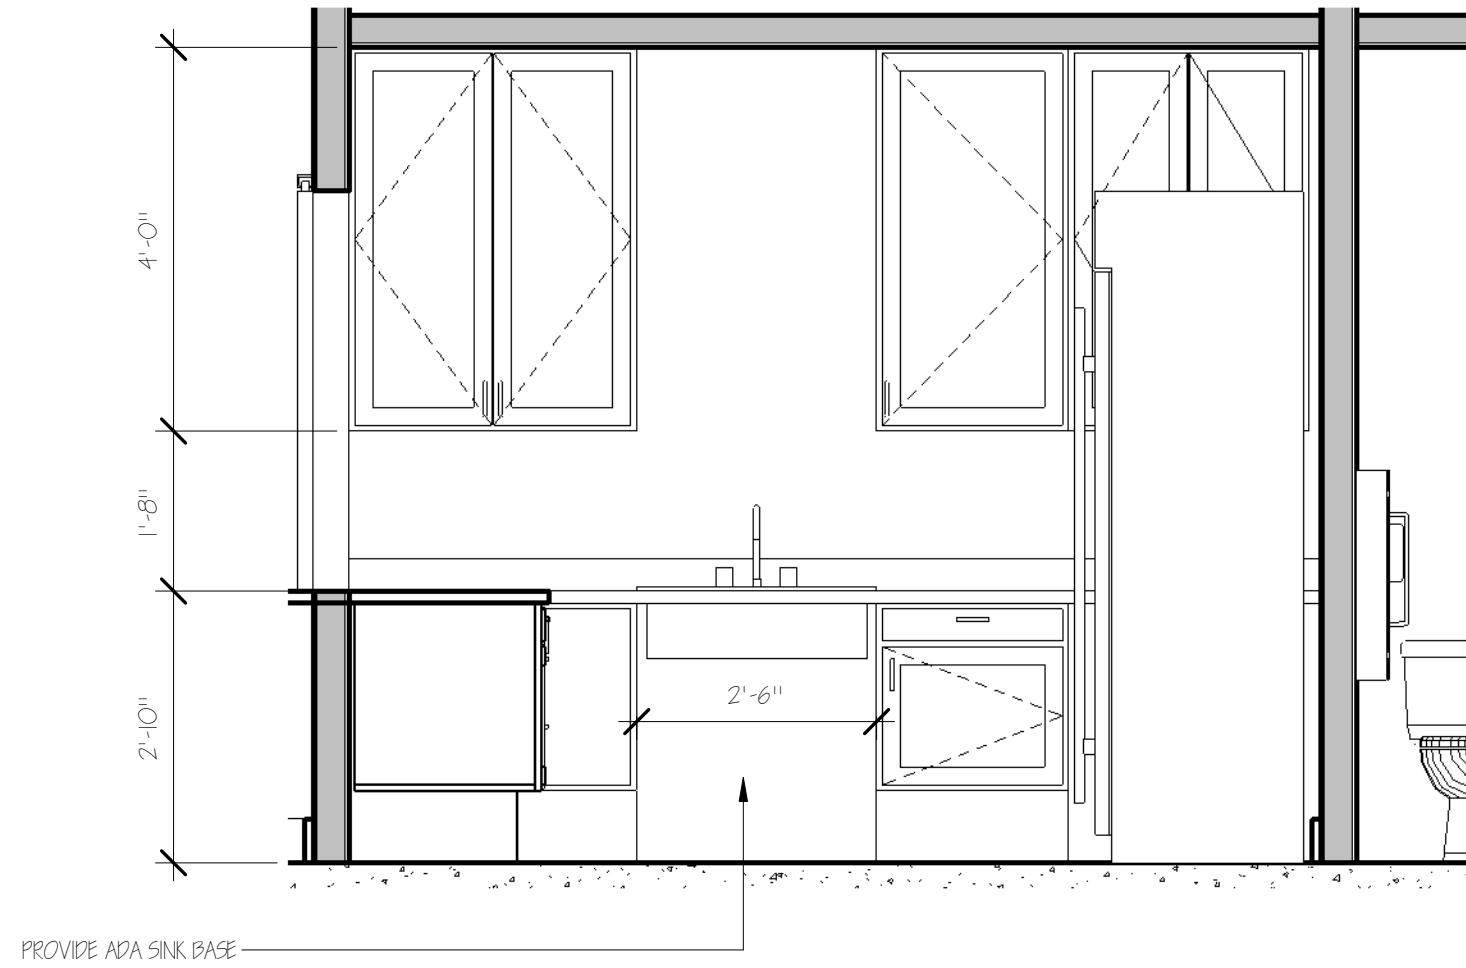


4 Lower Kitchenette - South
1/2" = 1'-0"

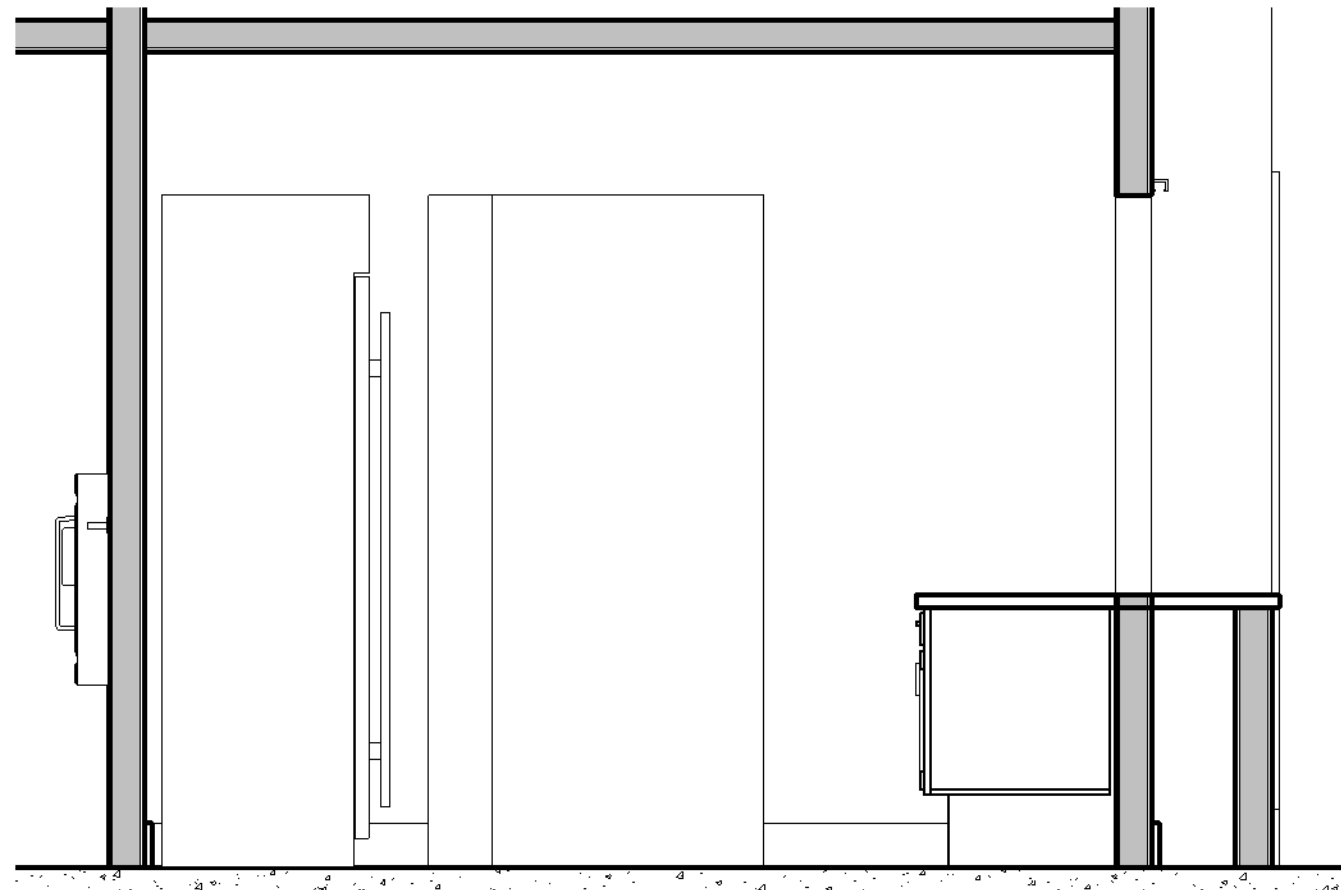


3 Lower Kitchenette - East
1/2" = 1'-0"

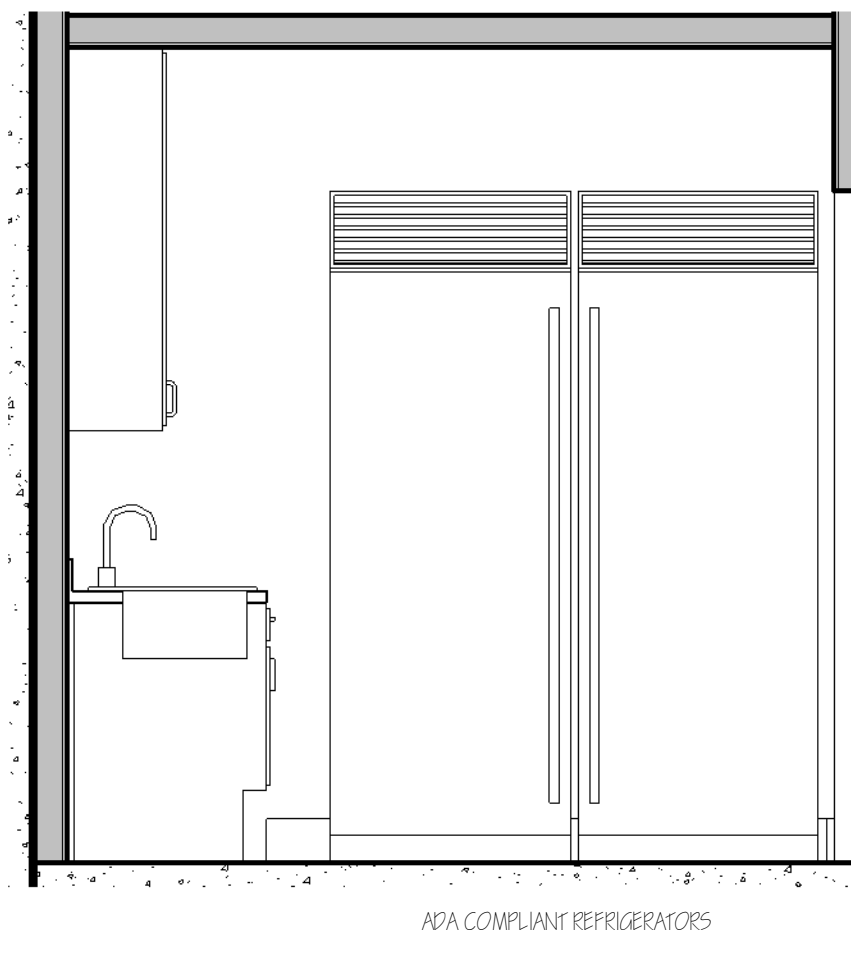

5 Lower Kitchenette - West
1/2" = 1'-0"

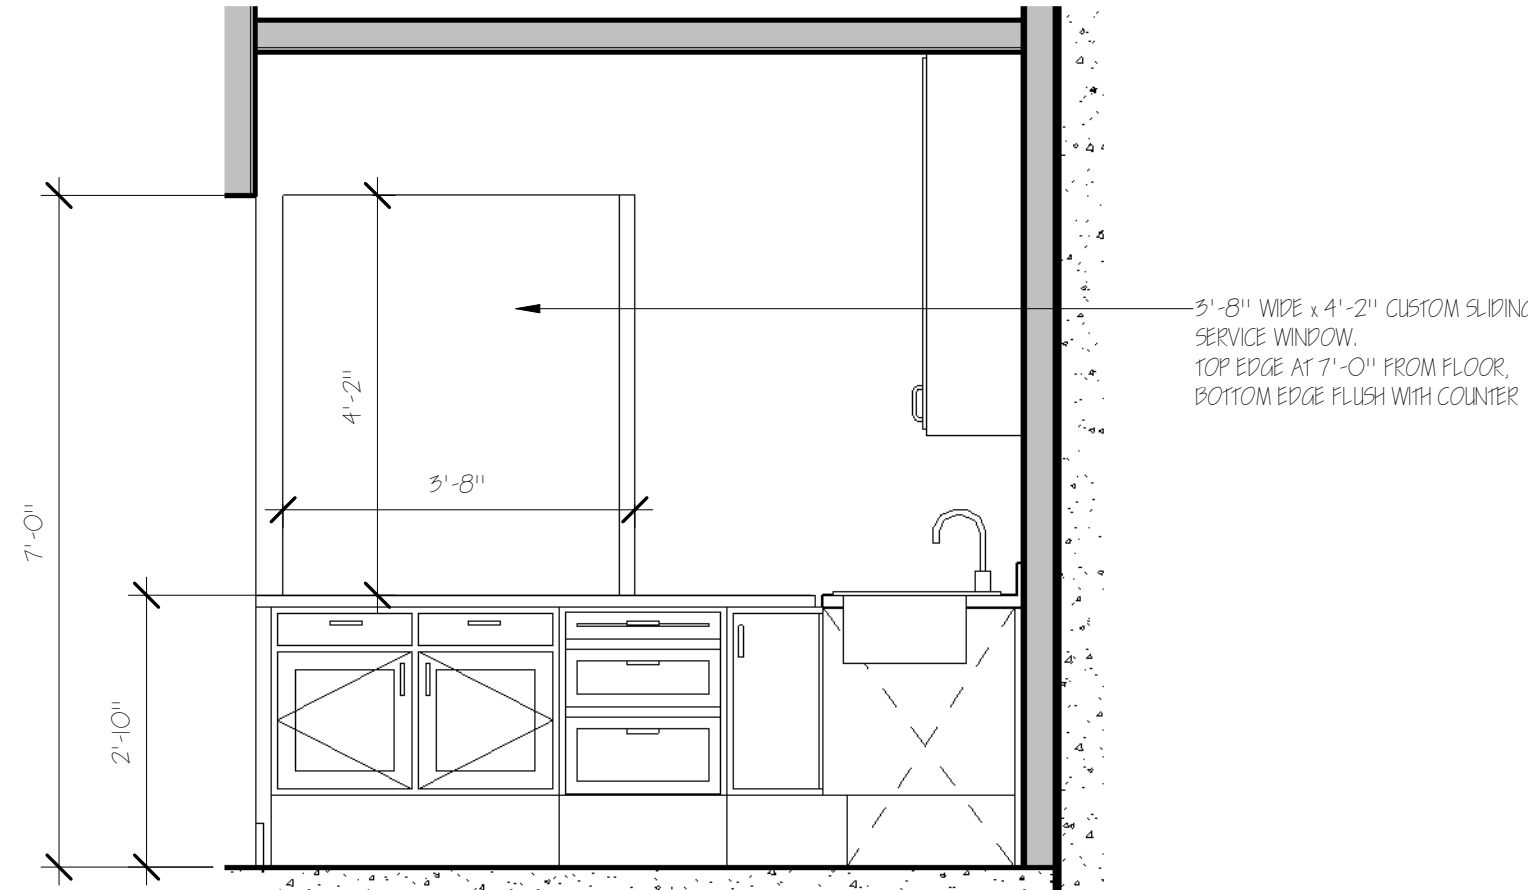

1 Lower - Kitchenette
1/2" = 1'-0"

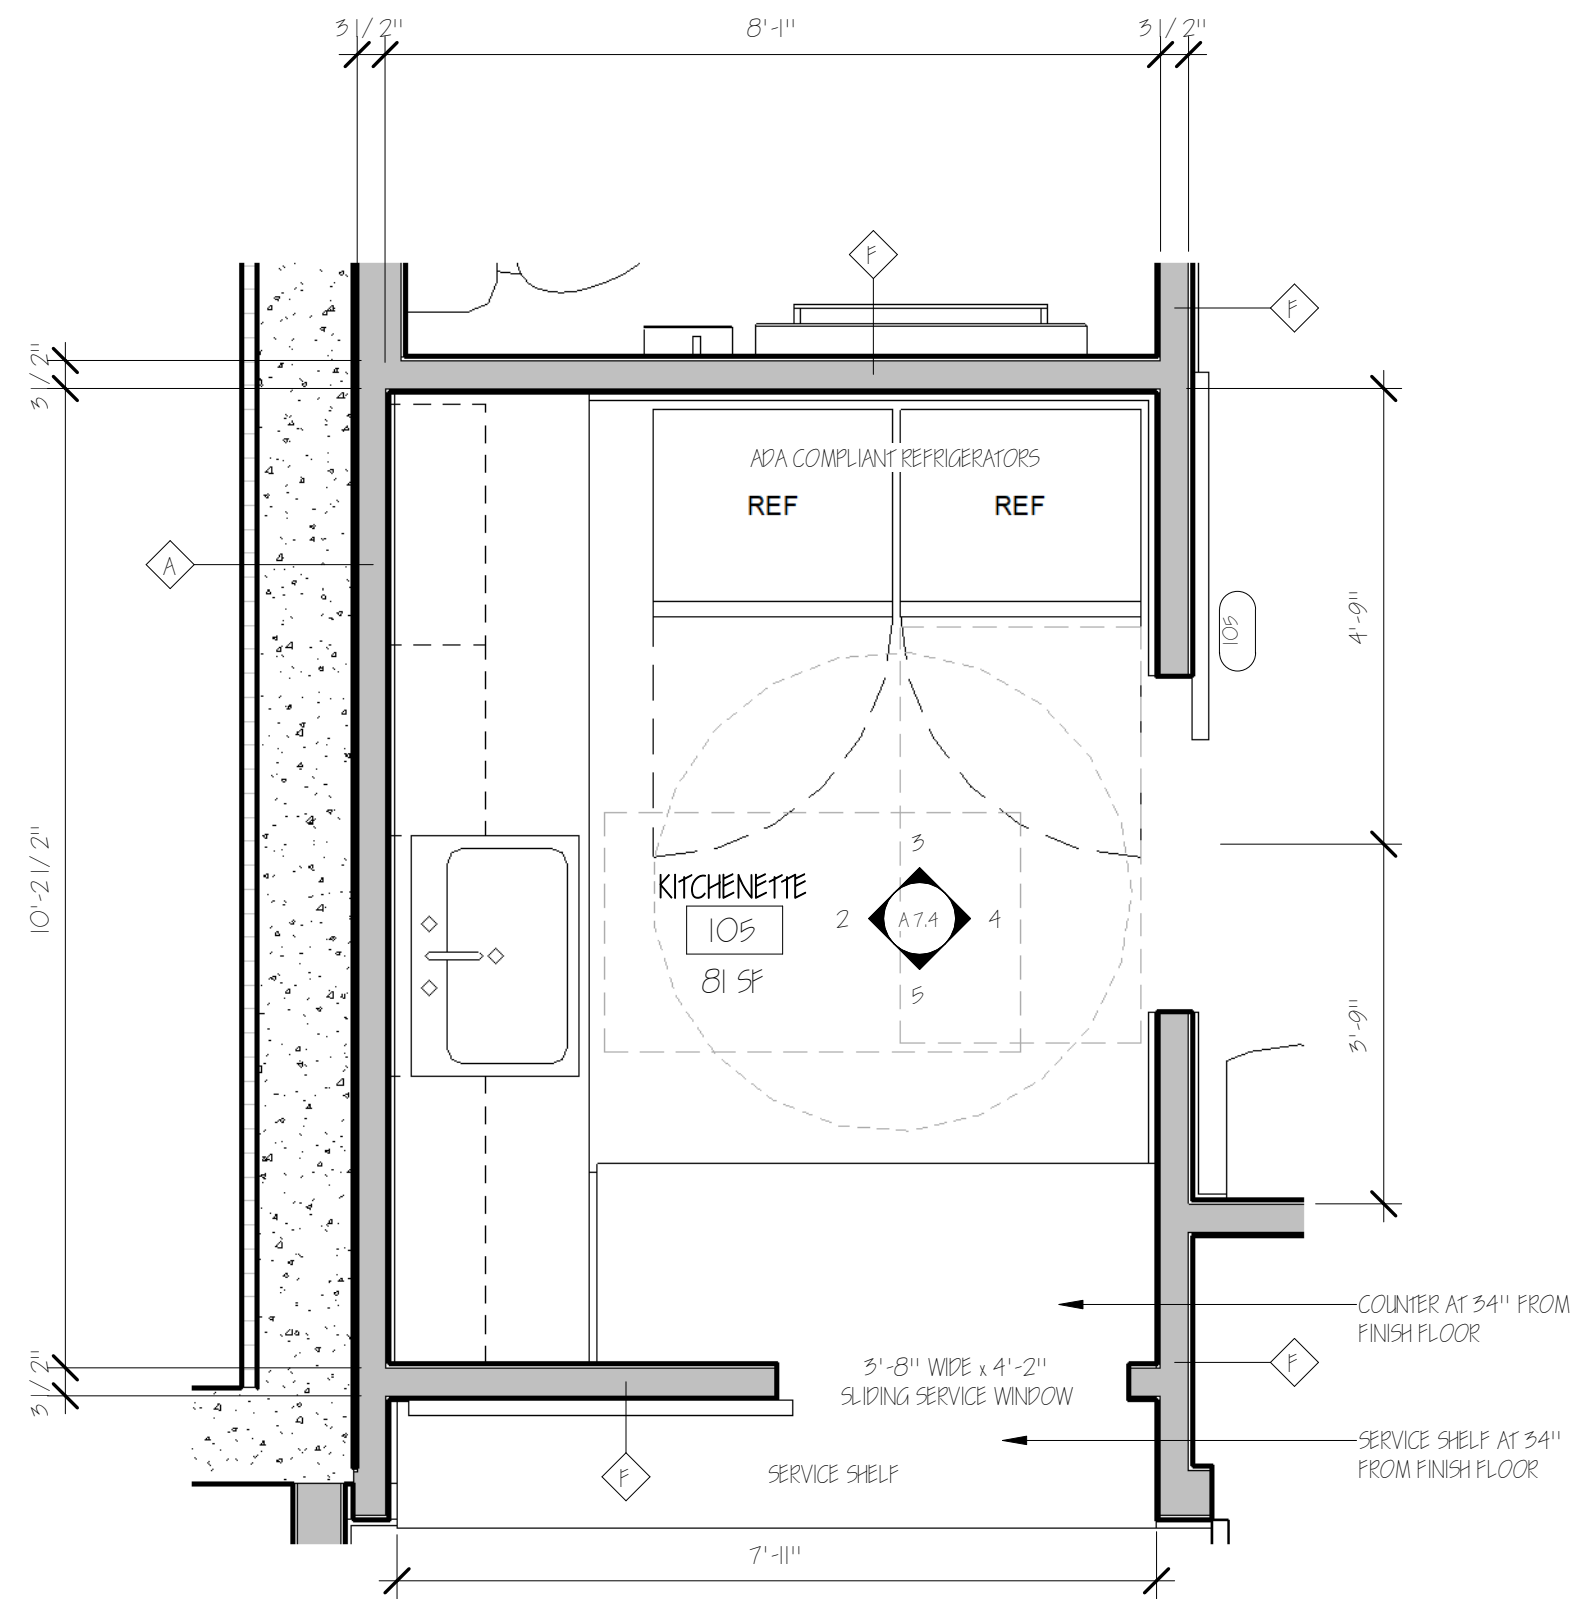

CONTRACTOR BID SET

ACCESSIBILITY NOTES
1. ALL CABINERY AND COUNTERTOPS TO BE INSTALLED IN ACCORDANCE WITH ANSI A117.1.2009, OR MOST CURRENT.
2. ALL PLUMBING & ELECTRICAL EQUIPMENT WILL BE SPECIFIED AND INSTALLED IN ACCORDANCE WITH ANSI A117.1.2009, OR MOST CURRENT.
3. ALL WINDOWS, DOORS & ACCESSIBLE ROUTES TO BE INSTALLED IN ACCORDANCE WITH ANSI A117.1.2009, OR MOST CURRENT.

GENERAL NOTES:

- BUILDING CODE**
1. ALL WORK PERFORMED BY THE CONTRACTOR AND ALL SUB-CONTRACTORS OF THIS PROJECT SHALL CONFORM TO THE REQUIREMENTS OF THE STATE OF NEW HAMPSHIRE BUILDING CODES (AND ANY AMENDMENTS), THE STATE OF NEW HAMPSHIRE LIFE SAFETY CODE (AND ANY AMENDMENTS), THE AUTHORITY HAVING JURISDICTION ZONING REGULATIONS, AND ALL OTHER REGULATIONS AND CODES.
- CONTRACT & CONTRACT DRAWINGS**
2. THE CONTRACT LIST HAS BEEN INDICATED ON THE DRAWINGS. IF NO LIST HAS BEEN INDICATED THEN THE OWNER, ARCHITECT, & GENERAL CONTRACTOR SHOULD REVIEW ON-SITE PRIOR TO CONSTRUCTION.
3. THE CONTRACTOR SHALL FAMILIARIZE HIMSELF WITH THE CONTRACT DRAWINGS. ANY DISCREPANCIES SHALL BE BROUGHT TO THE ATTENTION OF THE ARCHITECT BEFORE PROCEEDING. THE CONTRACTOR SHALL BE SOLELY RESPONSIBLE FOR ANY AND ALL CONSTRUCTION METHODS, METHODS, TECHNIQUES, SEQUENCES, PROCEDURES, SCHEDULING & SAFETY PROCEDURES REQUIRED TO COMPLETE THE WORK OF THIS CONTRACT. PROVIDE ALL TEMPORARY PROVISIONS & SCHEDULING NECESSARY TO SAFELY MAINTAIN THE STRUCTURAL INTEGRITY OF NEW AND EXISTING CONSTRUCTION. ALL STRUCTURAL COMPONENTS AND SYSTEMS ARE INSTALLED & APPROVED BY THE OWNER OR ARCHITECT.
4. COORDINATION OF STRUCTURAL, MECHANICAL, AND ELECTRICAL DRAWINGS ARE SUPPLEMENTARY TO THE ARCHITECTURAL DRAWINGS. IT SHALL BE THE RESPONSIBILITY OF THE CONTRACTOR TO CHECK AND COORDINATE ALL THE DRAWINGS BEFORE PARTICIPATION AND/OR INSTALLATION OF ANY WORK. CONTRACTOR SHALL IMMEDIATELY NOTIFY THE ARCHITECT OF ANY DISCREPANCIES OR ERRORS.
5. ALL STRUCTURAL DRAWINGS SHALL BE USED IN CONJUNCTION WITH THE ARCHITECTURAL, MECHANICAL, PLUMBING, AND ELECTRICAL DRAWINGS AND SPECIFICATIONS. VERIFY LOCATION AND DIMENSIONS OF CHASES, NOTCHES, OPENINGS, SLEEVES, WELLS, DIPS, REVEALS, DEPRESSIONS, AND OTHER PROJECT REQUIREMENTS NOT SHOWN ON THE STRUCTURAL DRAWINGS. VERIFY AND COORDINATE ALL DIMENSIONS RELATED TO THE PROJECT.
6. UNLESS OTHERWISE INDICATED, DETAILS SHOWN ARE TO BE CONSIDERED TYPICAL FOR SIMILAR CONDITIONS.
7. IF THERE EXISTS CONFLICTS BETWEEN THE WORK INDICATED IN ANY OF THE DRAWINGS AND/OR ANY CONFLICTS WITHIN THE SPECIFICATIONS, AND/OR CONFLICTS BETWEEN THE DRAWINGS AND SPECIFICATIONS, THE MORE COMPLEX OF THE CONFLICTING ALTERNATIVES SHALL BE INCLUDED IN THE BID OR PROPOSAL.
8. THESE DRAWINGS HAVE BEEN COMPILED FROM THE BEST AVAILABLE INFORMATION AND ARE NOT INTENDED TO LIMIT THE SCOPE OF THE WORK. THE CONTRACTOR MAY ENCOUNTER HIDDEN OR UNDISCOVERED CONDITIONS NOT SHOWN ON THESE DRAWINGS REQUIRING ADDITIONAL WORK FOR THE COMPLETION OF THIS CONTRACT. IT WILL BE ASSUMED THAT THE CONTRACTOR HAS INSPECTED THE SITE PRIOR TO BIDDING AND VERIFIED THE INFORMATION HEREIN SUPPLIED.
9. REFER TO THE SPECIFICATIONS IN THE PROJECT MANUAL FOR ADDITIONAL INFORMATION AND NOTATIONS.

LEGEND & PRECEDENCE
10. LEGEND: ALL SYMBOLS AND ABBREVIATIONS USED ON THE DRAWINGS ARE CONSIDERED CONSTRUCTION STANDARDS. IF THE CONTRACTOR HAS ANY QUESTIONS REGARDING THE SAME OR THEIR EXACT MEANING, THE ARCHITECT SHALL BE NOTIFIED FOR CLARIFICATION.
11. PRECEDENCE: DIMENSIONS SHALL HAVE PRECEDENCE OVER SCALE. LARGER SCALE DRAWINGS HAVE PRECEDENCE OVER SMALLER SCALE DRAWINGS. SPECIFICATIONS AND GENERAL NOTES HAVE PRECEDENCE OVER DRAWINGS.

- MISC. NOTES**
12. DRAWING: CONTRACTOR SHALL PROVIDE ALL REQUIRED BLOODING, PACKING, FRAMING, HANDLES, OR OTHER SUPPORT AS NECESSARY FOR ALL FIXTURES, EQUIPMENT, CABINETS, FURNISHINGS, AND ALL OTHER ITEMS REQUIRING THE SAME. IT IS THE CONTRACTOR'S RESPONSIBILITY TO COORDINATE WITH THE FIXTURES, EQUIPMENT, CABINETS, FURNISHINGS, AND ALL OTHER ITEMS. MEASUREMENTS AND REVIEW SHOP DRAWINGS FOR FINISHES, UTILITIES CONNECTION, ETC.
13. ACCESS PANELS: ALL EQUIPMENT SWITCHES AND VALVES THAT ARE CONCEALED MUST BE PROVIDED WITH ACCESS PANELS UNLESS OTHERWISE INDICATED OR NOTED IN THE DRAWINGS.
14. NO NEW FACILITIES OR EQUIPMENT INSTALLED FOR THE PERMANENT INSTALLATION MAY BE LEFT FOR TEMPORARY PURPOSES UNLESS THE CONTRACT DOCUMENTS SPECIFICALLY STATE OTHERWISE.
15. GIPSUM BOARD: ALL GIP. BD. TO BE 5/8" UNLESS NOTED OTHERWISE. INSTALL MOISTURE RESISTANT GIP. BD. BEHIND SINKS IN KITCHEN, JANITOR, MECHANICAL ROOMS, AND OTHER POTENTIALLY DAMP LOCATIONS. AT VERTICAL CHASE, ELEVATOR SHAFTS AND ELEVATOR SHAFTS, INSTALL 5/8" INSULATED TYPE "X" GIB.
16. ALL PARTITIONS ARE DIMENSIONED FROM FACE OF FRAME. CORNER OF WAINCOT. 10' FACE OF FRAME FINISH UNLESS NOTED OTHERWISE.
17. ALL ROUGH OPENINGS SHALL BE FIELD VERIFIED PRIOR TO MANUFACTURING OR ORDERING OF ALL ROOF, WINDOW, EQUIPMENT OR OTHER BUILDING PRODUCTS.

Copyright 2026 All Rights Reserved

REV #	DESCRIPTION	DATE




PROJECT NAME & ADDRESS:
Whitefield Public Library
Town of Whitefield
8 Lancaster Rd, Whitefield, NH 03598


LOWER KITCHENETTE

A 7.4


C:\Users\stuart\My Documents\225 Whitefield Library.dwg Whitefield Library - 03-04-2026.rvt

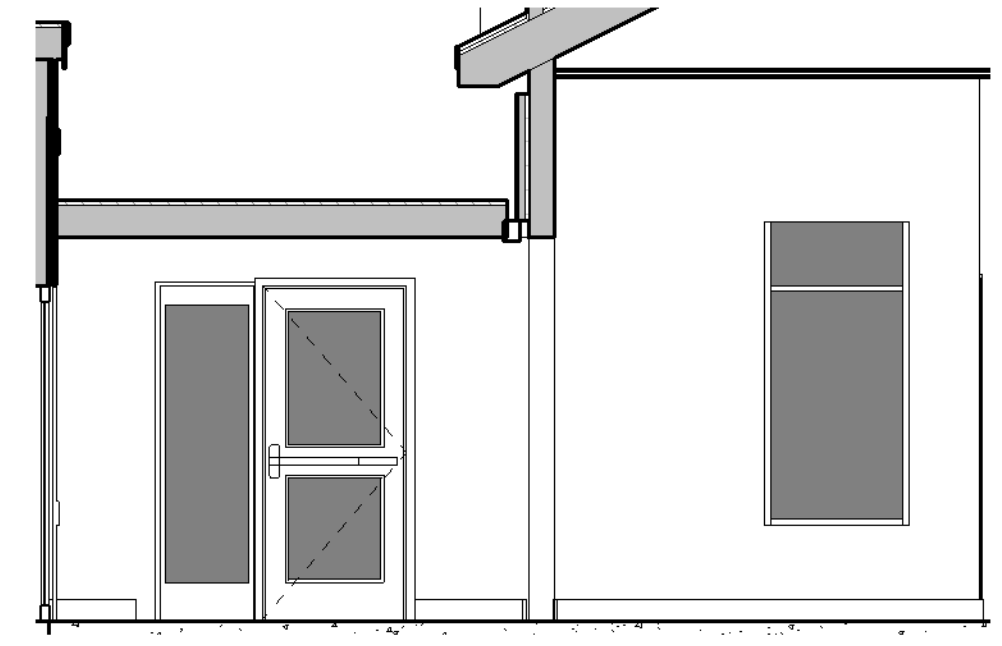


A New Reception 2
1/4" = 1'-0"

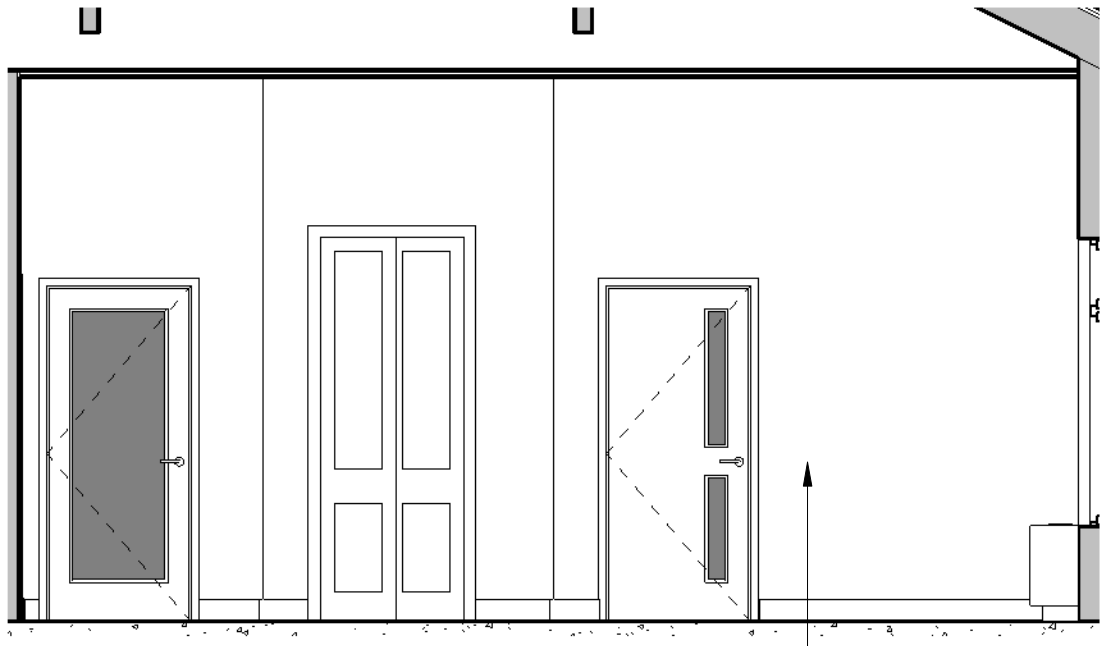


B New Reception 1
1/4" = 1'-0"

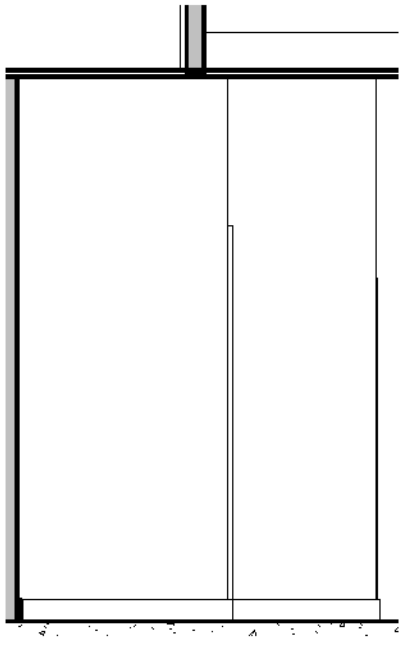


C New Reception 5
1/4" = 1'-0"

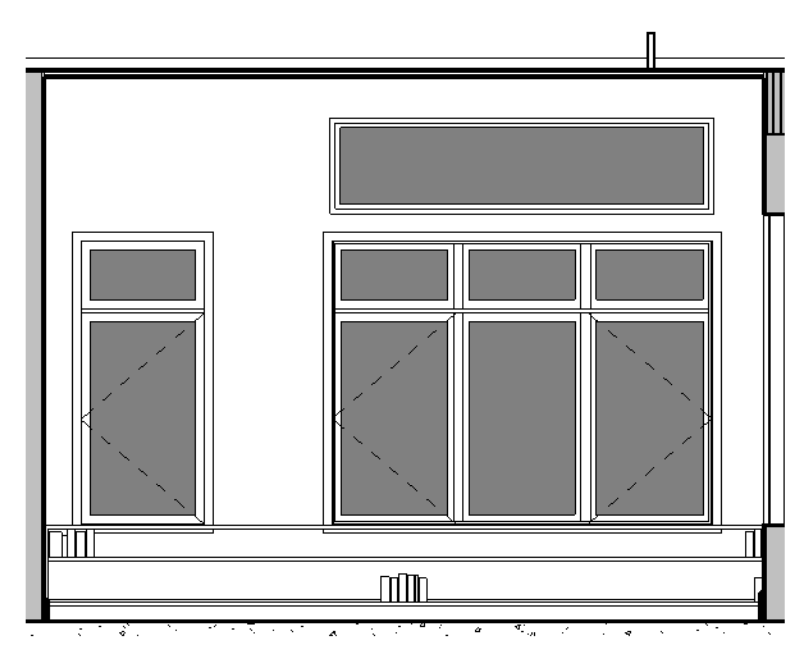


D New Reception 6
1/4" = 1'-0"

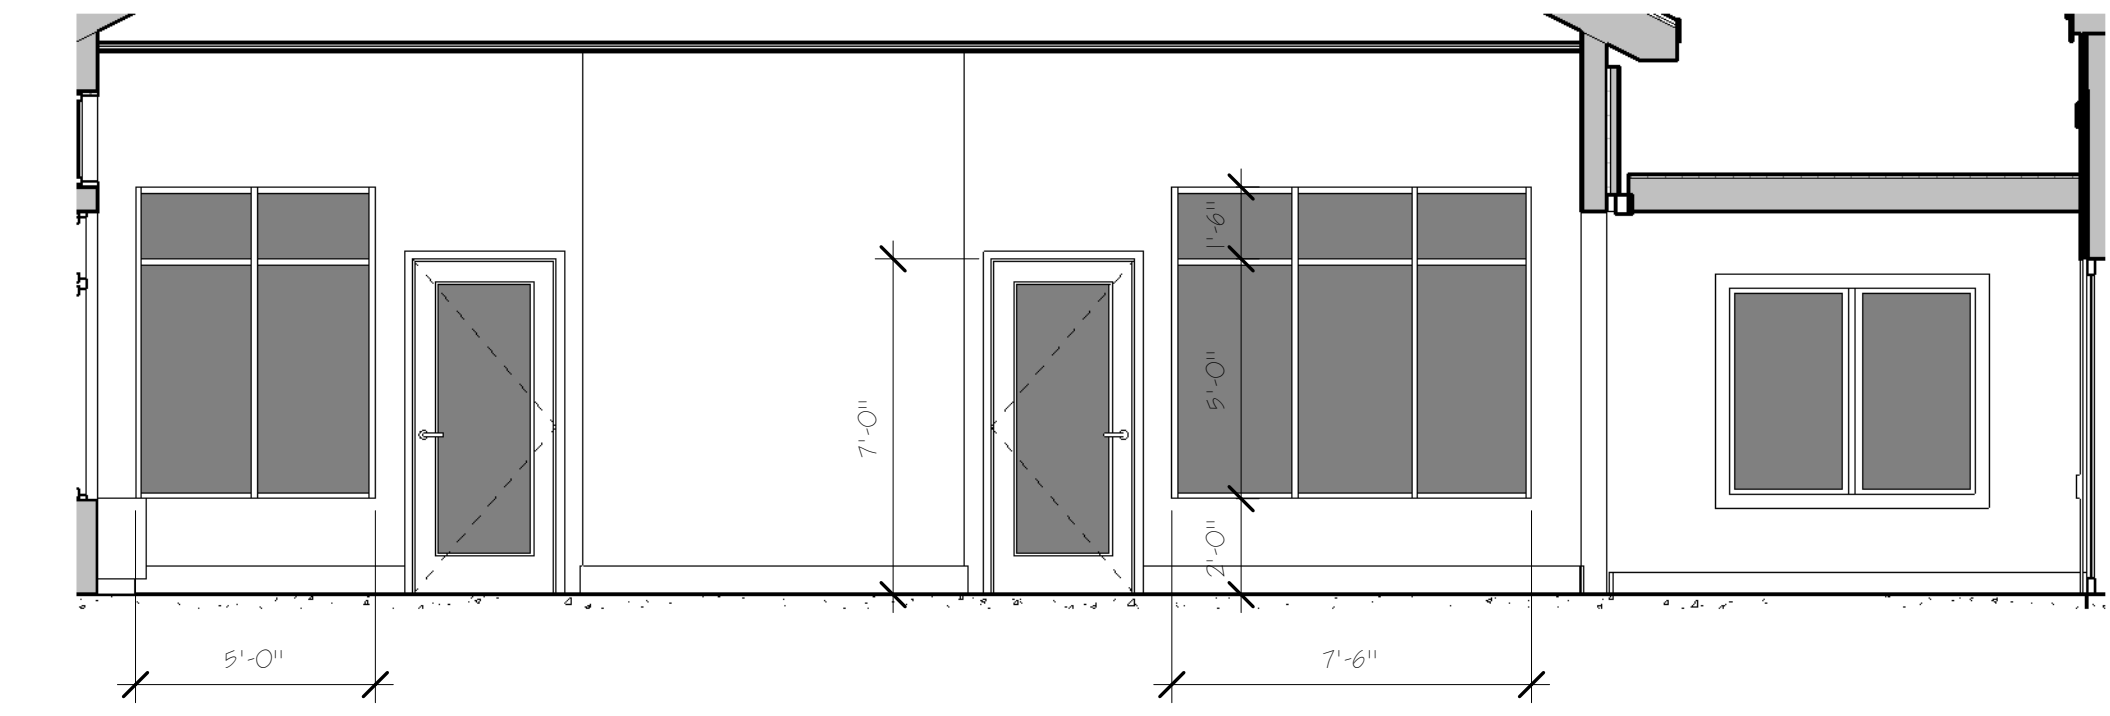


E New Reception 7
1/4" = 1'-0"

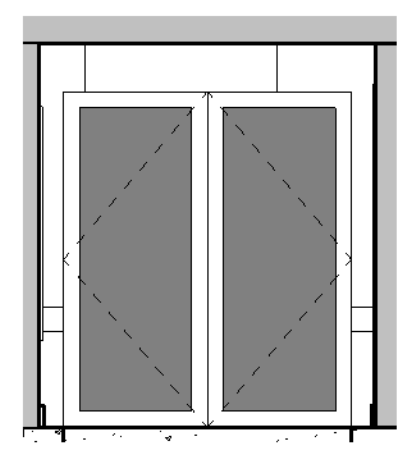

F New Reception 4
1/4" = 1'-0"

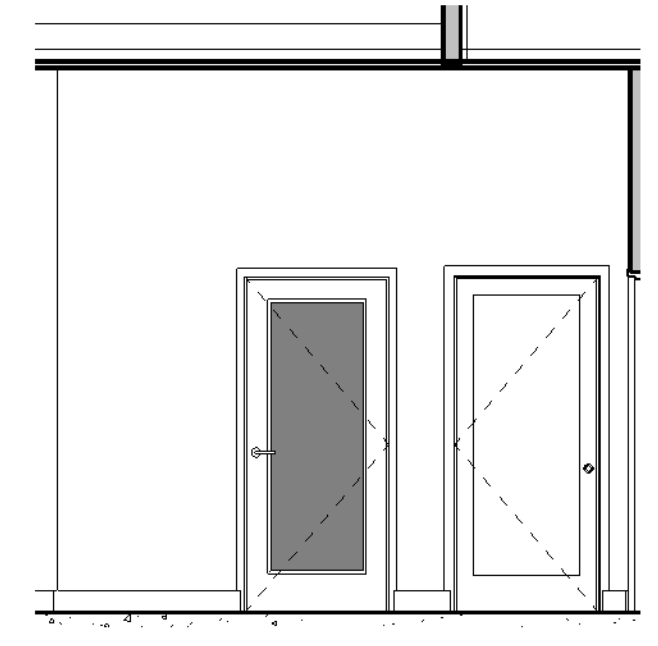

G New Reception 3
1/4" = 1'-0"

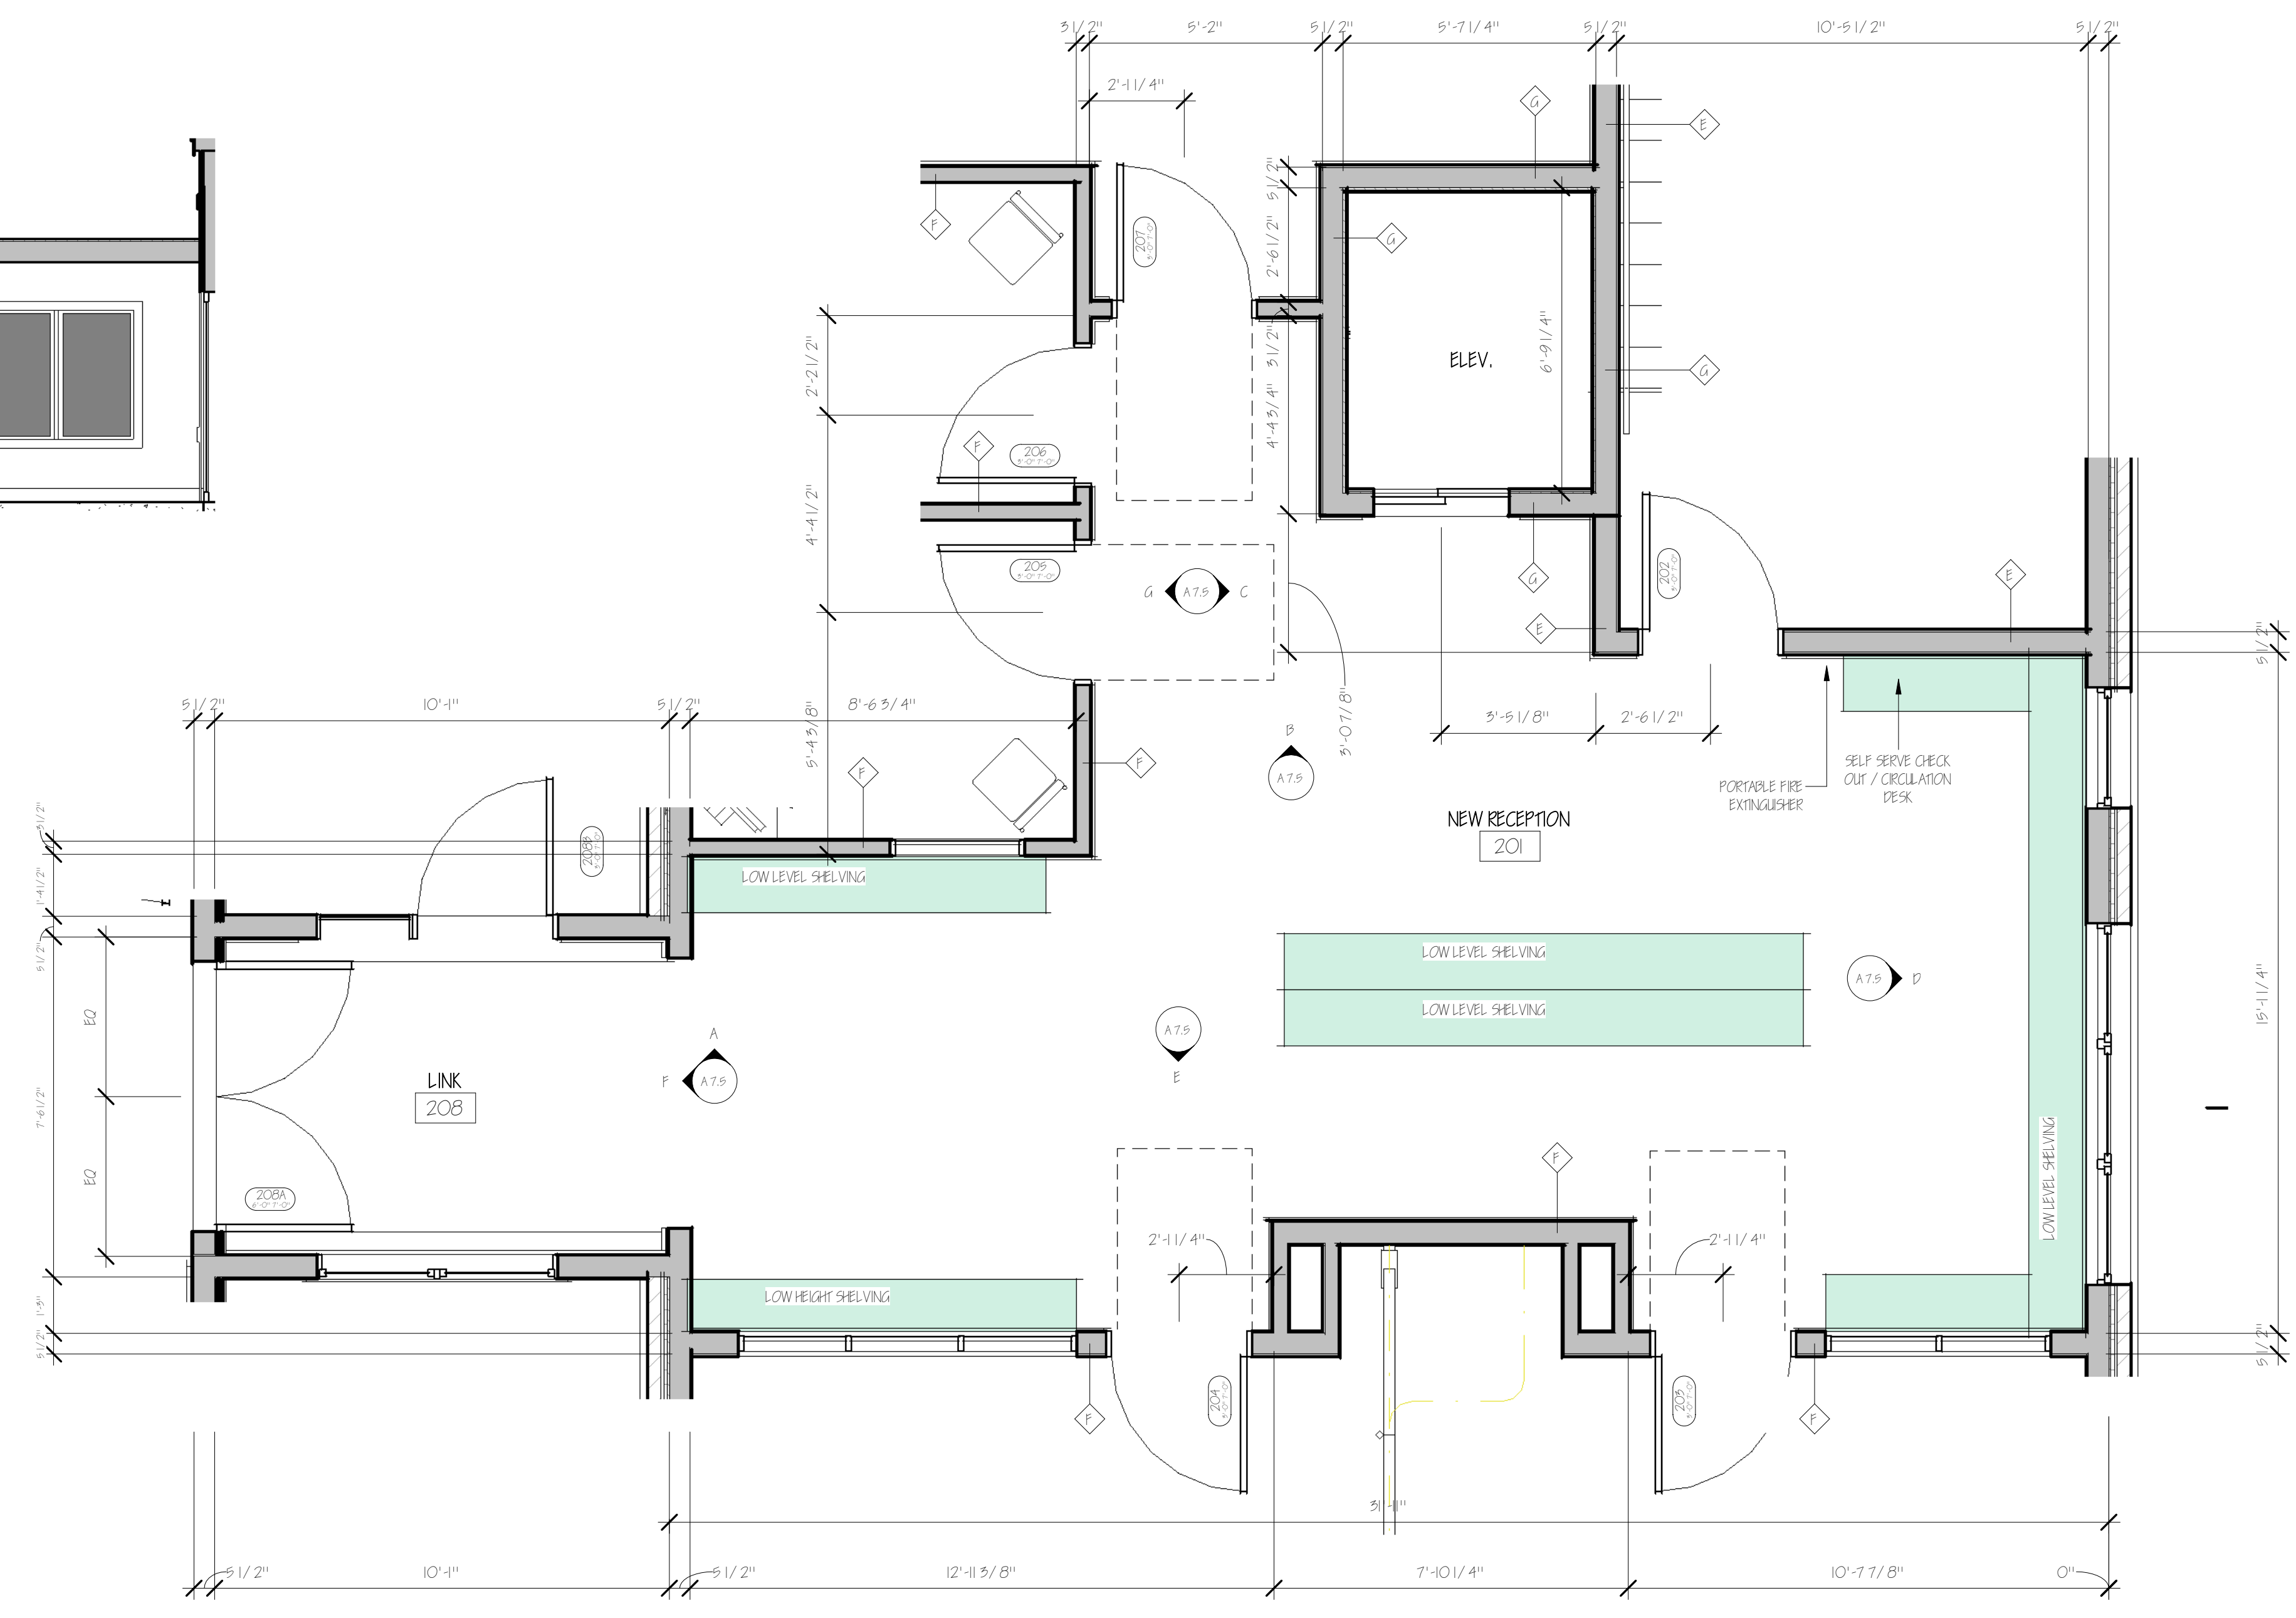

H New Reception
3/8" = 1'-0"

CONTRACTOR BID SET

- ACCESSIBILITY NOTES:**
1. ALL CABINETS AND COUNTERTOPS TO BE INSTALLED IN ACCORDANCE WITH ANSI A117.1, 2009, OR MOST CURRENT.
 2. ALL PLUMBING & ELECTRICAL EQUIPMENT WILL BE SPECIFIED AND INSTALLED IN ACCORDANCE WITH ANSI A117.1, 2009, OR MOST CURRENT.
 3. ALL WINDOWS, DOORS & ACCESSIBLE ROUTES TO BE INSTALLED IN ACCORDANCE WITH ANSI A117.1, 2009, OR MOST CURRENT.

- GENERAL NOTES:**
1. ALL WORK PERFORMED BY THE CONTRACTOR AND ALL SUB-CONTRACTORS OF THIS PROJECT SHALL CONFORM TO THE REQUIREMENTS OF THE STATE OF NEW HAMPSHIRE BUILDING CODES (AND ANY AMENDMENTS), THE STATE OF NEW HAMPSHIRE LIFE SAFETY CODE (AND ANY AMENDMENTS), THE AUTHORITY HAVING JURISDICTION ZONING REGULATIONS, AND ALL OTHER REGULATIONS AND CODES.
 2. THE CONTRACT LIMIT HAS BEEN INDICATED ON THE DRAWINGS. IF NO LIMIT HAS BEEN INDICATED THEN THE OWNER, ARCHITECT & GENERAL CONTRACTOR SHOULD REVIEW ON-SITE PRIOR TO CONSTRUCTION.
 3. THE CONTRACTOR SHALL FAMILIARIZE HIMSELF WITH THE CONTRACT DRAWINGS. ANY DISCREPANCIES SHALL BE BROUGHT TO THE ATTENTION OF THE ARCHITECT BEFORE PROCEEDING. THE CONTRACTOR SHALL BE SOLELY RESPONSIBLE FOR ANY AND ALL CONSTRUCTION METHODS, PROCEDURES, SEQUENCES, PROCEDURES, SAFETY & SAFETY PROCEDURES REQUIRED TO COMPLETE THE WORK OF THIS CONTRACT. PROVIDE ALL TEMPORARY PROVISIONS & SHORING NECESSARY TO SAFELY MAINTAIN THE STRUCTURAL INTEGRITY OF NEW AND EXISTING CONSTRUCTION. ALL STRUCTURAL COMPONENTS AND SYSTEMS ARE INSTALLED & APPROVED BY THE OWNER OR ARCHITECT.
 4. COORDINATION: SEE STRUCTURAL, MECHANICAL, AND ELECTRICAL DRAWINGS ARE SUPPLEMENTARY TO THE ARCHITECTURAL DRAWINGS. IT SHALL BE THE RESPONSIBILITY OF THE CONTRACTOR TO CHECK AND COORDINATE ALL THE DRAWINGS BEFORE PARTICIPATION AND/OR INSTALLATION OF ANY WORK. CONTRACTOR SHALL MAINTAIN THE INTEGRITY OF THE ARCHITECT OF ANY DISCREPANCIES OR ERRORS.
 5. ALL STRUCTURAL DRAWINGS SHALL BE USED IN CONJUNCTION WITH THE ARCHITECTURAL, MECHANICAL, PLUMBING AND ELECTRICAL DRAWINGS AND SPECIFICATIONS. VERIFY LOCATION AND DIMENSIONS OF CHASES, MORTIS, OPENINGS, SLEEVES, WELLS, DIPS, RISERS, DEPRESSIONS AND OTHER PROJECT REQUIREMENTS NOT SHOWN ON THE STRUCTURAL DRAWINGS. VERIFY AND COORDINATE ALL DIMENSIONS RELATED TO THE PROJECT.
 6. UNLESS OTHERWISE INDICATED, DETAILS SHOWN ARE TO BE CONSIDERED TYPICAL FOR SIMILAR CONDITIONS.
 7. IF THERE ARE CONFLICTS BETWEEN THE WORK INDICATED IN ANY OF THE DRAWINGS AND/OR ANY CONFLICTS WITHIN THE SPECIFICATIONS, ANY OR CONFLICTS BETWEEN THE DRAWINGS AND SPECIFICATIONS BE MORE CLOSERLY OF THE CONFLICTING REMEDIES SHALL BE INCLUDED IN THE BID OR PROPOSAL.
 8. THESE DRAWINGS HAVE BEEN COMPILED FROM THE BEST AVAILABLE INFORMATION AND ARE NOT INTENDED TO LIMIT THE SCOPE OF THE WORK. THE CONTRACTOR MAY ENCOUNTER HIDDEN OR UNDISCOVERED CONDITIONS NOT SHOWN ON THESE DRAWINGS REQUIRING ADDITIONAL WORK FOR THE COMPLETION OF THIS CONTRACT. IT WILL BE ASSUMED THAT THE CONTRACTOR HAS INSPECTED THE SITE PRIOR TO BIDDING AND VERIFIED THE INFORMATION HEREIN SUPPLIED.
 9. REFER TO THE SPECIFICATIONS IN THE PROJECT MANUAL FOR ADDITIONAL INFORMATION AND INSTRUCTIONS.

- LEGEND & PRECEDENCE:**
10. LEGEND: ALL SYMBOLS AND ABBREVIATIONS USED ON THE DRAWINGS ARE CONSIDERED CONSTRUCTION STANDARDS. IF THE CONTRACTOR HAS ANY QUESTIONS REGARDING THE SAME OR THEIR EXACT MEANING, THE ARCHITECT SHALL BE NOTIFIED FOR CLARIFICATION.
 11. PRECEDENCE: DIMENSIONS SHALL HAVE PRECEDENCE OVER SCALE. LARGER SCALE DRAWINGS HAVE PRECEDENCE OVER SMALLER SCALE DRAWINGS. SPECIFICATIONS AND GENERAL NOTES HAVE PRECEDENCE OVER DRAWINGS.

- MISC. NOTES:**
12. DRAWING: CONTRACTOR SHALL PROVIDE ALL REQUIRED BLOOD, BANDING, FRAMING, HANDRAILS, OR OTHER SUPPORT AS NECESSARY FOR ALL FIXTURES, EQUIPMENT, CABINETS, FURNISHINGS, AND ALL OTHER ITEMS REQUIRING THE SAME. IT IS THE CONTRACTOR'S RESPONSIBILITY TO COORDINATE WITH THE FIXTURES, EQUIPMENT, CABINETS, FURNISHINGS, AND ALL OTHER ITEMS. MEAS. AND INSTALLER AND REVIEW SHOP DRAWINGS FOR INSTALL, UTILITIES CONNECTION, ETC.
 13. ACCESS PANELS: ALL EQUIPMENT SWITCHES AND VALVES THAT ARE CONCEALED MUST BE PROVIDED WITH ACCESS PANELS UNLESS OTHERWISE INDICATED OR NOTED IN THE DRAWINGS.
 14. NO NEW FACILITIES OR EQUIPMENT INSURED FOR THE PERMANENT INSTALLATION MAY BE LEFT FOR FUTURE PURPOSES UNLESS THE CONTRACT DOCUMENTS SPECIFICALLY STATE OTHERWISE.
 15. DISMOUNTED: ALL O.P. TO BE 5' 6" UNLESS NOTED OTHERWISE. INSTALL MOUNTING BRACKET OR 80' BRIND SHIMS IN CEILING, JUNCTION MECHANICAL ROOMS AND OTHER POTENTIALLY DAMP LOCATIONS. AT VERTICAL CHASE, ELEVATED CHASES AND ELEVATOR SHAFTS, INSTALL 5' 6" BRIND SHIMS. 1" MIN. GAPS.
 16. ALL PARTITIONS ARE DIMENSIONED FROM FACE OF FRAME (CEILING OR WAND) TO FACE OF FRAME FINISH UNLESS NOTED OTHERWISE.
 17. ALL FLOOR OPENINGS SHALL BE FIELD VERIFIED PRIOR TO MANUFACTURING OR ORDERING OF ALL FLOOR WINDOW, EQUIPMENT OR OTHER BUILDING PRODUCTS.

Copyright 2026 All Rights Reserved

REV #	DESCRIPTION	DATE


PROJECT NAME & ADDRESS:

Whitefield Public Library
Tom of Whitefield
8 Lancaster Rd, Whitefield, NH 03598


PHILIP M. BENNETT
No. 3477
LICENSED ARCHITECT
STATE OF NEW HAMPSHIRE

INTERIOR - NEW RECEPTION


A7.5

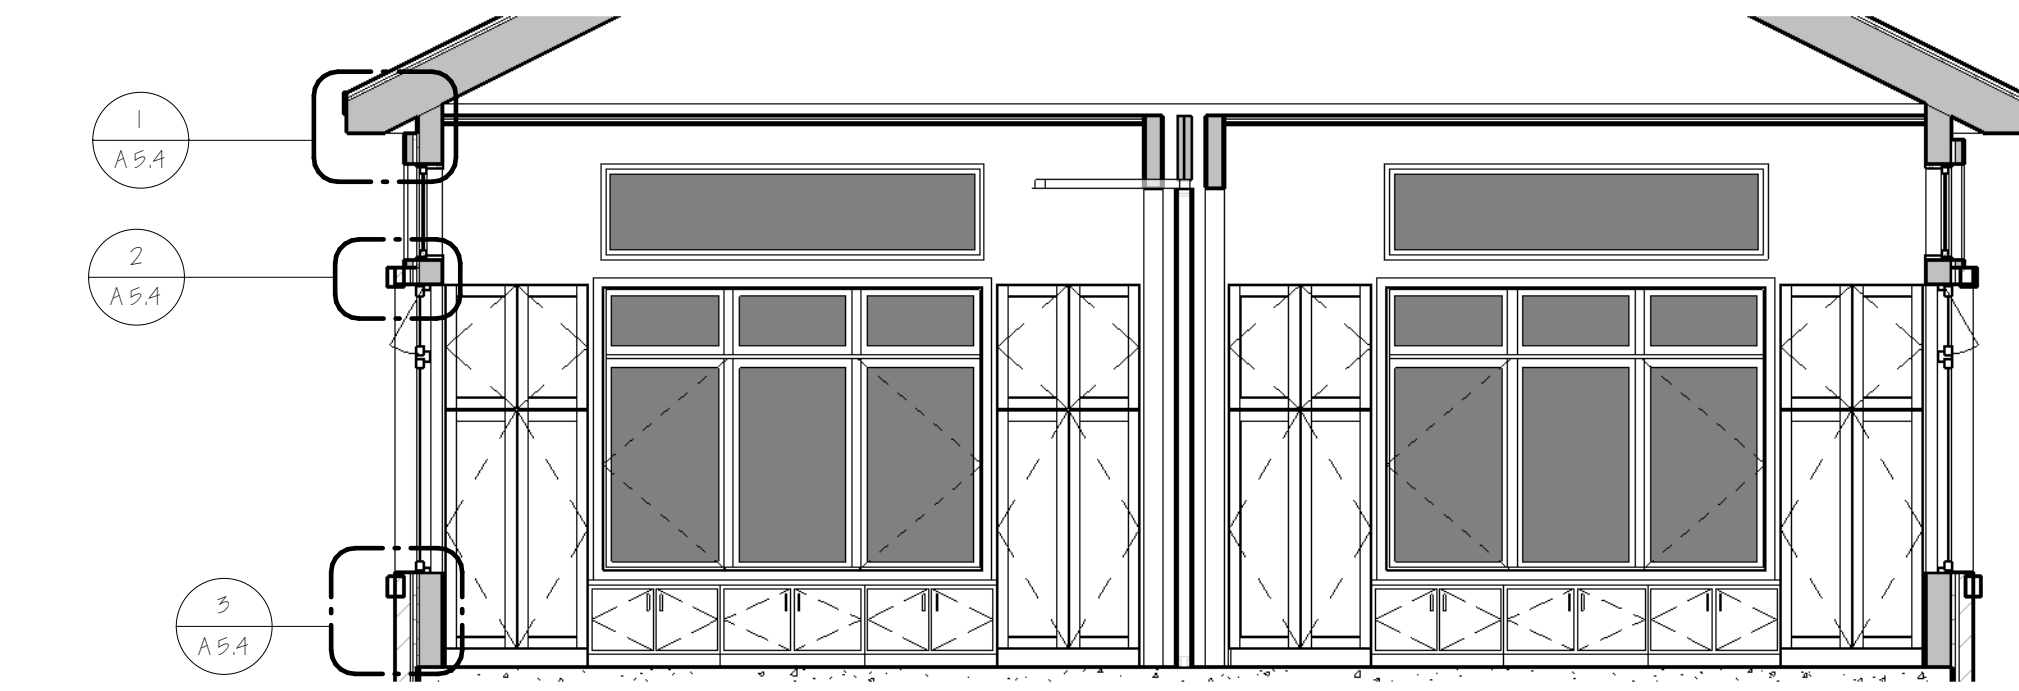


5 Childrens / Flex - West
1/4" = 1'-0"

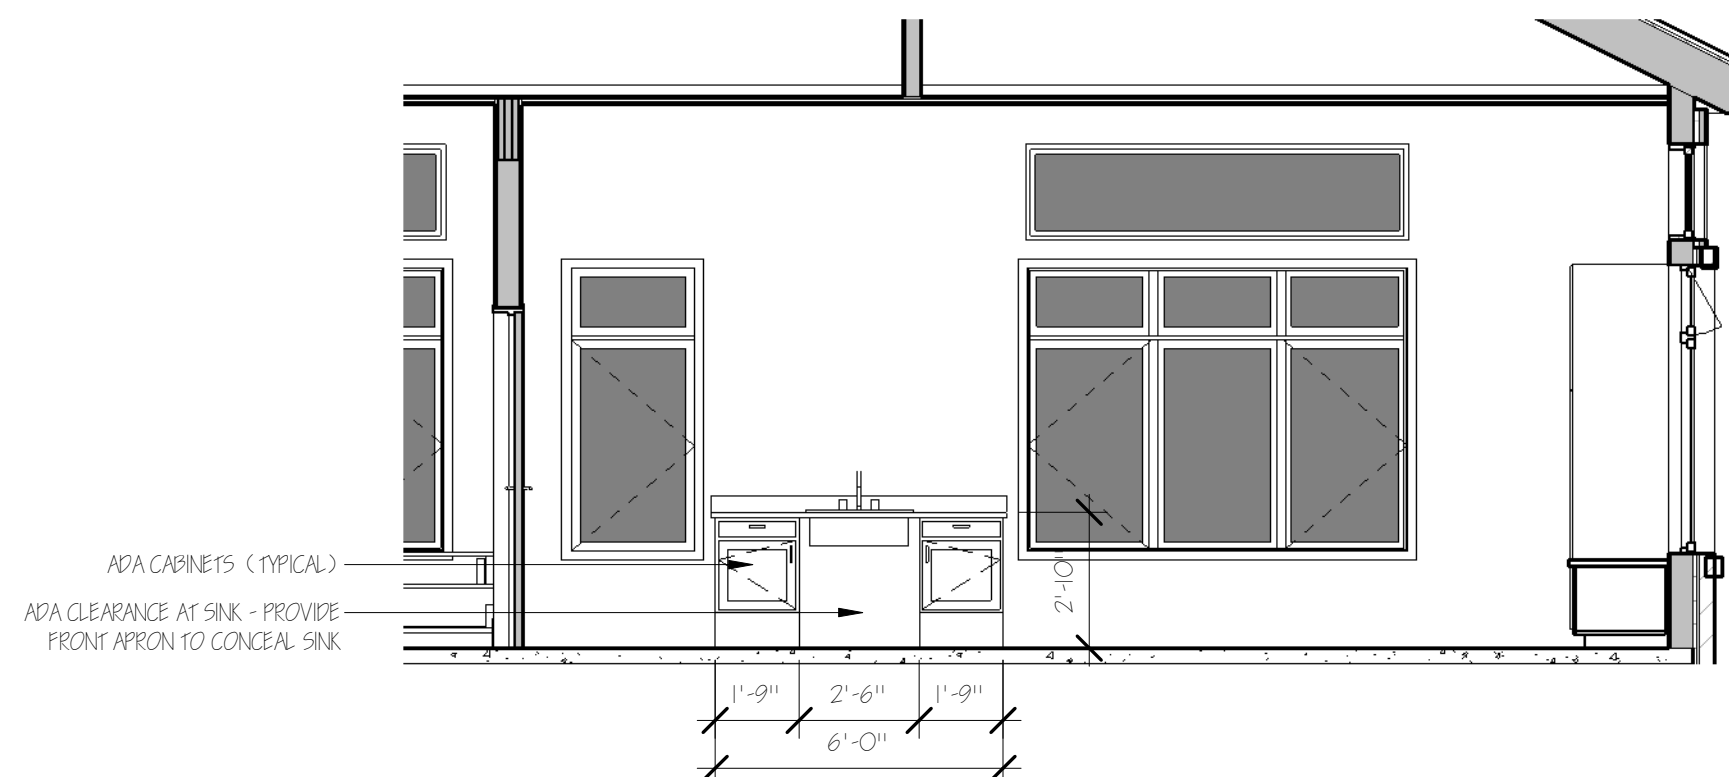

4 Childrens / Flex - South
1/4" = 1'-0"

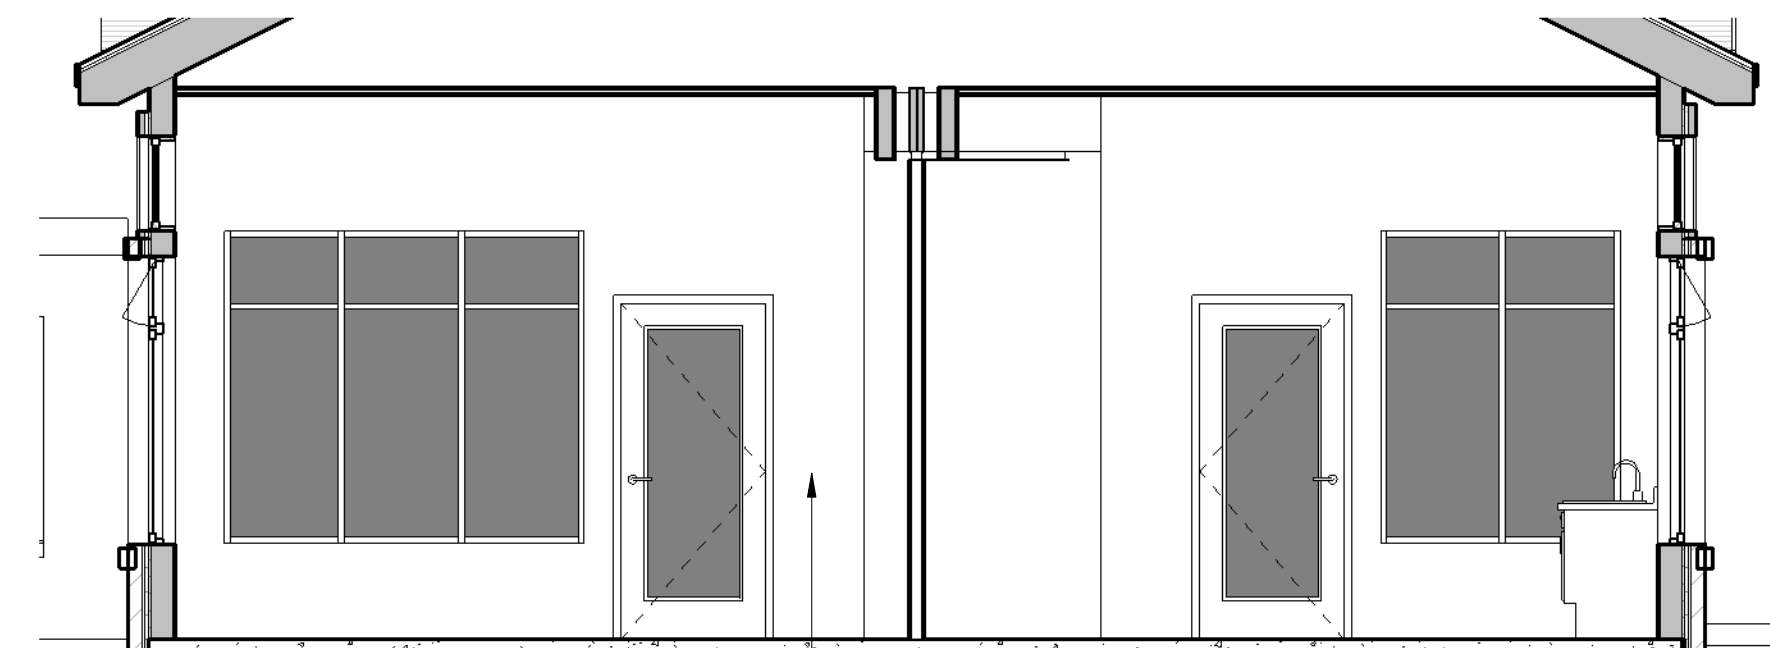


3 Childrens / Flex - East
1/4" = 1'-0"

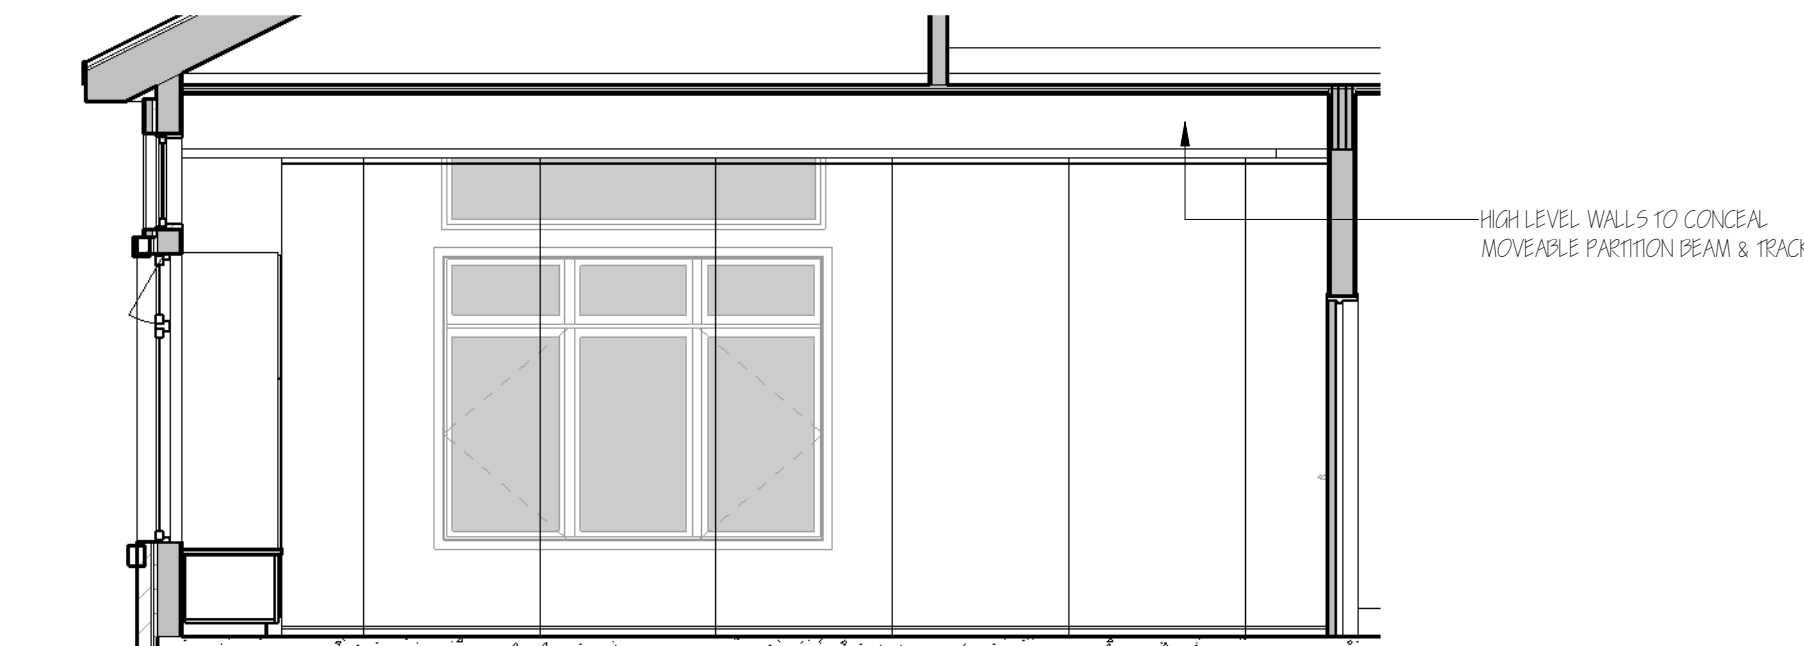

2 Childrens / Flex - North
1 / 4" = 1'-0"



6 Interior Perspective - New Program

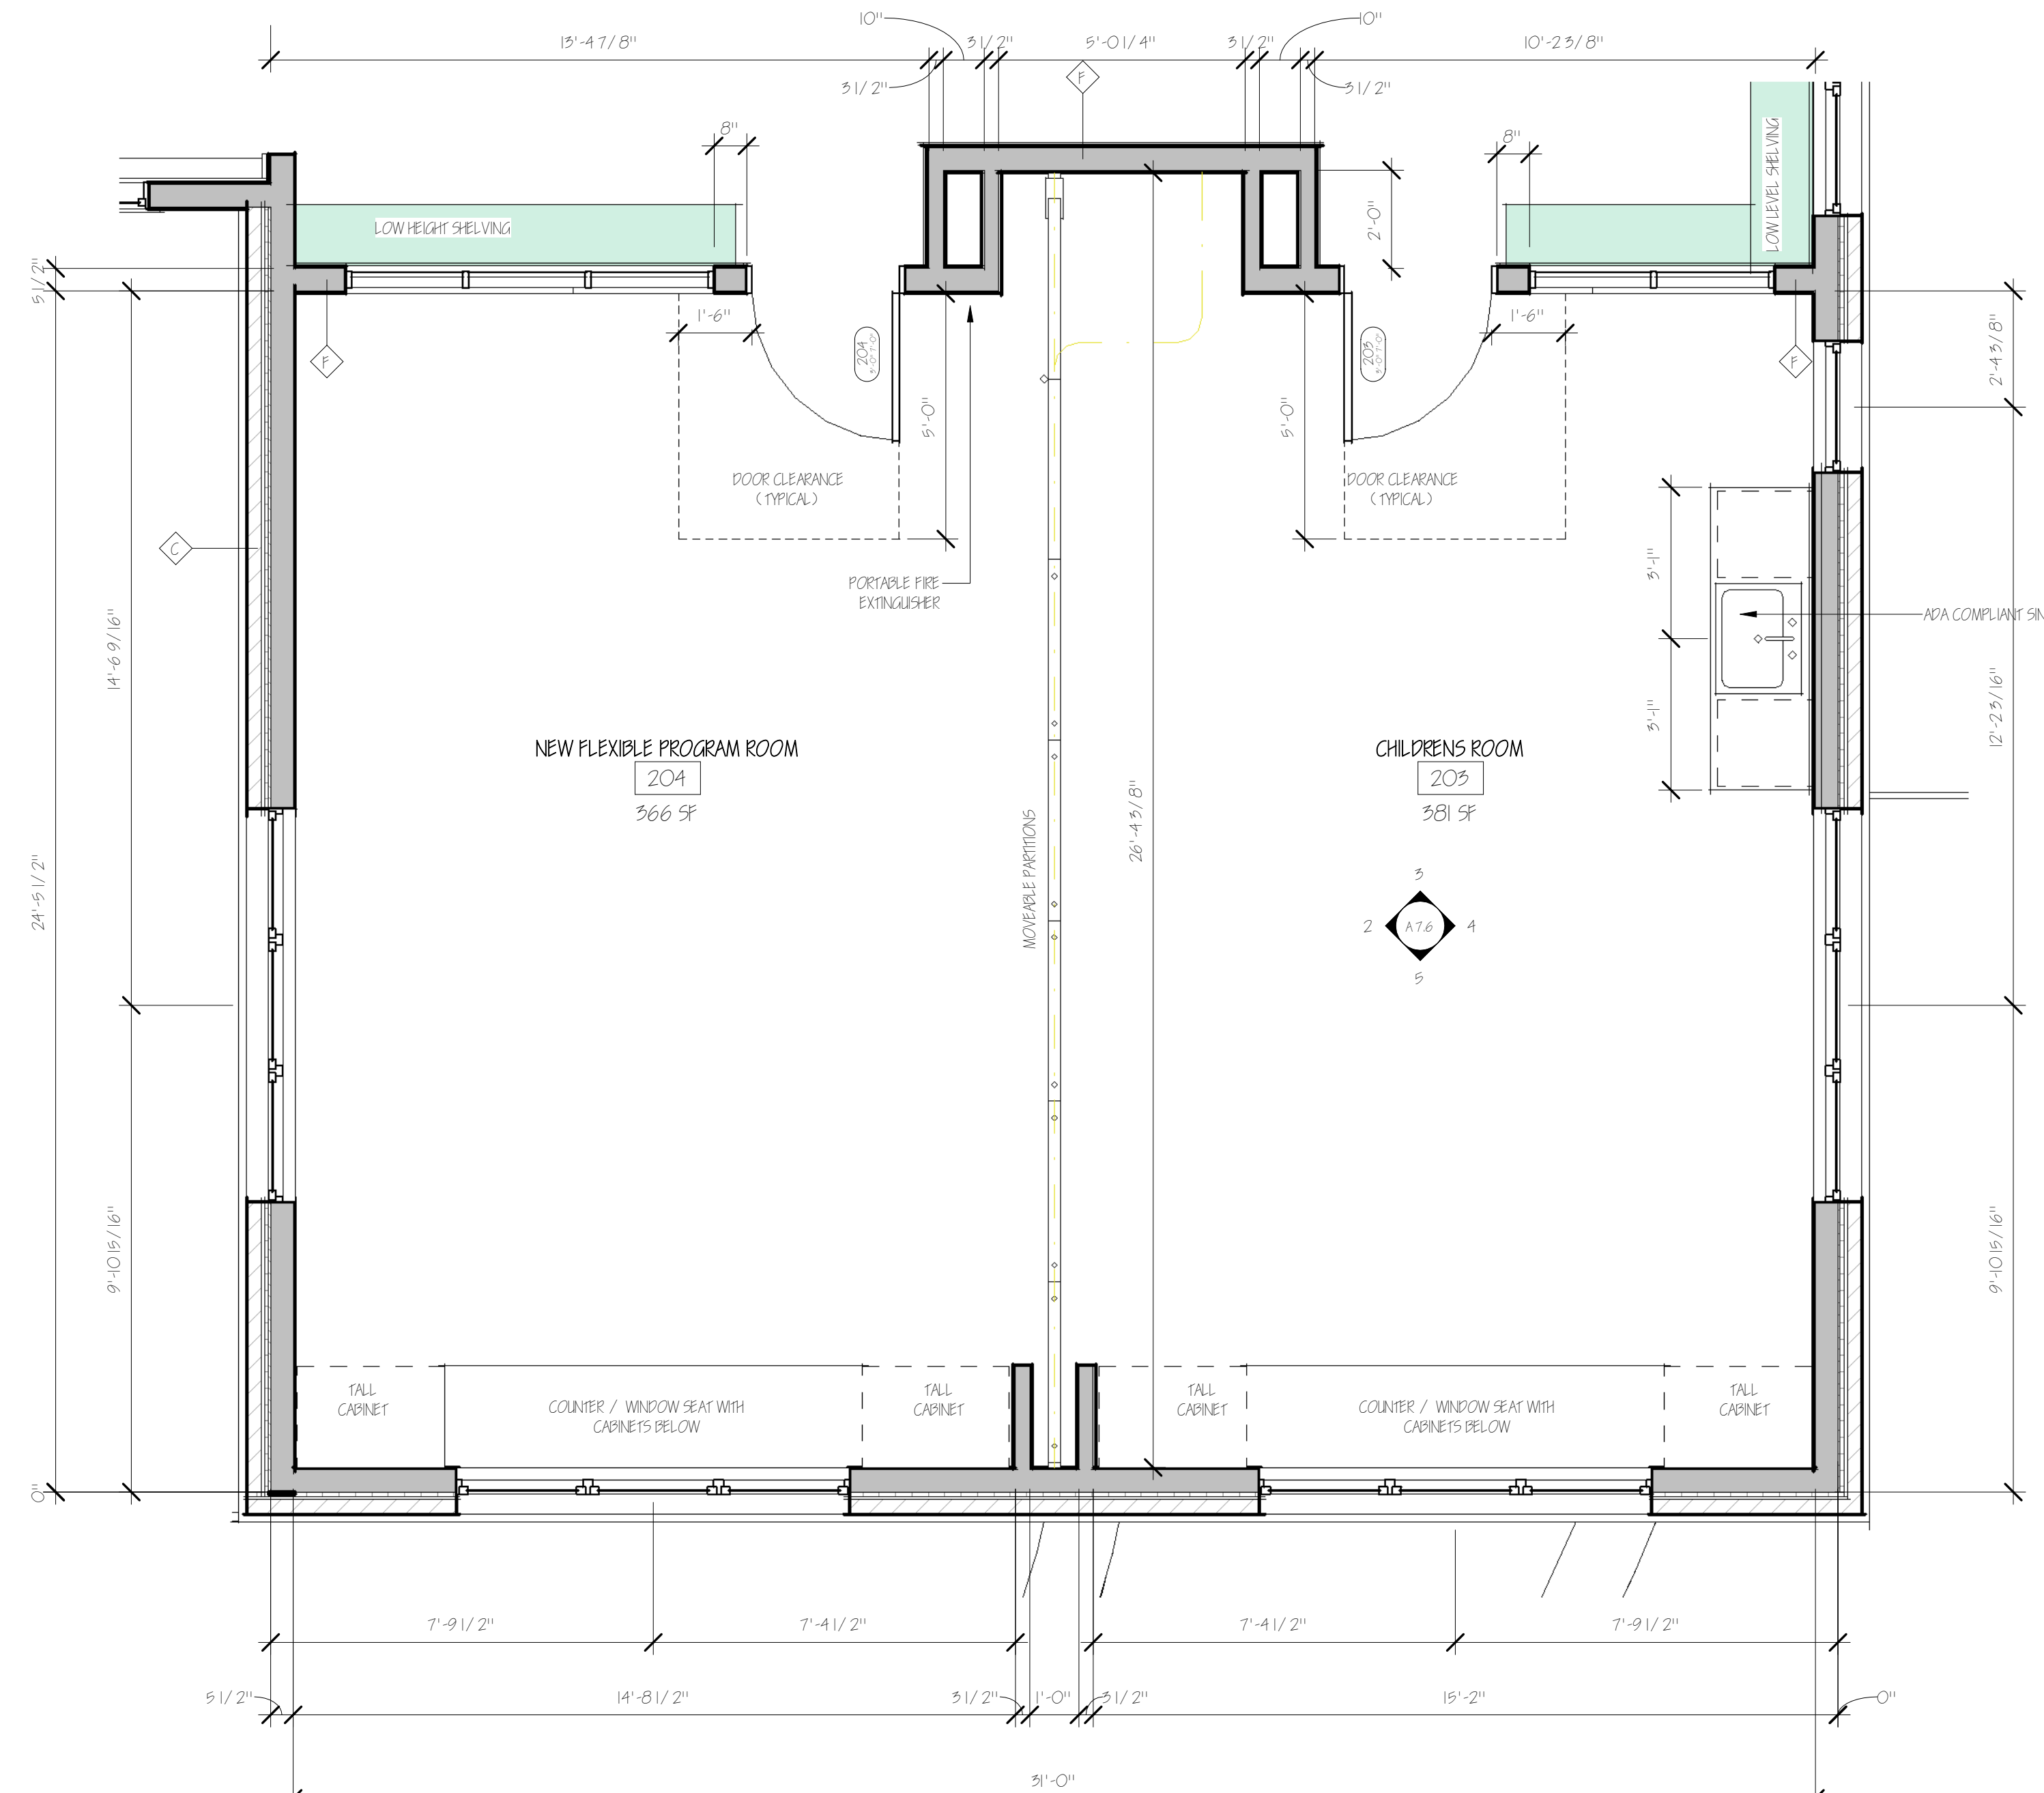

① New Program Room
3/8" = 1'-0"

- CABINETRY NOTES:
1. PROVIDE SHOP DRAWINGS FOR REVIEW & APPROVAL OF ALL CABINETRY PRIOR TO ORDERING.
 2. ALL CABINETRY AND COUNTERTOPS TO BE INSTALLED IN ACCORDANCE WITH ANS A117.1.2009, OR MOST CURRENT

GENERAL NOTES

- [illegible]


10. LEGEND: ALL SYMBOLS AND ABBREVIATIONS USED ON THE DRAWINGS ARE CONSIDERED CONSTRUCTION STANDARDS. IF THE CONTRACTOR HAS ANY QUESTIONS REGARDING THE SAME OR THEIR EXACT MEANING, THE ARCHITECT SHALL BE NOTIFIED FOR CLARIFICATION.

MISC. N.

- [illegible]

Copyright 2026 All Rights Reserved

REV #	DESCRIPTION	DATE

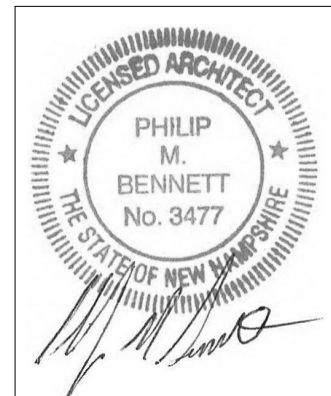


PROJECT NAME & ADDRESS:
Whitefield Public Library
Town of Whitefield
8 Lancaster Rd, Whitefield, NH 03598


INTERIOR - NEW PROGRAM A7.6

CONTRACTOR BID SET


C:\Users\stuart\My Documents\225 Whitefield Library.dwg Whitefield Library - 03-04-2016.rvt

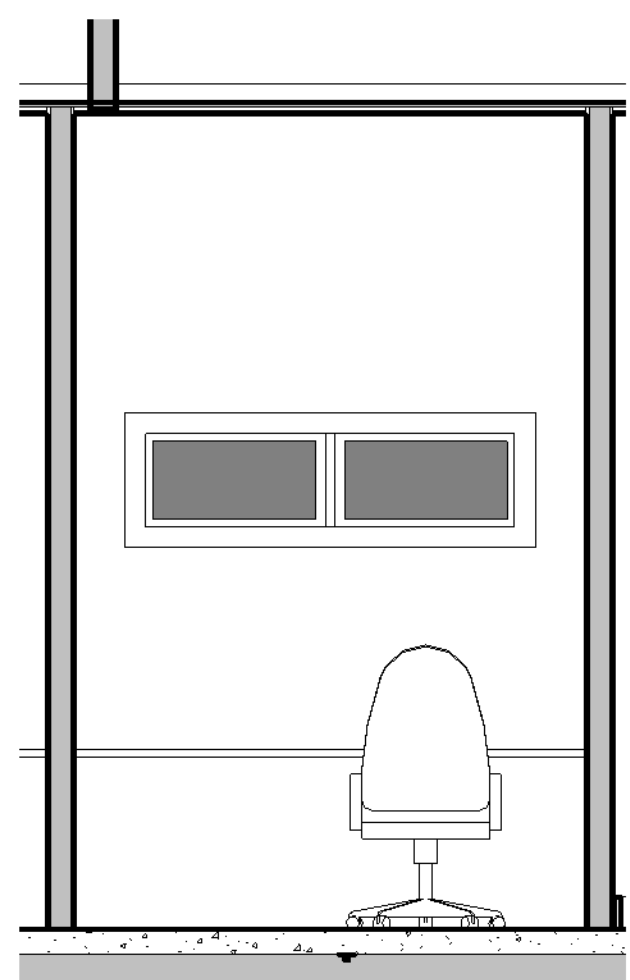


8 Office 1 - North
3/8" = 1'-0"

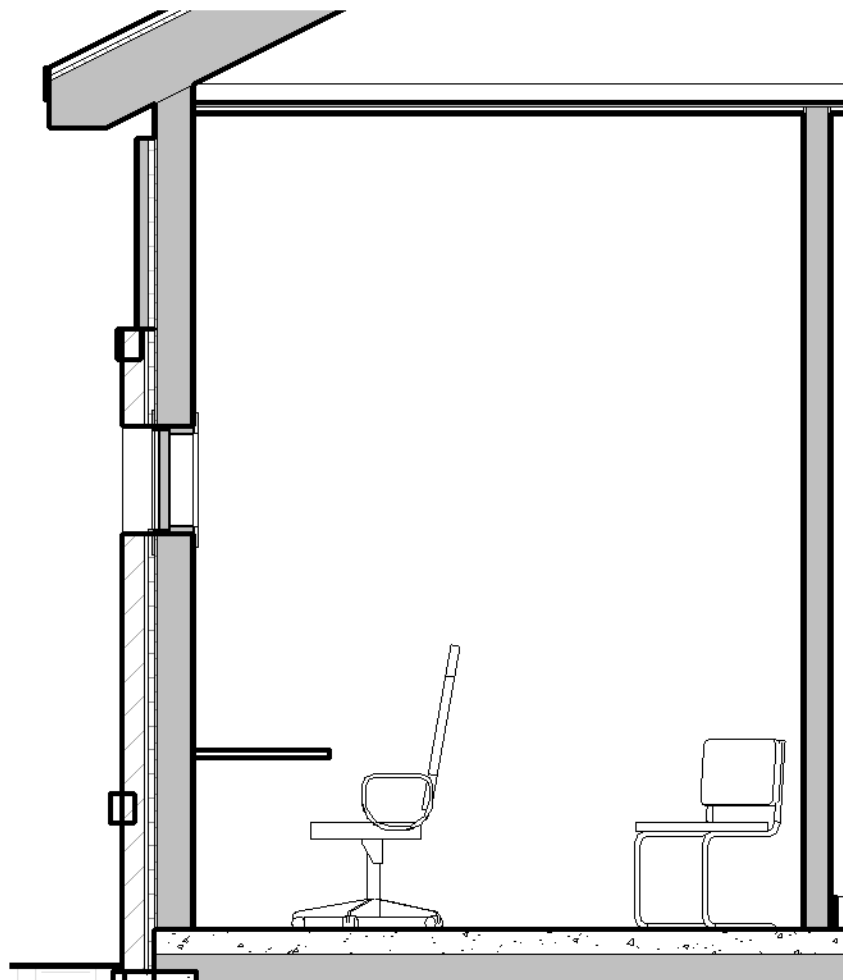


7 Office 1 - East
3/8" = 1'-0"

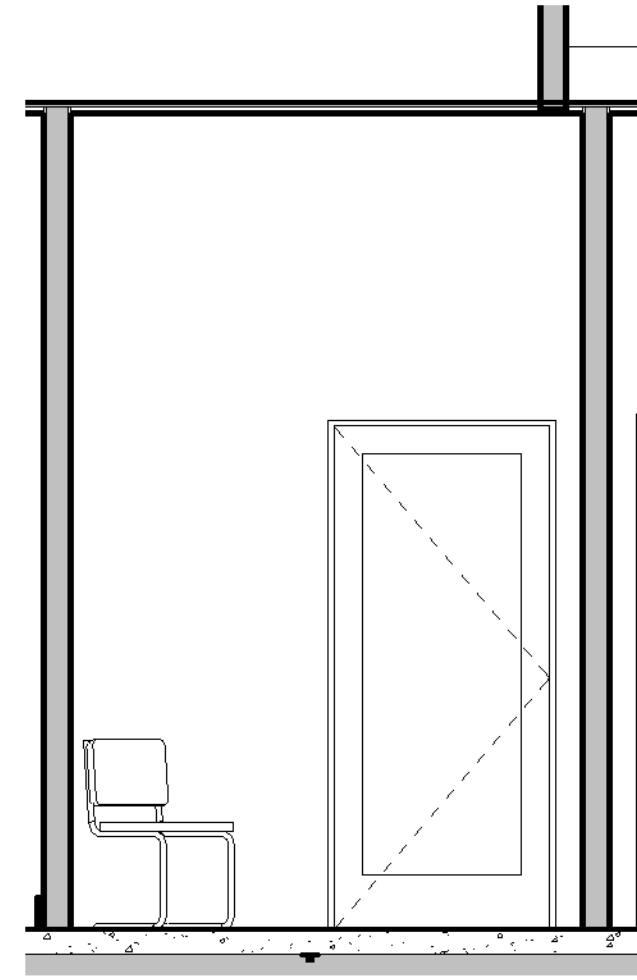


9 Office 1 - South
3/8" = 1'-0"

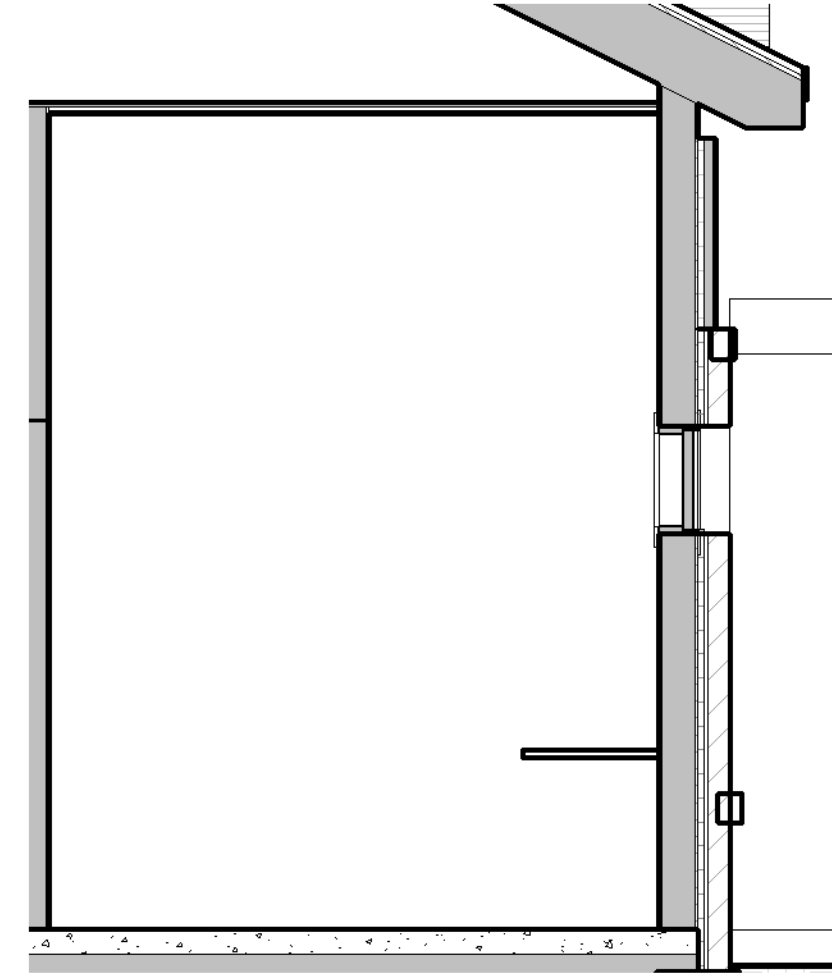


10 Office 1 - West
3/8" = 1'-0"

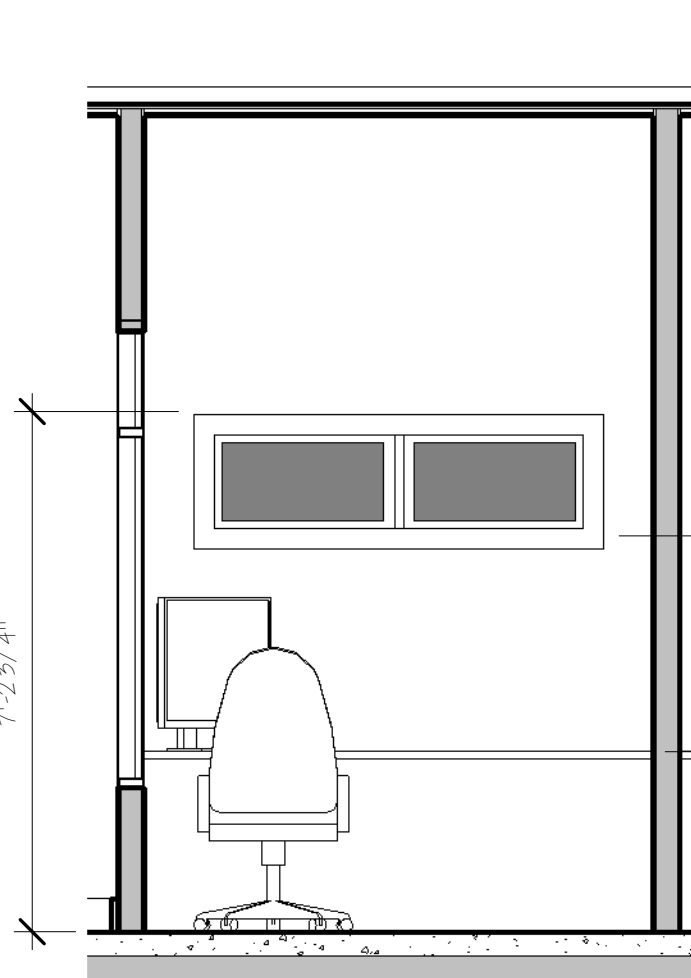


3 Office 2 - North
3/8" = 1'-0"

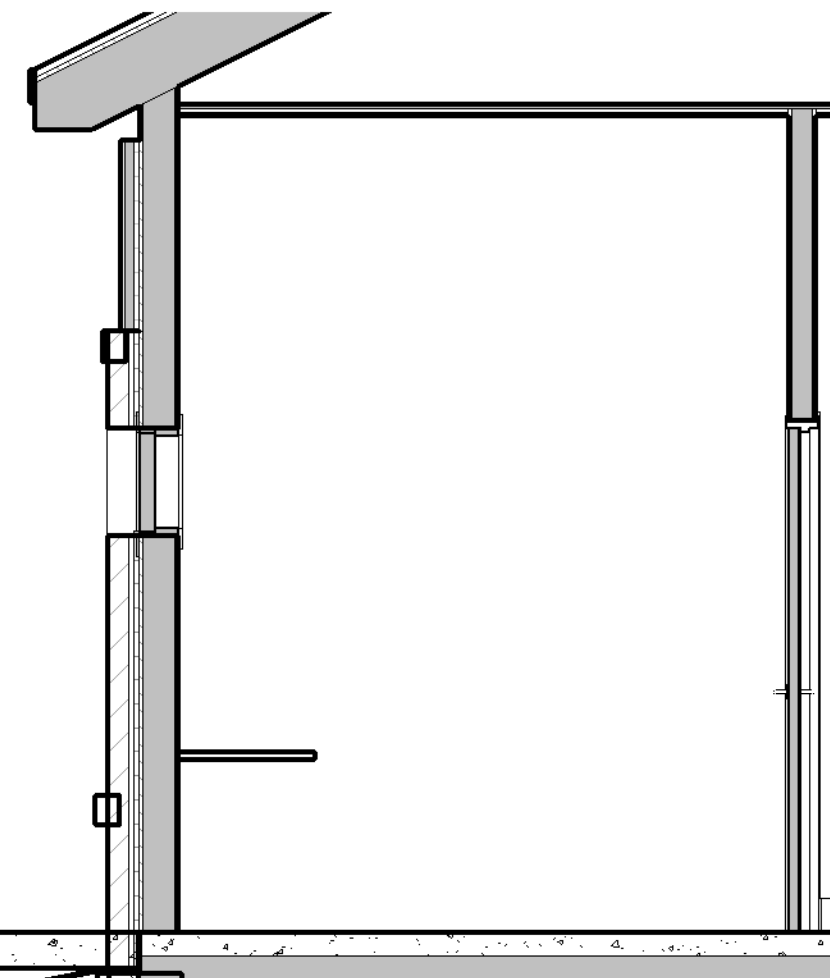


4 Office 2 - East
3/8" = 1'-0"

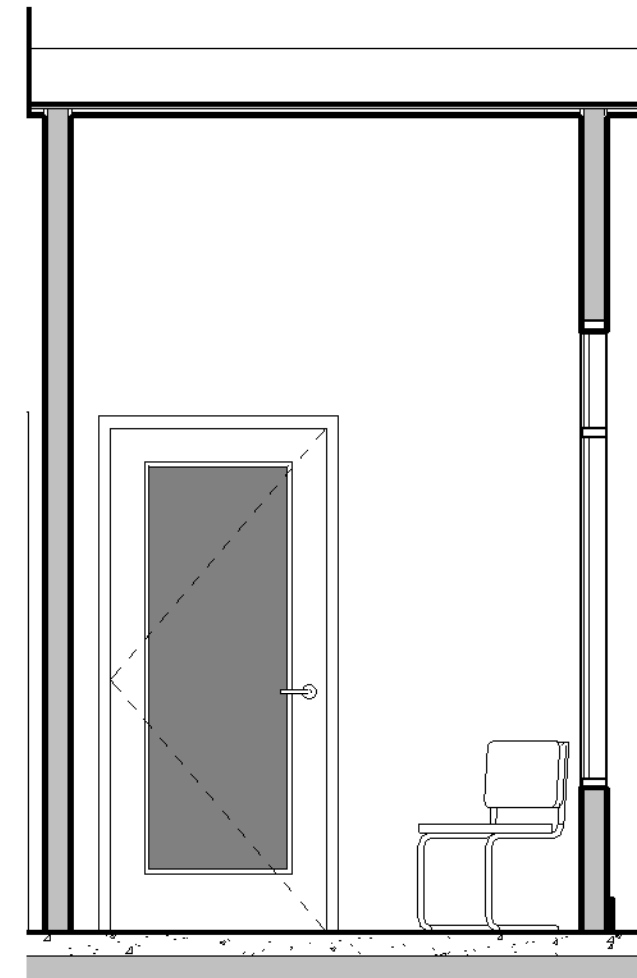


5 Office 2 - South
3/8" = 1'-0"

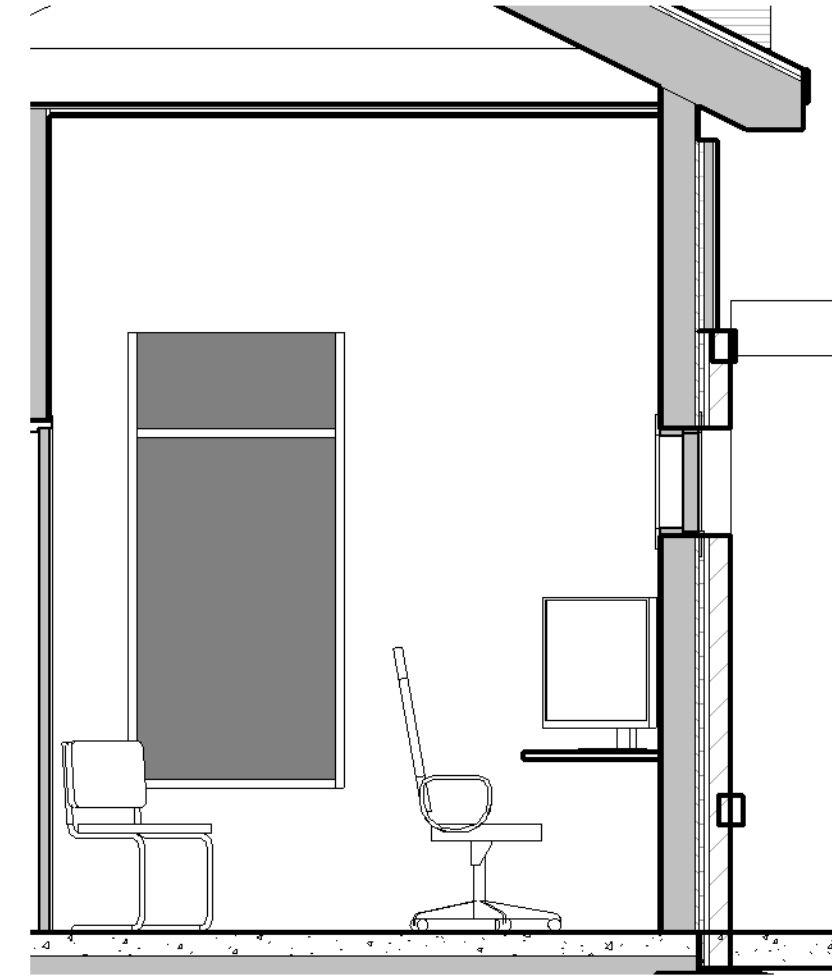

6 Office 2 - West
3/8" = 1'-0"

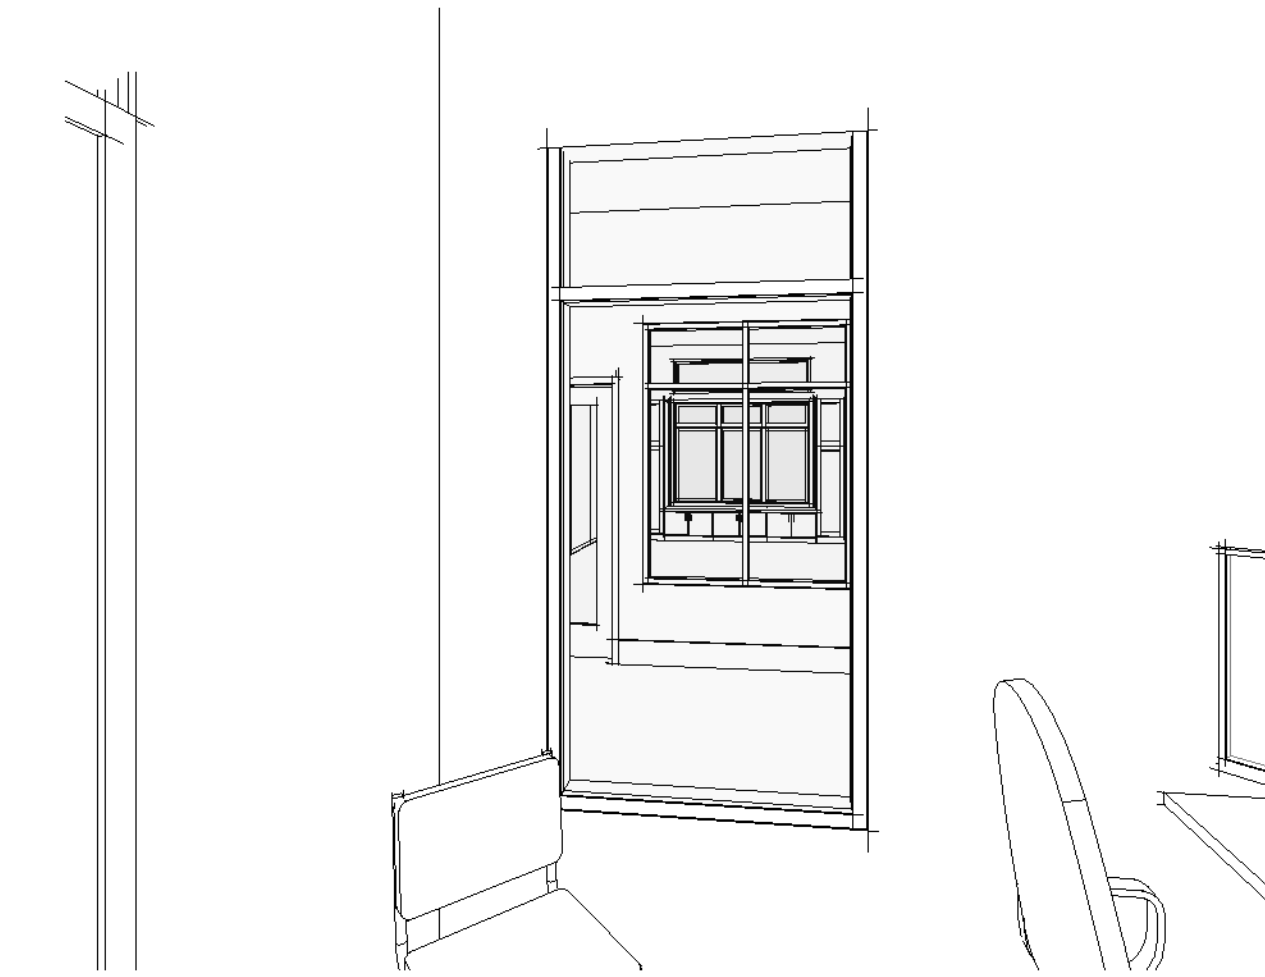

2 Interior Perspective - Office to Childrens

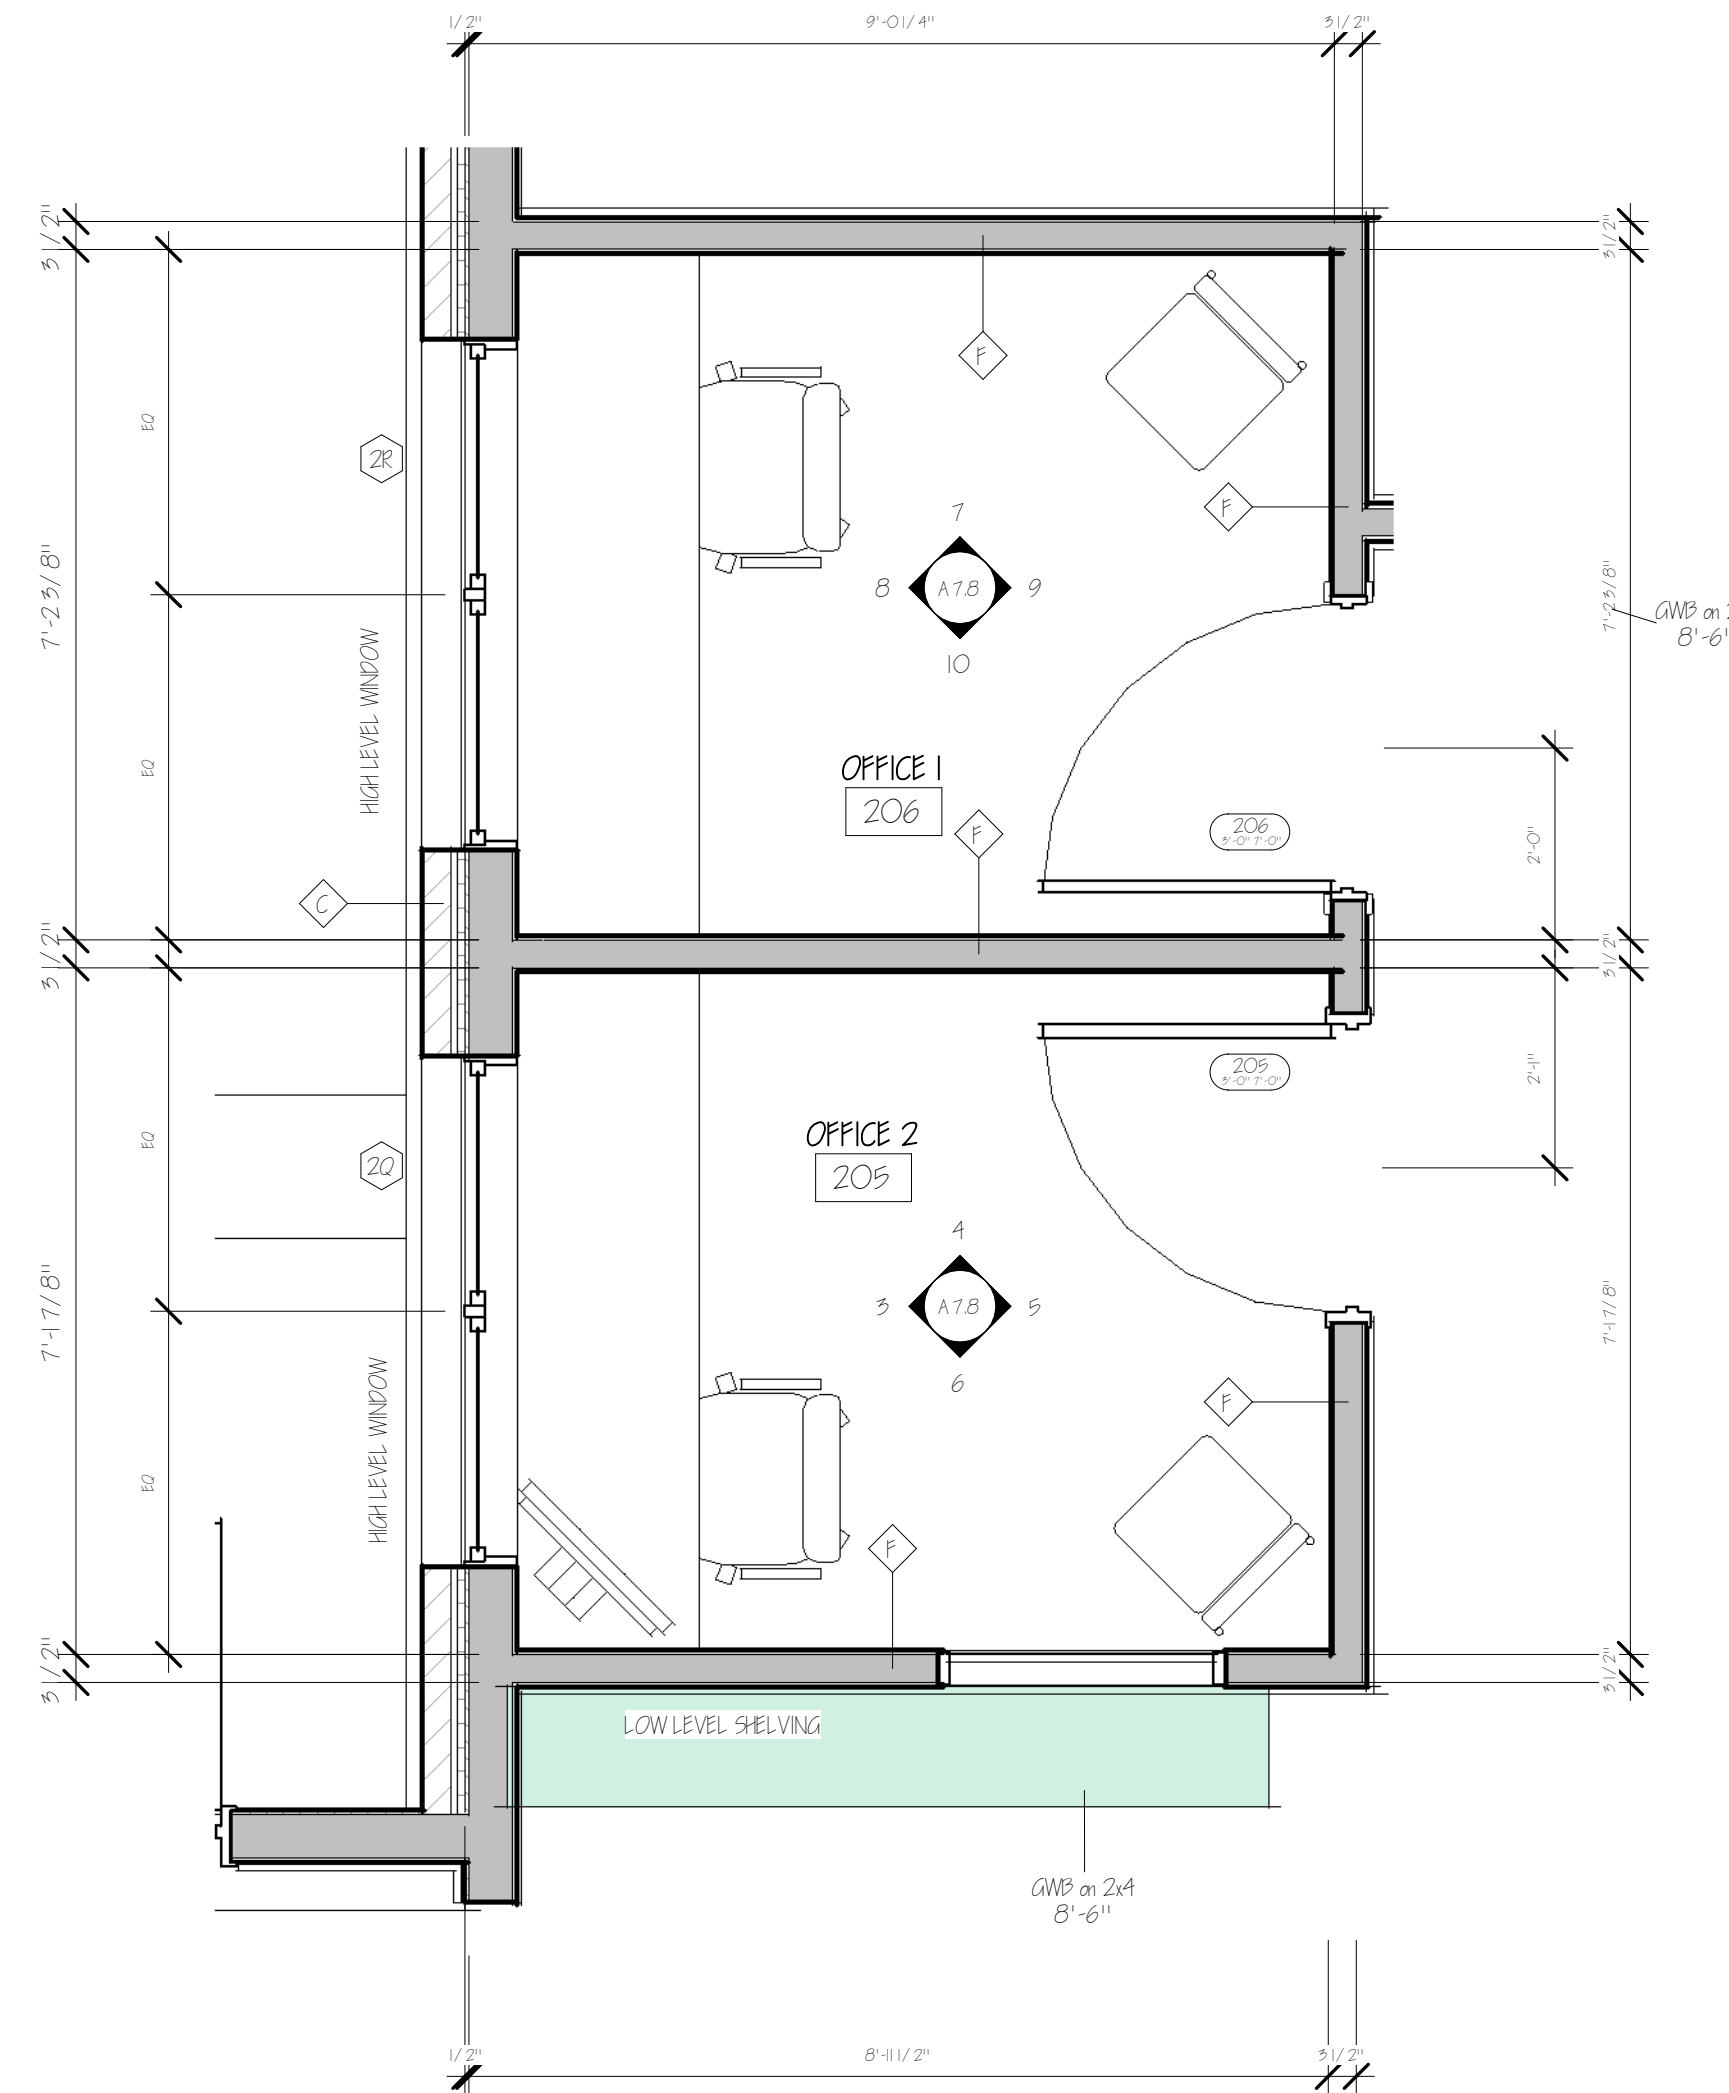

1 Offices
1/2" = 1'-0"

- ACCESSIBILITY NOTES:**
1. ALL CABINETS AND COUNTERTOPS TO BE INSTALLED IN ACCORDANCE WITH ANSI A117.1.2009, OR MOST CURRENT.
 2. ALL PLUMBING & ELECTRICAL EQUIPMENT WILL BE SPECIFIED AND INSTALLED IN ACCORDANCE WITH ANSI A117.1.2009, OR MOST CURRENT.
 3. ALL WINDOWS, DOORS & ACCESSIBLE ROUTES TO BE INSTALLED IN ACCORDANCE WITH ANSI A117.1.2009, OR MOST CURRENT.

GENERAL NOTES:

- BUILDING CODE:**
1. ALL WORK PERFORMED BY THE CONTRACTOR AND ALL SUB-CONTRACTORS OF THIS PROJECT SHALL CONFORM TO THE REQUIREMENTS OF THE STATE OF NEW HAMPSHIRE BUILDING CODES (AND ANY AMENDMENTS), THE STATE OF NEW HAMPSHIRE LIFE SAFETY CODE (AND ANY AMENDMENTS), THE AUTHORITY HAVING JURISDICTION ZONING REGULATIONS, AND ALL OTHER REGULATIONS AND CODES.
 2. THE CONTRACT LIMIT HAS BEEN INDICATED ON THE DRAWINGS. IF NO LIMIT HAS BEEN INDICATED THEN THE OWNER, ARCHITECT & GENERAL CONTRACTOR SHOULD REVIEW ON-SITE PRIOR TO CONSTRUCTION.
 3. THE CONTRACTOR SHALL FAMILIARIZE HIMSELF WITH THE CONTRACT DRAWINGS. ANY DISCREPANCIES SHALL BE BROUGHT TO THE ATTENTION OF THE ARCHITECT BEFORE PROCEEDING. THE CONTRACTOR SHALL BE SOLELY RESPONSIBLE FOR ANY AND ALL CONSTRUCTION METHODS, METHODS, PROCEDURES, SEQUENCES, PROCEDURES, SCHEDULING & SAFETY PROCEDURES REQUIRED TO COMPLETE THE WORK OF THIS CONTRACT. PROVIDE ALL TEMPORARY PROTECTION & SCHEDULING NECESSARY TO SAFELY MAINTAIN THE STRUCTURAL INTEGRITY OF NEW AND EXISTING CONSTRUCTION. ALL STRUCTURAL COMPONENTS AND SYSTEMS ARE INSTALLED & APPROVED BY THE OWNER OR ARCHITECT.
 4. COORDINATION OF THE STRUCTURAL, MECHANICAL, AND ELECTRICAL DRAWINGS ARE SUPPLEMENTARY TO THE ARCHITECTURAL DRAWINGS. IT SHALL BE THE RESPONSIBILITY OF THE CONTRACTOR TO CHECK AND COORDINATE ALL THE DRAWINGS BEFORE PARTICIPATION AND/OR INSTALLATION OF ANY WORK. CONTRACTOR SHALL MAINTAIN THE INTEGRITY OF THE ARCHITECT OF ANY DISCREPANCIES OR ERRORS.
 5. ALL STRUCTURAL DRAWINGS SHALL BE USED IN CONJUNCTION WITH THE ARCHITECTURAL, MECHANICAL, PLUMBING AND ELECTRICAL DRAWINGS AND SPECIFICATIONS. VERIFY LOCATION AND DIMENSIONS OF WALLS, PARTITIONS, OPENINGS, SLOPES, WINDOWS, DOORS, ELEVATIONS, ELEVATIONS, AND OTHER PROJECT REQUIREMENTS NOT SHOWN ON THE STRUCTURAL DRAWINGS. VERIFY AND COORDINATE ALL DIMENSIONS RELATED TO THE PROJECT.
 6. UNLESS OTHERWISE INDICATED, DETAILS SHOWN ARE TO BE CONSIDERED TYPICAL FOR SIMILAR CONDITIONS.
 7. IF THERE EXISTS CONFLICTS BETWEEN THE WORK INDICATED IN ANY OF THE DRAWINGS AND/OR ANY CONFLICTS WITHIN THE SPECIFICATIONS, AND/OR CONFLICTS BETWEEN THE DRAWINGS AND SPECIFICATIONS, THE MORE COMPLEX OF THE CONFLICTING ALTERNATIVES SHALL BE INCLUDED IN THE BID OR PROPOSAL.
 8. THESE DRAWINGS HAVE BEEN COMPILED FROM THE BEST AVAILABLE INFORMATION AND ARE NOT INTENDED TO LIMIT THE SCOPE OF THE WORK. THE CONTRACTOR MAY ENCOUNTER VARIATIONS OF UNDISCOVERED CONDITIONS NOT SHOWN ON THESE DRAWINGS REQUIRING ADDITIONAL WORK FOR THE COMPLETION OF THIS CONTRACT. IT WILL BE ASSUMED THAT THE CONTRACTOR HAS INSPECTED THE SITE PRIOR TO BIDDING AND VERIFIED THE INFORMATION HEREIN SUPPLIED.
 9. REFER TO THE SPECIFICATIONS IN THE PROJECT MANUAL FOR ADDITIONAL INFORMATION AND NOTIFICATIONS.

LEGEND & PRECEDENCE:


10. LEGEND: ALL SYMBOLS AND ABBREVIATIONS USED ON THE DRAWINGS ARE CONSIDERED CONSTRUCTION STANDARDS. IF THE CONTRACTOR HAS ANY QUESTIONS REGARDING THE SAME OR THEIR EXACT MEANING, THE ARCHITECT SHALL BE NOTIFIED FOR CLARIFICATION.
11. PRECEDENCE: DIMENSIONS SHALL HAVE PRECEDENCE OVER SCALE. LARGER SCALE DRAWINGS HAVE PRECEDENCE OVER SMALLER SCALE DRAWINGS. SPECIFICATIONS AND GENERAL NOTES HAVE PRECEDENCE OVER DRAWINGS.

MISC. NOTES:

12. DRAWING: CONTRACTOR SHALL PROVIDE ALL REQUIRED BLOCKING, BRACING, FRAMING, HANGERS, OR OTHER SUPPORT AS NECESSARY FOR ALL FINISHES, EQUIPMENT, CABINETS, FURNISHINGS, AND ALL OTHER ITEMS REQUIRING THE SAME. IT IS THE CONTRACTOR'S RESPONSIBILITY TO COORDINATE WITH THE FINISHES, EQUIPMENT, CABINETS, FURNISHINGS, AND ALL OTHER ITEMS. MEASUREMENT AND INSTALLATION SHALL BE THE CONTRACTOR'S RESPONSIBILITY.
13. ACCESS PANELS: ALL EQUIPMENT, SWITCHES, AND VALVES THAT ARE CONCEALED MUST BE PROVIDED WITH ACCESS PANELS OR ACCESSIBLE DOORS OR NOTED BY THE ARCHITECT IN THE DRAWINGS.
14. NO NEW FACILITIES OR EQUIPMENT INSULATED FOR THE PERMANENT INSTALLATION MAY BE LEFT FOR TEMPORARY PURPOSES UNLESS THE CONTRACT DOCUMENTS SPECIFICALLY STATE OTHERWISE.
15. DISPARA: ALL DISPARA TO BE 5/8" UNLESS NOTED OTHERWISE. INSULATION RESISTANCE OF 10.0 R-VALUE SHALL BE USED IN ALL MECHANICAL ROOMS AND OTHER POTENTIALLY DAMP LOCATIONS. AT VERTICAL CHASE, BUILDING CODES AND ELEVATOR SHAFTS, INSTALL 5/8" INSULATION, TYPE "X" GORE.
16. ALL PARTITIONS ARE DIMENSIONED FROM FACE OF FRAME. CORNER OF WINDOW, 10" FACE OF FRAME FINISH UNLESS NOTED OTHERWISE.
17. ALL ROUGH OPENINGS SHALL BE FIELD VERIFIED PRIOR TO MANUFACTURING OR ORDERING OF ALL ROOF, WINDOW, EQUIPMENT OR OTHER BUILDING PRODUCTS.

Copyright 2020 All Rights Reserved

REV #	DESCRIPTION	DATE

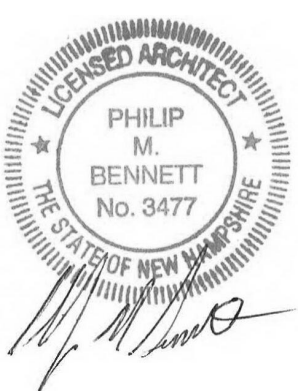

PROJECT NAME & ADDRESS:
Whitefield Public Library
Town of Whitefield
8 Lancaster Rd, Whitefield, NH 03598


INTERIOR OFFICES

A7.8


CONTRACTOR BID SET

C:\Users\stuart\OneDrive\Documents\225 Whitefield Library.dwg Whitefield Library - 03-09-26.rvt


2 Study Room 1 - North
3/8" = 1'-0"

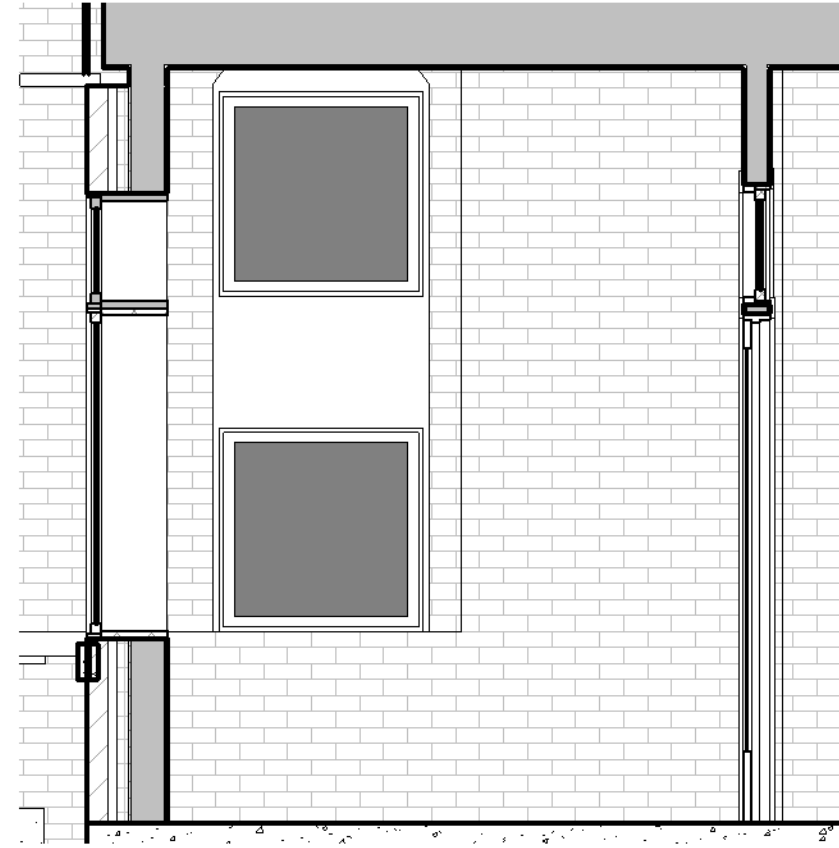


3 Study Room 1-2-3 - East
3/8" = 1'-0"

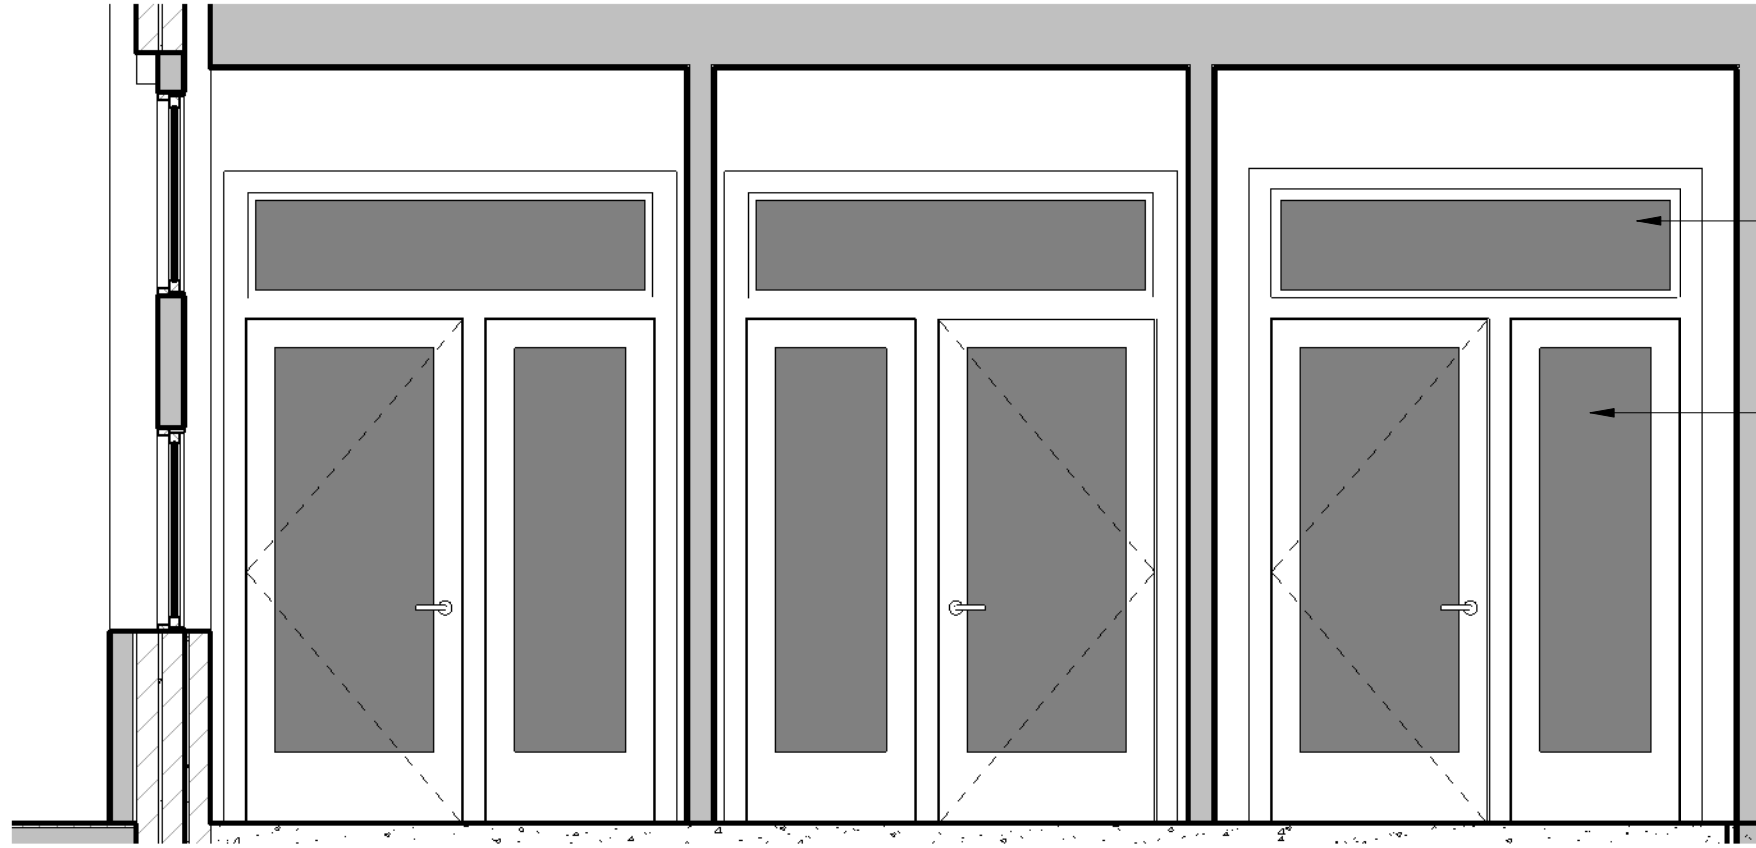


5 Study Room 3 - South
3/8" = 1'-0"

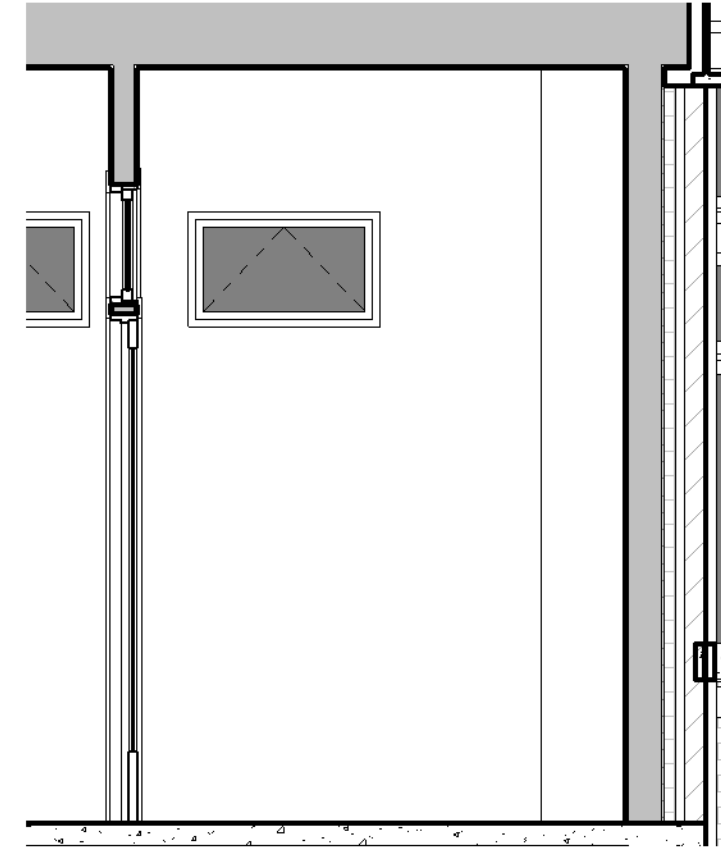

4 Study Room 1-2-3 - West
3/8" = 1'-0"

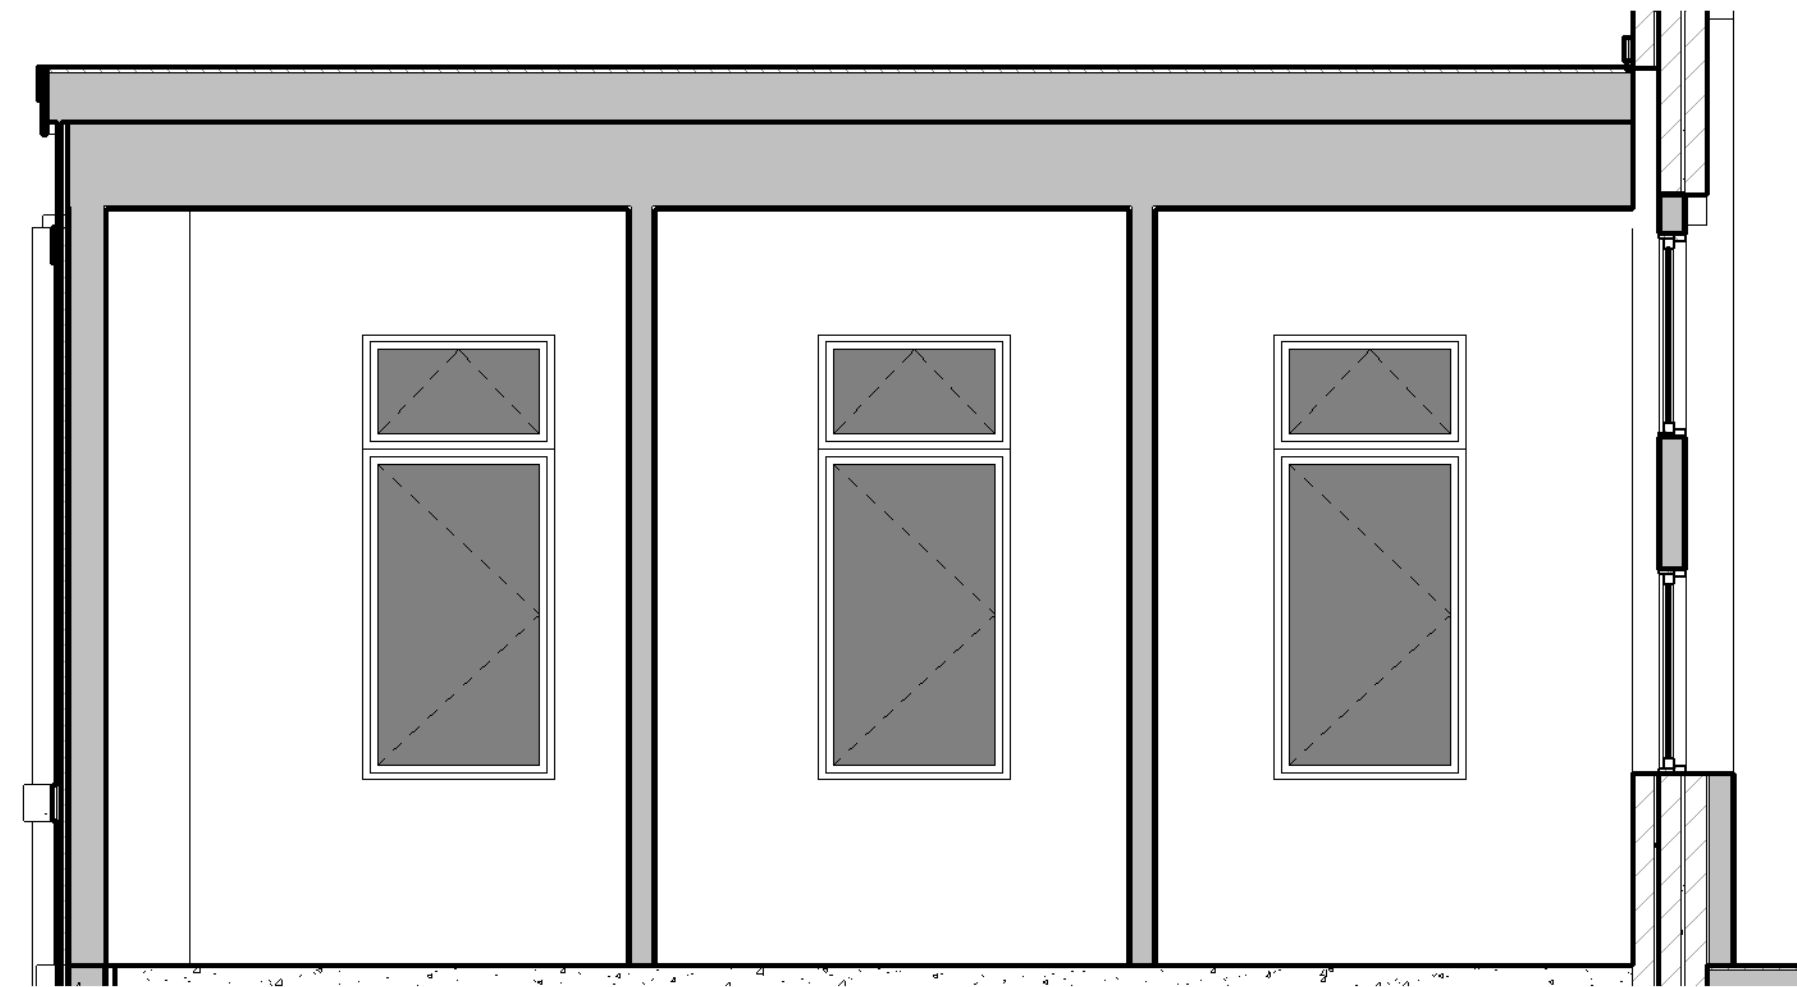

1 Study Rooms
1/2" = 1'-0"

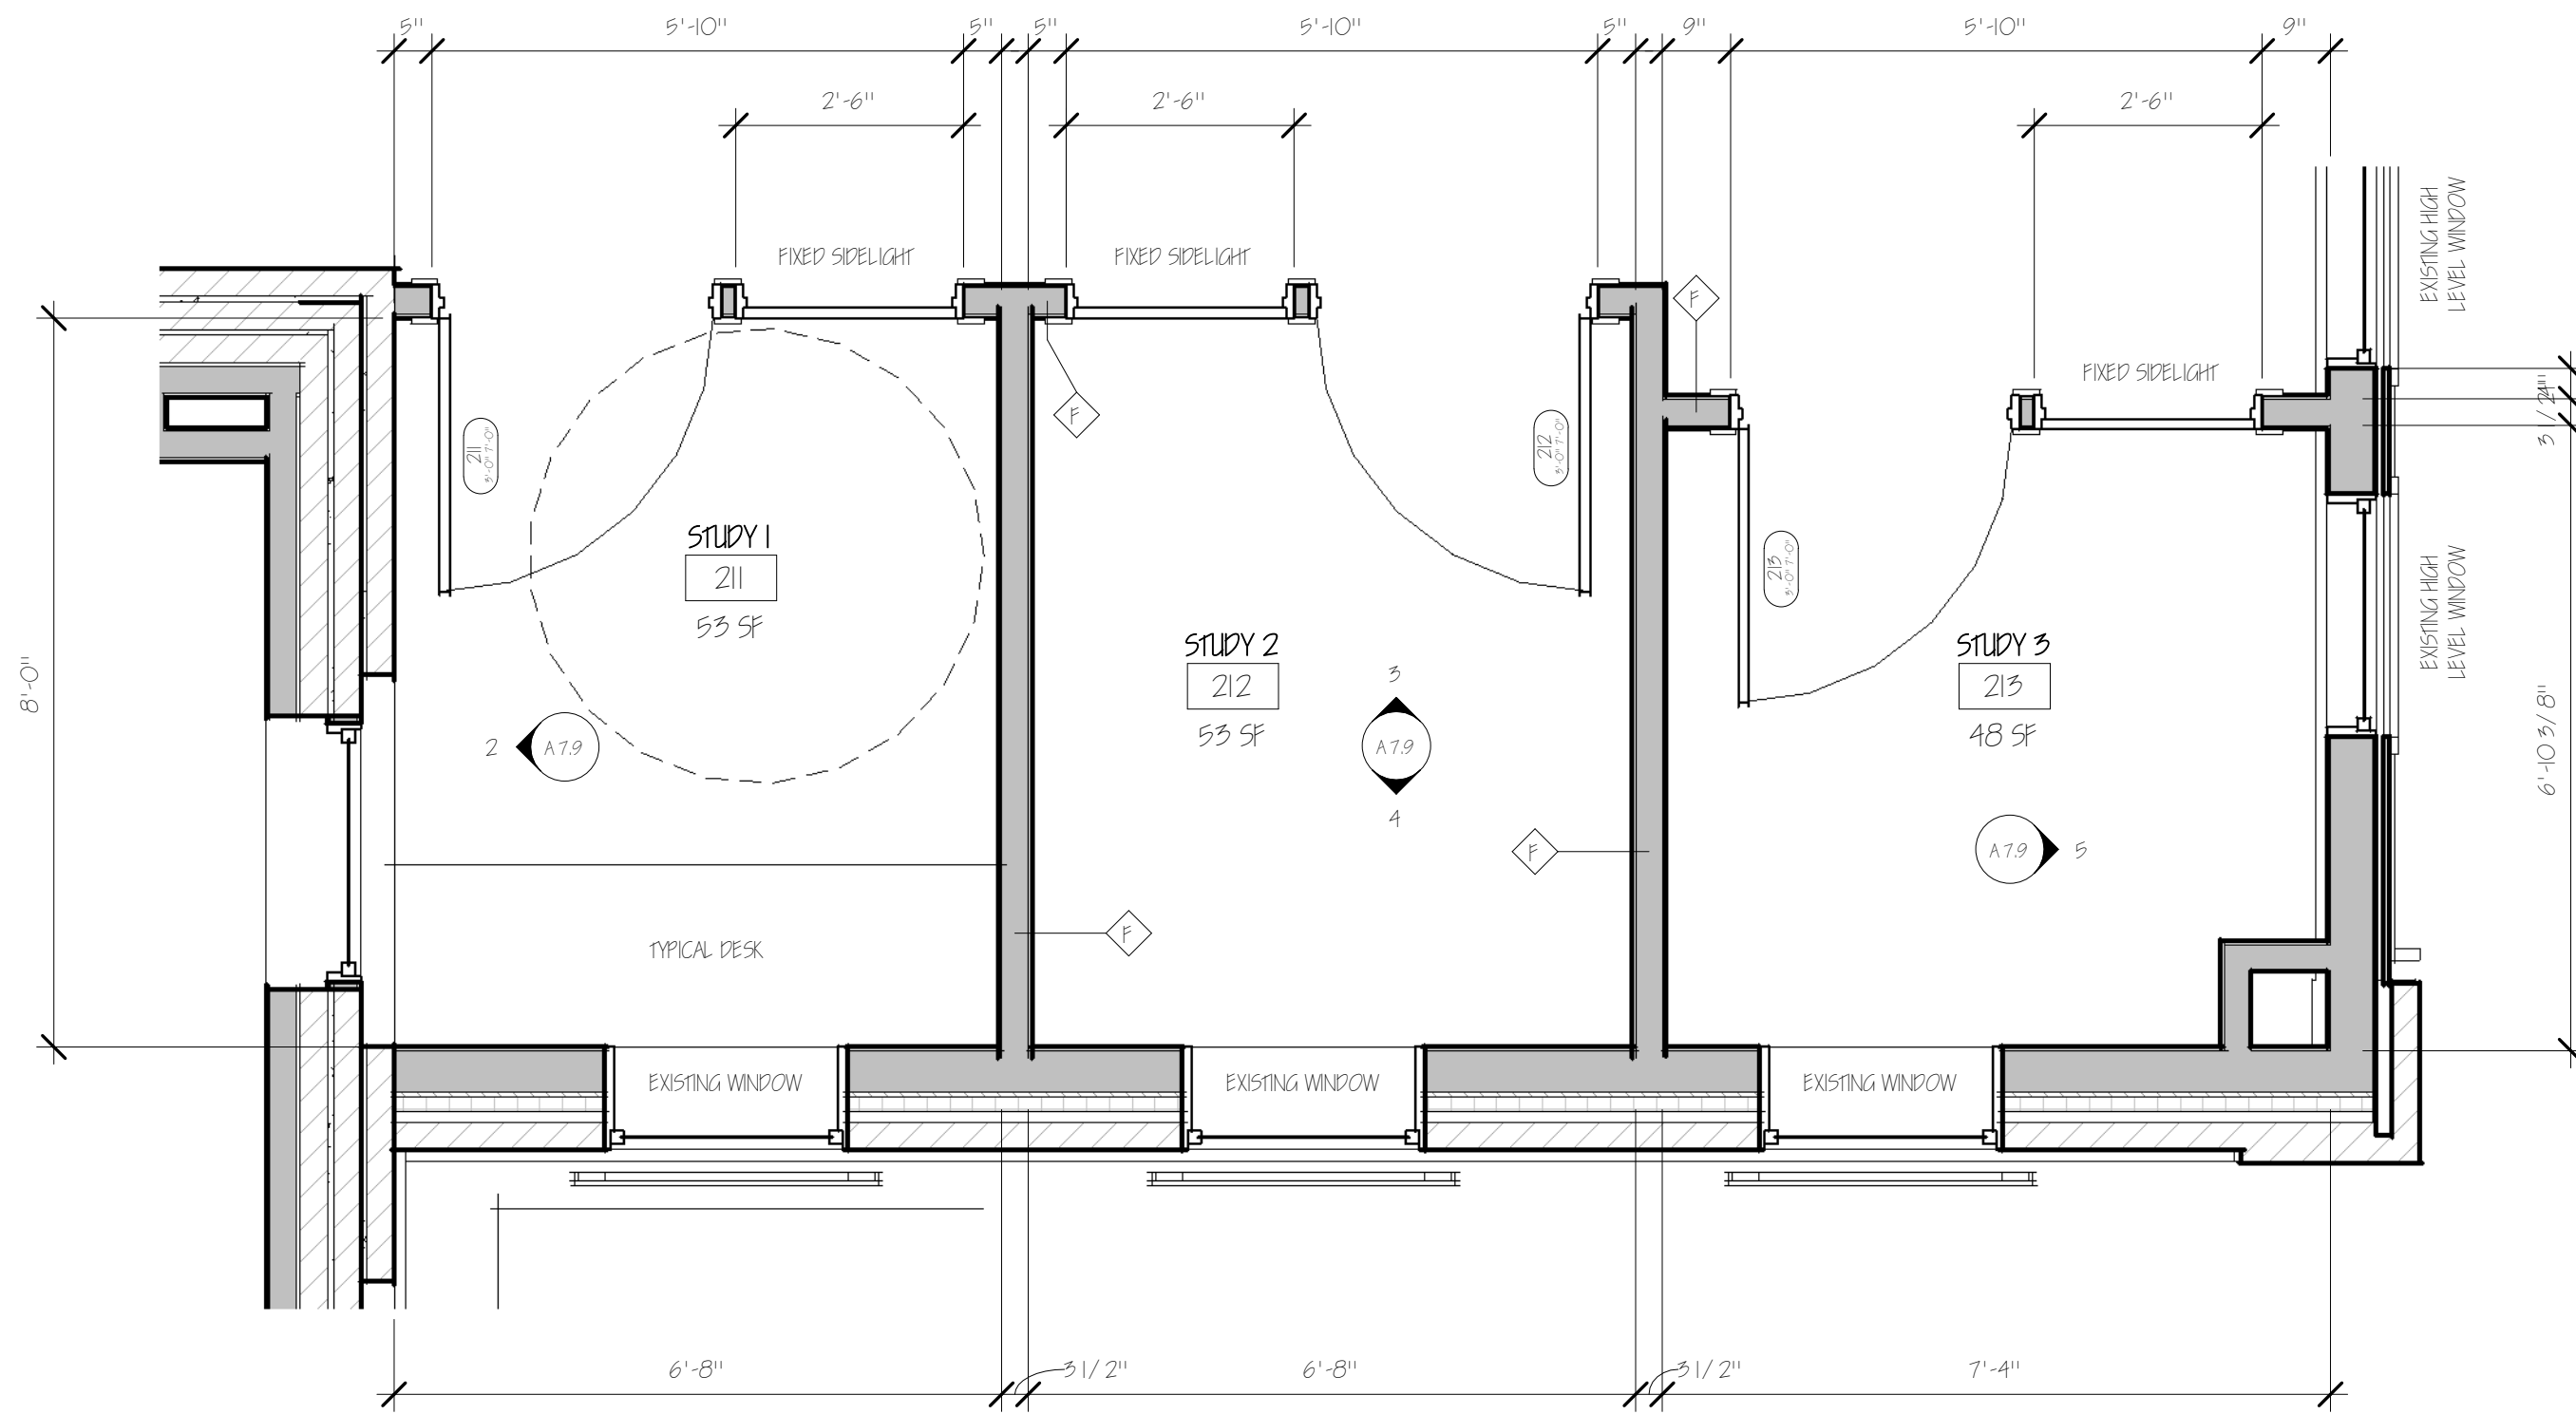

CONTRACTOR BID SET

ACCESSIBILITY NOTES

1. ALL CABINETS AND COUNTERTOPS TO BE INSTALLED IN ACCORDANCE WITH ANSI A117.1.2009, OR MOST CURRENT.
2. ALL PLUMBING & ELECTRICAL EQUIPMENT WILL BE SPECIFIED AND INSTALLED IN ACCORDANCE WITH ANSI A117.1.2009, OR MOST CURRENT.
3. ALL WINDOWS, DOORS & ACCESSIBLE ROUTES TO BE INSTALLED IN ACCORDANCE WITH ANSI A117.1.2009, OR MOST CURRENT.

GENERAL NOTES

1. ALL WORK PERFORMED BY THE CONTRACTOR AND ALL SUB-CONTRACTORS OF THIS PROJECT SHALL CONFORM TO THE REQUIREMENTS OF THE STATE OF NEW HAMPSHIRE BUILDING CODES (AND ANY AMENDMENTS), THE STATE OF NEW HAMPSHIRE LIFE SAFETY CODE (AND ANY AMENDMENTS), THE AUTHORITY HAVING JURISDICTION ZONING REGULATIONS, AND ALL OTHER REGULATIONS AND CODES.
2. THE CONTRACT LIMIT HAS BEEN INDICATED ON THE DRAWINGS. IF NO LIMIT HAS BEEN INDICATED THEN THE OWNER, ARCHITECT, & GENERAL CONTRACTOR SHOULD REVIEW ON-SITE PRIOR TO CONSTRUCTION.
3. THE CONTRACTOR SHALL FAMILIARIZE HIMSELF WITH THE CONTRACT DRAWINGS. ANY DISCREPANCIES SHALL BE BROUGHT TO THE ATTENTION OF THE ARCHITECT BEFORE PROCEEDING. THE CONTRACTOR SHALL BE SOLELY RESPONSIBLE FOR ANY AND ALL CONSTRUCTION METHODS, METHODS, TECHNIQUES, SEQUENCES, PROCEDURES, SCHEDULING & SAFETY PROCEDURES REQUIRED TO COMPLETE THE WORK OF THIS CONTRACT. PROVIDE ALL TEMPORARY PROTECTION & SCHEDULING NECESSARY TO SAFELY MAINTAIN THE STRUCTURAL INTEGRITY OF NEW AND EXISTING CONSTRUCTION. ALL STRUCTURAL COMPONENTS AND SYSTEMS ARE INSTALLED & APPROVED BY THE OWNER OR ARCHITECT.
4. COORDINATION: THE STRUCTURAL, MECHANICAL, AND ELECTRICAL DRAWINGS ARE SUPPLEMENTARY TO THE ARCHITECTURAL DRAWINGS. IT SHALL BE THE RESPONSIBILITY OF THE CONTRACTOR TO CHECK AND COORDINATE ALL THE DRAWINGS BEFORE PARTICIPATION AND/OR INSTALLATION OF ANY WORK. CONTRACTOR SHALL MAINTAIN THE INTEGRITY OF THE ARCHITECT'S ANY DISCREPANCIES OR ERRORS.
5. ALL STRUCTURAL DRAWINGS SHALL BE USED IN CONJUNCTION WITH THE ARCHITECTURAL, MECHANICAL, PLUMBING, AND ELECTRICAL DRAWINGS AND SPECIFICATIONS. VERIFY LOCATION AND DIMENSIONS OF CHASES, MORTIS, OPENINGS, SLEEVES, WALLS, PARTS, ERECTIONS, AND OTHER PROJECT REQUIREMENTS NOT SHOWN ON THE STRUCTURAL DRAWINGS. VERIFY AND COORDINATE ALL DIMENSIONS RELATED TO THE PROJECT.
6. UNLESS OTHERWISE INDICATED, DETAILS SHOWN ARE TO BE CONSIDERED TYPICAL FOR SIMILAR CONDITIONS.
7. IF THERE ARE CONFLICTS BETWEEN THE WORK INDICATED IN ANY OF THE DRAWINGS AND/OR ANY CONFLICTS WITHIN THE SPECIFICATIONS, AND/OR CONFLICTS BETWEEN THE DRAWINGS AND SPECIFICATIONS, THE MORE COMPLEX OF THE CONFLICTING ALTERNATIVES SHALL BE INCLUDED IN THE BID OR PROPOSAL.
8. THESE DRAWINGS HAVE BEEN COMPILED FROM THE BEST AVAILABLE INFORMATION AND ARE NOT INTENDED TO LIMIT THE SCOPE OF THE WORK. THE CONTRACTOR MAY ENCOUNTER HIDDEN OR UNDISCOVERED CONDITIONS NOT SHOWN ON THESE DRAWINGS REQUIRING ADDITIONAL WORK FOR THE COMPLETION OF THIS CONTRACT. IT WILL BE ASSUMED THAT THE CONTRACTOR HAS INSPECTED THE SITE PRIOR TO BIDDING AND VERIFIED THE INFORMATION HEREIN SUPPLIED.
9. REFER TO THE SPECIFICATIONS IN THE PROJECT MANUAL FOR ADDITIONAL INFORMATION AND INSTRUCTIONS.

LEGEND & PRECEDENCE


10. LEGEND: ALL SYMBOLS AND ABBREVIATIONS USED ON THE DRAWINGS ARE CONSIDERED CONSTRUCTION STANDARDS. IF THE CONTRACTOR HAS ANY QUESTIONS REGARDING THE SAME OR THEIR EXACT MEANING, THE ARCHITECT SHALL BE NOTIFIED FOR CLARIFICATION.
11. PRECEDENCE: DIMENSIONS SHALL HAVE PRECEDENCE OVER SCALE. LARGER SCALE DRAWINGS HAVE PRECEDENCE OVER SMALLER SCALE DRAWINGS. SPECIFICATIONS AND GENERAL NOTES HAVE PRECEDENCE OVER DRAWINGS.

MISC. NOTES

12. DRAWING: CONTRACTOR SHALL PROVIDE ALL REQUIRED BLOCKING, BRACING, FRAMING, WALLS, OR OTHER SUPPORT AS NECESSARY FOR ALL FIXTURES, EQUIPMENT, CABINETS, FURNISHINGS, AND ALL OTHER ITEMS REQUIRING THE SAME. IT IS THE CONTRACTOR'S RESPONSIBILITY TO COORDINATE WITH THE FIXTURES, EQUIPMENT, CABINETS, FURNISHINGS, AND ALL OTHER ITEMS. MEASUREMENT AND INSTALLATION SHALL BE SHOWN ON DRAWINGS FOR FIXTURES, UTILITIES CONNECTION, ETC.
13. ACCESS PANELS: ALL EQUIPMENT SWITCHES AND VALVES THAT ARE CONCEALED MUST BE PROVIDED WITH ACCESS PANELS UNLESS OTHERWISE NOTED OR NOTED IN THE DRAWINGS.
14. NO NEW FACILITIES OR EQUIPMENT INSULATED FOR THE PERMANENT INSULATION MAY BE USED FOR TEMPORARY PURPOSES UNLESS THE CONTRACT DOCUMENTS SPECIFICALLY STATE OTHERWISE.
15. GIPSUM BOARD: ALL GIP. BD. TO BE 5/8" UNLESS NOTED OTHERWISE. INSTALL MOISTURE RESISTANT GIP. BD. BEHIND SHIMS IN VERTICAL JUNCTIONS, MECHANICAL ROOMS, AND OTHER POTENTIALLY DAMP LOCATIONS. AT VERTICAL CHASE, EXISTING CHASES AND ELEVATOR SHAFTS, INSTALL 5/8" INSULATED "TYPE X" GIB.
16. ALL PARTITIONS ARE DIMENSIONED FROM FACE OF FRAME (CEILING OR FLOOR) TO FACE OF FRAME FINISH UNLESS NOTED OTHERWISE.
17. ALL FLOOR OPENINGS SHALL BE FIELD VERIFIED PRIOR TO MANUFACTURING OR ORDERING OF ALL FLOOR WINDOW, EQUIPMENT OR OTHER BUILDING PRODUCTS.

Copyright 2026 All Rights Reserved

REV #	DESCRIPTION	DATE

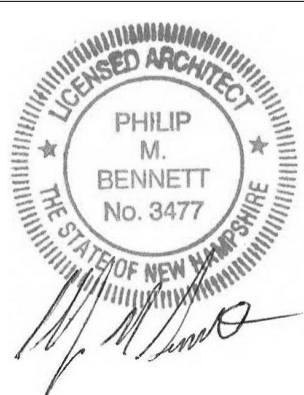


PROJECT NAME & ADDRESS:
Whitefield Public Library
Town of Whitefield
8 Lancaster Rd, Whitefield, NH 03598


INTERIOR - STUDY ROOMS

A 7.9


C:\Users\janderson\OneDrive\Documents\225 Whitefield Library.dwg (Whitefield Library) - 03-09-26.rvt

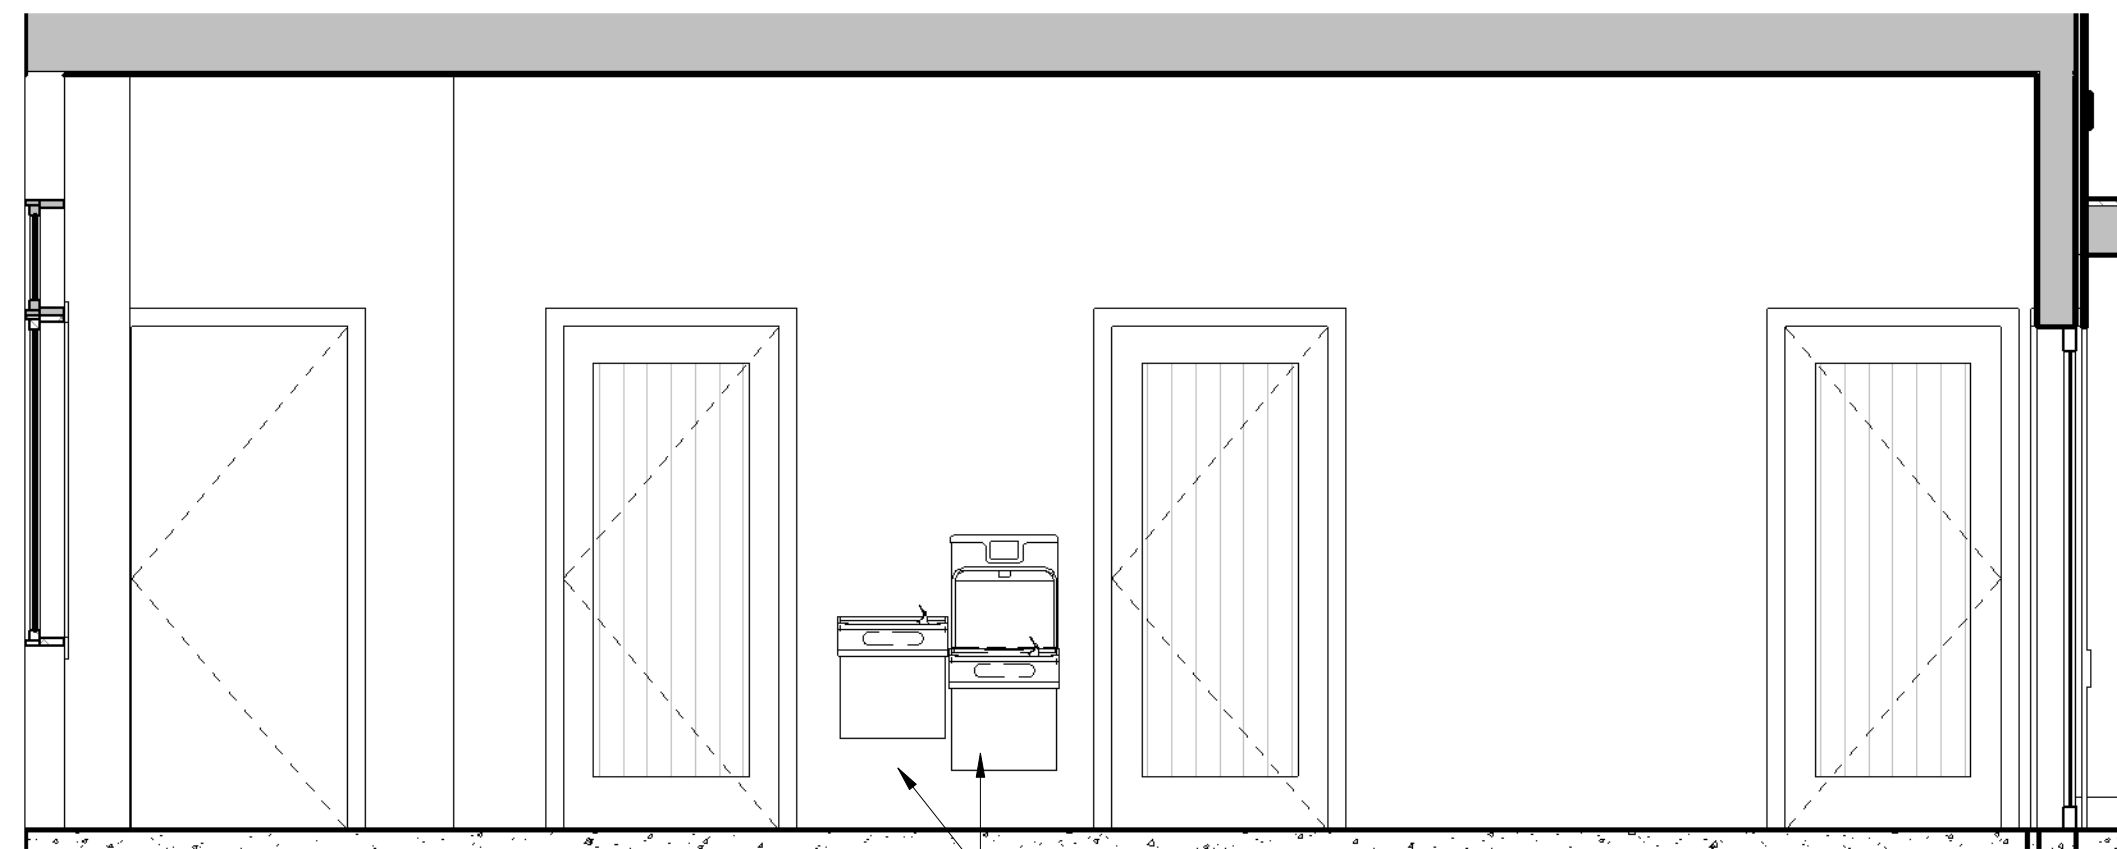


A Transition - East
3/8" = 1'-0"

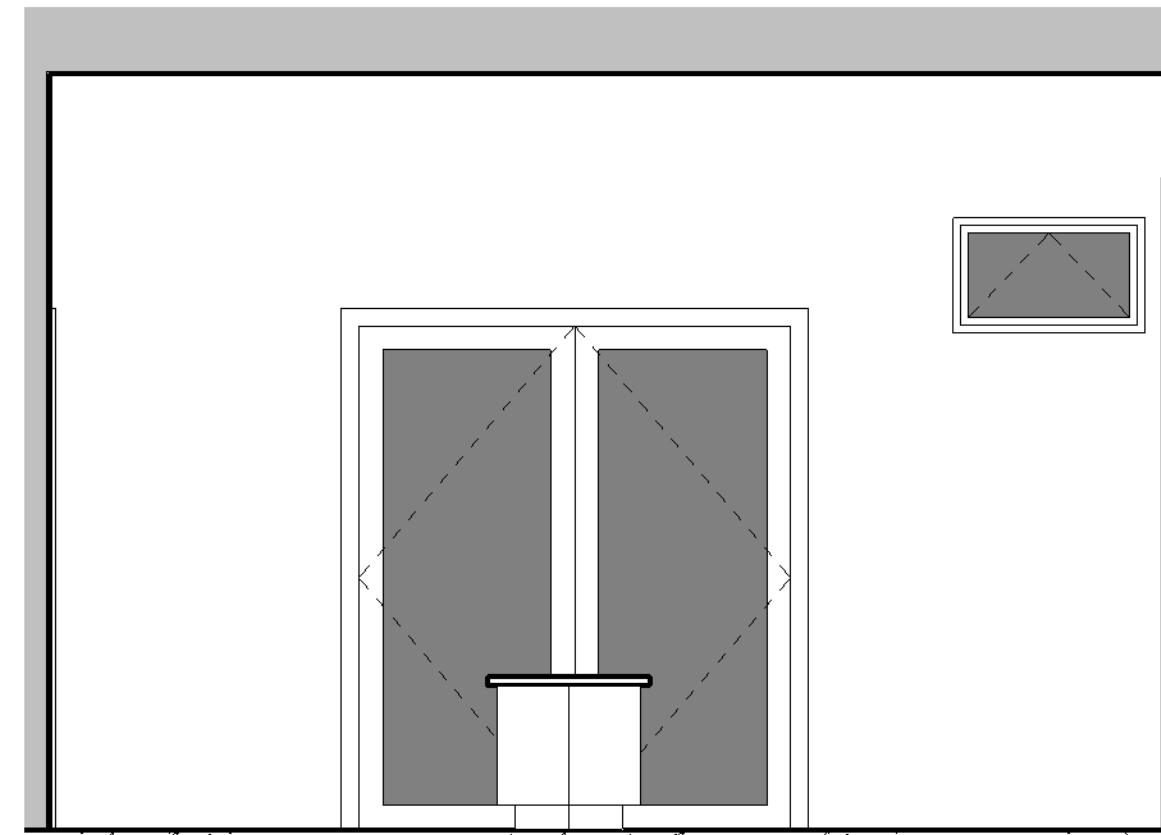


C Transition - South
3/8" = 1'-0"

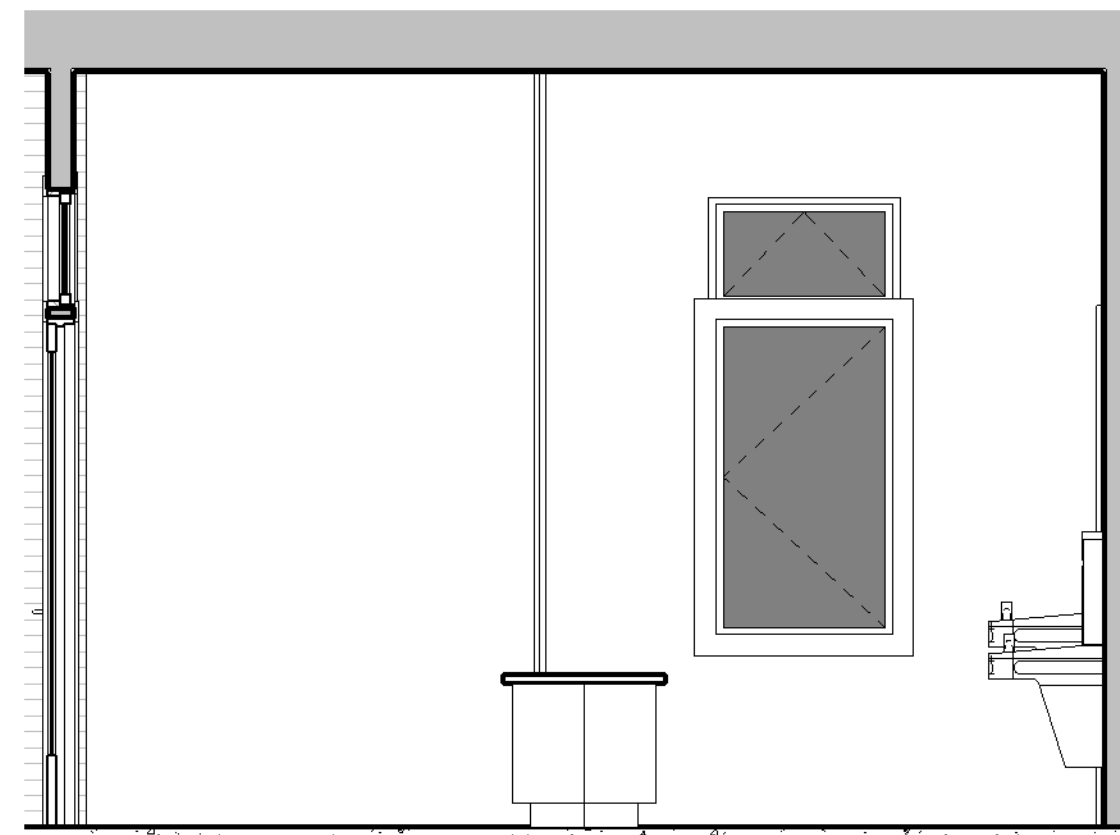

D Transition - North
3/8" = 1'-0"

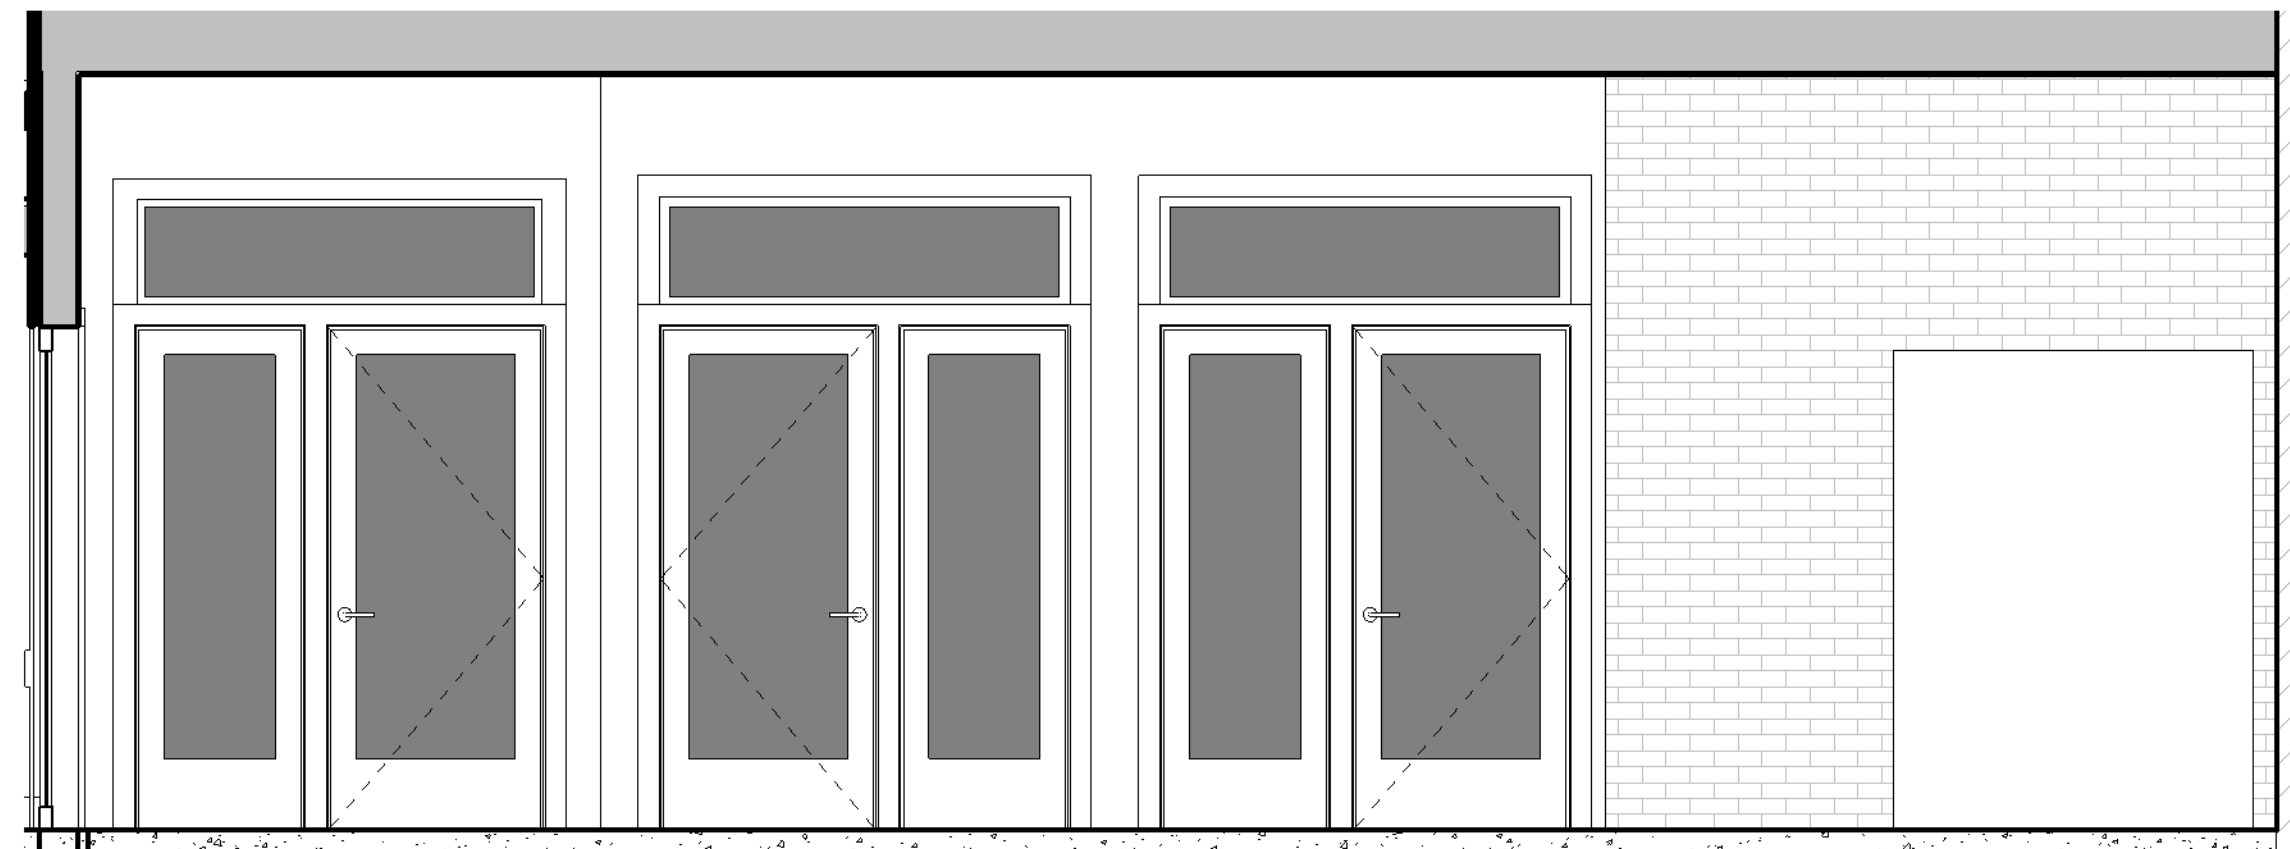

B Transition - West
3/8" = 1'-0"

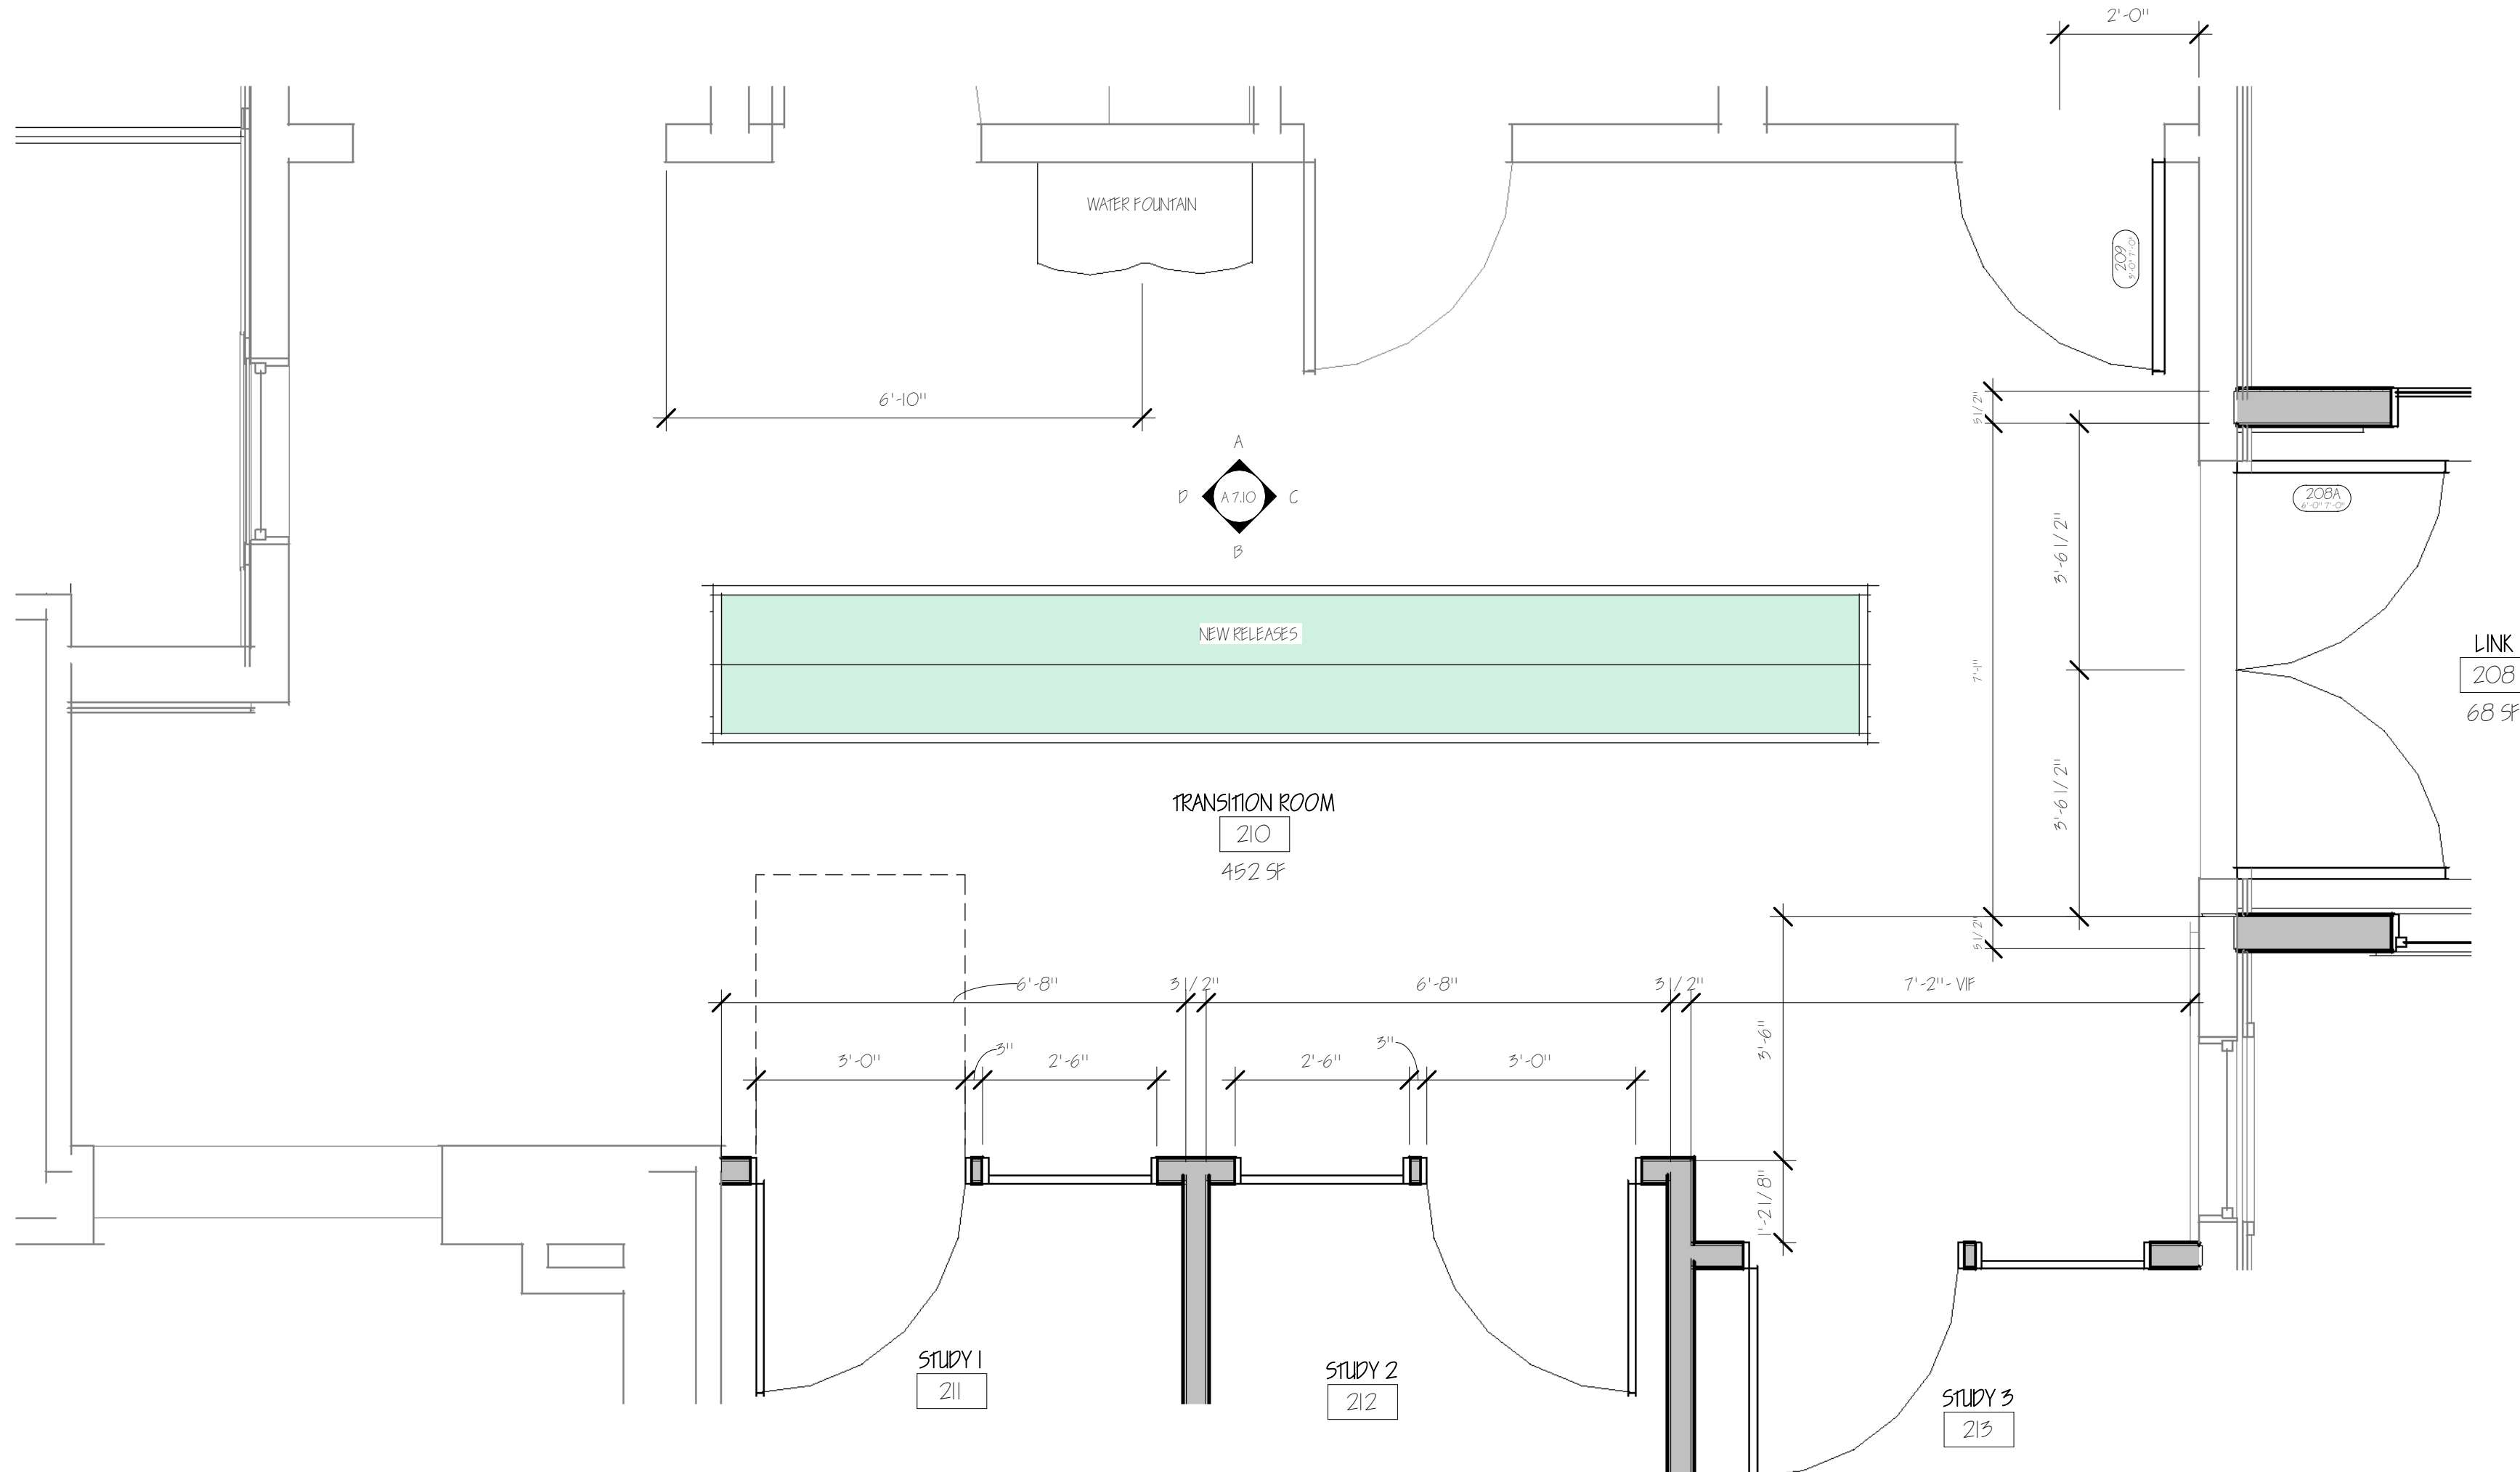

1 Transition Room
1/2" = 1'-0"

- ACCESSIBILITY NOTES:**
1. ALL CABINETRY AND COUNTERTOPS TO BE INSTALLED IN ACCORDANCE WITH ANSI A117.1.2009, OR MOST CURRENT.
 2. ALL PLUMBING & ELECTRICAL EQUIPMENT WILL BE SPECIFIED AND INSTALLED IN ACCORDANCE WITH ANSI A117.1.2009, OR MOST CURRENT.
 3. ALL WINDOWS, DOORS & ACCESSIBLE ROUTES TO BE INSTALLED IN ACCORDANCE WITH ANSI A117.1.2009, OR MOST CURRENT.

- GENERAL NOTES:**
1. ALL WORK PERFORMED BY THE CONTRACTOR AND ALL SUB-CONTRACTORS OF THIS PROJECT SHALL CONFORM TO THE REQUIREMENTS OF THE STATE OF NEW HAMPSHIRE BUILDING CODES (AND ANY AMENDMENTS), THE STATE OF NEW HAMPSHIRE LIFE SAFETY CODE (AND ANY AMENDMENTS), THE AUTHORITY HAVING JURISDICTION ZONING REGULATIONS, AND ALL OTHER REGULATIONS AND CODES.
 2. THE CONTRACT LIMIT HAS BEEN INDICATED ON THE DRAWINGS. IF NO LIMIT HAS BEEN INDICATED THEN THE OWNER, ARCHITECT & GENERAL CONTRACTOR SHOULD REVIEW ON-SITE PRIOR TO CONSTRUCTION.
 3. THE CONTRACTOR SHALL FAMILIARIZE HIMSELF WITH THE CONTRACT DRAWINGS. ANY DISCREPANCIES SHALL BE BROUGHT TO THE ATTENTION OF THE ARCHITECT BEFORE PROCEEDING. THE CONTRACTOR SHALL BE SOLELY RESPONSIBLE FOR ANY AND ALL CONSTRUCTION METHODS, METHODS, PROCEDURES, SCHEDULES, PROCEDURES, SCHEDULES & SAFETY PROCEDURES REQUIRED TO COMPLETE THE WORK OF THIS CONTRACT. PROVIDE ALL TEMPORARY PROTECTION & SHORING NECESSARY TO SAFELY MAINTAIN THE STRUCTURAL INTEGRITY OF NEW AND EXISTING CONSTRUCTION. ALL STRUCTURAL COMPONENTS AND SYSTEMS ARE INSTALLED & APPROVED BY THE OWNER OR ARCHITECT.
 4. COORDINATION: THE STRUCTURAL, MECHANICAL, AND ELECTRICAL DRAWINGS ARE SUPPLEMENTARY TO THE ARCHITECTURAL DRAWINGS. IT SHALL BE THE RESPONSIBILITY OF THE CONTRACTOR TO CHECK AND COORDINATE ALL THE DRAWINGS BEFORE PARTICIPATION AND/OR INSTALLATION OF ANY WORK. CONTRACTOR SHALL IMMEDIATELY NOTIFY THE ARCHITECT OF ANY DISCREPANCIES OR ERRORS.
 5. ALL STRUCTURAL DRAWINGS SHALL BE USED IN CONJUNCTION WITH THE ARCHITECTURAL, MECHANICAL, PLUMBING, AND ELECTRICAL DRAWINGS AND SPECIFICATIONS. VERIFY LOCATION AND DIMENSIONS OF CHASES, NOTCHES, OPENINGS, SLEEVES, WALLS, PARTS, REINFORCEMENT, AND OTHER PROJECT REQUIREMENTS NOT SHOWN ON THE STRUCTURAL DRAWINGS. VERIFY AND COORDINATE ALL DIMENSIONS RELATED TO THIS PROJECT.
 6. UNLESS OTHERWISE INDICATED, DETAILS SHOWN ARE TO BE CONSIDERED TYPICAL FOR SIMILAR CONDITIONS.
 7. IF THERE ARE CONFLICTS BETWEEN THE WORK INDICATED IN ANY OF THE DRAWINGS AND/OR ANY CONFLICTS WITHIN THE SPECIFICATIONS AND/OR CONFLICTS BETWEEN THE DRAWINGS AND SPECIFICATIONS, THE MORE DETAILED OF THE CONFLICTING ALTERNATIVES SHALL BE INCLUDED IN THE BID OR PROPOSAL.
 8. THESE DRAWINGS HAVE BEEN COMPILED FROM THE BEST AVAILABLE INFORMATION AND ARE NOT INTENDED TO LIMIT THE SCOPE OF THE WORK. THE CONTRACTOR MAY ENCOUNTER VARIATIONS OR UNDISCOVERED CONDITIONS NOT SHOWN ON THESE DRAWINGS REQUIRING ADDITIONAL WORK FOR THE COMPLETION OF THIS CONTRACT. IT WILL BE ASSUMED THAT THE CONTRACTOR HAS INSPECTED THE SITE PRIOR TO BIDDING AND VERIFIED THE INFORMATION HEREIN SUPPLIED.
 9. REFER TO THE SPECIFICATIONS IN THE PROJECT MANUAL FOR ADDITIONAL INFORMATION AND NOTIFICATIONS.

- LEGEND & PRECEDENCE:**
10. LEGEND: ALL SYMBOLS AND ABBREVIATIONS USED ON THE DRAWINGS ARE CONSIDERED CONSTRUCTION STANDARDS. IF THE CONTRACTOR HAS ANY QUESTIONS REGARDING THE SAME OR THEIR EXACT MEANING, THE ARCHITECT SHALL BE NOTIFIED FOR CLARIFICATION.
 11. PRECEDENCE: DIMENSIONS SHALL HAVE PRECEDENCE OVER SCALE. LARGER SCALE DRAWINGS HAVE PRECEDENCE OVER SMALLER SCALE DRAWINGS. SPECIFICATIONS AND GENERAL NOTES HAVE PRECEDENCE OVER DRAWINGS.

- MEC. NOTES:**
12. DRAWING: CONTRACTOR SHALL PROVIDE ALL REQUIRED BLOOD, PUMPING, PUMPING, HANDS, OR OTHER SUPPORT AS NECESSARY FOR ALL FIXTURES, EQUIPMENT, CABINETRY, FURNISHINGS, AND ALL OTHER ITEMS REQUIRING THE SAME. IT IS THE CONTRACTOR'S RESPONSIBILITY TO COORDINATE WITH THE FIXTURES, EQUIPMENT, CABINETRY, FURNISHINGS, AND ALL OTHER ITEMS. MEAS. AND INSTALLER AND REVIEW SHOP DRAWINGS FOR MEAS., UTILITIES CONNECTION, ETC.
 13. ACCESS PANELS: ALL EQUIPMENT SWITCHES AND VALVES THAT ARE CONCEALED MUST BE PROVIDED WITH ACCESS PANELS UNLESS OTHERWISE INDICATED OR NOTED IN THE DRAWINGS.
 14. NO NEW FACILITIES OR EQUIPMENT INSTALLED FOR THE PERMANENT INSTALLATION MAY BE LEFT FOR FUTURE PURPOSES UNLESS THE CONTRACT DOCUMENTS SPECIFICALLY STATE OTHERWISE.
 15. GIPSUM BOARD: ALL GIP. BD. TO BE 5/8" UNLESS NOTED OTHERWISE. INSUL. MORTAR RESISTANT GIP. BD. BEHIND SINKS IN KITCHEN, JANITOR, MECHANICAL ROOMS, AND OTHER POTENTIALLY DAMP LOCATIONS. AT VERTICAL CHASE, EXCLUDES SINKS AND ELEVATOR SHAFTS. INSTALL 5/8" INSUL. THICK 1" GIB. GIB.
 16. ALL PARTITIONS ARE DIMENSIONED FROM FACE OF FRAME (CEILING OR WAINCOT) TO FACE OF FRAME FINISH UNLESS NOTED OTHERWISE.
 17. ALL FLOOR OPENINGS SHALL BE FIELD VERIFIED PRIOR TO MANUFACTURING OR ORDERING OF ALL FLOOR WINDOW, EQUIPMENT OR OTHER BUILDING PRODUCTS.

Copyright 2026 All Rights Reserved

REV #	DESCRIPTION	DATE

PROJECT NAME & ADDRESS:
Whitefield Public Library
Town of Whitefield
8 Lancaster Rd, Whitefield, NH 03598

PHILIP M. BENNETT
No. 3477
LICENSED ARCHITECT
STATE OF NEW HAMPSHIRE

INTERIOR - TRANSITION ROOM A 7.10


CONTRACTOR BID SET

C:\Users\stuart\My Documents\225 Whitefield Library.dwg Whitefield Library - 03-04-2016.rvt




4 Interior Perspective - Stair


STAIR RAILING
BASED ON DESIGN
VIVA RAILINGS - CIRCA PICKET
WITH WOOD HANDRAIL, OR
EQUAL & APPROVED

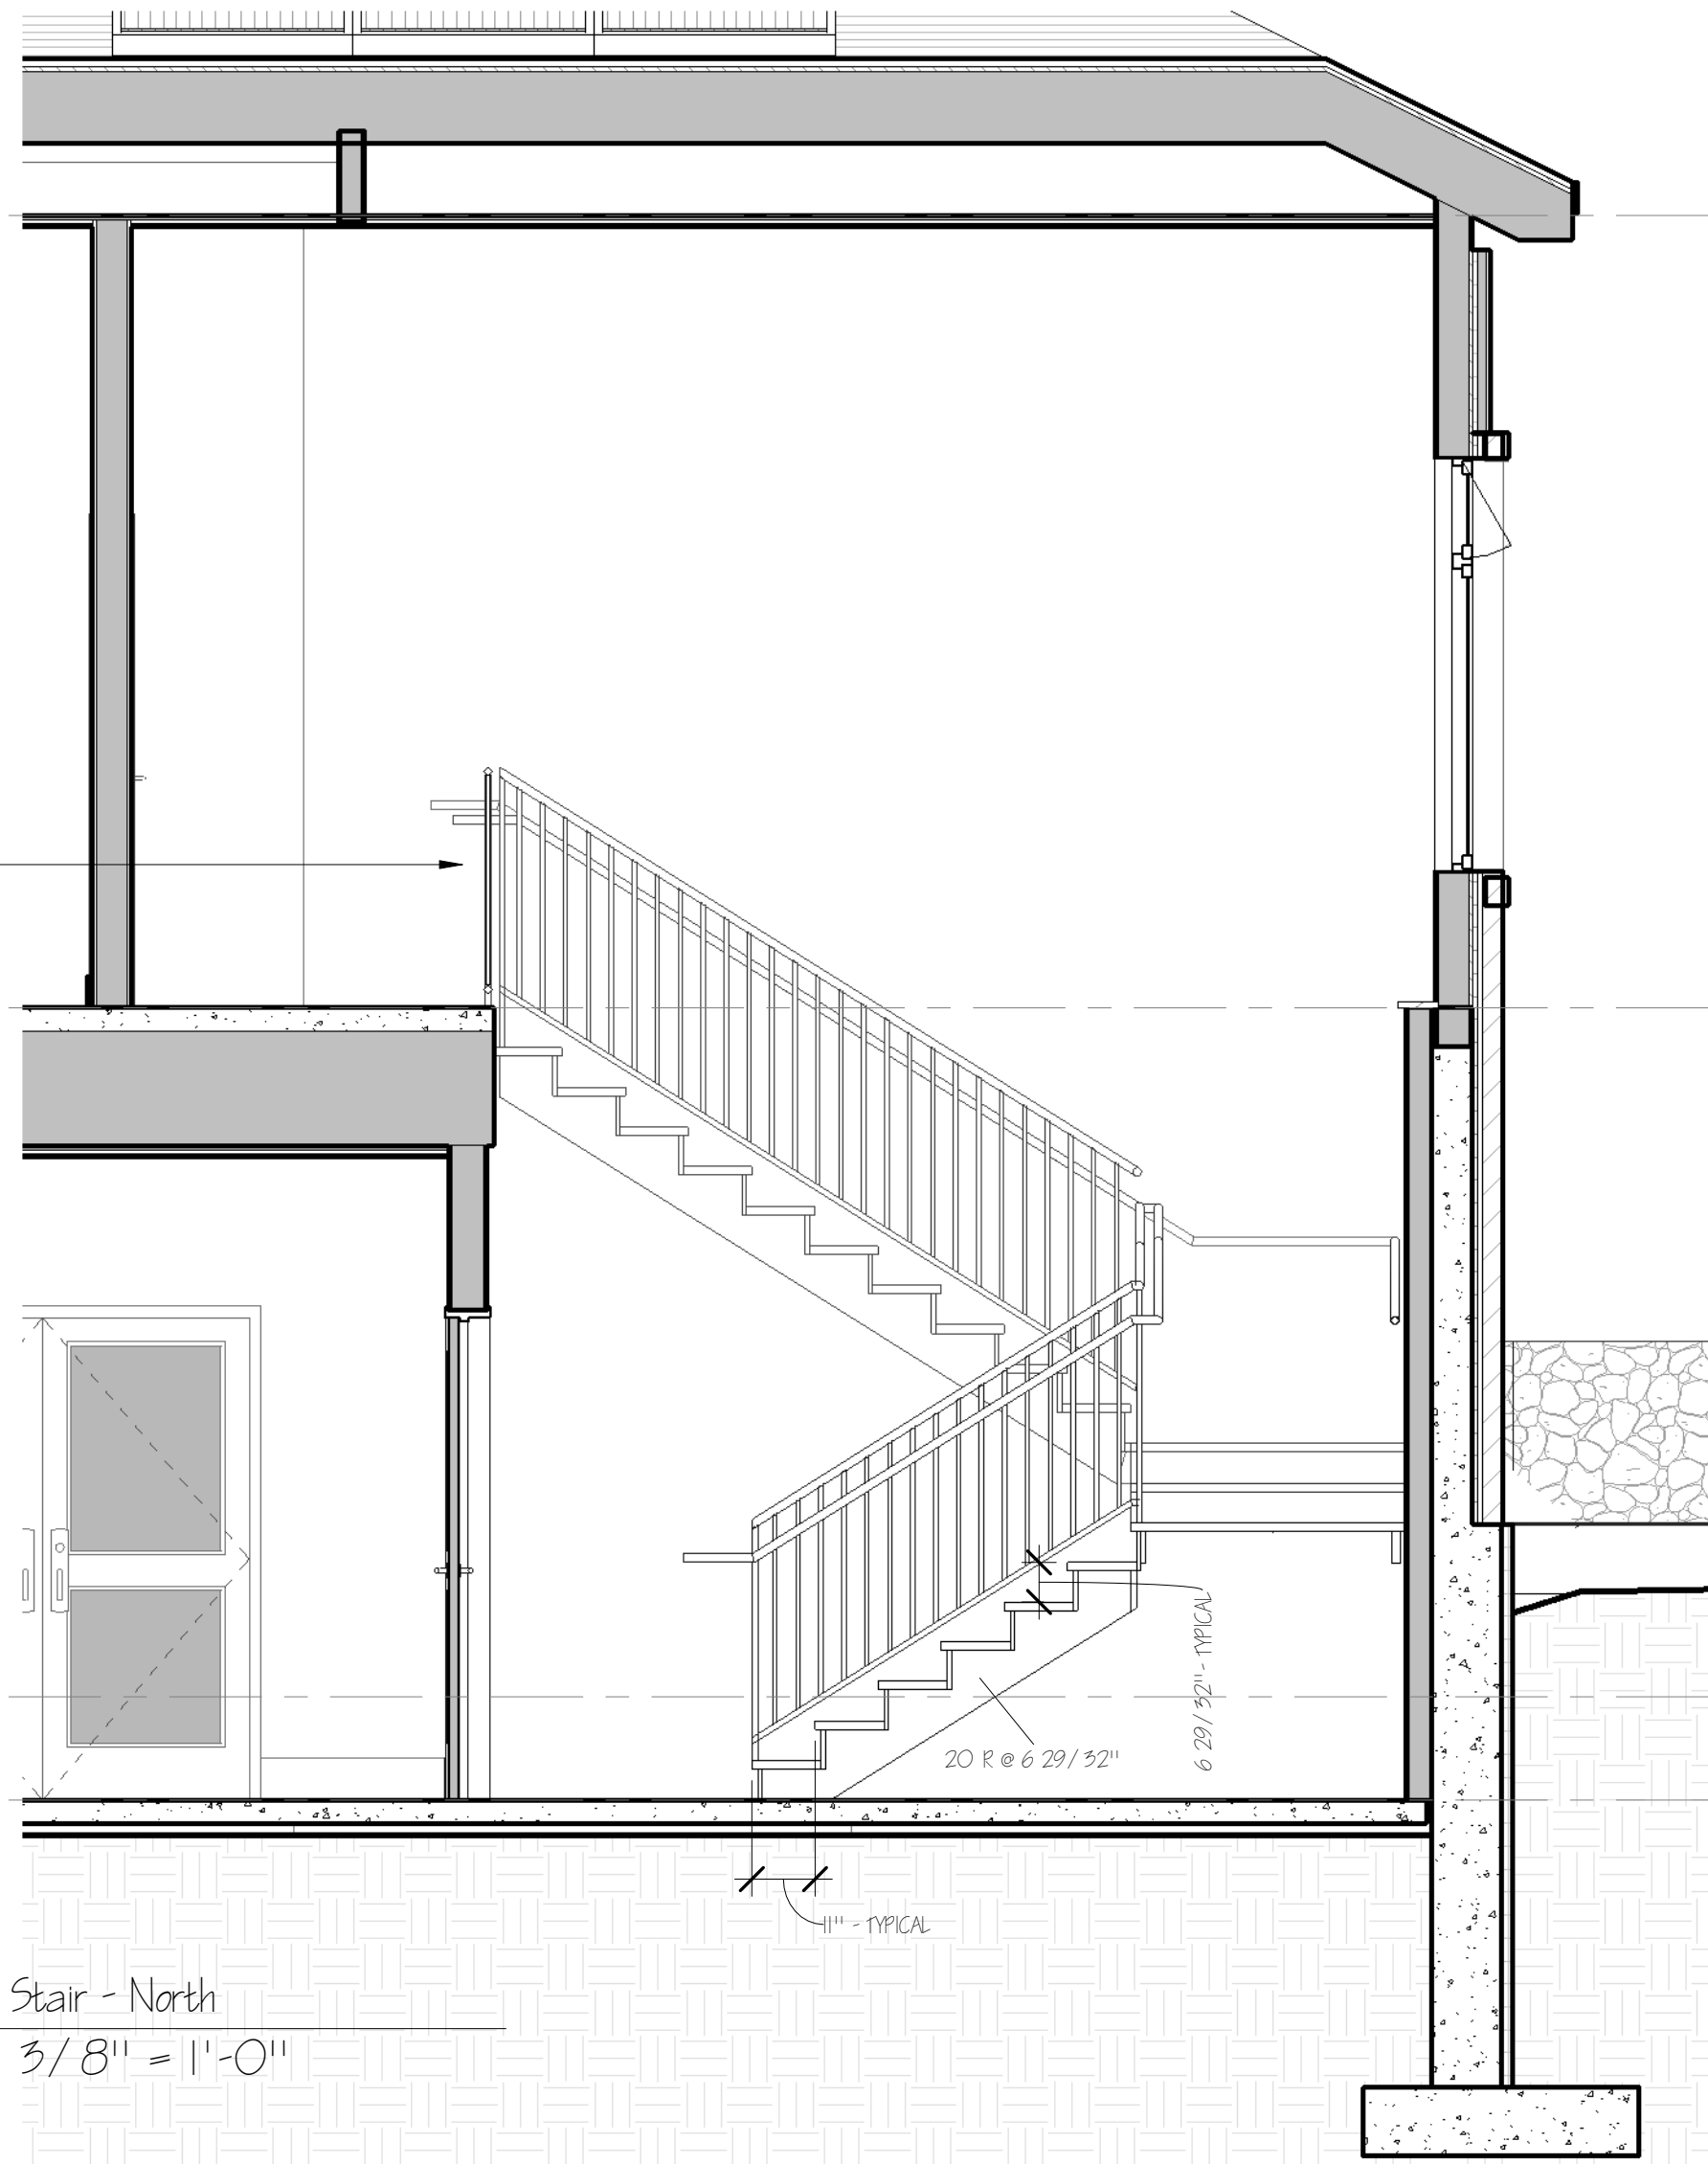

3 Stair - North
3/8" = 1'-0"

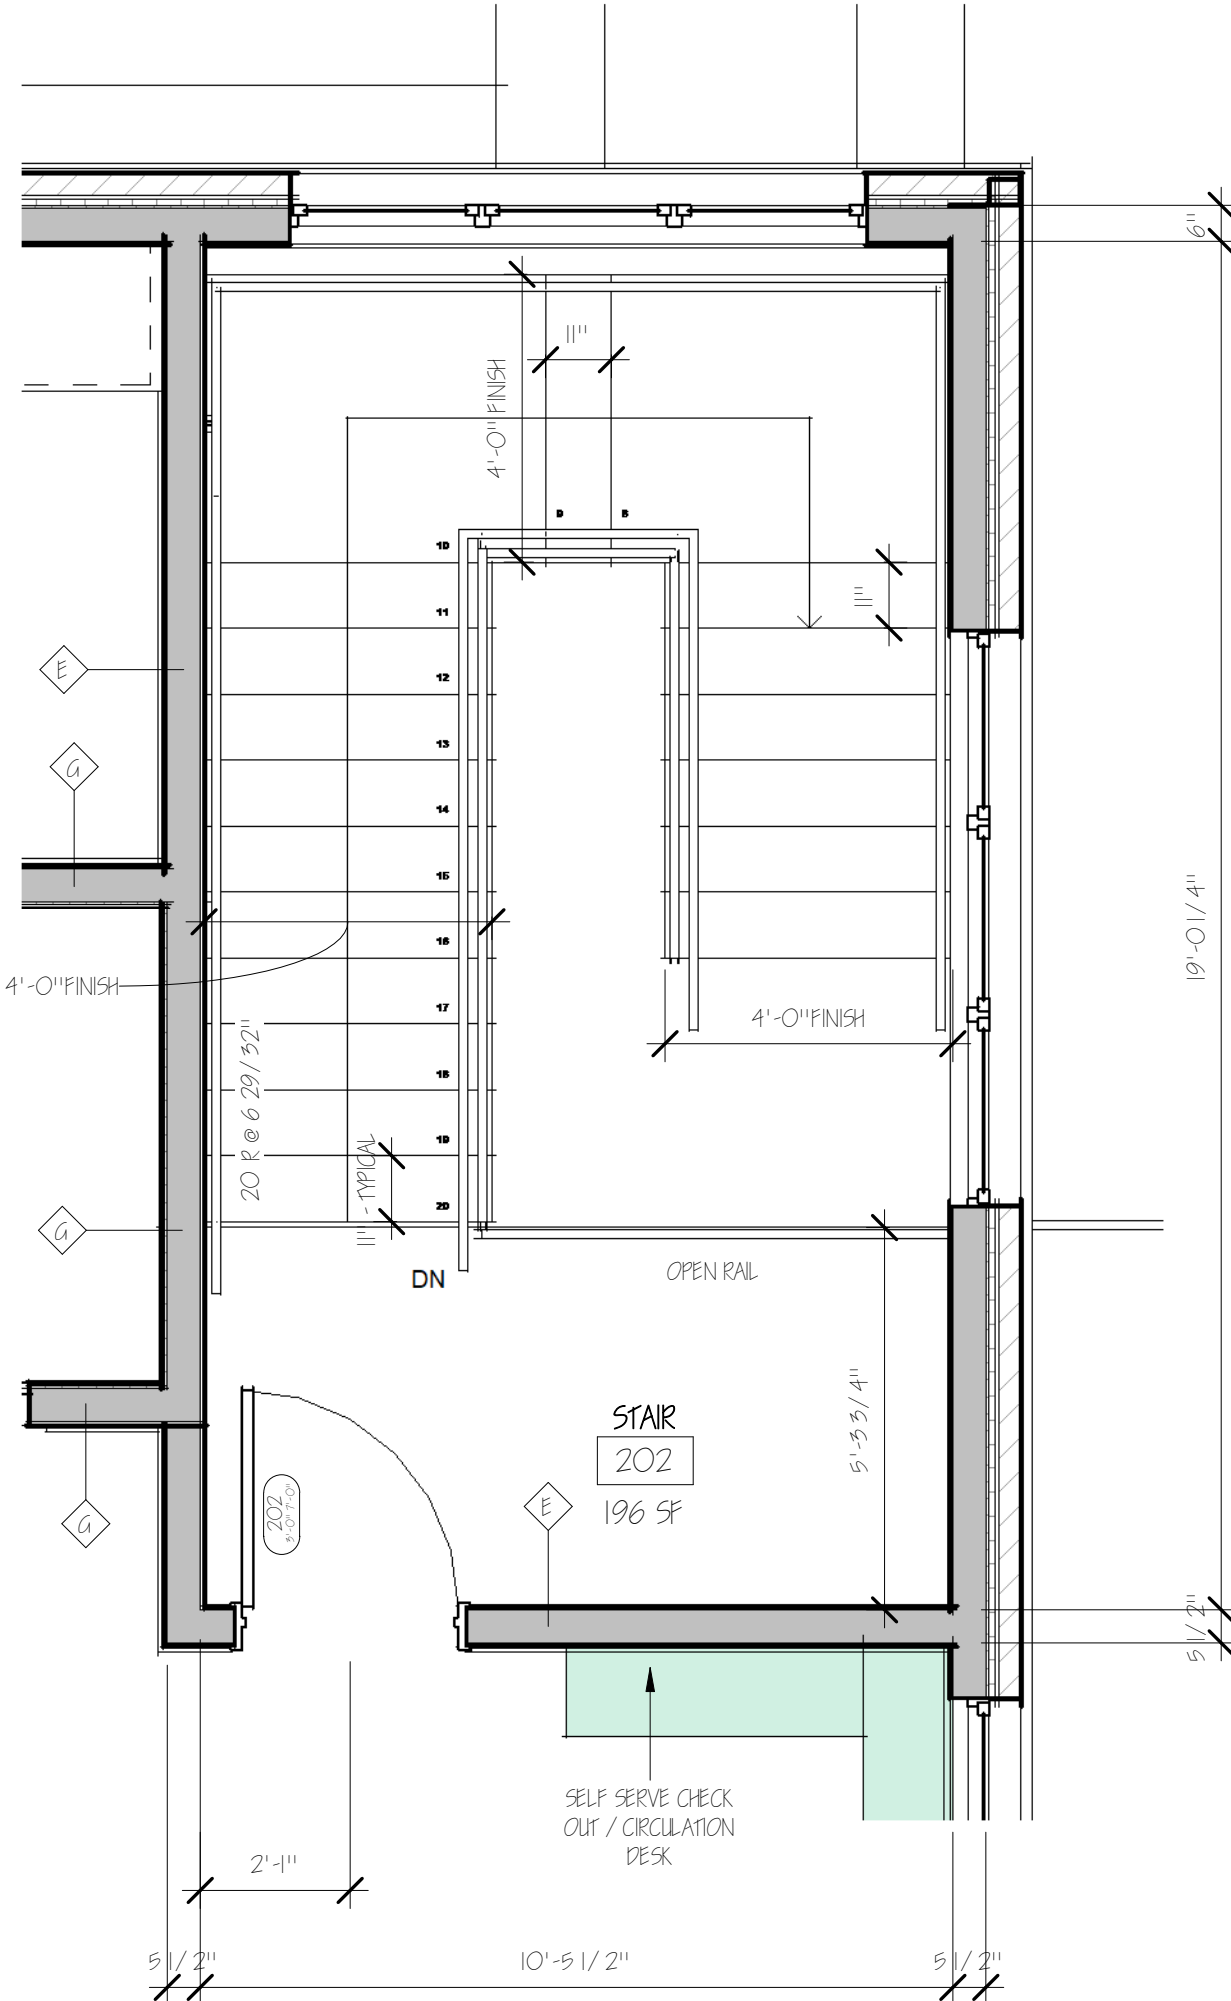

2 Stair - Main Level
3/8" = 1'-0"

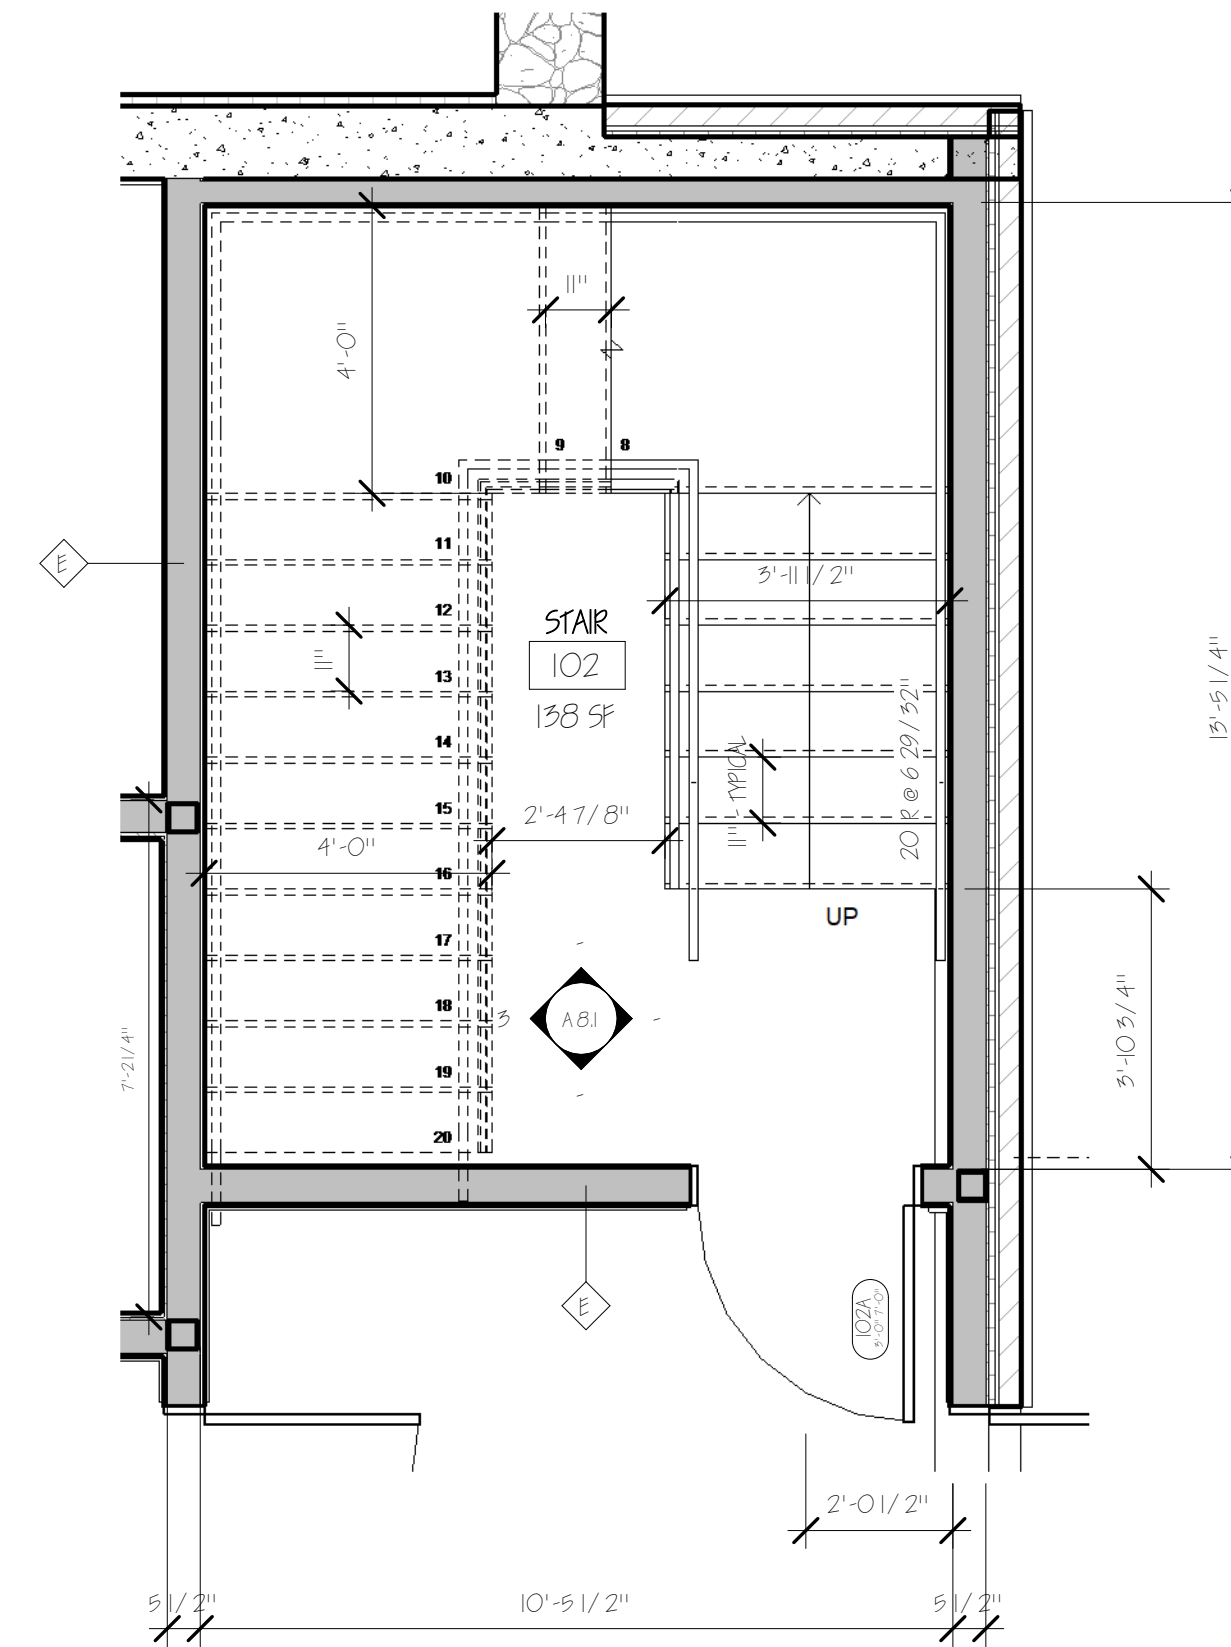

1 Stair - Lower Level
3/8" = 1'-0"

GENERAL NOTES:

HEIGHT: HANDRAIL HEIGHT, MEASURED ABOVE STAIR TREAD NOSINGS, OR FINISH SURFACE OF RAMP SLOPE, SHALL BE UNIFORM, NOT LESS THAN 54 INCHES AND NOT MORE THAN 58 INCHES.

HANDRAIL GRASPABILITY: HANDRAILS WITH A CIRCULAR CROSS SECTION SHALL HAVE AN OUTSIDE DIAMETER OF NOT LESS THAN 1 1/4 INCHES AND NOT GREATER THAN 2 INCHES. WHERE THE HANDRAIL IS NOT CIRCULAR, IT SHALL HAVE A PERIMETER DIMENSION OF NOT LESS THAN 4 INCHES AND NOT GREATER THAN 6 1/4 INCHES WITH A MAXIMUM CROSS-SECTIONAL DIMENSION OF 2 1/4 INCHES AND MINIMUM CROSS-SECTIONAL DIMENSION OF 1 INCH. EDGES SHALL HAVE A MINIMUM RADIUS OF 0.01 INCH.

CONTINUITY: HANDRAIL GRIPPING SURFACES SHALL BE CONTINUOUS, WITHOUT INTERRUPTION BY NEWEL POSTS OR OTHER OBSTRUCTIONS.

EXCEPTION: 1. HANDRAILS WITHIN DWELLING UNITS ARE PERMITTED TO BE INTERRUPTED BY A NEWEL POST AT A TURN OR LANDING.

HANDRAIL EXTENSIONS: HANDRAILS SHALL RETURN TO A WALL, GUARD OR THE WALKING SURFACE OR SHALL BE CONTINUOUS TO THE HANDRAIL OF AN ADJACENT FLIGHT OF STAIRS OR RAMP RUN. WHERE HANDRAILS ARE NOT CONTINUOUS BETWEEN FLIGHTS, THE HANDRAILS SHALL EXTEND HORIZONTALLY NOT LESS THAN 12 INCHES BEYOND THE TOP Riser AND CONTINUE TO SLOPE FOR THE DEPTH OF ONE TREAD BEYOND THE BOTTOM RISER. AT RAMPS WHERE HANDRAILS ARE NOT CONTINUOUS BETWEEN RUNS, THE HANDRAILS SHALL EXTEND HORIZONTALLY ABOVE THE LANDING 12 INCHES MINIMUM BEYOND THE TOP AND BOTTOM OF RAMP RUNS. THE EXTENSIONS OF HANDRAILS SHALL BE IN THE SAME DIRECTION OF THE FLIGHTS OF STAIRS AT STAIRWAYS AND THE RAMP RUNS AT RAMPS.

CLEARANCE: CLEAR SPACE BETWEEN A HANDRAIL AND A WALL OR OTHER SURFACE SHALL BE NOT LESS THAN 1 1/2 INCHES. A HANDRAIL AND A WALL OR OTHER SURFACE ADJACENT TO THE HANDRAIL SHALL BE FREE OF ANY SHARP OR ABRASIVE ELEMENTS.

GENERAL NOTES:

BUILDING CODE:
1. ALL WORK PERFORMED BY THE CONTRACTOR AND ALL SUB-CONTRACTORS OF THIS PROJECT SHALL CONFORM TO THE REQUIREMENTS OF THE STATE OF NEW HAMPSHIRE BUILDING CODES (AND ANY AMENDMENTS), THE STATE OF NEW HAMPSHIRE LIFE SAFETY CODE (AND ANY AMENDMENTS), THE AUTHORITY HAVING JURISDICTION ZONING REGULATIONS, AND ALL OTHER REGULATIONS AND CODES.

CONTRACT & CONTRACT DRAWINGS:
2. THE CONTRACT LIST HAS BEEN INDICATED ON THE DRAWINGS. IF NO LIST HAS BEEN INDICATED THEN THE OWNER, ARCHITECT & GENERAL CONTRACTOR SHOULD REVIEW ON-SITE PRIOR TO CONSTRUCTION.

3. THE CONTRACTOR SHALL FAMILIARIZE HIMSELF WITH THE CONTRACT DRAWINGS AND DISCREPANCIES SHALL BE BROUGHT TO THE ATTENTION OF THE ARCHITECT BEFORE PROCEEDING. THE CONTRACTOR SHALL BE SOLELY RESPONSIBLE FOR ANY AND ALL CONSTRUCTION METHODS, METHODS, PROCEDURES, SEQUENCES, PROCEDURES, SCHEDULING & SAFETY PROCEDURES REQUIRED TO COMPLETE THE WORK OF THIS CONTRACT. PROVIDE ALL TEMPORARY PROTECTION & PROTECTION NECESSARY TO SAFELY MAINTAIN THE STRUCTURAL INTEGRITY OF NEW AND EXISTING CONSTRUCTION. ALL STRUCTURAL COMPONENTS AND SYSTEMS ARE INSTALLED & APPROVED BY THE OWNER OR ARCHITECT.

4. COORDINATION: THE STRUCTURAL, MECHANICAL, AND ELECTRICAL DRAWINGS ARE SUPPLEMENTARY TO THE ARCHITECTURAL DRAWINGS. IT SHALL BE THE RESPONSIBILITY OF THE CONTRACTOR TO CHECK AND COORDINATE ALL THE DRAWINGS BEFORE PROCEEDING AND/OR INSTALLATION OF ANY WORK. CONTRACTOR SHALL IMMEDIATELY NOTIFY THE ARCHITECT OF ANY DISCREPANCIES OR ERRORS.

5. ALL STRUCTURAL DRAWINGS SHALL BE USED IN CONJUNCTION WITH THE ARCHITECTURAL, MECHANICAL, PLUMBING AND ELECTRICAL DRAWINGS AND SPECIFICATIONS. VERIFY LOCATION AND DIMENSIONS OF CHIMNEYS, VENTS, OPENINGS, SLOTTES, WINDOWS, DOORS, SLOTTES, DEPRESSIONS AND OTHER PROJECT REQUIREMENTS NOT SHOWN ON THE STRUCTURAL DRAWINGS. VERIFY AND COORDINATE ALL DIMENSIONS RELATIVE TO THIS PROJECT.

6. UNLESS OTHERWISE INDICATED, DETAILS SHOWN ARE TO BE CONSIDERED TYPICAL FOR SIMILAR CONDITIONS.

7. IF THERE ARE CONFLICTS BETWEEN THE WORK INDICATED IN ANY OF THE DRAWINGS AND/OR ANY CONFLICTS WITHIN THE SPECIFICATIONS AND/OR CONFLICTS BETWEEN THE DRAWINGS AND SPECIFICATIONS, THE MORE COMPLEX OF THE CONFLICTING ALTERNATIVES SHALL BE INCLUDED IN THE BID OR PROPOSAL.

8. THESE DRAWINGS HAVE BEEN COMPILED FROM THE BEST AVAILABLE INFORMATION AND ARE NOT INTENDED TO LIMIT THE SCOPE OF THE WORK. THE CONTRACTOR MAY ENCOUNTER VARIOUS UNDISCOVERED CONDITIONS NOT SHOWN ON THESE DRAWINGS REQUIRING ADDITIONAL WORK FOR THE COMPLETION OF THIS CONTRACT. IT WILL BE ASSUMED THAT THE CONTRACTOR HAS INSPECTED THE SITE PRIOR TO BIDDING AND VERIFIED THE INFORMATION HEREIN SUPPLIED.

9. REFER TO THE SPECIFICATIONS IN THE PROJECT MANUAL FOR ADDITIONAL INFORMATION AND NOTATIONS.

LEGEND & PREFERENCES:

10. LEGEND: ALL SYMBOLS AND ABBREVIATIONS USED ON THE DRAWINGS ARE CONSIDERED CONSTRUCTION STANDARDS. IF THE CONTRACTOR HAS ANY QUESTIONS REGARDING THE SAME OR THEIR EXACT MEANING, THE ARCHITECT SHALL BE NOTIFIED FOR CLARIFICATION.

11. PREFERENCE: DIMENSIONS SHALL HAVE PREFERENCE OVER SCALE. LARGER SCALE DRAWINGS HAVE PREFERENCE OVER SMALLER SCALE DRAWINGS. SPECIFICATIONS AND GENERAL NOTES HAVE PREFERENCE OVER DRAWINGS.

MISC. NOTES:

12. DRAWING: CONTRACTOR SHALL PROVIDE ALL REQUIRED BLOCKING, BRACING, FRAMING, HANDRAILS, OR OTHER SUPPORT AS NECESSARY FOR ALL FIXTURES, EQUIPMENT, CABINETS, FURNISHINGS, AND ALL OTHER ITEMS REQUIRING THE SAME. IT IS THE CONTRACTOR'S RESPONSIBILITY TO COORDINATE WITH THE FIXTURES, EQUIPMENT, CABINETS, FURNISHINGS, AND ALL OTHER ITEMS. MEASUREMENT AND INSTALLATION AND REVIEW SHOP DRAWINGS FOR FIXTURES, UTILITIES CONNECTION, ETC.

13. ACCESS PANELS: ALL EQUIPMENT SWITCHES AND VALVES THAT ARE CONCEALED MUST BE PROVIDED WITH ACCESS PANELS UNLESS OTHERWISE NOTED OR NOT INDICATED IN THE DRAWINGS.

14. NO NEW FACILITIES OR EQUIPMENT INSTALLED FOR THE PERMANENT INSTALLATION MAY BE USED FOR TEMPORARY PURPOSES UNLESS THE CONTRACT DOCUMENTS SPECIFICALLY STATE OTHERWISE.


15. DISMANTLED: ALL DISMANTLED TO BE 5/8" UNLESS NOTED OTHERWISE. INSTALL MOISTURE RESISTANT GYP. BOARD SHIMS IN VENT, JANITOR, MECHANICAL ROOMS AND OTHER POTENTIALLY DAMP LOCATIONS AT VERTICAL CHASE. EXCLUDE COVERS AND ELEVATOR SHAFTS. INSTALL 5/8" INCHES. TYPE "X" GIB.

16. ALL PARTITIONS ARE DIMENSIONED FROM FACE OF FRAME (CEILING OR WANDER) TO FACE OF FRAME FINISH UNLESS NOTED OTHERWISE.

17. ALL TIGHT OPENINGS SHALL BE FIELD VERIFIED PRIOR TO MANUFACTURING OR ORDERING OF ALL DOOR, WINDOW, EQUIPMENT OR OTHER BUILDING PRODUCTS.

Copyright 2026 All Rights Reserved

REV #	DESCRIPTION	DATE

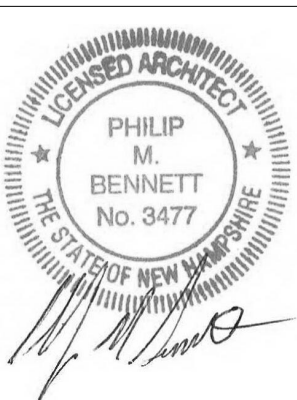


PROJECT NAME & ADDRESS:
Whitefield Public Library
Town of Whitefield
8 Lancaster Rd, Whitefield, NH 03598

INTERIOR STAIR

A8.1

CONTRACTOR BID SET

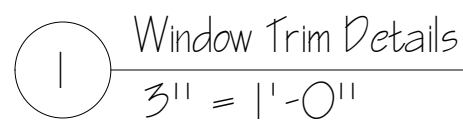

GENERAL NOTES:

- LEGEND & PRECEDENCE

- 10 LEGEND: ALL SYMBOLS AND ABBREVIATIONS USED ON THE
DRAWINGS ARE CONSIDERED CONSTRUCTION STANDARDS. IF
THE CONTRACTOR HAS ANY QUESTIONS REGARDING THE SAME
OR THEIR EXACT MEANING, THE ARCHITECT SHALL BE NOTIFIED
FOR CLARIFICATION.

- PRECEDENCE: DIMENSIONS SHALL HAVE PRECEDENCE OVER SCALE. LARGER SCALE DRAWINGS HAVE PRECEDENCE OVER SMALLER SCALE DRAWINGS. SPECIFICATIONS AND GENERAL NOTES TAKE PRECEDENCE OVER DRAWINGS.

- MISC. NOTES

12. FRAMING: CONTRACTOR SHALL PROVIDE ALL REQUIRED BLOCKING, BACKING, FRAMING, HANDERS, OR OTHER SUPPORT AS NECESSARY FOR ALL FIXTURES, EQUIPMENT, CABINETS, FURNISHINGS, AND ALL OTHER ITEMS REQUIRING THE SAME. IT IS THE CONTRACTORS RESPONSIBILITY TO COORDINATE WITH THE FIXTURES, EQUIPMENT, CABINETS, FURNISHINGS, AND ALL OTHER ITEMS MFG. AND INSTALLER AND REVIEW SHOP DRAWINGS FOR BACKING, HANDERS, CONNECTIONS, ETC.

15. ACCESS PANELS: ALL EQUIPMENT SWITCHES, AND VALVES THAT ARE CONCEALED MUST BE PROVIDED WITH ACCESS PANELS REGARDLESS WHETHER OR NOT THEY ARE INDICATED IN THE DRAWINGS.

14. NO NEW FACILITIES OR EQUIPMENT INTENDED FOR THE PERMANENT INSTALLATION MAY BE USED FOR TEMPORARY PURPOSES UNLESS THE CONTRACT DOCUMENTS SPECIFICALLY

- 15 GYPSUM BOARD: ALL GYP. BD. TO BE 5/8 UNLESS NOTED OTHERWISE. INSTALL MOISTURE RESISTANT GYP. BD. BEHIND SINKS, IN TOILET, JANITOR, MECHANICAL ROOMS, AND OTHER ROOMS WHERE LEAKAGE OCCURS. ACCEPTABLE GYPSUM BOARD SPECIFICATIONS ARE LISTED IN THE SPECIFICATIONS THAT USE.

- 16 ALL PARTITIONS ARE DIMENSIONED FROM FACE OF FRAME (OR FACE OF MASONRY) TO FACE OF FRAME FINISH UNLESS

- 17 ALL ROUGH OPENINGS SHALL BE FIELD VERIFIED PRIOR TO MANUFACTURING OR ORDERING OF ALL DOOR, WINDOW, EQUIPMENT OR OTHER BUILDING PRODUCTS.

REV #	DESCRIPTION	DATE



DETAILS

C:\Users\janderson\OneDrive\Documents\225 Whitefield Library.dwg Whitefield Library - 03-09-26.rvt

ALL PRODUCTS ARE BASIS OF DESIGN. PRODUCTS EQUAL & APPROVED MAY BE SUBSTITUTED (SEE SUBSTITUTION PROCEDURES).

Room Finish Schedule											
Room Number	Room Name	Area	Floor		Base Trim	Wall		Ceiling		Crown	Comments
			Floor Material	Floor Finish		Wall Material	Wall Finish	Ceiling Material	Ceiling Finish		
Existing Lower Level											
101	LOWER ENTRY	122 SF	LVP		See Detail	Gypsum	Painted	Suspended Ceiling (Fire Rated)	Painted		
102	STAIR	158 SF	LVP		See Detail	Gypsum (Fire Rated)	Painted	Gypsum (Fire Rated)	Painted		Steel Pan & Concrete Stairs
103	CIRCULATION	159 SF	LVP		See Detail	Gypsum	Painted	Gypsum (Fire Rated)	Painted		
104	COMMUNITY ROOM	975 SF	LVP		See Detail	Gypsum	Painted	Gypsum (Fire Rated)	Painted		
105	KITCHENETTE	81 SF	LVP		See Detail	Gypsum (Moisture Resistant)	Painted	Gypsum (Fire Rated)	Painted		
106	WC	40 SF	Tile		See Detail	Partial Height Tile & Gypsum (Moisture Resistant)	Painted	Gypsum (Fire Rated)	Painted		
107	ADA WC	77 SF	Tile		See Detail	Partial Height Tile & Gypsum (Moisture Resistant)	Painted	Gypsum (Fire Rated)	Painted		
108	ELEV. MACHINE	42 SF	Concrete		See Detail	Gypsum (Moisture Resistant & Fire Rated)	Painted	Gypsum (Fire Rated)	Painted		
Existing Main Level											
201	NEW RECEPTION	455 SF	Commercial Carpet Tile		See Detail	Gypsum	Painted	Gypsum (Fire Rated)	Painted		
202	STAIR	196 SF	LVP		See Detail	Gypsum (Fire Rated)	Painted	Gypsum (Fire Rated)	Painted		Steel Pan & Concrete Stairs
203	CHILDRENS ROOM	381 SF	LVP		See Detail	Gypsum	Painted	Gypsum (Fire Rated)	Painted		
204	NEW FLEXIBLE PROGRAM ROOM	366 SF	LVP		See Detail	Gypsum	Painted	Gypsum (Fire Rated)	Painted		
205	OFFICE 2	60 SF	Commercial Carpet Tile		See Detail	Gypsum	Painted	Gypsum (Fire Rated)	Painted		
206	OFFICE 1	60 SF	Commercial Carpet Tile		See Detail	Gypsum	Painted	Gypsum (Fire Rated)	Painted		
207	NEW MAKERSPACE	184 SF	LVP		See Detail	Gypsum	Painted	Gypsum (Fire Rated)	Painted		
208	LINK	68 SF	Commercial Carpet Tile		See Detail	Gypsum	Painted	Gypsum (Fire Rated)	Painted		
209	WC	49 SF	Existing		Existing	Existing	Re-Paint	Existing	Re-Paint		
210	TRANSITION ROOM	452 SF	Existing		Existing	Existing	Re-Paint	Existing	Re-Paint		
211	STUDY 1	53 SF	Existing		Existing	Existing	Re-Paint	Existing	Re-Paint		
212	STUDY 2	53 SF	Existing		Existing	Existing	Re-Paint	Existing	Re-Paint		
213	STUDY 3	48 SF	Existing		Existing	Existing	Re-Paint	Existing	Re-Paint		

TYPICAL FINISH NOTES
1. SCHEDULE IS TO BE READ IN CONJUNCTION WITH FLOOR PLANS & ELEVATIONS.

SHEET VINYL NOTES
1. PROVIDE TARETT FIBRELOOR FRESH START VINYL SHEET (OR EQUAL & APPROVED) - PATTERN TO BE SELECTED FROM FULL RANGE.
2. PROVIDE INTERGRAL CORE BASE AT KITCHEN AND BATH ROOMS. PROVIDE WOOD BASE (PAINTED TO MATCH DOOR TRIMS) AT ALL OTHER LOCATIONS.
3. PROVIDE LEIST & PLAYS CORONADO PRO OR EQUAL AND APPROVED.
4. INSTALL AS PER MANUFACTURERS INSTRUCTIONS FOR SEAMING METHOD AND SEAM SEALER.
5. PROVIDE VINYL NOSING TO MATCH AT TOP OF STAIR CONDITIONS.

GENERAL NOTES:

- BUILDING CODE
- ALL WORK PERFORMED BY THE CONTRACTOR AND ALL SUB-CONTRACTORS OF THIS PROJECT SHALL CONFORM TO THE REQUIREMENTS OF THE STATE OF NEW HAMPSHIRE BUILDING CODES (AND ANY AMENDMENTS). THE STATE OF NEW HAMPSHIRE LIFE SAFETY CODE (AND ANY AMENDMENTS), THE AUTHORITY HAVING JURISDICTION ZONING REGULATIONS, AND ALL OTHER REGULATIONS AND CODES.
 - THE CONTRACT LIMIT HAS BEEN INDICATED ON THE DRAWINGS. IF NO LIMIT HAS BEEN INDICATED THEN THE OWNER, ARCHITECT & GENERAL CONTRACTOR SHOULD REVIEW ON-SITE PRIOR TO CONSTRUCTION.
 - THE CONTRACTOR SHALL FAMILIARIZE HIMSELF WITH THE CONTRACT DRAWINGS. ANY DISCREPANCIES SHALL BE BROUGHT TO THE ATTENTION OF THE ARCHITECT BEFORE PROCEEDING. THE CONTRACTOR SHALL BE SOLELY RESPONSIBLE FOR ANY AND ALL CONSTRUCTION METHODS, METHODS, TECHNIQUES, SEQUENCES, PROCEDURES, SCHEDULING & SAFETY PROCEDURES REQUIRED TO COMPLETE THE WORK OF THIS CONTRACT. PROVIDE ALL TEMPORARY PROTECTION & SHORING NECESSARY TO SAFELY MAINTAIN THE STRUCTURAL INTEGRITY OF NEW AND EXISTING CONSTRUCTION. ALL STRUCTURAL COMPONENTS AND SYSTEMS ARE INSTALLED & APPROVED BY THE OWNER OR ARCHITECT.
 - COORDINATION: THE STRUCTURAL, MECHANICAL, AND ELECTRICAL DRAWINGS ARE SUPPLEMENTARY TO THE ARCHITECTURAL DRAWINGS. IT SHALL BE THE RESPONSIBILITY OF THE CONTRACTOR TO CHECK AND COORDINATE ALL THE DRAWINGS BEFORE FABRICATION AND/OR INSTALLATION OF ANY WORK. THE CONTRACTOR SHALL MAINTAIN THE INTEGRITY OF THE ARCHITECT OF ANY DISCREPANCIES OR ERRORS.
 - ALL STRUCTURAL DRAWINGS SHALL BE USED IN CONJUNCTION WITH THE ARCHITECTURAL, MECHANICAL, PLUMBING, AND ELECTRICAL DRAWINGS AND SPECIFICATIONS. VERIFY LOCATION AND DIMENSIONS OF CHASES, MORTIS, OPENINGS, SLEEVES, WELDES, DRIPS, REVEALS, PENETRATIONS AND OTHER PROJECT REQUIREMENTS NOT SHOWN ON THE STRUCTURAL DRAWINGS. VERIFY AND COORDINATE ALL DIMENSIONS RELATED TO THIS PROJECT.
 - UNLESS OTHERWISE INDICATED, DETAILS SHOWN ARE TO BE CONSIDERED TYPICAL FOR SIMILAR CONDITIONS.
 - IF THERE EXISTS CONFLICTS BETWEEN THE WORK INDICATED IN ANY OF THE DRAWINGS AND/OR ANY CONFLICTS WITHIN THE SPECIFICATIONS AND/OR CONFLICTS BETWEEN THE DRAWINGS AND SPECIFICATIONS THE MORE DETAILED OF THE CONFLICTING ALTERNATIVES SHALL BE INCLUDED IN THE BID OR PROPOSAL.
 - IF THESE DRAWINGS HAVE BEEN COMPILED FROM THE BEST AVAILABLE INFORMATION AND ARE NOT INTENDED TO LIMIT THE SCOPE OF THE WORK, THE CONTRACTOR MAY ENCOUNTER HIDDEN OR UNDISCOVERED CONDITIONS NOT SHOWN ON THESE DRAWINGS REQUIRING ADDITIONAL WORK FOR THE COMPLETION OF THIS CONTRACT. IT WILL BE ASSUMED THAT THE CONTRACTOR HAS INSPECTED THE SITE PRIOR TO BIDDING AND VERIFIED THE INFORMATION HEREIN SUPPLIED.
 - REFER TO THE SPECIFICATIONS IN THE PROJECT MANUAL FOR ADDITIONAL INFORMATION AND INSTRUCTIONS.

- LEGEND & PRECEDENCE
- LEGEND: ALL SYMBOLS AND ABBREVIATIONS USED ON THE DRAWINGS ARE CONSIDERED CONSTRUCTION STANDARDS. IF THE CONTRACTOR HAS ANY QUESTIONS REGARDING THE SAME OR THEIR EXACT MEANING, THE ARCHITECT SHALL BE NOTIFIED FOR CLARIFICATION.
 - PRECEDENCE: DIMENSIONS SHALL HAVE PRECEDENCE OVER SCALE. LARGER SCALE DRAWINGS HAVE PRECEDENCE OVER SMALLER SCALE DRAWINGS. SPECIFICATIONS AND GENERAL NOTES HAVE PRECEDENCE OVER DRAWINGS.

- MISC. NOTES
- DRAWING: CONTRACTOR SHALL PROVIDE ALL REQUIRED BLOCKING, BRACING, FRAMING, HANGERS, OR OTHER SUPPORT AS NECESSARY FOR ALL FIXTURES, EQUIPMENT, CABINETS, FURNISHINGS, AND ALL OTHER ITEMS REQUIRING THE SAME. IT IS THE CONTRACTORS RESPONSIBILITY TO COORDINATE WITH THE FIXTURES, EQUIPMENT, CABINETS, FURNISHINGS, AND ALL OTHER ITEMS. MEAS. AND INSTALLER AND REVIEW SHOP DRAWINGS FOR FINAL UTILITIES CONNECTION, ETC.
 - ACCESS PANELS: ALL EQUIPMENT SWITCHES AND VALVES THAT ARE CONCEALED MUST BE PROVIDED WITH ACCESS PANELS UNLESS OTHERWISE INDICATED OR NOTED IN THE DRAWINGS.
 - NO NEW FACILITIES OR EQUIPMENT INSTALLED FOR THE PERMANENT INSTALLATION MAY BE USED FOR TEMPORARY PURPOSES UNLESS THE CONTRACT DOCUMENTS SPECIFICALLY STATE THEY ARE.
 - GIPSUM BOARD: ALL GYP. BD. TO BE 5/8" UNLESS NOTED OTHERWISE. INSTALL MOISTURE RESISTANT GYP. BD. BEHIND SINKS, IN TOILET, JANITOR, MECHANICAL ROOMS, AND OTHER POTENTIALLY DAMP LOCATIONS. AT VERTICAL CHASE, EXCLUDE GYP. BOARD AND ELEVATOR SHAFTS. INSTALL 5/8" INSULATED 1" MIN. GAB.
 - ALL PARTITIONS ARE DIMENSIONED FROM FACE OF FRAME. CORNER OF WAINCOT. 10" FACE OF FRAME FINISH UNLESS NOTED OTHERWISE.
 - ALL TIGHT OPENINGS SHALL BE FIELD VERIFIED PRIOR TO MANUFACTURING OR ORDERING OF ALL DOOR, WINDOW, EQUIPMENT OR OTHER BUILDING PRODUCTS.

Copyright 2026 All Rights Reserved


REV #	DESCRIPTION	DATE

PROJECT NAME & ADDRESS:

Whitefield Public Library

Tom of Whitefield

8 Lancaster Rd, Whitefield, NH 03598

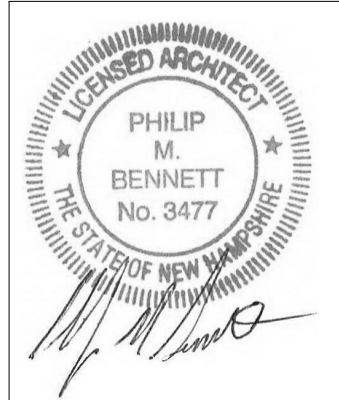

A9.1

FINISH SCHEDULES

CONTRACTOR BID SET

C:\Users\janderson\My Documents\323 Whitefield Library.dwg Whitefield Library - 03-09-2016

ALL PRODUCTS ARE BASIS OF DESIGN. PRODUCTS EQUAL & APPROVED MAY BE SUBSTITUTED (SEE SUBSTITUTION PROCEDURES).

Door Schedule

Mark	Interior / Exterior	Operation	Manufacturer	Model	Door Size			Lamb Depth	Exterior			Core	Interior			Glass	Fire Rating	Hardware		Comments
					Width	Height	Thickness		Ext. Material	Ext. Color	Ext. Finish		Int. Material	Int. Color	Int. Finish			Hardware Type	Hardware Finish	
Proposed Lower Level																				
101A	Exterior	Swing - 2-Wide	Steelcraft	A-14 Series - FG2	6'-0"	7'-0"	1-3/4"		Steel	To Be Determined	Painted	Honeycomb	Steel	To Be Determined	Painted	Clear - Tempered	None	Exit Device / Panic	Aged Bronze	Provide Von Duprin Exit Device
101B	Interior	Swing - 2-Wide	Steelcraft	A-14 Series - FG2	6'-0"	7'-0"	1-3/4"		Steel	To Be Determined	Painted	Honeycomb	Steel	To Be Determined	Painted	Clear - Tempered	1 Hour	Exit Device / Panic	Aged Bronze	Provide Von Duprin Exit Device
102A	Interior	Swing	VT Industries - Heritage Collection	HPDL - with Full Height Vision Panel	5'-0"	7'-0"	1-3/4"		White Maple	Clear CL18	Factory		White Maple	Clear CL18	Factory	Clear - Tempered	1 Hour	Exit Device / Panic	Aged Bronze	Provide Von Duprin Exit Device
103A	Interior	Swing	VT Industries - Eggers Stile & Rail	E100 - Flat Panel - Square Sticking	2'-2"	7'-0"	1-3/4"		White Maple	Clear CL18	Factory		White Maple	Clear CL18	Factory	None	1 Hour	Storeroom	Aged Bronze	
104A	Interior	Swing - 2-Wide	VT Industries - Eggers Stile & Rail	E214 - Glass Panel - Square Sticking	6'-0"	7'-0"	1-3/4"		White Maple	Clear CL18	Factory		White Maple	Clear CL18	Factory	Clear - Tempered	None	Exit Device / Panic	Aged Bronze	Provide Von Duprin Exit Device
104C	Interior	Swing - 2-Wide	VT Industries - Eggers Stile & Rail	E100 - Flat Panel - Square Sticking	4'-0"	7'-0"	1-3/4"		White Maple	Clear CL18	Factory		White Maple	Clear CL18	Factory	None	None	Passage	Aged Bronze	
104D	Interior	Swing - 2-Wide	VT Industries - Eggers Stile & Rail	E100 - Flat Panel - Square Sticking	5'-0"	7'-0"	1-3/4"		White Maple	Clear CL18	Factory		White Maple	Clear CL18	Factory	None	None	Storeroom	Aged Bronze	
105	Interior	Sliding - Barn	VT Industries - Eggers Stile & Rail	E100 - Flat Panel - Square Sticking	6'-0"	7'-0"	1-3/4"		White Maple	Clear CL18	Factory		White Maple	Clear CL18	Factory	None	None	Barn Door		Ensure Hardware in Accessible
106	Interior	Swing	VT Industries - Eggers Stile & Rail	E100 - Flat Panel - Square Sticking	5'-0"	7'-0"	1-3/4"		White Maple	Clear CL18	Factory		White Maple	Clear CL18	Factory	None	None	Privacy	Aged Bronze	
107	Interior	Swing	VT Industries - Eggers Stile & Rail	E100 - Flat Panel - Square Sticking	5'-0"	7'-0"	1-3/4"		White Maple	Clear CL18	Factory		White Maple	Clear CL18	Factory	None	None	Privacy	Aged Bronze	
108	Interior	Swing	VT Industries - Eggers Stile & Rail	E100 - Flat Panel - Square Sticking	5'-0"	7'-0"	1-3/4"		White Maple	Clear CL18	Factory		White Maple	Clear CL18	Factory	None	1 Hour	Storeroom	Aged Bronze	

Existing Main Level

202	Interior	Swing	VT Industries - Heritage Collection	HPDL - with Full Height Vision Panel	5'-0"	7'-0"	1-3/4"		White Maple	Clear CL18	Factory		White Maple	Clear CL18	Factory	Clear - Tempered	1 Hour	Exit Device / Panic	Aged Bronze	Provide Von Duprin Exit Device
203	Interior	Swing	VT Industries - Eggers Stile & Rail	E201 - Glass Panel - Square Sticking	5'-0"	7'-0"	1-3/4"		White Maple	Clear CL18	Factory		White Maple	Clear CL18	Factory	Clear - Tempered	None	Classroom	Aged Bronze	
204	Interior	Swing	VT Industries - Eggers Stile & Rail	E201 - Glass Panel - Square Sticking	5'-0"	7'-0"	1-3/4"		White Maple	Clear CL18	Factory		White Maple	Clear CL18	Factory	Clear - Tempered	None	Classroom	Aged Bronze	
205	Interior	Swing	VT Industries - Eggers Stile & Rail	E201 - Glass Panel - Square Sticking	5'-0"	7'-0"	1-3/4"		White Maple	Clear CL18	Factory		White Maple	Clear CL18	Factory	Clear - Tempered	None	Office	Aged Bronze	
206	Interior	Swing	VT Industries - Eggers Stile & Rail	E100 - Flat Panel - Square Sticking	5'-0"	7'-0"	1-3/4"		White Maple	Clear CL18	Factory		White Maple	Clear CL18	Factory	Clear - Tempered	None	Office	Aged Bronze	
207	Interior	Swing	VT Industries - Eggers Stile & Rail	E201 - Glass Panel - Square Sticking	5'-0"	7'-0"	1-3/4"		White Maple	Clear CL18	Factory		White Maple	Clear CL18	Factory	Clear - Tempered	None	Classroom	Aged Bronze	
208A	Interior	Swing - 2-Wide	VT Industries - Heritage Collection	HPDL - with Full Glass Panel	6'-0"	7'-0"	1-3/4"		White Maple	Clear CL18	Factory		White Maple	Clear CL18	Factory	Clear - Tempered	2 Hour	Passage	Aged Bronze	
208B	Exterior	Swing	Steelcraft	A-14 Series - FG2 - with Sidelight	5'-0"	7'-0"	1-3/4"		Steel	To Be Determined	Painted	Honeycomb	Steel	To Be Determined	Painted	Clear - Tempered	None	Exit Device / Panic	Aged Bronze	Provide Von Duprin Exit Device
209	Interior	Swing	To Match Existing	To Match Existing	5'-0"	7'-0"	1-3/4"		To Match Existing	To Match Existing	To Match Existing		To Match Existing	To Match Existing	To Match Existing	None	None	Privacy	Aged Bronze	
211	Interior	Swing	VT Industries - Heritage Collection	E201 - Glass Panel - Square Sticking	5'-0"	7'-0"	1-3/4"		To Match Existing	To Match Existing	To Match Existing		To Match Existing	To Match Existing	To Match Existing	None	None	Privacy	Aged Bronze	
212	Interior	Swing	VT Industries - Heritage Collection	E201 - Glass Panel - Square Sticking	5'-0"	7'-0"	1-3/4"		To Match Existing	To Match Existing	To Match Existing		To Match Existing	To Match Existing	To Match Existing	None	None	Privacy	Aged Bronze	
213	Interior	Swing	VT Industries - Heritage Collection	E201 - Glass Panel - Square Sticking	5'-0"	7'-0"	1-3/4"		To Match Existing	To Match Existing	To Match Existing		To Match Existing	To Match Existing	To Match Existing	None	None	Privacy	Aged Bronze	

TYPICAL DOOR NOTES

- SCHEDULE IS TO BE READ IN CONJUNCTION WITH FLOOR PLANS & ELEVATIONS. COORDINATE FOR OPERATIONAL INTENT. CLARIFY WITH ARCHITECT IF NEEDED.
- THE CONTRACTOR SHALL COORDINATE WITH APPROVED SHOP DRAWINGS FROM THE MANUFACTURER TO VERIFY ROUGH OPENING REQUIREMENTS PRIOR TO FRAMING.
- DOOR ASSEMBLIES ARE SUBJECT TO OWNER AND ARCHITECT APPROVAL. PROVIDE FINAL MANUFACTURERS SHOP DRAWINGS & PRODUCT INFORMATION FOR REVIEW & APPROVAL PRIOR TO ORDERING.
- ALL DOOR ASSEMBLIES ARE TO BE COMPLETELY INSTALLED WORKING ASSEMBLIES, SEALED & FINISHED ON ALL SURFACES / FACES / SIDES WITHOUT ANY OMISSIONS.
- GLAZED DOORS SHALL HAVE DIVIDED LITE & MUNTIN CONFIGURATION AS INDICATED ON THE DRAWINGS.
- PROVIDE DOOR STOPS AT ALL DOORS UNLESS OTHERWISE NOTED.
- PROVIDE KICK PLATES AT ALL APARTMENT ENTRY DOORS.
- WHERE CLOSET DOORS ARE NOT DIMENSIONED, CENTER IN OVERALL CLOSET WIDTH.

TYPICAL DOOR ACCESSIBILITY NOTES

- ACCESSIBLE DOORS SHALL PROVIDE A CLEAR OPENING OF 32" WIDE WHEN AT A 90 DEGREE ANGLE TO THE CLOSED POSITION.
- ACCESSIBLE DOORS ARE TO HAVE THE BOTTOM 10" WITH A SMOOTH UNINTERRUPTED SURFACE TO ACCOMMODATE OPENING BY A WHEEL CHAIR.
- MAXIMUM EFFORT TO OPERATE DOOR SHALL NOT EXCEED 8.5 POUNDS FOR EXTERIOR DOORS, AND 5 POUNDS FOR INTERIOR DOORS. WHEN FIRE DOORS ARE REQUIRED COMPENSATING DEVICES OR AUTOMATIC DOOR OPERATORS MAY BE USED.
- THRESHOLDS ARE REQUIRED TO BE NO MORE THAN 1/2" HIGH. CHANGES IN LEVEL UP TO 1/4" MAY BE VERTICAL WITHOUT EDGE TREATMENT. CHANGES IN LEVEL BETWEEN 1/4" & 1/2" SHALL BE DEVELOPED WITH A SLOPE NO GREATER THAN 1:2.

ALL PRODUCTS ARE BASIS OF DESIGN. PRODUCTS EQUAL & APPROVED MAY BE SUBSTITUTED (SEE SUBSTITUTION PROCEDURES).

Door Hardware Schedule

Mark	Interior / Exterior	Operation	Fire Rating	Function	Hardware Manufacturer	Hardware Model	Trim	Hardware Finish	Closer	Hold Open	Automatic Door Opener	Kick Plate	Comments
------	---------------------	-----------	-------------	----------	--------------------------	----------------	------	-----------------	--------	-----------	--------------------------	------------	----------

Proposed Lower Level

101A	Exterior	Swing - 2-Wide	None	Exit Device / Panic	Schlage	L Series	Athens Lever with L Full Face Escutcheons	Aged Bronze	Yes	No	Yes	Yes	Provide Von Duprin Exit Device
101B	Interior	Swing - 2-Wide	1 Hour	Exit Device / Panic	Schlage	L Series	Athens Lever with L Full Face Escutcheons	Aged Bronze	Yes	No	Yes	Yes	Provide Von Duprin Exit Device
102A	Interior	Swing	1 Hour	Exit Device / Panic	Schlage	L Series	Athens Lever with L Full Face Escutcheons	Aged Bronze	Yes	Yes	No	Yes	Provide Von Duprin Exit Device
103A	Interior	Swing	1 Hour	Storeroom	Schlage	L Series	Athens Lever with L Full Face Escutcheons	Aged Bronze	No	No	No	No	
104A	Interior	Swing - 2-Wide	None	Exit Device / Panic	Schlage	L Series	Athens Lever with L Full Face Escutcheons	Aged Bronze	Yes	No	No	Yes	Provide Von Duprin Exit Device
104C	Interior	Swing - 2-Wide	None	Passage	Schlage	L Series	Athens Lever with L Full Face Escutcheons	Aged Bronze	No	No	No	No	
104D	Interior	Swing - 2-Wide	None	Storeroom	Schlage	L Series	Athens Lever with L Full Face Escutcheons	Aged Bronze	No	No	No	No	
105	Interior	Sliding - Barn	None	Barn Door	Hager	27N Flush Cap Pull & 3L Pull			No	No	No	No	Ensure Hardware in Accessible
106	Interior	Swing	None	Privacy	Schlage	L Series	Athens Lever with L Full Face Escutcheons	Aged Bronze	No	No	No	Yes	
107	Interior	Swing	None	Privacy	Schlage	L Series	Athens Lever with L Full Face Escutcheons	Aged Bronze	No	No	No	Yes	
108	Interior	Swing	1 Hour	Storeroom	Schlage	L Series	Athens Lever with L Full Face Escutcheons	Aged Bronze	Yes	No	No	No	

Existing Main Level

202	Interior	Swing	1 Hour	Exit Device / Panic	Schlage	L Series	Athens Lever with L Full Face Escutcheons	Aged Bronze	Yes	Yes	No	Yes	Provide Von Duprin Exit Device
203	Interior	Swing	None	Classroom	Schlage	L Series	Athens Lever with L Full Face Escutcheons	Aged Bronze	No	No	No	Yes	
204	Interior	Swing	None	Classroom	Schlage	L Series	Athens Lever with L Full Face Escutcheons	Aged Bronze	No	No	No	Yes	
205	Interior	Swing	None	Office	Schlage	L Series	Athens Lever with L Full Face Escutcheons	Aged Bronze	No	No	No	No	
206	Interior	Swing	None	Office	Schlage	L Series	Athens Lever with L Full Face Escutcheons	Aged Bronze	No	No	No	No	
207	Interior	Swing	None	Classroom	Schlage	L Series	Athens Lever with L Full Face Escutcheons	Aged Bronze	No	No	No	Yes	
208A	Interior	Swing - 2-Wide	2 Hour	Passage	Schlage	L Series	Athens Lever with L Full Face Escutcheons	Aged Bronze	Yes	Yes	No	No	
208B	Exterior	Swing	None	Exit Device / Panic	Schlage	L Series	Athens Lever with L Full Face Escutcheons	Aged Bronze	Yes	No	No	No	Provide Von Duprin Exit Device
209	Interior	Swing	None	Privacy	Schlage	L Series	Athens Lever with L Full Face Escutcheons	Aged Bronze	No	No	No	Yes	
211	Interior	Swing	None	Privacy	Schlage	L Series	Athens Lever with L Full Face Escutcheons	Aged Bronze	No	No	No	No	
212	Interior	Swing	None	Privacy	Schlage	L Series	Athens Lever with L Full Face Escutcheons	Aged Bronze	No	No	No	No	
213	Interior	Swing	None	Privacy	Schlage	L Series	Athens Lever with L Full Face Escutcheons	Aged Bronze	No	No	No	No	

TYPICAL DOOR HARDWARE NOTES

- PROVIDE COMPLETE OPERATIONAL HARDWARE TO ALL DOORS UNLESS SPECIFICALLY NOTED OTHERWISE.
- ALL BATHROOM DOORS TO HAVE PRIVACY FUNCTION UNLESS NOTED OTHERWISE.
- ALL MECHANICAL, ELECTRICAL & JANITORIAL ROOMS TO HAVE STORE ROOM FUNCTION UNLESS NOTED OTHERWISE.
- COORDINATE WITH ELECTRICAL COMPONENTS AS NECESSARY FOR INTENDED FUNCTION.
- HARDWARE VENDOR TO COORDINATE MEETING WITH OWNER & ARCHITECT ON KEYING PRIOR TO MATERIAL ORDER.

HARDWARE COORDINATION

GENERAL CONTRACTOR TO COORDINATE MEETING WITH OWNER AND HARDWARE VENDOR PRIOR TO ORDERING DOOR HARDWARE.

GENERAL NOTES:

- BUILDING CODE
- ALL WORK PERFORMED BY THE CONTRACTOR AND ALL SUB-CONTRACTORS OF THIS PROJECT SHALL CONFORM TO THE REQUIREMENTS OF THE STATE OF NEW HAMPSHIRE BUILDING CODES (AND ANY AMENDMENTS). THE STATE OF NEW HAMPSHIRE LIFE SAFETY CODE (AND ANY AMENDMENTS). THE AUTHORITY HAVING JURISDICTION ZONING REGULATIONS, AND ALL OTHER REGULATIONS AND CODES.

CONTRACT & CONTRACT DRAWINGS

- THE CONTRACT LIST HAS BEEN INDICATED ON THE DRAWINGS. IF NO LIST HAS BEEN INDICATED THEN THE OWNER, ARCHITECT & GENERAL CONTRACTOR SHOULD REVIEW ON-SITE PRIOR TO CONSTRUCTION.

- THE CONTRACTOR SHALL FAMILIARIZE HIMSELF WITH THE CONTRACT DRAWINGS. ANY DISCREPANCIES SHALL BE BROUGHT TO THE ATTENTION OF THE ARCHITECT BEFORE PROCEEDING. THE CONTRACTOR SHALL BE SOLELY RESPONSIBLE FOR ANY AND ALL CONSTRUCTION MEANS, METHODS, TECHNIQUES, SEQUENCES, PROCEDURES, SCHEDULING & SCHEDULING REQUIRED TO COMPLETE THE WORK OF THIS CONTRACT. PROVIDE ALL TEMPORARY PROTECTION & SAFETY NECESSARY TO SAFELY MAINTAIN THE STRUCTURAL INTEGRITY OF NEW AND EXISTING CONSTRUCTION UNTIL ALL STRUCTURAL COMPONENTS AND SYSTEMS ARE INSTALLED & APPROVED BY THE OWNER OR ARCHITECT.

- COORDINATION: THE STRUCTURAL, MECHANICAL, AND ELECTRICAL DRAWINGS ARE SUPPLEMENTARY TO THE ARCHITECTURAL DRAWINGS. IT SHALL BE THE RESPONSIBILITY OF THE CONTRACTOR TO CHECK AND COORDINATE ALL THE DRAWINGS BEFORE PARTICIPATION AND / OR INSTALLATION OF ANY WORK. CONTRACTOR SHALL MAINTAIN THE RESPONSIBILITY OF THE ARCHITECT OF ANY DISCREPANCIES OR ERRORS.

- ALL STRUCTURAL DRAWINGS SHALL BE USED IN CONJUNCTION WITH THE ARCHITECTURAL, MECHANICAL, PLUMBING AND ELECTRICAL DRAWINGS AND SPECIFICATIONS. VERIFY LOCATION AND DIMENSIONS OF CHASES, MORTIS, OPENINGS, SLEEVES, WELDES, DRIPS, RISERS & PENETRATIONS AND OTHER PROJECT REQUIREMENTS NOT SHOWN ON THE STRUCTURAL DRAWINGS. VERIFY AND COORDINATE ALL DIMENSIONS RELATED TO THIS PROJECT.

- UNLESS OTHERWISE INDICATED, DETAILS SHOWN ARE TO BE CONSIDERED TYPICAL FOR SIMILAR CONDITIONS.

- IF THERE EXISTS CONFLICTS BETWEEN THE WORK INDICATED IN ANY OF THE DRAWINGS AND / OR ANY CONFLICTS WITHIN THE SPECIFICATIONS AND / OR CONFLICTS BETWEEN THE DRAWINGS AND SPECIFICATIONS BE MORE CLOSELY OF THE CONFLICTUAL, REVENUES SHALL BE INCLUDED IN THE BID OR PROPOSAL.

- THESE DRAWINGS HAVE BEEN COMPILED FROM THE BEST AVAILABLE INFORMATION AND ARE NOT INTENDED TO LIMIT THE SCOPE OF THE WORK. THE CONTRACTOR MAY ENCOUNTER HIDDEN OR UNDISCOVERED CONDITIONS NOT SHOWN ON THESE DRAWINGS REQUIRING ADDITIONAL WORK FOR THE COMPLETION OF THIS CONTRACT. IT WILL BE ASSUMED THAT THE CONTRACTOR HAS INSPECTED THE SITE PRIOR TO BIDDING AND VERIFIED THE INFORMATION HEREIN SUPPLIED.

- REFER TO THE SPECIFICATIONS IN THE PROJECT MANUAL FOR ADDITIONAL INFORMATION AND INSTRUCTIONS.

LEGEND & PREFERENCES

- LEGEND: ALL SYMBOLS AND ABBREVIATIONS USED ON THE DRAWINGS ARE CONSIDERED CONSTRUCTION STANDARDS. IF THE CONTRACTOR HAS ANY QUESTIONS REGARDING THE SAME OR THEIR EXACT MEANING, THE ARCHITECT SHALL BE NOTIFIED FOR CLARIFICATION.


- PREFERENCE: DIMENSIONS SHALL HAVE PREFERENCE OVER SCALE. LARGER SCALE DRAWINGS HAVE PREFERENCE OVER SMALLER SCALE DRAWINGS. SPECIFICATIONS AND GENERAL NOTES HAVE PREFERENCE OVER DRAWINGS.

MISC. NOTES

- FRAMING: CONTRACTOR SHALL PROVIDE ALL REQUIRED BLOCKING, BRACING, FRAMING, HANDRAILS, OR OTHER SUPPORT AS NECESSARY FOR ALL FIXTURES, EQUIPMENT, CABINETS, FURNISHINGS, AND ALL OTHER ITEMS REQUIRING THE SAME. IT IS THE CONTRACTORS RESPONSIBILITY TO COORDINATE WITH THE FIXTURES, EQUIPMENT, CABINETS, FURNISHINGS, AND ALL OTHER ITEMS. MEASURE AND INSTALL AND REVIEW SHOP DRAWINGS FOR FINALS, UTILITIES CONNECTION, ETC.
- ACCESS PANELS: ALL EQUIPMENT SWITCHES AND VALVES THAT ARE CONCEALED MUST BE PROVIDED WITH ACCESS PANELS UNLESS OTHERWISE NOTED OR NOT THEY ARE INDICATED IN THE DRAWINGS.
- NO NEW FACILITIES OR EQUIPMENT INSURED FOR THE PERMANENT INSTALLATION MAY BE USED FOR TEMPORARY PURPOSES UNLESS THE CONTRACT DOCUMENTS SPECIFICALLY STATES OTHERWISE.
- DISJUNCTION BOXES: ALL DISJUNCTION BOXES TO BE 1/2" UNLESS OTHERWISE NOTED. INSTALL MOUSABLE RESISTANT DISJUNCTION BOXES IN CLOSET, JANITOR, MECHANICAL ROOMS AND OTHER POTENTIALLY DAMP LOCATIONS. AT VERTICAL CHASE INCLUDES GROMMETS AND ELEVATOR SHAFTS. INSTALL 1/2" DISJUNCTION BOXES IN CLOSET.
- ALL PARTITIONS ARE DIMENSIONED FROM FACE OF FRAME (TOPFACE OF WINDOW) TO FACE OF FRAME FINISH UNLESS NOTED OTHERWISE.
- ALL FLOOR OPENINGS SHALL BE FIELD VERIFIED PRIOR TO MANUFACTURING OR ORDERING OF ALL FLOOR WINDOW, EQUIPMENT OR OTHER BUILDING PRODUCTS.

Copyright 2020 All Rights Reserved

REV #	DESCRIPTION	DATE

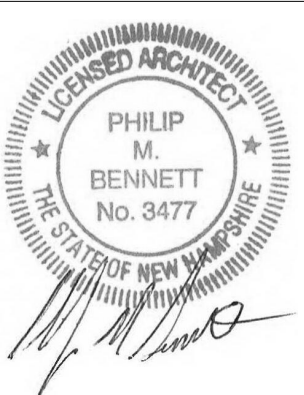

PROJECT NAME & ADDRESS:

Whitefield Public Library

Town of Whitefield

8 Lancaster Rd, Whitefield, NH 03598

DOOR SCHEDULES

A9.2

CONTRACTOR BID SET

GENERAL NOTES

BUILDING CODE

2. THE CONTRACT LIMIT HAS BEEN INDICATED ON THE DRAWINGS. IF NO LIMIT HAS BEEN INDICATED THEN THE OWNER, ARCHITECT & GENERAL CONTRACTOR SHOULD REVIEW ON-SITE PRIOR TO CONSTRUCTION.

2. **CONTRACT & CONTRACT DRAWINGS**
THE CONTRACT LIMIT HAS BEEN INDICATED ON THE DRAWINGS.
IF NO LIMIT HAS BEEN INDICATED THEN THE OWNER, ARCHITECT & GENERAL CONTRACTOR SHOULD REVIEW ON-SITE PRIOR TO CONSTRUCTION.

3. THE CONTRACTOR SHALL FAMILIARIZE HIMSELF WITH THE CONTRACT DRAWINGS. ANY DISCREPANCIES SHALL BE BROUGHT TO THE ATTENTION OF THE ARCHITECT BEFORE PROCEEDING.
THE CONTRACTOR SHALL BE SOLELY RESPONSIBLE FOR ANY AND ALL CONSTRUCTION MEANS, METHODS, TECHNIQUES, SEQUENCES, PROCEDURES, SCHEDULING & SAFETY PROGRAMS REQUIRED TO COMPLETE THE WORK OF THIS CONTRACT.
PROVIDE ALL TEMPORARY BRACING & SHORING NECESSARY TO SAFELY MAINTAIN THE STRUCTURAL INTEGRITY OF NEW AND EXISTING CONSTRUCTION UNTIL ALL STRUCTURAL COMPONENTS AND SYSTEMS ARE INSTALLED & APPROVED BY THE OWNER OR ARCHITECT.

9. THE CONTRACTOR SHALL FAMILIARIZE HIMSELF WITH THE CONTRACT DRAWINGS. ANY DISCREPANCIES SHALL BE BROUGHT TO THE ATTENTION OF THE ARCHITECT BEFORE PROCEEDING. THE CONTRACTOR SHALL BE SOLELY RESPONSIBLE FOR ANY AND ALL CONSTRUCTION MEANS, METHODS, TECHNIQUES, SEQUENCES, PROCEDURES, SHORING & SAFETY PROGRAMS REQUIRED TO COMPLETE THE WORK OF THIS CONTRACT. PROVIDE ALL TEMPORARY BRACING & SHORING NECESSARY FOR

4. COORDINATION: THE STRUCTURAL, MECHANICAL, AND ELECTRICAL DRAWINGS ARE SUPPLEMENTARY TO THE ARCHITECTURAL DRAWINGS. IT SHALL BE THE RESPONSIBILITY OF THE CONTRACTOR TO CHECK AND COORDINATE ALL THE DRAWINGS BEFORE FABRICATION AND/ OR INSTALLATION OF ANY WORK. CONTRACTOR SHALL IMMEDIATELY NOTIFY THE ARCHITECT OF ANY DISCREPANCIES OR ERRORS.

7 COORDINATION: THE STRUCTURAL, MECHANICAL, ELECTRICAL, AND PLUMBING DRAWINGS SHALL BE SUPERSEDED BY THE ARCHITECTURAL DRAWINGS. IT SHALL BE THE RESPONSIBILITY OF THE CONTRACTOR TO CHECK AND COORDINATE ALL THE CONFLICTS BETWEEN THE ARCHITECTURAL DRAWINGS AND ANY WORK, CONTRACTOR-SUPPLIED, MANUFACTURED, OR THE PRODUCT OF ANY DISCREPANCIES OR ERRORS.

8 COORDINATION: THE CONTRACTOR SHALL COORDINATE WITH THE ARCHITECTURAL, MECHANICAL, PLUMBING, AND ELECTRICAL DRAWINGS AND SPECIFICATIONS, VERY FLOOR PLAN, AND MECHANICAL, ELECTRICAL, AND PLUMBING WORKS, DETAILS, DIMENSIONS, AND OTHER LOCATIONS. CONFLICTS BETWEEN THE ARCHITECTURAL DRAWINGS AND ANY WORK, CONTRACTOR-SUPPLIED, MANUFACTURED, OR THE PRODUCT OF ANY DISCREPANCIES OR ERRORS SHALL BE REPORTED TO THE ARCHITECT.

9 UNLESS OTHERWISE INDICATED, DETAILS SHALL BE TO BE PROVIDED BY THE ARCHITECT. THE CONTRACTOR SHALL REPORT IF THERE ARE CONFLICTS BETWEEN THE WORK INDICATED IN ANY OF THE DRAWINGS; AND/OR ANY CONFLICTS WITHIN THE SPECIFICATIONS; AND/OR CONFLICTS BETWEEN THE SPECIFICATIONS AND THE DRAWINGS. THE CONTRACTOR'S CHOICE OF THE CONFLICTING ALTERNATIVES SHALL BE INDICATED IN THE FIELD.

10 UNLESS OTHERWISE BEING COMPLIED FROM THE BEST AVAILABLE INFORMATION AND ARE NOT INTENDED TO LIMIT THE SCOPE OF THE WORK, THE CONTRACTOR MAY CONSULT THE ARCHITECT FOR CLARIFICATION OF THE DRAWINGS, REQUIREMENTS, AND REQUIREMENTS. THESE DRAWINGS, REQUIREMENTS, AND REQUIREMENTS FOR THE CONTRACTOR'S CHOICE OF THE CONFLICTING ALTERNATIVES SHALL BE INDICATED IN THE FIELD AND VERIFIED THE INFORMATION HEREIN APPLIED.

11 REFER TO THE SPECIFICATIONS IN THE PROJECT MANUAL FOR THE

LEGEND & PRECEDENCE




- [illegible]

Copyright 2026 All Rights Reserve


PROJECT NAME & ADDRESS:
Whitefield Public Library
Town of Whitefield
8 Lancaster Rd, Whitefield, NH 03598

WINDOW SCHEDULES

A9.3

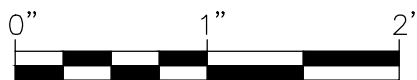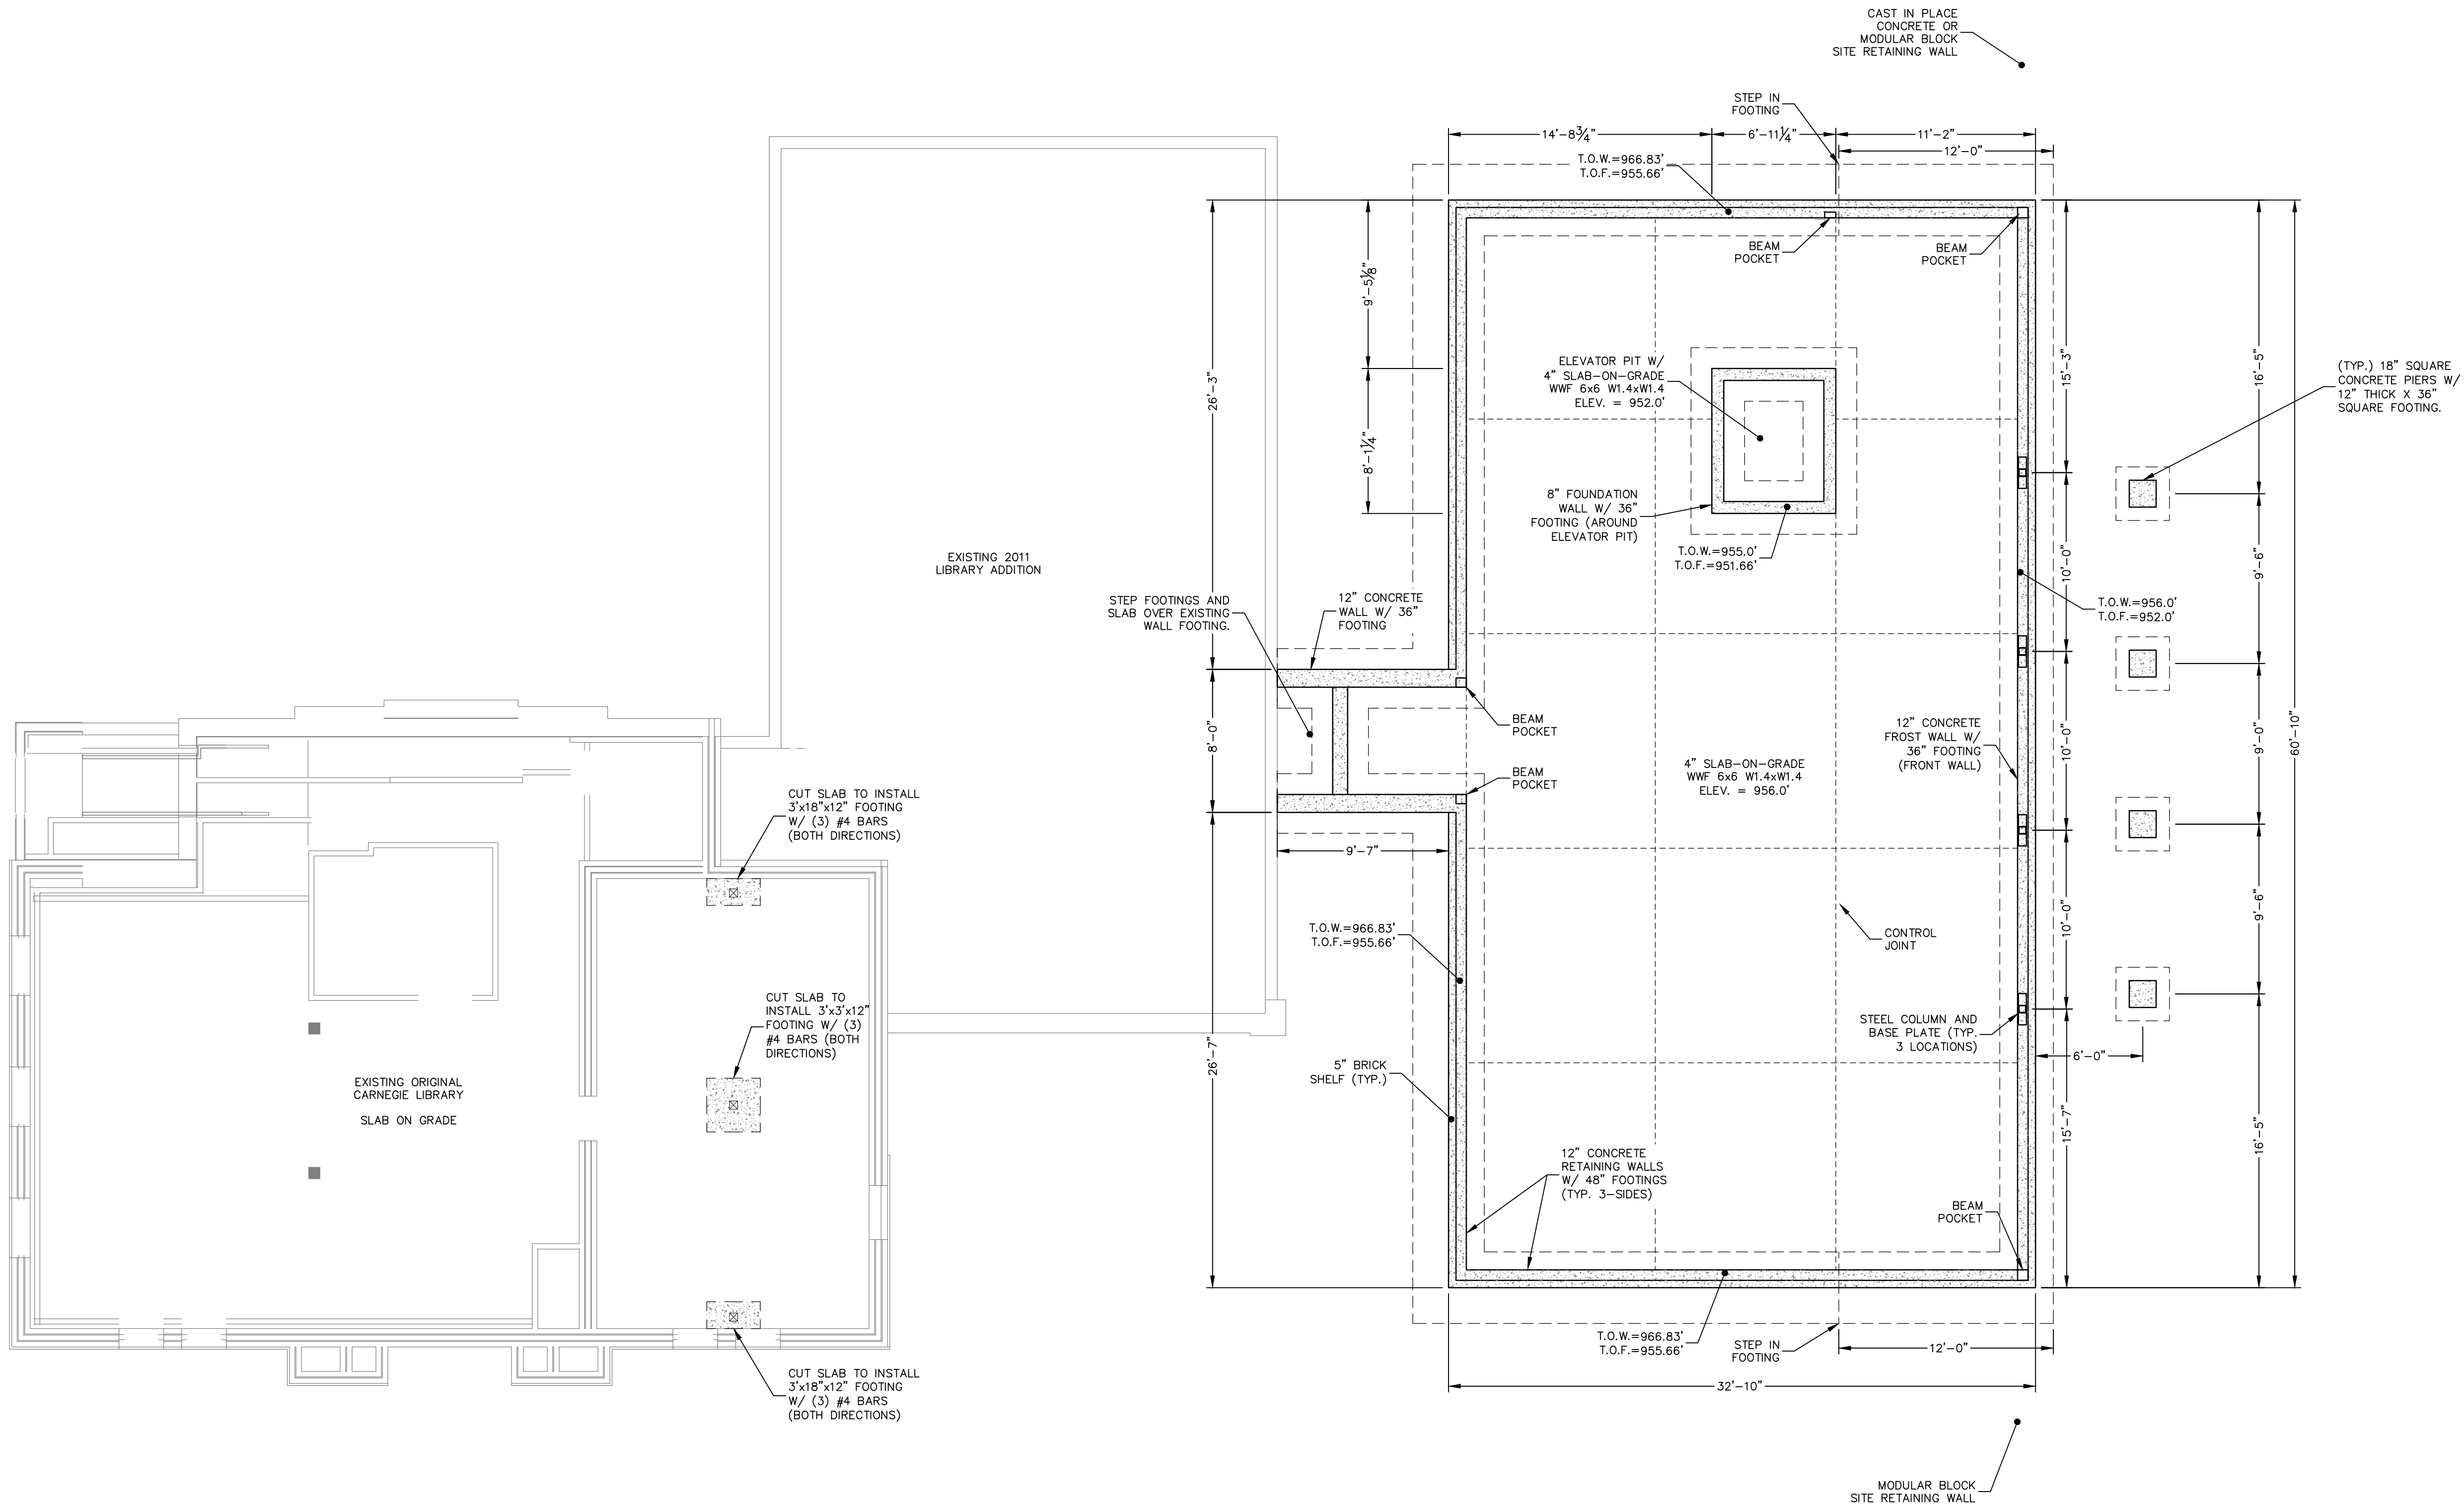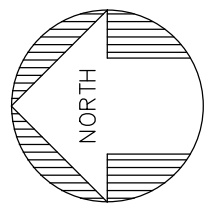

Copyright		2026		HEB Engineers, Inc.	
No.	Revision			DATE	BY


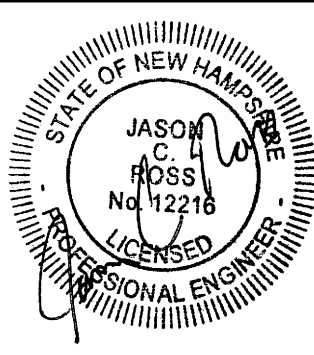


HEB
ENGINEERS



PO Box 440, North Conway, NH 03860
(603) 356-6936 - www.hebengineers.com

SURVEYED BY	—
DESIGNED BY	JCR
DRAWN BY	JCR
CHECKED BY	JKM
FIELD BOOK	—
SCALE	3/16"=1'-0"
DATE	03/09/2026


Foundation Plan
for the
Whitefield Public Library
located in
Whitefield, New Hampshire
prepared for
Alba Architects

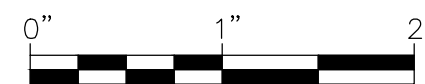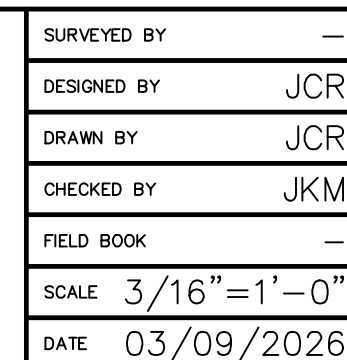A circular professional engineer seal for the State of New Hampshire. The outer ring contains the text "STATE OF NEW HAMPSHIRE" at the top and "LICENSED PROFESSIONAL ENGINEER" at the bottom, separated by dots. The inner circle contains the name "JASON C. ROSS" and the license number "No. 122716". A handwritten signature is written over the seal.


2024-006
S1.02
SHEET 2 OF 7

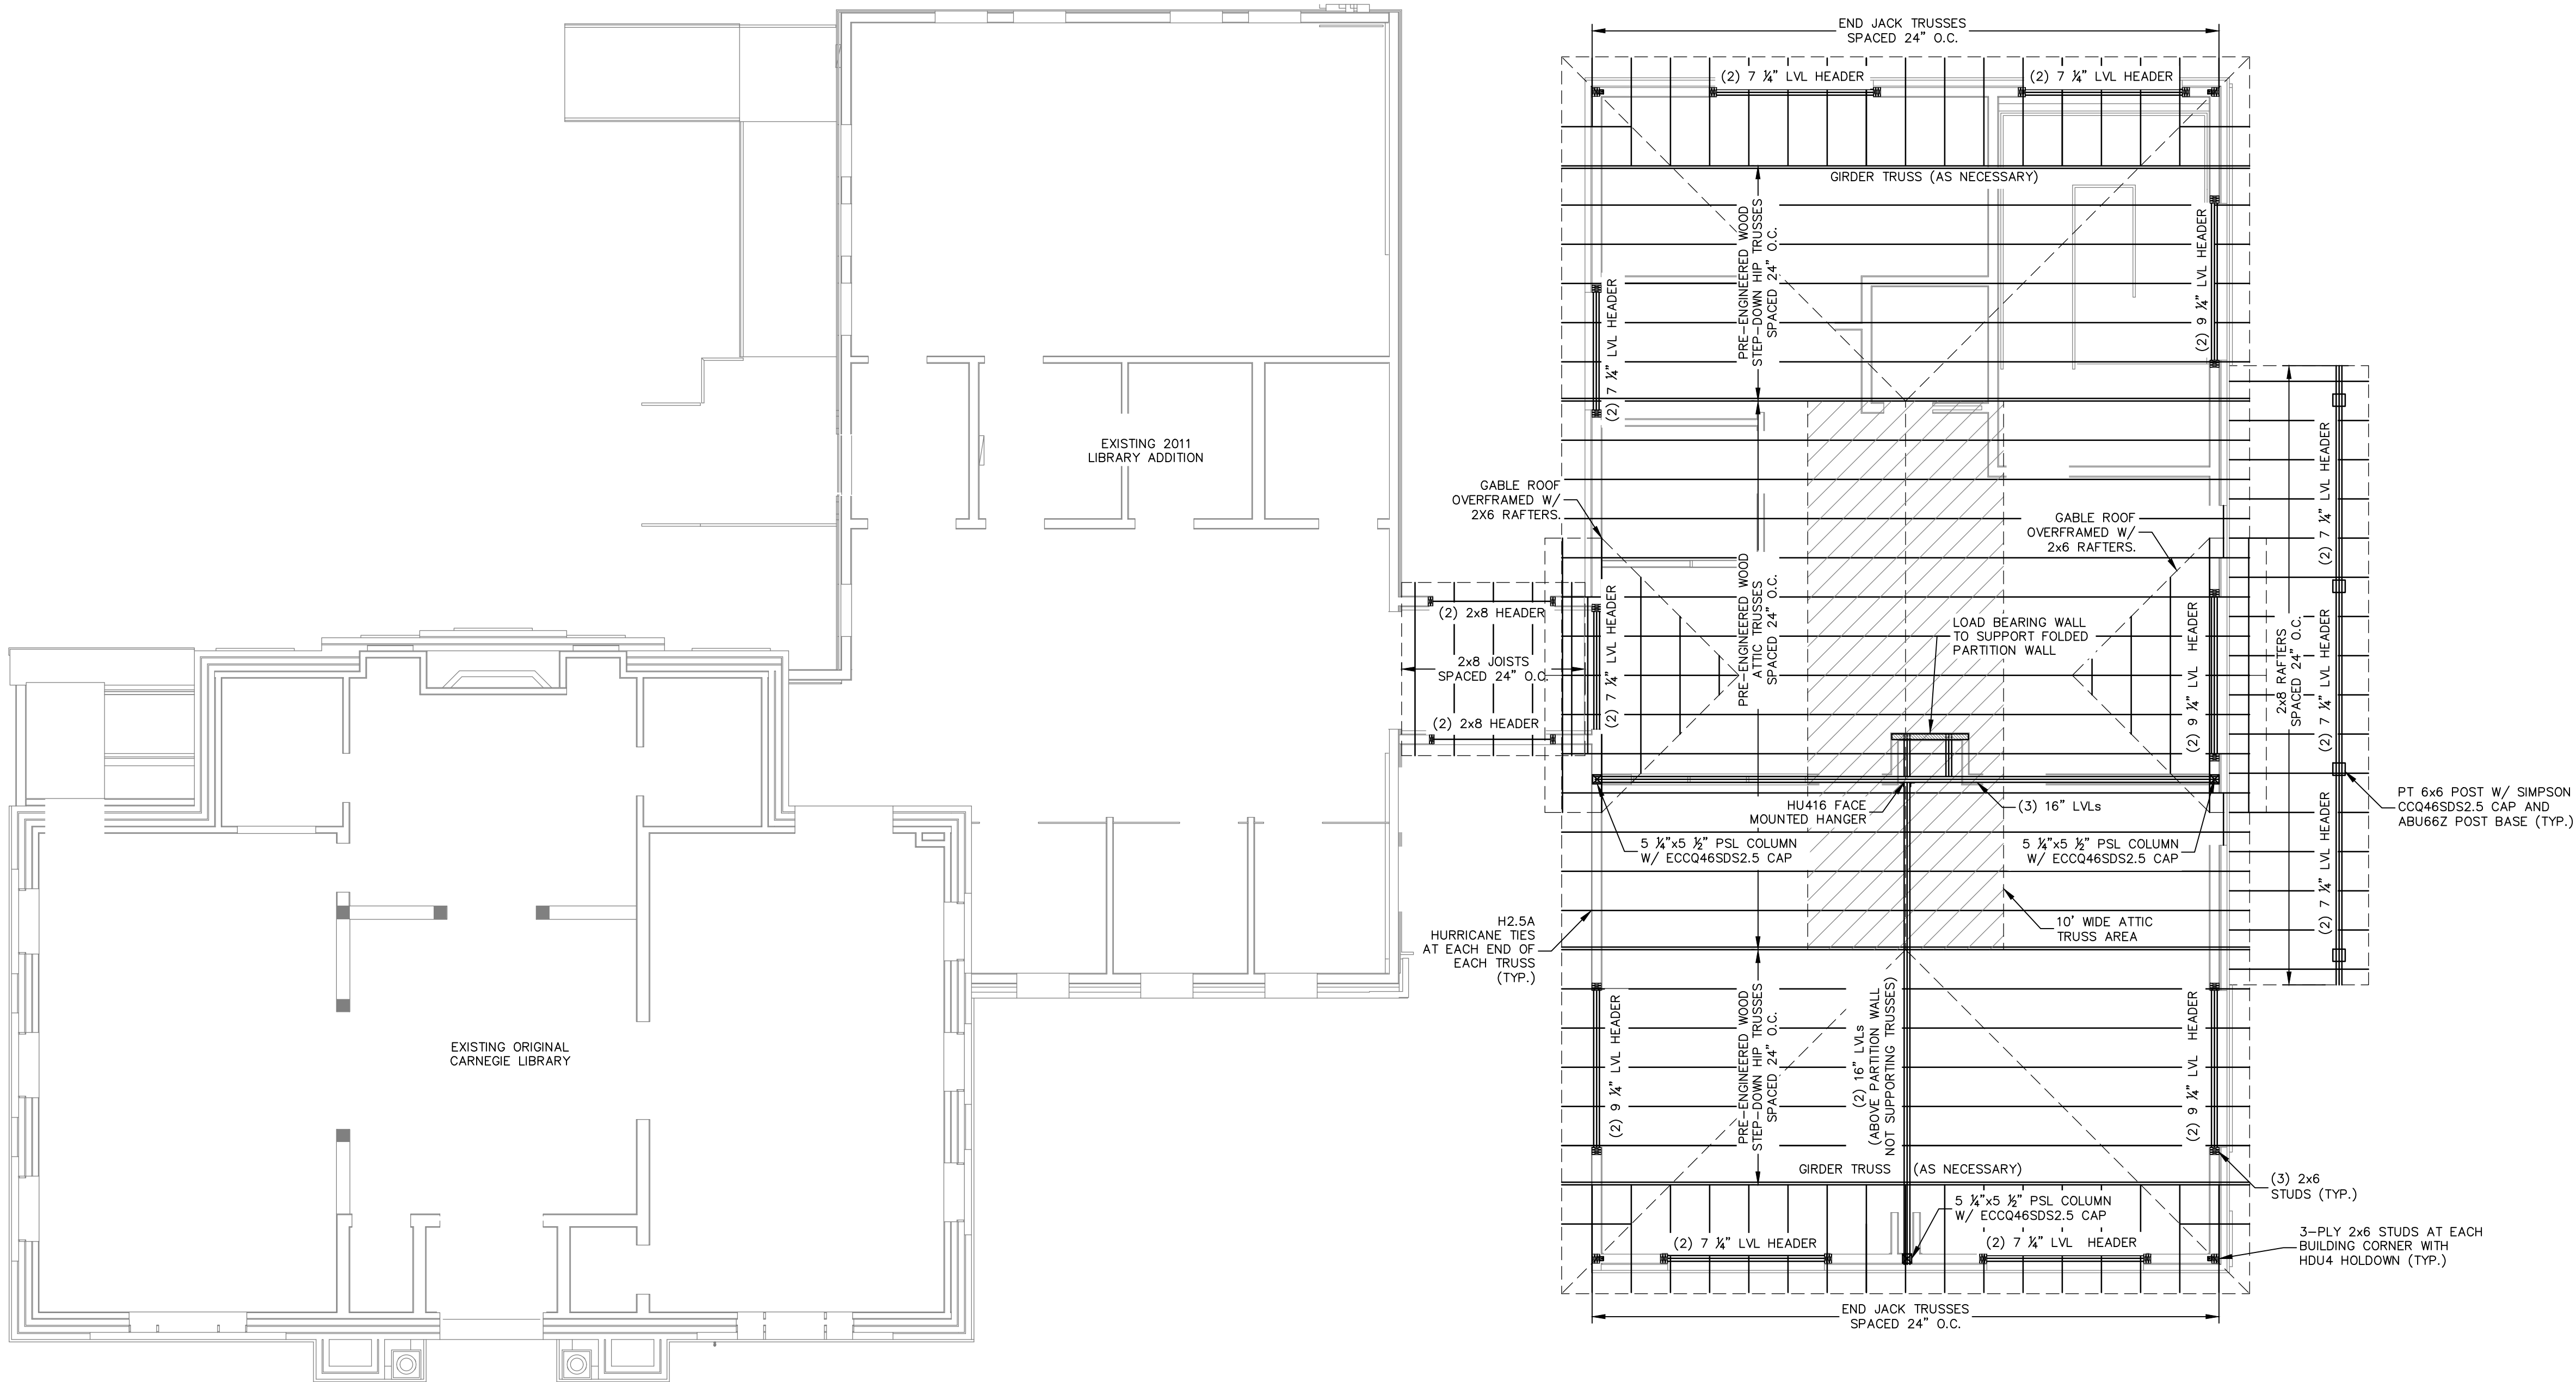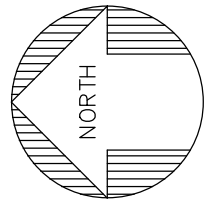

Note:
1. Mechanical connectors shall be Simpson Strong-Tie or approved equivalent.

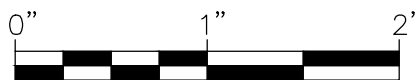

Copyright		2026		HEB Engineers, Inc.	
No.	Revision			DATE	BY

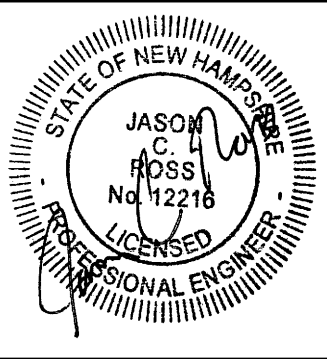

HEB
ENGINEERS

PO Box 440, North Conway, NH 03860
(603) 356-6936 - www.hebengineers.com

SURVEYED BY	—
DESIGNED BY	JCR
DRAWN BY	JCR
CHECKED BY	JKM
FIELD BOOK	—
SCALE	3/16"=1'-0"
DATE	03/09/2026

Roof Framing Plan
for the
Whitefield Public Library
located in
Whitefield, New Hampshire
prepared for
Alba Architects

P:\Jobs\2024\2024-006 Alba Architects - Whitefield Public Library - Whitefield Public Library - Details.dwg, S5.01 - Structural Notes, 2/25/2025 11:05:19 AM, jmas

Structural Notes:

- All dimensions and existing conditions must be verified by the Contractor in the field. Any discrepancies shall be brought to the attention of the Engineer before proceeding with the affected portion of the work.
- All construction shall conform to the current New Hampshire State Building Code (International Code Council (ICC), [International Building Code \(IBC\)](#), 2021 Edition, with NH Amendments).
- Details shown on any drawing are considered typical for all similar conditions unless noted otherwise.
- The Contractor shall be responsible for any shoring or temporary bracing required to complete the work.
- Shop drawings shall be submitted to the Engineer and approved prior to fabrication or use of material on the site.
- The location of underground and overhead utilities are not shown on these drawings. Verify the location of all utilities and contact all utility companies before beginning construction. Contact DIG-SAFE at 1-888-DIG-SAFE.
- The Contractor shall use the structural drawings in coordination with the other drawings and coordinate the work of the various trades. Verify all dimensions and rough openings with the architectural drawings.
- The following criteria was used for the design of the structure:

Live Loads

Roof = 20 psf

Office = 50 psf

Library Stack Room = 150 psf

Attic Floor = 50 psf

Snow Loads

Approx. Site Elevation = 965 ft

Site Ground Snow Load, pgsite = 71 psf

Terrain Category B

Exposure Factor, Ce = 1.0

Thermal Factor, Ct = 1.1

Importance Factor, Is = 1.1

Flat Roof Snow Load, pf = 60 psf

Wind Loads

Basic Wind Speed = 115 mph

Importance Factor, Iw = 1.0

Exposure Category B

Foundation and Structural Fill Notes:

- All footings shall bear on undisturbed (proof-rolled) natural soil having a minimum bearing capacity of 4,000 pounds per square foot, as defined in the geotechnical report prepared by Geotechnical Services Inc. (GSI), dated September 12, 2024. The Contractor must adhere to all requirements provided within the geotechnical report. Proof-rolling consists of making a minimum of four passes using a large vibratory compactor. All excavation must be dry before placing concrete. Soft and wet areas should be stabilized with crushed stone and/or geotextile fabric. The geotextile should consist of a woven material with a minimum weight of 8 ounces per square yard and should extend a minimum of half of the footing width beyond the edges of the footings. The Contractor shall notify the Engineer if unsuitable soil conditions are encountered.
- Structural fill beneath footings shall be comprised of sand and gravel, free of frost, loam, peat, organics, and clay, and be uniformly graded from coarse to fine and comply to the following:

Sieve Size	Total % Passing (by weight)
2"	100%
1"	55-85%
#4	25-50%
#200	0-12% (fraction of portion passing #4 sieve)
- Structural fill shall be placed in horizontal lifts not exceeding 8-inch loose thickness. Each lift shall be compacted to 98% of its maximum density determined by ASTM Test Method D-698 (Standard Proctor). Structural fill must extend beyond all edges of the footing a distance at least equal to the half-width of the footing.
- Backfill for foundation walls and common fill for slabs shall be clean natural granular soil or clean sand or gravel. Fill shall be free of frost, loam, peat, organics, and clay.
- Backfill and common fill shall be placed in horizontal lifts not exceeding 8-inch loose thickness. Each lift shall be compacted to 95% of its maximum density determined by ASTM Test Method D-698 (Standard Proctor).
- Footings are to be placed at elevations or depths shown on this plan. All exterior footings are intended to have a minimum of 5 feet of soil cover below finished grade for adequate frost protection. Any adjustment of elevations or depth to footings due to field conditions must have the expressed written approval of the Engineer.
- Foundation insulation shall be provided as specified in the architectural drawings.
- No backfill shall be placed against foundation walls retaining earth unless the walls are sufficiently braced to prevent movement or structural damage. Foundation walls retaining soil are not designed to be free-standing, and are not to be backfilled until the first floor framing is installed and the concrete has reached the required design strength.
- If ledge is encountered, the ledge shall be removed down to the elevation shown on the drawings. The ledge shall be clean and free of dirt, loose rock, and debris. Where ledge is encountered, footings shall be doweled into the ledge.

Wood Framing Notes:

- All wood construction shall conform to the American National Standards Institute (ANSI) and American Forest & Paper Association (AF&PA), [National Design Specification for Wood Construction](#) (NDS), 2018 edition.
- The Contractor is required to ensure a continuous load path to the foundation for all columns and jack/king studs, unless interrupted by a transfer beam or other supporting member.
- Unless noted otherwise, all fastening shall be in accordance with IBC 2021, Fastening Schedule, Table 2304.10.1.
- Bolts shall meet the requirements of ASTM A307. Anchor rods shall meet the requirements of ASTM F1554 Grade 36, unless noted otherwise.
- Built up beams, headers, or girders shall be continuous members throughout their span. Joints shall be allowed only over columns.
- Provide mid-height blocking for all wall studs in excess of 8 feet in height.
- Wood and engineered-wood products shall bear the stamp of a recognized grading agency and have, at minimum, the following properties or classifications:

Dimensional Lumber – Spruce/Pine/Fir (SPF) No. 1/No. 2

Pressure Treated Dimensional Lumber – Southern Yellow Pine (SYP) No. 1

Timber Beams and Posts – Spruce/Pine/Fir (SPF) No. 1

Laminated Veneer Lumber (LVL) Beams – Fb = 3,100 psi, E = 2,000,000 psi

Parallel Strand Lumber (PSL) Columns – Fb = 2,400 psi, E = 1,800,000 psi
- All wood panels for wall applications shall be ½ inch APA rated sheathing ¾ inch Exposure 1.
- All wood panels for roof applications shall be ¾ inch APA rated sheathing ¾ inch Exposure 1.
- All sheathing construction joints shall be lapped per Manufacturer's recommendations.
- Mechanical connectors shall be Simpson Strong-Tie or approved equivalent.
- Holes or cuts shall not be made in beams or joists without the Engineer's approval unless noted otherwise on the plans.
- The Contractor is responsible for ensuring proper corrosion protection for fasteners, hangers, and other hardware from the elements and pressure treatment. Consult manufacturer for specifications.
- All holes or cuts, in pressure treated wood, shall be properly field treated with preservative. Consult manufacturer for recommendations.
- All handrails, including components, and connections, must comply with section 1014 of the IBC and be designed by others.
- Nails shall have non-clipped heads and shall have the following dimensions:

8D: Ø= 0.131" L= 2½"

10D: Ø= 0.148" L= 3"

12D: Ø= 0.148" L= 3¼"

16D: Ø= 0.162" L= 3½"

Cast-in-Place Concrete Notes:

- All concrete construction shall conform to the American Concrete Institute (ACI), [Building Code Requirements for Structural Concrete](#) (ACI 318-14) and ACI [Specifications for Structural Concrete for Buildings](#) (ACI 301).
- Unless otherwise noted, all concrete shall have a compressive strength of at least 3,000 psi at 28 days and air entrainment of 4-7%. Slump shall be 4-5 inches. A mid-range water-reducing agent may be used to improve placement, workability, and increase slump to a maximum of 7 inches. Mix shall be approved by the Engineer prior to its use on the project.
- Calcium chloride or admixtures containing calcium chloride shall not be used in any concrete mix.
- Interior slabs shall have no entrained air.
- All reinforcing steel shall be deformed bars ASTM A615, Grade 60. Reinforcing shall be installed in accordance with ACI 318-14 and [Details and Detailing of Concrete Reinforcement](#) (ACI 315). Reinforcing shall be installed at the proper location and secured in place to prevent movement during placement of concrete.
- All welded wire fabric (WWF) shall conform to ASTM A185, provided in flat sheet stock. The WWF shall be installed at the proper location and secured in place to prevent movement during placement of concrete. Lap 6 inches at all joints and tie at 3 inches on center.
- Lap all continuous bars 40 diameters, unless noted otherwise.
- Clear distances for protection of reinforcing shall be as follows:

Footings: 3" from ground

Foundation walls exposed to weather or ground contact: #6 and larger = 2", #5 and smaller = 1½"

Foundation walls not exposed to weather or ground contact: ¾"

Slabs: 2" from top

Slabs-on-Grade: 3" from ground
- No bars shall be cut or omitted in the field because of sleeves, ducts, openings, or recesses. Bars may be moved aside without changing level with approval of the Engineer.
- All keys shall be 2x4 with 60 degree beveled sides.
- Horizontal construction joints shall be as indicated on the drawings. Vertical construction joints shall be approved by the Engineer. All construction joints shall be formed with a standard key and all reinforcing shall extend 30 diameters.
- Pipe sleeves and/or pvc conduits shall be spaced a minimum of 3 diameters apart.
- Details not shown on the drawings shall be in accordance with the ACI Detailing Manual.
- Concrete placement during cold or hot weather must follow the requirements of [ACI Guide to Hot Weather Concreting](#) (ACI 305R) and [ACI Guide to Cold Weather Concreting](#) (ACI 306R).
- Interior slab on grade to have a smooth steel trowel finish and be true to line and grade within ¼ inch in 10 feet. Exterior slabs on grade to have broom finish. Seal slabs with approved curing compound within 48 hours.
- Construct all slab control joints within 12 hours of placement in locations shown on the foundation plan or 12 feet maximum. Caulk joists prior to applying curing compound.
- Anchor bolts shall be of the size and location shown on the drawings or specified by equipment manufacturers. Bolts shall conform to ASTM A307. Headed anchor bolts shall be installed using appropriate templates to maintain spacing and alignment prior to placement of concrete. Wet-setting is unacceptable.

Steel Joist Notes:

- All steel joist work shall conform to the Steel Joist Institute (SJI) [Standard Specifications](#).
- Joists and joist girders are to be designed and detailed by the fabricator. Shop drawings and a full calculation package shall be stamped and signed by a Professional Engineer licensed in the State of New Hampshire and submitted for review by the Engineer.
- Provide open web, top chord bearing, parallel chord joists and joist girders unless noted otherwise.
- Joist girders shall be provided with bottom chord bracing as required for stability.
- Camber of joists and joist girders is to be provided in accordance with the SJI Standard Specifications.
- Provide a minimum 2 ½ inches minimum bearing.
- Joist bridging shall be designed and installed in accordance with the SJI Standard Specifications. Bridging indicated on the drawings is in addition to that required above.
- Joists are to slope uniformly between elevations noted.
- Beams parallel to joists shall be 2 ½ inches above beams, and perpendicular to joists, unless noted otherwise.

Steel Deck Notes:

- All steel deck work shall conform to the Steel Deck Institute (SDI), [Code of Standard Practice and Design Specifications](#).
- Attach sheets to steel support members as indicated and in accordance with the manufacturer's instructions for installation. When deck is to be exposed, de-slag, clean, and touch up with a zinc-rich primer.
- Lap deck ends minimum of 2 inches. When fastening deck to steel support members prevent burning of holes in deck.
- Provide 6 inches closure at ends of deck or where changes in deck direction occur, closure to be the same gauge as the deck. Fasten to supports at each flute or along sides spaced 18 inches on center.

Structural Steel Notes:


- All structural steel work shall conform to the American Institute of Steel Construction, Inc. (AISC), [Specification for Structural Steel Buildings](#), (ANSI/AISC 360-16), AISC [Specification for Structural Joints Using ASTM A325 or A490 Bolts](#), and AISC [Code of Standard Practice for Steel Buildings and Bridges](#) (AISC 303-16).
- Structural steel beams shall meet the requirements of ASTM A572 or A992. Minimum yield stress to be 50 ksi.
- Structural steel columns shall meet the requirements of ASTM A500 Gr. C. Minimum yield stress to be 50 ksi.
- Structural steel plates, channels, and angles shall meet the requirements of ASTM A36. Minimum yield stress to be 36 ksi.
- Structural steel connections not specifically detailed on these plans shall be designed and detailed by the fabricator. Shop drawings and a full calculation package shall be stamped and signed by a Professional Engineer licensed in the State of New Hampshire and submitted for review by the Engineer. Design shall be in accordance with the loads shown on the plans which are based on ASD/LRFD load combinations.
- Bolts shall meet the requirements of ASTM A325, and shall be tightened at installation using the turn of the nut method. Bolts shall be ¾ inch Ø unless noted otherwise. Hardened steel washers shall meet the requirements of ASTM F436. Compressible-washer-type direct tension indicators shall meet the requirements of ASTM F959. Hot-dipping shall meet the requirements of ASTM A153.
- Shop connections may be welded or bolted. Field connections shall be bolted unless specifically shown as welded.
- All welding and details shall be recommended by the AISC and shall conform to the requirements of the American Welding Society (AWS). Welding shall be performed by AWS certified welders. Minimum size of fillet welds shall be ¾ inch. Minimum return shall be 1 inch. Weld shall be done using an E70XX electrode.
- The Structural Steel Contractor shall provide all necessary temporary guying and bracing required to erect and hold the steel frame(s) in alignment.
- Provide grout for baseplates that is high-strength, non-shrink, non-metallic with a minimum 28 day compressive strength of 6,000 psi.
- All structural steel members shall receive a coat of shop primer.

Prefabricated Metal-Plate-Connected Wood Truss Notes:

- Chord and web member configuration, sizes, and specifications shall be determined by truss manufacturer according to the Truss Plate Institute (TPI), [National Design Standards for Metal-plate-connected Wood Truss Construction](#) (TPI 1-2014) using the structural loads on this sheet.
- All truss work shall be as shown on the drawings and in compliance with the Truss Plate Institute (TPI) and the Wood Truss Council of America (WTCOA), Building Component Safety Information (BCSI), [Guide to Good Practice for Handling, Installing, Restraining & Bracing of Metal Plate Connected Wood Trusses](#), 2008.
- Structural drawings indicate the overall truss layout scheme. Coordination is required with the Architectural Drawings to reference special requirements, bearing conditions, and overall geometry. Coordination with the mechanical and electrical drawings is also required for conflict avoidance. The truss manufacturer is responsible for the technical aspects of providing all necessary components to comply with applicable codes and the design intent. The design shall maximize truss sizes to reduce the total number of components to be installed. The manufacturer is to design and provide all hanger connections, unless noted otherwise. The manufacturer's design is to be completed by a professional engineer licensed in New Hampshire.
- Minimum roof truss top chord member size shall be 2x6. Do not use No. 3 grade lumber in any roof truss web members.
- Maximum deflection for roof trusses: Live Load = L/240, Total Load = L/180. Floor trusses shall be limited to Live Load = L/480, Total Load = L/360.
- Truss manufacturer/supplier shall provide the Contractor with drawings indicating required locations for erection bracing.
- Lateral member bracing shall be by truss manufacturer.
- Trusses to bear on 2x6 wood stud wall or beams as shown. Manufacturer to configure trusses to accommodate 5 ½ inches bearing length and 425 psi bearing stress.
- For attachment to bearing walls, refer to structural drawing. Provide attachment hardware as specified or approved equal.
- Provide sheathing and diaphragm nailing and blocking as shown on the drawings, and in compliance with IBC 2021.



Copyright		2026		HEB Engineers, Inc.	
No.	Revision			DATE	BY










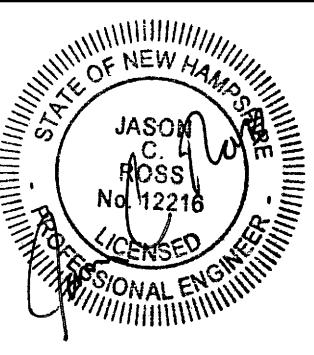


SURVEYED BY	—
DESIGNED BY	JCR
DRAWN BY	JCR
CHECKED BY	JKM
FIELD BOOK	—
SCALE	AS NOTED
DATE	03/09/2026


Structural Notes
for the
Whitefield Public Library
located in
Whitefield, New Hampshire
prepared for
Alba Architects

2024-006

S5.01

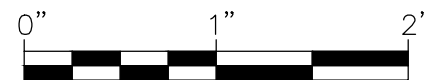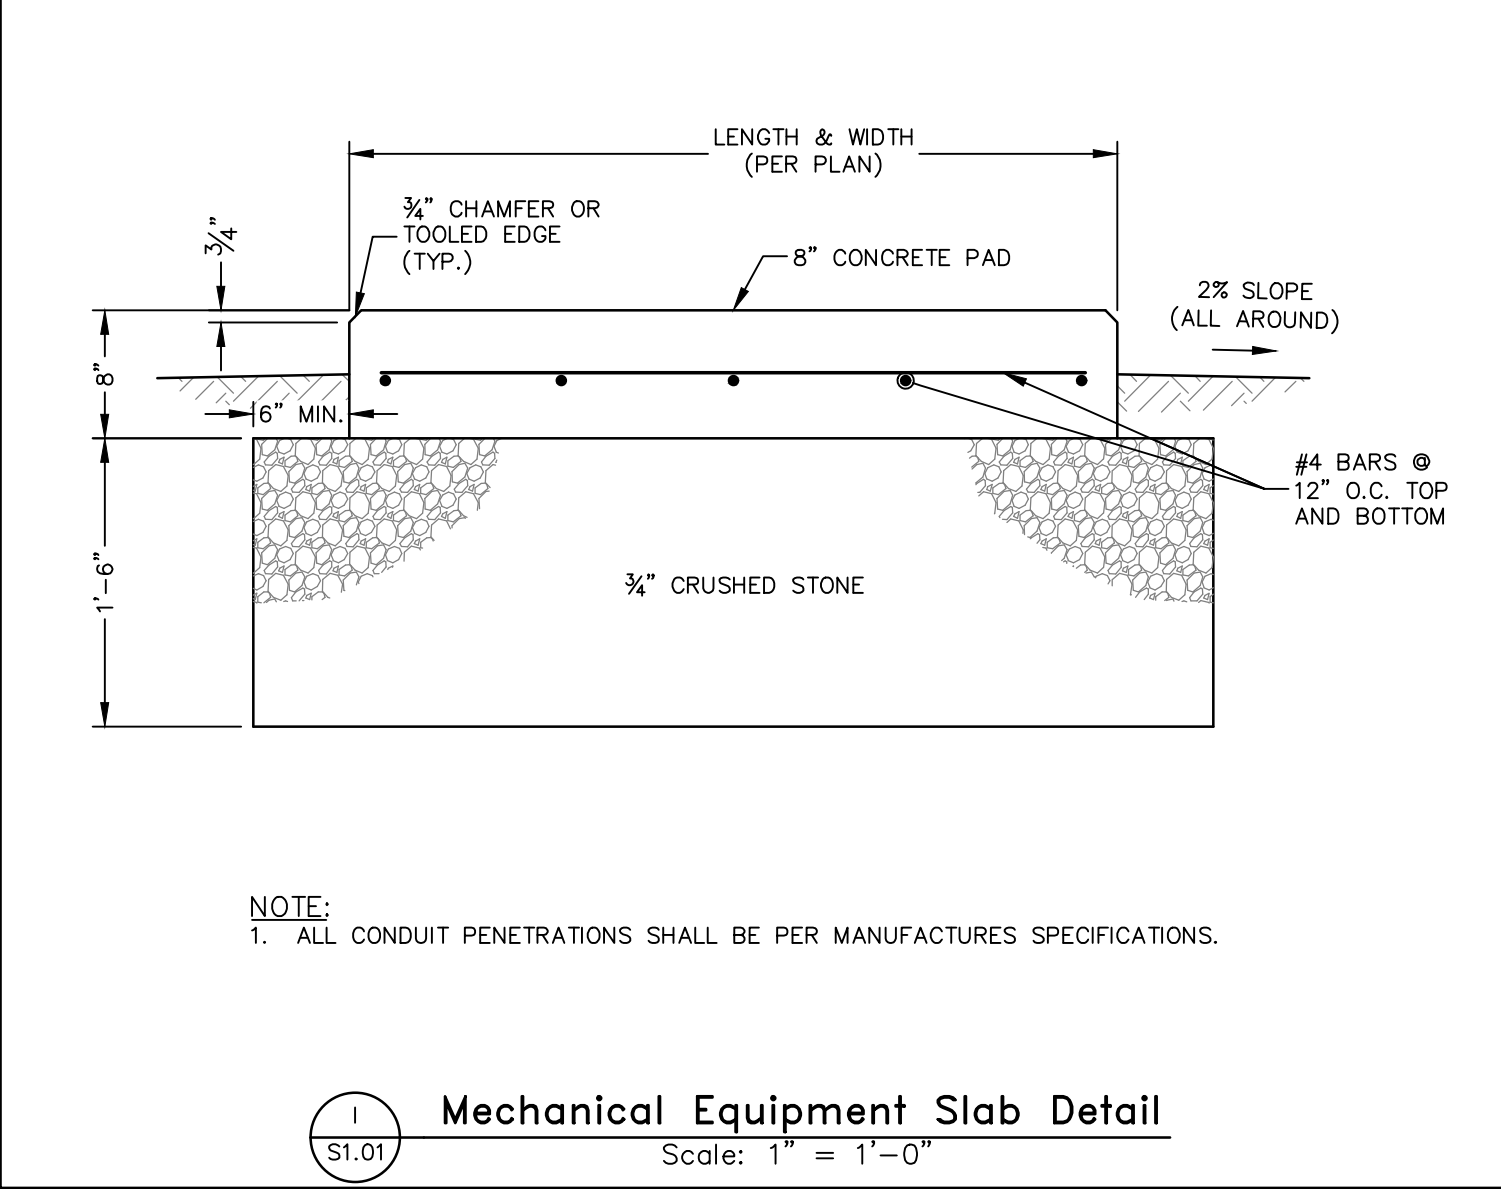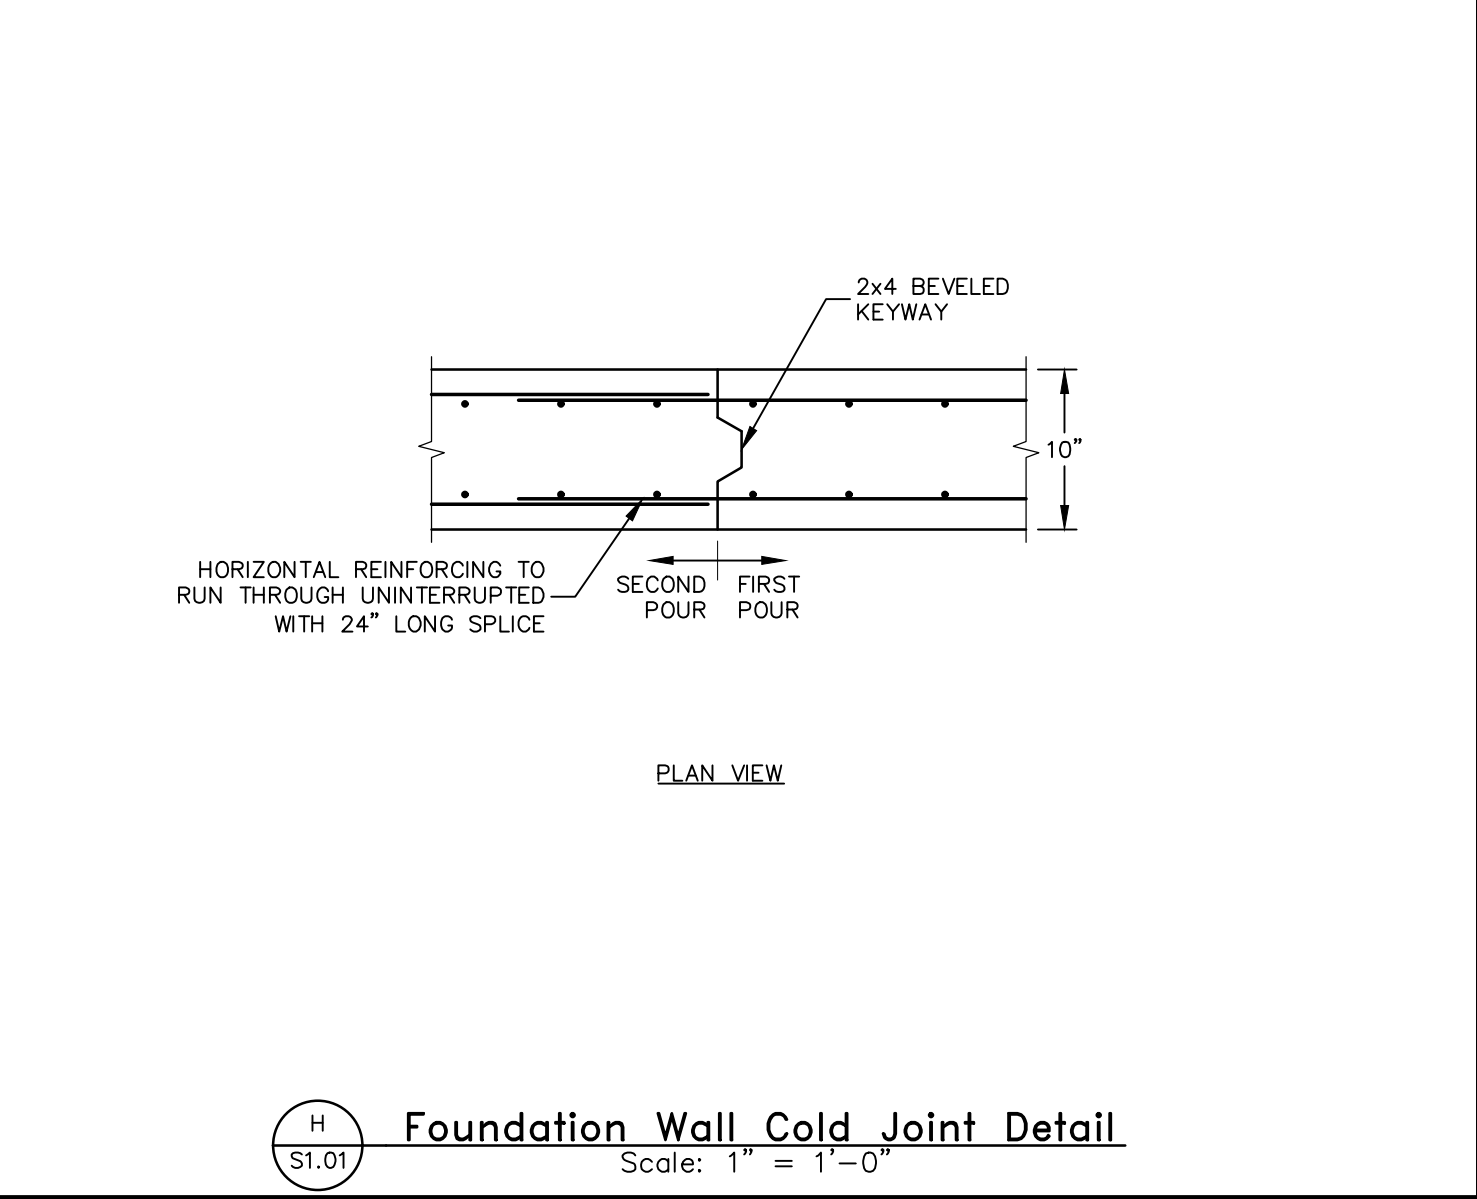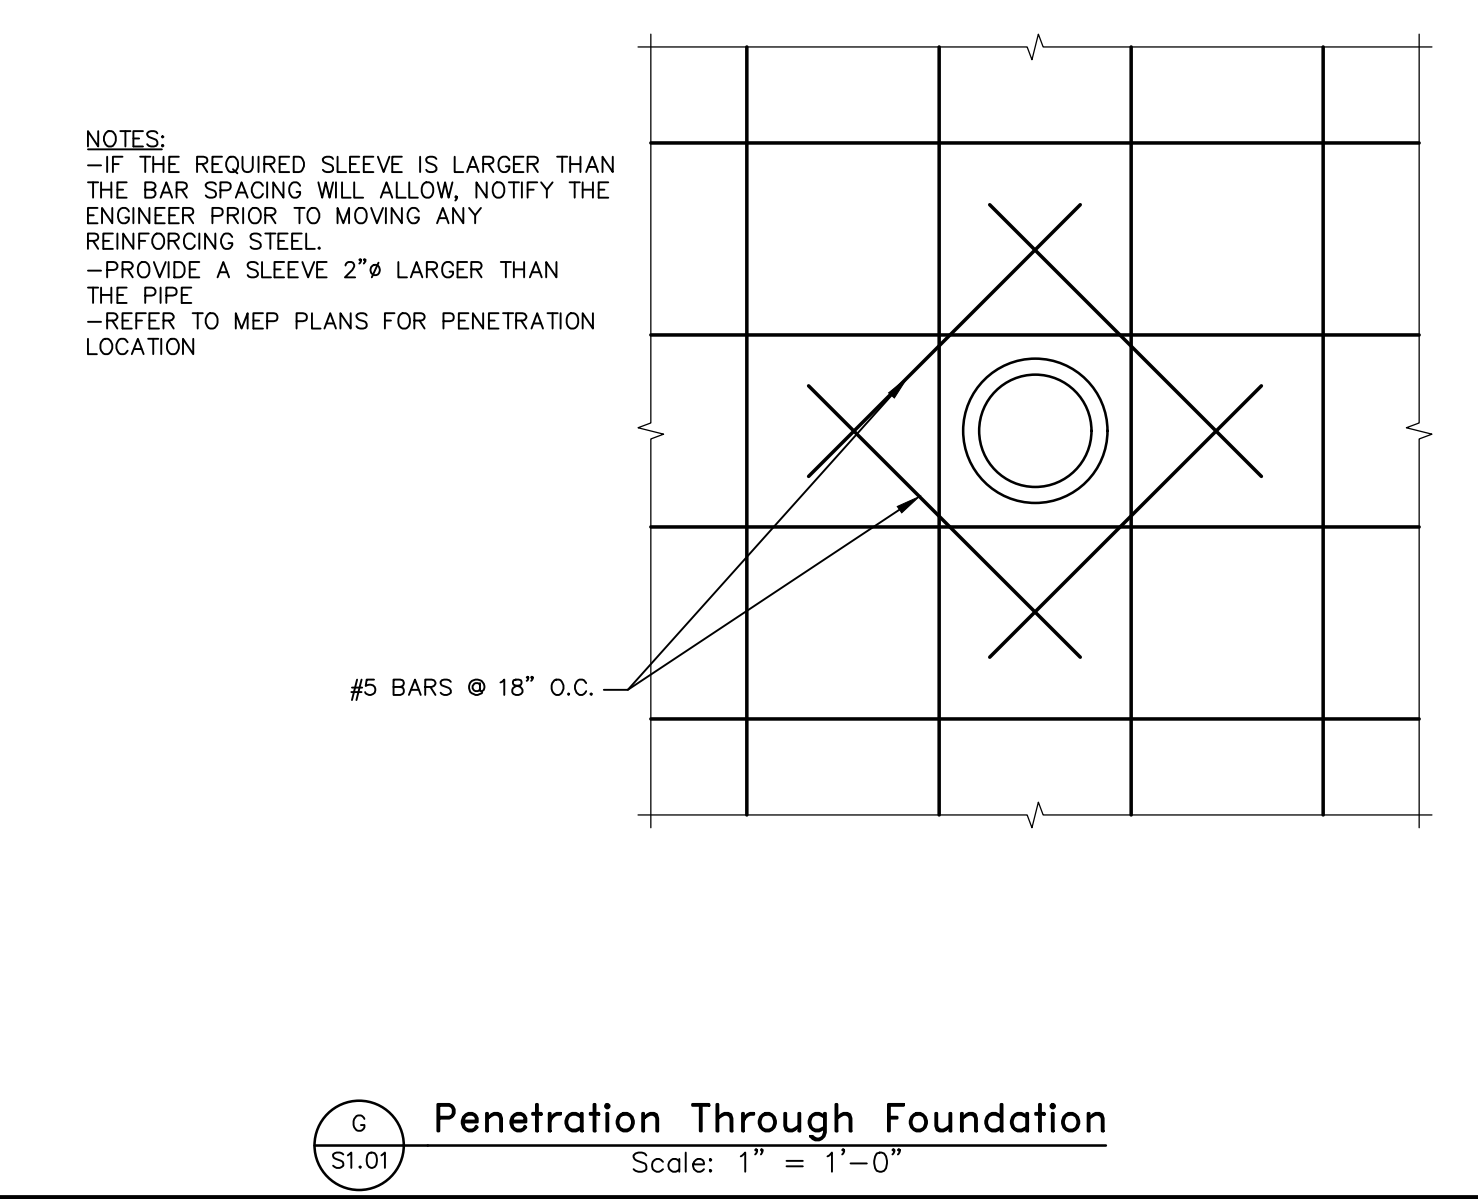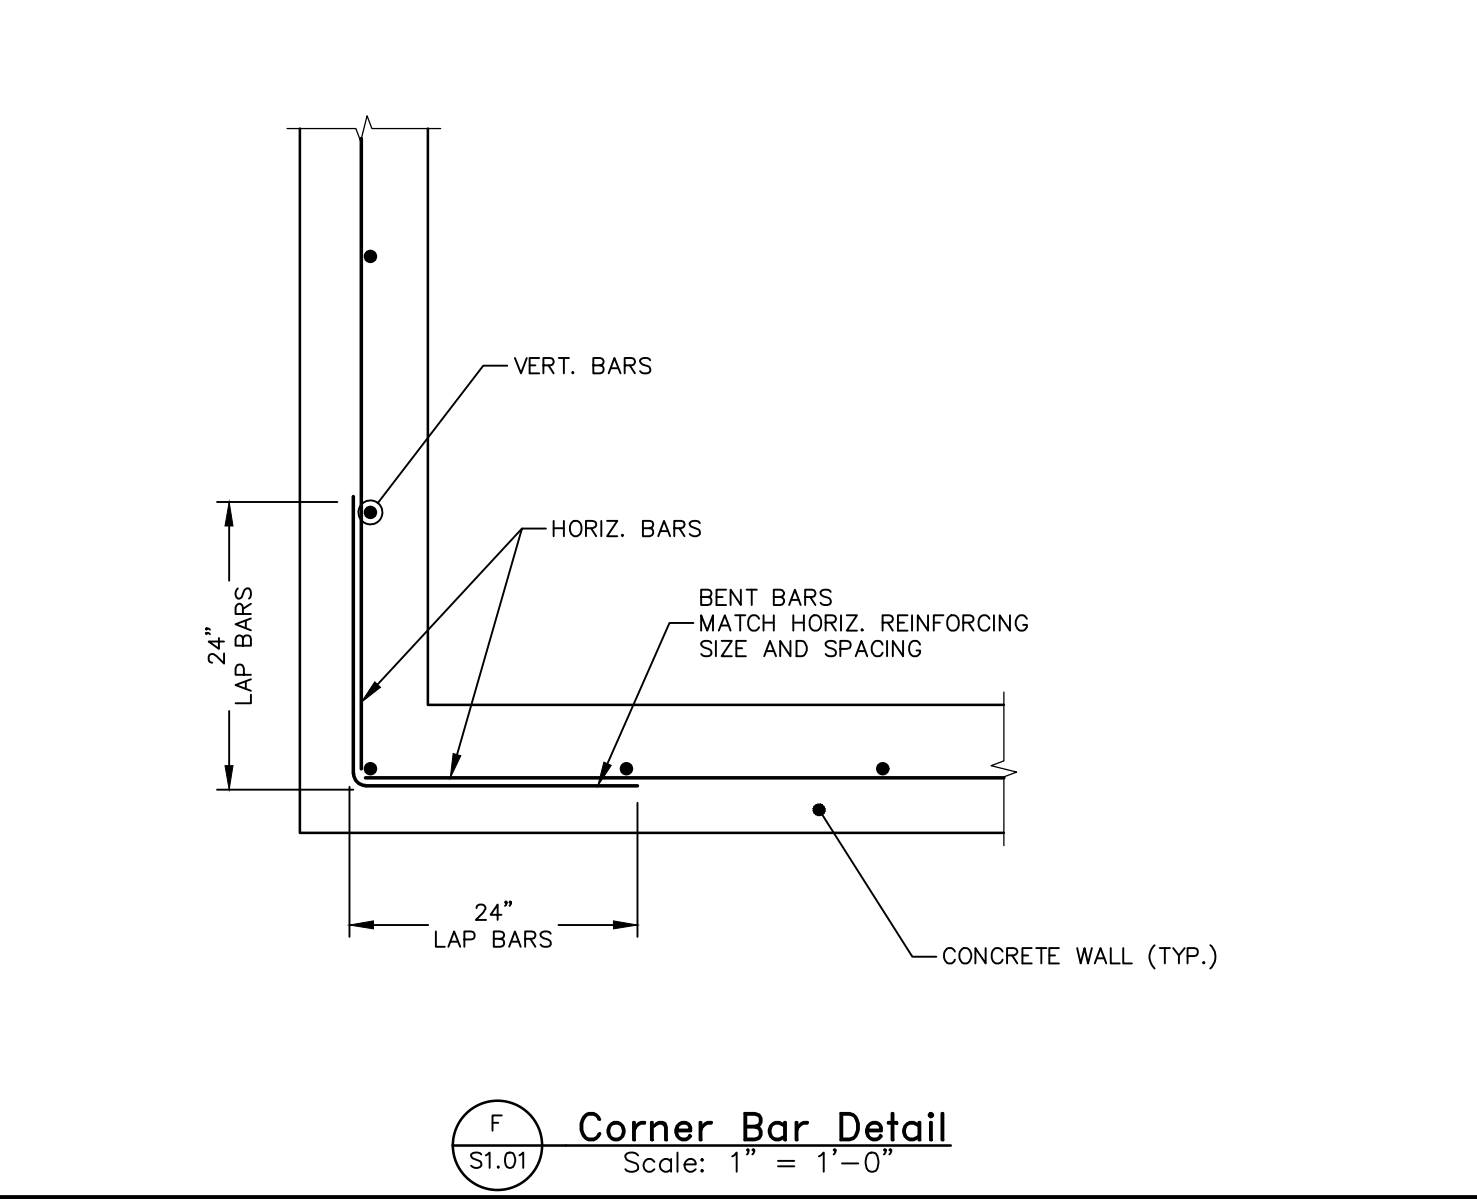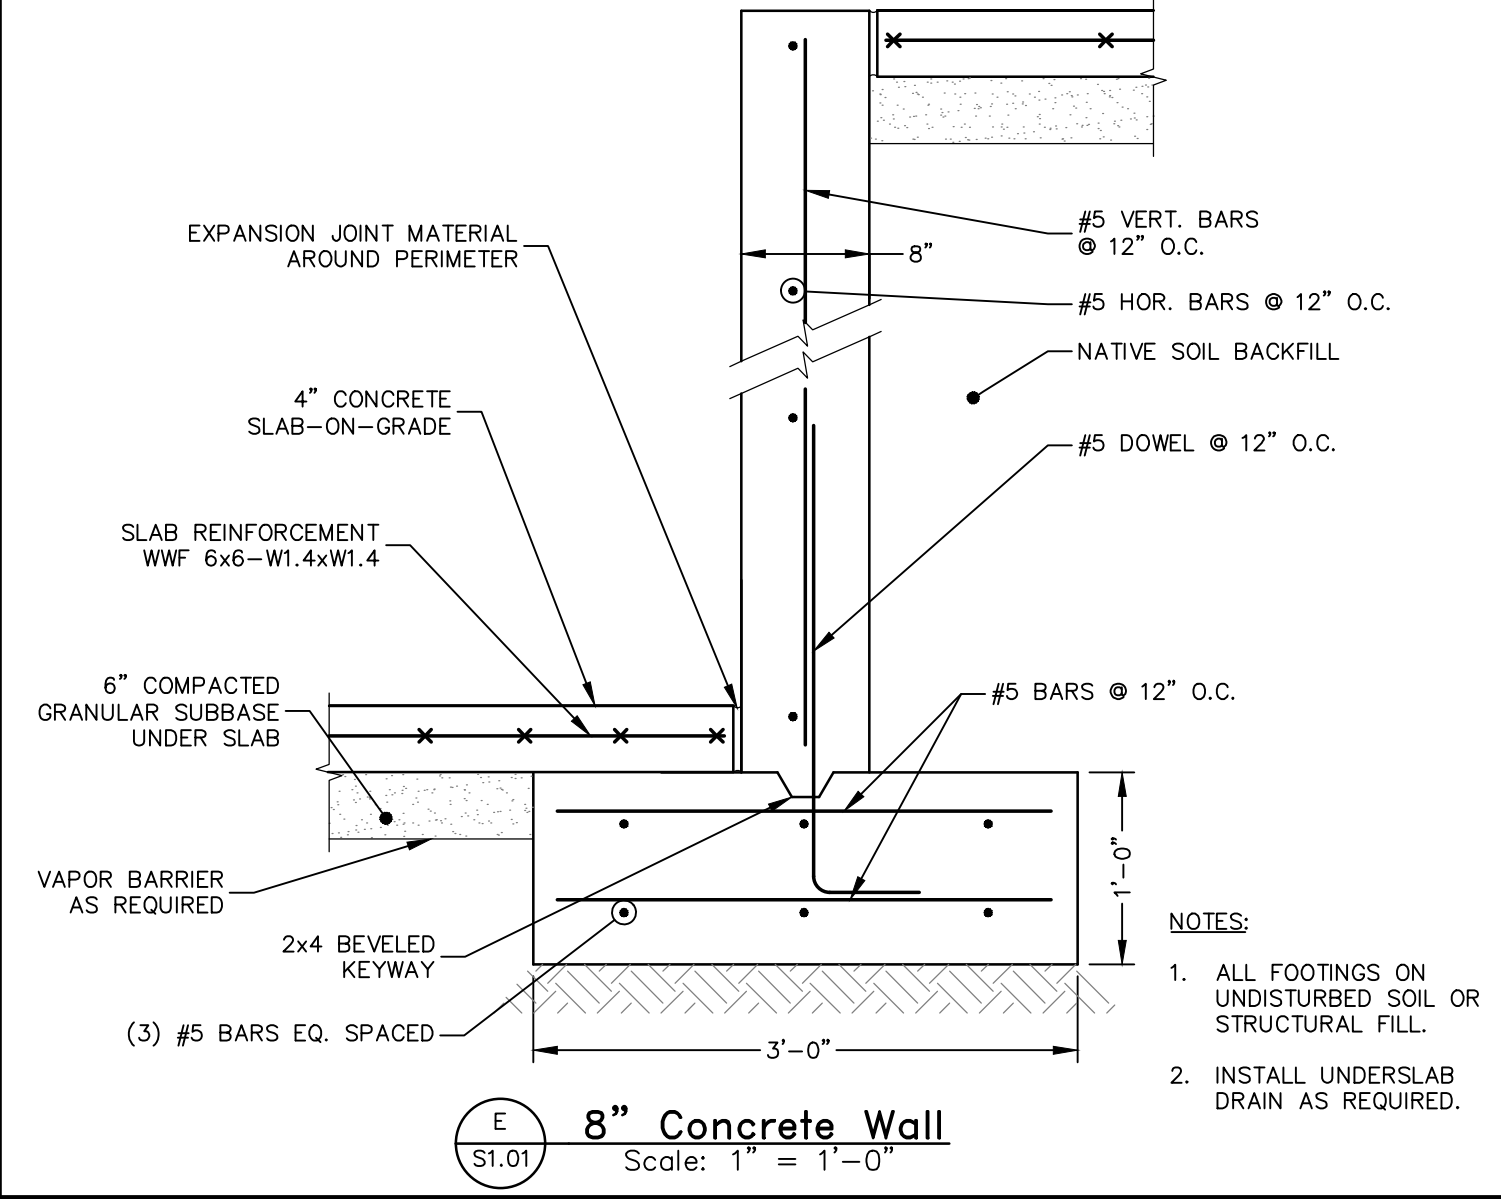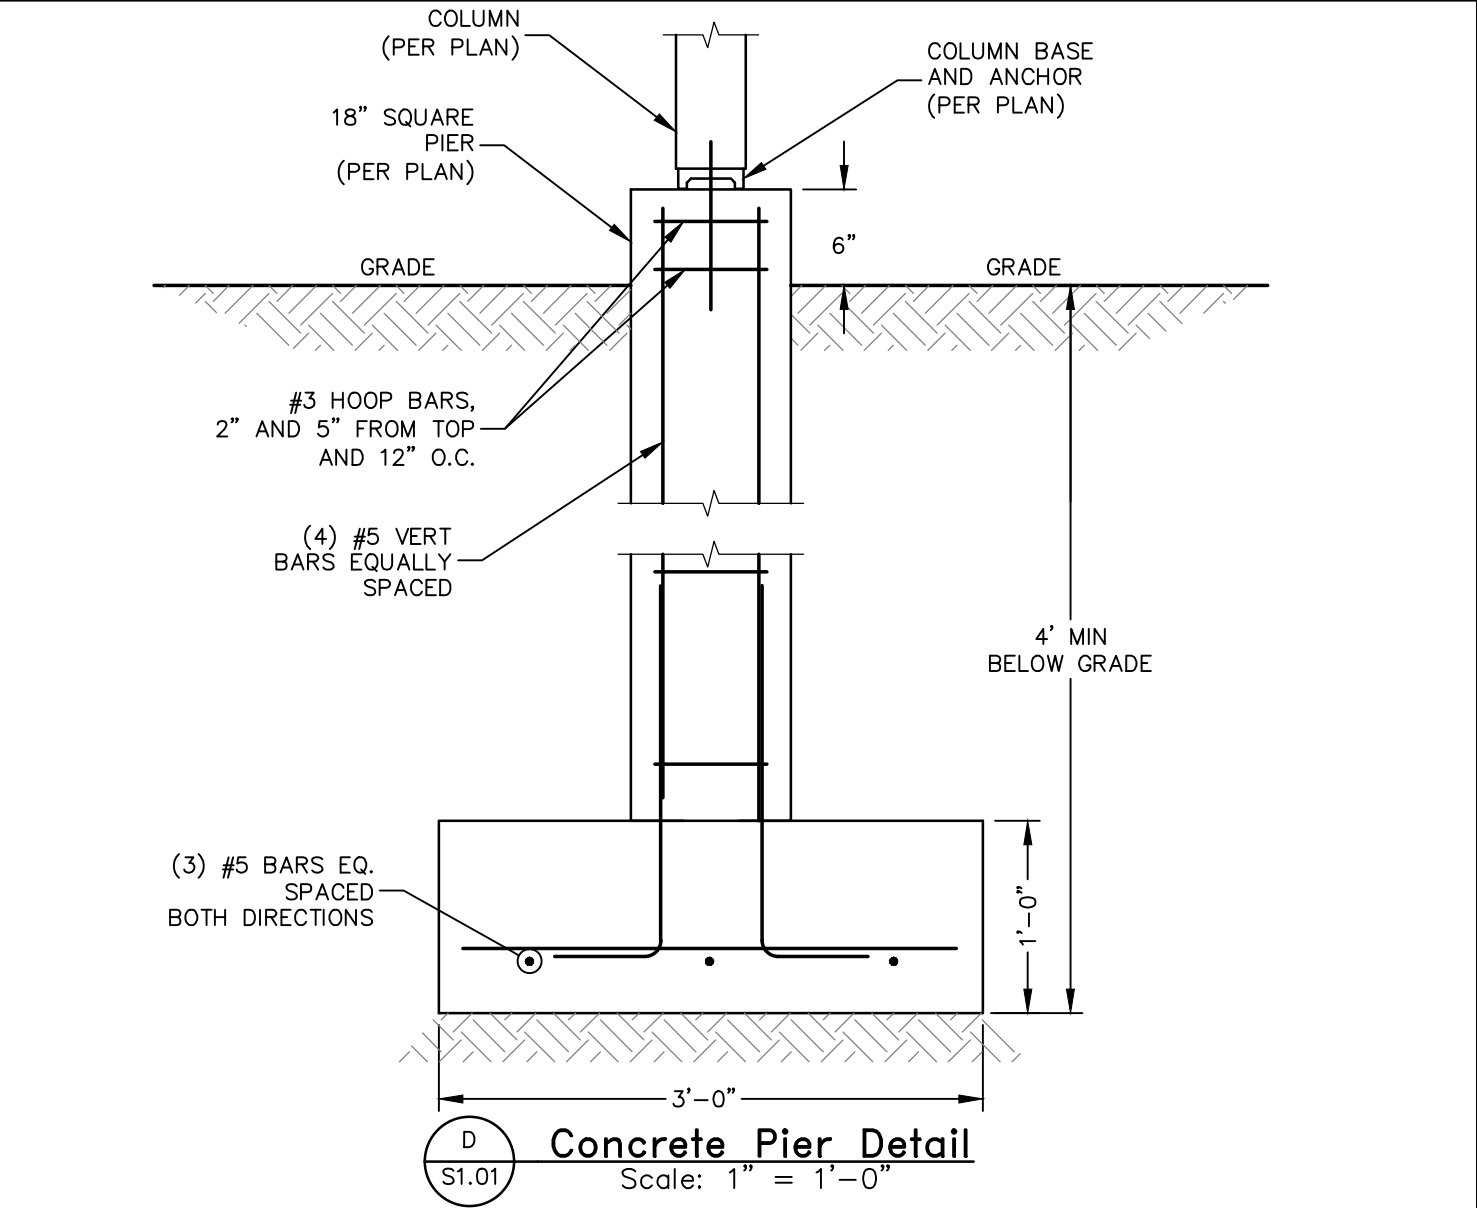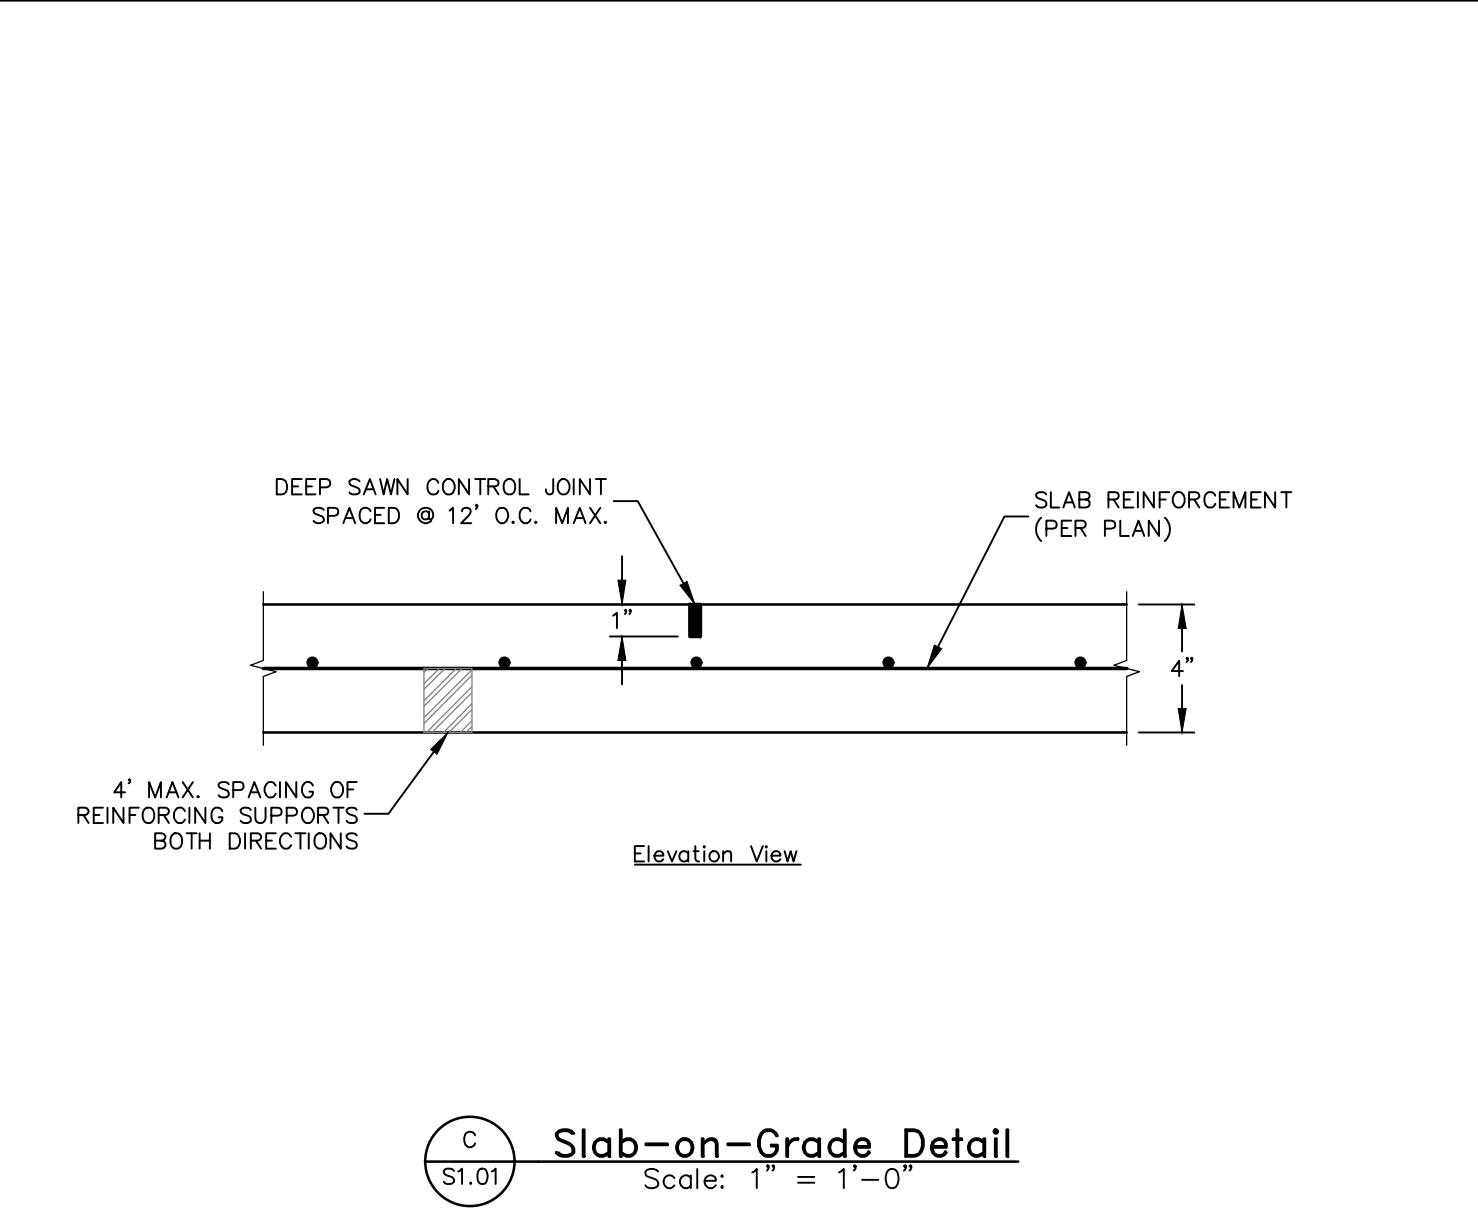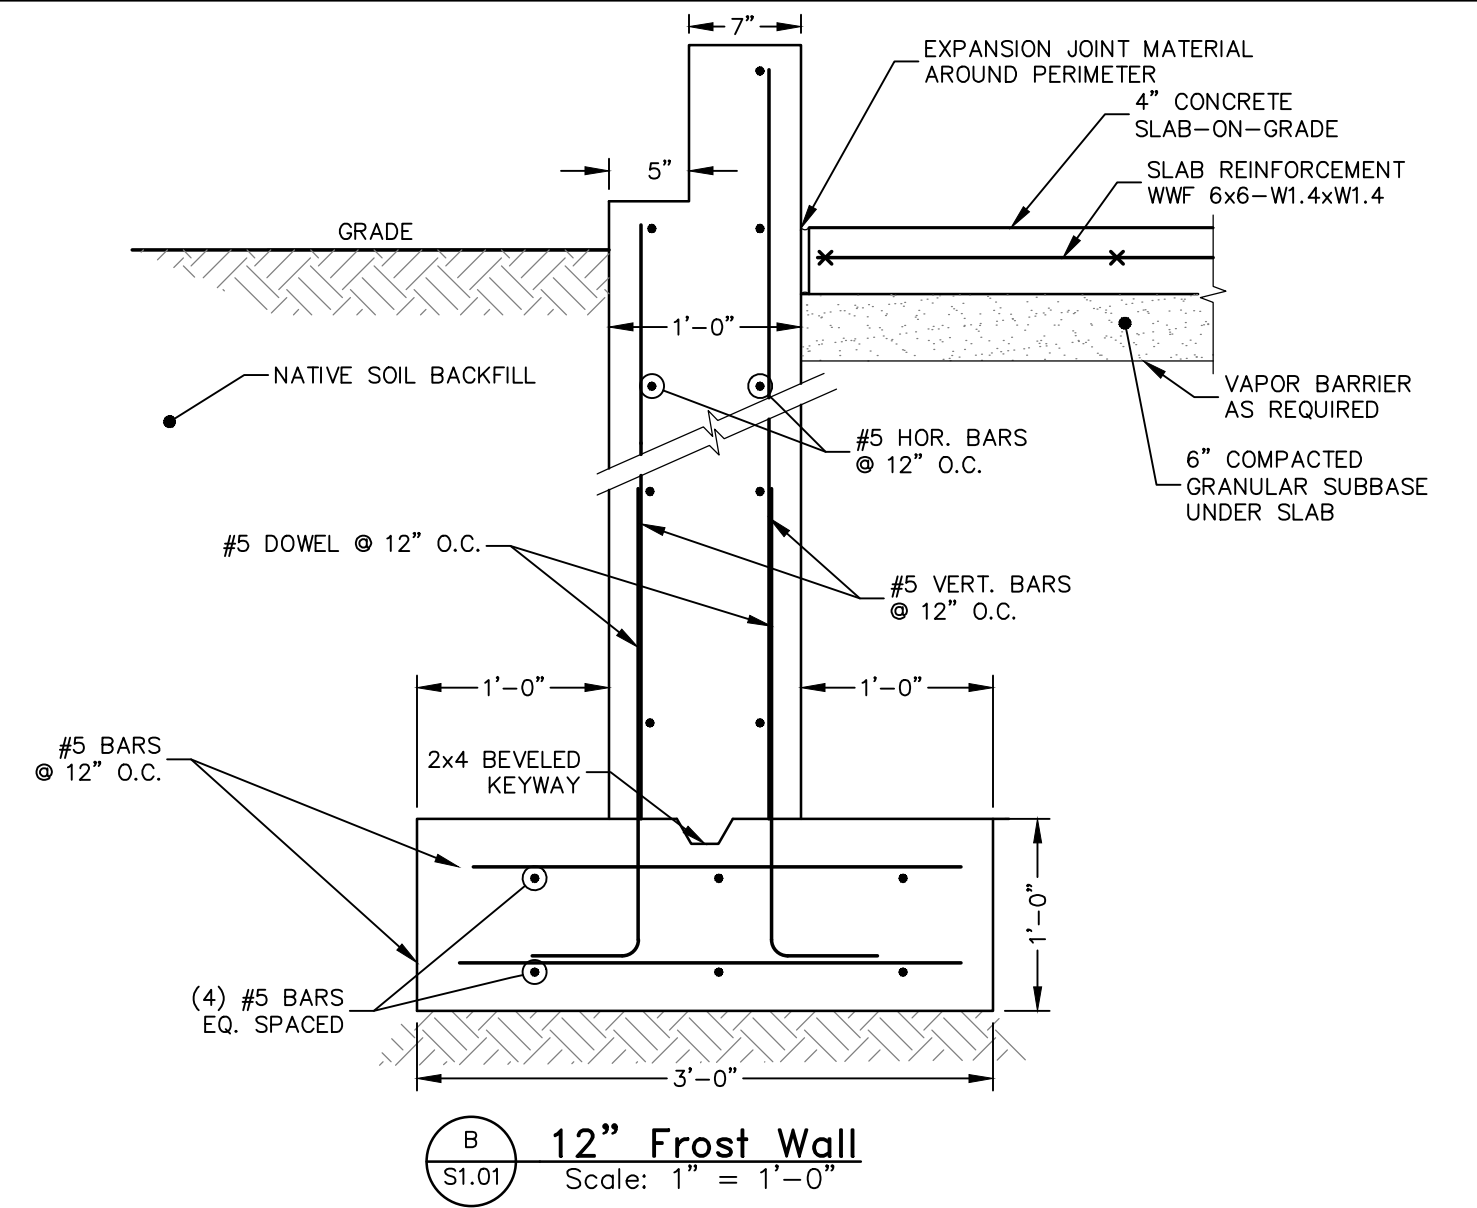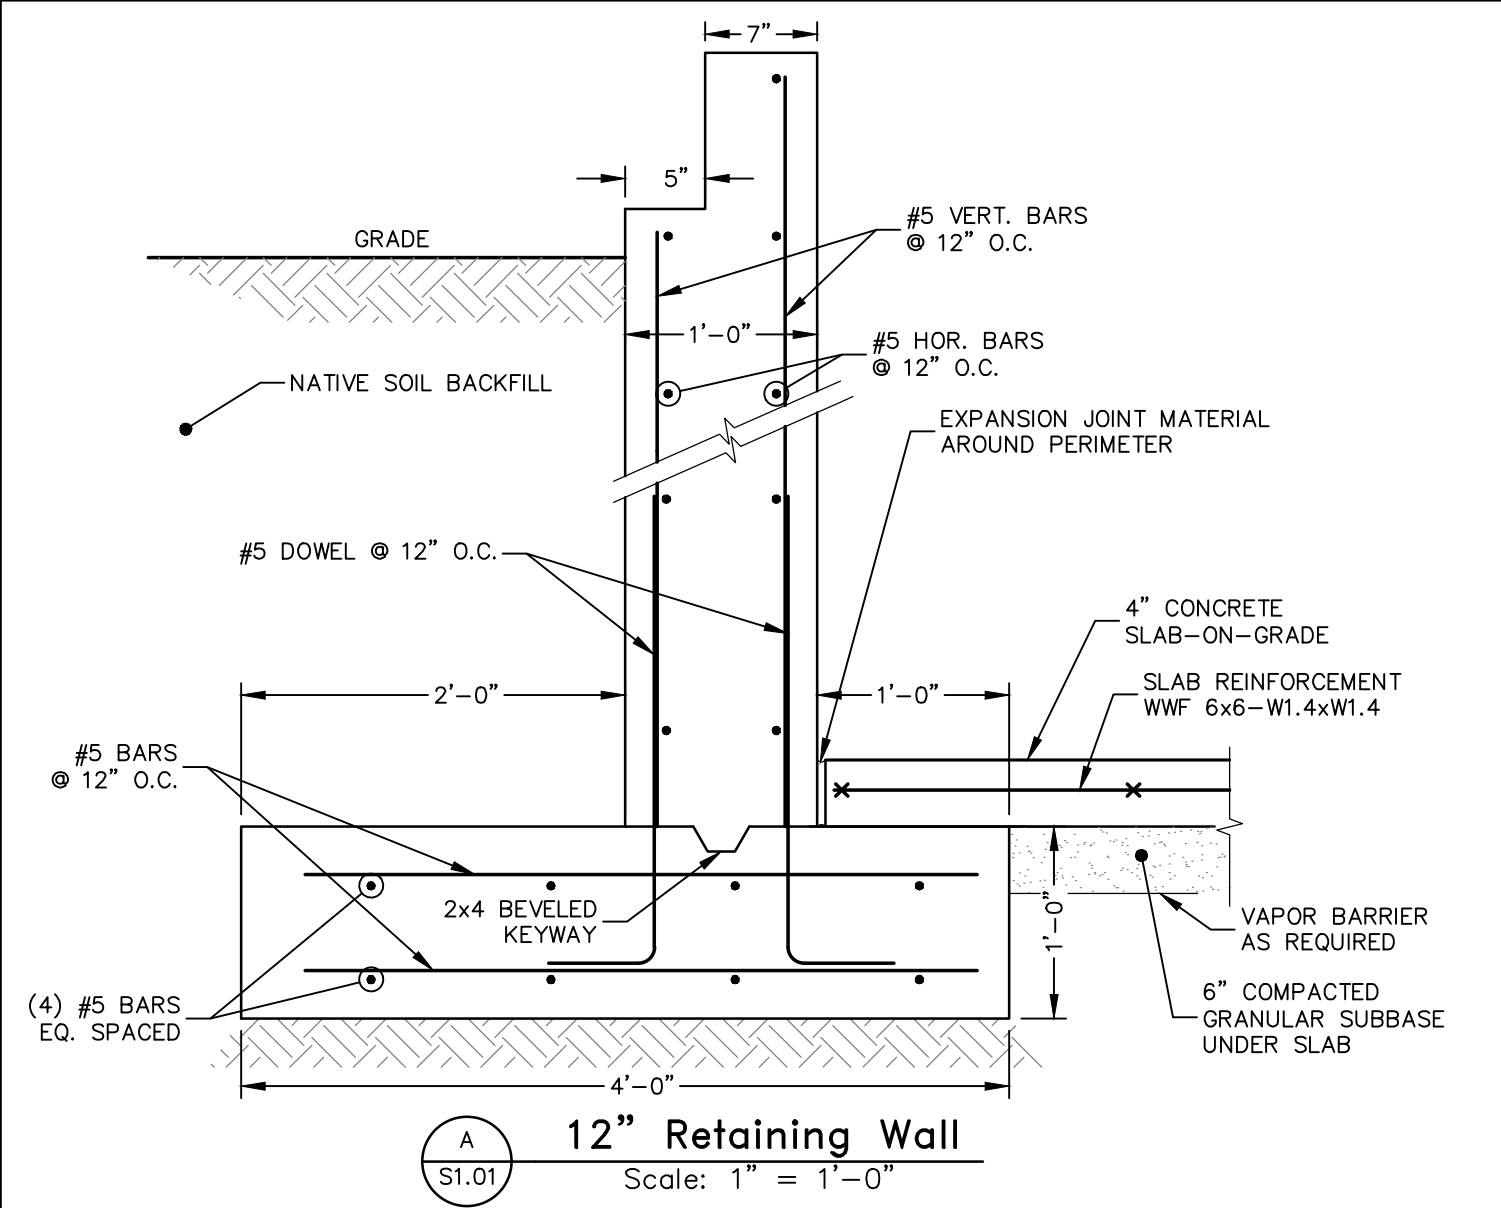

Copyright		2026		HEB Engineers, Inc.	
No.	Revision			DATE	BY

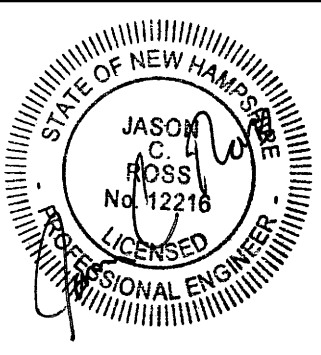


HEB
ENGINEERS
PO Box 440, North Conway, NH 03860
(603) 356-6936 - www.hebengineers.com

SURVEYED BY	—
DESIGNED BY	JCR
DRAWN BY	JCR
CHECKED BY	JKM
FIELD BOOK	—
SCALE	AS NOTED
DATE	03/09/2026

Concrete Details
for the
Whitefield Public Library
located in
Whitefield, New Hampshire
prepared for
Alba Architects


2024-006
S5.11
SHEET 5 OF 7

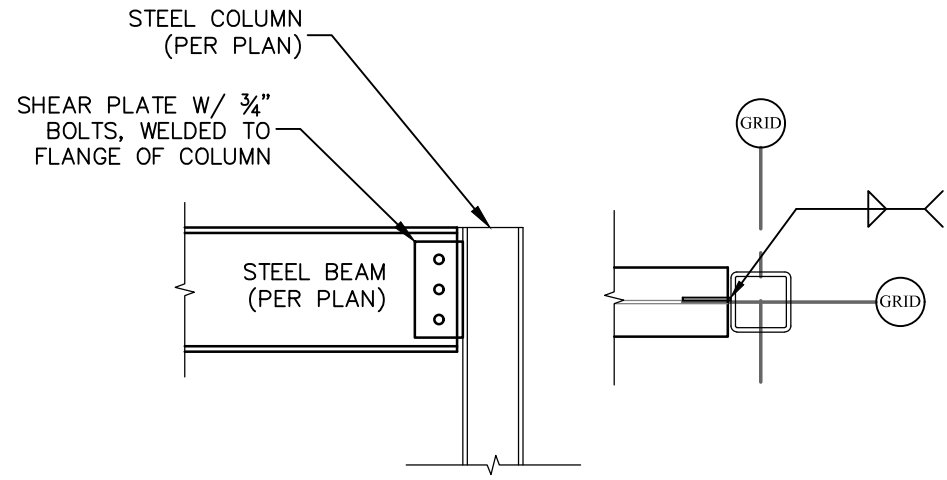


A Typical Shear Tab Connection
Scale: 3/4" = 1'-0"

NOTES:


1. PUDDLE WELDS TO BE 5/8" DIAMETER W/ WELDING WASHERS AS RECOMMENDED BY MFR.
2. DECK BEARING IS 2" MIN. AT ENDS, 1 1/2" MIN. AT SIDES.

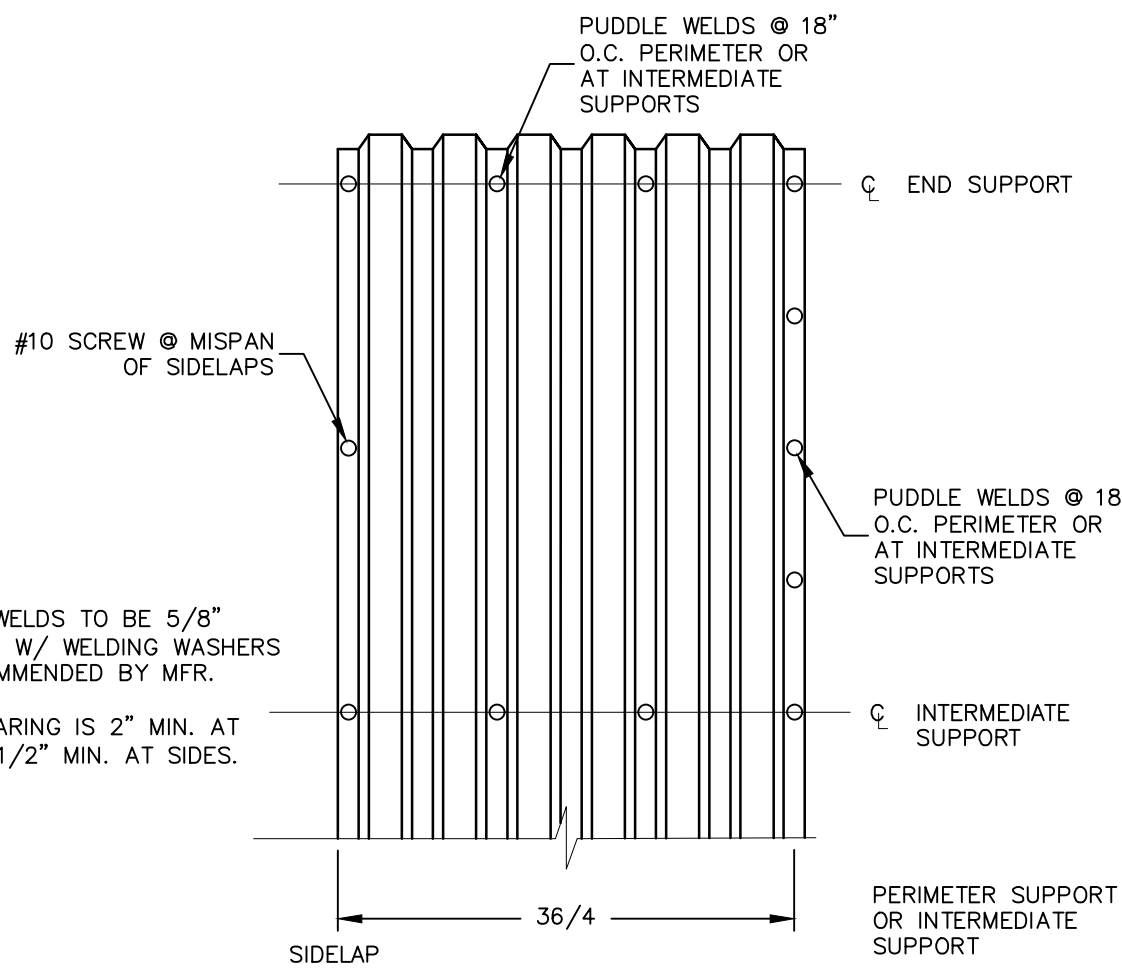


B Typical Floor Deck Attachment
Scale: 3/4" = 1'-0"

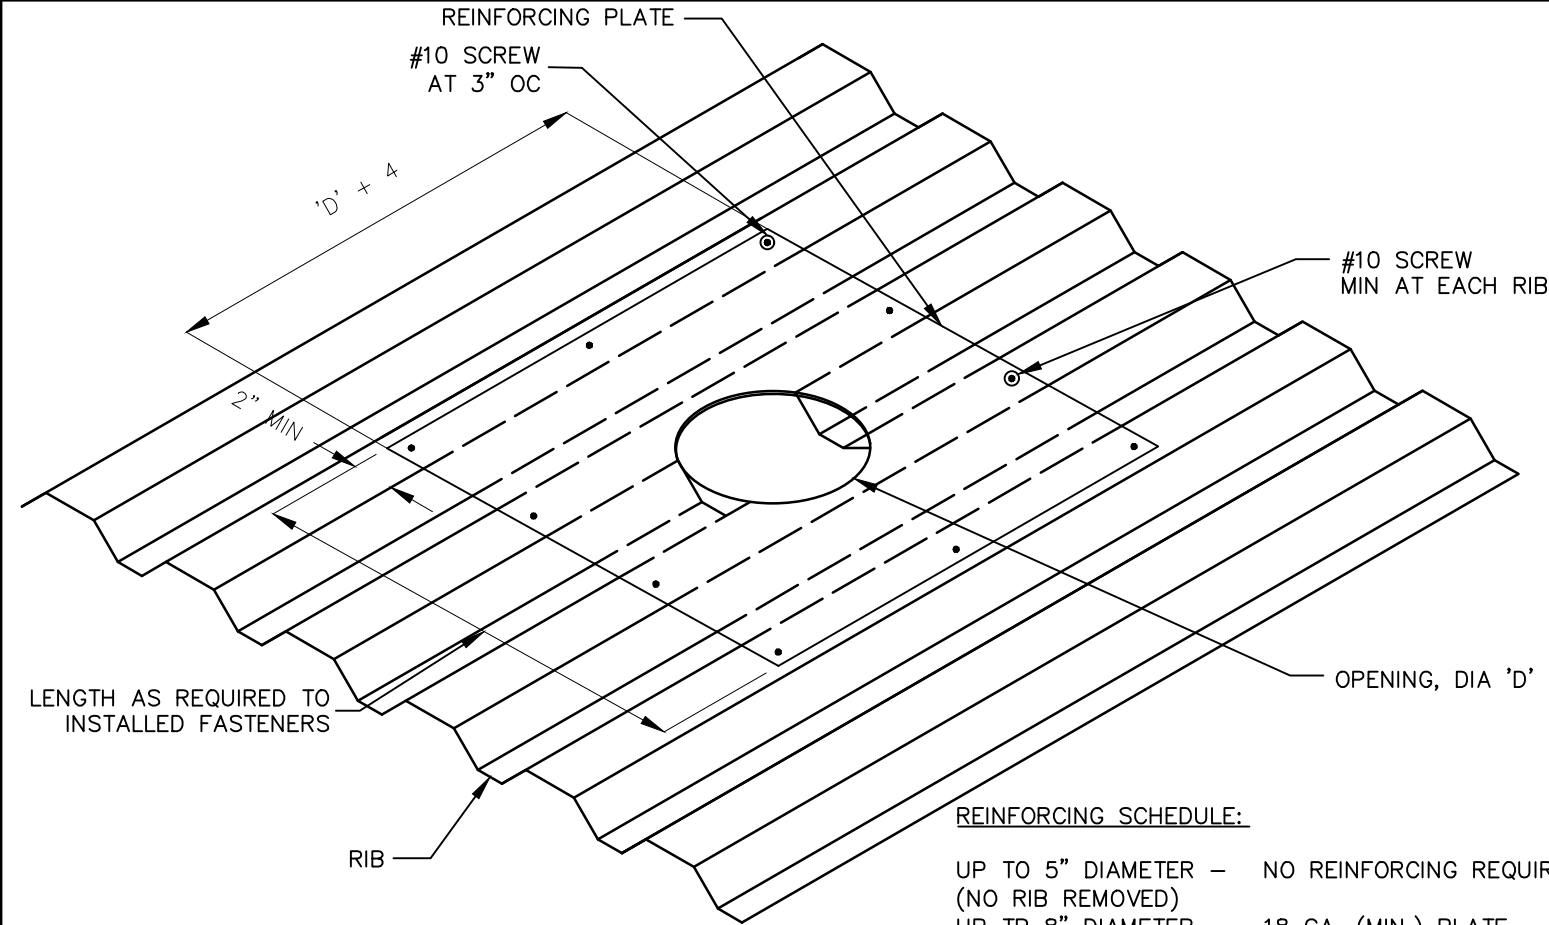


C Typical Opening In Deck Detail
Scale: 3/4" = 1'-0"

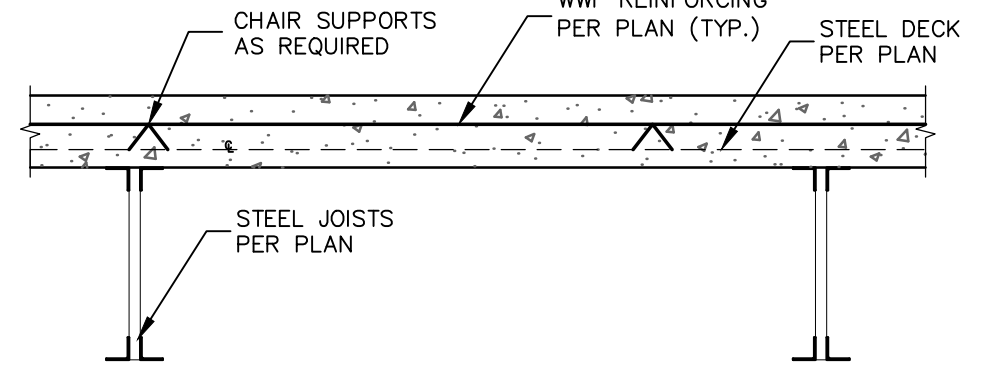


D Typical Deck Reinforcing
Scale: 3/4" = 1'-0"

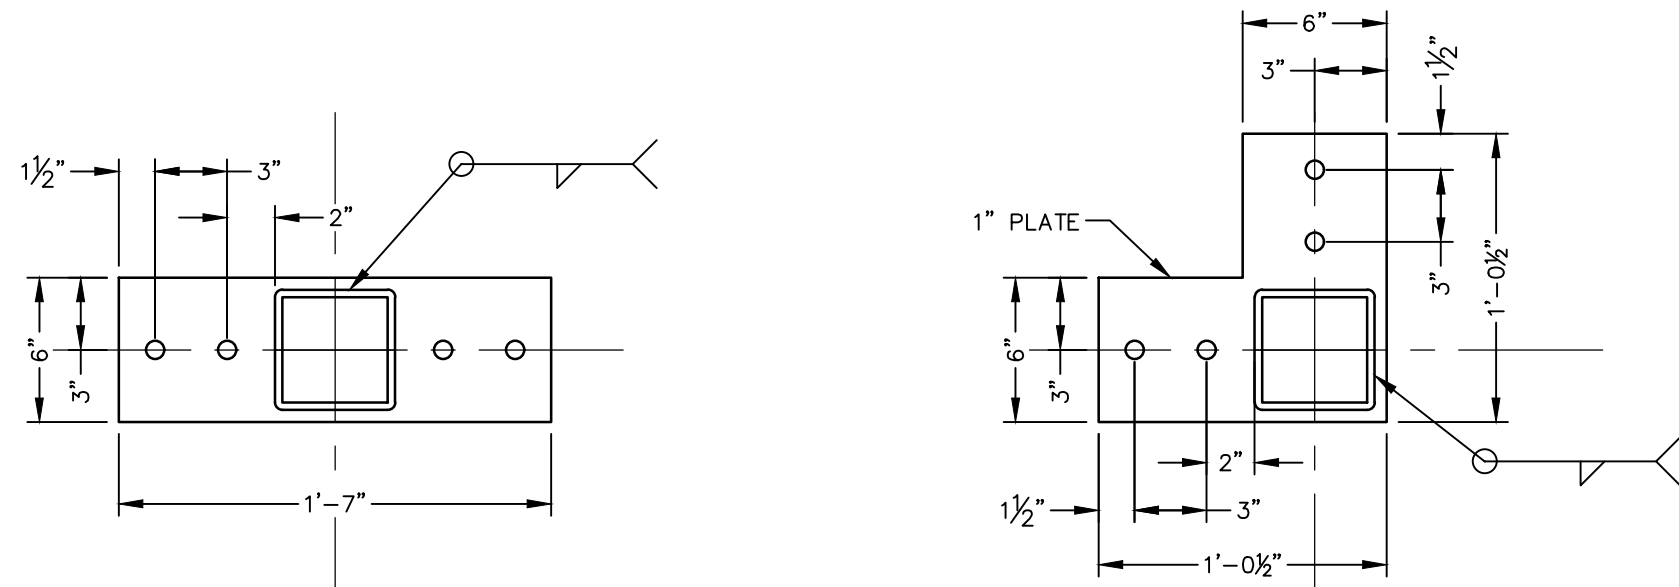


E Anchor Plate Details
Scale: 1 1/2" = 1'-0"

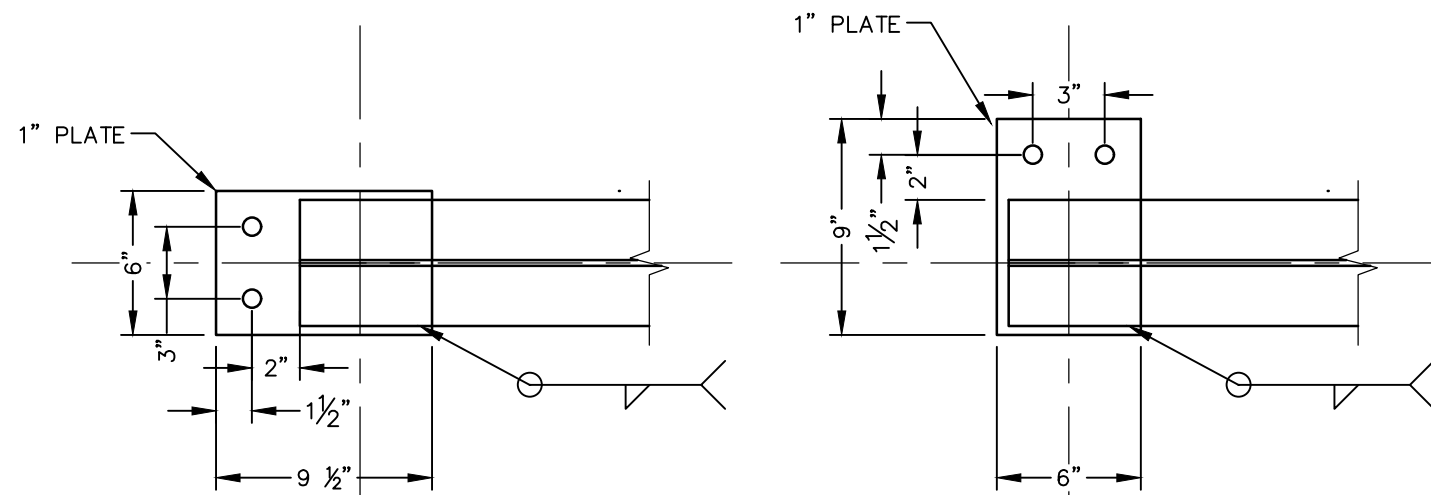

F Steel Beam Base Plate Detail
Scale: 1 1/2" = 1'-0"

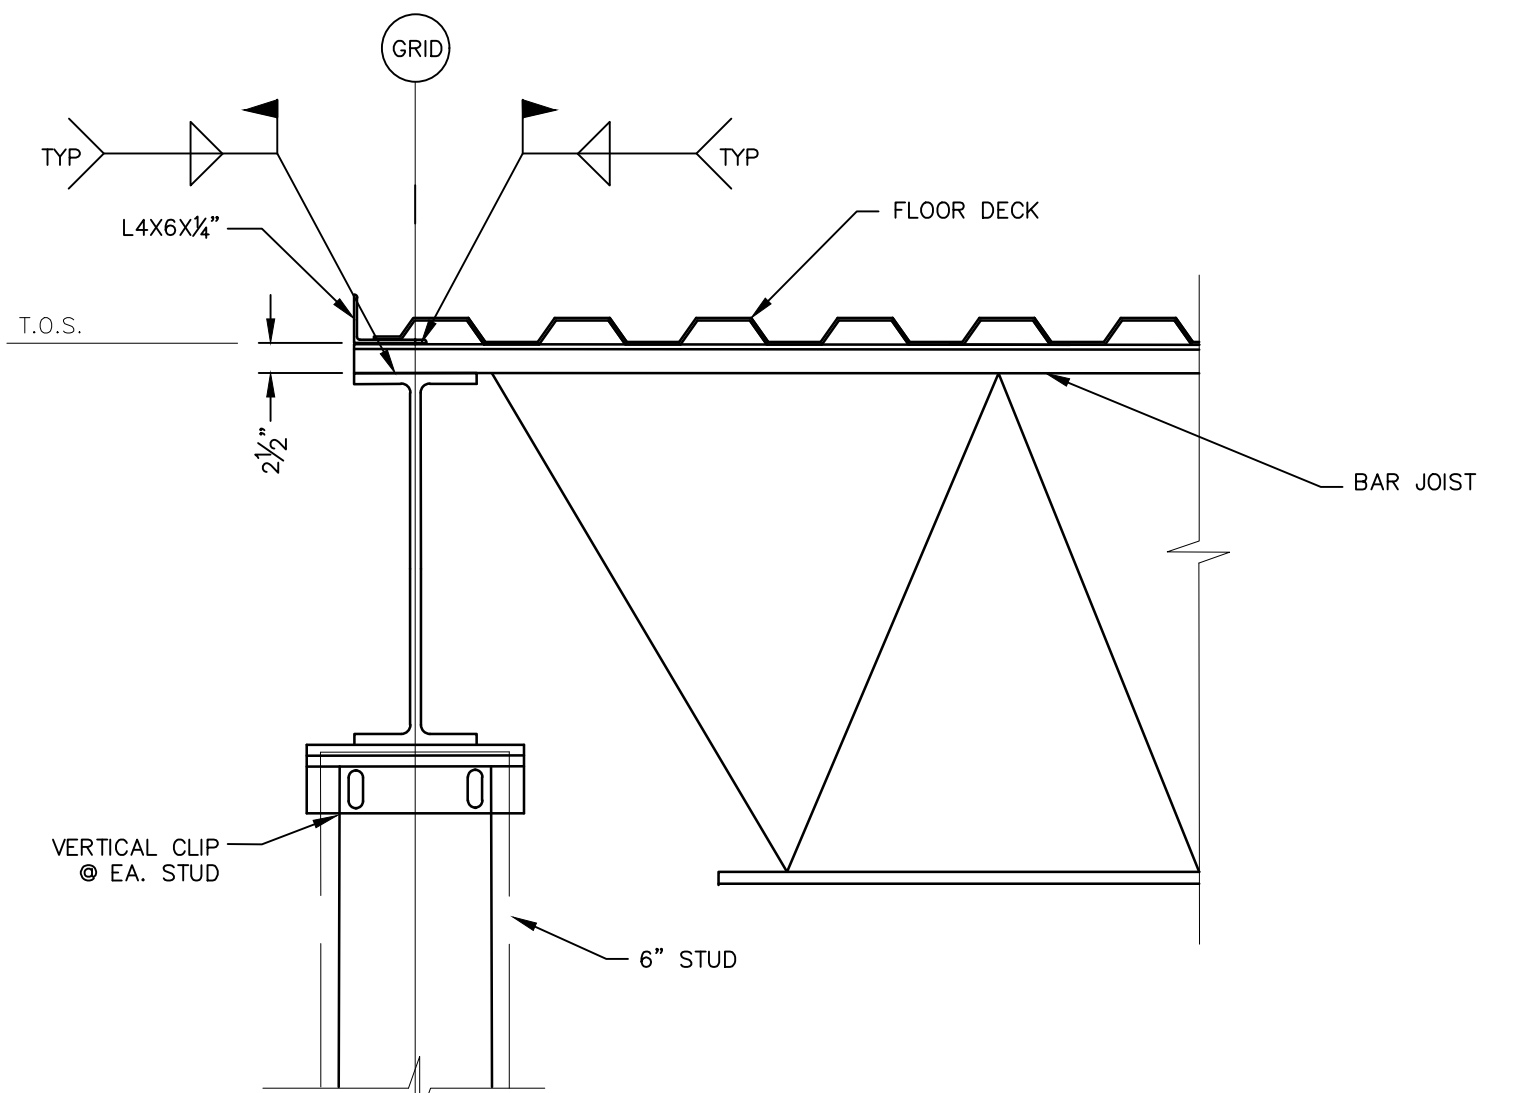


G Typical Deck Edge Detail
Scale: 3/4" = 1'-0"

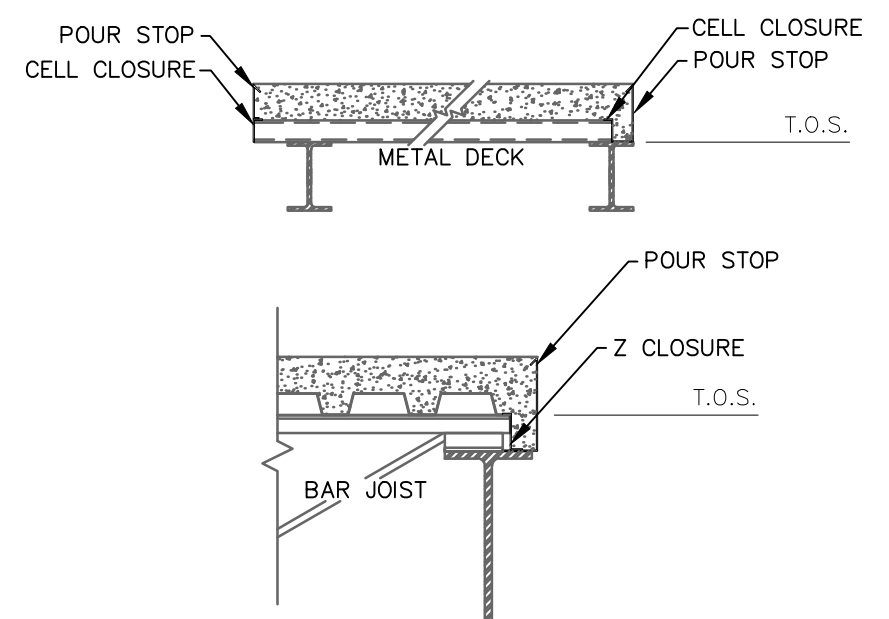

H Typical Deck Closure Detail
Scale: 3/4" = 1'-0"




Copyright		2026		HEB Engineers, Inc.	
No.	Revision			DATE	BY

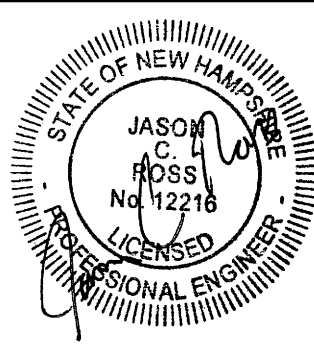


SURVEYED BY	—
DESIGNED BY	JCR
DRAWN BY	JCR
CHECKED BY	JKM
FIELD BOOK	—
SCALE	AS NOTED
DATE	03/09/2026

Steel Details
for the
Whitefield Public Library
located in
Whitefield, New Hampshire
prepared for
Alba Architects

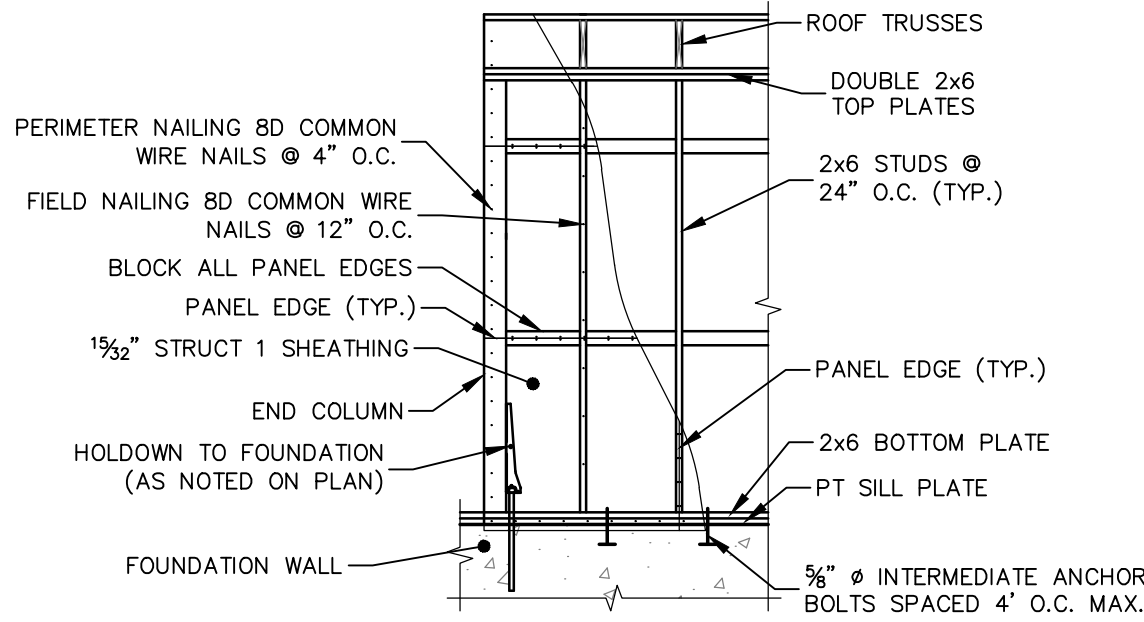


A
S1.03
Wall Framing Detail
Scale: 1/4" = 1'-0"

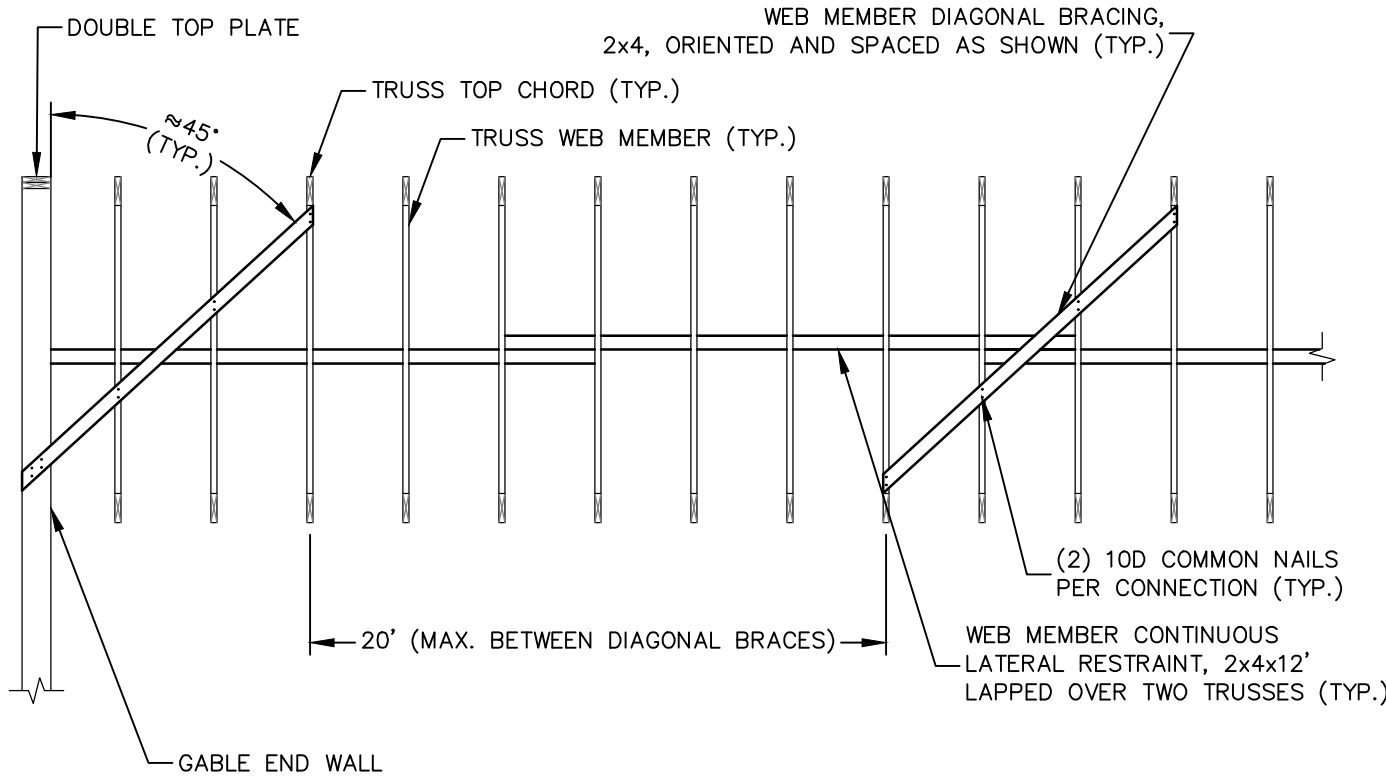


NOTE:
FINAL TRUSS BRACING BY MFR.


B
S1.03
Roof Truss Bracing Detail
Scale: 1/4" = 1'-0"

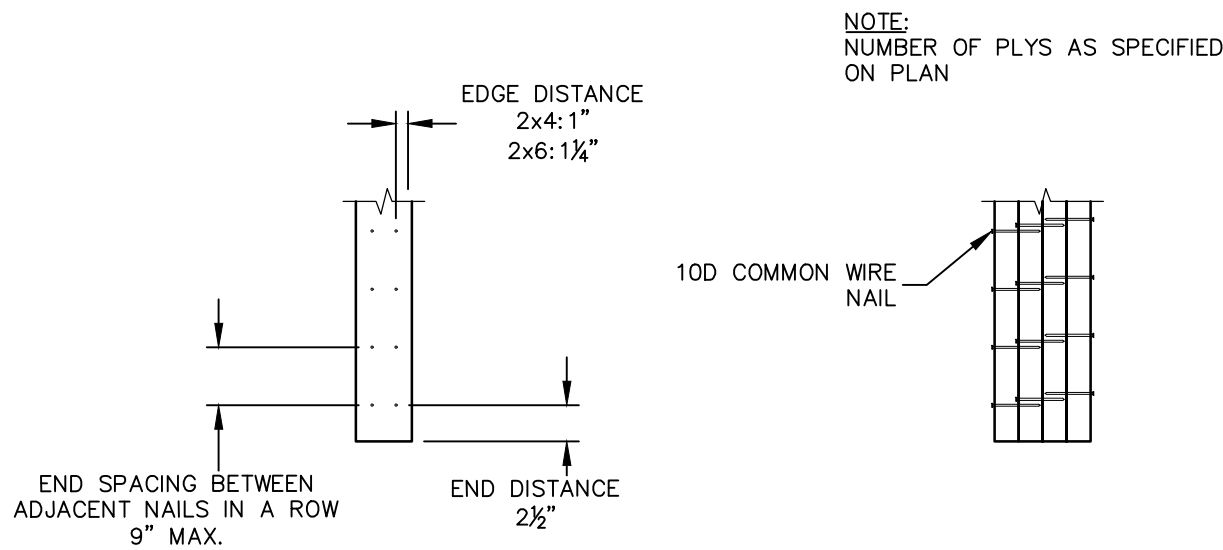


C
S1.03
Built Up Wood Column Detail
Scale: 1" = 1'-0"

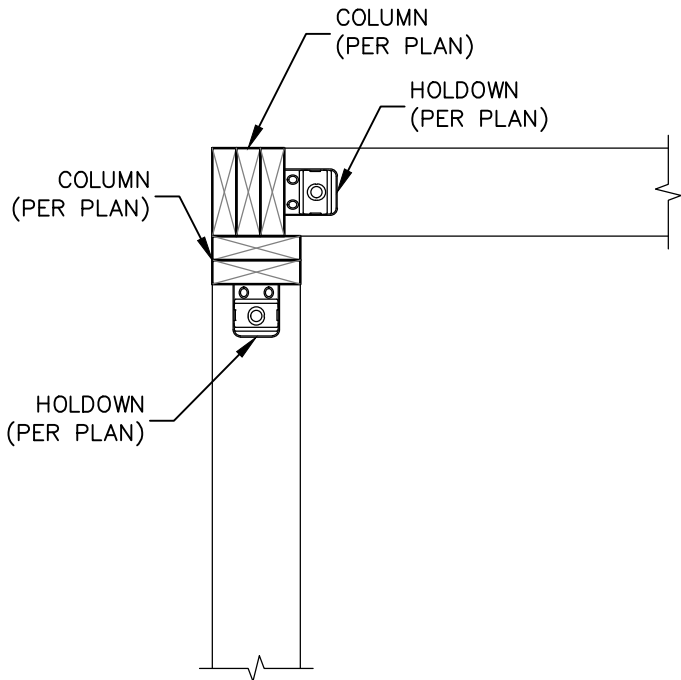


D
S1.03
Corner Post Hold Down Detail
Scale: 1" = 1'-0"

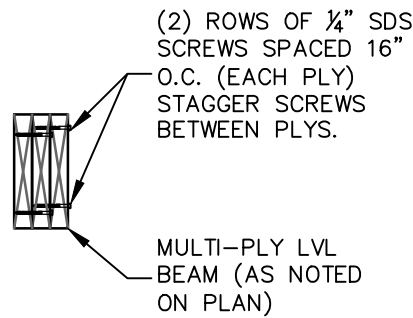

E
S1.03
Beam Sister Detail
Scale: 3/4" = 1'-0"

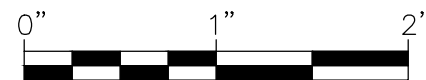


Copyright		2026	HEB Engineers, Inc.	
No.	Revision		DATE	BY

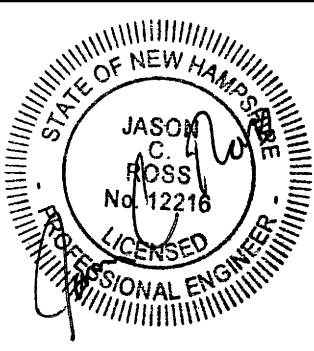


SURVEYED BY	—
DESIGNED BY	JCR
DRAWN BY	JCR
CHECKED BY	JKM
FIELD BOOK	—
SCALE	AS NOTED
DATE	03/09/2026

Wood Framing Details
for the
Whitefield Public Library
located in
Whitefield, New Hampshire
prepared for
Alba Architects

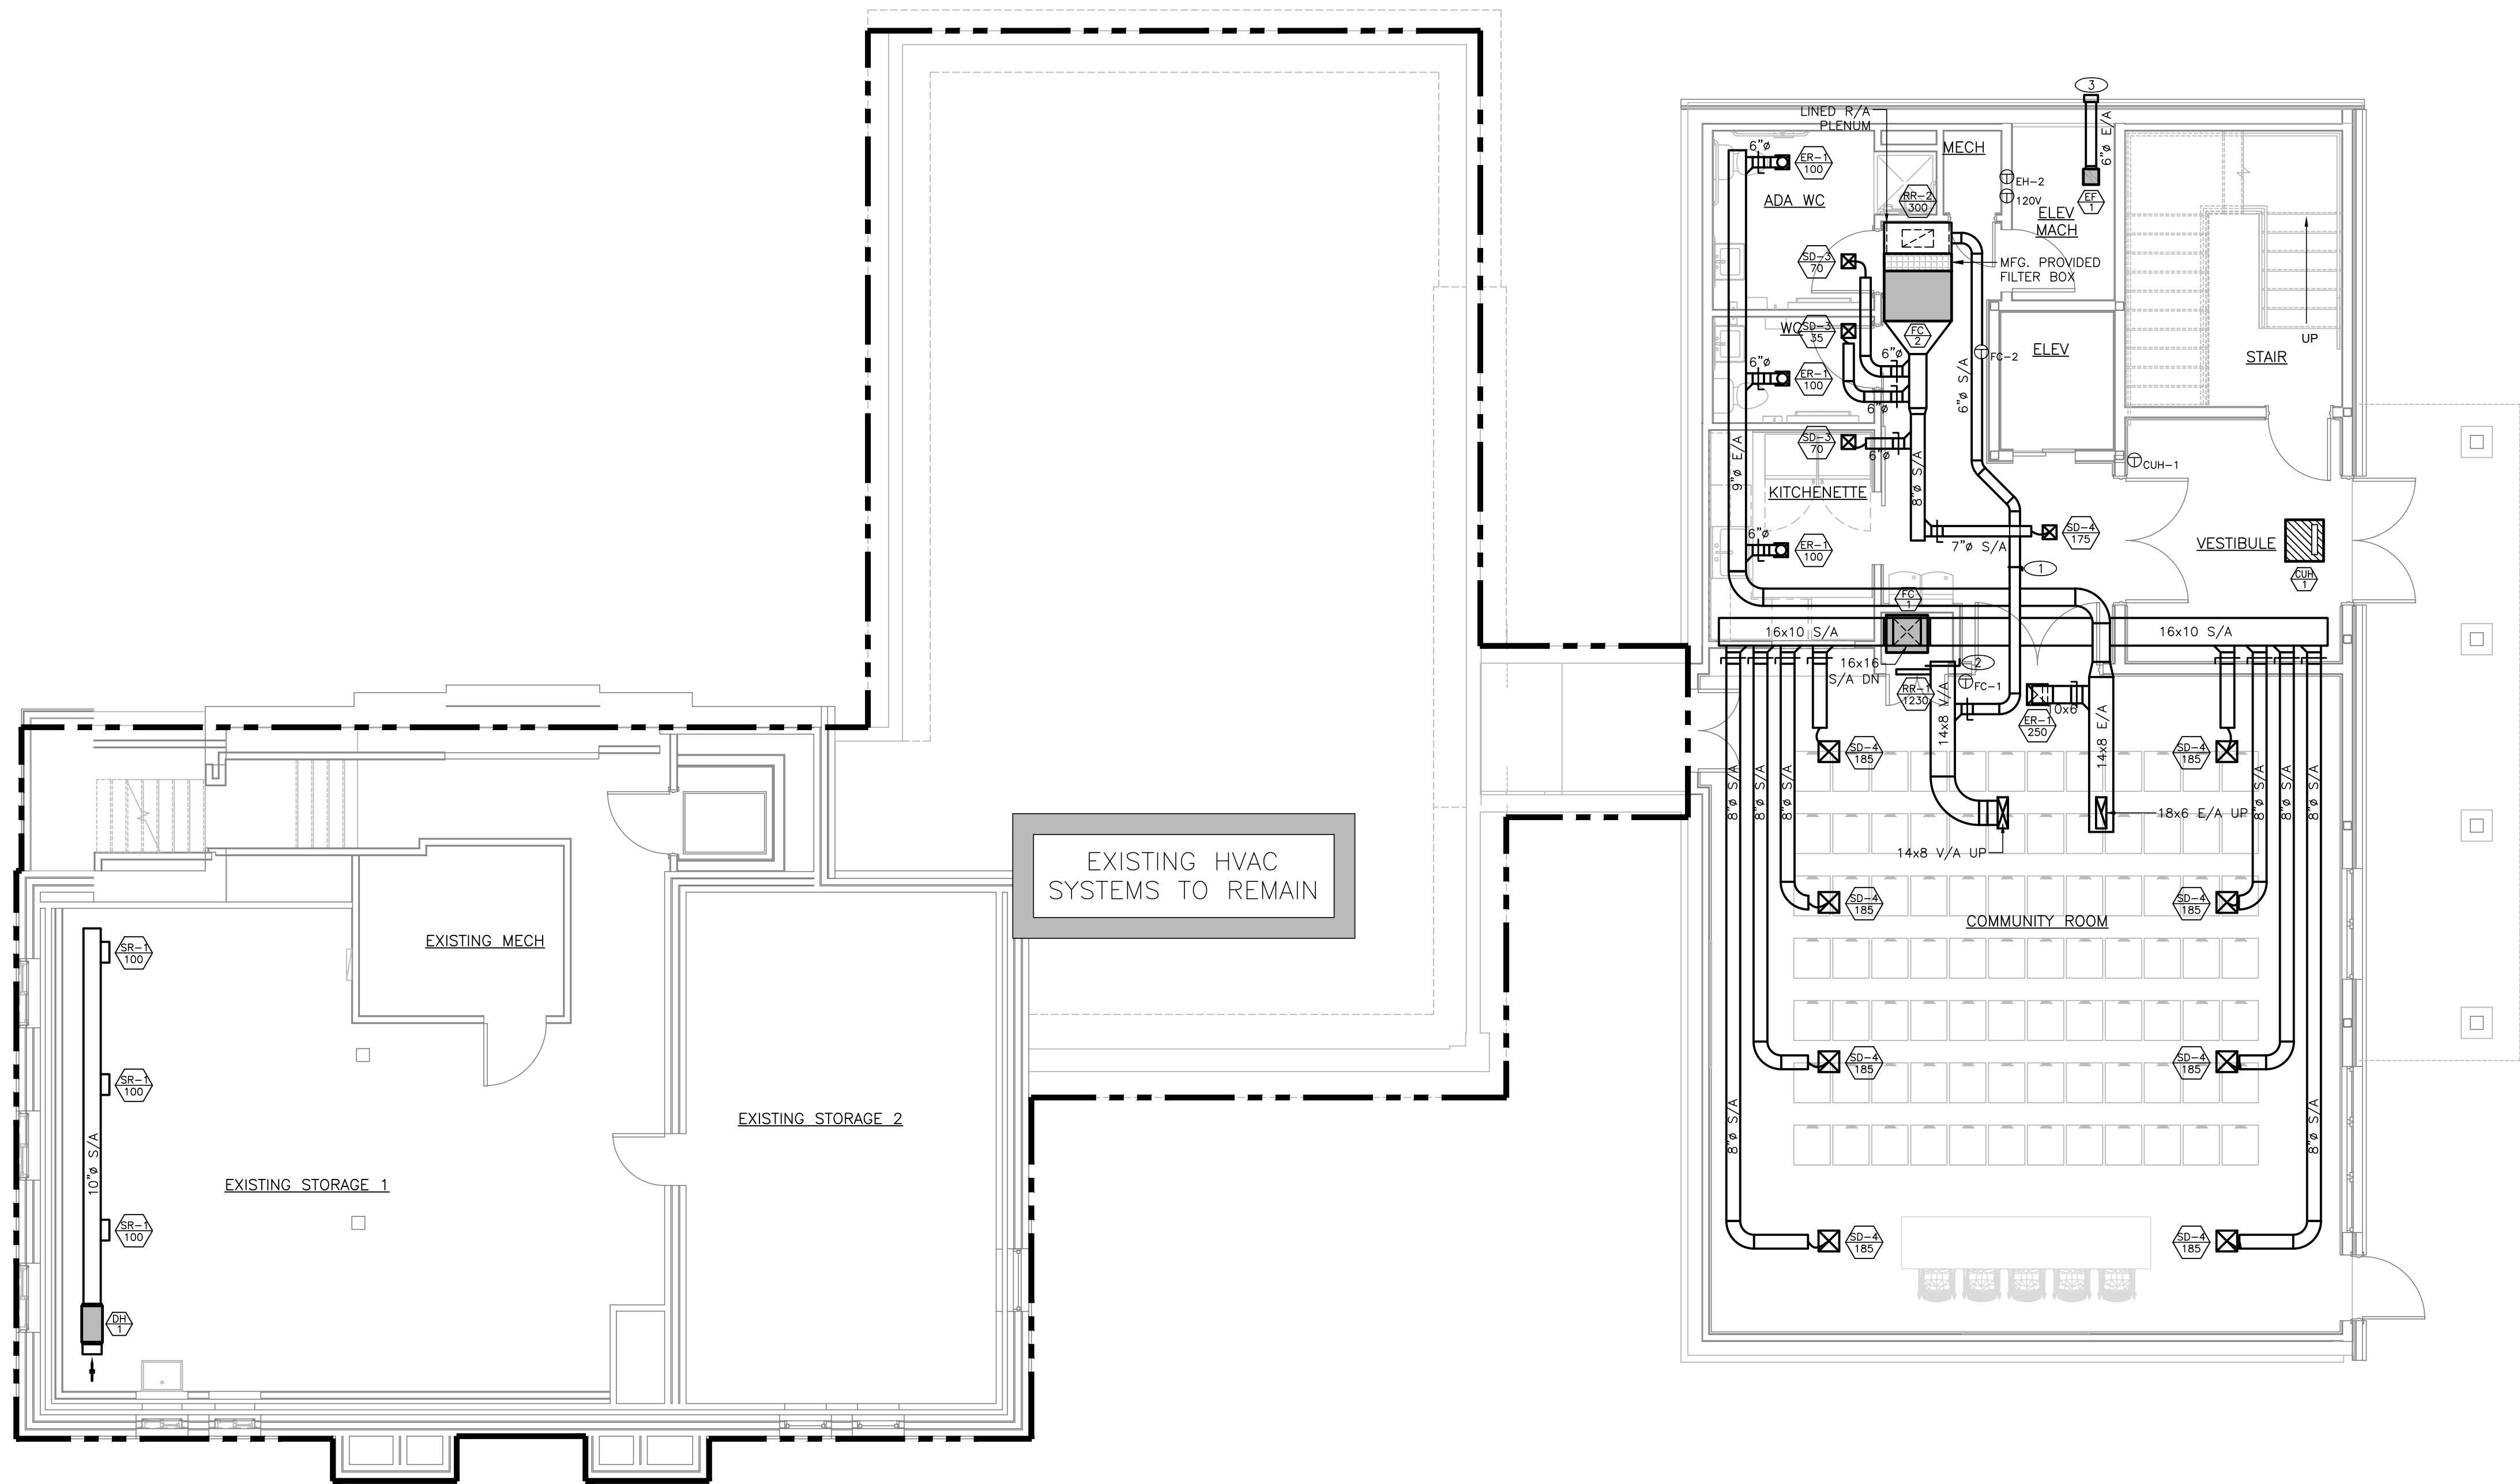

**MECHANICAL DUCTWORK
LOWER LEVEL FLOOR PLAN**
SCALE: 3/16"=1'-0"

- DRAWING NOTES:** (APPLY TO THIS DRAWING ONLY)
- 1 BALANCE TO 50 CFM.
 - 2 14x8 V/A TO TERMINATE WITHIN MECHANICAL CLOSET WITH INSECT SCREEN. BALANCE TO 500 CFM.
 - 3 PROVIDE A STAINLESS STEEL WALL CAP (LUXURY METALS OR EQUAL) WITH BACKDRAFT DAMPER AND BIRDSCREEN.

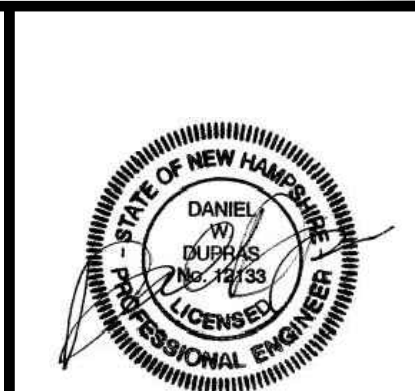

**Engineering Services
of Vermont, LLC**
www.ENGINEERINGVERMONT.com

9 Washington Street,
Rutland, Vermont 05701
(802) 885-8091

5430 Waterville Sowe Road, 1st Floor
Waterville Center, Vermont 05677
(802) 882-8469

CONSULTING ENGINEERS
MECHANICAL - ELECTRICAL

NO.	ISSUED FOR	DATE

WHITEFIELD PUBLIC LIBRARY
WHITEFIELD, NH


EXISTING BUILDING ADDITION
MECHANICAL DUCTWORK
LOWER LEVEL FLOOR PLAN



PROJ NO: 24114W

DRAWN: JLM

DATE: 03/06/2026

M1

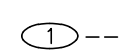

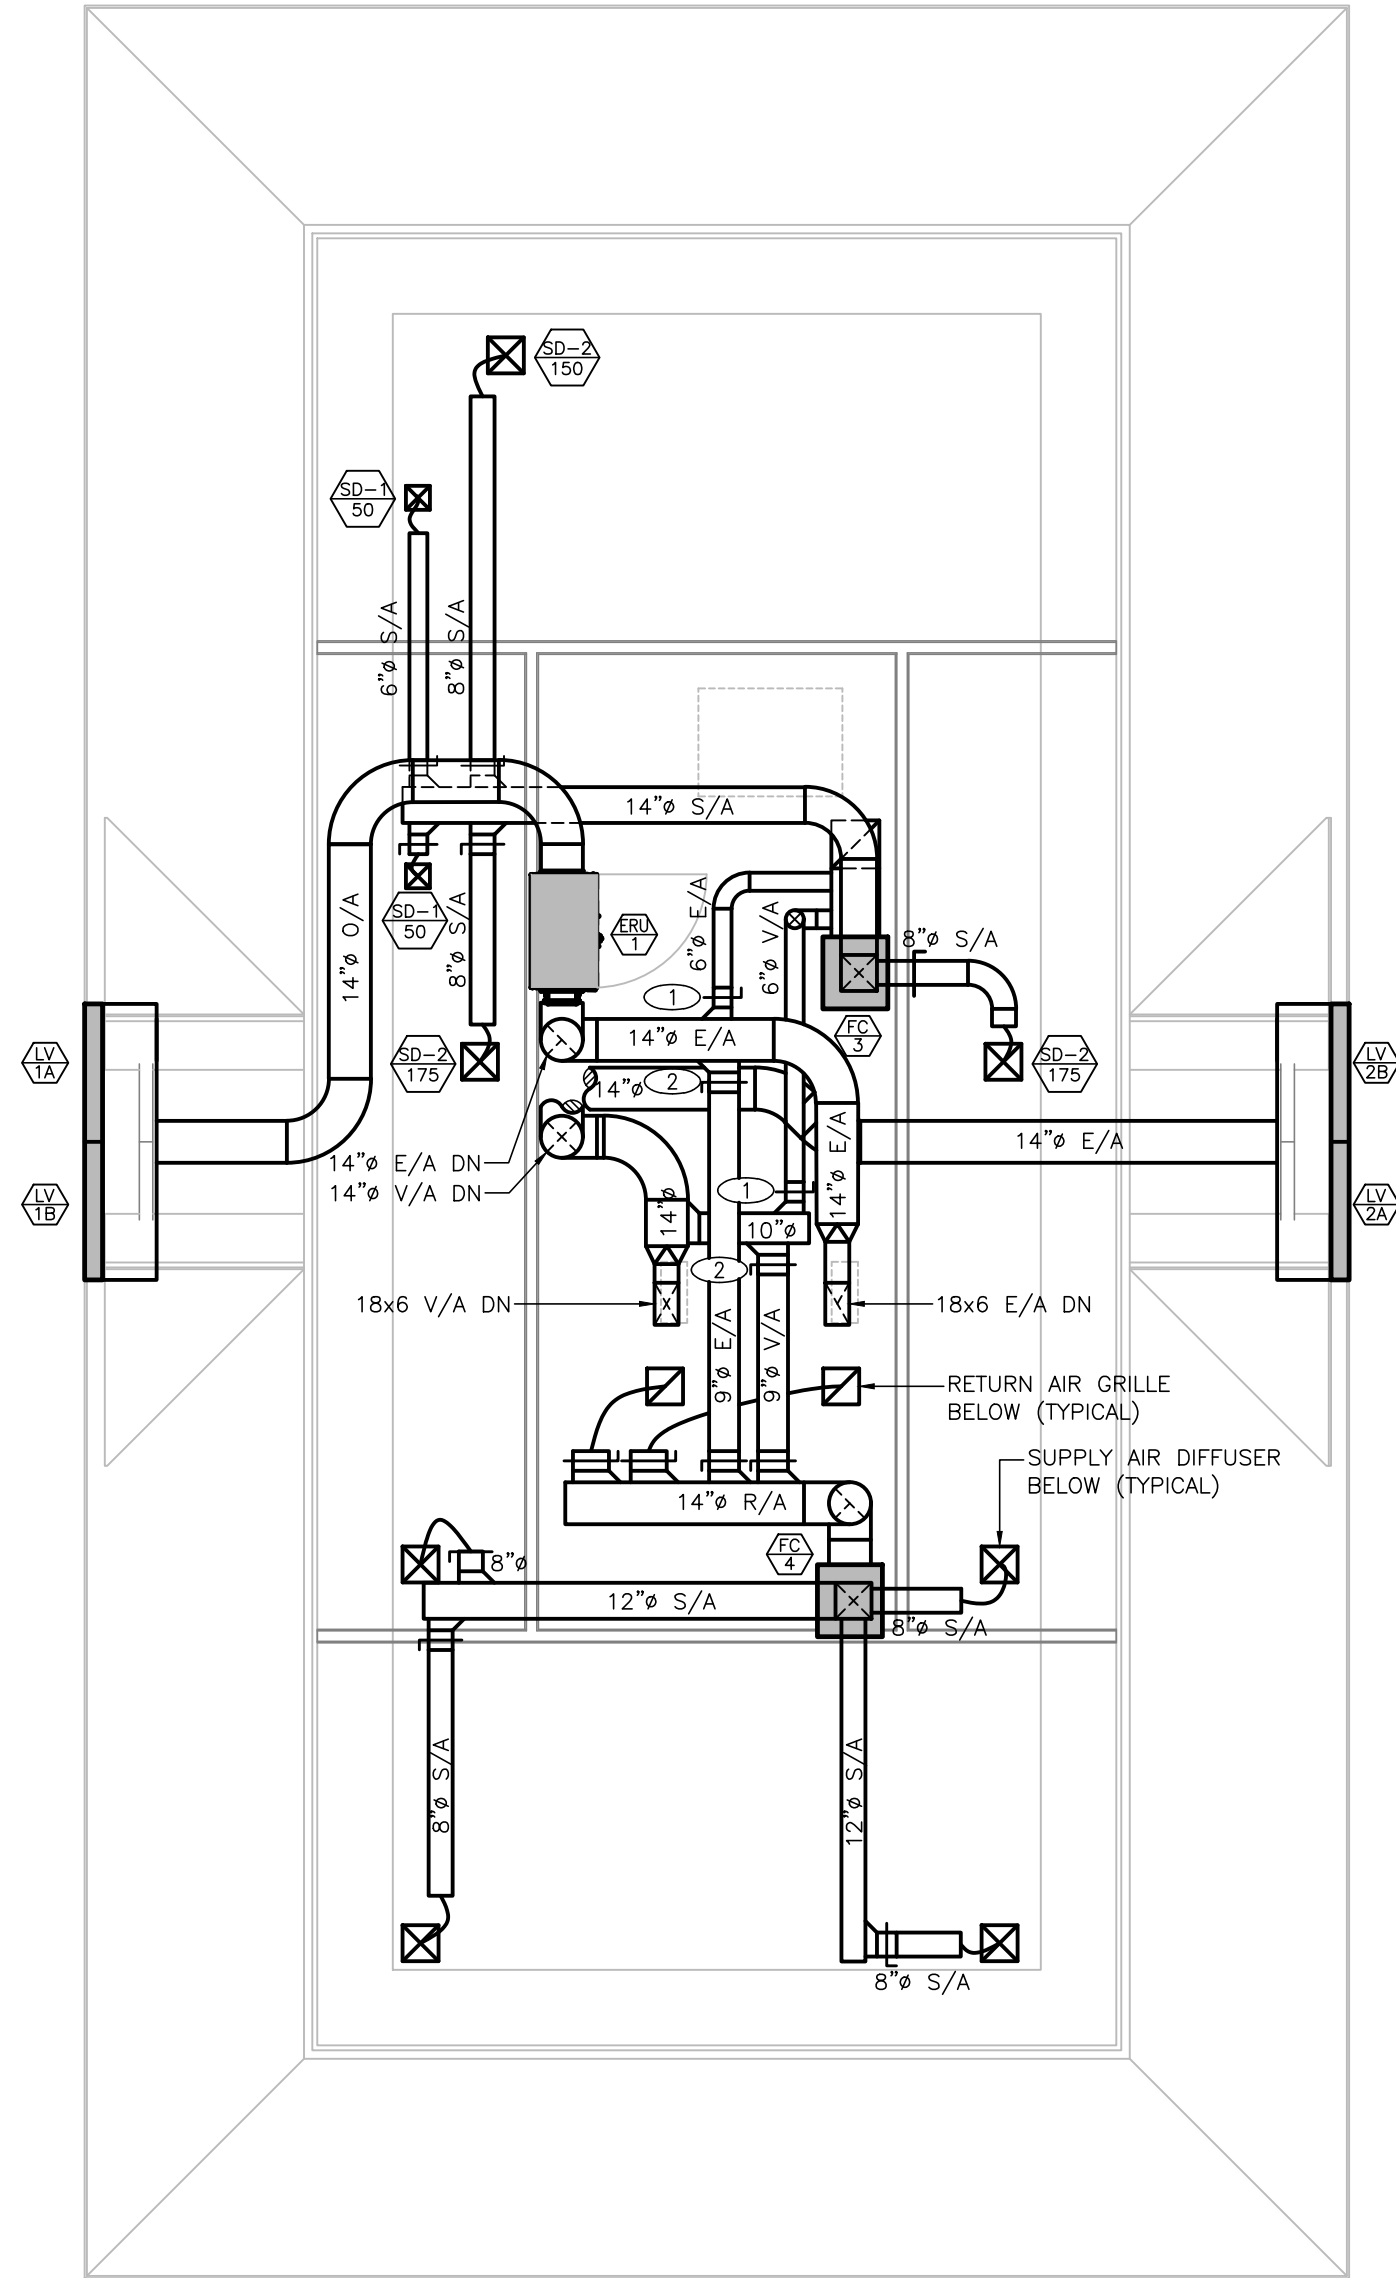 


MECHANICAL DUCTWORK
ATTIC LEVEL FLOOR PLAN

SCALE: 3/16"=1'-0"

DRAWING NOTES: (APPLY TO THIS DRAWING ONLY)

- ① BALANCE TO 50 CFM.
② BALANCE TO 275 CFM.

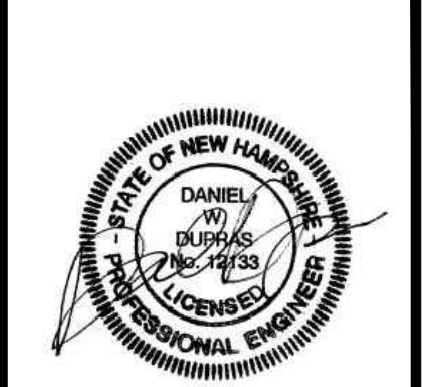

Engineering Services
of Vermont, LLC
www.ENGINEERINGVERMONT.com
9 Washington Street,
Rutland, Vermont 05701
(802) 885-8091

CONSULTING ENGINEERS
MECHANICAL - ELECTRICAL

5430 Waterville Sowe Road, 1st Floor
Waterville Center, Vermont 05677
(802) 882-6469


NO.	ISSUED FOR	DATE

WHITEFIELD PUBLIC LIBRARY
WHITEFIELD, NH

EXISTING BUILDING ADDITION
MECHANICAL DUCTWORK
ATTIC LEVEL FLOOR PLAN

PROJ NO:	241114W
DRAWN:	JLM
DATE:	03/06/2026

M3

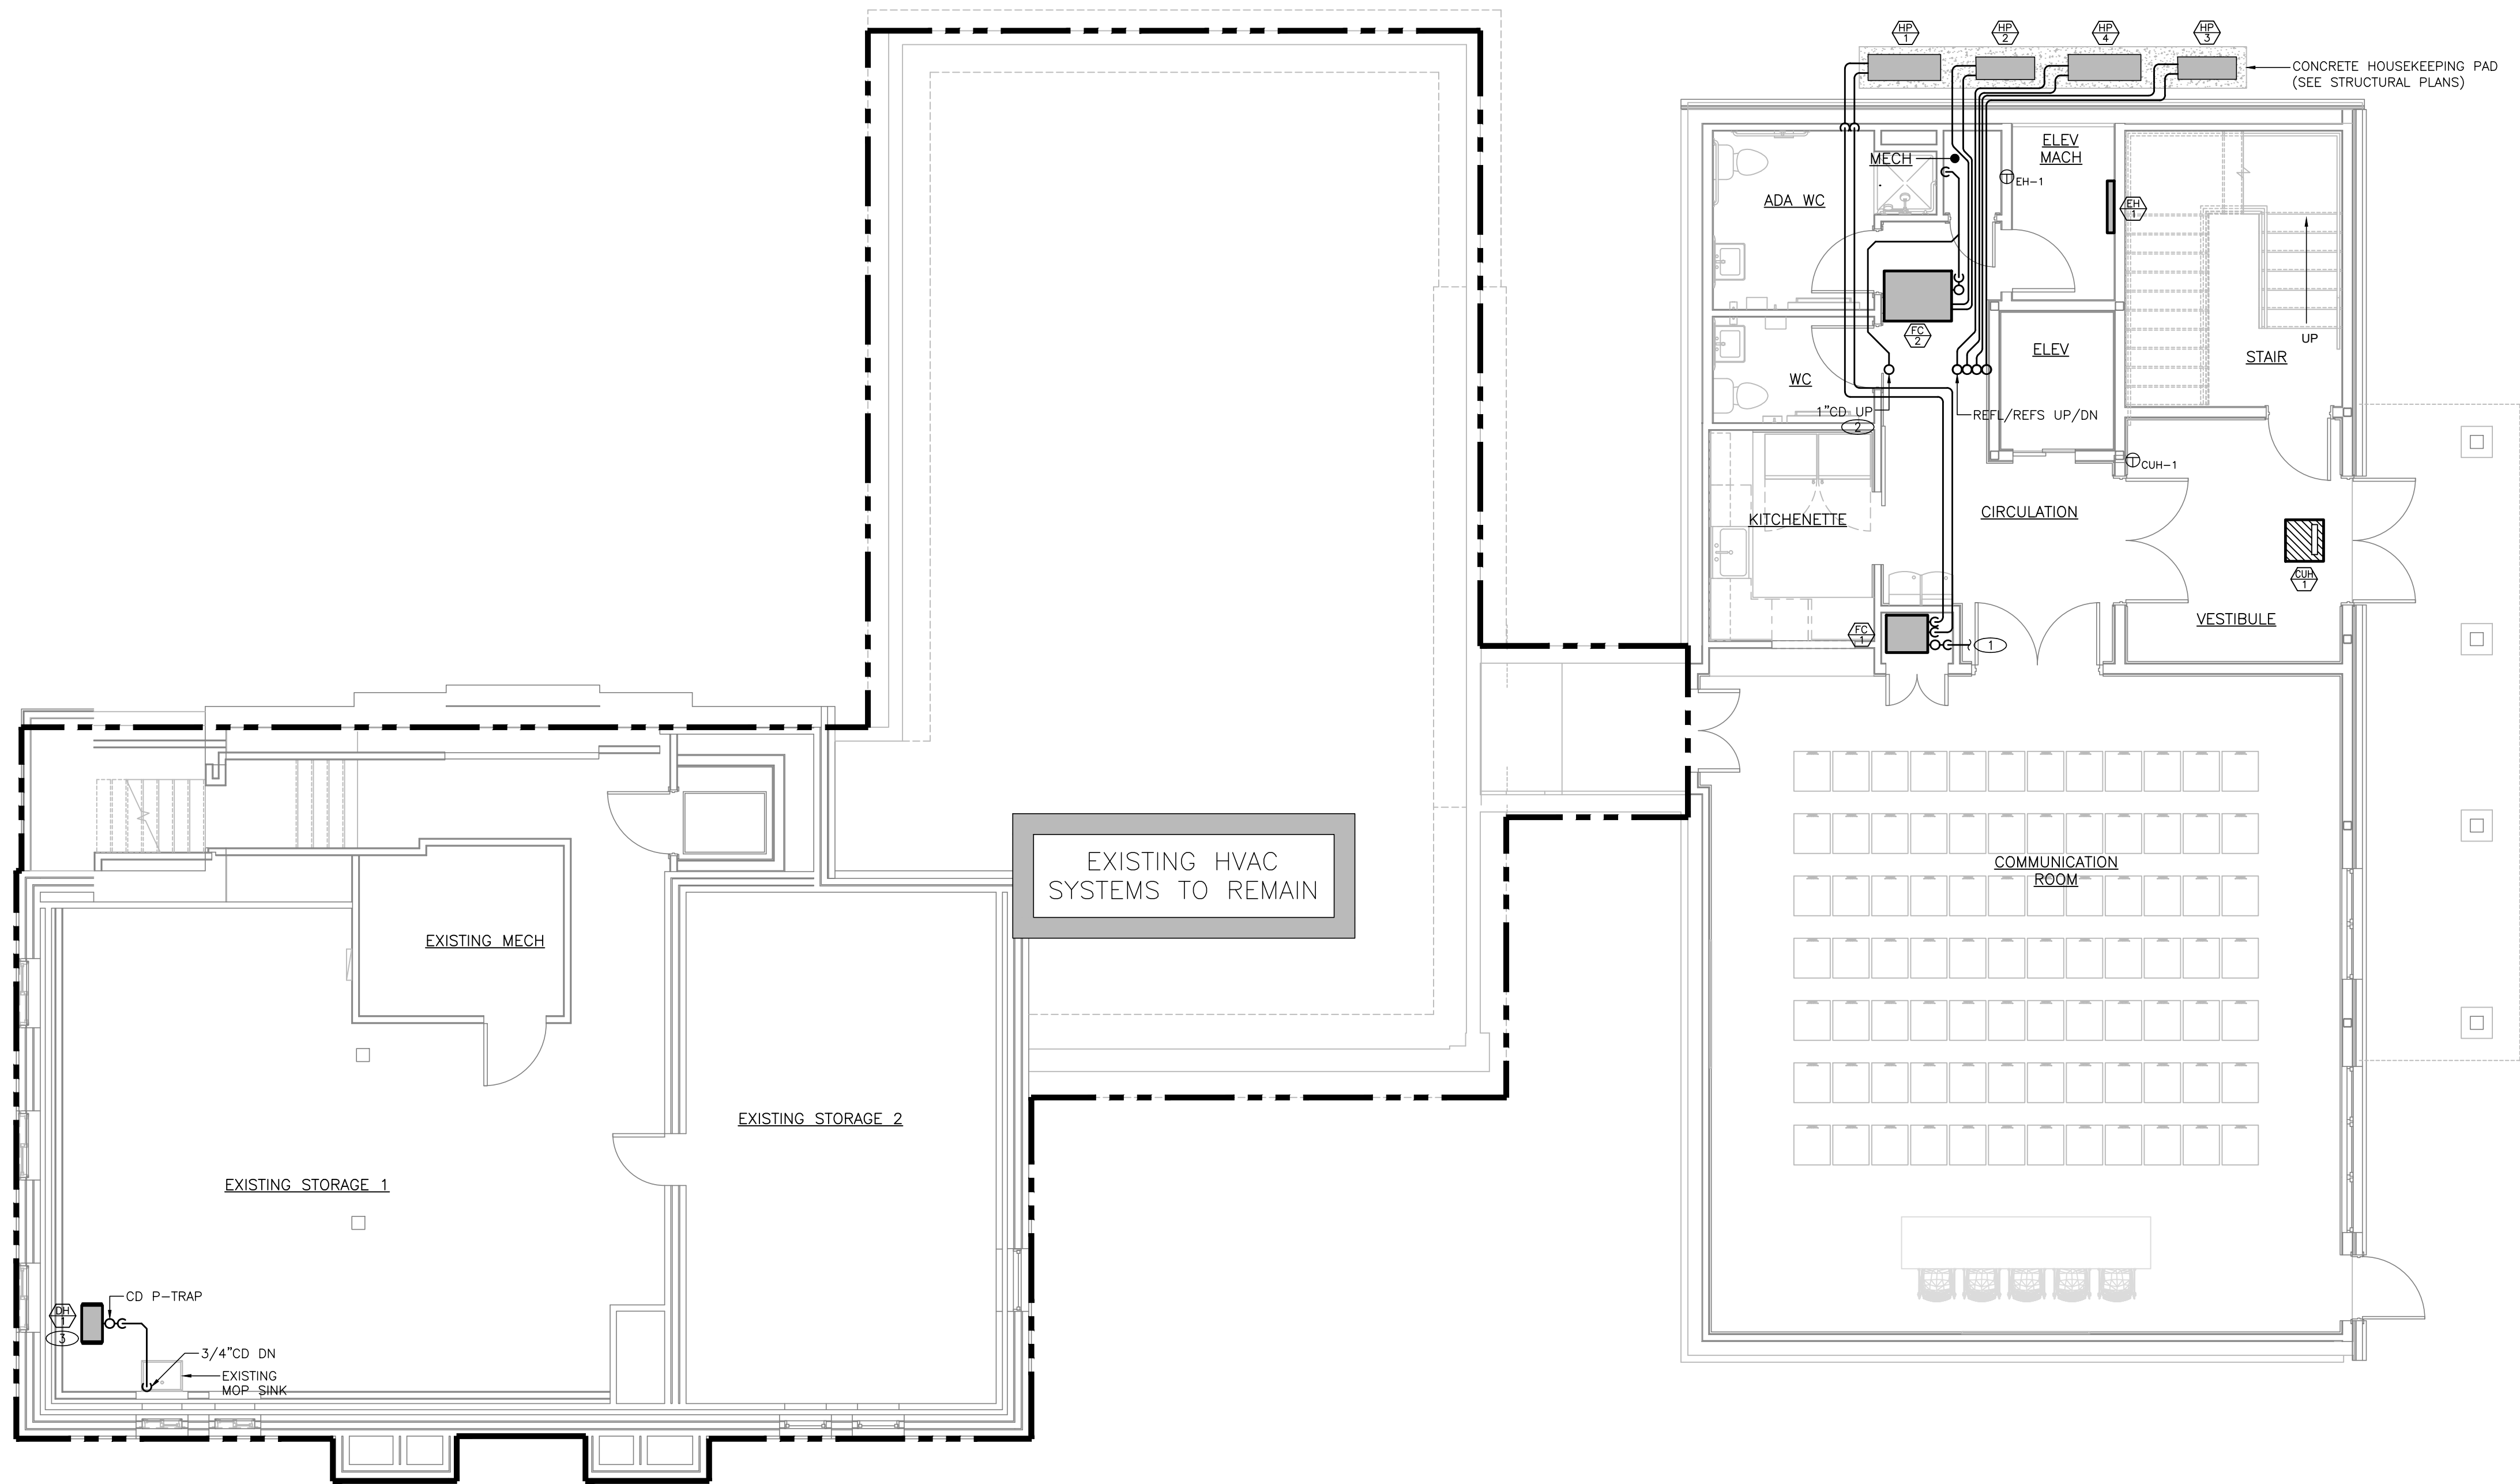


THE BASIS OF DESIGN PRODUCTS SHALL INCLUDE THE OF APPROVED EQUALS. APPROVED EQUAL SHALL BE INCLUDED WITH THE MANUFACTURER'S LISTED IN THE DETAILS AND SCHEDULES ON THIS SHEET AND SHALL BE AS LISTED MEETING RD INSTRUCTION 1942-A(j)(2) & (4) REGULATION.

**MECHANICAL PIPING
LOWER LEVEL FLOOR PLAN**
SCALE: 3/16"=1'-0"

DRAWING NOTES: (APPLY TO THIS DRAWING ONLY)

- ① CONDENSATE SHALL BE PUMPED WITH MITSUBISHI ACCESSORY ADD ON CONDENSATE PUMP TO THE FLOOR DRAIN IN THE MECHANICAL ROOM WITH AN AIR GAP TERMINATION.
- ② 1"CD PIPING SHALL EXTEND VIA GRAVITY TO THE FLOOR DRAIN IN THE MECHANICAL ROOM WITH AN AIR GAP TERMINATION.
- ③ DEHUMIDIFIER, DH-1, SHALL BE HUNG FROM FLOOR JOISTS ABOVE. THE UNIT IS PROVIDED WITH A 3/4" THREADED FEMALE NPT CONNECTION AND AN 8'-0" DIRECT GRAVITY DRAIN HOSE (5/8" I.D., 7/8" O.D.). THE DRAIN HOSE SHALL BE EXTENDED TO THE ADJACENT MOP SINK WITH AIR GAP CONNECTION.

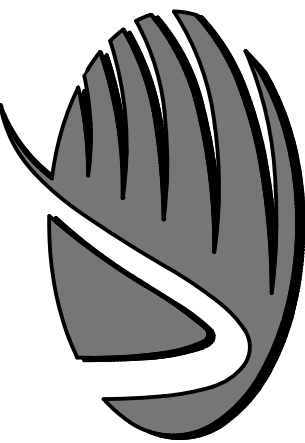

**Engineering Services
of Vermont, LLC**
www.ENGINEERINGVERMONT.com

5430 Watbury Sowe Road, 1st Floor
Watbury Center, Vermont 05677
9 Washington Street
Rutland, Vermont 05701
(802) 885-8691

CONSULTING ENGINEERS
MECHANICAL - ELECTRICAL

WHITEFIELD PUBLIC LIBRARY
WHITEFIELD, NH


EXISTING BUILDING ADDITION
MECHANICAL PIPING
LOWER LEVEL FLOOR PLAN

PROJ NO: 24114W

DRAWN: JLM

DATE: 03/06/2026

M4

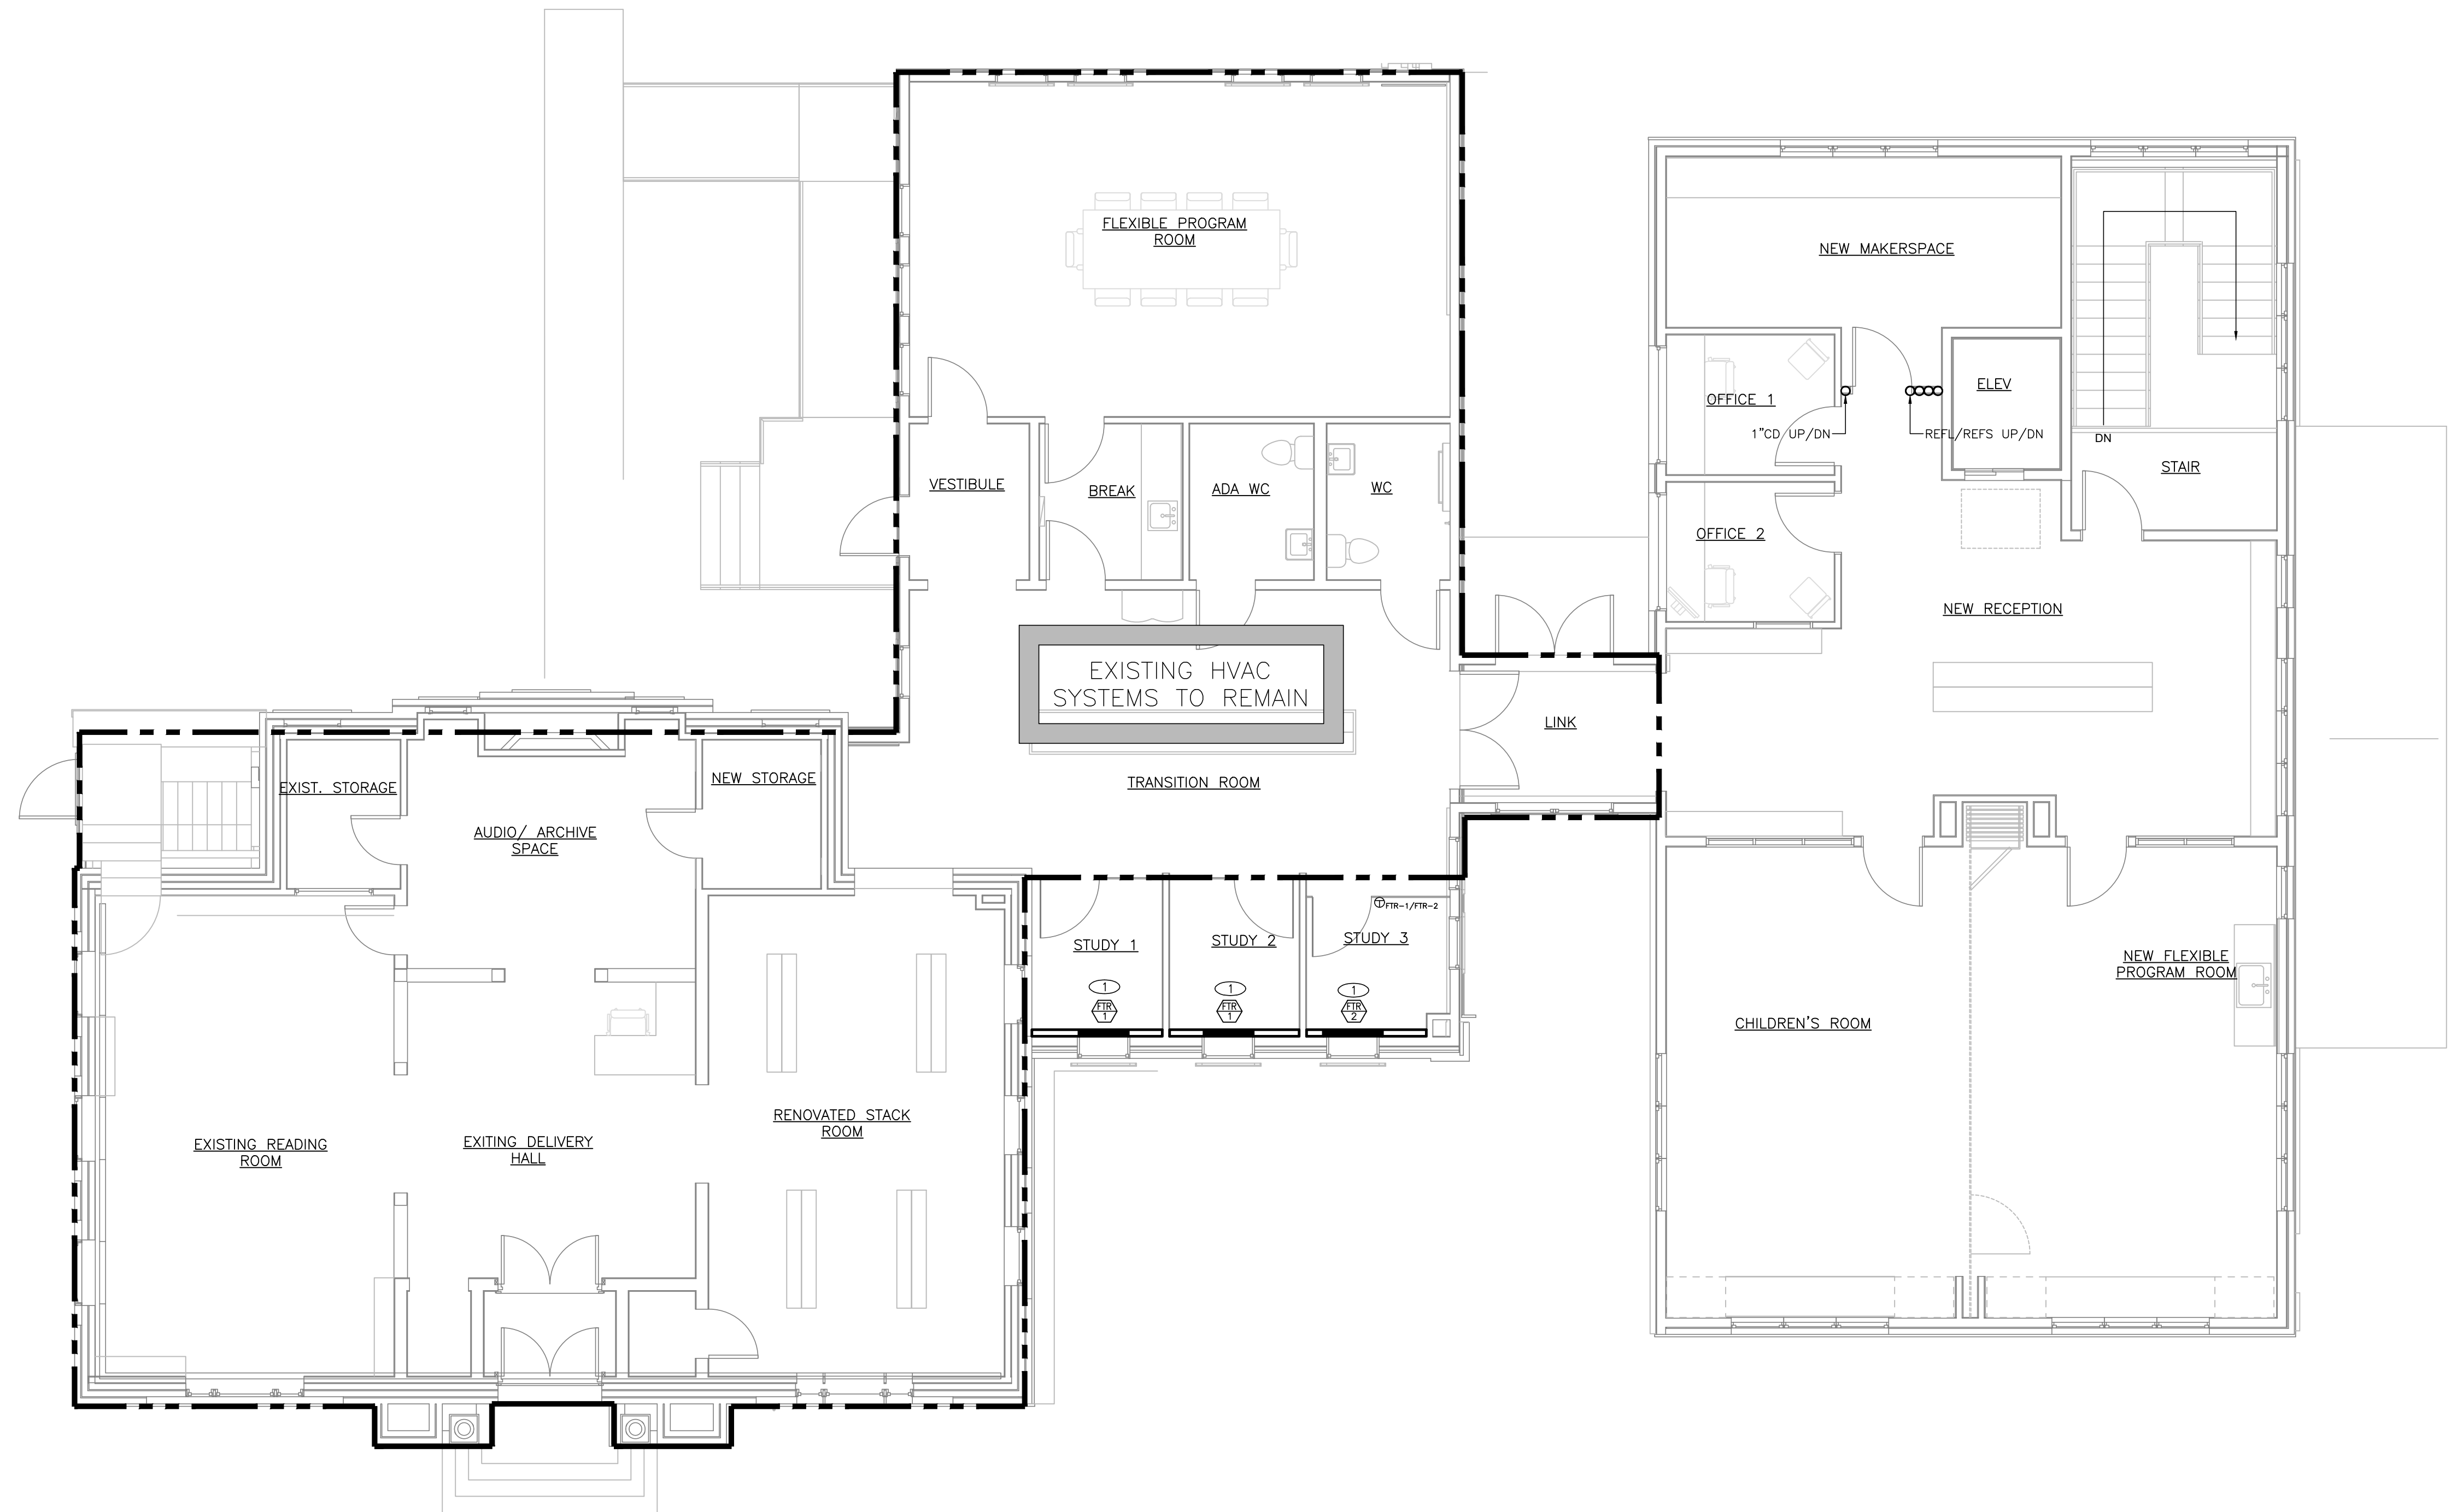

MECHANICAL PIPING
MAIN LEVEL FLOOR PLAN

SCALE: 3/16"=1'-0"

DRAWING NOTES: (APPLY TO THIS DRAWING ONLY)


- ① THERE IS AN EXISTING CEILING UNIT HEATER ABOVE THIS EXISTING AREA. THE CEILING HEATER SHALL BE REMOVED. THE PIPING SHALL BE REMOVED BACK TO MAIN BELOW AND RE-FED TO 3 NEW SECTIONS OF FINNED-TUBE RADIATION IN SERIES THROUGH A 2-WAY, 2-POSITION CONTROL VALVE, CONTROLLED FROM A NEW SINGLE STAGE HEATING THERMOSTAT AS SHOWN.



Engineering Services
of Vermont, LLC
www.ENGINEERINGVERMONT.com

9 Washington Street,
Rutland, Vermont 05701
(802) 885-8091

5430 Waterbury Sowe Road, 1st Floor
Waterbury Center, Vermont 05677
(802) 882-8469

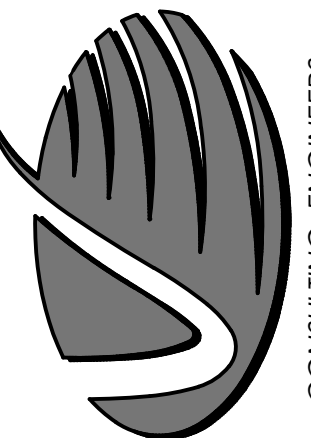

CONSULTING ENGINEERS
MECHANICAL - ELECTRICAL

NO.	ISSUED FOR	DATE



WHITEFIELD PUBLIC LIBRARY
WHITEFIELD, NH
EXISTING BUILDING ADDITION
MECHANICAL PIPING
MAIN LEVEL FLOOR PLAN

PROJ NO: 24114W

DRAWN: JLM

DATE: 03/06/2026

M5

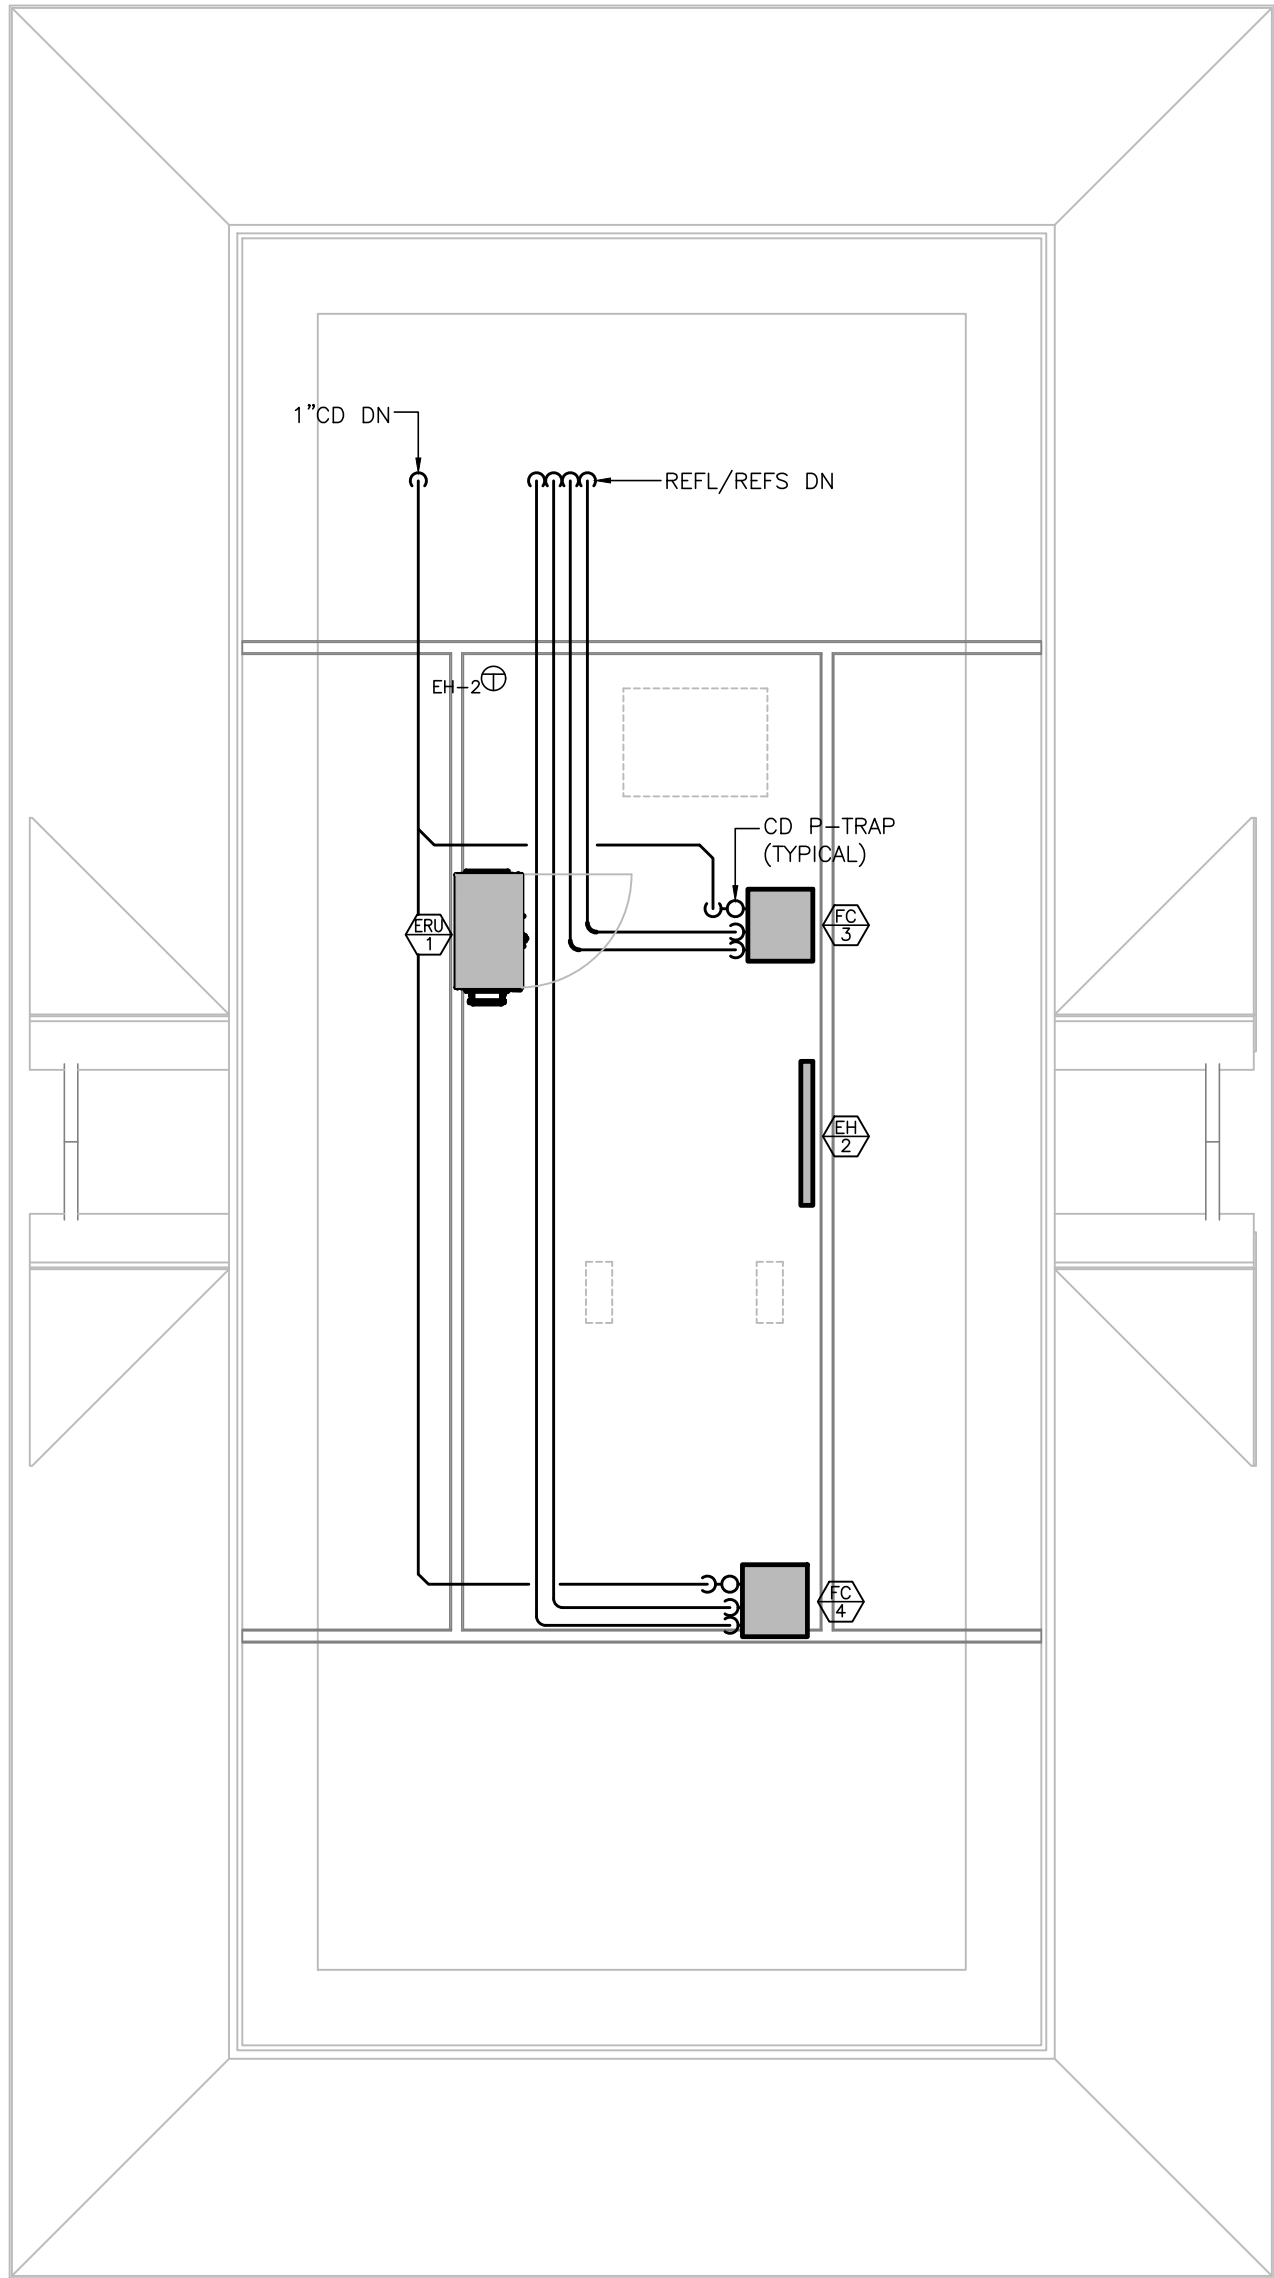 

MECHANICAL PIPING
ATTIC LEVEL FLOOR PLAN
SCALE: 3/16"=1'-0"

DRAWING NOTES: (APPLY TO THIS DRAWING ONLY)


1 --



Engineering Services
of Vermont, LLC
www.ENGINEERINGVERMONT.com

9 Washington Street,
Rutland, Vermont 05701
(802) 885-8091

5430 Waterbury Stone Road, 1st Floor
Waterbury Center, Vermont 05677
(802) 882-8469

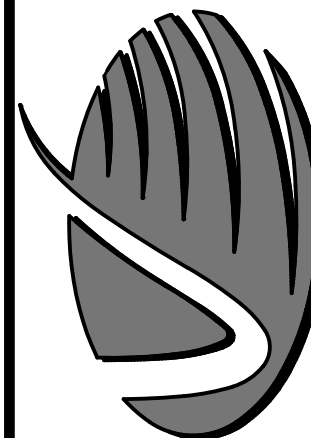

CONSULTING ENGINEERS
MECHANICAL - ELECTRICAL

WHITEFIELD PUBLIC LIBRARY
WHITEFIELD, NH

EXISTING BUILDING ADDITION
MECHANICAL PIPING
ATTIC LEVEL FLOOR PLAN

PROJ NO: 24114W

DRAWN: JLM

DATE: 03/06/2026

M6


System Tag	Room Name	Tag Reference	Model	Type	Nominal Cooling Capacity (BTU/h)	Nominal Heating Capacity (BTU/h)	Cooling Design Entering Temp DB/WB (°F) / [Water in temp]	Heating Design Entering Temp DB/WB (°F) / [Water in temp]	Corrected Capacity				Refrig Pipe Dim Liquid/Suction (inch)	Fan Speed Setting	Peak Fan Airflow (cfm) / [Design gpm (GUS)/min]	Max Fan ESP Setting 208V/230V (IN WG)	Voltage / Phase	Electrical MCA/MFS	Notes / Options	
									Cooling Diversity Full/Partial (See Note 5, 6)	Cooling Total Capacity (BTU/h)	Cooling Sensible Capacity (BTU/h)	Heating Diversity Full/Partial (See Note 5, 6)								
HP-1	Communication Room	FC-1	PVA-AA48NL	Multi Position	48,000	51,000	80.0/67.0	70	FULL DEMAND	49,436.4	38,426.9	FULL DEMAND	91,173.3	3/8 / 5/8	HIGH	1485	208/230V/1-phase	Powered by Outdoor	1, 2, 3, 4, 5, 6, 7, 11	
HP-2	Circulation, Kitchen	FCU-2	PEAD-AA09NL	Ceiling-Concealed (Ducted)	9,000	12,000	80.0/67.0	70	FULL DEMAND	9,524.8	8,774.3	FULL DEMAND	6,651.6	3/8 / 1/4	HIGH	353	0.14/0.20/0.28/0.40/0.60	208/230V/1-phase	Powered by Outdoor	1, 2, 3, 4, 5, 6, 8
HP-3	Reception and Offices	FCU-3	SVZ-AP18NL	Multi Position	18,000	21,600	80.0/67.0	70	FULL DEMAND	19,049.6	15,687.9	FULL DEMAND	27,960.1	1/2 / 1/4	HIGH	675	0.30/0.50/0.80	208/230V/1-phase	Powered by Outdoor	1, 2, 3, 4, 5, 6, 9, 11
HP-4	Children's Room, New Flex Program Room	FCU-4	SVZ-AP24NL	Multi Position	24,000	25,000	80.0/67.0	70	FULL DEMAND	25,187.8	19,893.8	FULL DEMAND	47,002.2	5/8 / 3/8	HIGH	735	0.30/0.50/0.80	208/230V/1-phase	Powered by Outdoor	1, 2, 3, 4, 5, 6, 10, 11

- 1 Nominal cooling capacities are based on indoor coil EAT of 80/67°F (DB/WB), outdoor of 95°F (DB)
- 2 Nominal heating capacities are based on indoor coil EAT of 70°F (DB), outdoor of 43°F (WB)
- 3 See outdoor unit schedule for outdoor ambient conditions, connected capacity, and other factors associated with corrected capacities
- 4 See schematic piping/control diagram for indication of required indoor unit remote controllers, system controllers, and integration devices.
- 5 Full demand corrected capacity includes de-rate associated with indoor vs. outdoor connected capacity indicated on outdoor unit schedule for associated system.
Partial corrected capacity assumes sufficient diversity exists such that the connected capacity de-rate does not apply.
- 6 It is the designer's responsibility to ensure "Diamond System Builder" is set in the appropriate output capacity setting (full demand/partial demand) prior to generating this schedule.
- 7 It is recommended to always base heating corrected capacity on full demand.
- 8 Provide 15kW Electric Heat Kit
- 9 Provide Filter Box with MERV 13 Filters
- 10 Provide 5kW Electric Heat Kit
- 11 Provide 8kW Electric Heat Kit
- 12 Provide with Electric Heat Lockout Kit - ETC.

System Tag	Tag Reference	M-NET Address	Model Number	Modules	Nominal Cooling Capacity (BTU/h)	Nominal Heating Capacity (BTU/h)	Cooling Efficiency (I)EER [SEER]	EER2 [SEER2]	Heating COP @ 47°F [HSPF]	Design Cooling Outdoor Temp DB (°F)	Design Heating Outdoor Temp WB (°F)	Corrected Cooling Total Capacity (BTU/h)	Corrected Heating Capacity (BTU/h)	Electrical-Per Module				Notes / Options
														208/230 or [460V]				
														Voltage / Phase	MCA 208/230 or [460V]	RFS	MOCP	
HP-1		N/A	PUZ-AK48NLHZ		48,000	60,000	0 [N/A]	10.5 []	3.6 [N/A]	88.0	-12.3	49,436.4	47,048.4	208/230V / 1-phase	35	40	60	1, 2, 3, 4, 5, 6, 7
HP-2		N/A	SUZ-AA09NLHZ		9,000	12,000	0 [N/A]	0 []	0 [N/A]	88.0	-12.3	9,524.8	6,651.6	208/230V / 1-phase	24	25	41	1, 2, 3, 4, 5, 6, 7
HP-3		N/A	SUZ-AA18NLHZ		18,000	20,000	0 [N/A]	0 []	0 [N/A]	88.0	-12.3	19,049.6	10,899.4	208/230V / 1-phase	25	30	42	1, 2, 3, 4, 5, 6, 7
HP-4		N/A	SUZ-AK24NLHZ		23,800	28,000	0 [N/A]	0 []	0 [N/A]	88.0	-12.3	25,187.8	22,069.7	208/230V / 1-phase	24	25	39	1, 2, 3, 4, 5, 6, 7




Notes & Options:

- 1 Nominal cooling capacities are based on indoor coil EAT of 80/67°F (DB/WB), outdoor of 95°F (DB)
- 2 Nominal heating capacities are based on indoor coil EAT of 70°F (DB), outdoor of 43°F (WB)
- 3 Efficiency values for EER, IEER, COP are based on AHRI 1230 test method for mixture of ducted & non-ducted indoor units.
- 4 For systems with multiple modules, refrigerant pipe dimensions indicate total system combined piping downstream of module twinning.
- 5 Added field charge listed is in addition to factory charge, this must be updated based upon final as-built piping layout.
- 6 Factory representatives shall review the project prior to and throughout the installation of CITY MULTI equipment
- 7 Factory representatives shall startup and commission CITY MULTI equipment upon completion of equipment installations

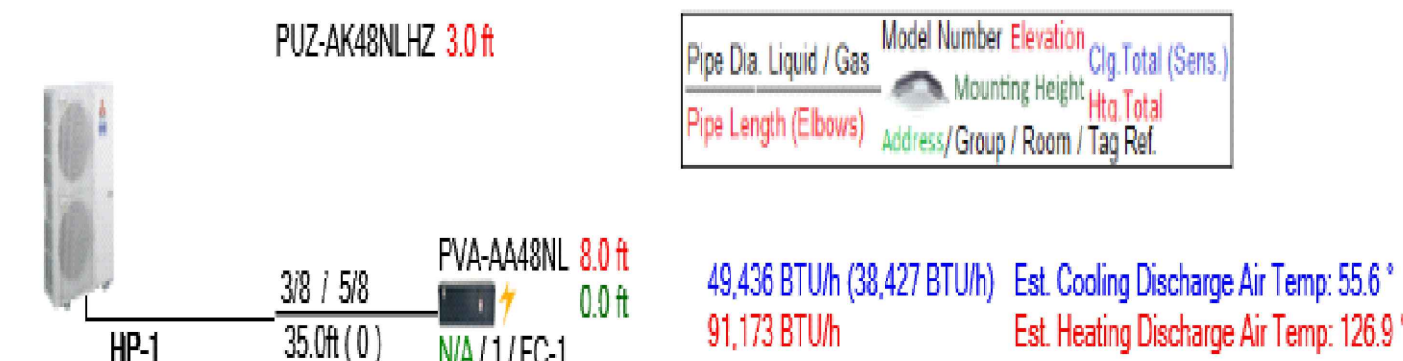

Qty	Model	Description	Tag
4	MHK2	MHK2	CTR1-FC-1,CTR1-FCU-2,CTR1-FCU-3,CTR1-FCU-4
1	PUZ-AK48NLHZ	NewR454B P Series Outdoor Unit	
1	SUZ-AA09NLHZ	NewR454B MandS Series Outdoor Unit	
1	SUZ-AA18NLHZ	NewR454B MandS Series Outdoor Unit	
1	SUZ-AK24NLHZ	NewR454B MandS Series Outdoor Unit	
1	PVA-AA48NL	Multi Position Indoor Unit	FC-1
1	PEAD-AA09NL	Ceiling-Concealed (Ducted) Indoor Unit	FCU-2
1	SVZ-AP18NL	Multi Position Indoor Unit	FCU-3
1	SVZ-AP24NL	Multi Position Indoor Unit	FCU-4
1	EH15-MPAS-LB	15kW Electric Heat Kit	FC-1
3	ETC-211020-MIT	Electric Heat Lockout Control	FC-1,FCU-3,FCU-4
1	FBM2-2-A	Filter Box	FCU-2
1	EH05-SVZ-S	5kW Electric Heat Kit	FCU-3
1	EH08-SVZ-S	8kW Electric Heat Kit	FCU-4

THE BASIS OF DESIGN PRODUCTS SHALL INCLUDE THE OF
APPROVED EQUALS. APPROVED EQUAL SHALL BE INCLUDED WITH
THE MANUFACTURER'S LISTED IN THE DETAILS AND SCHEDULES ON
THIS SHEET AND SHALL BE AS LISTED MEETING RD INSTRUCTION
1942-A(j)(2) & (4) REGULATION.

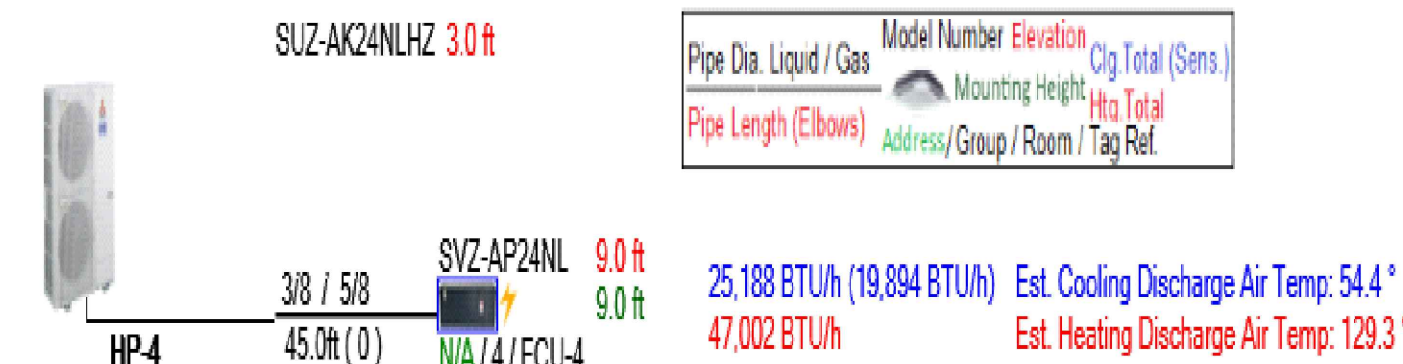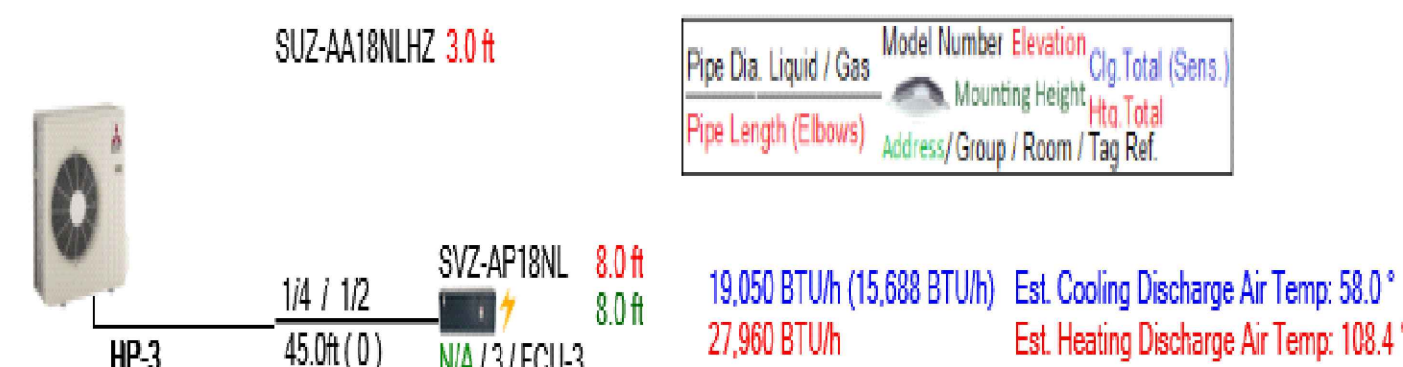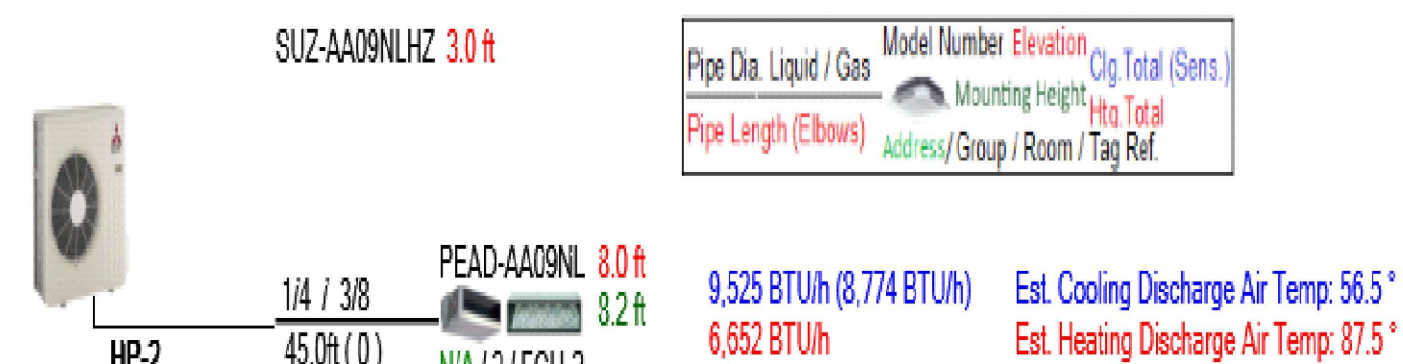


Engineering Services
of Vermont, LLC

9 Washington Street,
 Andover, Vermont 05701
 (802) 865-8091

5430 Waterbury Sowe Road, 1st Floor
 Waterbury Center, Vermont 05677
 (802) 882-8449

www.ENGINEERINGVERMONT.com

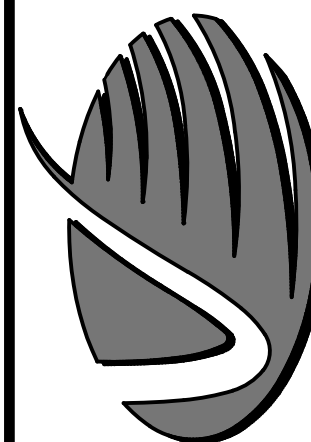

CONSULTING ENGINEERS
MECHANICAL - ELECTRICAL

NO.	ISSUED FOR	DATE	

WHITEFIELD PUBLIC LIBRARY
WHITEFIELD, NH


EXISTING BUILDING ADDITION
MECHANICAL REFRIGERATION PIPING
SCHEMATICS & EQUIPMENT SCHEDULE

PROJ NO: 24114W


DRAWN: JLM

DATE: 03/06/2026


M7

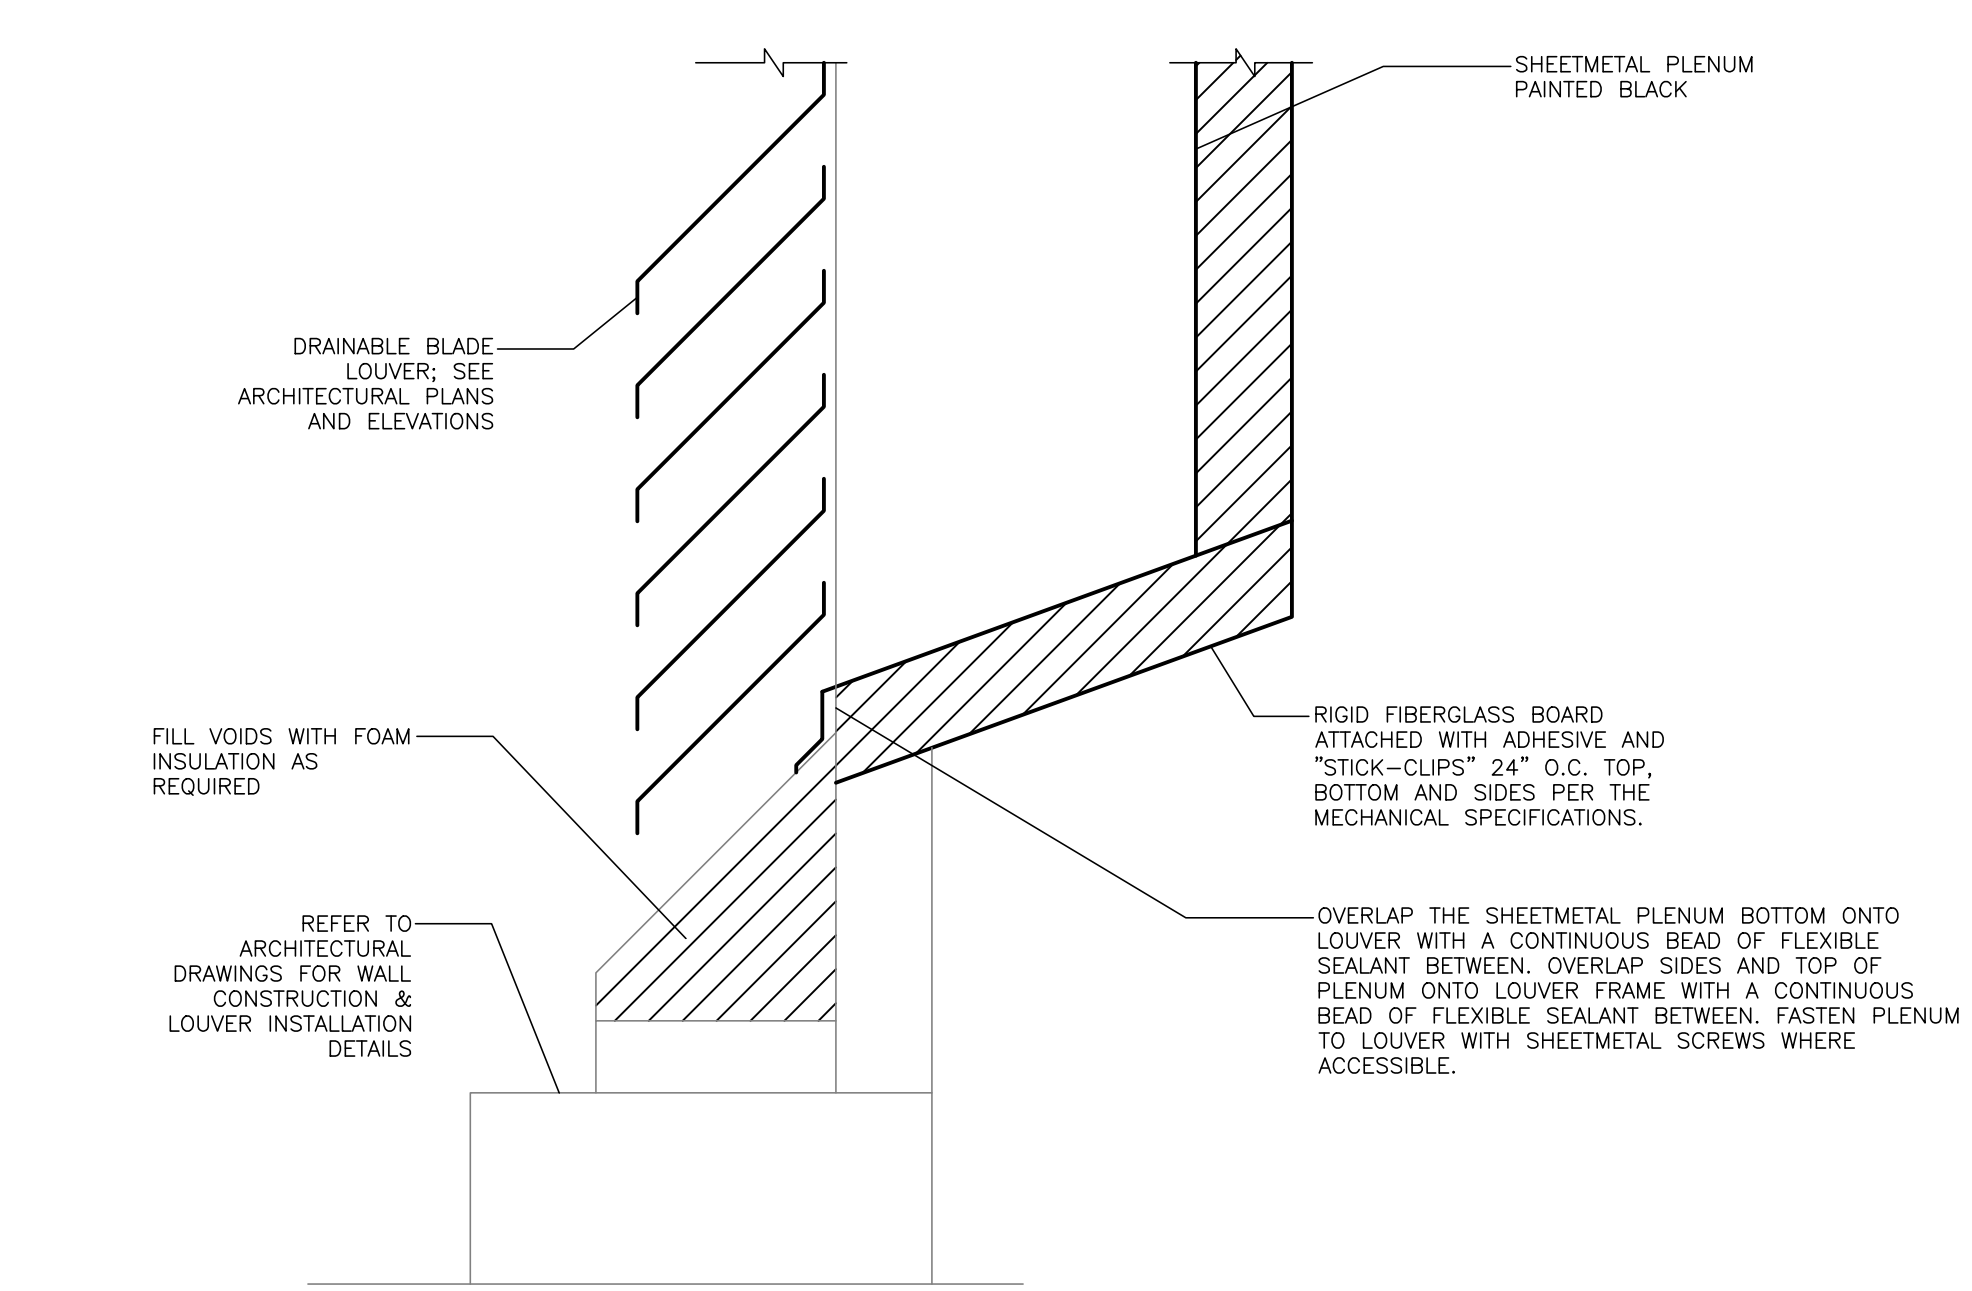


LOUVER PLENUM DETAIL
NOT TO SCALE

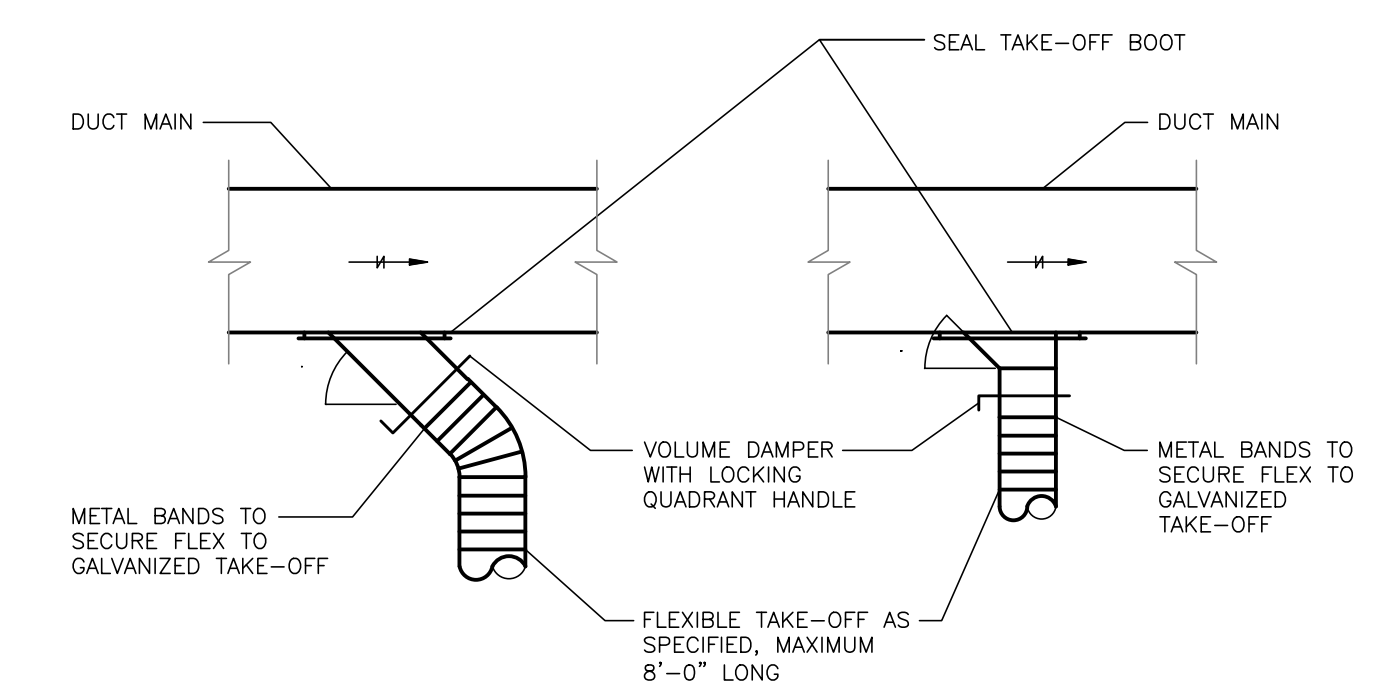

TYPICAL DUCT TAKE-OFF DETAILS
NOT TO SCALE

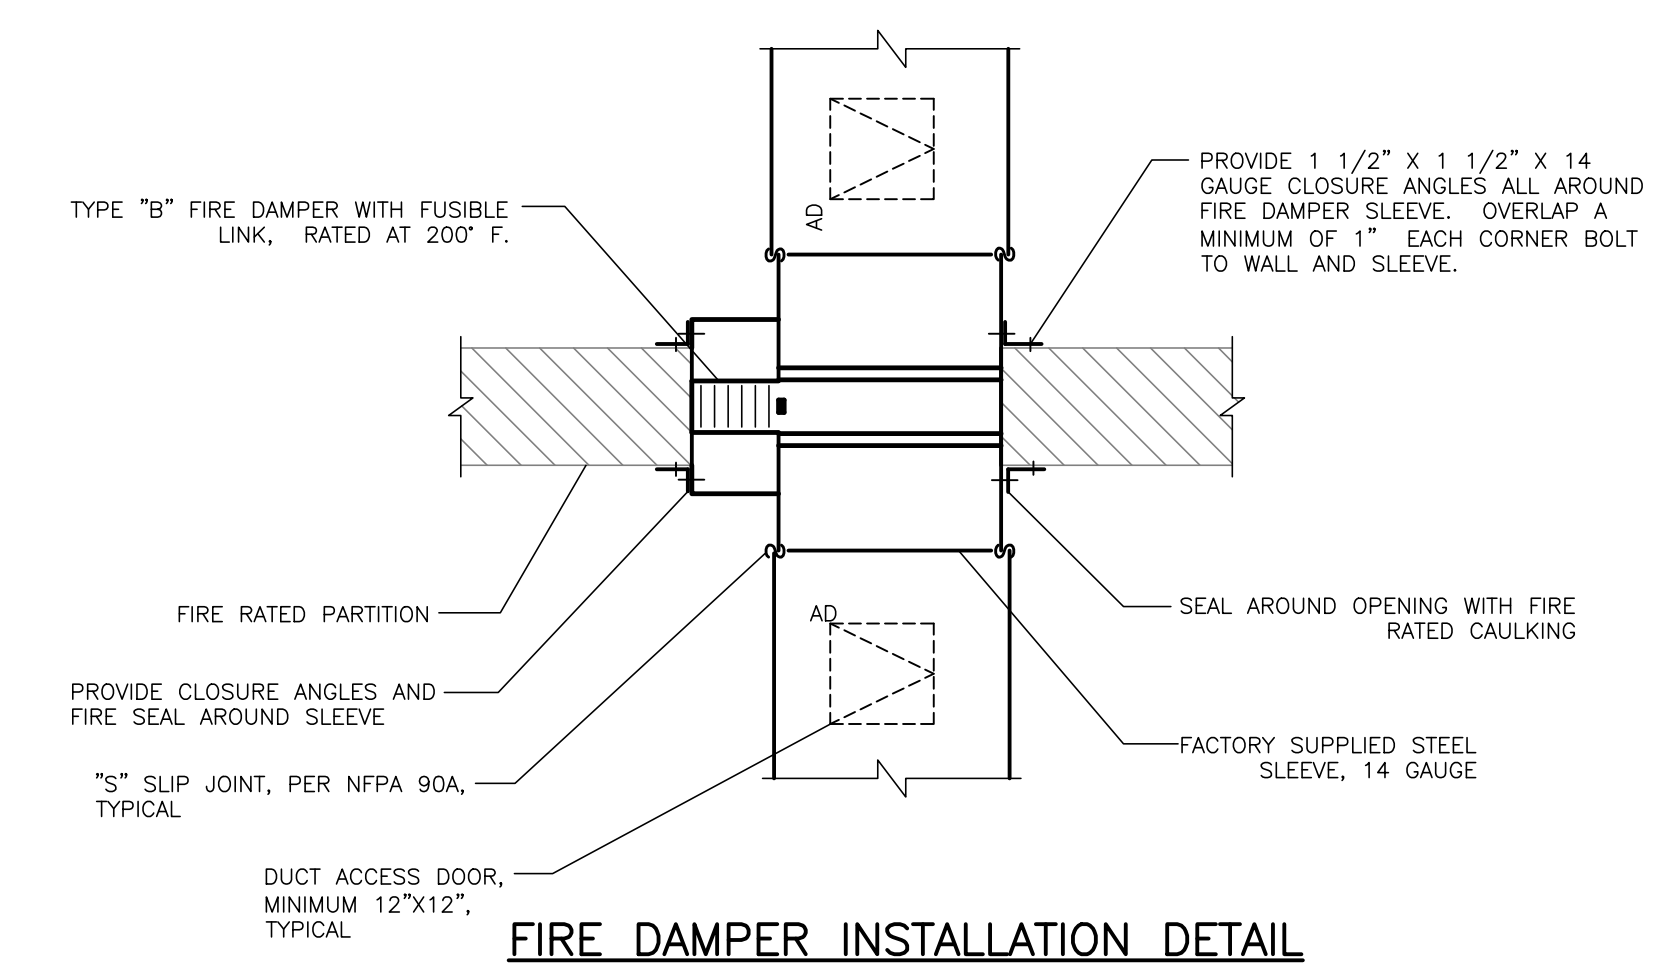


FIRE DAMPER INSTALLATION DETAIL
NOT TO SCALE

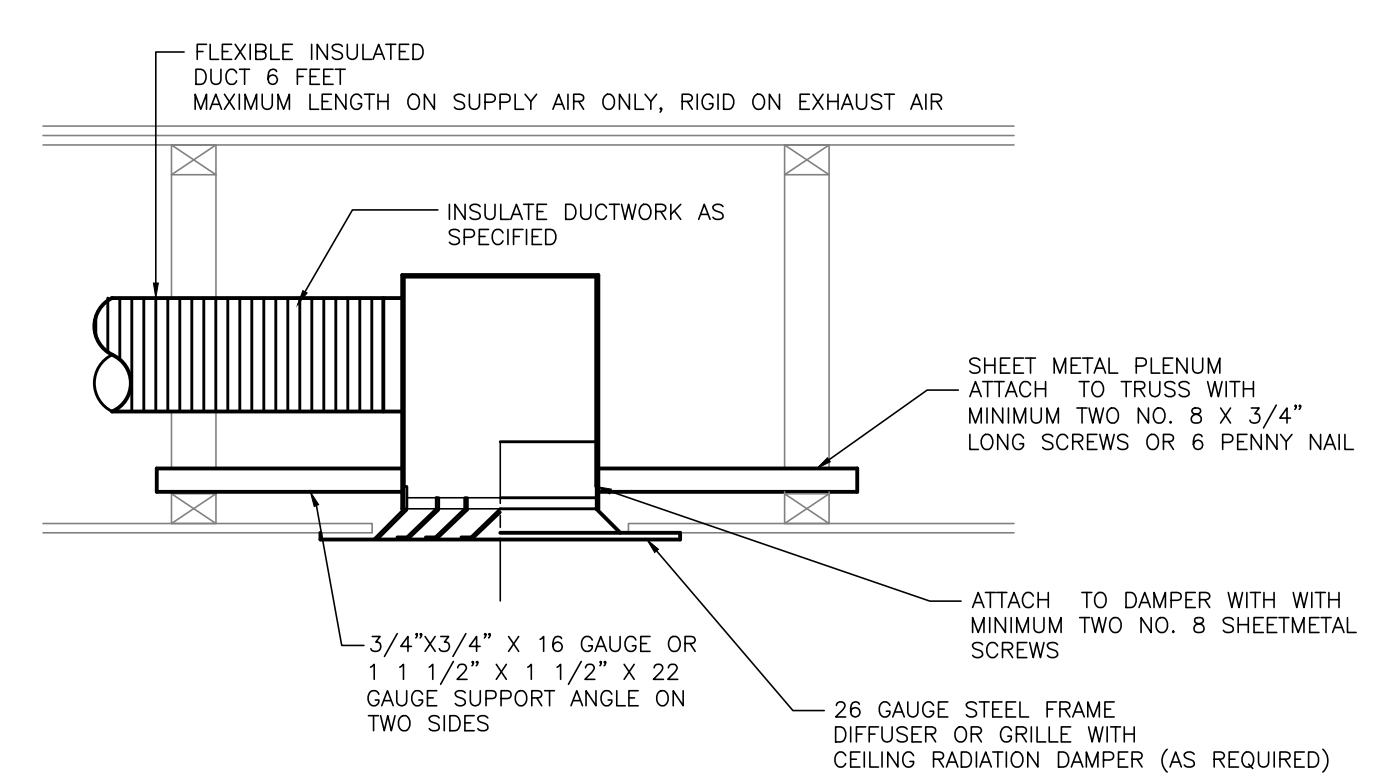


CEILING GRILLE DETAIL
NOT TO SCALE


- NOTES:
1. INSTALL IN ACCORDANCE WITH THE MANUFACTURER'S INSTRUCTIONS AND WITH THE U.L. LISTING.
 2. INSTALL EXHAUST GRILLES IN SIMILAR MANNER.
 3. DO NOT USE FLEXIBLE DUCT TO FORM ELBOWS. ELBOWS SHALL BE SMOOTH METAL DUCT.

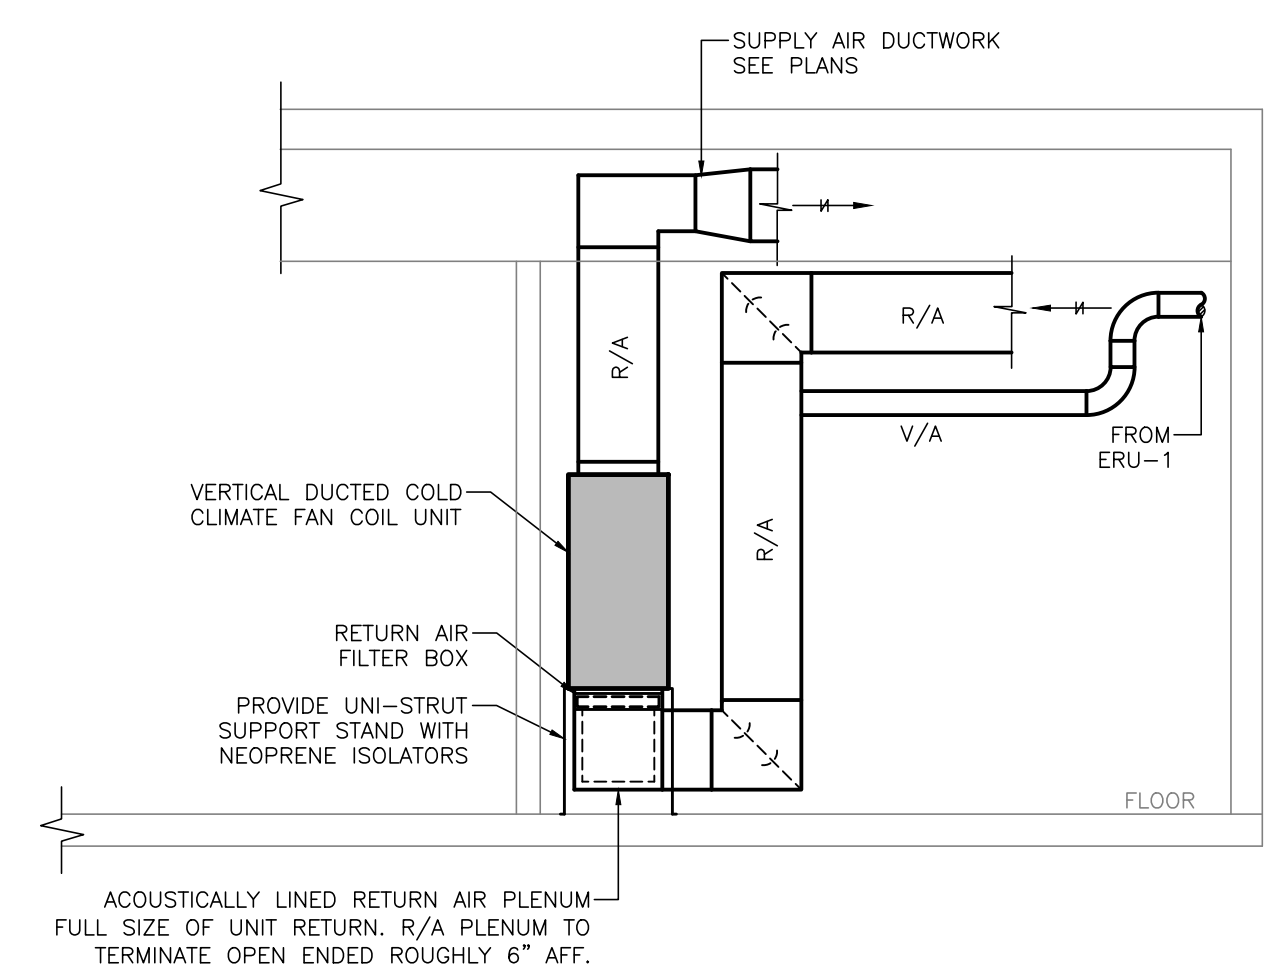

VERTICAL FAN COIL UNIT DETAIL
NOT TO SCALE

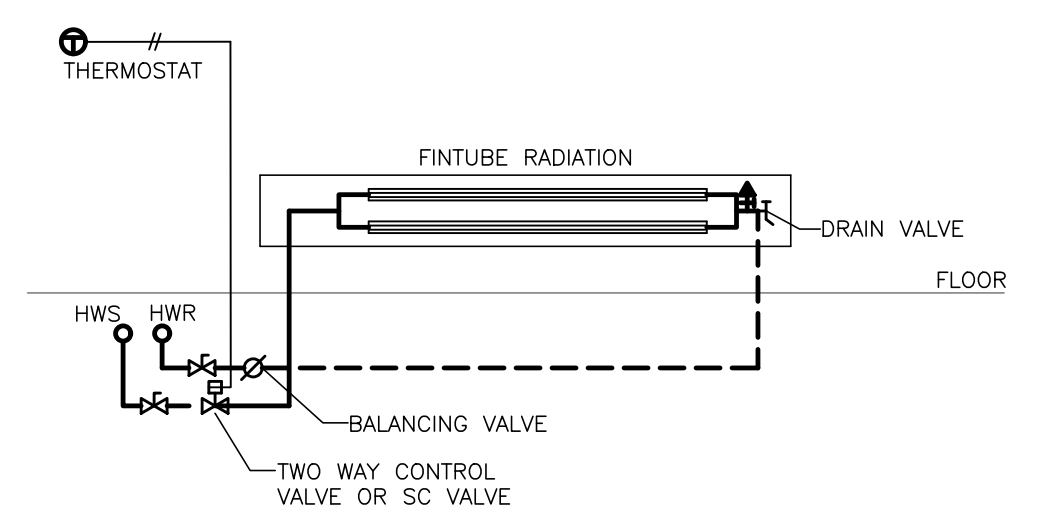


RADIATION PIPING DETAILS
NOT TO SCALE

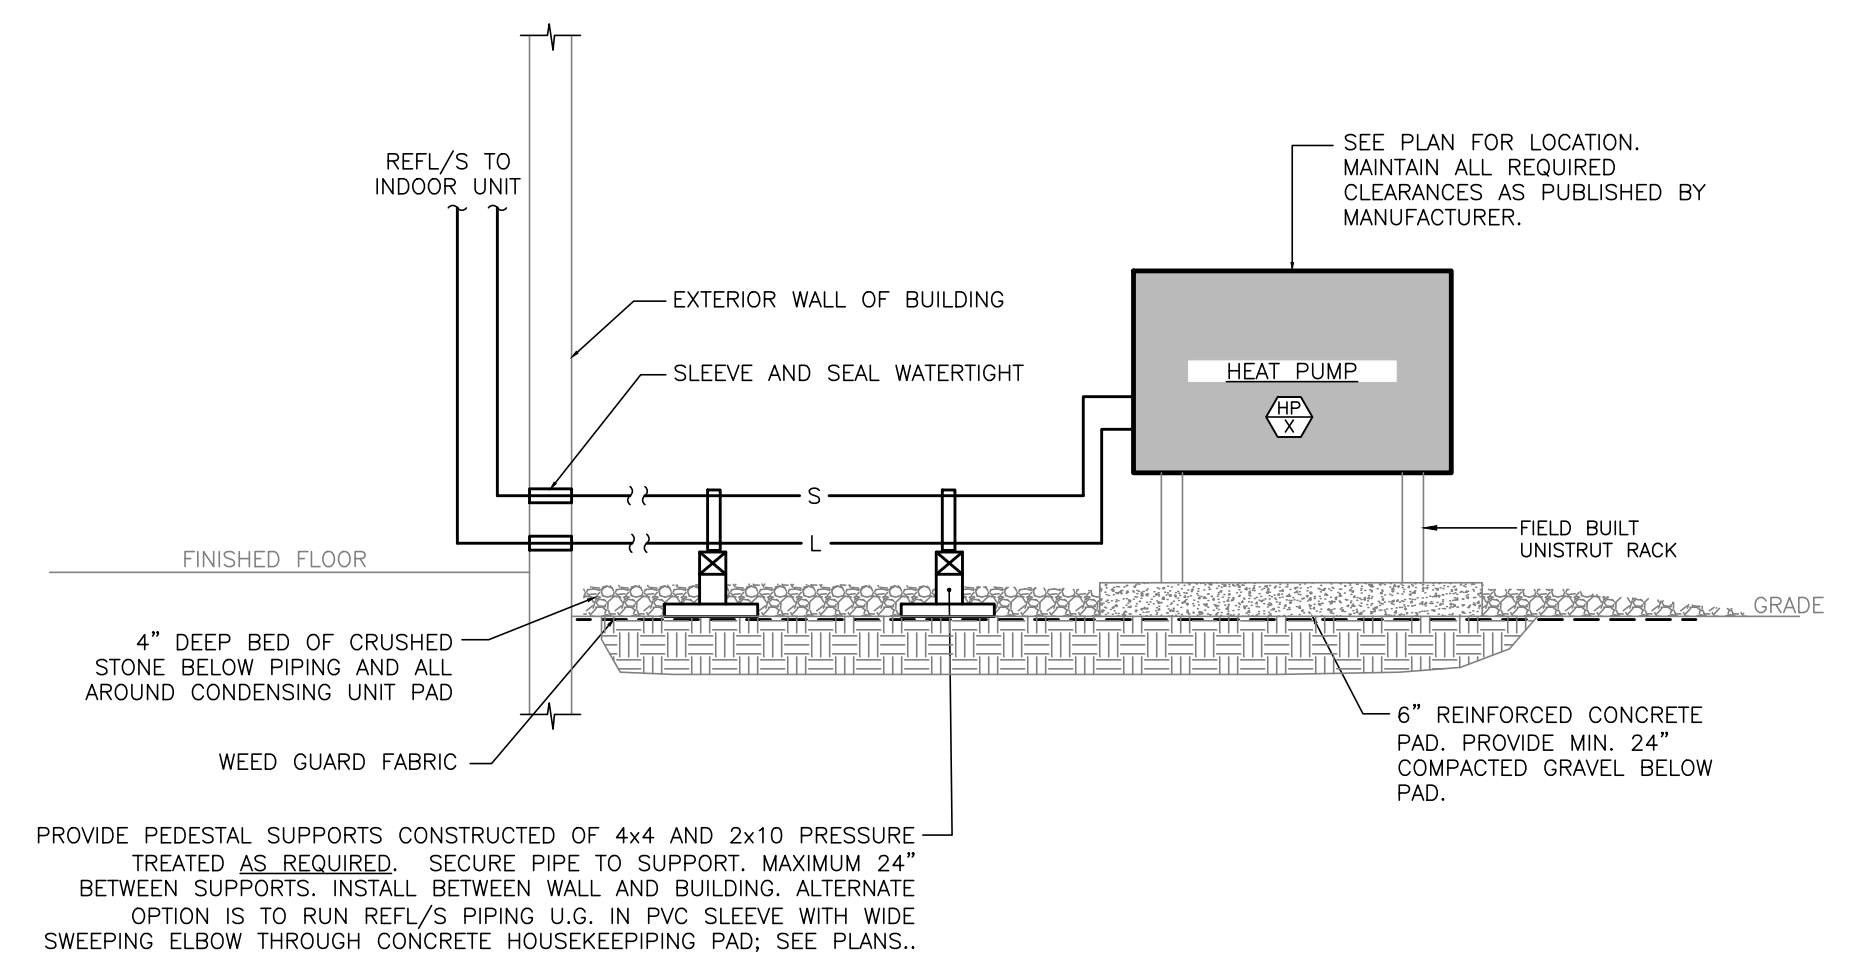


TYPICAL REFRIGERANT PIPING DETAIL
NOT TO SCALE

- NOTES:
1. THIS DETAIL IS A REPRESENTATIVE REFRIGERATION PIPING DETAIL FOR A COLD CLIMATE HEAT PUMP UNIT. MC SHALL PROVIDE AND INSTALL ALL REFRIGERATION PIPING, COMPONENTS AND ACCESSORIES PER MANUFACTURER INSTALLATION INSTRUCTION FOR A COMPLETE SYSTEM INSTALLATION.

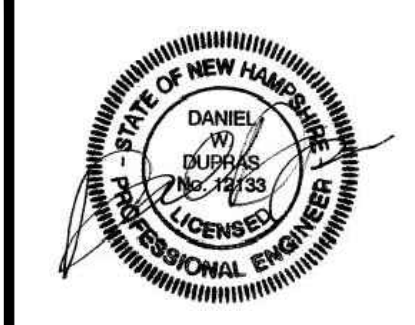

Engineering Services of Vermont, LLC
www.ENGINEERINGVERMONT.com
5430 Waterbury Slove Road, 1st Floor
Waterbury Center, Vermont 05677
(802) 882-8469

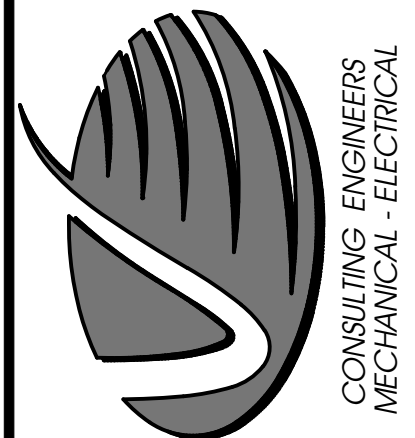


NO.	ISSUED FOR	DATE

WHITEFIELD PUBLIC LIBRARY
WHITEFIELD, NH
EXISTING BUILDING ADDITION
MECHANICAL DETAILS

PROJ NO: 24114W
DRAWN: JLM
DATE: 03/06/2026

M9

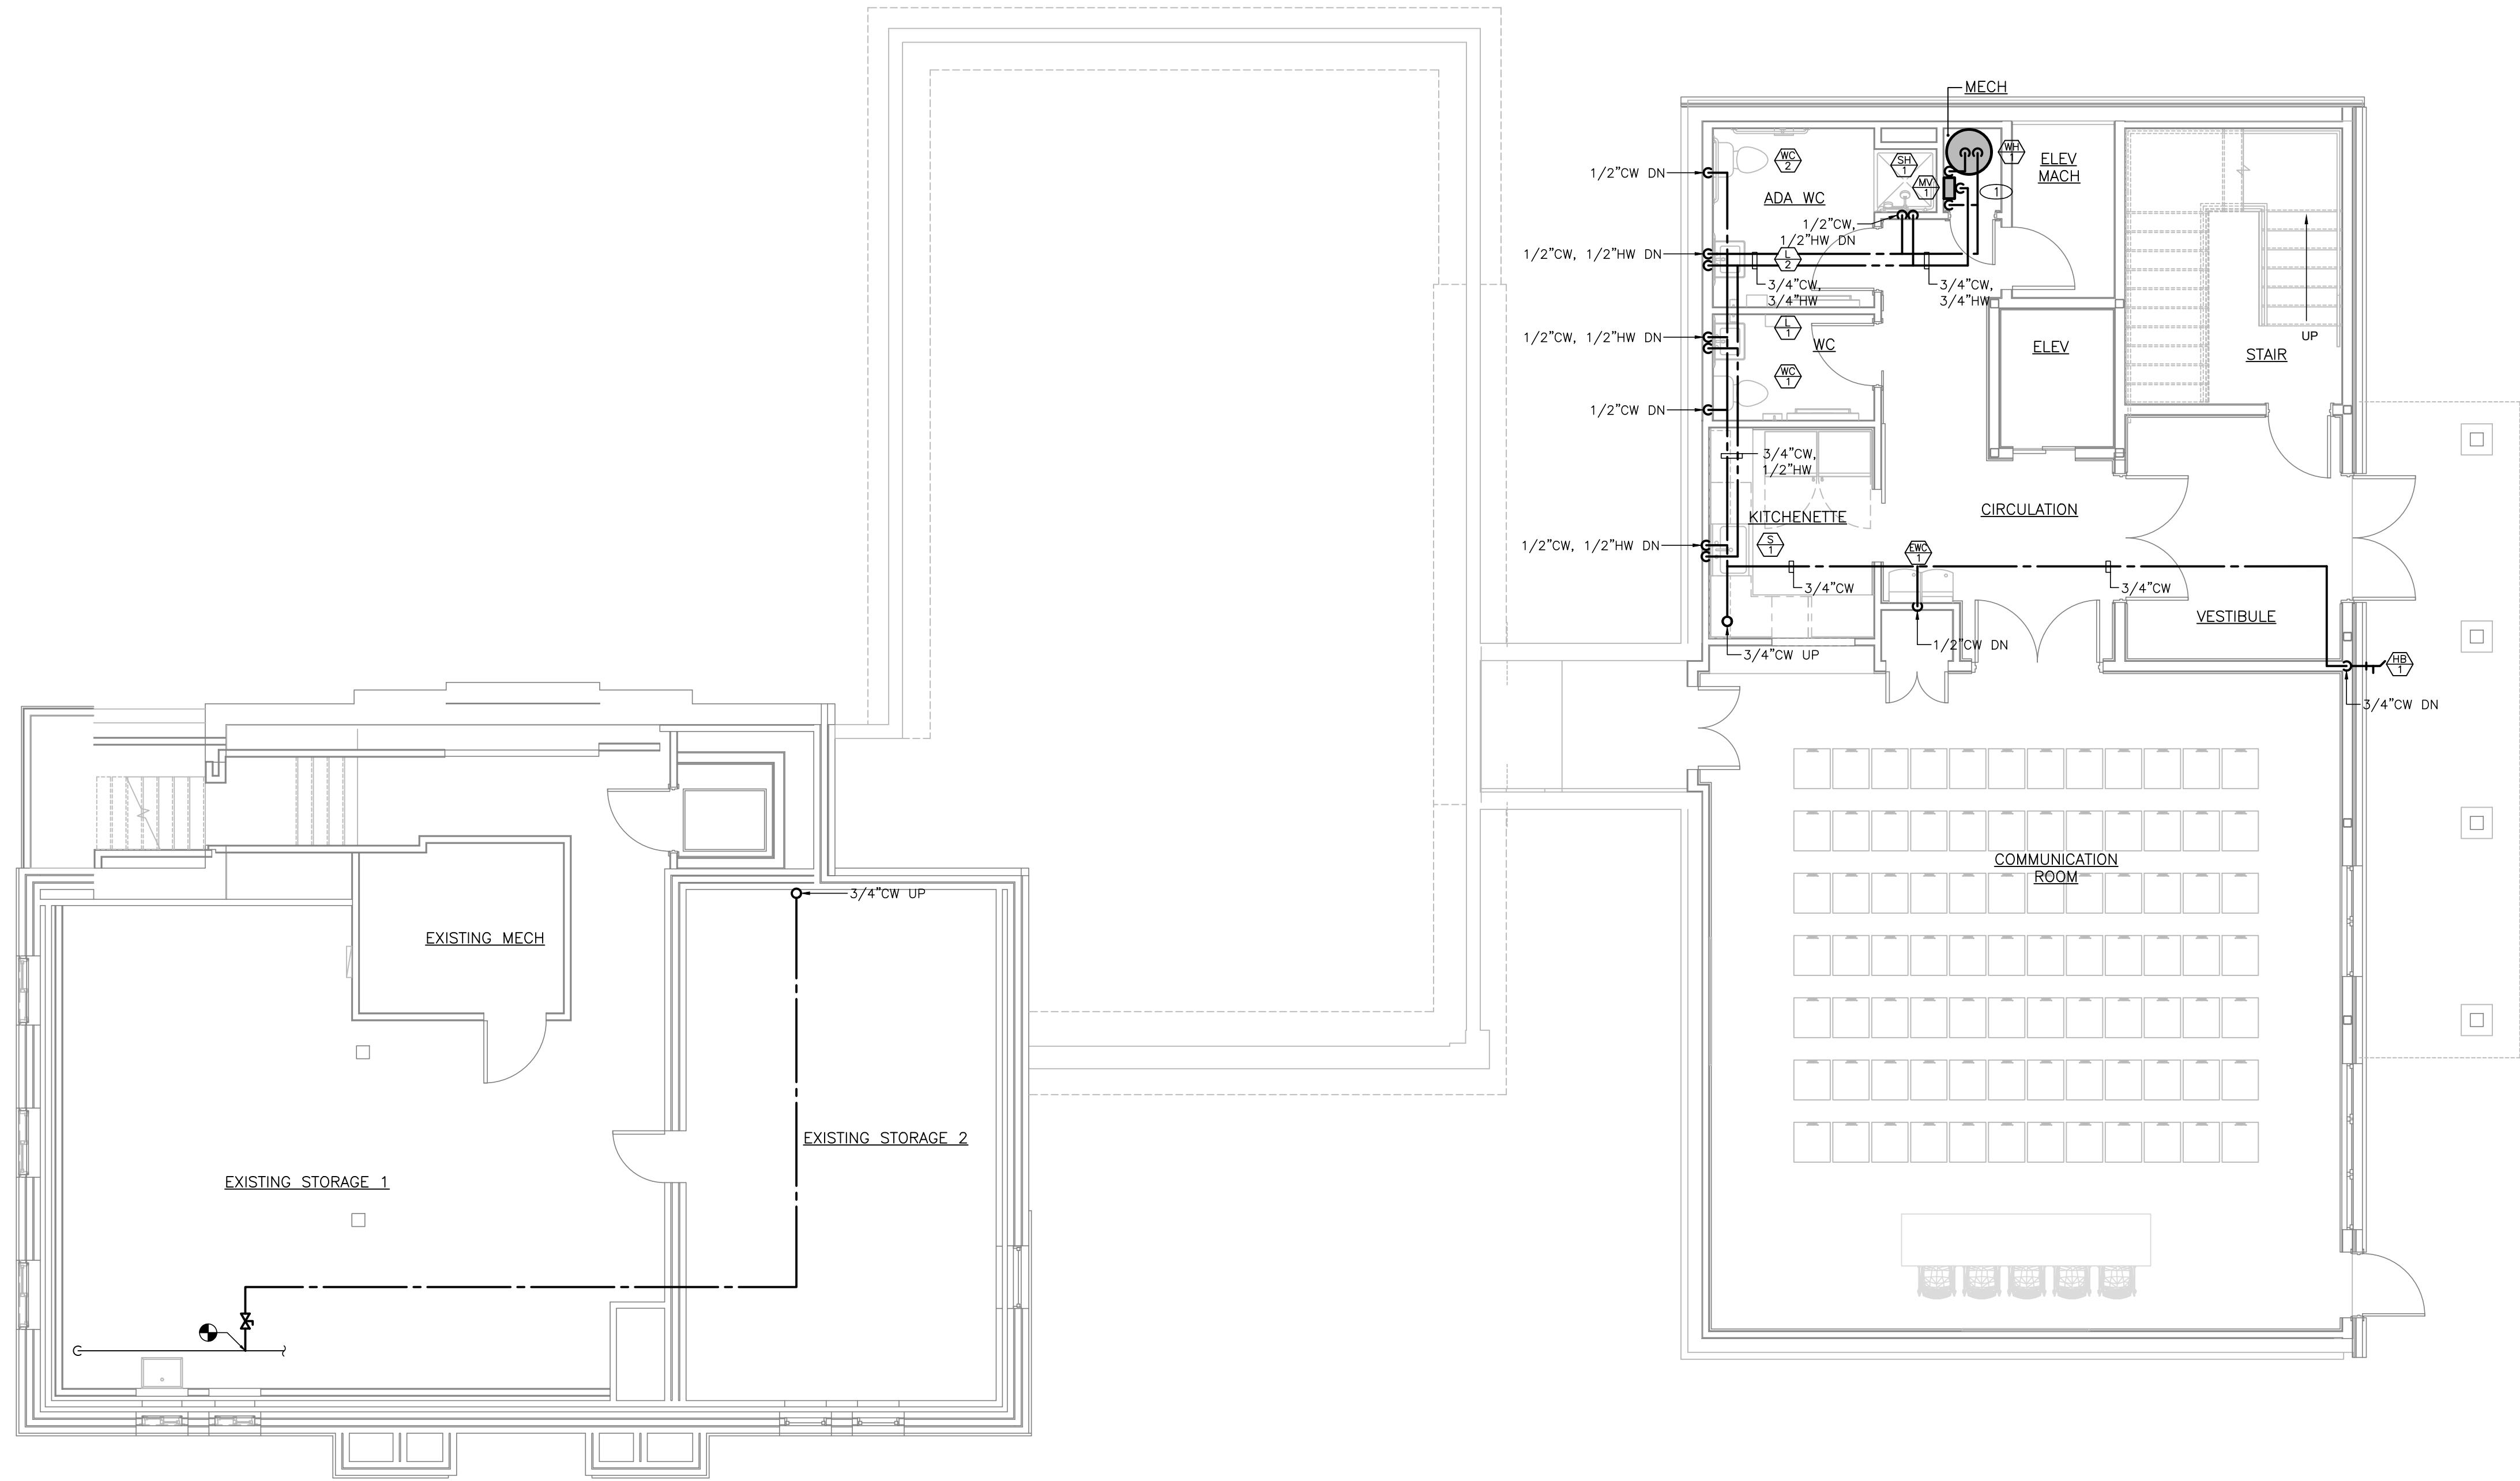

PLUMBING DOMESTIC WATER
LOWER LEVEL FLOOR PLAN
SCALE: 3/16"=1'-0"

DRAWING NOTES: (APPLY TO THIS DRAWING ONLY)

- SEE DOMESTIC HOT WATER DETAIL ON SHEET P6 FOR DETAIL OF WORK IN THIS AREA.



Engineering Services
of Vermont, LLC
www.ENGINEERINGVERMONT.com

5430 Waterbury Sowe Road, 1st Floor
Waterbury Center, Vermont 05677
(802) 882-8469



CONSULTING ENGINEERS
MECHANICAL - ELECTRICAL

WHITEFIELD PUBLIC LIBRARY
WHITEFIELD, NH

EXISTING BUILDING ADDITION
PLUMBING DOMESTIC WATER
LOWER LEVEL FLOOR PLAN

PROJ NO: 24114W

DRAWN: JLM

DATE: 03/06/2026

P1




PLUMBING DOMESTIC WATER
MAIN LEVEL FLOOR PLAN
SCALE: 3/16"=1'-0"

DRAWING NOTES: (APPLY TO THIS DRAWING ONLY)

- ① IT WAS NOT FIELD VERIFIED IF 3/4" CW PIPING SIZE EXTENDS TO THIS LOCATION. IF THE EXISTING BATHROOMS ARE FED FROM A 3/4" CW FEED, THE MC CAN TIE-IN AT THAT LOCATION.
- ② 1/2" CW & 1/2" HW (FROM WH-2) SHALL BE EXTENDED TO SINK S-2 CONNECTIONS. INSTALL WH-2 BELOW THE CABINETS IN AN ACCESSIBLE LOCATION. SEE SHEET P6 FOR DETAIL OF WORK AND PIPE SIZING IN THIS AREA.
- ③ MC SHALL EXTEND NEW 1/2" CW FEED FROM THE ADJACENT BREAK ROOM SINK TO THE NEW EWC-1 AS SHOWN.



**Engineering Services
of Vermont, LLC**
www.ENGINEERINGVERMONT.com
9 Washington Street,
Rutland, Vermont 05701
(802) 885-8091

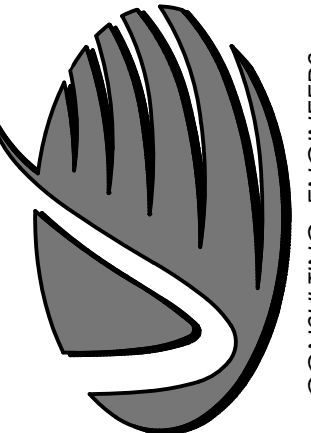

NO.	ISSUED FOR	DATE


WHITEFIELD PUBLIC LIBRARY
WHITEFIELD, NH
EXISTING BUILDING ADDITION
PLUMBING DOMESTIC WATER
MAIN LEVEL FLOOR PLAN

PROJ NO: 24114W

DRAWN: JLM

DATE: 03/06/2026

P2

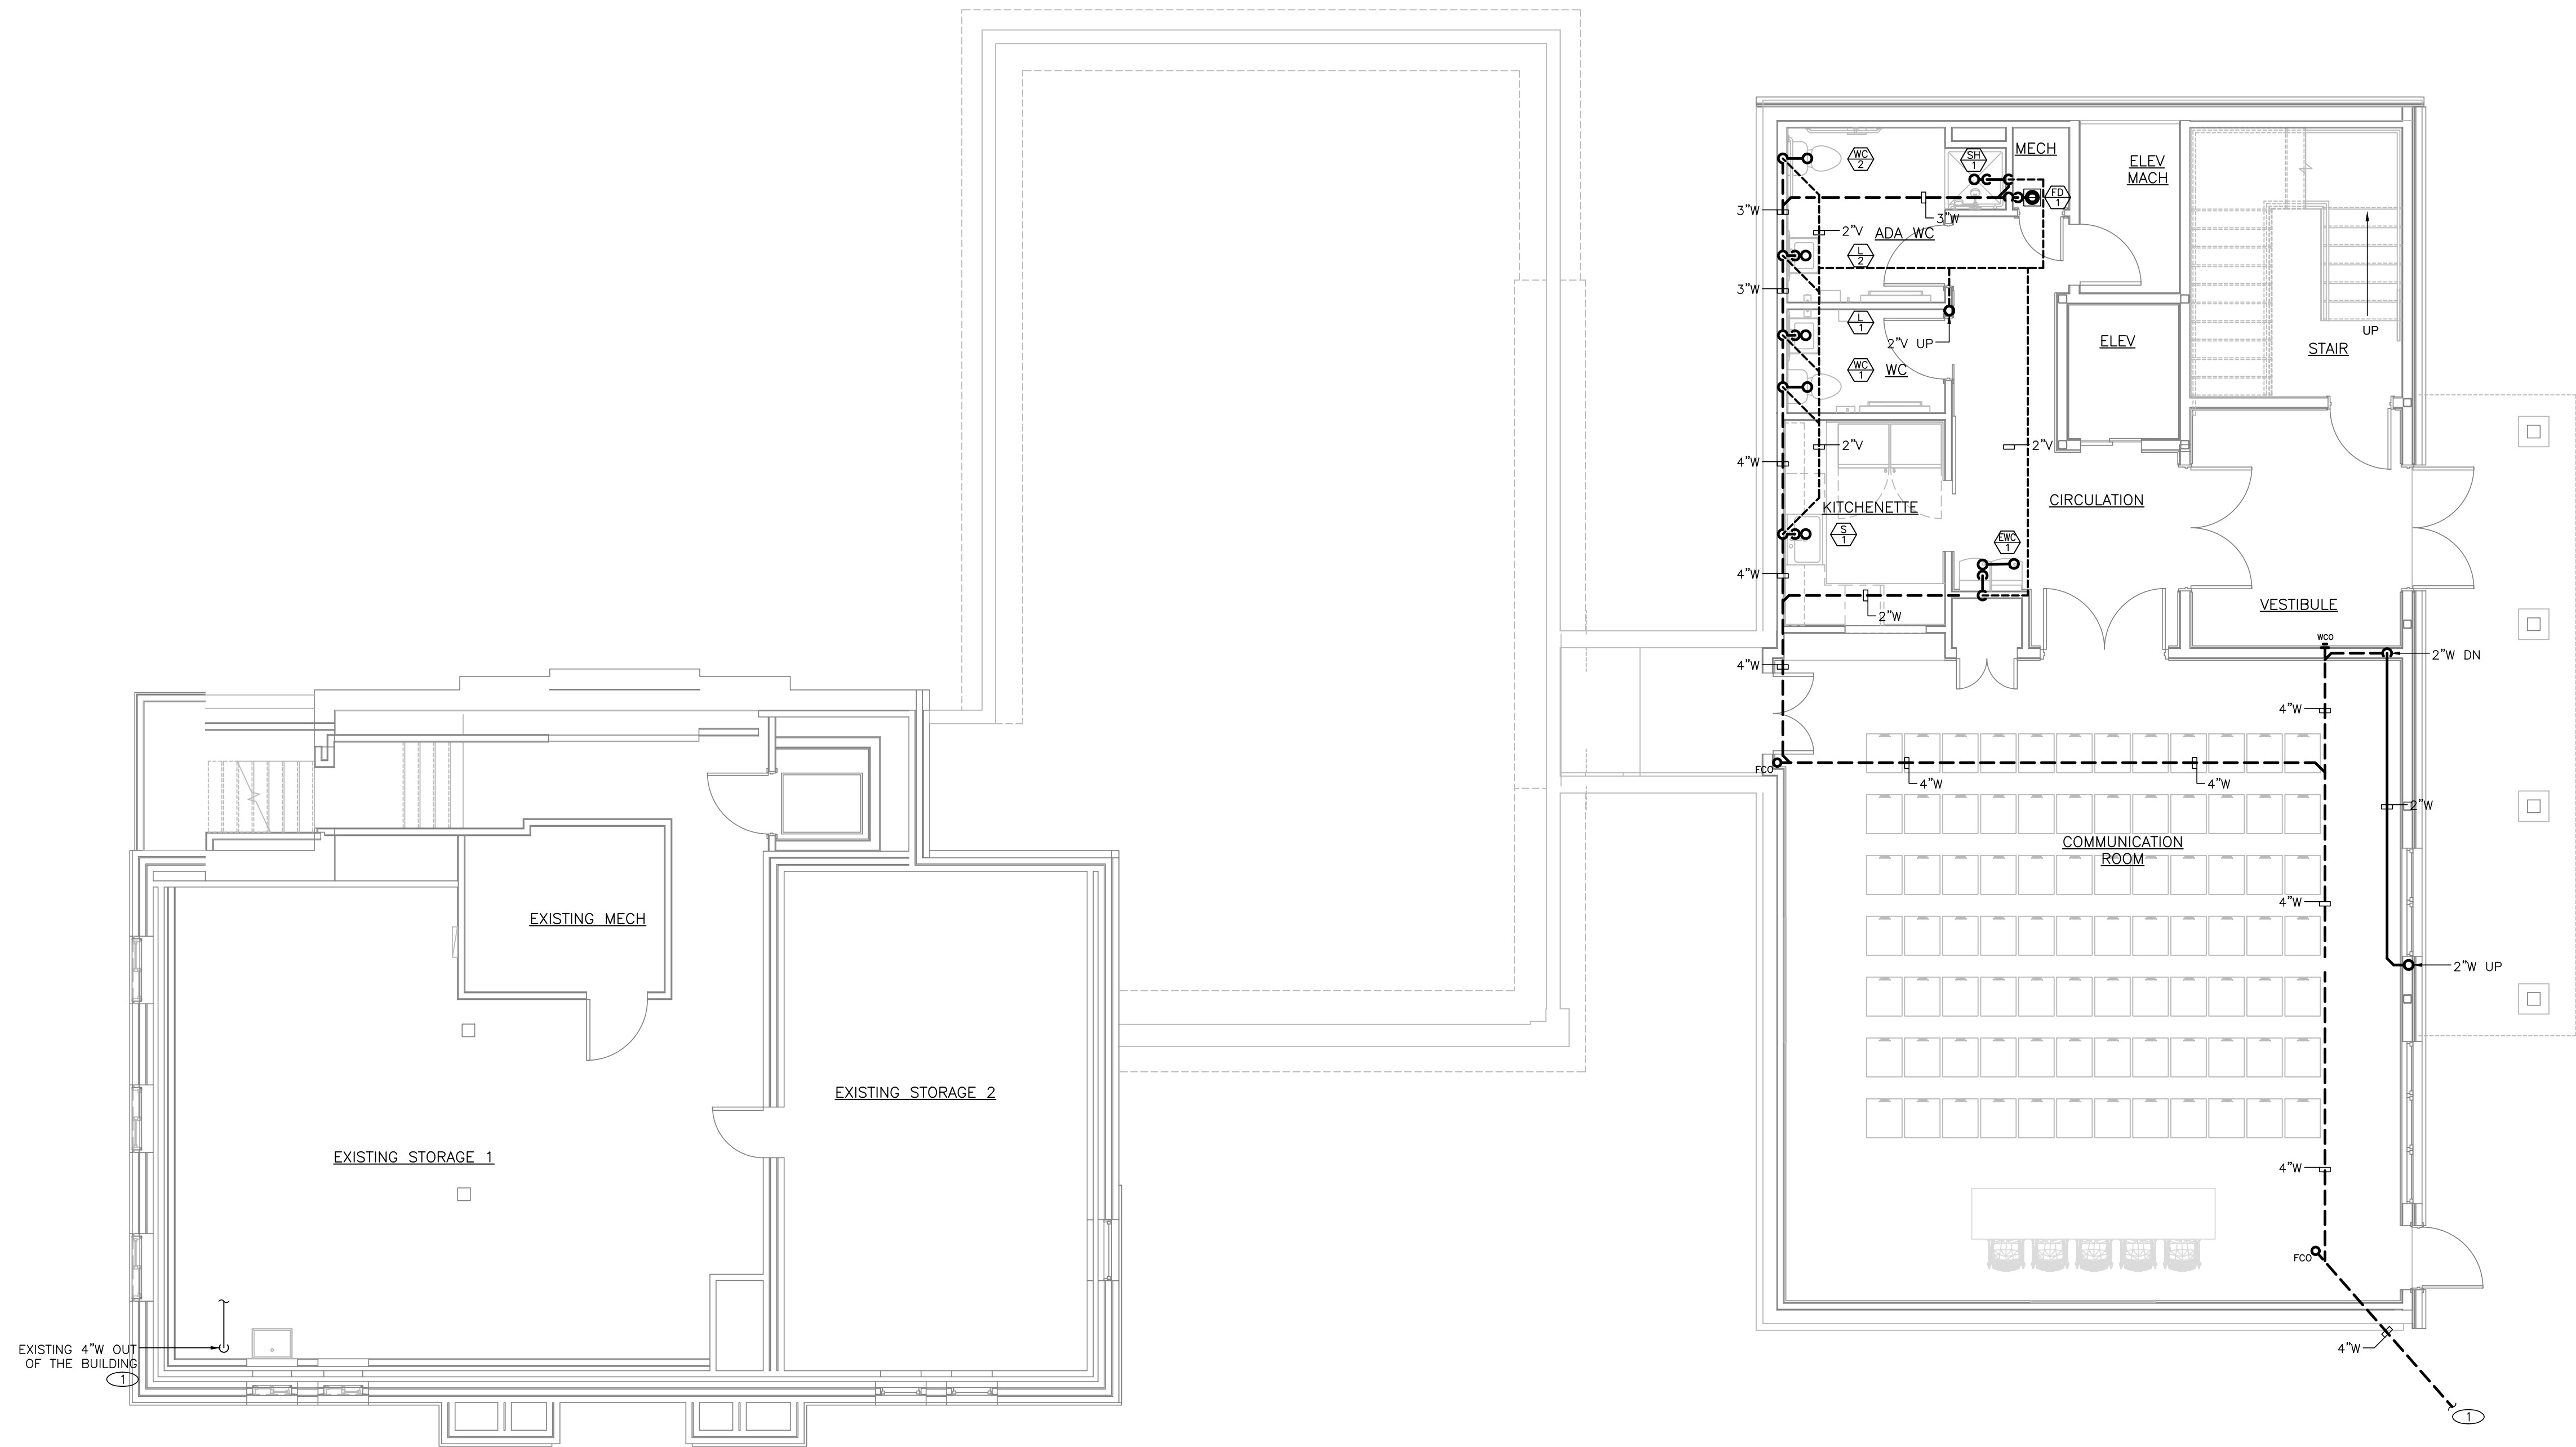

**PLUMBING SANITARY WASTE & VENT
LOWER LEVEL FLOOR PLAN**
SCALE: 3/16"=1'-0"

DRAWING NOTES: (APPLY TO THIS DRAWING ONLY)

SEE SITE UTILITY PLAN SHEET C1.11 FOR CONTINUATION.



**Engineering Services
of Vermont, LLC**
www.ENGINEERINGVERMONT.com
5430 Watbury Sowe Road, 1st Floor
Rutland, Vermont 05701
(802) 885-8691



NO.	ISSUED FOR	DATE

WHITEFIELD PUBLIC LIBRARY
WHITEFIELD, NH
EXISTING BUILDING ADDITION
PLUMBING SANITARY WASTE & VENT
LOWER LEVEL FLOOR PLAN

PROJ NO: 24114W

DRAWN: JLM

DATE: 03/06/2026

P3



SCALE: 3/16"=1'-0"

Rutland, Vermont 05701
(802) 855-8091




MECHANICAL - ELECTRICAL

[illegible]

EXISTING BUILDING ADDITION
PLUMBING SANITARY WASTE & VENT
MAIN LEVEL FLOOR PLAN

DATE: 03/06/2026

D4

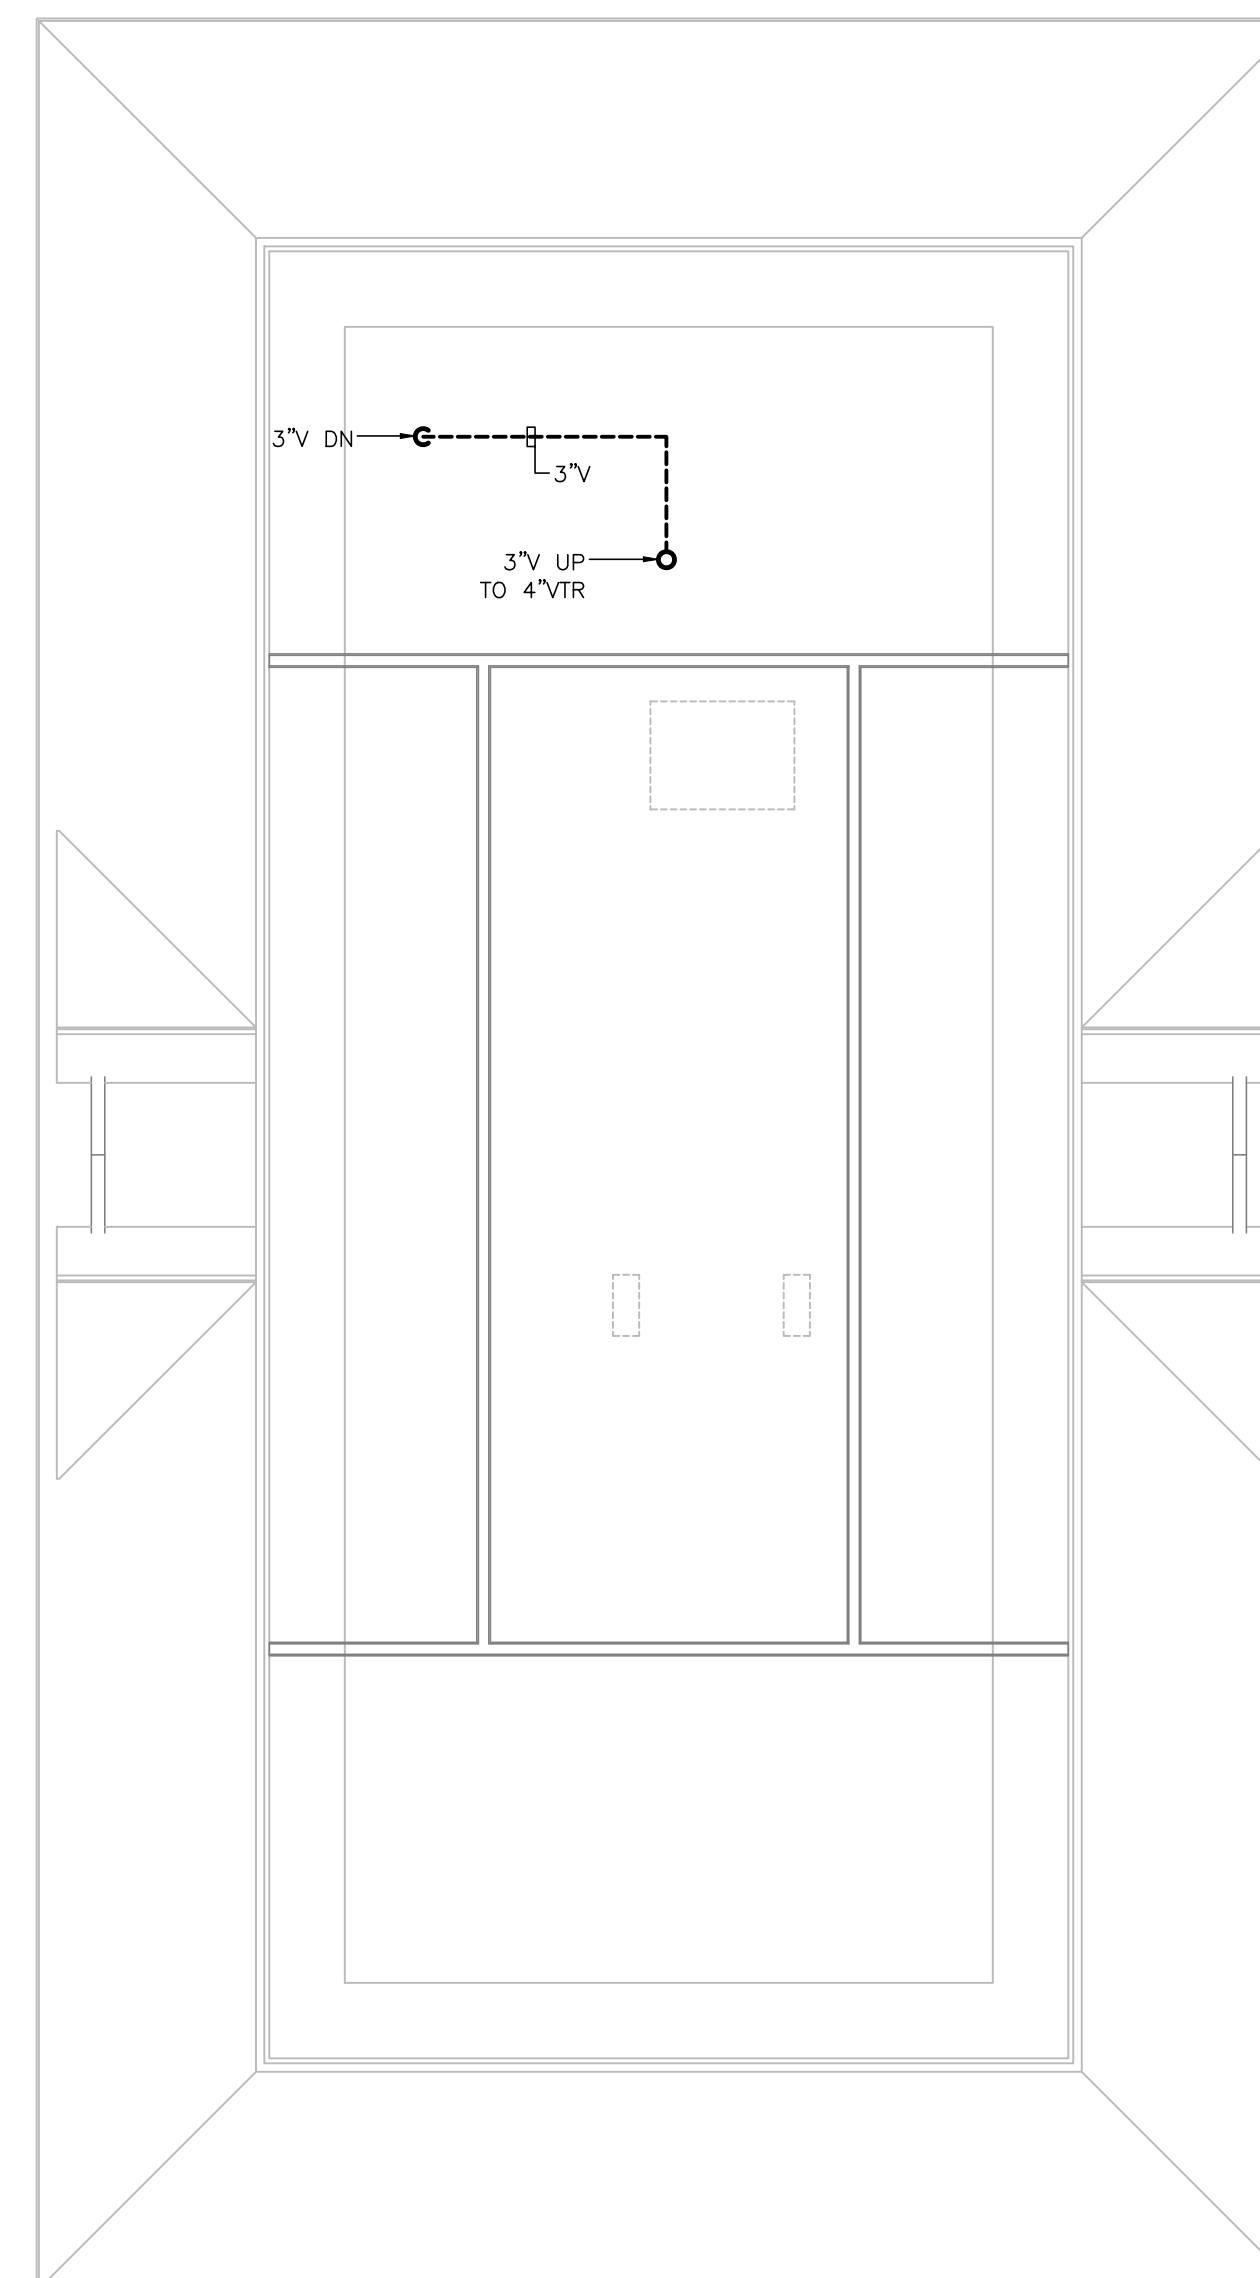


PLUMBING SANITARY WASTE & VENT
ATTIC LEVEL FLOOR PLAN

SCALE: 3/16"=1'-0"

DRAWING NOTES: (APPLY TO THIS DRAWING ONLY)

① --

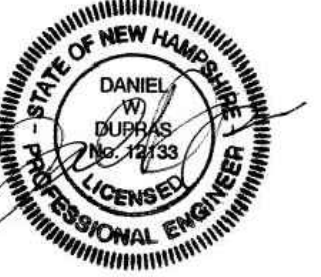

Engineering Services
of Vermont, LLC
www.ENGINEERINGVERMONT.com

Waterbury Center, Vermont 05677
(802) 882-8449



CONVEYING EQUIPMENT
MECHANICAL - ELECTRICAL

[illegible]

WHITEFIELD PUBLIC LIBRARY
WHITEFIELD, NH

EXISTING BUILDING ADDITION
PLUMBING SANITARY WASTE & VENT
ATTIC LEVEL FLOOR PLAN

PROJ NO: 24114W

DRAWN: JLM

DATE: 03/06/2026

P6

PLUMBING FIXTURE CONNECTION SCHEDULE								
NO.	MANUFACTURER AND MODEL NUMBER	TRIM AND ACCESSORIES	SOIL	WASTE	VENT	CW	HW	REMARKS
EWC-1	ELKAY ezh20 BOTTLE FILLING STATION & VERSATILE BI-LEVEL ADA COOLER FILTERED REFRIGERATED LIGHT GRAY MODEL L23TLBWGLK	WALL MOUNTED, REFRIGERATED, 8.0 GPH CHILLING CAPACITY, 120V/1PH/60HZ, 5FLA, 370 WATTS. PROVIDE WITH INWALL CARRIER ELKAY MODEL MLP200, WATERSENTRY MODEL 5130OC FILTER (3,000 GALLON REPLACEMENT CARTRIDGE)	-	-	-	½"	-	-
ET-1	SEE MECHANICAL EQUIPMENT SCHEDULES FOR EXPANSION TANK FOR DHW	-	-	-	-	-	-	-
ET-2	SEE MECHANICAL EQUIPMENT SCHEDULES FOR EXPANSION TANK FOR DHW	-	-	-	-	-	-	-
FD-1	FLOOR DRAIN-ZURN MODEL ZN41SS-Y	PROVIDE WITH 'S' TYPE STRAINER, 3" RECTORSEAL SURESEAL MODEL #SS3009V	-	3"	½"	-	-	MC SHALL COORDINATE FINAL LOCATION WITH ARCHITECTURAL PLANS PRIOR TO ROUGH-IN AND INSTALLATION
HB-1	FROST-FREE HOSE BIBB, WOODFORD MODEL B67-BR	BRONZE FINISH, PROVIDED WITH BOX. PROVIDE ISOLATION BALL VALVE IN AN ACCESSIBLE LOCATION FOR EACH HOSE BIBB FEED.	-	-	-	¾"	-	WALL THICKNESS TALL BE CONFIRMED PRIOR TO ORDERING, FINAL LOCATION TO BE CONFIRMED WITH ARCHITECT AND LANDSCAPE DESIGNER PRIOR TO ROUGH-IN AND INSTALLATION.
L-1	WALL MOUNTED LAVATORY - AMERICAN STANDARD LUCERNE MODEL 0356421.020 (1-HOLE)	FAUCET: MOEN M-BITION MODEL 9480 (NO LIFT ROD) WITH GRID DRAIN, 1.2 GPM. PROVIDE WITH CHROME SERVICE STOPS WITH FLEXIBLE SS BRAIDED SUPPLIES, CHROME TAIL PIECE AND CHROME P-TRAP WITH CLEANOUT. PROVIDE WITH WALL CARRIER. PROVIDE ASSE 1070 POINT OF USE MIXING VALVE BELOW THE FAUCET.	-	1½"	1½"	½"	½"	LOW FLOW HIGH EFFICIENCY AERATORS TO BE PROVIDED WITH THIS FAUCET. PROVIDE TRUEBORE LAVGUARD P-TRAP AND ANGLE VALVE COVERS. FAUCET SHALL CONTAIN NO MORE THAN 0.25% WEIGHTED AVERAGE LEAD CONTENT.
L-2	WALL MOUNTED LAVATORY - AMERICAN STANDARD LUCERNE MODEL 0356421.020 (1-HOLE, ADA)	FAUCET: MOEN M-BITION MODEL 9480 (NO LIFT ROD) WITH GRID DRAIN, 1.2 GPM. PROVIDE WITH CHROME SERVICE STOPS WITH FLEXIBLE SS BRAIDED SUPPLIES, CHROME TAIL PIECE AND CHROME P-TRAP WITH CLEANOUT. PROVIDE WITH WALL CARRIER. PROVIDE ASSE 1070 POINT OF USE MIXING VALVE BELOW THE FAUCET.	-	1½"	1½"	½"	½"	LOW FLOW HIGH EFFICIENCY AERATORS TO BE PROVIDED WITH THIS FAUCET. PROVIDE TRUEBORE LAVGUARD P-TRAP AND ANGLE VALVE COVERS. FAUCET SHALL CONTAIN NO MORE THAN 0.25% WEIGHTED AVERAGE LEAD CONTENT.
MV-1	WATTS POWERS LAVATORY MIXING VALVE - LFE480	0.5 GPM MINIMUM FLOW	-	-	-	½"	½"	1/2" OUTLET
MV-2	WATTS HYDROGUARD SERIES LFLM495, 3/4" SIZE	5.7 GPM @ 10PSI P.D.	-	-	-	¾"	¾"	1" HW OUTLET. PROVIDE MANUFACTURER'S AUTHORIZED FACTORY SET-UP AND START UP OF THE MIXING VALVE. MC SHALL ENSURE THE VALVE IS FREE OF DEBRIS AT COMPLETION OF INSTALLATION.
S-1	KITCHENETTE SINK - ELKAY LUSTERTON 18 GAUGE S.S. MODEL LRAD312255 (1-HOLE)	FAUCET: MOEN SLEEK MODEL 7864. MAXIMUM FLOWRATE 1.5 GPM. PROVIDE WITH CHROME SERVICE STOPS WITH FLEXIBLE SS BRAIDED SUPPLIES, LK99 OR LKAD35 (WITH OFFSET TAILPIECE) STAINLESS STEEL DRAIN WITH BASKET AND RUBBER SEAL, CHROME TAIL PIECE AND CHROME P-TRAP WITH CLEANOUT.	-	1½"	1½"	½"	½"	PROVIDE WITH TRUEBORE LAVGUARD SYSTEM UNDERCOUNTER INSULATION KIT, MEETING ADA INSTALLATION REQUIREMENTS.
S-2	FLEXIBLE PROGRAM ROOM SINK - ELKAY LUSTERTON 18 GAUGE S.S. MODEL LRAD312255 (1-HOLE)	FAUCET: MOEN SLEEK MODEL 7864. MAXIMUM FLOWRATE 1.5 GPM. PROVIDE WITH CHROME SERVICE STOPS WITH FLEXIBLE SS BRAIDED SUPPLIES, LK99 OR LKAD35 (WITH OFFSET TAILPIECE) STAINLESS STEEL DRAIN WITH BASKET AND RUBBER SEAL, CHROME TAIL PIECE AND CHROME P-TRAP WITH CLEANOUT.	-	1½"	1½"	½"	½"	PROVIDE WITH TRUEBORE LAVGUARD SYSTEM UNDERCOUNTER INSULATION KIT, MEETING ADA INSTALLATION REQUIREMENTS.
SH-1	OASIS MODEL SHFW-3837/ADA10-RS	PROVIDE WITH SYMMONS MODEL 59608P181STR ADA FIXED SHOWERHEAD, SLIDE BAR, CONTROLS WITH INTEGRAL DIVERTER VALVE. PROVIDE SYMMONS ROUGH-IN VALVE. PROVIDE WITH FAIR HOUSING WALL REINFORCEMENT. PROVIDE WITH FACTORY APPLIED ADA COMPLIANT BAR & SEAT PACKAGE. PROVIDE WITH A DRAIN SUITABLE FOR THIS SHOWER. PROVIDE WITH A COLLAPSIBLE DAM.	-	2"	1½"	½"	½"	LEFT HAND VERSUS RIGHT HAND SHOWER POSITION TO BE CONFIRMED BY MC WITH ARCHITECTURAL PLANS PRIOR TO ORDERING.
WC-1	WATER CLOSET - AMERICAN STANDARD EDGEEMERE MODEL 3519A.101 ELONGATED BOWL AND 4519A.104 TANK	SEAT: ELONGATED OPEN FRONT SOFT CLOSE, PROVIDE WITH CHROME SUPPLY AND STOP, WAXLESS SEAL, JOHNNY BOLTS.	3"	-	2"	½"	-	1.28 GPF, UNIVERSAL HEIGHT WATER CLOSET.
WC-2	ADA WATER CLOSET - AMERICAN STANDARD EDGEEMERE MODEL 3519A.101 ELONGATED BOWL AND 4519A.104 TANK	SEAT: ELONGATED OPEN FRONT SOFT CLOSE, PROVIDE WITH CHROME SUPPLY AND STOP, WAXLESS SEAL, JOHNNY BOLTS.	3"	-	2"	½"	-	1.28 GPF, ADA HEIGHT WATER CLOSET, HANDLE SHALL BE ON THE APPROACH SIDE.
WH-1	SEE MECHANICAL EQUIPMENT SCHEDULES FOR HYBRID HEAT PUMP WATER HEATER SPECIFICATIONS	-	-	-	-	-	-	-
WH-2	SEE MECHANICAL EQUIPMENT SCHEDULES FOR POINT OF USE ELECTRIC HOT WATER HEATER SPECIFICATIONS	-	-	-	-	-	-	-

DOMESTIC WATER HEATING PIPING DETAIL

POINT OF USE DOMESTIC WATER HEATING PIPING DETAIL
NOT TO SCALE




N.O.	ISSUED FOR	DATE			

WHITEFIELD PUBLIC LIBRARY
WHITEFIELD, NH

EXISTING BUILDING ADDITION
PLUMBING FIXTURE SCHEDULES &
PIPING SCHEMATICS

PROJ NO:	24114W
DRAWN:	JLM
DATE:	03/06/2026

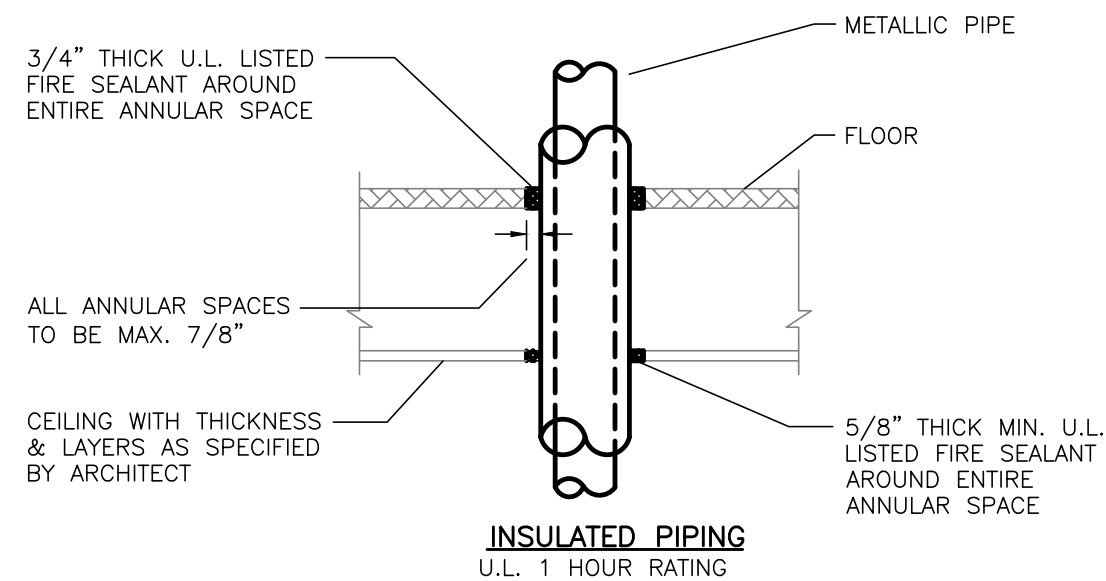

NOT TO SCALE

- 1) FOLLOW FIRE SEALANT MANUFACTURERS WRITTEN INSTALLATION INSTRUCTIONS IN CONJUNCTION WITH REQUIREMENTS AS DETAILED.
- 2) ALL FIRE RATED FLOOR PIPE PENETRATIONS SHALL BE INSTALLED PER THIS DETAIL.
- 3) DETAIL BASED ON STI "SPEC-SEAL" FIRE STOPPING PRODUCTS, ALTERNATE MANUFACTURERS INSTALLATION REQUIREMENTS MAY VARY.
- 4) ALL FLOOR PENETRATIONS SHALL BE INSTALLED TO MEET U.L. TESTED ASSEMBLIES. REFER TO ARCHITECT'S DRAWINGS FOR U.L. DESIGNATIONS OF FLOOR ASSEMBLIES.
- 5) PROVIDE CHROME PLATED ESCUTCHEONS FOR ALL EXPOSED LOCATIONS.



- 1) FOLLOW FIRE SEALANT MANUFACTURERS WRITTEN INSTALLATION INSTRUCTIONS IN CONJUNCTION WITH REQUIREMENTS AS DETAILED.
- 2) ALL WALL PIPE PENETRATIONS SHALL BE INSTALLED PER THIS DETAIL.
- 3) DETAIL BASED ON STI "SPEC-SEAL" FIRE STOPPING PRODUCTS, ALTERNATE MANUFACTURERS INSTALLATION REQUIREMENTS MAY VARY.
- 4) ALL WALL PENETRATIONS SHALL BE INSTALLED TO MEET U.L. TESTED ASSEMBLIES. REFER TO ARCHITECT'S DRAWINGS FOR U.L. DESIGNATIONS OF WALL ASSEMBLIES.
- 5) PROVIDE CHROME PLATED ESCUTCHEONS FOR ALL EXPOSED LOCATIONS.




- 1) INSULATION SHALL BE CONTINUOUS THROUGH THE PIPE CRADLE. DO NOT LOCATE CIRCUMFENTIAL INSULATION JOINTS AT CRADLE.
- 2) PROVIDE CONTINUOUS VAPOR BARRIER FOR COLD WATER PIPING AS SPECIFIED.
- 3) REFER TO SPECIFICATIONS FOR JACKETING REQUIREMENTS AND COATINGS.

INSULATION CRADLE SCHEDULE					
NOMINAL PIPE, O.D. (IN)	INSULATION THICKNESS (IN)	CRADLE THICKNESS FOR CLEVIS HANGERS (IN)	CRADLE THICKNESS FOR ROLLERS (IN)	CRADLE LENGTH (IN)	SPAN (FT)
1/2 TO 1	1 1/2 TO 3	14 GA./0.0747	1/4	12	7
1 1/2 TO 2	1 1/2 TO 3	14 GA./0.0747	1/4	12	10
2 1/2 TO 3	1 1/2 TO 4	12 GA./0.1046	1/4	12	12
3 1/2 & 4	1 1/2 TO 4 1/2	12 GA./0.1046	1/4	12	14
5 & 6	1 1/2 TO 4 1/2	10 GA./0.1344	1/4	12	17



- 1) FOLLOW FIRE SEALANT MANUFACTURERS WRITTEN INSTALLATION INSTRUCTIONS IN CONJUNCTION WITH REQUIREMENTS AS DETAILED.
- 2) ALL FIRE RATED FLOOR PIPE PENETRATIONS SHALL BE INSTALLED PER THIS DETAIL.
- 3) DETAIL BASED ON STI "SPEC-SEAL" FIRE STOPPING PRODUCTS, ALTERNATE MANUFACTURERS INSTALLATION REQUIREMENTS MAY VARY.
- 4) ALL FLOOR & WALL PENETRATIONS SHALL BE INSTALLED TO MEET U.L. TESTED ASSEMBLIES. REFER TO ARCHITECT'S DRAWINGS FOR U.L. DESIGNATIONS OF WALL OR FLOOR ASSEMBLY.
- 5) PROVIDE CHROME PLATED ESCUTCHEONS FOR ALL EXPOSED LOCATIONS.

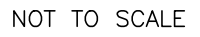

- 1) FOLLOW FIRE SEALANT MANUFACTURERS WRITTEN INSTALLATION INSTRUCTIONS IN CONJUNCTION WITH REQUIREMENTS AS DETAILED.
- 2) ALL WALL PIPE PENETRATIONS SHALL BE INSTALLED PER THIS DETAIL.
- 3) DETAIL BASED ON STI "SPEC-S-EAL" FIRE STOPPING PRODUCTS, ALTERNATE MANUFACTURERS INSTALLATION REQUIREMENTS MAY VARY.
- 4) ALL FLOOR & WALL PENETRATIONS SHALL BE INSTALLED TO MEET U.L. TESTED ASSEMBLIES. REFER TO ARCHITECT'S DRAWINGS FOR U.L. DESIGNATIONS OF WALL OR FLOOR ASSEMBLY.
- 5) PROVIDE CHROME PLATED ESCUTCHEON FOR EXPOSED LOCATIONS.





1. ALL ACCESSIBLE LAVATORIES TO BE PIPED AS DETAILED, SAME FOR DROP IN OR INTEGRAL TO COUNTERTOP LAVATORIES.
2. PROVIDE VINYL TRAP AND WATER SUPPLY COVERS KIT AS SPECIFIED ON ALL EXPOSED PIPING TO MEET A.D.A. REQUIREMENTS.

[illegible]

PLUMBING DETAILS

DATE: 03/06/2026

P7

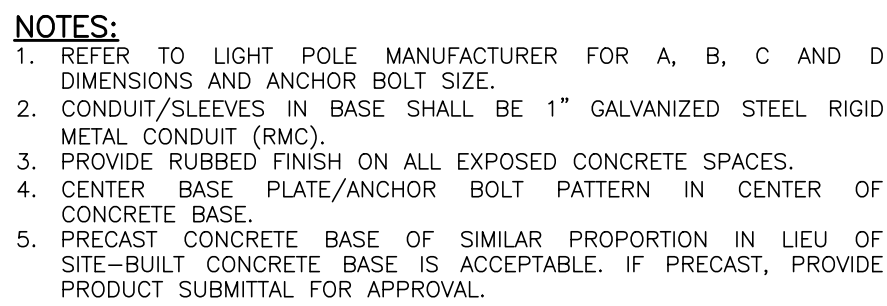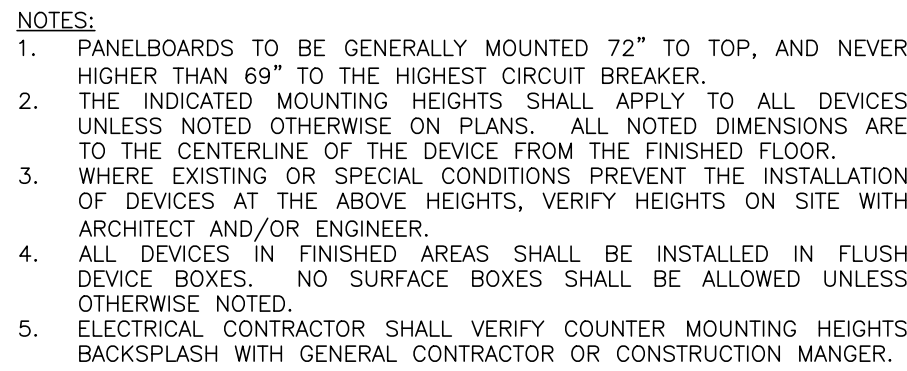


NOT TO SCALE


GENERAL DEMO NOTES:
REFER TO GENERAL NOTES ON DRAWING E0 WHICH APPLY TO THIS DRAWING AS WELL AS ANY NOTES WHICH FOLLOW.



**Engineering Services
of Vermont, LLC**
www.ENGINEERINGVERMONT.com
5430 Watbury Slove Road, 1st Floor
Watbury Center, Vermont 05677
(802) 882-9449

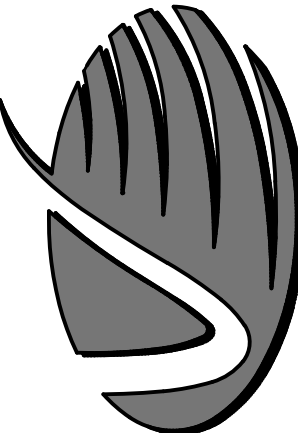

CONSULTING ENGINEERS
MECHANICAL - ELECTRICAL

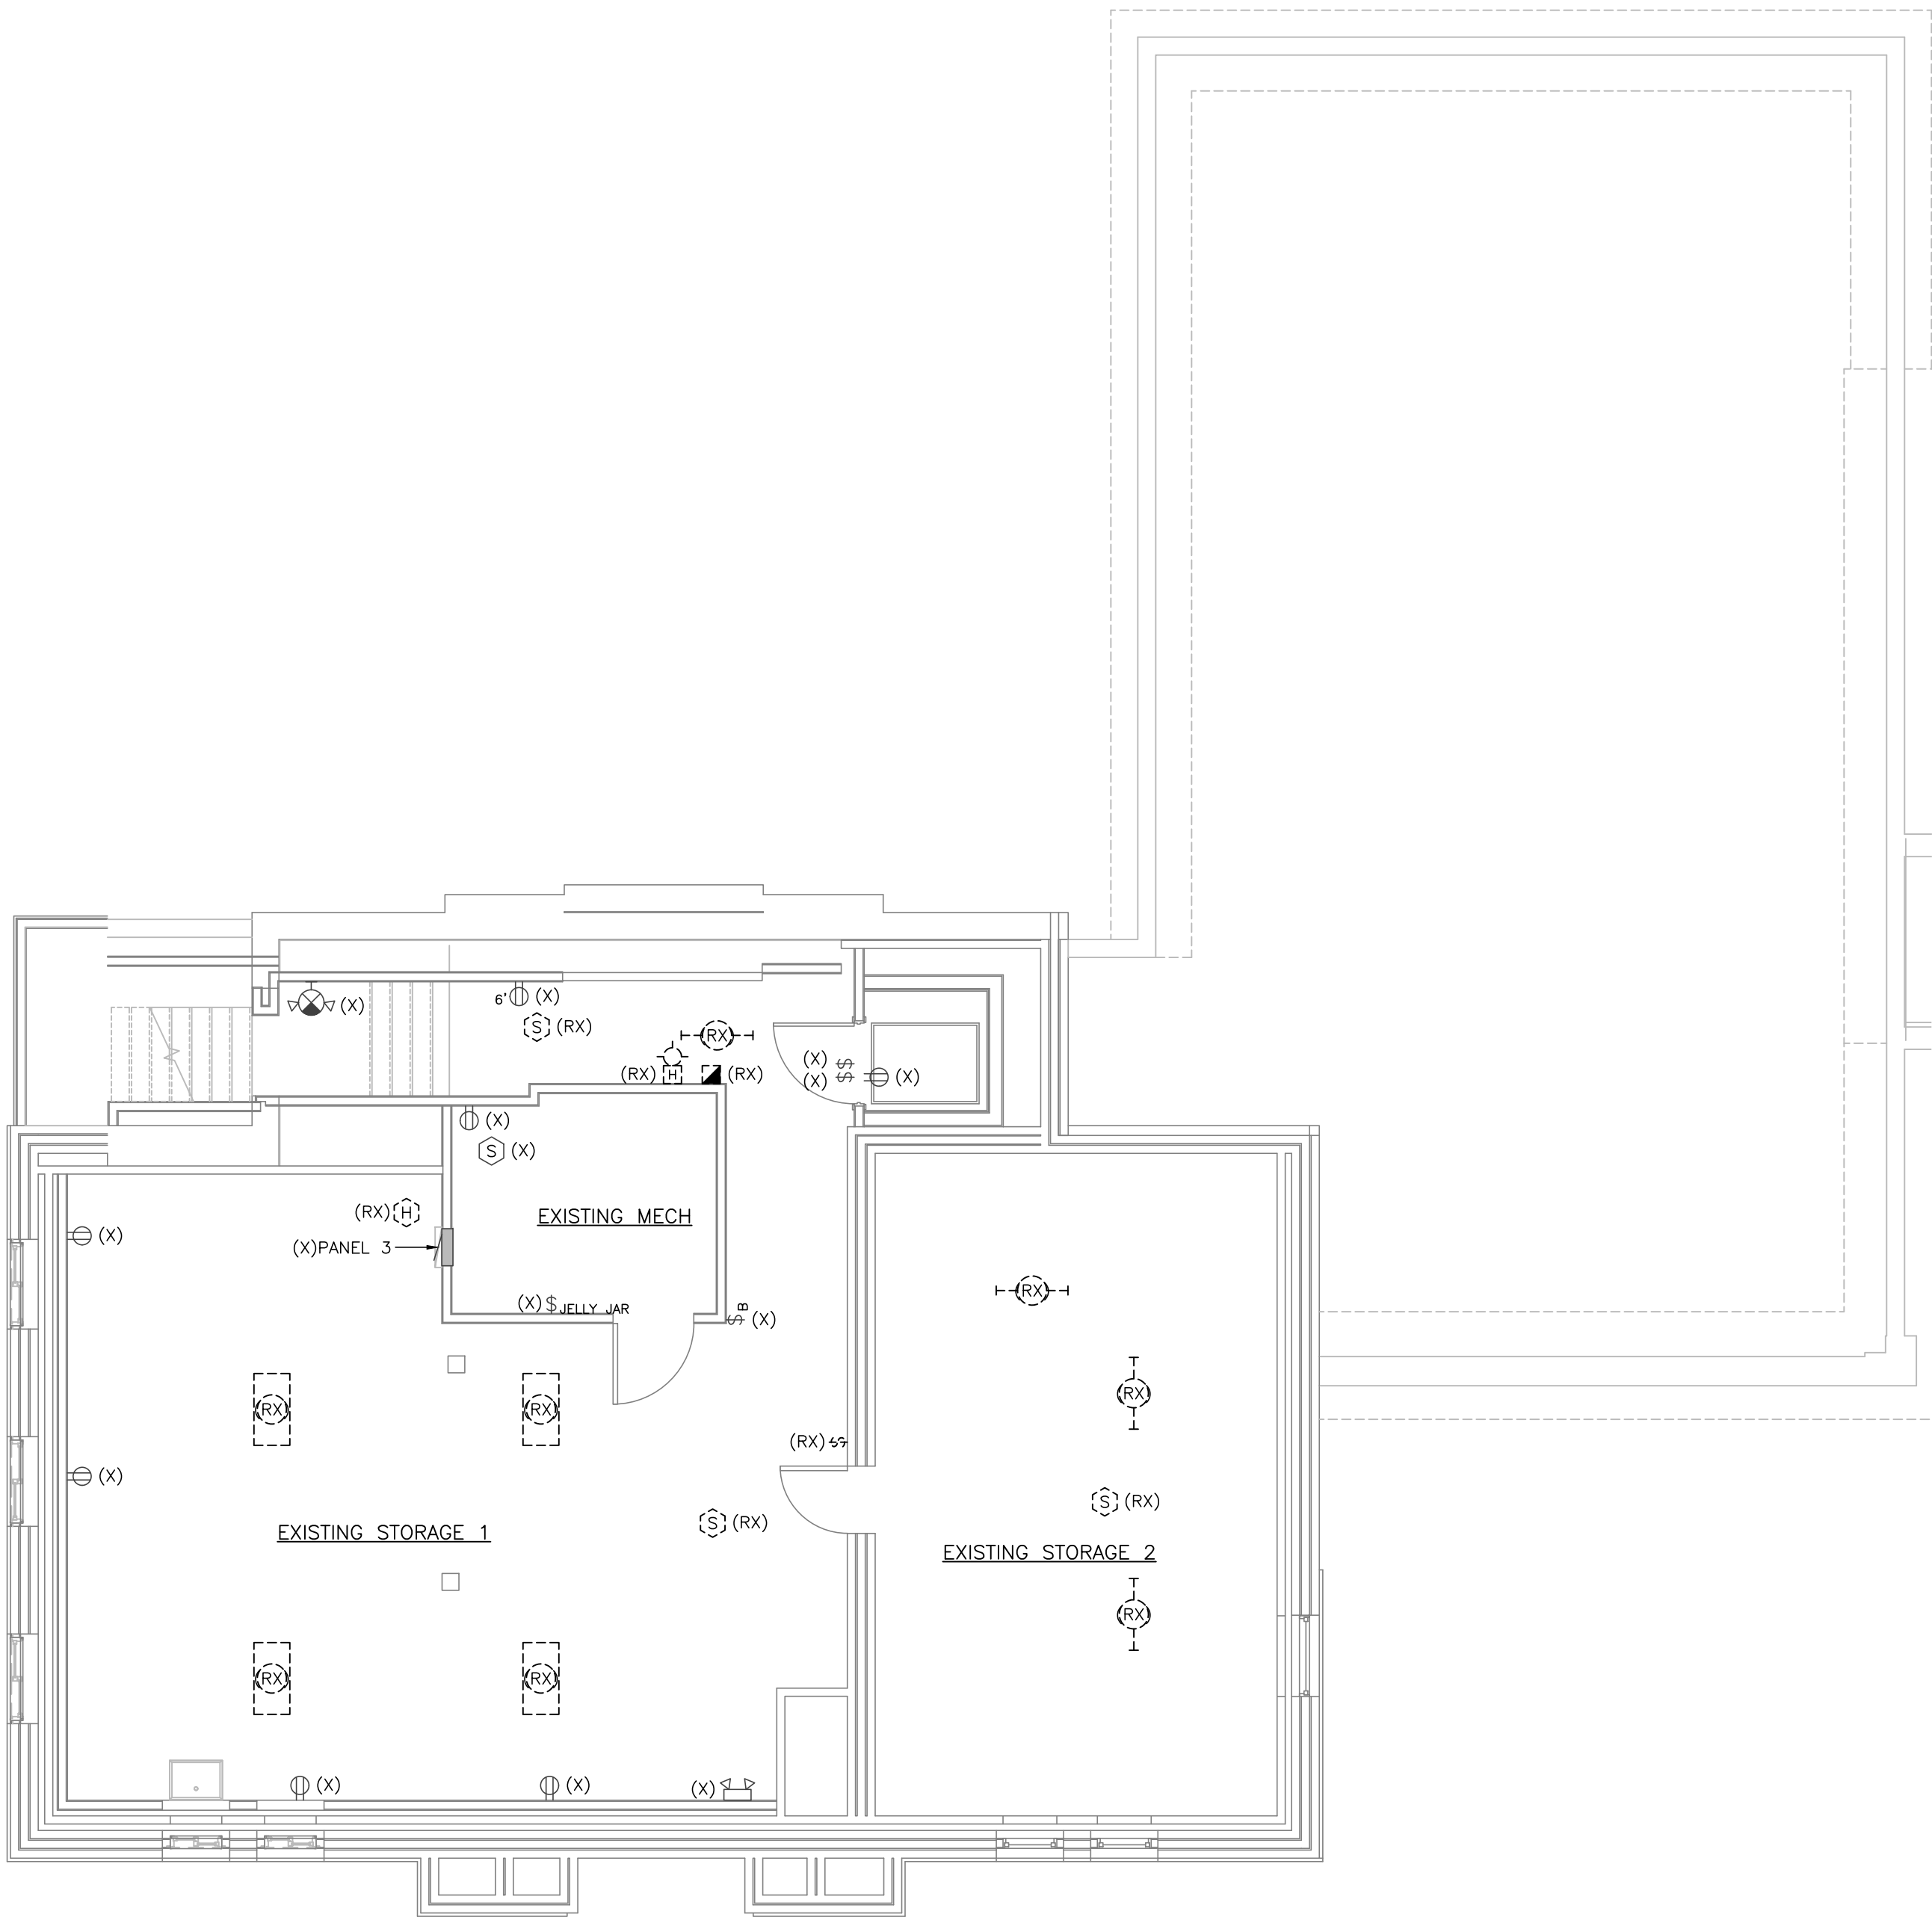

**ELECTRICAL DEMO
LOWER LEVEL FLOOR PLAN**
SCALE: 3/16"=1'-0"

WHITEFIELD PUBLIC LIBRARY WHITEFIELD, NH				
EXISTING BUILDING ADDITION ELECTRICAL DEMO LOWER LEVEL FLOOR PLAN				
	NO.	ISSUED FOR	DATE	

PROJ NO:	24114W
DRAWN:	GKB
DATE:	03/06/2026

E2

GENERAL DEMO NOTES:
REFER TO GENERAL NOTES ON DRAWING E0 WHICH APPLY TO THIS DRAWING AS WELL AS ANY NOTES WHICH FOLLOW.




Engineering Services
of Vermont, LLC

CONSULTING ENGINEERS
MECHANICAL - ELECTRICAL

www.ENGVEERMONT.com

5430 Waterbury Slove Road, 1st Floor
Waterbury Center, Vermont 05677
(802) 882-8469

9 Washington Street,
Rutland, Vermont 05701
(802) 885-8091

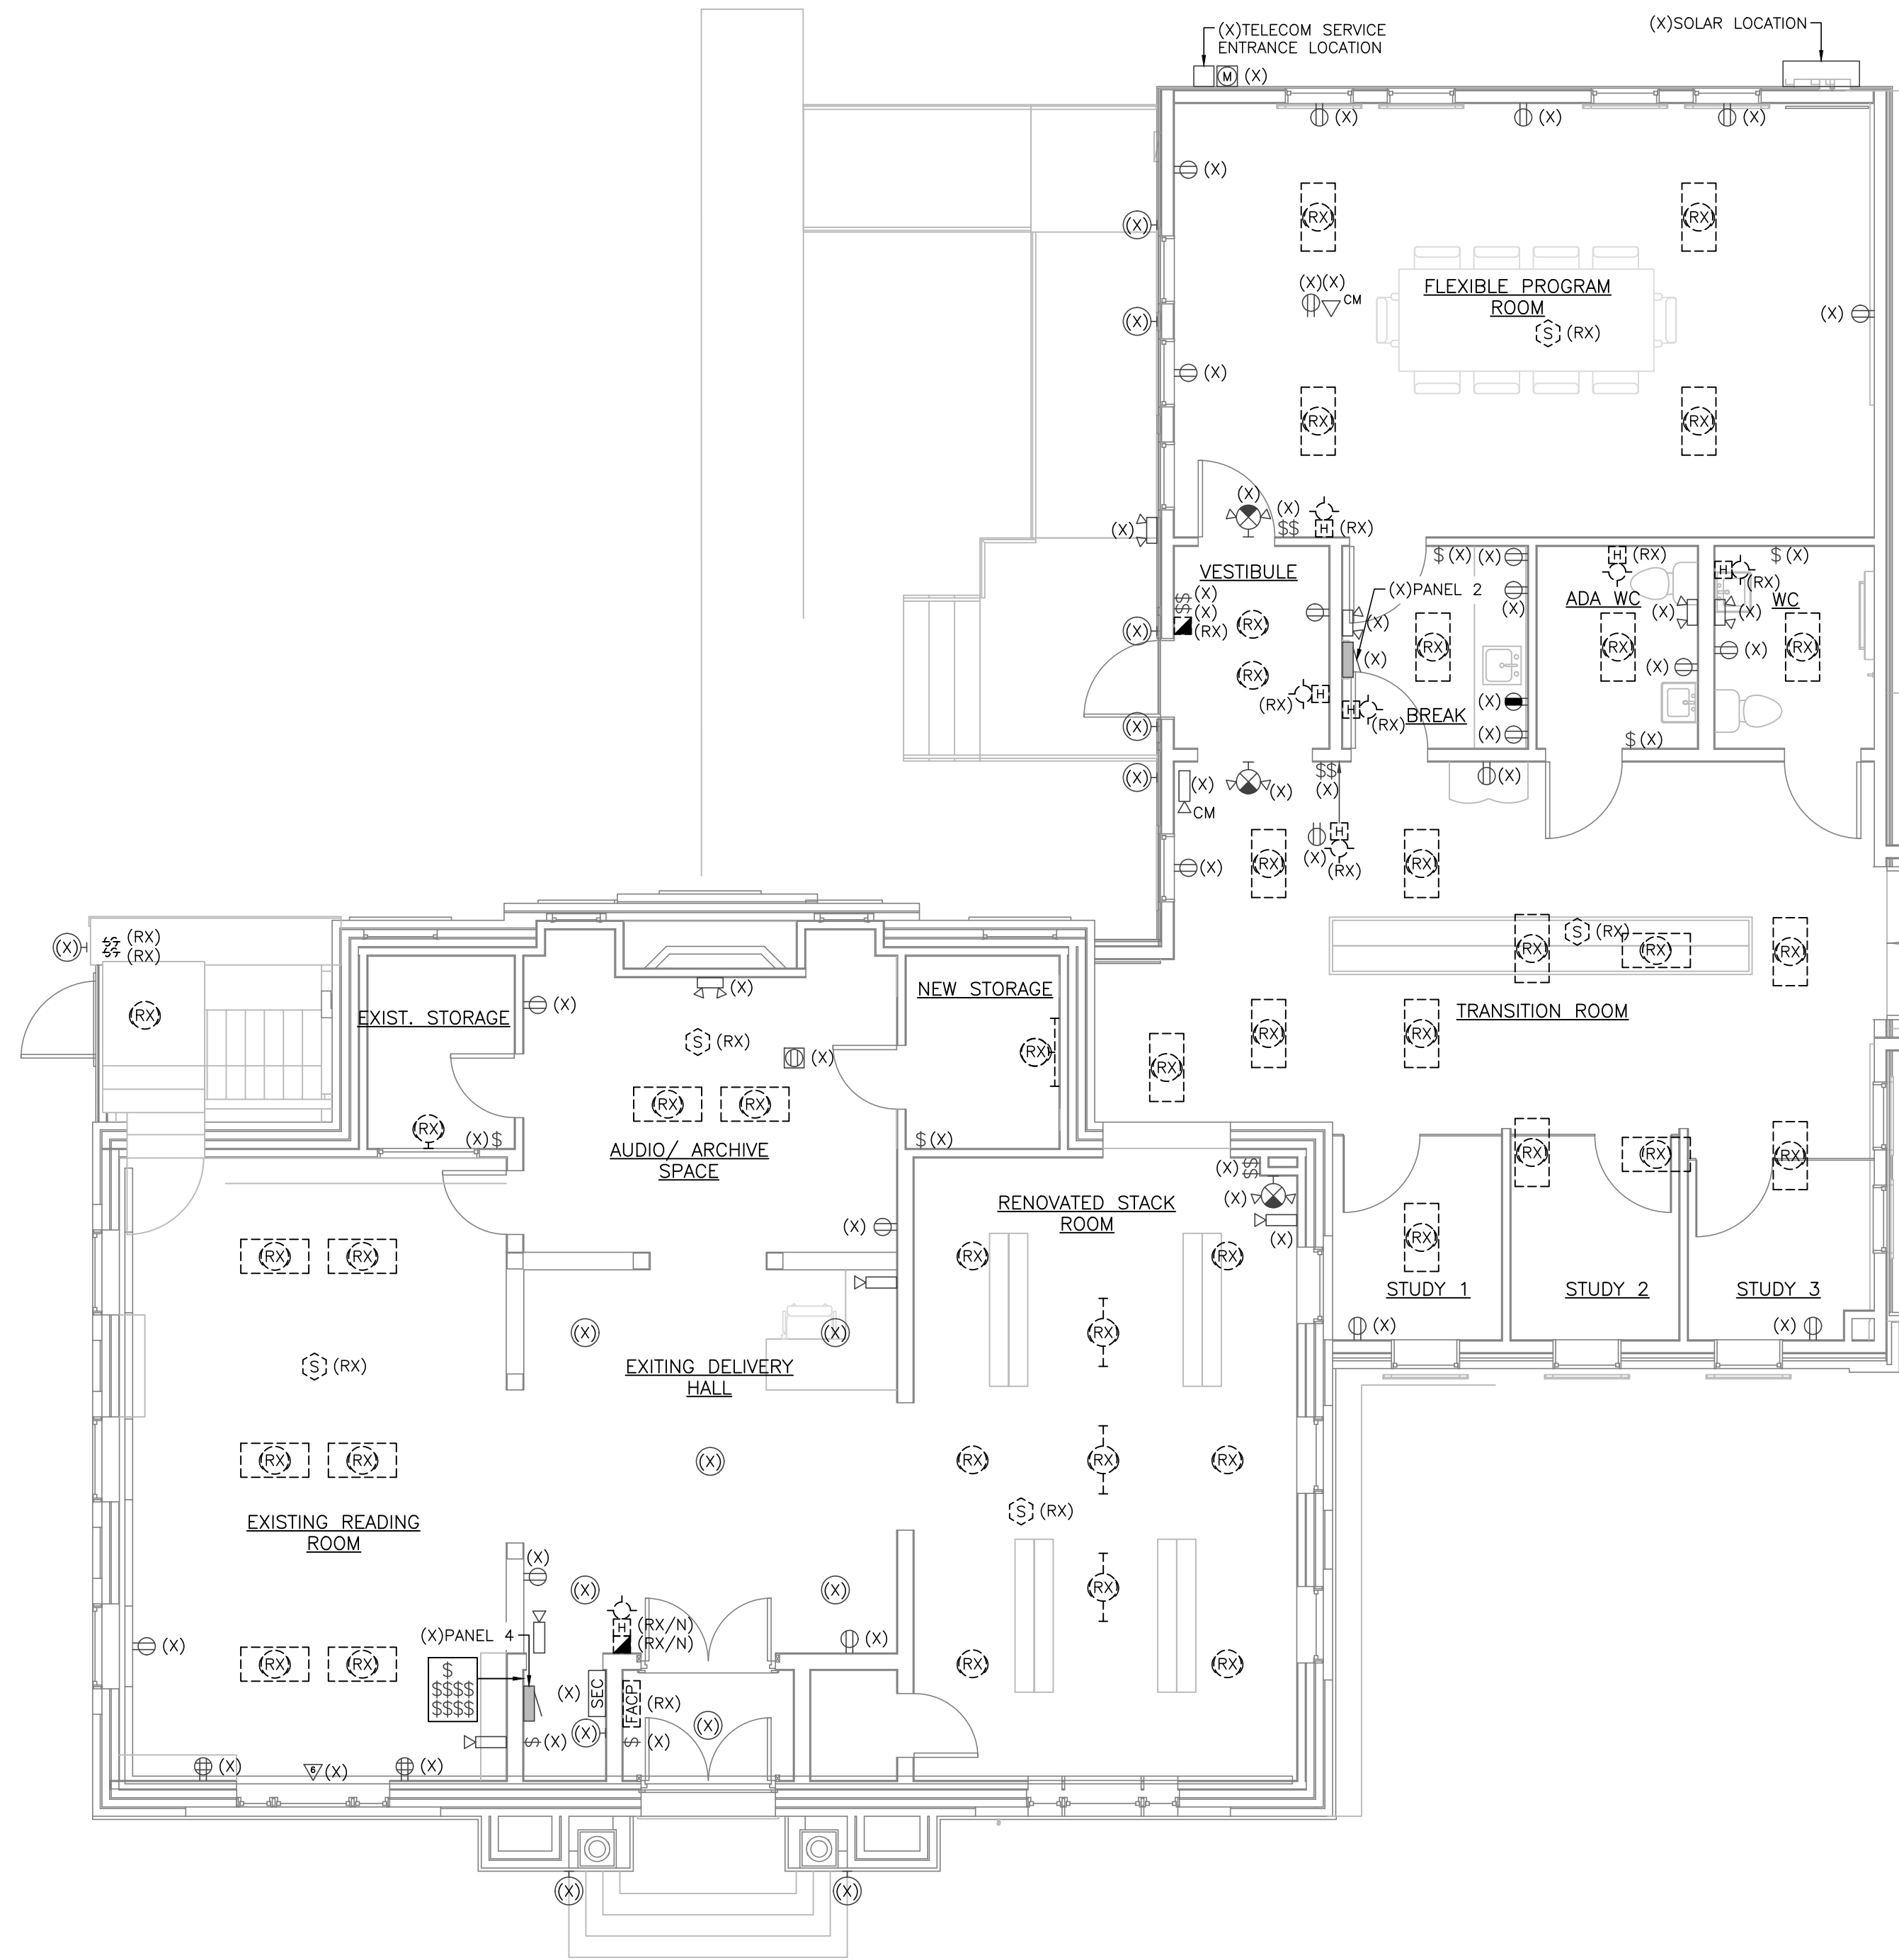

ELECTRICAL DEMO
MAIN LEVEL FLOOR PLAN
SCALE: 3/16"=1'-0"


NO.	ISSUED FOR	DATE

WHITEFIELD PUBLIC LIBRARY
WHITEFIELD, NH

EXISTING BUILDING ADDITION
ELECTRICAL DEMO
MAIN LEVEL FLOOR PLAN

PROJ NO:	24114W
DRAWN:	GKB
DATE:	03/06/2026


E3

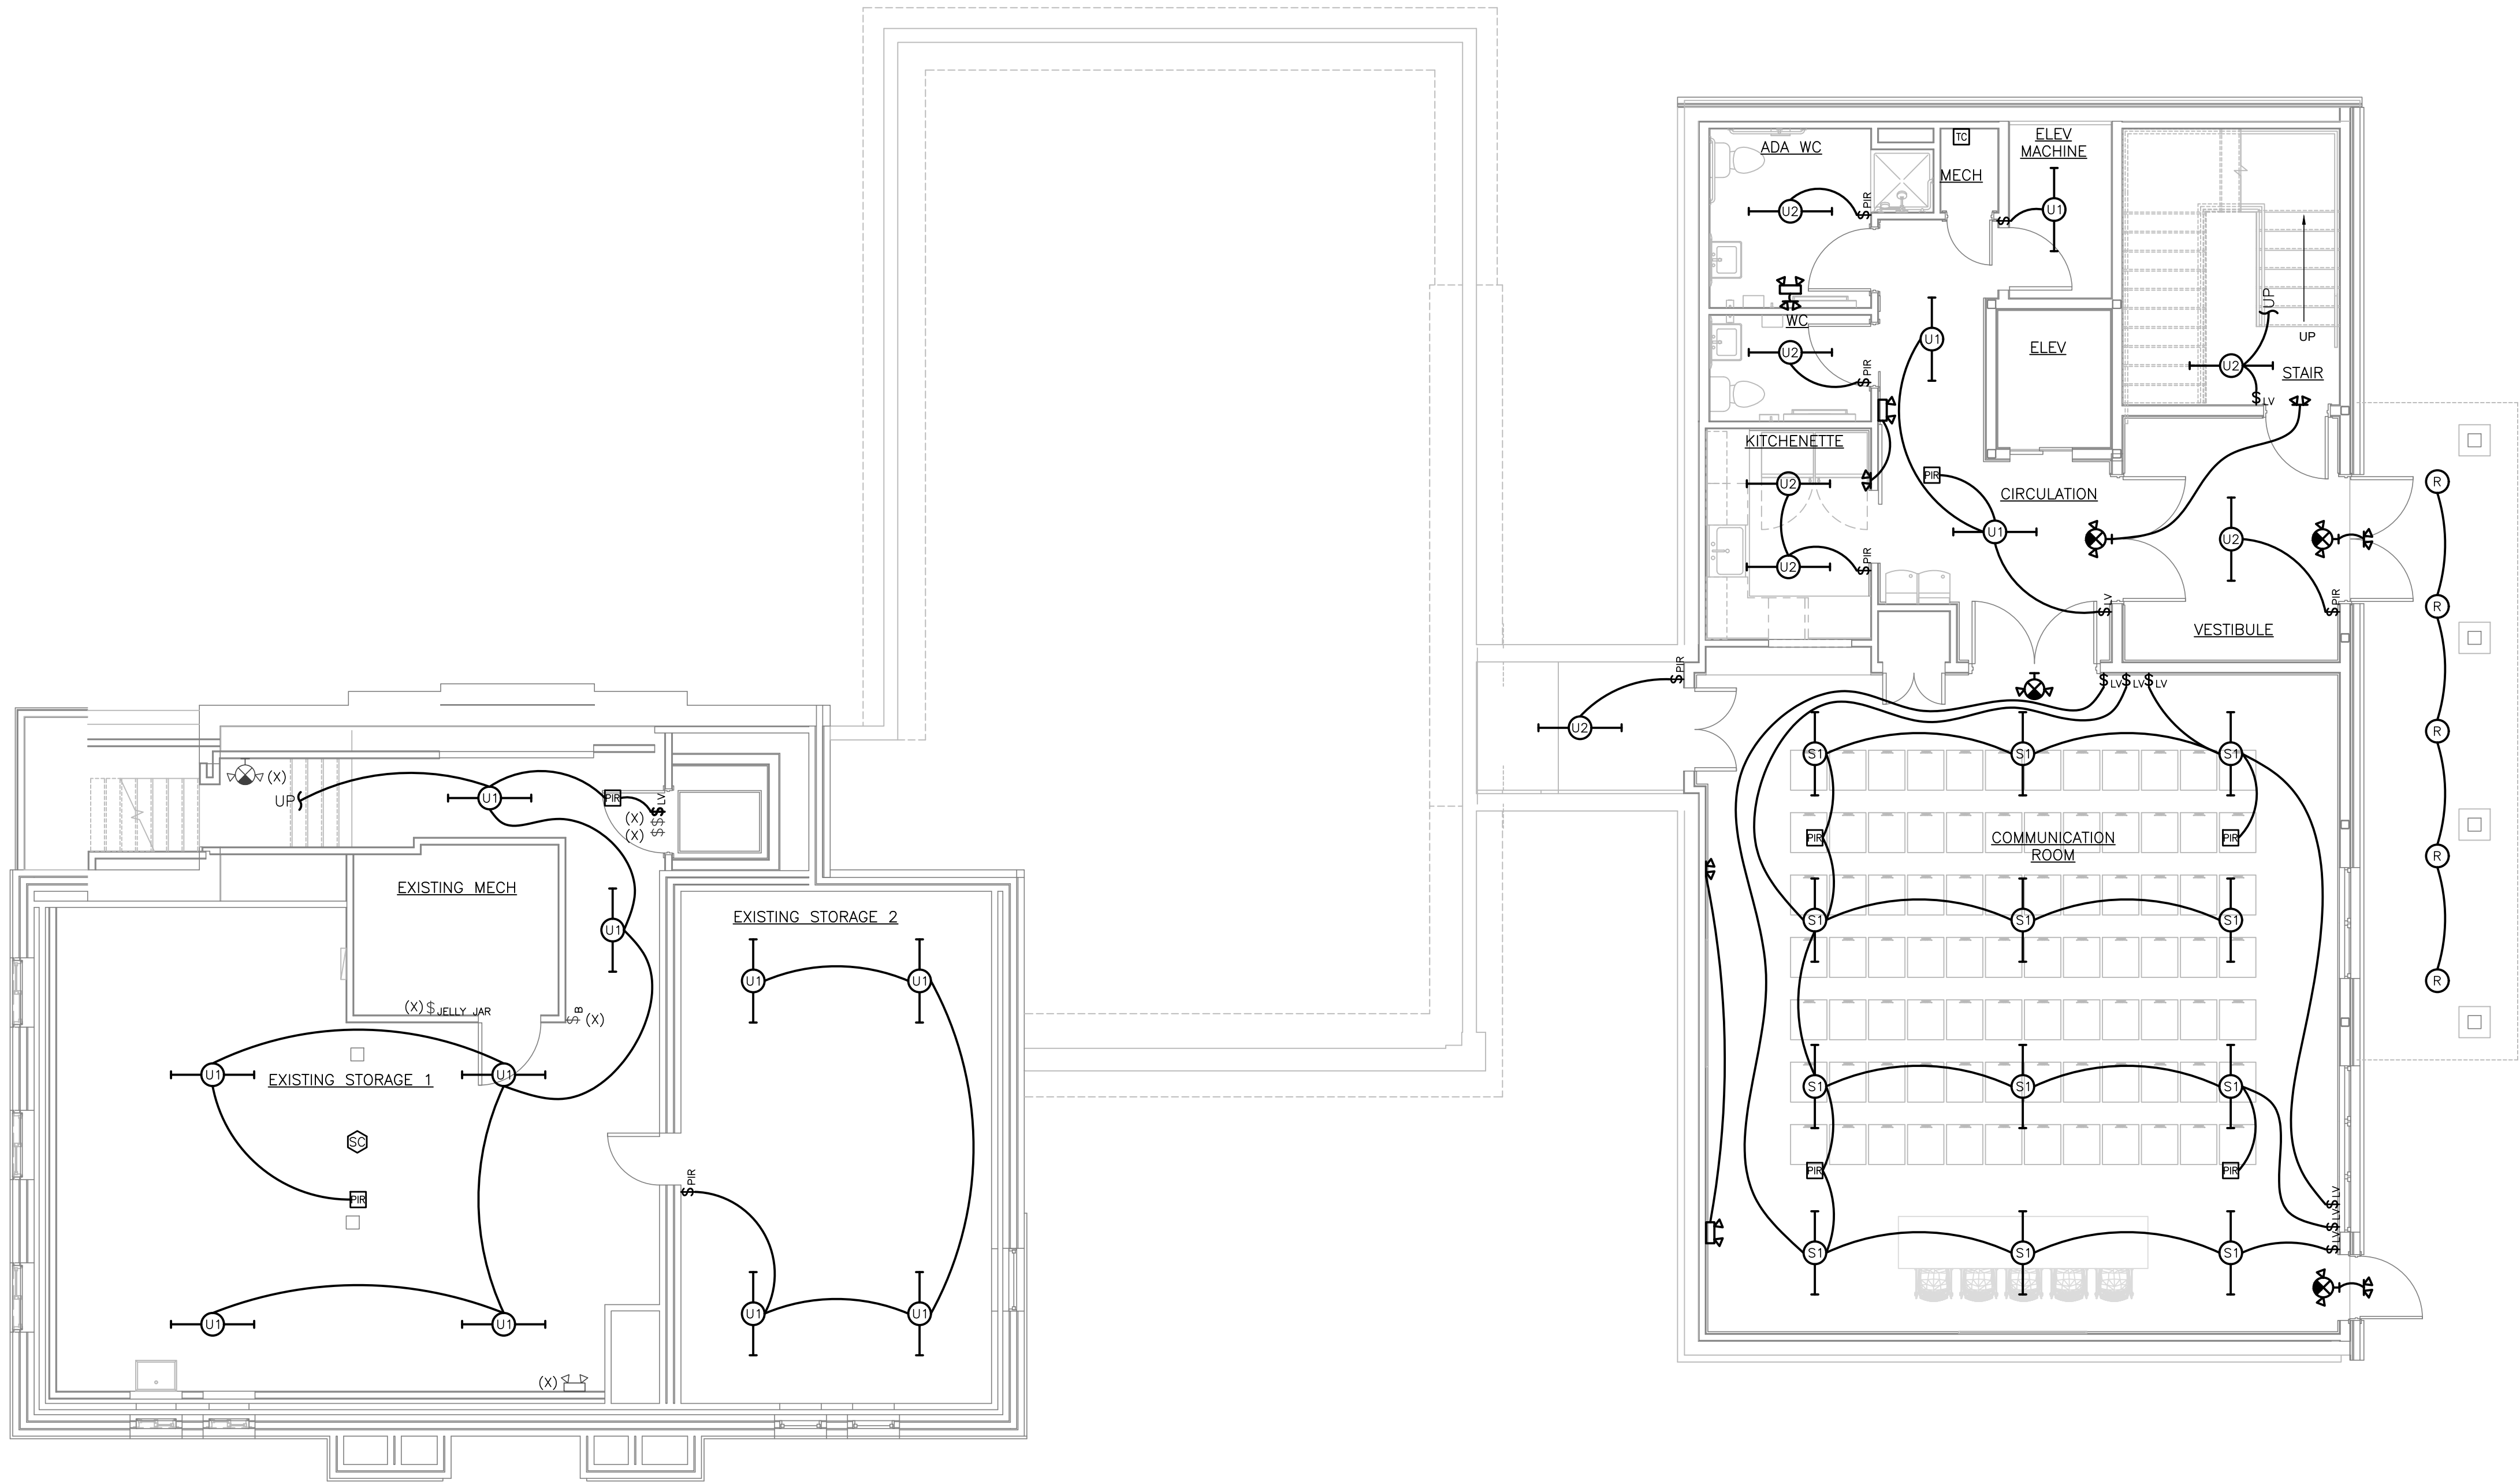

**ELECTRICAL LIGHTING
LOWER LEVEL FLOOR PLAN**
SCALE: 3/16"=1'-0"

GENERAL NOTES:
REFER TO GENERAL NOTES ON DRAWING E0 WHICH APPLY TO THIS DRAWING AS WELL AS ANY NOTES WHICH FOLLOW.



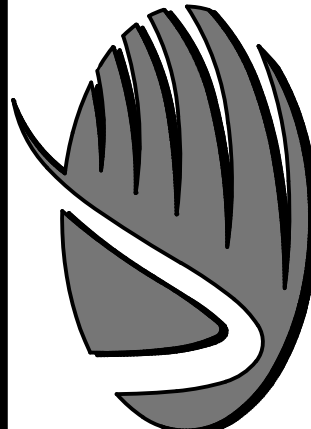


**Engineering Services
of Vermont, LLC**
www.ENGINEERINGVERMONT.com
9 Washington Street,
Rutland, Vermont 05701
(802) 885-8091

5430 Waterbury Stone Road, 1st Floor
Waterbury Center, Vermont 05677
(802) 882-0469

CONSULTING ENGINEERS
MECHANICAL - ELECTRICAL


NO.	ISSUED FOR	DATE

WHITEFIELD PUBLIC LIBRARY WHITEFIELD, NH	PROJ NO: 24114W
EXISTING BUILDING ADDITION ELECTRICAL LIGHTING LOWER LEVEL FLOOR PLAN	DRAWN: GKB
	DATE: 03/06/2026

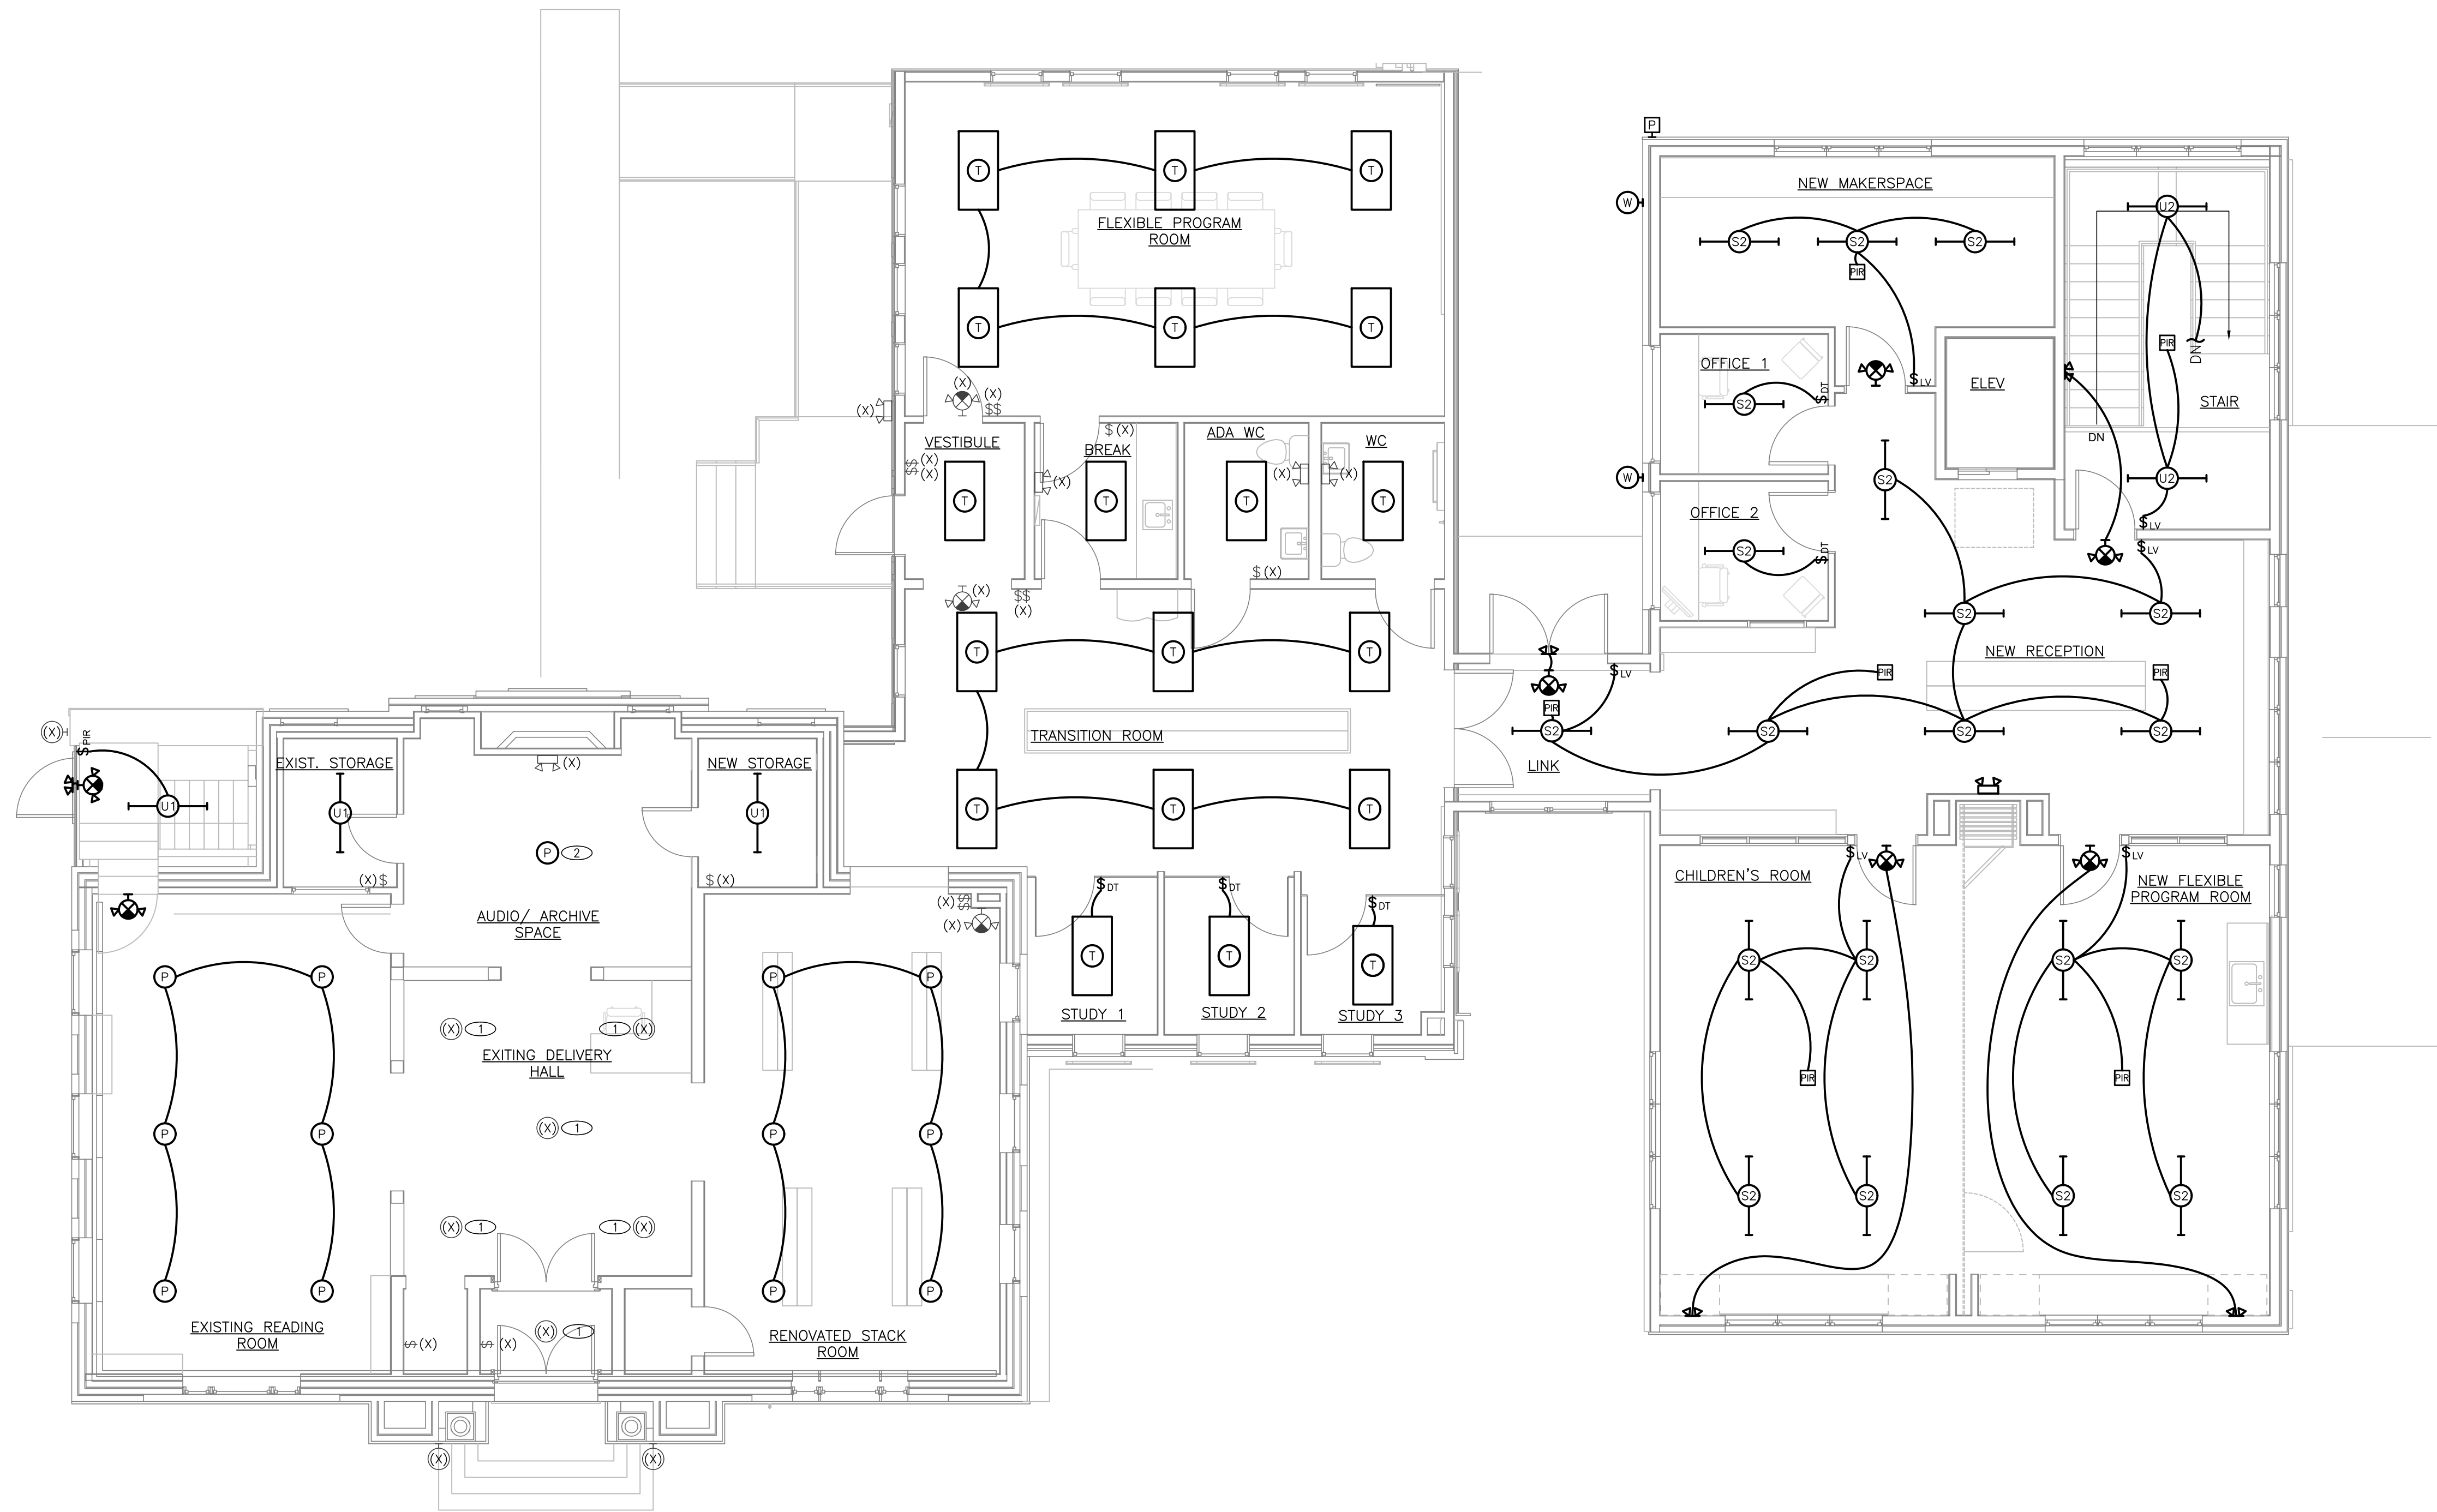

ELECTRICAL LIGHTING
MAIN LEVEL FLOOR PLAN
SCALE: 3/16"=1'-0"

- GENERAL NOTES:**
REFER TO GENERAL NOTES ON DRAWING E0 WHICH APPLY TO THIS DRAWING AS WELL AS ANY NOTES WHICH FOLLOW.
- DRAWING NOTES:**
THESE DRAWING NOTES APPLY TO THIS DRAWING, ONLY.
- EXISTING FIXTURES SHALL BE REMOVED FOR CLEANING AND RE-LAMPING. REFER TO ARCHITECTURAL DRAWINGS FOR ADDITIONAL INFORMATION.
 - NEW LUMINAIRES SHALL BE INSTALLED IN THE OLD HISTORIC LOCATIONS, REWORK AND EXTEND WIRING AND CONTROLS TO THE NEW LUMINAIRES FROM THE LIGHTING CIRCUIT RETAINED DURING DEMOLITION.

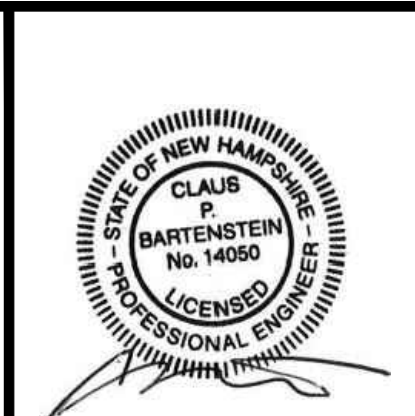

Engineering Services
of Vermont, LLC
www.EngineeringVermont.com
5430 Watbury Sowe Road, 1st Floor
Watbury Center, Vermont 05677
(802) 882-8469

CONSULTING ENGINEERS
MECHANICAL - ELECTRICAL



NO.	ISSUED FOR	DATE

WHITEFIELD PUBLIC LIBRARY
WHITEFIELD, NH

EXISTING BUILDING ADDITION
ELECTRICAL LIGHTING
MAIN LEVEL FLOOR PLAN


PROJ NO:	24114W
DRAWN:	GKB
DATE:	03/06/2026


E5

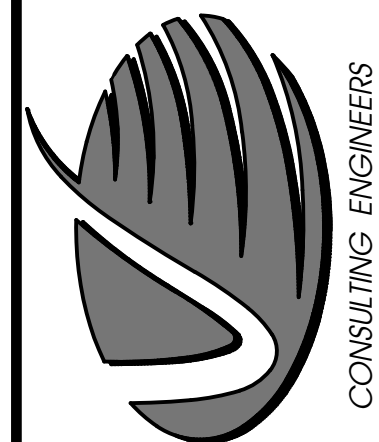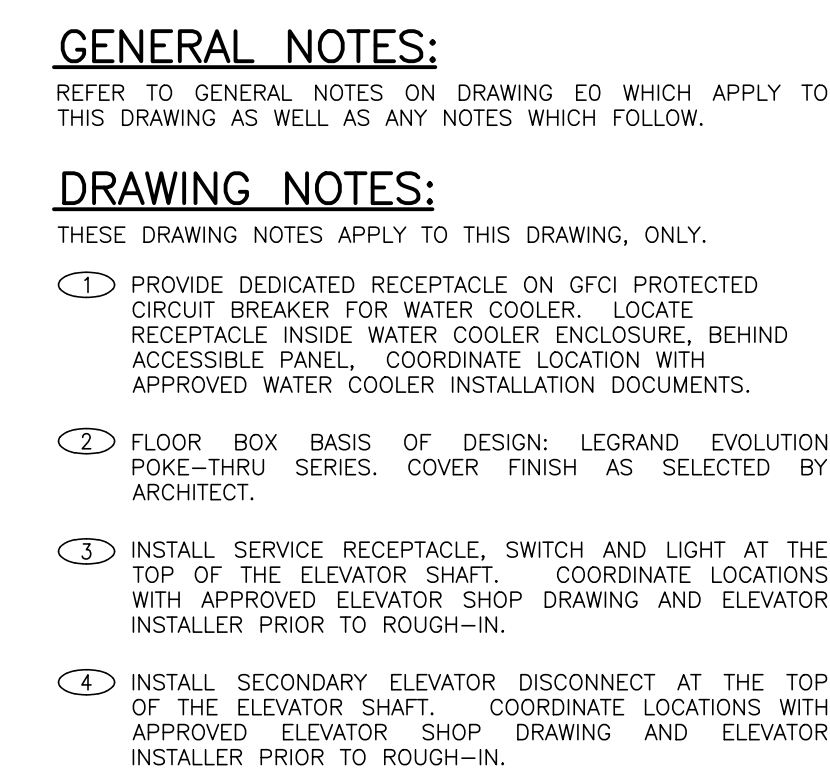

WHITEFIELD PUBLIC LIBRARY WHITEFIELD, NH	EXISTING BUILDING ADDITION ELECTRICAL POWER & SIGNAL CANNISTOUGUOIS, NH
---	---

E7

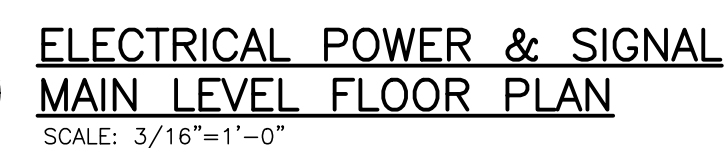

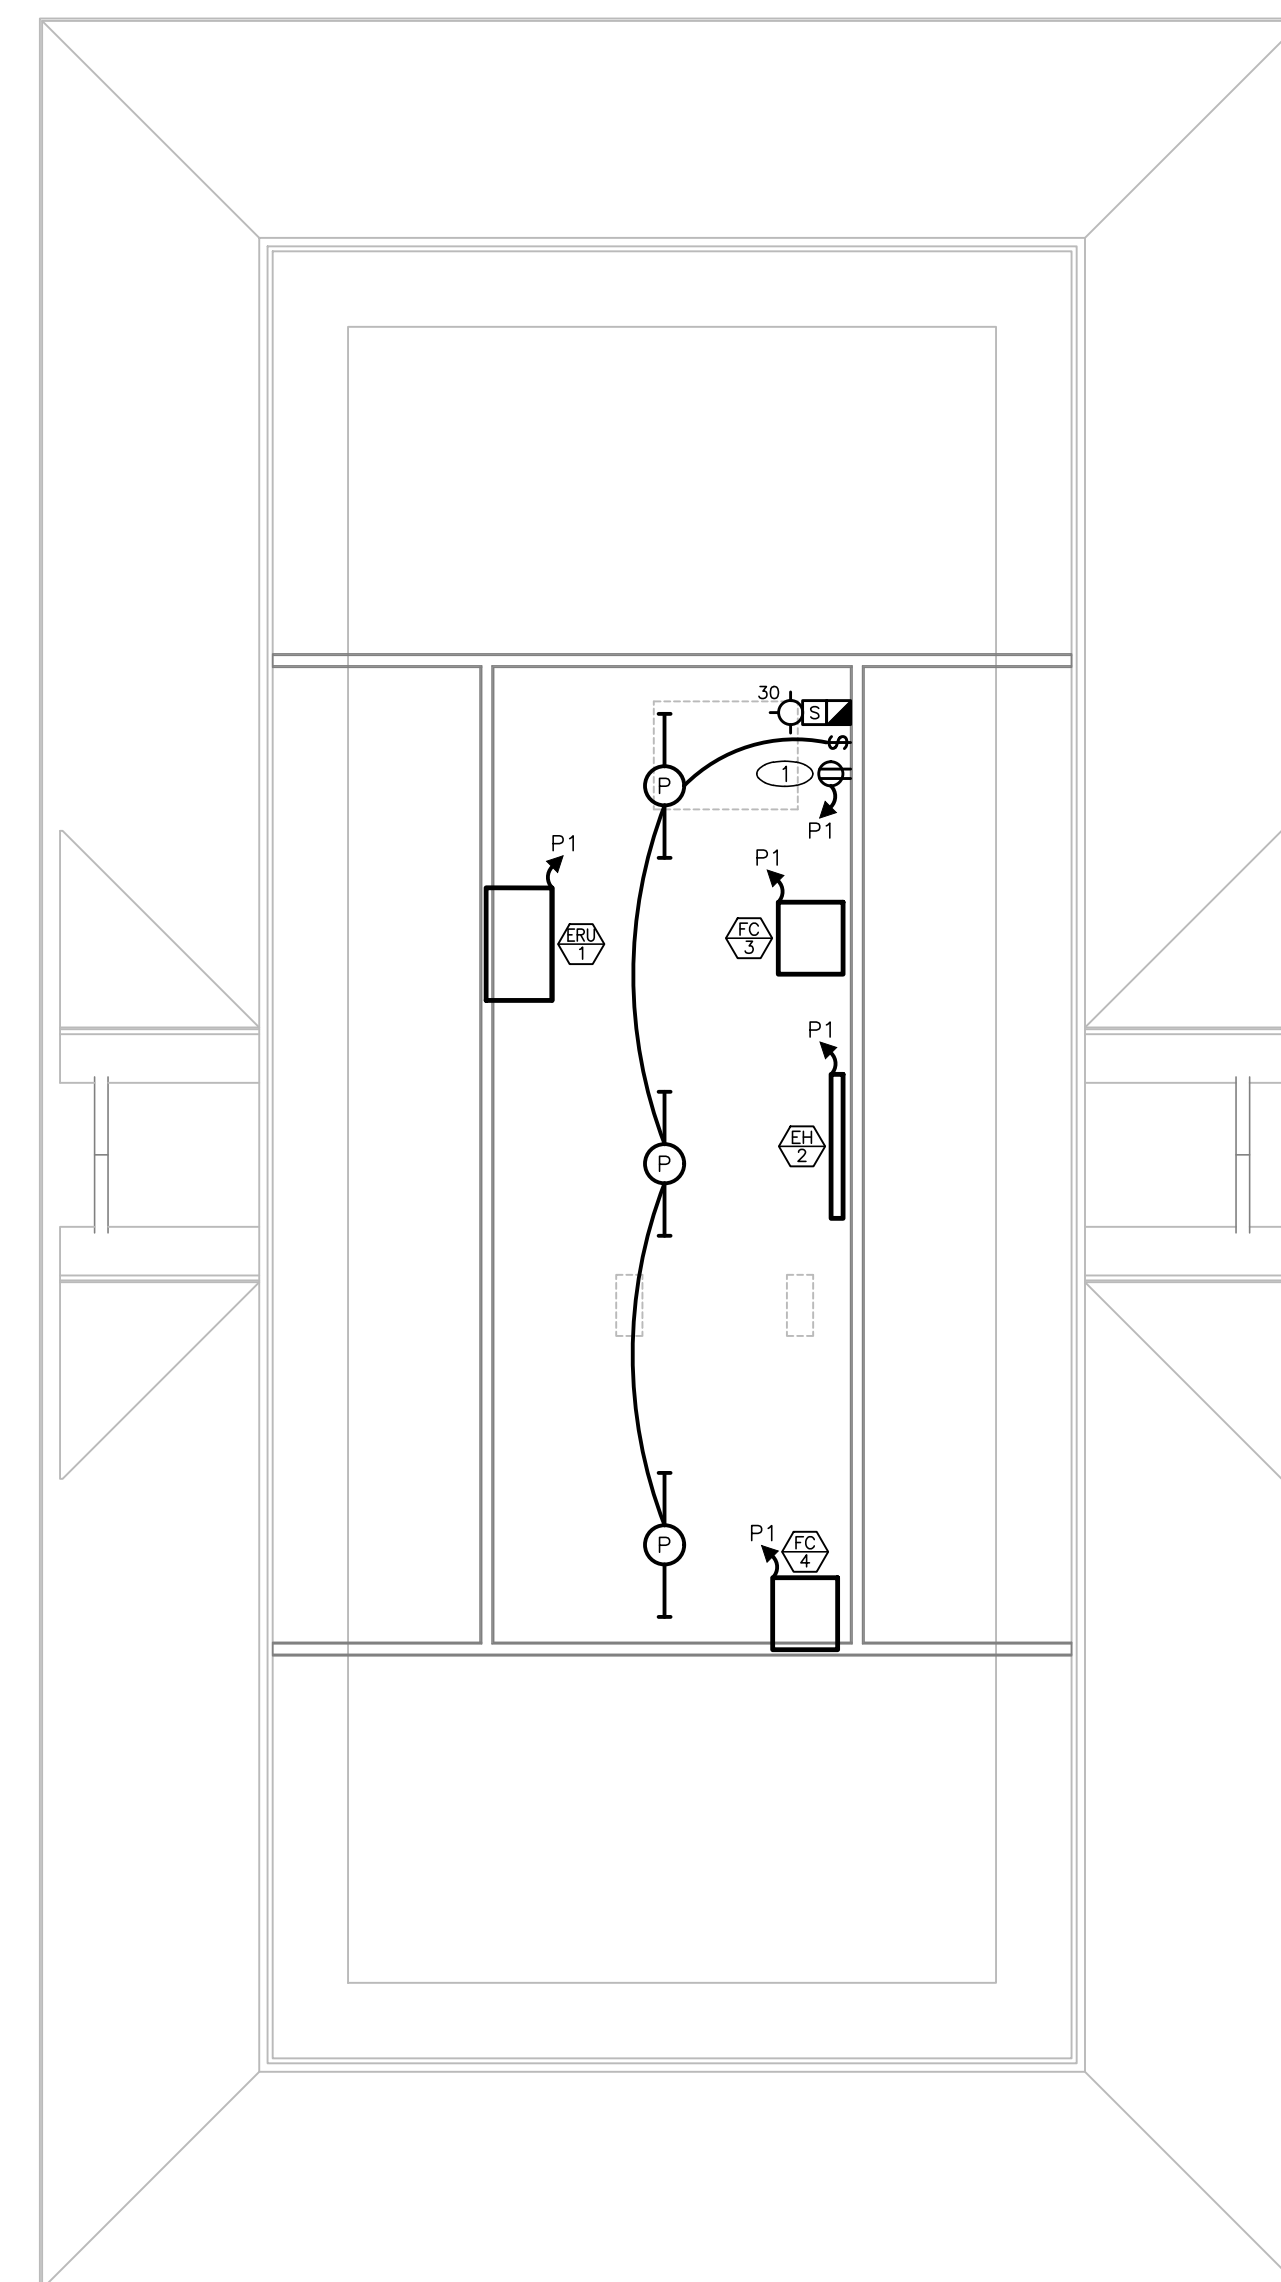

GENERAL NOTES:

REFER TO GENERAL NOTES ON DRAWING E0 WHICH APPLY TO THIS DRAWING AS WELL AS ANY NOTES WHICH FOLLOW.

DRAWING NOTES:

THESE DRAWING NOTES APPLY TO THIS DRAWING, ONLY.

- ① MOUNT LIGHT SWITCH AND RECEPTACLE ADJACENT TO THE ACCESS HATCH; LOCATE AS CLOSE TO THE OPENING SIDE OF THE DOOR AS POSSIBLE. COORDINATE EXACT MOUNTING LOCATION IN THE FIELD.



Engineering Services
of Vermont, LLC

9 Washington Street,
Tuland, Vermont 05701
(802) 855-8001



CONSULTING ENGINEERS

[illegible]

WHITEFIELD PUBLIC LIBRARY
WHITEFIELD, NH

EXISTING BUILDING ADDITION
ELECTRICAL
ATTIC LEVEL FLOOR PLAN

PROJ NO:	24114V
DRAWN:	GK
DATE:	03/06/202

E8



ELECTRICAL
ATTIC LEVEL FLOOR PLAN
SCALE: 3/16"=1'-0"



TYPE :	EXISTING	EXITING DELIVERY HALL				VOLTAGE :				120/240V, 1Ø, 3W
DIMENSIONS :	EXISTING	PANEL 4				MAINS :				EXISTING
MOUNTING :	EXISTING	SINGLE PHASE PANEL				A.I.C. RATING :				EXISTING
PANEL FEED :	EXISTING					LUGS SIZE :				EXISTING

DESCRIPTION	CONNECTED LOAD (VA)			CONNECTED LOAD (VA)			DESCRIPTION
	A	B	BKR	BKR	A	B	
(X)DESK ROOM	-	-	-	-	-	-	(X)CHILDREN'S ROOM
(X)READING ROOM	-	-	-	-	-	-	(X)READING ROOM
(X)READING ROOM	-	-	-	-	-	-	(X)STOCK ROOM
(X)OUTDOOR LIGHTS	-	-	-	-	-	-	
--	-	-	-	-	-	-	
--	-	-	-	-	-	-	
--	-	-	-	-	-	-	
--	-	-	-	-	-	-	
TOTALS:	-	-	-	-	-	-	

NOTE: ORIGINAL PANEL NOW APPEARS TO BE USED AS A SPLICE BOX.

TYPE : EXISTING

DIMENSIONS : EXISTING

MOUNTING : EXISTING

PANEL FEED : EXISTING

EXISTING BREAK

PANEL 2

SINGLE PHASE PANEL

VOLTAGE : 120/240V, 1Ø, 3W

MAINS : 200A MCB

A.I.C. RATING : EXISTING

LUGS SIZE : EXISTING

DESCRIPTION	CONNECTED LOAD (VA)			PHASE		CONNECTED LOAD (VA)			DESCRIPTION
	A	B	BKR	A	B	BKR	A	B	
(X)ENTRY WAY RCPT	-	-	20/1	1 ●	2	40/2	-	-	(X)SOLAR
(X)MEETING ROOM LIGHTS	-	-	20/1	3 ● ●	4	-	-	-	-
(X)STACK ROOM LIGHTS	-	-	20/1	5 ● ●	6	20/1	-	-	(X)MEETING ROOM OUTLET #2
(X)CAB HEATER #1	-	-	20/1	7 ● ●	8	20/1	-	-	(X)KITCHEN LEFT OUTLET
(X)CAB HEATER #2	-	-	20/1	9 ● ●	10	20/1	-	-	(X)KITCHEN AND BATH OUTLET
(X)CHILDS ROOM LIGHTS	-	-	20/1	11 ● ●	12	20/1	-	-	(X)MICROWAVE
--	--	--	20/1	13 ● ●	14	20/1	-	-	(X)STACK ROOM OUTLET #1
--	--	--	20/1	15 ● ●	16	20/1	-	-	(X)HOT WATER
--	--	--	20/1	17 ● ●	18	15/2	-	-	(X)CONFERENCE ROOM A/C
--	--	--	20/1	19 ● ●	20	-	-	-	-
--	--	--	20/1	21 ● ●	22	20/1	-	-	(X)STACK OUTLET #2
--	--	--	20/1	23 ● ●	24	20/1	-	-	--
--	--	--	20/1	25 ● ●	26	20/1	-	-	--
--	--	--	20/1	27 ● ●	28	20/1	-	-	--
--	--	--	20/1	29 ● ●	30	20/1	-	-	--
--	--	--	20/1	31 ● ●	32	20/1	-	-	--
--	--	--	20/1	33 ● ●	34	20/1	-	-	--
--	--	--	20/1	35 ● ●	36	20/1	-	-	--
--	--	--	20/1	37 ● ●	38	20/1	-	-	--
(X)SUB PANEL TO LIBRARY	-	-	100/2	39 ● ●	40	20/1	-	-	--
TOTALS:	-	-	-	41 ● ●	42	20/1	-	-	--

MAXIMUM PANEL CAPACITY: — KVA

ESTIMATED CONNECTED LOAD: — KVA

— AMPS

— AMPS

G = 5mA GFCI GROUND FAULT PROTECTION INTEGRAL TO THE CIRCUIT BREAKER

E = 30mA GFCI EQUIPMENT GROUND FAULT PROTECTION INTEGRAL TO THE CIRCUIT BREAKER

A = ARC FAULT PROTECTION INTEGRAL TO THE CIRCUIT BREAKER

LO = PROVIDE LOCK OPEN (OFF) CLIP FOR THIS CIRCUIT BREAKER

LC = PROVIDE LOCK CLOSED (ON) CLIP FOR THIS CIRCUIT BREAKER

GENERAL NOTES:

REFER TO GENERAL NOTES ON DRAWING E0 WHICH APPLY TO THIS DRAWING AS WELL AS ANY NOTES WHICH FOLLOW.

1. THE ELECTRIC UTILITY SERVING THIS PROJECT IS THE EVERSOURCE.
2. REFER TO THE NEW HAMPSHIRE UTILITIES SERVICE REQUIREMENTS MANUAL, FOR MATERIALS REQUIREMENTS, DIRECTION FOR THE ELECTRIC POWER UTILITY AND STANDARD INSTALLATION DETAIL NOTE THAT THERE MAY BE ADD ENDAMENTS TO THE NEW HAMPSHIRE UTILITIES SERVICE REQUIREMENTS THAT COULD APPLY TO WORK OF THIS PROJECT.
3. ALL CONDUCTORS ARE COPPER.
4. **ELECTRIC SERVICE INSTALLATION RESPONSIBILITIES:**
 - 4.1. UTILITY RESPONSIBILITIES:
 - 4.1.1. PROVIDING THE POLE MOUNT TRANSFORMER
 - 4.1.2. FINAL PRIMARY AND SECONDARY WIRING CONNECTIONS TO THE PAD MOUNT TRANSFORMER
 - 4.1.3. INSPECTION OF "ALL CONTRACTOR INSTALLED ELECTRIC SERVICE MATERIALS AND METHODS WITH UNEXCEPTIONAL METERING REQUIREMENTS WITH CONTRACTOR
 - 4.2. ELECTRICAL CONTRACTOR RESPONSIBILITIES:
 - 4.2.1. COORDINATION BETWEEN UTILITY, THE SITE CONTRACTOR AND THEMSELVES
 - 4.2.2. INSTALLATION OF TRANSFORMER GROUNDING AS PER UTILITY SPECIFICATION
 - 4.2.3. COMPLETE SECONDARY WIRING FROM THE TRANSFORMER TO THE BUILDING SERVICE OVER-CURRENT DEVICE DISCONNECTION SWITCH.
 - 4.2.4. ELECTRICAL CONTRACTOR SHALL BE PRESENT AND RESPONSIBLE FOR THE BACK FEED FROM BOTH PRIMARY AND SECONDARY WIRING DUCTBANKS BY THE SITE COORDINATOR
 - 4.2.5. COORDINATE METERING REQUIREMENTS WITH UTILITY AND PROVIDE SELF-CONTAINED METERING, CT METERING CABINET, CONDUITS AND METER SOCKET AS APPROPRIATE
 - 4.3. SITE CONTRACTOR RESPONSIBILITIES:
 - 4.3.1. TRENCHING AND BACKFILL FOR THE UNDERGROUND ELECTRICAL DUCTBANKS, BOTH PRIMARY AND SECONDARY, AS WELL AS FOR THE TRANSFORMER VAULT
 - 4.3.2. INSTALLATION OF THE TRANSFORMER VAULT AS SUPPLIED BY THE ELECTRICAL CONTRACTOR

DRAWING NOTES:

THESE DRAWING NOTES APPLY TO THIS DRAWING, ONLY

- ① RETAIN EXISTING GROUNDING ELECTRODES TO THE GREATEST EXTENT POSSIBLE. IF MODIFICATIONS ARE REQUIRED TO THE EXISTING SYSTEM, THE NEW GROUNDING SYSTEM SHALL PROVIDE NEW CONTINUOUS 7.5 STRAND BARE COPPER GROUNDING ELECTRODE CONDUCTOR AND BONDING JUMPERS PER THE NEC FROM ALL GROUNDING ELECTRODES TO NEW MAIN DISTRIBUTION PANEL.
- PROVIDE (1) #6 7.5 STRAND BARE COPPER BONDING JUMPER IN 1/2" DIA. EMT FROM EACH EXISTING GROUND ROD THREE(3) 3/4" x 10' GROUND RODS, SPACE 10' APART, MINIMUM, CREATING AN EQUILATERAL TRIANGLE. CADDWELD ALL GROUND ROD CONNECTIONS. (NEC 250.52(E), 250.66(A))
- ② PROVIDE ENGRAVED LABELS:
1. AVAILABLE FAULT CURRENT AND DATE (NEC 110.1(A)), AVAILABLE FAULT CURRENT INFORMATION SHALL BE MADE AVAILABLE BY THE ENGINEER DURING CONSTRUCTION, PRIOR TO ELECTRIFICATION OF EQUIPMENT FOR FINAL COORDINATION WITH THE ELECTRIC UTILITY.
 2. CONDUCTOR COLOR IDENTIFICATION LEGEND
- ③ SURGE SUPPRESSION DEVICE (SPD) BASIS OF DESIGN IS SQUARE D #24VS, 16, 120KA PER PHASE WITH COUNTER, 120V/240V, 16, 3W IN A NEMA 1 ENCLOSURE, MOUNTED ADJACENT TO THE DISTRIBUTION PANEL. WIRING SHALL BE (3#) 100MCM² CONNECT TO A 400AMP CIRCUIT BREAKER.



WHITEFIELD PUBLIC LIBRARY
WHITEFIELD, NH

EXISTING BUILDING ADDITION
ELECTRICAL


ONE LINE & PANEL SCHEDULES

PROJ NO: 24114W

DRAWN: GKB

DATE: 03/06/2026

E9

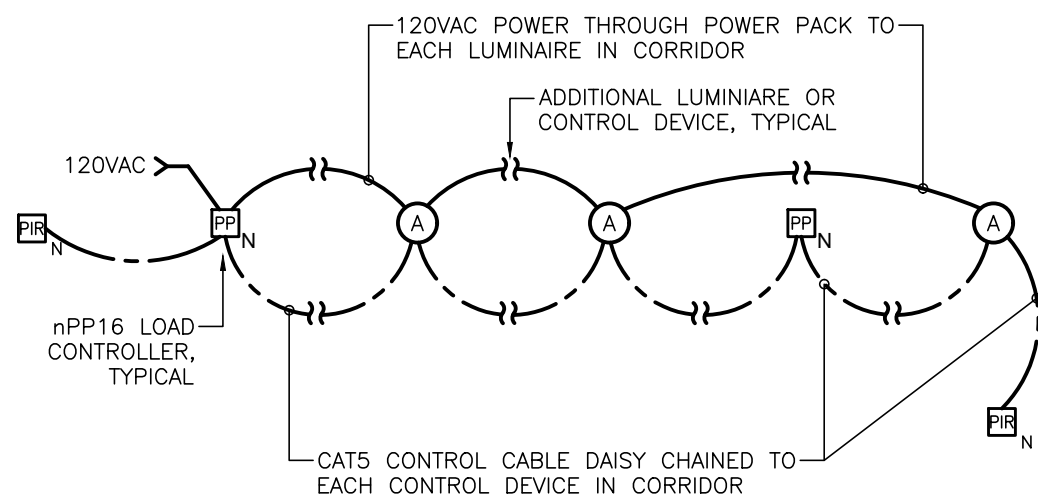

TYPICAL CORRIDOR LIGHTING CONTROL WIRING DIAGRAM

- NOT TO SCALE
- NOTES:
- EQUIPMENT GROUND CONDUCTOR IS NOT SHOWN.
 - CORRIDOR LIGHTING SHALL BE OCCUPANCY SENSOR CONTROLLED.
 1. WHEN NO OCCUPANCY IS IDENTIFIED IN THE AREA, LUMENAIRES IN THE SPACE SHALL BE DIMMED TO ~10% OUTPUT.
 2. WHEN OCCUPANCY IS DETECTED IN THE AREA, LUMENAIRES SHALL RAISE LIGHT OUTPUT OF THE LUMENAIRES IN THE AREA TO 100% OUTPUT.
 3. CORRIDOR OCCUPANCY TIME DELAY SHALL BE SET AT 5 MINUTES.
 4. DIMMING AND RAISING OF LIGHT LEVELS SHALL BE "FADED", GRADUALLY CHANGING LIGHT LEVELS (AS OPPOSED TO INSTANT RAISE, INSTANT LOWER).

MECHANICAL EQUIPMENT SCHEDULE									
	DESCRIPTION	LOAD	VOLTAGE SYSTEM	CONDUCTORS AND CONDUIT	CIRCUIT PROTECT	CONTACTOR OR STARTER	LOCAL DISCONNECT	REMARKS	
HP-1	OUTDOOR AIR SOURCE HEAT PUMP	35 MCA	208V, 1 ϕ	(2#8, 1#10G) 1/2".C	60A2P MOCB	INTEGRAL TO EQUIPMENT	40A2P NON-FUSED NEMA 3R		
FC-1	FAN COIL UNIT	1 AMP	208V, 1 ϕ	(3#12, 1#12G) 1/2".C (FED FROM HP UNIT)					
EHK-1	ELECTRIC HEAT KIT	15 KW	208V 1 ϕ	(2#2, 1#8G) 1".C	100A2P	INTEGRAL TO EQUIPMENT			
HP-2	OUTDOOR AIR SOURCE HEAT PUMP	24 MCA	208V, 1 ϕ	(2#12, 1#12G) 1/2".C	40A2P MOCB	INTEGRAL TO EQUIPMENT	25A2P NON-FUSED NEMA 3R		
FCU-2	FAN COIL UNIT	1 AMP	208V, 1 ϕ	(3#12, 1#12G) 1/2".C (FED FROM HP UNIT)					
HP-3	OUTDOOR AIR SOURCE HEAT PUMP	25 MCA	208V, 1 ϕ	(2#10, 1#10G) 1/2".C	40A2P MOCB	INTEGRAL TO EQUIPMENT	30A2P NON-FUSED NEMA 3R		
FCU-3	FAN COIL UNIT	1 AMP	208V, 1 ϕ	(3#12, 1#12G) 1/2".C (FED FROM HP UNIT)					
EHK-3	ELECTRIC HEAT KIT	5 KW	208V 1 ϕ	(2#10, 1#10G) 1/2".C	35A2P	INTEGRAL TO EQUIPMENT			
HP-4	OUTDOOR AIR SOURCE HEAT PUMP	24 MCA	208V, 1 ϕ	(2#12, 1#12G) 1/2".C	40A2P MOCB	INTEGRAL TO EQUIPMENT	25A2P NON-FUSED NEMA 3R		
FCU-4	FAN COIL UNIT	1 AMP	208V, 1 ϕ	(3#12, 1#12G) 1/2".C (FED FROM HP UNIT)					
EHK-4	ELECTRIC HEAT KIT	8 KW	208V 1 ϕ	(2#8, 1#10G) 1/1".C	50A2P	INTEGRAL TO EQUIPMENT			
CUH-1	ELECTRIC CABINET UNIT HEATER	1.5 KW	120V 1 ϕ	(2#12, 1#12G) 1/2".C	20A1P	INTEGRAL TO EQUIPMENT			
DH-1	DUCTED DEHUMIDIFIER	5.6 AMP	120V 1 ϕ	(2#12, 1#12G) 1/2".C	15A1P	INTEGRAL TO EQUIPMENT			
EF-1	CEILING EXHAUST FAN	0.2 AMP	120V 1 ϕ	(2#12, 1#12G) 1/2".C	15A1P	INTEGRAL TO EQUIPMENT	INTEGRAL TO EQUIPMENT		
EH-1	COMMERCIAL ELECTRIC BASEBOARD HEATER	4.2 AMP	120V 1 ϕ	(2#12, 1#12G) 1/2".C	15A1P	INTEGRAL TO EQUIPMENT			
EH-2	COMMERCIAL ELECTRIC BASEBOARD HEATER	8.3 AMP	120V 1 ϕ	(2#12, 1#12G) 1/2".C	15A1P	INTEGRAL TO EQUIPMENT			
ERU-1	ENERGY RECOVERY VENTILATOR	3.9 MCA	240V 1 ϕ	(2#12, 1#12G) 1/2".C	15A2P MOCB	INTEGRAL TO EQUIPMENT			
RP-1	DOMESTIC HOT WATER RECIRCULATION PUMP	125 WATT	120V 1 ϕ	(2#12, 1#12G) 1/2".C	15A1P	INTEGRAL TO EQUIPMENT			
WH-1	HYBRID HEAT PUMP WATER HEATER	5 KW	208V 1 ϕ	(2#8, 1#10G) 1/2".C	30A2P	INTEGRAL TO EQUIPMENT			
WH-2	POINT OF USE WATER HEATER	12 AMP	120V 1 ϕ	(2#12, 1#12G) 1/2".C	20A1P	INTEGRAL TO EQUIPMENT			
ABBREVIATIONS									
FLA	= FULL LOAD AMPS			MCA	= MINIMUM CIRCUIT AMPS				
HP	= MOTOR HORSEPOWER			MOCB	= MAXIMUM OVER-CURRENT PROTECTION				
KW	= KILOWATTS								

BUILDING EQUIPMENT SCHEDULE								
⊖	DESCRIPTION	LOAD	VOLTAGE SYSTEM	CONDUCTORS AND CONDUIT	CIRCUIT PROTECT	CONTACTOR OR STARTER	LOCAL DISCONNECT	REMARKS
ELV1 (EST.)	TRACTION ELEVATOR SHUNT TRIP NOT REQUIRED	10 HP	208V, 1 ϕ	(2#4, 1#8G) 1" C.	70A2P	FURNISHED WITH ELEVATOR	30A3P NEMA 1 LPS-RK-25A	(1) (2) (3)
DW1 (EST.)	DUMB WATER	10 AMP	208V, 1 ϕ	(2#12, 1#12G) 1/2" C	20A2P	INTEGRAL TO EQUIPMENT	(4)	(1) (2)
ABBREVIATIONS								
FLA	= FULL LOAD AMPS			MCA	= MINIMUM CIRCUIT AMPS			
HP	= MOTOR HORSEPOWER			MOCB	= MAXIMUM OVER-CURRENT PROTECTION			
KW	= KILOWATTS							

LUMINAIRE SCHEDULE									
KEY	DESCRIPTION AND FINISH	MOUNTING	MANUFACTURER	SERIES OR TYPE UNIT A DIMMER OR NOT	VOLT/WATT	LAMP(S)			
S1	4' LINEAR DIRECT LED PENDANT LUMINAIRE	CEILING PENDANT	PEERLESS LIGHTING	SQMS-S-4FT-80CRI-30K-400LMF-120	120V 5W/FT	LED, FURNISHED WITH LUMINAIRE 400LMF 60,000 HRS LM80 80 CRI 3,000K CCT			
S2	4' LINEAR DIRECT/INDIRECT LED PENDANT LUMINAIRE	CEILING PENDANT	PEERLESS LIGHTING	SQMS-S-4FT-80CRI-30K-400LMF-120-SCT	120V 10W/FT	LED, FURNISHED WITH LUMINAIRE 400LMF/400LMF 60,000 HRS LM80 80 CRI 3,000K CCT			
T	2'X4' TROUFFER LUMINAIRE. PROVIDE WITH SURFACE MOUNT KIT	CEILING RECESSED	LITHONIA LIGHTING	ENVX-2X4-HRG-3000LM-80CRI-30K	120V 21W	LED, FURNISHED WITH LUMINAIRE 3,000 LUMEN 60,000 HRS 90 CRI 3,000K CCT			
P	DECORATIVE LED SCHOOL HOUSE STYLE PENDANT LUMINAIRE	CEILING PENDANT	BASELITE	SCHOOL-HOUSE-LED-1	120V 50W	LED, FURNISHED WITH LUMINAIRE 5,750 LUMEN 90 CRI 3,500K CCT			
B	PLASTIC DIMMABLE A-SHAPE LED BULB	E26 CAP-BASE	PHILIPS LIGHTING	COREPRO PLASTIC A-SHAPE LAMP	120V 100W	LED, FURNISHED WITH LUMINAIRE 1,500 LUMEN 25,000 HRS 90 CRI 2,700K CCT			
U1	4' LINEAR LOW-PROFILE WRAPAROUND LED LUMINAIRE	CEILING SURFACE	LITHONIA LIGHTING	TRUWRAP TRUN-48-CMP-BSWWZ-ZT-MVOLT	120V 37W	LED, FURNISHED WITH LUMINAIRE 2,000 LUMEN/FT 60,000 HRS LM80 80 CRI 3,000K CCT			
U2	SIMILAR TO TYPE S1 EXCEPT HIGHER LIGHT OUTPUT, AND POWER INPUT.				120V 55W	4,000 LUMEN/FT			
R	6" GENERAL ILLUMINATION SHOWER DOWNLIGHT	CEILING SURFACE	GOTHAM LIGHTING	EV06SH-30/10-SMO-MVOLT	120V 9.6W	LED, FURNISHED WITH LUMINAIRE 1,000 LUMEN 60,000 HRS LM70 85 CRI 3,000K CCT			
W	EXTERIOR ARCHITECTURAL WALL SCONCE	WALL SURFACE	LITHONIA LIGHTING	WDSCE1-P1-35K-80CRI-VF-MVOLT-SRM	120V 10W	LED, FURNISHED WITH LUMINAIRE 1,200 LUMEN 100,000 HRS LM91 80 CRI 3,500K CCT			
SP	ARCHITECTURAL AREA LED LUMINAIRE	POLE MOUNTED 8' AT 8' POLE HUSING BASE	BROWNLEE LIGHTING	COLONIAL 7080-B12-35K-SAB	120V 12W	LED, FURNISHED WITH LUMINAIRE 1,200 LUMEN 60,000 HRS LM80 82 CRI 3,500K CCT			
	COMBINATION EMERGENCY/EXIT LUMINAIRE. WHITE THERMOPLASTIC HOUSING, RED LED LETTERS; TWO LED EMERGENCY LIGHTING HEADS AND INTEGRAL BATTERY FOR 90 MINUTE SELF-POWERED OPERATION WITH TEST SWITCH. PROVIDE BATTERY OUTPUT TO OPERATE TWIN REMOTE HEADS.	UNIVERSAL	DUAL-LITE	EVC	120V 12W	LED; PROVIDED INTEGRAL TO LUMINAIRE			
	EXIT LUMINAIRE. WHITE THERMOPLASTIC HOUSING, RED LED LETTERS. INTEGRAL BATTERY FOR 90 MINUTE SELF-POWERED OPERATION WITH TEST SWITCH. PROVIDE BATTERY OUTPUT TO OPERATE TWIN REMOTE HEADS.	UNIVERSAL	DUAL-LITE	EVE	120V 3W	LED; PROVIDED INTEGRAL TO LUMINAIRE			
	EMERGENCY BATTERY UNIT (EBU) WITH TWO LED LIGHTING HEADS; WHITE THERMOPLASTIC HOUSING. BATTERY FOR SELF POWERING OF LIGHTING HEADS FOR MINIMUM 90 MINUTES SELF-POWERED OPERATION WITH TEST SWITCH. PROVIDE BATTERY OUTPUT TO OPERATE ONE SET TWIN REMOTE HEADS.	UNIVERSAL	DUAL-LITE	EV4	120V 2W	LED LAMP HEADS PROVIDED INTEGRAL TO LUMINAIRE			
	EMERGENCY REMOTE LUMINAIRE WITH TWO LED LIGHTING HEADS; DIE CAST ALUMINUM HOUSING, SEALED AND GASKETED FOR OUTDOOR INSTALLATION. WHITE HOUSING INTERIOR, BLACK HOUSING EXTERIOR. PROVIDE VOLTAGE TO MATCH BATTERIES POWERING LAMPS.	UNIVERSAL	DUAL-LITE	EVR-2 (INTERIOR) EVO-D (EXTERIOR)	4.8V DC 2W	LED LAMP HEADS PROVIDED INTEGRAL TO LUMINAIRE			

LUMINAIRE SCHEDULE KEYED NOTES:

- WHERE LUMINAIRE IS MOUNTED ABOVE THE VANITY, CENTER ON VANITY, 6" ABOVE TOP OF MIRROR.
- MOUNT LUMINAIRE 96" ABOVE FINISHED FLOOR, UNLESS OTHERWISE NOTED. WHERE SHOWN ABOVE A DOOR, MOUNT CENTERED ABOVE DOOR FRAME, 8" ABOVE THE TOP OF THE DOOR. WHERE EMERGENCY AND EXIT LUMENAIRES ARE SHOWN ABOVE A DOOR, MOUNT THE EMERGENCY LUMINAIRE CENTERED ABOVE THE EXIT SIGN.
- PROVIDE LUMINAIRE WITH INTEGRAL SELF-TEST/SELF-DIAGNOSTIC SYSTEM. SYSTEM SHALL MONITOR LAMP/LED STATUS, LOAD TRANSFER CIRCUIT, BATTERY CAPACITY AND CHARGING FUNCTION. ANY FAULT DETECTED SHALL BE DISPLAYED BY MEANS OF A FLASHING CODE LIGHT.
- PROVIDE COMPLETE SYSTEM OF LED TAPE, INCLUDING POWER SUPPLY(S) AND CONTROLS. MOUNT LED TAPE SYSTEM TO UNDERSIDE OF CABINETRY, 1" FROM FRONT UNDERSIDE OF FRAME, CONCEALED BY THE BOTTOM FRONT LIP OF THE CABINET. APPROXIMATE LENGTHS AS INDICATED. MOUNT TRANSFORMER AND RECEPTACLE HIGH IN CABINETRY WITH SWITCH AT COUNTER. PROVIDE POWER SUPPLY AND CONNECTION CABLES AS NECESSARY FOR COMPLETE SYSTEM. CONCEAL ALL CABLING/WIRING BENEATH AND BEHIND CABINETS.

AUTOMATIC LIGHTING CONTROL DEVICE SCHEDULE					
SYMBOL	TYPE/DESCRIPTION	VOLTS/WATTS/AMPS	MANUFACTURER	SERIES/CATALOG NO.	COVERAGE/PATTERN
	PASSIVE-INFRARED CEILING MOUNT SENSOR	20A SWITCH LOAD, 15VDC CONTROL 5W, 120V INPUT	SENSOR SWITCH	CM-9 SENSOR; PP20/PP20-2P POWER PACK	450 SQUARE FEET 14' RADIUS 360° COVERAGE
\$ _{PIR D}	PASSIVE-INFRARED WALL ON/OFF SENSOR SWITCH WITH DIMMING	800W SWITCH LOAD, 120/277V RATED	SENSOR SWITCH	WSX	630 SQUARE FEET 20' RADIUS 180° COVERAGE
\$ _{DT}	DUAL TECHNOLOGY WALL ON/OFF SENSOR SWITCH WITH DIMMING	800W SWITCH LOAD, 120/277V RATED	SENSOR SWITCH	WSX-PDT	630 SQUARE FEET 20' RADIUS 180° COVERAGE
\$ _{LV}	LOW VOLTAGE MOMENTARY CONTACT ON/OFF SWITCH COMPATIBLE WITH OCC SENSOR CONTROLS WITH DIMMING	12-24 VAC/VDC	SENSOR SWITCH	sPODM SERIES PROVIDE 3-WAY, 4-WAY, 0-10VDC DIMMING, AS INDICATED AND AS REQUIRED FOR CONTROL OPERATIONS	
AUTOMATIC LIGHTING CONTROL DEVICE SCHEDULE GENERAL NOTES:					
1. INSTALL OCCUPANCY SENSOR CONTROL DEVICES AND ALL ACCESSORIES AS PER MANUFACTURER'S RECOMMENDATIONS TO OPTIMIZE CONTROLLER ABILITY (E: AVOID PLACEMENT NEAR HVAC LOUVERS, MASKING OF SENSORS, ETC.).					
1.1. SENSOR LOCATIONS INDICATED ON PLAN ARE APPROXIMATE; PROVIDE QUANTITIES NECESSARY AND LOCATE SENSORS AS PER THE MANUFACTURER'S APPROVED SHOP DRAWINGS.					
1.2. WIRING OF AUTOMATIC LIGHTING CONTROLS AS INDICATED ON THE PLAN DRAWINGS IS INTENDED ONLY TO PROVIDE SWITCHGROUP DIRECTION; INTERCONNECT AUTOMATIC CONTROLS, MANUAL SWITCHES AND LUMENAIRES AS PER MANUFACTURER'S RECOMMENDATIONS.					
2. INDICATE FINAL LOCATIONS OF SENSORS AND ASSOCIATED DEVICES (SWITCHES, POWER PACKS/POWER SUPPLY MODULES) ON AS-BUILT DOCUMENTS.					
3. DUAL TECHNOLOGY SENSORS SHALL EMPLOY A COMBINATION OF PASSIVE-INFRARED AND EITHER ULTRASONIC OR MICRO-PHONIC TECHNOLOGY TO SENSE THE PRESENCE OF OCCUPANTS IN A SPACE.					
4. PROVIDE SENSOR FOR SURFACE OR RECESSED MOUNTING AS APPROPRIATE.					
5. REFER TO LIGHTING CONTROLS PERFORMANCE SPECIFICATION FOR ADDITIONAL INFORMATION.					

GENERAL NOTES:

REFER TO GENERAL NOTES ON DRAWING E0 WHICH APPLY TO THIS DRAWING AS WELL AS ANY NOTES WHICH FOLLOW.

DRAWING NOTES:

THESE DRAWING NOTES APPLY TO THIS DRAWING, ONLY.

- ELECTRICAL CONNECTION INFORMATION IS BASED UPON THE SPECIFIED "BASIS OF DESIGN" OR APPROVED EQUAL EQUIPMENT. VERIFY ALL CONNECTION REQUIREMENTS WITH THE APPROVED EQUIPMENT SUBMITTALS AND/OR SHOP DRAWINGS PRIOR TO ANY ROUGH-IN.
- PROVIDE (2) DISCONNECTS; (1) FUSED DISCONNECT IN ELEVATOR MACHINE ROOM; (1) NON-FUSED AT THE TOP OF THE ELEVATOR SHAFT. DISCONNECTS SHALL HAVE NO/NC OUTPUT CONTACTS REFLECTING POSITION OF SWITCH.
- CONTRACTOR TO VERIFY AND PROVIDE ALL CONNECTIONS BETWEEN POWER SUPPLY, CONTROLLER, CAP LIGHTING, SHAFT POWER AND ELEVATOR MACHINE AS REQUIRED.
- LOCAL DISCONNECT IS NOT REQUIRED AS THE BRANCH CIRCUIT OVERCURRENT DEVICE (CIRCUIT BREAKER) SHALL BE PROVIDED WITH A PERMANENT PADLOCK CLIP TO ALLOW LOCKING OF THE CIRCUIT BREAKER IN THE OPEN (OFF) POSITION (NEC 422.31).
- FAN COIL UNIT POWERED FROM HEAT PUMP UNIT IS AN APPLIANCE SYSTEM. LOCKABLE DISCONNECT SERVICE SWITCH AT HEAT PUMP SERVES AS A LOCKABLE DISCONNECT FOR FAN COIL UNIT.

PROVIDE TWO BURNER SWITCHES, ONE AT BOILER AND OTHER JUST OUTSIDE DOOR TO THE MECHANICAL ROOM, 66" AFF.

LIGHTING CONTROL PERFORMANCE SPECIFICATION

1. GENERAL LIGHTING CONTROL OPERATIONS:

- 1.1. PROVIDE A SYSTEM OF LOCALIZED MANUAL SWITCHES, OCCUPANCY SENSORS.
 - 1.1.1.1. VACANCY SENSING: LUMENAIRES IN THE SPACE MAY BE TURNED OFF MANUALLY OR AUTOMATICALLY BASED UPON NO OCCUPANCY; LUMENAIRES MAY ONLY BE TURNED ON MANUALLY.
 - 1.1.1.2. OCCUPANCY SENSING: LUMENAIRES IN THE SPACE MAY BE TURNED OFF MANUALLY OR AUTOMATICALLY BASED UPON NO OCCUPANCY. TO TURN ON THE LUMENAIRES IF THE MANUAL SWITCH IS LEFT IN THE ON POSITION, THE LUMENAIRES WILL TURN ON AUTOMATICALLY AS PRESENCE IS SENSED; IF SWITCH IS LEFT IN THE OFF POSITION, IT MUST BE MANUALLY SWITCHED TO TURN ON THE LUMENAIRES.
 - 1.1.1.3. WHERE NECESSARY, PROVIDE 3-WAY AND 4-WAY TYPE.
 - 1.1.1.4. WHERE INDICATED, PROVIDE 0-10VDC MANUAL DIMMING INTEGRAL TO SWITCH
 - 1.2. BASIS OF DESIGN PRODUCTS FOR LOW VOLTAGE LIGHTING CONTROLS ARE PRODUCTS AS IDENTIFIED IN THE AUTOMATIC LIGHTING CONTROL DEVICE AND LUMINAIRE SCHEDULES (SENSOR SWITCH, ACUITY BRANDS PRODUCTS). PRODUCTS OF COOPER, CRESTRON OR HUBBELL MAY ALSO BE ACCEPTABLE, PENDING SUBMITTAL PROCEDURE APPROVAL.
 - 1.3. CONTRACTOR SHALL BE RESPONSIBLE FOR CONSIDERING ANY DIFFERENCES IN LUMINAIRE OPTIONS, WIRING AND CONTROL DEVICES WHETHER PROVIDING A BASIS OF DESIGN SYSTEM OR A SUBSTITUTE SYSTEM (MATERIALS, METHODS, COSTS, ETC.).
 - 1.4. AUTOMATIC LIGHTING CONTROL EQUIPMENT SHALL BE PRODUCTS OF ONE MANUFACTURER.
2. MANUAL SWITCHES: OVER-RIDE AUTOMATIC CONTROLS TO SWITCH ALL LUMENAIRES BEING CONTROLLED, OFF.
 3. DIMMING CONTROL: COORDINATE AUTOMATIC AND MANUAL DIMMING CONTROL REQUIREMENTS WITH LUMINAIRE BEING CONTROLLED, PROVIDING PROPER CONTROL DEVICE AND ASSOCIATED WIRING TO SUIT DIMMING PROTOCOL (0-10VDC, TRIAC, ELV, ETC.).
 4. OCCUPANCY SENSORS: INTEGRAL TO SWITCH OR LUMINAIRE OR CEILING MOUNTED, PASSIVE INFRA-RED (PIR) OR DUAL-TECHNOLOGY (DT).
2. EXTERIOR LIGHTING SHALL BE CONTROLLED BY EXTERIOR LIGHTING CONTROL TIMECLOCK WITH PHOTOCELL INPUT, UNLESS OTHERWISE NOTED.

- 2.1. CHANNEL 1 - TBD
- 2.2. CHANNEL 2 - TBD
- 2.3. CHANNEL 3 - TBD
- 2.4. CHANNEL 4 - TBD

3. ALL LIGHTING CONTROL CONDUCTORS AND CABLES SHALL BE INSTALLED AS PER DRAWING PACKAGE'S NOTES. ALL LIGHTING CONTROL WIRING SHALL BE IN RACEWAYS WHERE RUN EXPOSED. ALL LIGHTING CONTROL WIRING CONNECTIONS SHALL BE MADE IN BOXES; EXPOSED LOW VOLTAGE WIRING CONNECTIONS ARE NOT ALLOWED.

- 3.1. 0-10VDC CABLING SHALL BE 18 GAUGE, GREY AND PURPLE, 300V RATED.

4. PROVIDE SUBMITTAL INFORMATION SPECIFIC FOR CONTROLS, INCLUDING WIRING DIAGRAMS.
- 4.1. INCLUDE INFORMATION ON EACH TYPE OF DEVICE BEING USED; INDICATE SPECIFIC DEVICE ON SUBMITTAL.
- 4.2. ENSURE COMPATIBILITY WITH LUMENAIRES BEING CONTROLLED.

5. CONTRACTOR SHALL PROVIDE ALL NECESSARY PROGRAMMING AND ADJUSTMENTS OF THE LIGHTING CONTROL SYSTEM TO ENSURE OPERATION IS TO OWNER'S SATISFACTION. UTILIZE MANUFACTURER'S TECHNICIAN OR SALES REPRESENTATIVES AS NECESSARY TO OBTAIN SPECIFIED AND DESIRED CONTROL OPERATIONS. **CONTRACTOR SHALL PROVIDE COMMISSIONING OF LIGHTING CONTROLS AS PER 2015 CSES, C407.3.1.1, C407.3.1.2 AND C407.3.3.3.**



Engineering Services
of Vermont, LLC



9 Washington Street,
Rutland, Vermont 05701
(802) 855-8691

www.EngineeringVermont.com

CONSULTING ENGINEERS
MECHANICAL - ELECTRICAL

DATE

NO.



WHITEFIELD PUBLIC LIBRARY
WHITEFIELD, NH

EXISTING BUILDING ADDITION

ELECTRICAL
SCHEDULES & NOTES

PROJ NO: 24114W
DRAWN: GKB
DATE: 03/06/2026

E10

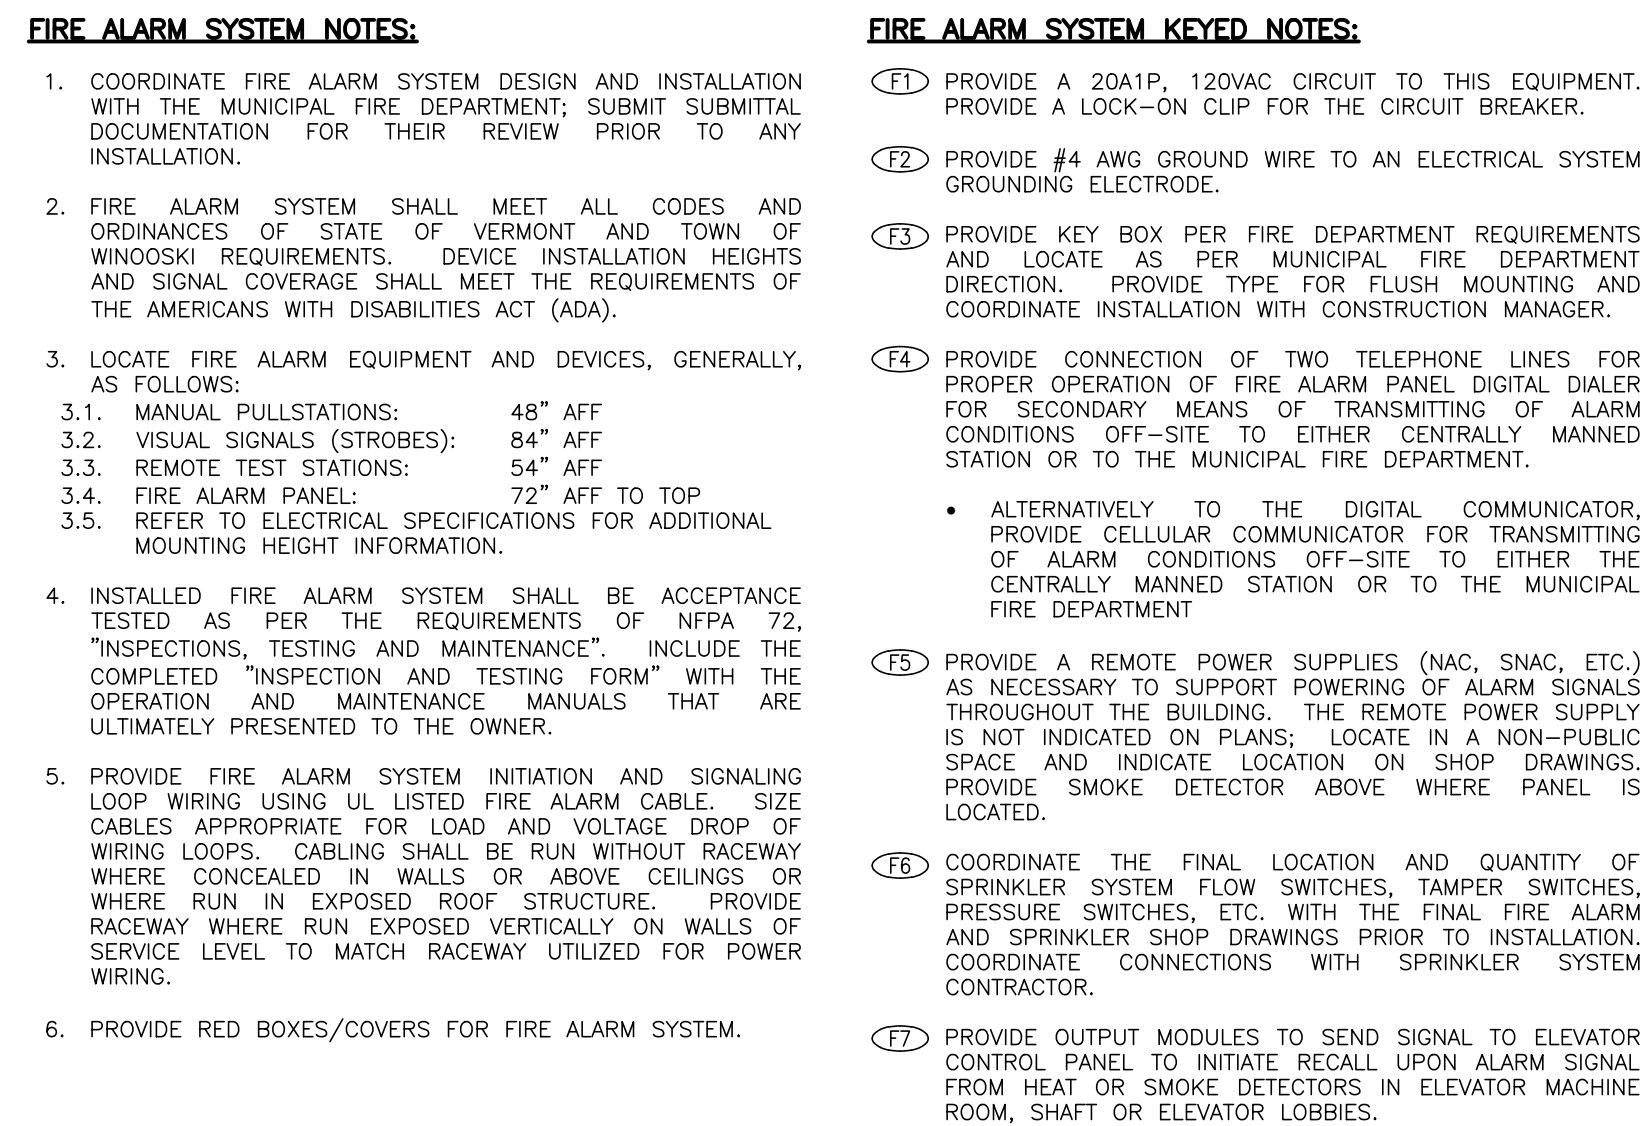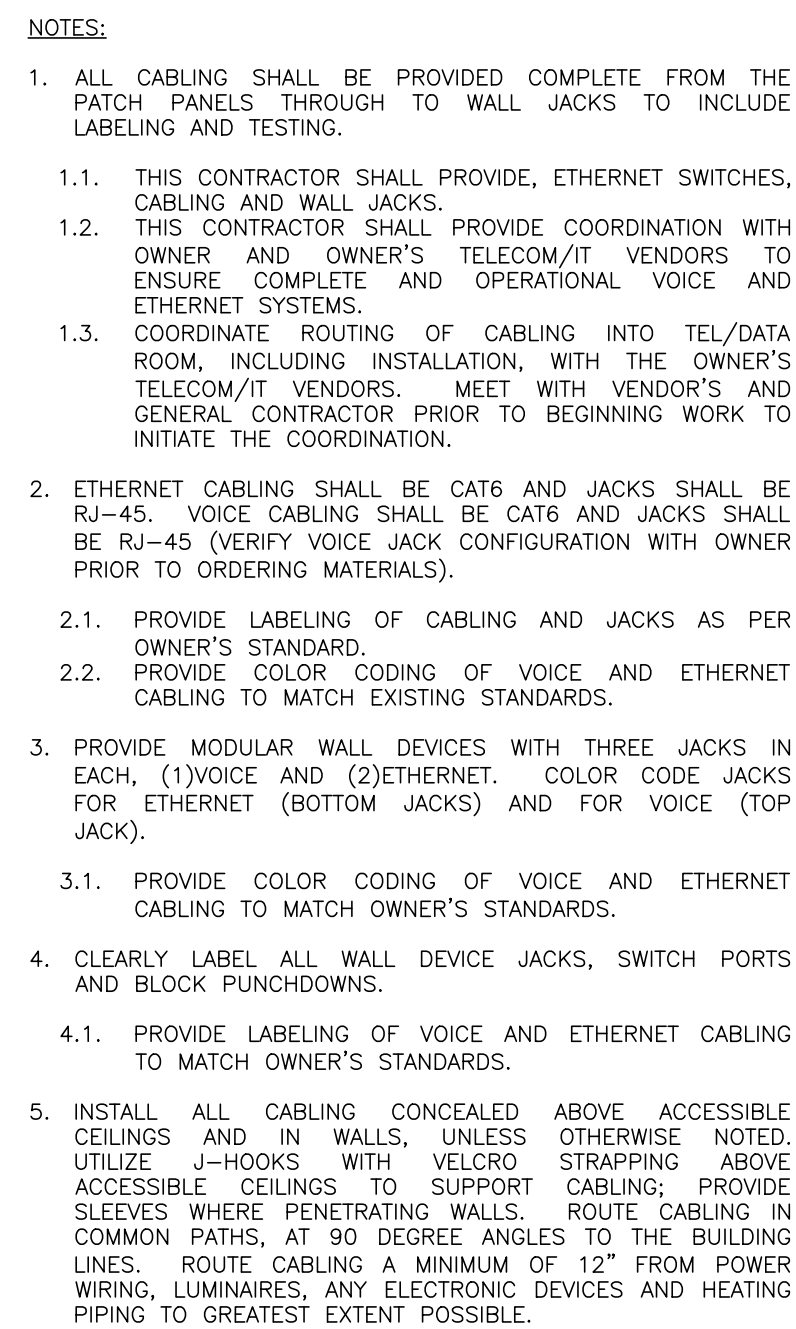

GENERAL NOTES:
REFER TO GENERAL NOTES ON DRAWING E0 WHICH APPLY TO
THIS DRAWING AS WELL AS ANY NOTES WHICH FOLLOW.



NO	ISSUED FOR	DATE

WHITEFIELD PUBLIC LIBRARY
WHITEFIELD, NH

EXISTING BUILDING ADDITION

ELECTRICAL
DISECS

PROJ NO:	24114V
DRAWN:	GK
DATE:	03/06/202

E1 1