

COLORS, MATERIALS & FINISHES LEGEND

| ITEM                                              | MATERIAL                                                                                              |
|---------------------------------------------------|---|
| 05 75 10 - PERFORATED METAL                       | ASTYL, CUSTOM PERFORATION FLIGHT A 17% OPEN AREA, 'REDWOOD' SATIN #RST1                               |
| 05 75 10 - PERFORATED METAL                       | ASTYL, CUSTOM PERFORATION FLIGHT A 17% OPEN AREA, 'SEASHELL' WHITE SATIN #BST1                        |
| 05 75 10 - PERFORATED METAL                       | MCNICHOLS, PERFORATED METAL ROUND 'GALVANIZED', 5/32" ROUND ON 3/16" STAGGERED CENTERS, 63% OPEN AREA |
| 09 36 00 - HIGH-PERFORMANCE COATINGS              | TMEMEC, 'BLACK' #35GR                                                                                 |
| 09 96 00 - HIGH-PERFORMANCE COATINGS              | CAST ALUMINUM DIMENSIONAL LETTERING                                                                   |
| 10 14 00 - SIGNAGE                                | USA SHADE, FR701 'RED', POLE AND STRUCTURE TO BE BLACK                                                |
| 10 14 00 - SIGNAGE                                | WHITE PORTLAND CEMENT CONCRETE WITH WHITE SILICA SAND MIX                                             |
| 13 31 33 - PRE-ENGINEERED FABRIC SHADE STRUCTURES | SIKACOLOR, 140G POWDER INTEGRAL COLOR SG07-860 HEMATITE GRAY SEALED WITH CURSEAL-W                    |
| 32 13 13 - CONCRETE PAVING                        | ORDINARY NATURAL CONCRETE                                                                             |
| 32 13 13 - CONCRETE PAVING                        | AMERISTAR, MONTAGE COMMERCIAL, MAJESTIC 'BLACK'                                                       |
| 32 13 13 - CONCRETE PAVING                        | SOUTHWEST BOULDER, DECOMPOSED GRANITE 'GOLDEN WHITE FINES'                                            |
| 32 31 19 - DECORATIVE METAL FENCES AND GATES      |   |
| 32 31 19 - DECORATIVE METAL FENCES AND GATES      |   |
| 32 93 00 - LANDSCAPING                            |   |
| 32 93 00 - LANDSCAPING                            |   |

| LOCATION                                                            |
|---------------------------------------------------------------------|
| ENTRY GATE/LUNCH SHELTER CANOPY @ EXTERIOR PLAZA                    |
| ENTRY GATE ACCENT @ EXTERIOR PLAZA                                  |
| ACCENT @ EXTERIOR QUEUING                                           |
| EXTERIOR STRUCTURAL STEEL @ ENTRY GATE/LUNCH SHELTER & MARKERBOARDS |
| ENTRY SIGNAGE TEXT                                                  |
| TYPICAL FABRIC SHADE STRUCTURES                                     |
| COLLABORATIVE SPACE @ EXTERIOR PLAZA                                |
| PATH OF TRAVEL @ EXTERIOR PLAZA                                     |
| TYPICAL CONCRETE @ EXTERIOR PLAZA                                   |
| EXTERIOR                                                            |
| TYPICAL DG @ EXTERIOR PLAZA                                         |

RUHNAU  
CLARKE  
ARCHITECTS

FINISH NOTES

- ALL FINISHES SHALL COMPLY WITH CBC CHAPTERS 3, 8, & 10, CFC AND CCR TITLE 19 AND STATE OF CALIFORNIA TECHNICAL BULLETIN 117-2013.
- WALL AND CEILING MATERIALS SHALL NOT EXCEED THE FLAME SPREAD CLASSIFICATIONS IN CBC TABLE 803.1.3.
- ALL ADJACENT DISSIMILAR FINISH MATERIALS TO RECEIVE SEALANT PER MFR INSTRUCTIONS, U.N.O.
- SEE INTERIOR ELEVATION SHEETS FOR ACCENT PAINT LOCATIONS.
- ALL EXPOSED STEEL, LOUVERS, ACCESS PANELS AND WALL GRILLES TO BE PAINTED TO MATCH ADJACENT SURFACE, U.N.O.
- TOILET ROOM, TOILET ROOM VESTIBULES, AND FOOD SERVICE AREA WALLS AND CEILINGS NOT COVERED BY EITHER TILE OR F.R.P. TO HAVE MOISTURE RESISTANT GYPSUM BOARD, U.N.O.
- COORDINATE FINISHES WITH MECHANICAL FOR PLUMBING FIXTURES.
- FOR EXTENT AND PATTERN OF CEILING FINISH, SEE REFLECTED CEILING PLAN. REFER TO RCP GENERAL NOTE #4 FOR FINISH AT U.O.S.
- AT COVE BASE, PROVIDE CONTINUOUS 3/8" RADIUS
- FOR TYPICAL CERAMIC TILE DETAILS, REFER TO DETAIL
- ALL WALL BASE SHOULD BE INSTALLED USING WHOLE UNITS. NO PIECE SHALL BE SMALLER THAN 1'-0". PREFORMED CORNERS STANDARDIZED.
- FOR MORE INFORMATION ON COLORS, MATERIALS, & FINISHES, REFER TO SHEET ID-1.0
- ALL FLOOR FINISHES SHALL BE STABLE, FIRM, & SLIP RESISTANT PER CBC SECTION 11B-302.1.
- ALL FLOOR FINISHES SHALL EXTEND BELOW ACCESSIBLE WORKSTATIONS, SINKS, ETC. FOR THE REQUIRED TOE/KNEE CLEARANCE.
- EPOXY FLOORING AT FOOD SERVICE AREAS IS GREASE/ ACID RESISTANT AND USDA APPROVED.
- REFER TO CORRESPONDING SPECIFICATIONS FOR BURNING CHARACTERISTICS AND TESTING REQ.

FINISH ABBREVIATIONS

|        |                                                      |
|--------|------------------------------------------------------|
| ACP    | ACOUSTICAL CEILING PANEL (SUSPENDED)                 |
| ACT    | ACOUSTICAL CEILING TILE                              |
| AWP    | ACOUSTIC WALL PANEL                                  |
| CG     | CORNER GUARD                                         |
| CMU    | CONCRETE MASONRY UNIT                                |
| CONC   | CONCRETE                                             |
| CPL    | CEMENT PLASTER                                       |
| CPT    | CARPET                                               |
| ECO    | ECORESIN PANEL                                       |
| EPOXY  | EPOXY FLOOR                                          |
| EPT    | EPOXY TERRAZZO                                       |
| EXP    | EXPOSED                                              |
| FF     | FACTORY FINISH                                       |
| FRP    | FIBERGLASS REINFORCED PANEL                          |
| G      | GROUT                                                |
| GPL    | GYPSUM PLASTER                                       |
| GWB    | GYPSUM WALLBOARD                                     |
| GWWB   | WATER RESISTANT GWB                                  |
| LVT    | LUXURY VINYL TILE                                    |
| MESH   | METAL MESH SYSTEM                                    |
| MPS    | METAL PANEL SYSTEM                                   |
| OP     | OPERABLE PARTITION                                   |
| PCPL   | PORTLAND CEMENT PLASTER OVER METAL LATH, SAND FINISH |
| PES    | PAINT - EGGSHELL                                     |
| PL     | PLASTER                                              |
| PLAS   | PLASTER                                              |
| PF     | PAINT, FLAT                                          |
| PSG    | PAINT, SEMI-GLOSS                                    |
| RB     | RUBBER BASE                                          |
| RES    | RESIN/POXY FLOORING                                  |
| RF     | RUBBER FLOORING                                      |
| RS     | ROLLER SHADE SYSTEM                                  |
| S      | SEALED                                               |
| SAF    | SYNTHETIC ATHLETIC FLOORING                          |
| SCW    | SOLID CORE WOOD                                      |
| SEAL   | SEALED                                               |
| SSM    | SOLID SURFACE MATERIAL                               |
| ST     | STAIN WOOD COLOR                                     |
| STV    | STONE TILE VENEER                                    |
| SV     | SHEET VINYL                                          |
| T      | TILE                                                 |
| TWP    | TACKABLE WALL PANEL                                  |
| U.O.S. | UNDERSIDE OF STRUCTURE                               |
| VCT    | VINYL COMPOSITION TILE                               |
| VF     | VINYL FABRIC                                         |
| VWC    | VINYL WALL COVERING                                  |
| WACP   | WASHABLE ACOUSTICAL CEILING PANEL (SUSPENDED)        |
| WAF    | WOOD ATHLETE FLOORING                                |
| WD     | WOOD                                                 |
| WDM    | WOOD MASSIVE FLOORING                                |
| WP     | WALL PADDING                                         |
| WS     | WALL SYSTEM                                          |

FINISHES LEGEND

|                              |                           |
|------------------------------|---------------------------|
| 32 13 13 CONCRETE PAVING     | 05 75 00 PERFORATED METAL |
| CONC-1                       | MP-1                      |
| CONC-2                       | MP-2                      |
| CONC-3                       | MP-3                      |
| CONTROL JOINTS               |                           |
| (E) CONTROL JOINTS TO REMAIN |                           |
| (N) CONTROL JOINTS           |                           |
| (N) EXPANSION JOINTS         |                           |

FINISHES SITE PLAN

5

PROJECT No. :14812  
6/17/2026 3:12:50 PM

|           |       |             |       |
|-----------|-------|-------------|-------|
| DRAWN BY: | DATE: | CHECKED BY: | DATE: |
| DELTA #   | DATE  | ADD         | DATE  |
| DELTA #   | DATE  | ADD         | DATE  |
| DELTA #   | DATE  | ADD         | DATE  |

RUHNAUCLARKE.COM

3775 TENTH STREET, RIVERSIDE CALIFORNIA 92503 (951) 684-4664 / 5751 PALMER WAY, SUITE C, CARLSBAD CALIFORNIA 92010 (760) 438-5889

VALLEY VIEW HIGH SCHOOL PLAZA  
RENOVATION

13135 NASON ST. MORENO VALLEY, CA 92555  
MORENO VALLEY UNIFIED SCHOOL DISTRICT

COLORS, MATERIALS  
COLOR MATERIAL AND  
FINISHES SITE PLAN

ID-1.0

VALLEY VIEW HIGH SCHOOL PLAZA RENOVATION:



| ABBREVIATIONS:                  |                                                  |                                                     |
|---------------------------------|--------------------------------------------------|-----------------------------------------------------|
| CODES/INSTITUTIONS/ASSOCIATIONS |                                                  |                                                     |
| ACI                             | AMERICAN CONCRETE INSTITUTE                      |                                                     |
| AFPA                            | (NDS) AMERICAN FOREST & PAPER ASSOCIATION (NDS)  |                                                     |
| AISC                            | AMERICAN INSTITUTE OF STEEL CONSTRUCTION         |                                                     |
| AISI                            | AMERICAN IRON AND STEEL INSTITUTE                |                                                     |
| APA-EWA                         | APA-ENGINEERED WOOD ASSOCIATION                  |                                                     |
| ASCE                            | AMERICAN SOCIETY OF CIVIL ENGINEERS              |                                                     |
| ASTM                            | AMERICAN SOCIETY FOR TESTING AND MATERIALS       |                                                     |
| AWC                             | AMERICAN WELDING SOCIETY                         |                                                     |
| CSG                             | CALIFORNIA BUILDING CODE                         |                                                     |
| CRSI                            | CONCRETE REINFORCING STEEL INSTITUTE             |                                                     |
| DBC                             | DIVISION OF THE STATE ARCHITECT                  |                                                     |
| HCA                             | DEPARTMENT OF HEALTH CARE ACCESS AND INFORMATION |                                                     |
| ICC                             | INTERNATIONAL BUILDING CODE                      |                                                     |
| NDS                             | NATIONAL DESIGN SPECIFICATION                    |                                                     |
| NSI                             | STEEL DECK INSTITUTE                             |                                                     |
| SSI                             | STEEL JOIST INSTITUTE                            |                                                     |
| SMA                             | STEEL STUD MANUFACTURERS ASSOCIATION             |                                                     |
| SYMBOLS                         |                                                  |                                                     |
| #                               | AT POUND, NUMBER, QUANTITY                       | LBS POUNDS                                          |
| @                               | AT                                               | L/4 DEVELOPER LENGTH                                |
| <                               | LESS THAN                                        | LDGR LEDGER                                         |
| >                               | GREATER THAN                                     | LR HOOD DEVELOPMENT LENGTH                          |
| +                               | PLUS OR MINUS                                    | LG LONG                                             |
| °                               | DEGREE                                           | LL LIVE LOAD                                        |
| Ø                               | DIAMETER                                         | LLH LONG LEAD HORIZONTAL                            |
| ABBREVIATIONS                   |                                                  |                                                     |
| AB                              | ANCHOR BOLT                                      | LIV LVL LOCATIONS                                   |
| ADD                             | ABOVE                                            | LONGITUDINAL                                        |
| ADJ                             | ADDITIONAL                                       | LS LAP SPICES HORIZONTAL                            |
| ADH                             | ADHESIVE                                         | LSH LONG SIDE VERTICAL                              |
| ADO                             | ADJOINT                                          | LSV LONG SIDE VERTICAL                              |
| AESS                            | ARCHITECTURALLY EXPOSED                          | LTWT LIGHT-WEIGHT                                   |
| ALT                             | ALTERNATE                                        | LV LVL LAMINATED VENEER LUMBER                      |
| ALUM                            | ALUMINUM                                         | LWT LIGHT-WEIGHT                                    |
| ANCH                            | ANCHOR, ANCHORAGE                                |                                                     |
| APPROX                          | APPROXIMATE, APPROXIMATELY                       | MANUF MANUFACTURER                                  |
| ARCH                            | ARCHITECT, ARCHITECTURAL                         | MAT MATERIAL                                        |
| ATR                             | ALL-THROUGH ROD                                  | MAX MAXIMUM                                         |
| B/O                             | BOTTOM OF                                        | MECH MECHANICAL                                     |
| BLD                             | BELONG                                           | MEZZ MEZZANINE                                      |
| BLG                             | BUILDING                                         | MIP MIP STRUCTURAL ENGINEERS                        |
| BNG                             | BLOCKING, BLOCK                                  | MIN MINIMUM                                         |
| BN                              | BEAM                                             | MISC MISCELLANEOUS                                  |
| BN                              | BOUNDARY NAIL                                    | MULT MULTIPLE                                       |
| BOT                             | BOTTOM                                           |                                                     |
| BRFB                            | BUCKLE-RESTRAINED BRACE FRAME                    | (N) NEW                                             |
| BRG                             | BEARING                                          | N/A NOT APPLICABLE                                  |
| BS                              | BOUNDARY SCREW                                   | NAT NATURAL                                         |
| BASE                            | BASEMENT                                         | NC NOT IN CONTRACT                                  |
| BTWN                            | BETWEEN                                          | NTS NOT TO SCALE                                    |
|                                 |                                                  | NWT NORMAL-WEIGHT                                   |
| CALCS                           |                                                  |                                                     |
| CANT                            | CANTILEVER                                       | OF OUTSIDE FACE                                     |
| CFRP                            | CARBON FIBER REINFORCED POLYMER                  | OC ON CENTER                                        |
| CG                              | CENTER OF GRAVITY                                | OD OUTSIDE DIAMETER                                 |
| CST                             | CAST                                             | OPPOSITE HAND                                       |
| CJ                              | CONTROL JOINT                                    | OP OPERATING                                        |
| CL                              | CENTERLINE                                       | OPER OPERATING                                      |
| CEILING                         | CEILING                                          | OPEN OPENING                                        |
| CMU                             | CLEAR, CLEARANCE                                 | OPP OPPOSITE                                        |
| CLR                             | CONCRETE MASONRY UNIT                            | OSB ORIENTED STRAND BOARD                           |
| COL                             | COLUMN                                           |                                                     |
| CONC                            | CONCRETE                                         | PARA PARALLEL                                       |
| CONN                            | CONNECT, CONNECTION                              | PERP PERPENDICULAR                                  |
| CONT                            | CONTINUOUS                                       | PLATE PLATE                                         |
| CONV                            | CONVEX                                           | PLR PERFORMING LINE                                 |
| COORD                           | COORDINATE                                       | PLF POUNDS PER LINEAR FOOT                          |
| CSR                             | COUNTERSINK, COUNTERSUNK                         | PLMB PLUMBING                                       |
| CTK                             | CENTER                                           | PLY PLYWOOD                                         |
|                                 |                                                  | PT PARTIAL JOINT PENETRATION                        |
|                                 |                                                  | PROJ PROJECT, PROJECTION                            |
| d                               | PENNY (NAIL SIZE)                                | PSF POUNDS PER SQUARE FOOT                          |
| DBL                             | DOUBLE (REBAR)                                   | PSI POUNDS PER SQUARE INCH                          |
| DBL                             | DOUBLE                                           | PSL PARALLAM                                        |
| DCW                             | DEMAND CRITICAL WELD                             | PT                                                  |
| DET                             | DETAIL                                           | PT POINT-TENSIONED (CONCRETE PRESSURE-TREATED WOOD) |
| DGL                             | DOUGLAS FIR LARCH                                |                                                     |
| DIA                             | DIAMETER                                         | QTY QUANTITY                                        |
| DNG                             | DIMENSION                                        |                                                     |
| DNG                             | DIMENSION                                        | R RADIUS                                            |
| DIR                             | DIRECTION                                        | RAD RADIUS                                          |
| DIST                            | DISTANCE                                         | REF REFER TO REFERENCE                              |
| DOWN                            | DOWN                                             | REF REINFORCING                                     |
| DL                              | DEAD LOAD                                        | REQD REQUIRE, REQUIRED                              |
| DITTO                           | DITTO                                            | RET RETAINING                                       |
| DWG                             | DRAWING                                          | REV REVISION                                        |
|                                 |                                                  | RF ROOF                                             |
| (E)                             | EXISTING                                         | RM ROOM                                             |
| EA                              | EACH                                             | RR ROOF-RAFTER                                      |
| EBF                             | ECCENTRIC BRACED FRAME                           |                                                     |
| EFC                             | EACH FACE                                        | SCHED SCHEDULE                                      |
| ELECT                           | ELECTRICAL                                       | SECT SECTION                                        |
| ELV                             | ELEVATION, ELEVATED                              | SEL SELECT                                          |
| EMB                             | EMBED, EMBEDDED, EMBEDMENT                       | SEI STRUCTURAL ENGINEER OF RECORD                   |
| EMBED                           | EMBED, EMBEDDED, EMBEDMENT                       | SHT SHEET                                           |
| ENG                             | ENGINEER                                         | SHG SHADING                                         |
| ENR                             | ENGINEER                                         | SIM SIMILAR                                         |
| ENG                             | ENGINEER OF RECORD                               | SIMP SIMPSON STRONG-TIE COMPANY                     |
| EQUIP                           | EQUIPMENT                                        | SMS SPECIAL MOMENT-RESISTING                        |
| EW                              | EDGE SCREW, EACH SIDE                            | SMT SHEET METAL SCREW                               |
| EW                              | EACH EDGE                                        | SOG SLAB-ON-GRADE                                   |
| EXC                             | EXCAVATE, EXCAVATION                             | SPECIAL SPECIAL                                     |
| EXP                             | EXPANSION                                        | SPA SPACED, SPACING                                 |
| EXT                             | EXTERIOR                                         | SPCS SPACES                                         |
|                                 |                                                  | SPEC SPECIFICATION                                  |
|                                 |                                                  | SQ SQUARE                                           |
| FDN                             | FOUNDATION                                       | SS STAINLESS STEEL                                  |
| FIN                             | FINISH                                           | STAGG STAGGER                                       |
| FLR                             | FLOOR                                            | STD STANDARD                                        |
| FLR                             | FLOOR                                            | STIFF STIFFEN, STIFFENER                            |
| FN                              | FIELD NAIL                                       | STRIP STRIPUP                                       |
| FZ                              | FACE OF                                          | STL STEEL                                           |
| FRM                             | FRAMING                                          | STRUC STRUCTURAL                                    |
| FS                              | FIELD SCREW                                      | SW SHEAR WALL                                       |
| FTG                             | FOOTING                                          | SYM SYMMETRICAL                                     |
| G                               | FULLY-THREADED ROD                               |                                                     |
| G                               |                                                  | T&B TOP & BOTTOM                                    |
| GA                              | GAUGE                                            | T&B TONGUE & GROOVE                                 |
| GALV                            | GALVANIZE                                        | T&B TO BE DETERMINED                                |
| GC                              | GENERAL CONTRACTOR                               | T&B TEMPERATURE, TEMPORARY                          |
| GLB                             | GLUED-LAMINATED BEAM                             | THK THICK, THICKNESS                                |
| GR                              | GRADE                                            | THRU THROUGH                                        |
|                                 |                                                  | TN TIE NAIL                                         |
| H                               | HOLDOWN                                          | T/O TOP OF                                          |
| HDR                             | HEDGE, HEDG                                      | TRANS TRANSVERSE                                    |
| HEX                             | HEXAGONAL                                        | TS TUBE STEEL                                       |
| HGR                             | HANGER                                           | TSG TYPICAL STEEL ORDER                             |
| HGR                             | HANGER                                           | TYP TYPICAL                                         |
| HORIZ                           | HORIZONTAL                                       |                                                     |
| HOUR                            | HOUR (FIRE RATING)                               | UNO UNLESS NOTED OTHERWISE                          |
| IF                              |                                                  |                                                     |
| IF                              | INSIDE FACE                                      | VERT VERTICAL                                       |
| ID                              | INSIDE DIAMETER                                  | VERF VERIFY IN FIELD                                |
| INFO                            |                                                  |                                                     |
| INSF                            | INSPECTION                                       | W/ WITH                                             |
| INT                             | INTERIOR, INTERSECTION                           | WO WITHOUT                                          |
| INV                             | INVERT, INVERTED                                 | WP WORK POINT                                       |
| INSR                            | INSPECTOR OF RECORD                              | WT WEIGHT                                           |
|                                 |                                                  | WFW WELDED WIRE FABRIC                              |
| JOINT                           |                                                  |                                                     |
| JST                             | JOIST                                            |                                                     |
| JT                              | JOINT                                            | STRUCTURAL STEEL SHAPES                             |
|                                 |                                                  | CX STANDARD CHANNEL                                 |
| K                               | KIPS (1000#)                                     | HSS HOLLOW STRUCTURAL SECTION                       |
| K T2Z                           | KIPS PER SQUARE T2Z (ANCHOR)                     | ANGLE ANGLE                                         |
| KP                              | KING POST                                        | Mx MISCELLANEOUS CHANNEL                            |
| KSF                             | KIPS PER SQUARE FOOT                             | Mx M SHAPES                                         |
| KSI                             | KIPS PER SQUARE INCH                             | STD STANDARD PIPE                                   |

**DESIGN CRITERIA. THE FOLLOWING DESIGN PARAMETERS HAVE BEEN USED IN THE DESIGN OF THE STRUCTURAL, AND WHERE APPLICABLE, NON-STRUCTURAL SYSTEMS REPRESENTED IN THESE STRUCTURAL DRAWINGS.**

**A. CODE OF RECORD:** 2022 CALIFORNIA BUILDING

**B. AUTHORITY HAVING JURISDICTION:** THE DIVISION OF THE STATE ARCHITECT (DSA)  
(REFERENCE TO THE "AUTHORITY HAVING JURISDICTION" OR "GOVERNING AGENCY" THROUGHOUT THESE STRUCTURAL DRAWINGS SHALL BE CONSIDERED TO BE THE AUTHORITY LISTED ABOVE.)

**C. DESIGN LOADS (VERTICAL GRAVITY):**  
• FREE-STANDING FENCE: DL ± 5 PSF

THESE LOAD VALUES REPRESENT THE ANTICIPATED DEAD LOADS AND ALLOWABLE SUPERIMPOSED LIVE LOADS FOR WHICH THE STRUCTURE HAS BEEN DESIGNED. ASSUMING THE NOTED MATERIALS STRENGTHS ARE ACHIEVED AND THE STRUCTURE HAS BEEN FULLY ERECTED AND SECURED, MINOR ADJUSTMENTS MAY HAVE BEEN MADE FOR SPECIAL DESIGN CASES WHERE MORE REFINED VALUES ARE REQUIRED.

**D. BUILDING RISK CATEGORY:**  
• FREE-STANDING FENCE: II

**E. WIND DESIGN PARAMETERS:**  
• ULTIMATE LRFD DESIGN WIND SPEED (V) (3 SEC. GUST): 96 MPH  
• WIND DIRECTIONALITY FACTOR (K<sub>d</sub>): 0.8  
• EXPOSURE CATEGORY: C  
• TOPOGRAPHIC FACTOR (K<sub>zt</sub>): 1.28  
• GUST EFFECT FACTOR: 0.95  
• ENCLOSURE CLASSIFICATION: OPEN  
• INTERNAL PRESSURE COEFFICIENT (GCPI): ±0.18  
• ULTIMATE DESIGN WIND PRESSURE: ± 30 PSF  
• MWFRS: ± 30 PSF

**F. SEISMIC DESIGN PARAMETERS:**  
• SEISMIC SITE CLASS: D (DEFAULT)  
• SITE COEFFICIENTS, SPECTRAL ACCELERATION PARAMETERS:  
  S<sub>s</sub>: 1.965  
  S<sub>1</sub>: 0.940  
• DESIGN SPECTRAL ACCELERATION PARAMETERS:  
  S<sub>s</sub>: 1.572  
  S<sub>1</sub>: 0.780  
• SEISMIC IMPORTANCE FACTOR: I  
• SEISMIC DESIGN CATEGORY: E

**FREESTANDING FENCE**  
**G. SEISMIC DESIGN PARAMETERS:**  
• BASIC SEISMIC FORCE-RESISTING SYSTEM: GROUND-SUPPORTED CANTILEVER WALLS OR FENCES  
• RESPONSE MODIFICATION COEFFICIENT (R): 2.0  
• OVER-STRENGTH FACTOR (Ω<sub>0</sub>): 1.2  
• DEFLECTION AMPLIFICATION FACTOR (CD): 2.5  
• ANALYSIS PROCEDURE: SEISMIC DESIGN REQUIREMENTS FOR NON-BUILDING STRUCTURES (ASCE 7-16, CHAPTER 15)  
• SEISMIC BASE SHEAR COEFFICIENT, (C<sub>s</sub>, I.E. S<sub>ds</sub>): 1.00  
• REDUNDANCY (R<sub>v</sub>): 1.28  
• SEISMIC BASE ELEVATION: 10.0' ± 1.0", E-W 1.0"  
• HORIZONTAL IRREGULARITY: NONE  
• VERTICAL IRREGULARITY: NONE

**2. ASTM DESIGNATIONS, ICC REFERENCED, AND ALL STANDARDS AND REFERENCED DOCUMENTS SHALL REFER TO THE LATEST EDITIONS AND/OR AMENDMENTS AS ADOPTED BY THE CODE OF RECORD.**

**3. GENERAL NOTES AND TYPICAL DETAILS SHALL APPLY TO ALL PARTS OF THE PROJECT. WHERE SPECIFIC DETAILS ARE NOT PROVIDED, THE GENERAL NOTES AND TYPICAL DETAILS SHALL GOVERN. HOWEVER, WHEN A SPECIFIC DETAIL OR NOTE HAS BEEN SPECIFICALLY REFERENCED OR CALLED OUT ON PLAN, THAT DETAIL OR NOTE SHALL GOVERN FOR THE SPECIFIC CASE. IN ADDITION, WHEN A DETAIL IS REFERENCED AS SIMILAR (SM) TO A SPECIFIC DETAIL OR NOTE, IT CAN BE REASONABLY INFERRED THAT A SIMILARITY IS SIMILAR TO A SPECIFIC DETAIL, THAT SPECIFIC DETAIL SHALL BE ASSUMED TO APPLY UNTIL OTHERWISE DIRECTED BY THE ENGINEER OF RECORD.**

**4. THESE STRUCTURAL DRAWINGS ARE AN INTEGRAL PART OF, AND RELIANT ON, INFORMATION CONTAINED WITHIN THE ENTIRE SET OF CONSTRUCTION DOCUMENTS PREPARED FOR THE PROJECT. AS SUCH, IT SHALL BE THE RESPONSIBILITY OF THE CONTRACTOR AND SUBCONTRACTORS TO REVIEW AND COORDINATE INFORMATION CONTAINED IN THE CIVIL/ARCHITECTURAL AND SPECIALTY CONSULTANT DRAWINGS AND SPECIFICATIONS TO ENSURE A FULL UNDERSTANDING OF THE PROJECT REQUIREMENTS. ANY OMISSIONS AND/OR CONFLICTS BETWEEN THE VARIOUS ELEMENTS OF THE WORKING DRAWINGS AND/OR SPECIFICATIONS SHALL BE BROUGHT TO THE IMMEDIATE ATTENTION OF THE ARCHITECT AND STRUCTURAL ENGINEER AND THE CONTRACTOR SHALL NOT PROCEED WITH THE AFFECTED WORK UNTIL CLARIFICATION AND/OR DIRECTION HAS BEEN GIVEN.**

**5. PRIOR TO STARTING WORK ON THE PROJECT AND/OR ON A SPECIFIC AREA OF THE PROJECT, THE CONTRACTOR SHALL CHECK ALL DIMENSIONS, DIMENSIONS NOT SHOWN ON THE STRUCTURAL DRAWINGS SHALL BE COORDINATED FROM THE ARCHITECTURAL AND OTHER CONSULTANT DRAWINGS. WHEN DIMENSIONS DIFFER DURING THE CONSTRUCTION PHASE, THE CONTRACTOR SHALL BE NOTIFIED AND THE CONTRACTOR SHALL NOT PROCEED WITH THE AFFECTED WORK UNTIL DIRECTION HAS BEEN PROVIDED. WRITTEN DIMENSIONS SHALL GOVERN OVER SCALES SHOWN ON THE PLANS.**

**6. THE CONTRACTOR SHALL BE RESPONSIBLE FOR COORDINATING THE WORK OF ALL TRADES. THE ARCHITECTURAL AND MEP DRAWINGS SHALL BE USED FOR THE SIZE AND LOCATION OF ALL OPENINGS (ESPECIALLY AS SPECIFICALLY CONTROLLED BY THE STRUCTURAL DRAWINGS), INTERIOR NON-BEARING PARTITIONS, CONCRETE CURBS, SLOPES, DEPRESSIONS, CHANGES IN LEVEL, FINISHES, CHAMFERS OR GROOVES, FLOOR AND ROOF DRAINS, INSERTS, SLEEVES, PIPES, CONDUITS AND OTHER NON-STRUCTURAL ITEMS.**

**7. UNLESS SPECIFICALLY NOTED ON THE STRUCTURAL PLANS OR REFERENCED DETAILS, DO NOT PLACE MECHANICAL, ELECTRICAL (INCLUDING LOW VOLTAGE) AND STRUCTURAL ENGINEER FOR REVIEW PRIOR TO FABRICATION OR USE. A SCHEDULE FOR THE RELEASE OF SHOP DRAWINGS AND SUBMITTALS WITHOUT PRIOR APPROVAL AND DIRECTION BY THE STRUCTURAL ENGINEER, EXCEPT AS SPECIFICALLY SHOWN ON PLAN, NO STRUCTURAL MEMBER (BEAM, COLUMN, SHEAR WALL, STRUCTURAL SLAB, GRADE BEAM, BRACE, ETC.) SHALL BE CUT, DRILLED, OR NOTCHED WITHOUT PRIOR APPROVAL AND DIRECTION FROM THE STRUCTURAL ENGINEER AND ARCHITECT HAVING JURISDICTION.**

**8. ALL INFORMATION SHOWN ON THE DRAWINGS RELATIVE TO EXISTING CONDITIONS IS GIVEN AS THE BEST CURRENT KNOWLEDGE BUT WITHOUT GUARANTEE OF ACCURACY. WHERE THE ACTUAL CONDITIONS VARY FROM THAT SHOWN IN THESE DRAWINGS, THEY SHALL BE REPORTED TO THE ARCHITECT AND STRUCTURAL ENGINEER SO THAT PROPER CLARIFICATION OR REVISION MAY BE MADE. THE CONTRACTOR SHALL NOT PROCEED WITH THE AFFECTED WORK UNTIL CLARIFICATION AND/OR DIRECTION HAS BEEN GIVEN.**

**9. THE CONTRACT DRAWINGS AND SPECIFICATIONS REPRESENT THE FINISHED STRUCTURE AND DO NOT INDICATE THE METHOD OR SEQUENCE OF CONSTRUCTION. UNLESS SPECIFICALLY NOTED OTHERWISE, THE CONTRACTOR SHALL SUPERVISE AND DIRECT THE WORK AND SHALL BE SOLELY RESPONSIBLE FOR CONSTRUCTION MEANS, METHODS, TECHNIQUES, SEQUENCES AND PROCEDURES, INCLUDING BUT NOT LIMITED TO BRACING, SHORING, AND LIFT DOWN OF MATERIALS.**

**10. THE CONTRACTOR SHALL BE RESPONSIBLE FOR THE DETERMINATION OF LOADS AND EVALUATION OF THE LOADING EFFECTS ON THE STRUCTURE FROM TEMPORARY CONSTRUCTION CONDITIONS, INCLUDING FROM EQUIPMENT SUCH AS SINK LADDER, SCISSOR LIFTS, ETC., FROM HORIZONTAL WIND AND STRUCTURAL ENGINEER OR INSURER REPRESENTATIVE SOLELY FOR THE PURPOSE OF ASSISTING THE OWNER IN QUALITY CONTROL, AND IN ACHIEVING COMPLIANCE WITH THE CONTRACT DOCUMENTS. THESE SUPPORT SERVICES SHALL NOT BE DEEMED TO PROVIDE A GUARANTEE OF THE CONTRACTORS PERFORMANCE AND SHALL NOT BE CONSTRUCTED AS ACCEPTANCE OR SUPERVISION OF CONSTRUCTION.**

**11. OBSERVATION VISITS TO THE SITE BY REPRESENTATIVES OF THE STRUCTURAL ENGINEER SHALL NOT BE DEEMED TO INCLUDE INSPECTIONS OF THE PROTECTIVE MEMBRES OR OF THE CONSTRUCTION PROCEDURES. OBSERVATION VISITS AND CONSTRUCTION SUPPORT SERVICES ARE PROVIDED BY THE STRUCTURAL ENGINEER FOR INFORMATION PURPOSES ONLY. THE CONTRACTOR SHALL COORDINATE WITH THE ARCHITECT AND/OR CONTRACTOR TO ENSURE ACHIEVING COMPLIANCE WITH THE CONTRACT DOCUMENTS. THESE SUPPORT SERVICES SHALL NOT BE DEEMED TO PROVIDE A GUARANTEE OF THE CONTRACTORS PERFORMANCE AND SHALL NOT BE CONSTRUCTED AS ACCEPTANCE OR SUPERVISION OF CONSTRUCTION.**

**12. SUBMITTALS:**  
**A. SHOP DRAWINGS AND SUBMITTALS, INCLUDING CONCRETE MIX DESIGNS, REQUIRED BY THE SPECIFICATIONS AND/OR THESE DRAWINGS SHALL BE SUBMITTED TO THE ARCHITECT AND STRUCTURAL ENGINEER FOR REVIEW PRIOR TO FABRICATION OR USE. A SCHEDULE FOR THE RELEASE OF SHOP DRAWINGS AND SUBMITTALS SHALL BE PREPARED BY THE CONTRACTOR AND SUBMITTED TO THE ARCHITECT AND STRUCTURAL ENGINEER FOR APPROVAL PRIOR TO THE FIRST SUBMITTAL. THIS SUBMITTAL SCHEDULE SHALL PROPORTION THE NUMBER OF SHOP DRAWINGS TO BE REVIEWED IN EACH SUBMITTAL TO ADOPT SUFFICIENT TIME AS DEEMED REASONABLE IN THE PROFESSIONAL JUDGMENT OF THE ARCHITECT AND STRUCTURAL ENGINEER OR INSURER REPRESENTATIVE SOLELY FOR THE PURPOSE OF ASSISTING THE OWNER IN QUALITY CONTROL, AND IN ACHIEVING COMPLIANCE WITH THE CONTRACT DOCUMENTS. THE REVIEW IN A MANNER CONSISTENT WITH THE ANTICIPATED CONSTRUCTION SEQUENCE. SHOP DRAWINGS AND SUBMITTALS SHALL REFERENCE THE LATEST REVISION OF EACH STRUCTURAL DESIGN DRAWING USED FROM WHICH TO DERIVE THE SHOP DRAWINGS AND/OR SUBMITTALS THAT DO NOT IDENTIFY THE LATEST REVISION OF THE STRUCTURAL DRAWINGS AND/OR DO NOT REFERENCE THE AGENCY APPROVED CONSTRUCTION DOCUMENTS SHALL BE RETURNED FOR THE DETAILER TO UPDATE AND RESUBMIT. PARTIALLY COMPLETE SHOP DRAWINGS AND SHOP DRAWINGS COMPLETED WITHOUT INCORPORATING THE INFORMATION PROVIDED IN THE REVISION REQUESTS FOR INFORMATION (RFI) MAY BE RETURNED AT THE ARCHITECT'S SOLE DISCRETION FOR UPDATING IF IT IS DETERMINED THAT SUCH INFORMATION WAS PROVIDED IN A TIMELY MANNER PRIOR TO THE RELEASE OF THE SHOP DRAWING SUBMITTAL. IF A SUBMITTAL MUST BE REVISED, IT SHALL IDENTIFY EACH REVISION AND/OR ADDITION TO EACH SHOP DRAWING BY CLOUDING OR OTHER MEANS.**  
**B. SUBMITTALS, INCLUDING SHOP DRAWINGS, AND RFI'S, WILL NOT BE ACCEPTED BY MHP DIRECTLY FROM THE PROJECT SUB-CONTRACTORS. SUBMITTALS WILL BE ACCEPTED FROM THE OWNERS AUTHORIZED CONTRACT ADMINISTRATOR (I.E. GENERAL CONTRACTOR, CONSTRUCTION MANAGER, OR ARCHITECT) ONLY AFTER THEY HAVE BEEN CONFIRMED TO COMPLY WITH CONTRACT SUBMITTAL REQUIREMENTS AND THE SUBMITTALS OF THE PROJECT DOCUMENTS. THE OWNERS AUTHORIZED CONTRACT ADMINISTRATOR SHALL COORDINATE AND VERIFY COMPLIANCE WITH THE REQUIREMENTS OF THE PROJECT SPECIFICATIONS REGARDING DISTRIBUTION OF THE SUBMITTALS TO AND THROUGH THE ARCHITECTS OFFICE.**  
**C. WHEN THE ALLOWANCE FOR SUBSTITUTION OF A SPECIFIED MATERIAL OR PRODUCT DESIGNATION IS IMPLIED WITHIN THE CONSTRUCTION DOCUMENTS BY THE USE OF THE WORDS "ACCEPTED ALTERNATES," "ALTERNATIVE PRODUCTS/SUPPLIERS," ETC., OR "APPROVED EQUIP.," A SUBSTITUTION REQUEST SHALL BE SUBMITTED TO THE GENERAL CONTRACTOR, THE FORMAL SUBSTITUTION REQUEST SHALL CLEARLY IDENTIFY THE ORIGINAL PRODUCT AND THE REQUESTED SUBSTITUTE PRODUCT. THE CONTRACTOR SHALL BE RESPONSIBLE FOR VERIFYING THAT THE REQUESTED SUBSTITUTION IS "EQUAL TO, OR BETTER THAN," THE ORIGINAL PRODUCT FOR ALL CONSIDERATIONS SUCH AS NECESSARY STRENGTH, PERFORMANCE, DIMENSIONS, AND INSTALLATION. THE SUBSTITUTION REQUEST SHALL INCLUDE SCHEDULE, SUCH INFORMATION SHALL BE CLEARLY OUTLINED IN THE FORMAL SUBMITTAL AS A TABULAR COMPARISON BETWEEN THE ORIGINAL PRODUCT CRITERIA AND THE REQUESTED SUBSTITUTE'S PRODUCT CRITERIA. APPROVAL OF THE SUBSTITUTION REQUEST SHALL BE OBTAINED FROM THE ARCHITECT, THE STRUCTURAL ENGINEER, AND THE GENERAL CONTRACTOR, IF NECESSARY, THE GOVERNING AGENCY, PRIOR TO FABRICATION OR INSTALLATION OF THE SUBSTITUTED MATERIAL OR PRODUCT.**

**DETAILING, FABRICATION AND PLACING OF REINFORCING STEEL SHALL CONFORM TO STANDARDS AND RECOMMENDATIONS CONTAINED WITHIN THE CRSI 'MANUAL OF STANDARD PRACTICE'. DETAILING, FABRICATION AND PLACING OF WELDED WIRE REINFORCING SHALL CONFORM TO THE STANDARDS AND RECOMMENDATIONS CONTAINED WITHIN THE WRI 'MANUAL OF STANDARD PRACTICE - STRUCTURAL WELDED WIRE REINFORCEMENT'.**

2. REINFORCING BARS (REBAR), STEEL WELDED WIRE REINFORCING (WWR), AND TIE WIRE USED TO SECURE REBAR AND WWR SHALL CONFORM TO THE FOLLOWING ASTM SPECIFICATIONS, UNLESS OTHERWISE SPECIFIED:

|                                                        |                   |
|--------------------------------------------------------|-------------------|
| A. REINFORCING (ALL BAR SIZES): UNQ.                   | ASTM A-615, GR 60 |
| B. REINFORCING BARS TO BE WELDED (ALL BAR SIZES): UNQ. | ASTM A-705, GR 60 |
| C. WELD WIRE REINFORCING:                              | ASTM A-1064       |
| D. TIE WIRE:                                           | ASTM A-62         |

3. ALL REINFORCING STEEL SHALL BE CONTRACT COLORED GRADE 60 BARS MAY ONLY BE BENT ONCE. STRAIGHTENING AND/OR RE-BENDING IS NOT ALLOWED. IT IS THE CONTRACTOR'S RESPONSIBILITY TO SEQUENCE PLACEMENT OF REINFORCING SUCH THAT INCIDENTAL BENDING DOES NOT OCCUR.

4. PRIOR TO PLACING CONCRETE, REINFORCING STEEL, INCLUDING WWR, AND OTHER EMBEDDED ITEMS SHALL BE WELL-SECURED IN POSITION AND SHALL BE CLEAN OF RUST, GREASE OR OTHER MATERIAL LIKELY TO IMPAIR BOND. WHERE TWO LAYERS OF REINFORCING STEEL ARE REQUIRED (E.G. FOOTING PADS OR SLABS) PROVIDE APPROPRIATE CHAIRS TIED TO AND SUPPORTED BY LOWER MAT OF REINFORCING TO SUPPORT THE UPPER MAT OF REINFORCING. "HOOK AND PULL" METHODS SHALL NOT BE ALLOWED.

5. CONCRETE PROTECTION FOR REINFORCING BARS SHALL BE AT LEAST EQUAL TO THE DIAMETER OF THE BAR. MINIMUM COVER FOR CAST IN PLACE CONCRETE SHALL BE AS FOLLOWS:

|                                                         |        |
|---------------------------------------------------------|--------|
| A. CAST AGAINST AND PERMANENTLY IN CONTACT WITH GROUND: | 3"     |
| • ALL MEMBERS, ALL REINFORCEMENT:                       |        |
| B. EXPOSED TO WEATHER OR IN CONTACT WITH GROUND:        | 2"     |
| • ALL MEMBERS, #6 THROUGH #18 BARS:                     |        |
| • ALL MEMBERS, #5, W31 OR D31 WIRE AND SMALLER          | 1 1/2" |
| C. NOT EXPOSED TO WEATHER OR IN CONTACT WITH GROUND:    |        |
| • SLABS, JOISTS, WALLS, #11A AND #18 BARS:              | 1 1/2" |
| • SLABS, JOISTS, WALLS, #11 BARS AND SMALLER:           | 3/4"   |
| • BEAMS, COLUMNS:                                       |        |
| • PRIMARY REIN, STIRRUPS, TIES, SPIRALS AND HOOPS:      | 1 1/2" |

6. MINIMUM CLEAR SPACING BETWEEN PARALLEL BARS IN A SINGLE LAYER SHALL NOT BE LESS THAN 1 1/2" / 4 TIMES LARGEST AGGREGATE, 1 1/2 TIMES DIAMETER OF THE LARGER BAR, WHICHEVER IS GREATER. WHERE PARALLEL REINFORCING IS PLACED IN TWO OR MORE LAYERS, BARS IN THE LOWER LAYERS SHALL BE PLACED DIRECTLY ABOVE THE BARS IN LOWER LAYERS WITH NOT LESS THAN 1" CLEAR SPACE BETWEEN LAYERS.

7. DEVELOPMENT AND LAP SPICE LENGTHS FOR REINFORCING STEEL AND WELDED WIRE REINFORCING SHALL BE AS NOTED ON PLANS AND DETAILS CONTAINED THEREIN. WHERE SPACE LOCATIONS ARE NOT SPECIFICALLY INDICATED, SPICES SHALL BE STAGGERED A MINIMUM OF ONE (1) LAP LENGTH, WHERE SPECIFIC LAP LENGTH REQUIREMENTS ARE NOT SPECIFICALLY SHOWN ON PLANS, THE FOLLOWING MINIMUM LAP LENGTHS SHALL BE USED:

|                       |                     |
|-----------------------|---------------------|
| A. REBAR IN CONCRETE: | SEE TYPICAL DETAILS |
|-----------------------|---------------------|

8. COMPLETE REINFORCING PLACEMENT DRAWINGS (SHOP DRAWINGS) SHALL BE PREPARED IN ACCORDANCE WITH A03.315 AND SHALL BE SUBMITTED TO THE SEGR PRIOR TO FABRICATION. APPROVED SHOP DRAWINGS SHALL BE MADE AVAILABLE TO THE SEGR PRIOR TO PLACING OF CONCRETE. SEE SUBMITTALS SECTION OF THE STRUCTURAL NOTES FOR ADDITIONAL INFORMATION AND REQUIREMENTS.

9. CONTRACTOR SHALL SCHEDULE SPECIAL INSPECTIONS SO THAT EACH BAY SIZE, SPACING, LAP SPICE AND EMBEDMENT LENGTH OF REINFORCING BARS, AND THE LOCATION OF JOINT, SLABEES AND EMBEDDED ITEMS, MAY BE CORRECTED, IF NECESSARY, PRIOR TO PLACEMENT OF OVERLYING GRIDS OF REINFORCING STEEL AND/OR PLACEMENT OF CONCRETE.

10. WHEN CALLED FOR ON PLANS, WELDING OF REINFORCING STEEL, INCLUDING DETAILS, PROCEDURES, AND WORKMANSHIP, SHALL BE COMPLETED IN ACCORDANCE WITH THE REQUIREMENTS OF ANSII/AWS D 1.1 "STRUCTURAL WELDING CODE - REINFORCING STEEL" AS ESTABLISHED BY THE AMERICAN WELDING SOCIETY. THE FOLLOWING ADDITIONAL CRITERIA SHALL BE MET:

- DEFORMED STEEL BARS CONFORMING TO ASTM A-706, GRADE 60 MAY BE WELDED WITHOUT QUALIFICATION.
- REINFORCING STEEL CONFORMING TO ASTM A-615, GRADE 60, WITH A CARBON EQUIVALENT OF 0.65% OR LESS, AS ESTABLISHED BY THE MANUFACTURER'S CHEMICAL ANALYSIS, MAY BE WELDED WITHOUT PRIOR QUALIFICATION TESTS.
- REINFORCING STEEL WITH A CARBON EQUIVALENT GREATER THAN 0.65% AND LESS THAN OR EQUAL TO 0.75%, AS ESTABLISHED BY THE MANUFACTURER'S CHEMICAL ANALYSIS, SHALL NOT BE WELDED UNLESS PRIOR QUALIFICATION TESTS VERIFY ACCEPTABLE WELDABILITY.
- REINFORCING STEEL, WHOSE CHEMISTRY FOR CARBON EQUIVALENT WHICH CANNOT BE IDENTIFIED AND/OR IS UNKNOWN, AND REINFORCING STEEL, WHOSE CARBON EQUIVALENT EXCEEDS 0.75%, SHALL NOT BE WELDED UNDER ANY CIRCUMSTANCES.
- REBAR SHALL BE WELDED USING ER60X ELECTRODES.

11. IF FUSION WELDED HOLDING WIRES ARE USED FOR FABRICATION OF REBAR CAGES OR MATS, THE FOLLOWING REQUIREMENTS AND LIMITATIONS SHALL APPLY:

- FUSION WELDING OF HOLDING WIRES IS ALLOWED FOR TIES, STIRRUPS, HOOPS IN BEAMS, COLUMNS, AND GRADE BEAMS TO PREASSEMBLE REINFORCING STEEL CAGES. FUSION WELDING IS NOT ALLOWED FOR LONGITUDINAL REINFORCING STEEL IN ANY BEAM, COLUMN, OR GRADE BEAM. THE HOLDING WIRE AREA SHALL NOT EXCEED 5% OF THE BEAM, COLUMN, OR GRADE BEAM CROSS SECTION.
- FUSION WELDING OF HOLDING WIRES IS ALLOWED AT THE ENDS OF THE REINFORCING STEEL PLACED IN MATS (FREE END FOOTINGS, SLAB REINFORCEMENT, ETC.) PROVIDED THAT THE FUSION WELD OCCURS WITHIN 6 BAR DIAMETERS OF THE SPREAD END OF THE BAR AND IS NOT ALLOWED AT END OF COUPLED, THREADED, OR WELD SPLICED BARS.
- FUSION WELDING OF HOLDING WIRES SHALL NOT OCCUR ON A BENT PORTION OF A REINFORCING BAR. AFTER HOLDING WIRES ARE FUSION WELDED TO A REINFORCING BAR, THAT BAR MAY NOT BE BENT WHERE THE FUSION WELD OCCURS.
- THE HOLDING WIRES SHALL CONFORM TO ASTM A-1008.
- ALL REINFORCING STEEL TO BE WELDED SHALL COMPLY WITH ASTM A-706.
- SHOP DRAWINGS SHALL BE SUBMITTED TO THE ENGINEER FOR REVIEW INDICATING WHICH MEMBERS WILL USE FUSION WELDING PROCESS FOR PREASSEMBLY AND SHALL BE IN ACCORDANCE WITH THE GENERAL STRUCTURAL NOTES PROVIDE COMPLETE DETAILS. DETAILS INDICATING THE SIZE OF STIRRUPS, HOOPS, AND WELDING REQUIREMENTS. <FOR USA ONLY>. WHEN FUSION WELDING IS NOT DETAILLED ON THE APPROVED SHOP DRAWINGS, A CONSTRUCTION CHANGE ORDER (CCO) SHALL BE SUBMITTED AND APPROVED BY DSA PRIOR TO FABRICATION OF THE FUSION WELDED REINFORCING STEEL.
- WHEN FUSION WELDING IS USED FOR FABRICATION OF REBAR CAGES OR MATS, THE FOLLOWING REQUIREMENTS SHALL BE USED TO THE STRUCTURAL ENGINEER, THEN A05.1 ELONGATION REQUIREMENTS SHALL BE SATISFIED. TEST RESULTS SHALL BE PROVIDED TO THE STRUCTURAL ENGINEER, REBAR AND DSA.

**FOUNDATIONS:**

1. PRESUMPTIVE LOAD BEARING VALUES PER CBC TABLE 1808A.2 THAT ARE USED FOR THE STRUCTURAL DESIGN OF FOUNDATIONS AND EARTH RETENTIVE ELEMENTS DEEMED NECESSARY FOR APPROVAL. A COPY OF THE DESIGN REQUIREMENTS ON WHICH THESE PRESUMPTIVE VALUES ARE BASED SHALL NOT BE FOLLOWED DURING CONSTRUCTION, A FORMAL CHANGE ORDER SHALL BE PREPARED WITH ADEQUATE TIME FOR PROCESSING APPROVAL BY THE SEGR AND THE GOVERNING AGENCY. MHP, INC. ASSUMES NO RESPONSIBILITY FOR THE ACCURACY OR ADEQUACY OF THE PRESUMPTIVE VALUES.

2. THE FOLLOWING DESIGN PARAMETERS WERE USED AS THE BASIS FOR ALLOWABLE FOUNDATION LOADS AND SOIL PRESSURES:

|   |                  |
|---|------------------|
| A. ALLOWABLE SOIL BEARING PRESSURES:                                                                        |                  |
| • SPREAD/ISOLATED FOOTINGS:                                                                                 | 1,500 PSF        |
| • CONTINUOUS FOOTINGS:                                                                                      | 1,000 PSF        |
| • FOR LOAD COMBINATIONS INCLUDING WIND OR SEISMIC, ONE-THIRD (1/3) INCREASE IS ALLOWED.                     |                  |
| B. RETAINED EARTH PRESSURES:                                                                                |                  |
| • EQUIVALENT FLUID PRESSURE (ACTIVE):                                                                       | 45 PCF           |
| • EQUIVALENT FLUID PRESSURE (AT REST):                                                                      | 45 PCF           |
| C. RESISTANCE TO SLIDING:                                                                                   |                  |
| • FRICTION COEFFICIENT:                                                                                     | 0.25 X DEAD LOAD |
| • COHESION:                                                                                                 | 130 PCF          |
| • PASSIVE PRESSURE:                                                                                         | 100 PCF          |
| • FOR LOAD COMBINATIONS INCLUDING WIND OR SEISMIC, ONE-THIRD (1/3) INCREASE ON PASSIVE PRESSURE IS ALLOWED. |                  |

3. ALL SITE FILL AND BACKFILL SHALL BE COMPACTED TO 90% OF MAXIMUM DENSITY IN ACCORDANCE WITH THE PROJECT SPECIFICATIONS, IF APPLICABLE AND AS SET OUT METHOD D-1567. FLOODING IS NOT PERMITTED AND SHALL NOT BE USED FOR COMPACTION PURPOSES.

4. SPECIAL INSPECTION SHALL BE PERFORMED BY THE PROJECT INSPECTOR, GEOTECHNICAL PROFESSIONAL, REGISTERED IN THE STATE OF CALIFORNIA, OR SPECIAL INSPECTOR WITH THE APPROPRIATE REGIONAL, EXPERIENCE AND BACKGROUND KNOWLEDGE TO CONFIRM THAT ADEQUATE PREPARATION AND COMPACTION OF THE UNDERLYING SOILS HAS BEEN COMPLETED. THE SPECIAL INSPECTION SHALL TAKE PLACE PRIOR TO INSTALLATION OF REINFORCING OR OTHER ELEMENTS WHICH MAKE THE EXCAVATIONS INACCESSIBLE FOR ANY CORRECTIVE WORK DEEMED NECESSARY FOR APPROVAL. A COPY OF THE INSPECTION REPORT SHALL BE SUBMITTED TO THE SEGR PRIOR TO POURING CONCRETE. IF ADVERSE SOIL CONDITIONS ARE ENCOUNTERED, A SOILS INVESTIGATION MAY BE REQUIRED. SPECIAL CONDITIONS SUCH AS CRITICAL FOOTING DESIGN OR CONCERNING SOIL CONDITIONS, SPECIAL INSPECTION SHALL BE PERFORMED BY A SPECIAL INSPECTOR, REGISTERED IN THE STATE OF CALIFORNIA, WITH THE APPROPRIATE REGIONAL EXPERIENCE AND BACKGROUND KNOWLEDGE TO CONFIRM THAT THE USE OF THE PRESUMPTIVE LOAD BEARING VALUES PER CODE IS APPROPRIATE. THE SPECIAL INSPECTION SHALL TAKE PLACE PRIOR TO INSTALLATION OF REINFORCING OR OTHER ELEMENTS WHICH MAKE THE EXCAVATIONS INACCESSIBLE FOR ANY CORRECTIVE WORK DEEMED NECESSARY FOR APPROVAL. A COPY OF THE INSPECTION REPORT SHALL BE SUBMITTED TO THE SEGR PRIOR TO POURING CONCRETE. IF ADVERSE SOIL CONDITIONS ARE ENCOUNTERED, A SOILS INVESTIGATION MAY BE REQUIRED.

5. WATER SHALL BE REMOVED FROM FOUNDATION EXCAVATION PRIOR TO PLACING OF CONCRETE. CARE SHALL BE TAKEN TO AVOID DRYING OUT UNDERLYING NATURAL SOILS.

6. THE CONTRACTOR SHALL BE RESPONSIBLE FOR ALL SEQUENCING AND SHORING, ETC., NECESSARY TO SUPPORT CUT AND/OR FILL BANKS DURING EXCAVATION AND FORMING AND PLACEMENT OF CONCRETE. CARE SHALL BE TAKEN TO AVOID DISTURBING SOILS AROUND AND/OR SUPPORTING EXISTING FOUNDATIONS AND UTILITIES.

7. SEE SPECIAL INSPECTION GENERAL NOTES FOR INSPECTION REQUIREMENTS.

S-8905

DANIEL C. FAY  
REGISTERED PROFESSIONAL ENGINEER  
STRUCTURAL DIVISION  
STATE OF CALIFORNIA  
No. 65505

C-7456

DAVID W. HICKS  
REGISTERED ARCHITECT  
ARCHITECTURAL DIVISION  
STATE OF CALIFORNIA  
Exp. 03-31-21

STAMPS

IDENTIFICATION STAMP  
DIV. OF THE STATE ARCHITECT  
**APP: 04-123574 INC.**  
REVIEWED FOR  
SS ☒ FLS ☒ ACS ☒  
DATE: 01/15/2026

STRUCTURAL ENGINEERS

LONG BEACH • SAN DIEGO

LONG BEACH OFFICE

3900 Cover Street, Long Beach  
CA 90800 • 562.985.3200  
Project: 23-0590-00

CONSULTANT BRANDING

RUHNAA  
CLARKE  
ARCHITECTS

**CONCRETE:**

ALL CONCRETE WORK SHALL CONFORM TO THE STANDARDS OF THE AMERICAN CONCRETE INSTITUTE (ACI), "ACI MANUAL OF CONCRETE PRACTICE" CURRENT EDITION, "SPECIFICATIONS FOR STRUCTURAL CONCRETE" (ACI 301), AND BUILDING CODE REQUIREMENTS FOR STRUCTURAL CONCRETE (ACI 318).

WHEN SPECIFIED FOR USE, NORMAL WEIGHT (NWT) CONCRETE SHALL HAVE A DRY UNIT WEIGHT OF 150 ± 3 PCF. AGGREGATES FOR NORMAL WEIGHT CONCRETE SHALL CONFORM TO ASTM C33.

WHEN SPECIFIED FOR USE LIGHTWEIGHT (LWT) CONCRETE SHALL HAVE A DRY UNIT WEIGHT OF 110 ± 3 PCF. AGGREGATES FOR LIGHTWEIGHT CONCRETE SHALL BE EXPANDED SHALE AGGREGATE CONFORMING TO ASTM C330.

CEMENT SHALL CONFORM TO PORTLAND CEMENT ASTM C-150 (TYPE I) UNLESS NOTED OTHERWISE. WHEN USED IN THE CONCRETE MIX, FLY ASH SHALL CONFORM TO ASTM C618 CLASS F OR N.

MIXING WATER SHALL CONFORM TO ASTM C1602.

ADMITTURES SHALL CONFORM TO THE FOLLOWING.

A. WATER REDUCTION AND SETTING TIME MODIFICATION: \_\_\_\_\_ ASTM C494

B. PRODUCING FLOWING CONCRETE: \_\_\_\_\_ ASTM C1017

C. AIR ENTRAINMENT: \_\_\_\_\_ ASTM C260

D. INHIBITING CHLORIDE-INDUCED CORROSION: \_\_\_\_\_ ASTM C1582

CONCRETE SHALL ATTAIN THE FOLLOWING MINIMUM COMPRESSIVE STRENGTH (FC) AT 28 DAYS AND SHALL MEET THE OTHER REQUIREMENTS INDICATED BELOW.

A. FOOTINGS: \_\_\_\_\_ 3,000 PSI, NWT, 1 1/2" AGGREGATE, 0.45 W/C

B. ALL OTHER CONCRETE: \_\_\_\_\_ 3,000 PSI, NWT, 1" AGGREGATE, 0.45 W/C

MAXIMUM SLUMP FOR CONCRETE MIXES SHALL BE 5" TYPICALLY AND 4" FOR ALL WALLWORK, WHETHER ON GRADE OR ELEVATED, EXCEPT WHEN A HIGH RANGE WATER REDUCING ADMIXTURE IS SPECIFIED FOR USE IN THE CONCRETE MIX DESIGN. SLUMP SHALL BE A MAXIMUM OF 9".

CONCRETE MIX PROPORTIONING SHALL BE IN ACCORDANCE WITH ARTICLE 4.2.3 OF ACI 301, AND BASED ON FIELD EXPERIENCE AND/OR TRIAL MIXTURES. STRENGTH TEST RECORDS USED FOR ESTABLISHING AND DOCUMENTING CONCRETE MIXTURE PROPORTIONS SHALL BE NO MORE THAN 24 MONTHS OLD. A CONCRETE MIX DESIGN SHALL BE PROVIDED FOR EACH TYPE AND COMPRESSIVE STRENGTH OF CONCRETE TO BE USED ON THE PROJECT. THE CONCRETE MIX DESIGN SHALL BE PREPARED UNDER THE DIRECTION OF A REGISTERED PROFESSIONAL CIVIL OR STRUCTURAL ENGINEER AND TESTING SHALL BE BY AN APPROVED TESTING LABORATORY. ALL CONCRETE MIX DESIGNS SHALL BE STAMPED AND SIGNED BY THE REGISTERED PROFESSIONAL ENGINEER RESPONSIBLE FOR THE MIX PROPORTIONING AND SUBMITTED TO THE STRUCTURAL ENGINEER OF RECORD (SEOR) FOR REVIEW.

WHEN USED, AIR ENTRAINMENT SHALL NOT BE MORE THAN 5%.

ALL FINISHED CONCRETE MIX DESIGNS SHALL REFLECT PROVEN CONCRETE SHRINKAGE CHARACTERISTICS OF 0.004 IN/IN (0.04%) FINAL SHRINKAGE STRAIN OR LESS AT ALL SLABS INCLUDING TOPPING SLABS WHERE THEY OCCUR, AND 0.0025 IN/IN (0.08%) FINAL SHRINKAGE STRAIN OR LESS AT OTHER CONCRETE ELEMENTS, AS DETERMINED IN ACCORDANCE WITH ASTM C157.

CONCRETE SHALL BE CONVEYED TO FINAL LOCATION BY METHODS THAT PREVENT SEGREGATION OR LOSS OF CONSTITUENTS AND ENSURE THE REQUIRED CONCRETE QUALITY.

WATER SHALL NOT BE ADDED TO CONCRETE AT THE SITE.

THE CONTRACTOR(S) SHALL BE RESPONSIBLE FOR COORDINATING WITH ALL TRADES TO VERIFY THE LOCATION OF ALL ITEMS SUCH AS, BUT NOT LIMITED TO, SLEEVES, ANCHORS, ANCHOR BOLTS, CONDUTS, EMBED PLATES ETC. TO BE INSTALLED WITHIN CONCRETE ELEMENTS. EMBEDDED ITEMS NOT SPECIFICALLY SHOWN IN THE STRUCTURAL DRAWINGS SHALL BE LOCATED BY THE TRADESUB-CONTRACTORS INVOLVED, AND SHALL BE REVIEWED BY THE SEOR PRIOR TO PLACEMENT OF CONCRETE. IN COORDINATING THE LOCATION OF EMBEDDED ITEMS NOT OTHERWISE LOCATED IN THE STRUCTURAL DRAWINGS, PRIMARY SHALL BE GIVEN TO MAINTAIN SPACING AND CONTINUITY OF ALL REINFORCING. EMBEDDED ITEMS SHALL BE WELL DISTRIBUTED TO AVOID CLUSTERING IN SUCH A MANNER AS TO REQUIRE CUTTING OR RELOCATION OF REINFORCING STEEL.

PRIOR TO PLACING CONCRETE, ALL EMBEDDED ITEMS, INCLUDING REINFORCING STEEL, SHALL BE WELL SECURED IN POSITION. CONCRETE SHALL NOT BE POURED UNTIL ALL FORMS AND REINFORCING HAVE BEEN INSPECTED. ALL PREPARATIONS FOR THE PLACEMENT HAVE BEEN COMPLETED, AND THE PREPARATIONS HAVE BEEN REVIEWED BY THE PROJECT INSPECTOR.

ONLY ONE GRADE OF CONCRETE SHALL BE ALLOWED AT THE JOB SITE AT ANY ONE TIME.

CONCRETE TO BE PLACED DURING COLD WEATHER SHALL COMPLY WITH ACI 306R, "GUIDE TO COLD WEATHER CONCRETING" AND ACI 306.1, "STANDARD SPECIFICATION FOR COLD WEATHER CONCRETING".

CONCRETE TO BE PLACED DURING HOT WEATHER SHALL COMPLY WITH ACI 305R, "GUIDE TO HOT WEATHER CONCRETING" AND ACI 305.1, "STANDARD SPECIFICATION FOR HOT WEATHER CONCRETING".

CONCRETE SHALL BE MAINTAINED IN A CONTINUOUSLY MOIST CONDITION ABOVE 50° FOR A MINIMUM OF SEVEN (7) DAYS AFTER PLACEMENT. THE 7-DAY REQUIREMENT MAY BE REDUCED TO 3 DAYS FOR HIGH-EARLY-STRENGTH CONCRETE. ALTERNATE ACCELERATED CURING METHODS MAY BE APPROVED BY THE SEOR IF SATISFACTORY PERFORMANCE CAN BE ASSURED.

ALL CONCRETE SHALL BE TESTED AND INSPECTED AS REQUIRED PER THE SPECIAL INSPECTION SECTION OF THESE GENERAL NOTES.



21. SEE SPECIAL INSPECTION AND TESTING NOTES FOR INSPECTION AND TESTING REQUIREMENTS.

3. CONTINUOUS BATCH PLANT INSPECTION IS REQUIRED AT THE BATCH PLANT. THE QUALITY AND QUANTITY OF MATERIALS USED IN TRANSIT-MIXED CONCRETE AND IN BATCHED AGGREGATES SHALL BE CONTINUOUSLY INSPECTED BY AN APPROVED AGENCY AT THE LOCATION WHERE THE MATERIALS ARE MEASURED.

2. WHERE CJP GROOVE WELDS OCCUR IN ELEMENTS AND CONNECTIONS THAT ARE NOT PART OF THE SEISMIC FORCE-RESISTING SYSTEM (SFRS), IN RISK CATEGORY III AND IV (SEE GENERAL NOTES), ULTRASONIC TESTING (UT) SHALL BE PERFORMED ON ALL CJP GROOVE WELDS IN MATERIALS 5/16 INCH AND THICKER. IN RISK CATEGORY II, UT SHALL BE PERFORMED ON 10% OF CJP GROOVE WELDS IN MATERIAL 5/16 INCH AND THICKER.

### C. COMPLETION OF STRUCTURAL SYSTEM



## S-1.1




**MH2**  
STRUCTURAL ENGINEERS  
LONG BEACH • SAN DIEGO  
LONG BEACH OFFICE  
3900 Cover Street, Long Beach  
CA 90808 • 562.985.3200  
Project: 23-0590-00

**RUHNAU  
CLARKE  
ARCHITECTS**

**FRAMING PLAN NOTES**

- SEE GENERAL NOTES SHEET(S) FOR APPLICABLE NOTES AND ABBREVIATIONS.
- EXISTING CONSTRUCTION IS SHOWN FADED AND IS LABELED AS EXISTING OR (E).  
NEW CONSTRUCTION IS SHOWN DARK AND IS SPECIFICALLY REFERENCED BY  
DETAILS AND NOTES.
- EXISTING CONDITIONS ARE SHOWN TO THE BEST OF OUR KNOWLEDGE.  
CONTRACTOR IS RESPONSIBLE FOR VERIFYING ACTUAL CONDITIONS.  
DISCREPANCIES BETWEEN ACTUAL FIELD CONDITIONS AND THOSE SHOWN ON  
THESE DRAWINGS SHALL BE BROUGHT TO THE ATTENTION OF THE ENGINEER  
PRIOR TO PROCEEDING.

**OVERALL SITE PLAN**  
SCALE: 1" = 60'-0"

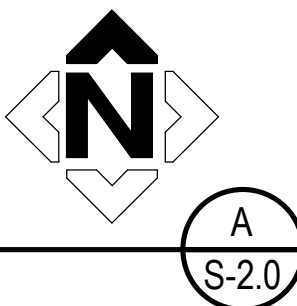

**PROJECT No. :14812**  
12/3/2025 7:19:26 PM

|           |      |             |     |     |
|-----------|------|-------------|-----|-----|
| DRAWN BY: | DATE | CHECKED BY: | ADD | REV |
| DELTA #   | DATE | ADD         | REV |     |
| DELTA #   | DATE | ADD         | REV |     |
| DELTA #   | DATE | ADD         | REV |     |

**RUHNAUCLARKE.COM**

3775 TENTH STREET, RIVERSIDE CALIFORNIA 92503 (951) 684-4664 / 5751 PALMER WAY, SUITE C, CARLSBAD CALIFORNIA 92010 (760) 438-5899

**VALLEY VIEW HIGH SCHOOL  
MODERNIZATION**



24100 Delphinium Ave, Moreno Valley, CA 92553  
MORENO VALLEY UNIFIED SCHOOL DISTRICT

**OVERALL SITE PLAN**

**S-2.0**

VALLEY VIEW HIGH SCHOOL MODERNIZATION:



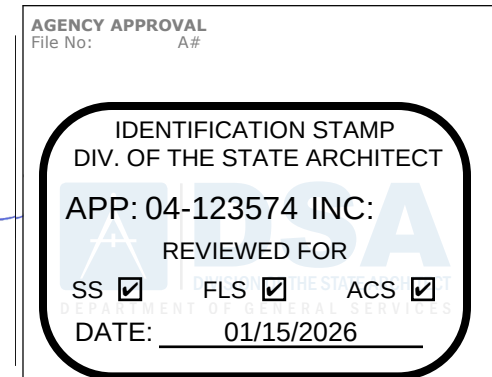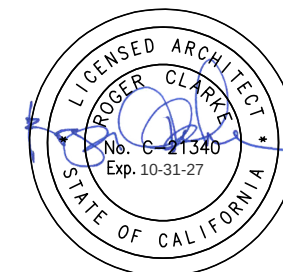


RUHNAU  
CLARKE  
ARCHITECTS

CONSULTANT BRANDIN

## FRAMING PLAN NOTES

1. SEE GENERAL NOTES SHEET(S) FOR APPLICABLE NOTES AND ABBREVIATIONS.
2. EXISTING CONSTRUCTION IS SHOWN FADED AND IS LABELED AS EXISTING OR (E). NEW CONSTRUCTION IS SHOWN DARK AND IS SPECIFICALLY REFERENCED BY DETAILS AND NOTES.
3. EXISTING CONDITIONS ARE SHOWN TO THE BEST OF OUR KNOWLEDGE. CONTRACTOR IS RESPONSIBLE FOR VERIFYING ACTUAL CONDITIONS. ANY DISCREPANCIES BETWEEN ACTUAL FIELD CONDITIONS AND THOSE SHOWN ON THESE DRAWINGS SHALL BE BROUGHT TO THE ATTENTION OF THE ENGINEER PRIOR TO PROCEEDING.

ENLARGED OVERALL SITE PLAN

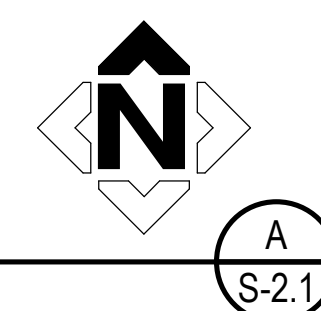

**PROJECT No. :14812**  
12/3/2025 7:19:27 PM

DRAWN BY: \_\_\_\_\_ CHECKED BY: \_\_\_\_\_

DELTA # \_\_\_\_\_ DATE \_\_\_\_\_ ☐ ADD ☐ AFO ☐ CCD ☐ REV

DELTA # \_\_\_\_\_ DATE \_\_\_\_\_ ☐ ADD ☐ AFO ☐ CCD ☐ REV

DELTA # \_\_\_\_\_ DATE \_\_\_\_\_ ☐ ADD ☐ AFO ☐ CCD ☐ REV

DELTA # \_\_\_\_\_ DATE \_\_\_\_\_ ☐ ADD ☐ AFO ☐ CCD ☐ REV

**RUHNAUCLARKE.COM**

3775 TENTH STREET, RIVERSIDE CALIFORNIA 92501 (951) 684-4664 / 5751 PALMER WAY, SUITE C, CARLSBAD CALIFORNIA 92010 (760) 438-5899

**VALLEY VIEW HIGH SCHOOL  
MODERNIZATION**

**24100 Delphinium Ave, Moreno Valley, CA 92553**  
**MORENO VALLEY UNIFIED SCHOOL DISTRICT**

## ENLARGED OVERALL SITE PLAN

## S-2.1

**VALLEY VIEW HIGH SCHOOL MODERNIZATION:**



REGISTERED PROFESSIONAL ARCHITECT  
S 5805  
STATE OF CALIFORNIA  
12/29/2025

REGISTERED ARCHITECT  
S 5805  
STATE OF CALIFORNIA  
12/29/2025

STAMPS

AGENCY APPROVAL  
FOR: \_\_\_\_\_  
DIV. OF THE STATE ARCHITECT

IDENTIFICATION STAMP  
APP: 04-123574 INC.  
REVIEWED FOR:  
SS ☒ FLS ☒ ACS ☒  
DATE: 01/15/2026

MH

STRUCTURAL ENGINEERS

LONG BEACH • SAN DIEGO

LONG BEACH OFFICE

3900 Cover Street, Long Beach

CA 90808 • 562.985.3200

Project: 23-0590-00

CONSULTANT BRANDING

RUHNAU  
CLARKE  
ARCHITECTS

PLAN NOTES

1. SEE GENERAL NOTES SHEET(S) FOR APPLICABLE NOTES, ABBREVIATIONS AND PLAN SYMBOLS LEGEND. SEE PLAN SHEET FOR LIST OF APPLICABLE TYPICAL DETAILS NOT CALLED OUT ON PLANS. SEE PROJECT SPECIFICATIONS WHERE APPLICABLE FOR ADDITIONAL INFORMATION.

2. EXISTING CONSTRUCTION IS SHOWN FADED AND IS LABELED AS EXISTING OR (E). NEW CONSTRUCTION IS SHOWN DARK AND IS SPECIFICALLY REFERENCED BY DETAILS AND NOTES.

3. EXISTING CONDITIONS ARE SHOWN TO THE BEST OF OUR KNOWLEDGE. CONTRACTOR IS RESPONSIBLE FOR VERIFYING ACTUAL CONDITIONS. DISCREPANCIES BETWEEN ACTUAL FIELD CONDITIONS AND THOSE SHOWN ON THESE DRAWINGS SHALL BE BROUGHT TO THE ATTENTION OF THE ENGINEER PRIOR TO PROCEEDING.

4. UNLESS NOTED OTHERWISE ON PLAN OR DETAIL, CENTER LINE OF FOUNDATION ELEMENT SHALL MATCH WALL AND/OR COLUMN CENTER LINE.

5. UNLESS NOTED OTHERWISE, DIMENSIONS SHOWN ARE TO CENTERLINE OF STEEL COLUMN OR FACE OF STUD, CONCRETE OR CMU.

6. SEE ARCHITECTURAL PLANS FOR CURBS, SLAB DEPRESSIONS AND SLOPES NOT SHOWN ON PLAN.

7. DO NOT CUT ANY NEW OPENINGS OR ENLARGE ANY EXISTING OPENINGS IN THE ROOF (FOR DUCTS, PIPES, ETC.) UNLESS SPECIFICALLY SHOWN ON THESE STRUCTURAL DRAWINGS.

ENLARGED PLAZA PLAN A

SEE ARCHITECTURAL DETAIL 14/AS-1.3 FOR DIMENSIONS AND ELEVATIONS

SCALE: 1/8" = 1'-0"

PROJECT No. :14812

12/3/2025 7:19:35 PM

DRAWN BY: \_\_\_\_\_

DELTA # \_\_\_\_\_ DATE \_\_\_\_\_

DELTA # \_\_\_\_\_ DATE \_\_\_\_\_

DELTA # \_\_\_\_\_ DATE \_\_\_\_\_

DELTA # \_\_\_\_\_ DATE \_\_\_\_\_

CHECKED BY:

☐ ADD ☐ AFO ☐ CDD ☐ REV

☐ ADD ☐ AFO ☐ CDD ☐ REV

☐ ADD ☐ AFO ☐ CDD ☐ REV

☐ ADD ☐ AFO ☐ CDD ☐ REV

12/3/2025 7:19:35 PM

C:\Users\jarcaga\Documents\23-0590-00\_VVHS\_Plaza Upgrade\_R21\_Struc\_jarcaga.rvt

RUHNAUCLARKE.COM

3775 TENTH STREET, RIVERSIDE CALIFORNIA 92503 (951) 684-4664 / 5751 PALMER WAY, SUITE C, CARLSBAD CALIFORNIA 92010 (760) 438-5899

VALLEY VIEW HIGH SCHOOL  
MODERNIZATION

24100 Delphinium Ave, Moreno Valley, CA 92553  
MORENO VALLEY UNIFIED SCHOOL DISTRICT


ENLARGED PLAZA  
PLANS

S-2.2

VALLEY VIEW HIGH SCHOOL MODERNIZATION:

14812



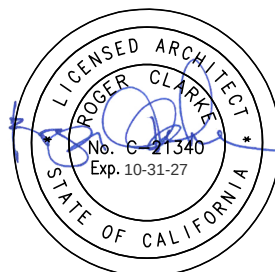

AGENCY APPROVAL  
File No: A#

IDENTIFICATION STAMP  
DIV. OF THE STATE ARCHITECT

APP: 04-123574 INC:  
REVIEWED FOR

SS ☒ FLS ☒ ACS ☒  
DATE: 01/15/2026




RUHNAU  
CLARKE  
ARCHITECTS

CONSULTANT BRANDIN

## FRAMING PLAN NOTES

1. SEE GENERAL NOTES SHEET(S) FOR APPLICABLE NOTES AND ABBREVIATIONS.
2. EXISTING CONSTRUCTION IS SHOWN FADED AND IS LABELED AS EXISTING OR (E). NEW CONSTRUCTION IS SHOWN DARK AND IS SPECIFICALLY REFERENCED BY DETAILS AND NOTES.
3. EXISTING CONDITIONS ARE SHOWN TO THE BEST OF OUR KNOWLEDGE. CONTRACTOR IS RESPONSIBLE FOR VERIFYING ACTUAL CONDITIONS. DISCREPANCIES BETWEEN ACTUAL, FIELD CONDITIONS AND THOSE SHOWN ON THESE DRAWINGS SHALL BE BROUGHT TO THE ATTENTION OF THE ENGINEER PRIOR TO PROCEEDING.
4. DO NOT CUT ANY NEW OPENINGS OR ENLARGE ANY EXISTING OPENINGS IN THE GROUND WALLS FOR DUCTS, PIPES, DRAINS, ETC. UNLESS SPECIFICALLY SHOWN ON THESE ARCHITECTURAL DRAWINGS.
5. SEE ARCHITECTURAL DRAWINGS FOR DIMENSIONS AND INFORMATION NOT SHOWN ON THESE DRAWINGS.

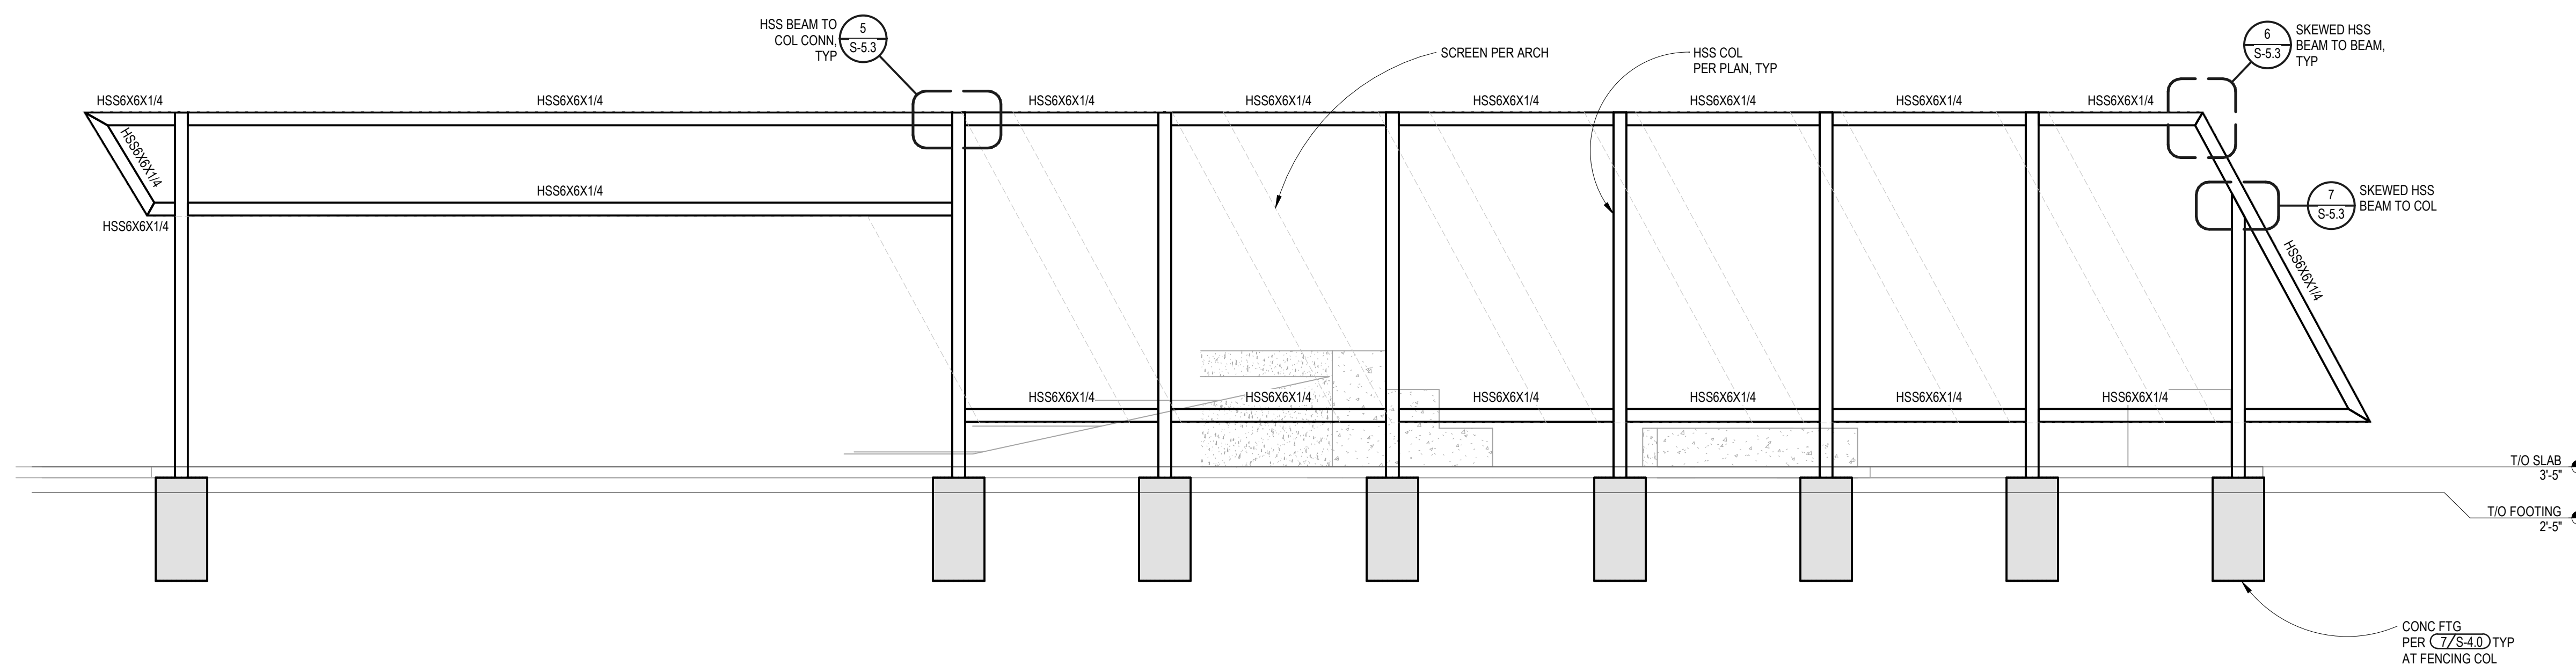

MAIN ENTRY TO PLAZA ELEVATION

SEE ARCHITECTURAL DETAIL 14/AS-1.3 FOR DIMENSIONS AND ELEVATIONS

SCALE: 1/4" = 1'-0"

A  
S-30

**PROJECT No. :14812**  
12/3/2025 7:19:37 PM

**DRAWN BY:** \_\_\_\_\_ **CHECKED BY:** \_\_\_\_\_

DELTA # \_\_\_\_\_ DATE \_\_\_\_\_ ☐ ADD ☐ AFO ☐ CCD ☐ REV

DELTA # \_\_\_\_\_ DATE \_\_\_\_\_ ☐ ADD ☐ AFO ☐ CCD ☐ REV

DELTA # \_\_\_\_\_ DATE \_\_\_\_\_ ☐ ADD ☐ AFO ☐ CCD ☐ REV

DELTA # \_\_\_\_\_ DATE \_\_\_\_\_ ☐ ADD ☐ AFO ☐ CCD ☐ REV

CHECKED BY:

|                              |                              |                              |                              |
|------------------------------|------------------------------|------------------------------|------------------------------|
| <input type="checkbox"/> ADD | <input type="checkbox"/> AFO | <input type="checkbox"/> CCD | <input type="checkbox"/> REV |
| <input type="checkbox"/> ADD | <input type="checkbox"/> AFO | <input type="checkbox"/> CCD | <input type="checkbox"/> REV |
| <input type="checkbox"/> ADD | <input type="checkbox"/> AFO | <input type="checkbox"/> CCD | <input type="checkbox"/> REV |
| <input type="checkbox"/> ADD | <input type="checkbox"/> AFO | <input type="checkbox"/> CCD | <input type="checkbox"/> REV |

**RUHNAUCLARKE.COM**

3775 TENTH STREET, RIVERSIDE CALIFORNIA 92501 (951) 684 4664 / 5751 PALMER WAY, SUITE C, CARLSBAD CALIFORNIA 92010 (760) 438 5899

**VALLEY VIEW HIGH SCHOOL  
MODERNIZATION**

**24100 Delphinium Ave, Moreno Valley, CA 92553**  
**MORENO VALLEY UNIFIED SCHOOL DISTRICT**


## PLAZA ELEVATION AND SHADE STRUCTURE

## S-3.0

**VALLEY VIEW HIGH SCHOOL MODERNIZATION:**



| FOOTING SCHEDULE |              |               |
|------------------|--------------|---------------|
| SITE ELEMENT     | COLUMN EMBED | FOOTING DEPTH |
| FENCING          | 7'-0"        | 11'-0"        |

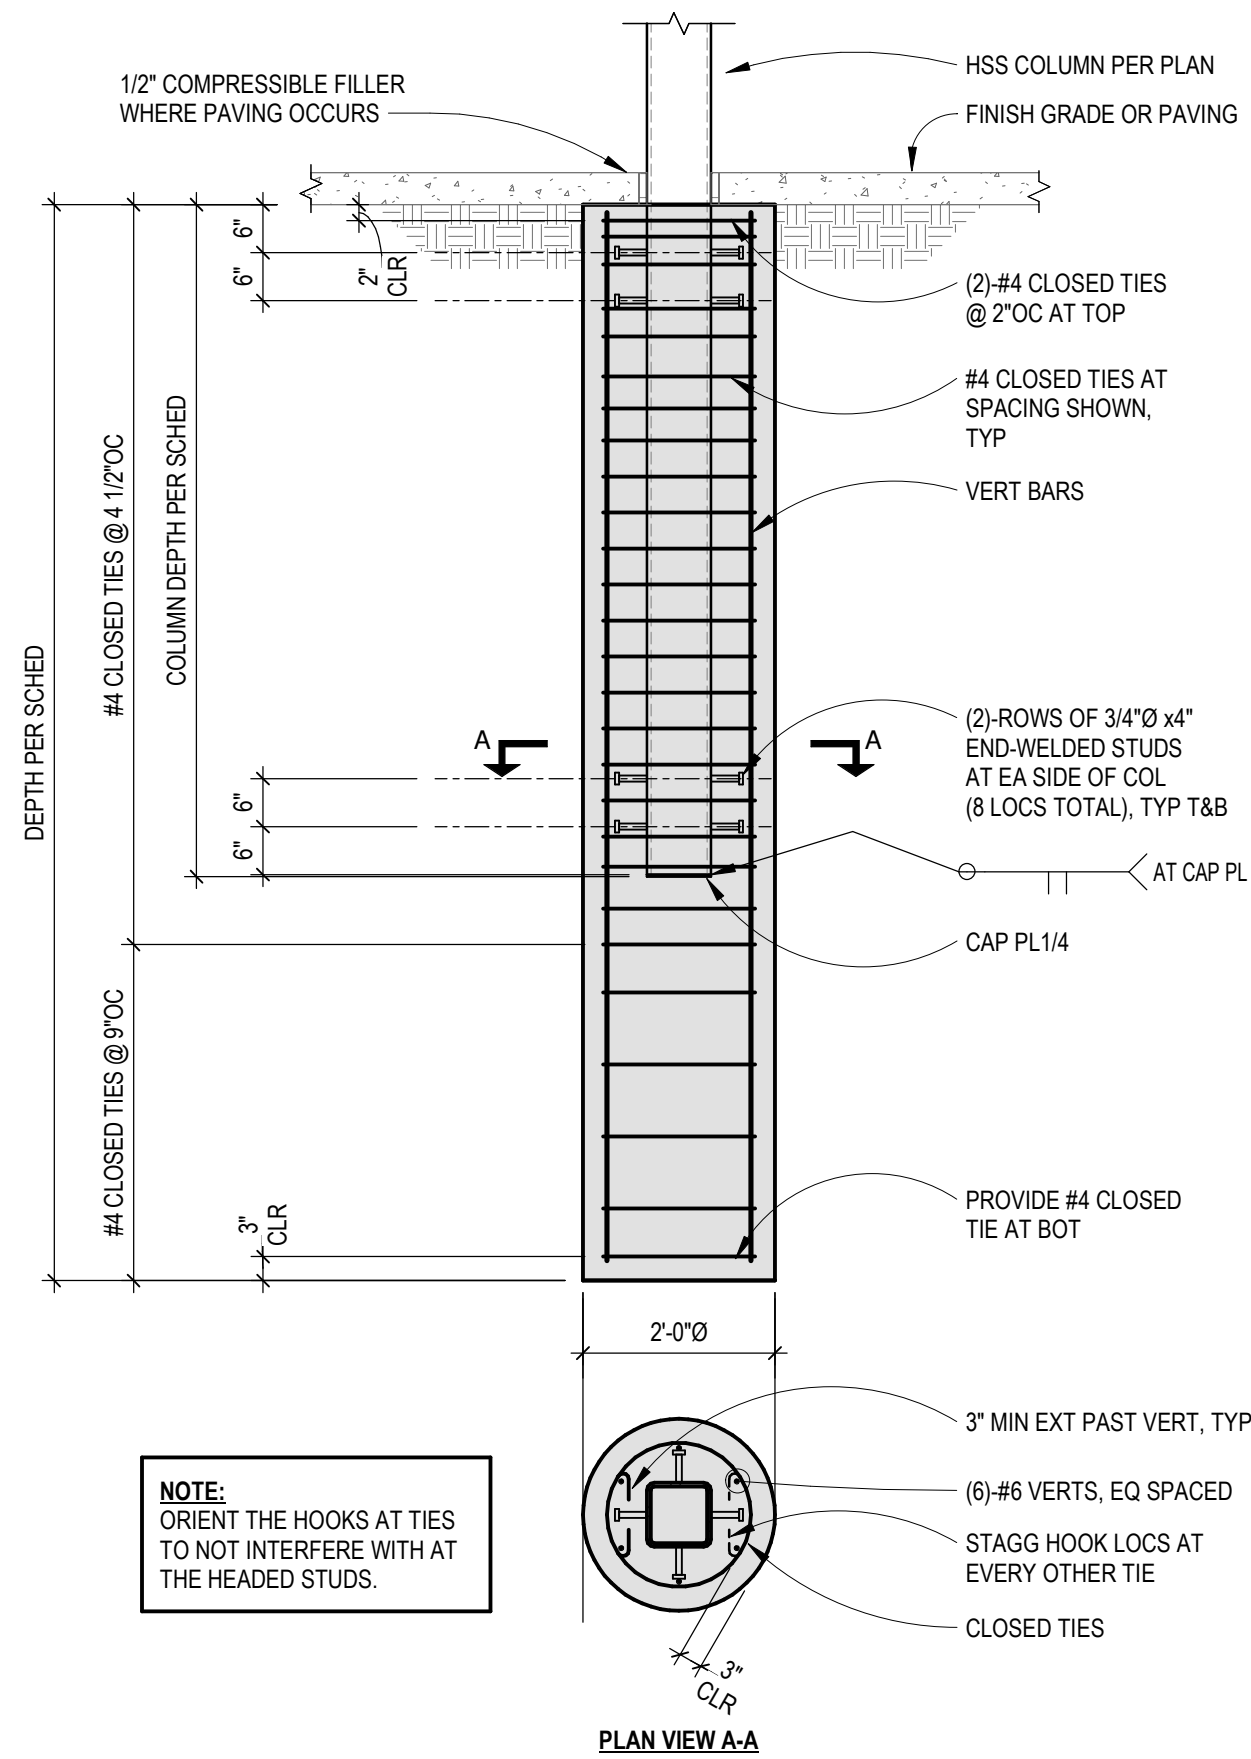

SHADE STRUCTURE FOUNDATION  
SCALE: 1/2" = 1'-0"


7  
S-4.0

NOT USED  
SCALE: NONE

4  
S-4.0

NOT USED  
SCALE: NONE

1  
S-4.0

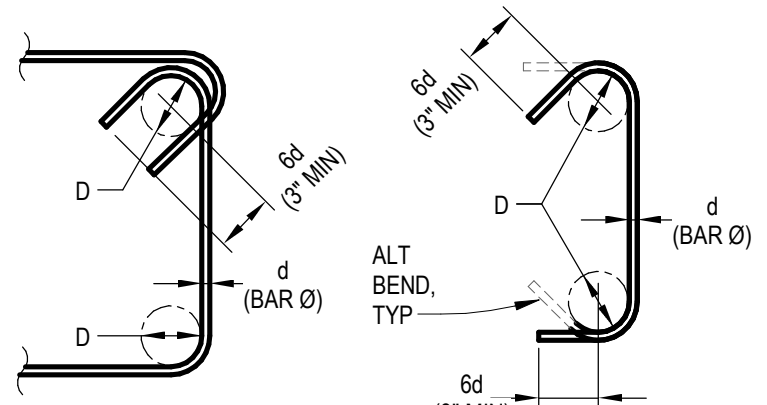


| TIES, STIRRUPS & CROSSTIES |        |
|----------------------------|--------|
| BAR SIZE                   | D      |
| #3                         | 1 1/2" |
| #4                         | 2"     |
| #5                         | 2 1/2" |

135° STIRRUPS & TIES

90° & 135° CROSS-TIE HOOKS

STIRRUPS, TIES AND CROSS-TIES

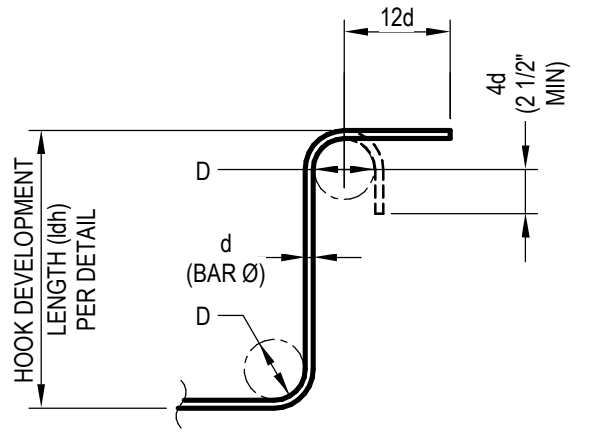

| TYPICAL REINFORCING |        |          |         |
|---------------------|--------|----------|---------|
| BAR SIZE            | D      | BAR SIZE | D       |
| #3                  | 2 1/4" | #9       | 9"      |
| #4                  | 3"     | #10      | 10 1/4" |
| #5                  | 3 3/4" | #11      | 11 1/4" |
| #6                  | 4 1/2" | #14      | 17"     |
| #7                  | 5 1/4" | #18      | 22 1/4" |
| #8                  | 6"     |          |         |

90° & 180° STANDARD HOOKS

TYPICAL REINFORCING


NOTE: UNLESS OTHERWISE DIMENSIONED OR NOTED ON PLAN OR DETAIL, EVERY BAR SHOWN OR NOTED AS HOOKED (INCLUDING STIRRUPS, TIES OR CROSSTIES) SHALL HAVE HOOKS PER THIS DETAIL.

ALL GRADES OF STEEL  
D = INSIDE BEND DIAMETER  
d = NOMINAL BAR DIAMETER

TYPICAL REINFORCING HOOKS

SCALE: NONE

2  
S-4.0

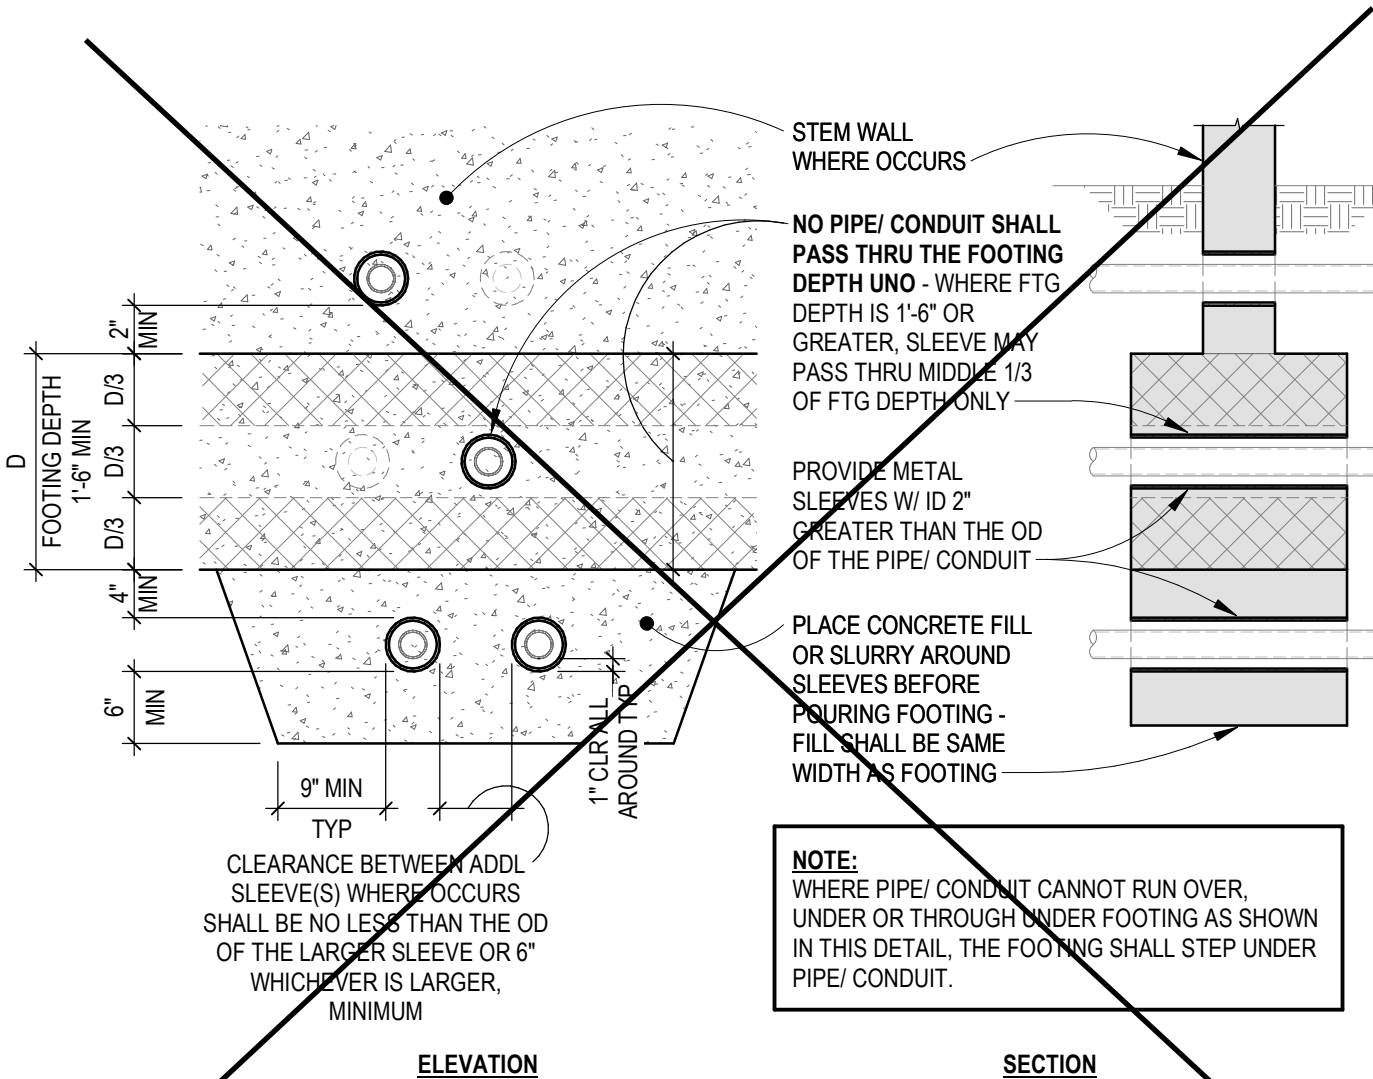

TYPICAL PIPE/  
CONDUIT SLEEVES ACROSS FOOTINGS  
SCALE: NONE

9  
S-4.0

| DEVELOPMENT LENGTH (ld) FOR TYPICAL BARS<br>(INCREASE PER NOTES 4 AND/OR 5 AS OCCURS) |      |      |      |      |      |
|---------------------------------------------------------------------------------------|------|------|------|------|------|
| BAR SIZE<br>(GR 60)                                                                   | 3000 | 4000 | 4500 | 5000 | 6000 |
| #3                                                                                    | 17"  | 15"  | 14"  | 14"  | 13"  |
| #4                                                                                    | 22"  | 20"  | 19"  | 18"  | 16"  |
| #5                                                                                    | 28"  | 25"  | 23"  | 22"  | 20"  |
| #6                                                                                    | 33"  | 29"  | 28"  | 26"  | 24"  |
| #7                                                                                    | 48"  | 43"  | 40"  | 38"  | 34"  |
| #8                                                                                    | 55"  | 48"  | 46"  | 43"  | 39"  |
| #9                                                                                    | 62"  | 55"  | 51"  | 49"  | 44"  |
| #10                                                                                   | 70"  | 61"  | 58"  | 56"  | 50"  |
| #11                                                                                   | 78"  | 67"  | 64"  | 60"  | 55"  |

| LAP SPLICE LENGTH (ls) FOR TYPICAL BARS<br>(INCREASE PER NOTES 4 AND/OR 5 AS OCCURS) |      |      |      |      |      |
|--------------------------------------------------------------------------------------|------|------|------|------|------|
| BAR SIZE<br>(GR 60)                                                                  | 3000 | 4000 | 4500 | 5000 | 6000 |
| #3                                                                                   | 22"  | 19"  | 18"  | 18"  | 17"  |
| #4                                                                                   | 29"  | 26"  | 24"  | 23"  | 21"  |
| #5                                                                                   | 36"  | 32"  | 30"  | 29"  | 26"  |
| #6                                                                                   | 43"  | 38"  | 36"  | 34"  | 31"  |
| #7                                                                                   | 63"  | 60"  | 57"  | 52"  | 49"  |
| #8                                                                                   | 72"  | 63"  | 59"  | 56"  | 51"  |
| #9                                                                                   | 81"  | 71"  | 67"  | 63"  | 57"  |
| #10                                                                                  | 91"  | 79"  | 75"  | 71"  | 64"  |
| #11                                                                                  | 101" | 87"  | 82"  | 78"  | 71"  |

| HOOK DEVELOPMENT LENGTH (hd) FOR TYPICAL STANDARD HOOKS<br>(INCREASE PER NOTES 4 AND/OR 5 AS OCCURS) |      |      |      |      |      |
|---|------|------|------|------|------|
| BAR SIZE<br>(GR 60)                                                                                  | 3000 | 4000 | 4500 | 5000 | 6000 |
| #3                                                                                                   | 9"   | 8"   | 7"   | 7"   | 6"   |
| #4                                                                                                   | 11"  | 10"  | 9"   | 9"   | 8"   |
| #5                                                                                                   | 14"  | 12"  | 12"  | 12"  | 10"  |
| #6                                                                                                   | 17"  | 15"  | 14"  | 13"  | 12"  |
| #7                                                                                                   | 20"  | 17"  | 16"  | 15"  | 14"  |
| #8                                                                                                   | 22"  | 18"  | 18"  | 17"  | 16"  |

NOTES:  
1. PROVIDE THE MINIMUM DEVELOPMENT LENGTH (ld or ldn) OR LAP SPLICE (ls) FOR REINFORCING BARS IN NORMAL WEIGHT CONCRETE PER THE ADJACENT TABLES (12" MINIMUM) FOR TYPICAL BARS, UNLESS NOTED OTHERWISE ON PLANS AND DETAILS. ld AND ls SHALL BE NO LESS THAN 12" AND ldn SHALL BE NO LESS THAN THE LARGER OF 8" OR 8 TIMES THE BAR DIAMETER. CONTRACTOR SHALL NOTIFY SEOR WHEN MINIMUM LENGTHS CANNOT BE ACHIEVED.  
2. LAP SPLICE LENGTHS SHOWN REPRESENT "CLASS B" TENSION SPLICE VALUES PER ACI 318 SECTION 25.4.2.2, 25.5.1.4, AND 25.5.2.1.  
3. ld AND ls LENGTHS ARE BASED ON THE CLEAR SPACING OF BARS TO BE NOT LESS THAN TWICE THE BAR DIAMETER, AND CLEAR COVER TO BE NOT LESS THAN THE BAR DIAMETER. CONTRACTOR SHALL NOTIFY THE SEOR WHEN MINIMUM SPACING OR CLEARANCE CANNOT BE ACHIEVED.  
4. WHERE HORIZONTAL BARS HAVE MORE THAN 12" OF FRESH CONCRETE CAST BELOW THE BAR, I.E. HORIZONTAL WALL OR STEINWALL BARS, INCREASE TYPICAL BAR LENGTHS BY 30% (ld, ls, ldn x 1.3).  
5. FOR LIGHT WEIGHT CONCRETE, INCREASE LENGTH BY THIRTY PERCENT (ld OR ls OR ldn x 1.3).

TYPICAL REINFORCING BAR IN CONCRETE  
DEVELOPMENT AND LAP SPLICE SCHEDULE  
SCALE: NONE

3  
S-4.0





IDENTIFICATION STAMP  
DIV. OF THE STATE ARCHITECT  
APP: 04-123574 INC:  
REVIEWED FOR  
SS ☒ FLS ☒ ACS ☒  
DATE: 01/15/2026



CONSULTANT BRANDIN


RUHNAU  
CLARKE  
ARCHITECTS

NOT USED

SCALE: 1" = 1'-0"

4

5

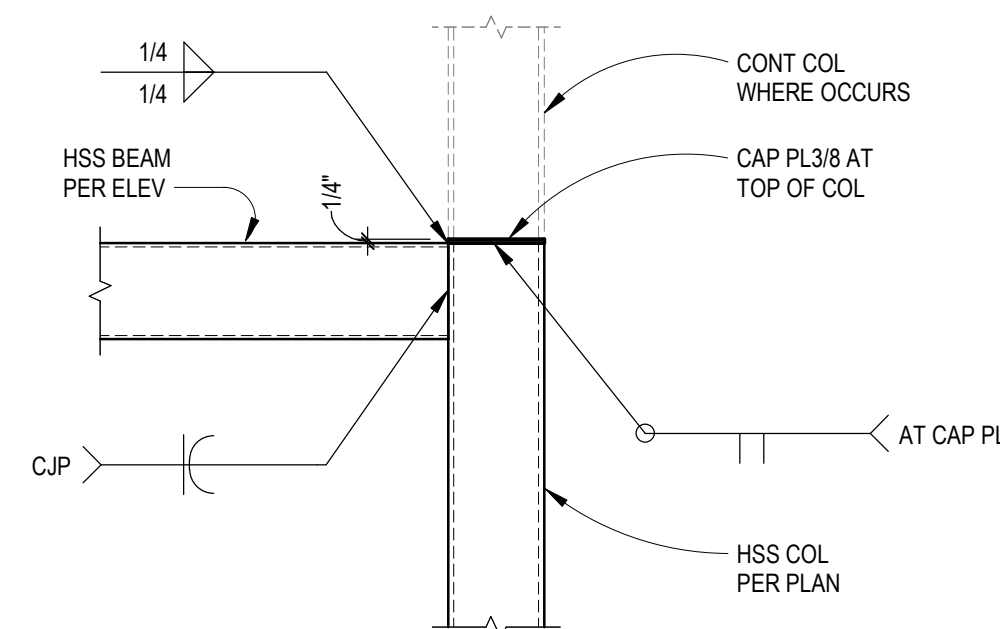

HSS BEAM TO COLUMN CONNECTION

SCALE: 1" = 1'-0"

5


S-5

NOT USED

SCALE:  $3/4" = 1'$

1

S-5

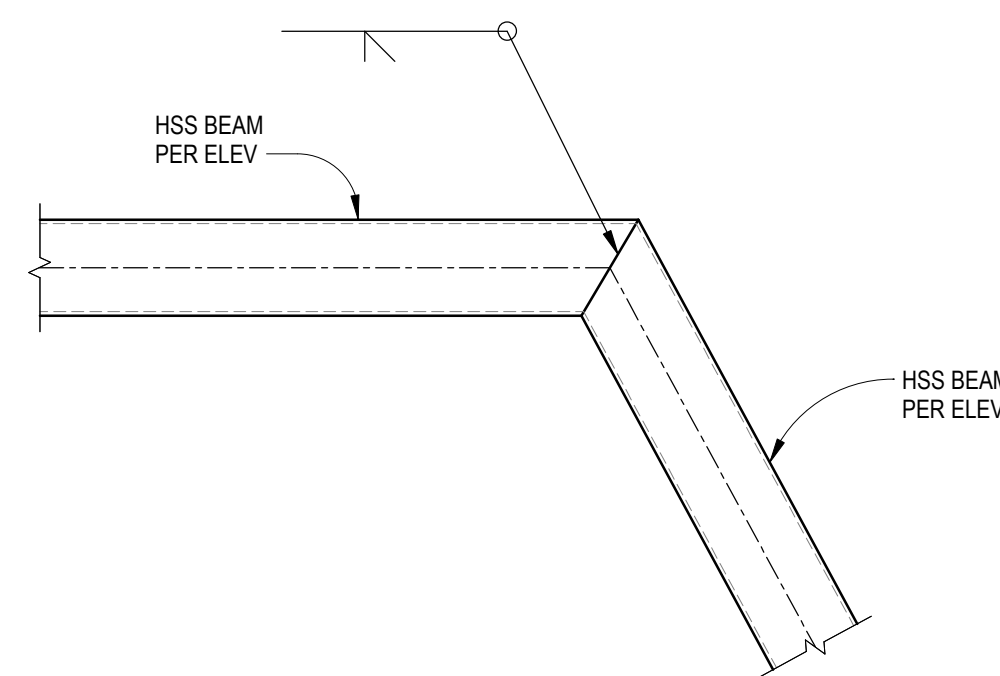

## SKEWED HSS BEAM TO BEAM CONNECTION

SCALE: 1" = 1'-0"

6


S-5

NOT USED

SCALE: 3/4" = 1'-0"

2

S-5

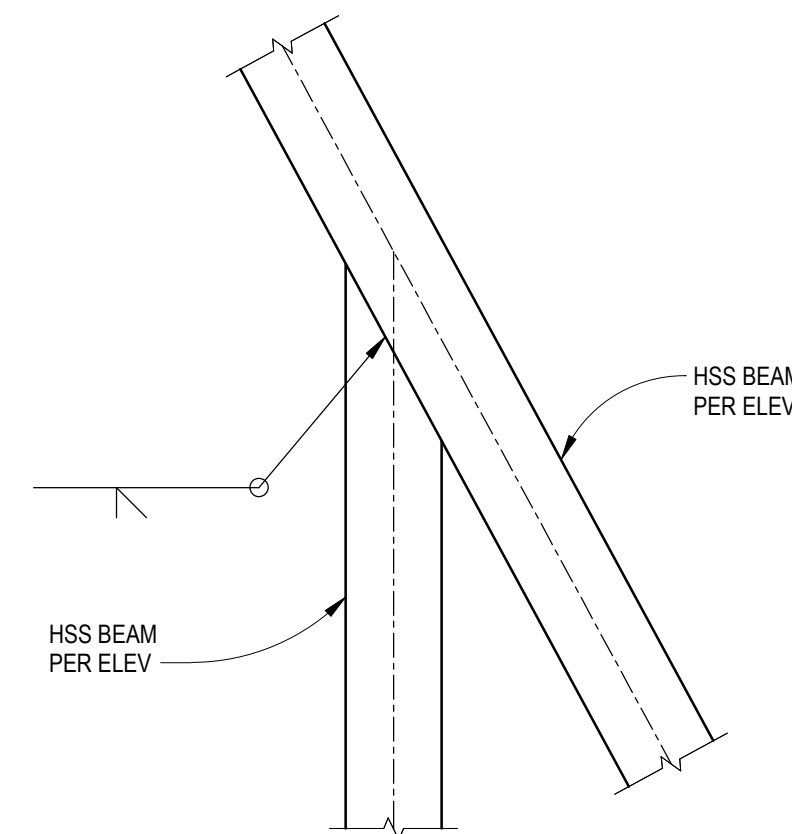

## SKEWED HSS BEAM TO COLUMN CONNECTION

SCALE: 1" = 1'-0"

7

S-5

NOT USED

SCALE: 1" = 1'-0"

3

S-5

**PROJECT No. :14812**  
12/3/2025 7:19:40 PM

DRAWN BY: \_\_\_\_\_

DELTA # \_\_\_\_\_ DATE \_\_\_\_\_

DELTA # \_\_\_\_\_ DATE \_\_\_\_\_

DELTA # \_\_\_\_\_ DATE \_\_\_\_\_

DELTA # \_\_\_\_\_ DATE \_\_\_\_\_

CHECKED BY: \_\_\_\_\_

☐ ADD ☐ AFO ☐ CCD ☐ REV

☐ ADD ☐ AFO ☐ CCD ☐ REV

☐ ADD ☐ AFO ☐ CCD ☐ REV

☐ ADD ☐ AFO ☐ CCD ☐ REV

12/3/2025 7:19:40 PM  
C:\Users\jarciaqa\Documents\23-0590-00\_WHS\_Plaza Upgrade\_R21\_Struc\_jarciaqa.rvt

**RUHNAUCLARKE.COM**

3775 TENTH STREET, RIVERSIDE CALIFORNIA 92501 (951) 684-4664 / 5751 PALMER WAY, SUITE C, CARLSBAD CALIFORNIA 92010 (760) 438-5899

**VALLEY VIEW HIGH SCHOOL  
MODERNIZATION**

**24100 Delphinium Ave, Moreno Valley, CA 92553**  
**MORENO VALLEY UNIFIED SCHOOL DISTRICT**

## FRAMING SECTIONS & DETAILS

## S-5.3

## VALLEY VIEW HIGH SCHOOL MODERNIZATION:



|           |      |             |      |
|-----------|------|-------------|------|
| DRAWN BY: |      | CHECKED BY: |      |
| DELTA #   | DATE | DELTA #     | DATE |
| DELTA #   | DATE | DELTA #     | DATE |
| DELTA #   | DATE | DELTA #     | DATE |

|         |      |         |      |
|---------|------|---------|------|
| DELTA # | DATE | DELTA # | DATE |
| DELTA # | DATE | DELTA # | DATE |
| DELTA # | DATE | DELTA # | DATE |
| DELTA # | DATE | DELTA # | DATE |

PROJECT No. :

## GENERAL NOTES

- THESE DRAWINGS AND SPECIFICATIONS ARE INTENDED TO COVER A COMPLETE INSTALLATION OF SYSTEMS. THE OMISSION OR EXPRESSED REFERENCE TO ANY ITEM OF LABOR OR MATERIALS REQUIRED FOR THE PROPER EXECUTION OF THE WORK IN ACCORDANCE WITH PRESENT PRACTICE OF THE TRADE SHALL NOT BE THE CONTRACTOR FROM PROVIDING SUCH ADDITIONAL LABOR AND MATERIALS.
- THIS PROJECT IS A COMPLETE REMODEL OF AN EXISTING BUILDING AND NEW BUILDING CONSTRUCTION. REFER TO THE ARCHITECTURAL DRAWINGS FOR NOTES AND OTHER ELECTRICAL REQUIREMENT NOT SHOWN ON THE ELECTRICAL DRAWINGS AND TO DETERMINE EXISTING CONSTRUCTION TO REMAIN AS WELL AS NEW CONSTRUCTION. IF THERE ARE OMISSIONS OR CONFLICTS BETWEEN THE ELECTRICAL DOCUMENTS AND THE DOCUMENTS OF OTHER TRADES, CLARIFY THESE POINTS WITH THE ARCHITECT BEFORE SUBMITTING A BID. NO EXTRA PAYMENT WILL BE ALLOWED FOR FAILURE TO OBTAIN THIS INFORMATION.
- THESE PLANS, SPECIFICATIONS, AND ALL MATERIALS SHALL BE IN FULL ACCORDANCE WITH ALL LEGAL AND INDUSTRY REQUIREMENTS, AND STANDARDS INCLUDING WITHOUT LIMITATION TO THE FOLLOWING:  
  
APPLICABLE CODES  
2025 CALIFORNIA ADMINISTRATION CODE (CAC), PART 1, TITLE 24 CCR  
2022 CALIFORNIA BUILDING CODE (CBC), PART 2, TITLE 24 CCR  
2022 CALIFORNIA ELECTRICAL CODE (CEC), PART 3, TITLE CCR  
2022 CALIFORNIA MECHANICAL CODE (CMC), PART 4, TITLE 24 CCR  
2022 CALIFORNIA PLUMBING CODE (CPC), PART 5, TITLE 24 CCR  
2022 CALIFORNIA ENERGY CODE, PART 6, TITLE 24 CCR  
2022 CALIFORNIA FIRE CODE (CFC), PART 8, TITLE 24 CCR  
2022 CALIFORNIA EXISTING BUILDING CODE (CEBC), PART 10, TITLE 24 CCT  
2022 CALIFORNIA GREEN BUILDING STANDARDS CODE (CALGreen), PART 11, TITLE 24 CCR  
2022 CALIFORNIA REFERENCED STANDARDS CODE, PART 12, TITLE 24  
TITLE 19 CCR, PUBLIC SAFETY, STATE FIRE MARSHAL REGULATIONS  
  
A. OTHER REGULATING AGENCIES WHICH MAY HAVE AUTHORITY OVER ANY PORTION OF THE WORK, INCLUDING THE STATE OF CALIFORNIA DIVISION OF INDUSTRIAL SAFETY, AND THOSE CODES AND STANDARDS LISTED IN THESE NOTES AND SPECIFICATIONS.  
  
B. THE ELECTRICAL SYSTEMS FUNCTIONALITY STANDARDS SET FORTH IN TITLE 7 OF THE CALIFORNIA CIVIL CODE (THE "RIGHT TO REPAIR").  
  
C. THE MANUFACTURER'S REQUIREMENTS OR RECOMMENDATIONS FOR ANY INCORPORATED PRODUCTS.  
  
D. THE MOST CURRENT APPROVED ISSUES OF ANY NOTED SPECIFICATIONS, CODES AND STANDARDS, INCLUDING SUPPLEMENTS, UNLESS NOTED OTHERWISE.
- IN USING THE PLANS FOR BIDDING OR CONSTRUCTION PURPOSES, THE CONTRACTOR IS REQUIRED TO REVIEW ALL OF THE PROJECT'S CONSTRUCTION DOCUMENTS AS A WHOLE IN ORDER TO IDENTIFY ALL REQUIREMENTS THAT DIRECTLY OR INDIRECTLY AFFECT ITS PORTION OF THE ELECTRICAL WORK, EVEN REQUIREMENTS LOCATED IN SECTIONS DESIGNATED AS APPLICABLE TO OTHER TRADES. IN CASE OF CONFLICTS, THE CONTRACTOR SHALL EITHER OBTAIN DIRECTION FROM AN APPROPRIATE OWNER REPRESENTATIVE OR OTHERWISE APPLY THE MORE STRINGENT REQUIREMENT.
- THE PLANS REPRESENT ONLY THE FINISHED ELECTRICAL, FIRE ALARM, AND LOW VOLTAGE SYSTEMS, AND THEY ARE NOT INTENDED TO INDICATE OR REQUIRE ANY CONSTRUCTION MEANS, METHODS, TECHNIQUES, SEQUENCES OR PROCURES.
- WHEN INTERPRETING THE PLANS, THE FOLLOWING GENERAL RULES APPLY:  
  
A. WRITTEN DIMENSIONS SHALL TAKE PRECEDENCE OVER SCALED DRAWINGS.  
  
B. SCALED DIMENSIONS AND GRAPHICALLY SHOWN LOCATIONS ARE TO BE CONSIDERED ONLY APPROXIMATE. FIELD VERIFY DIMENSIONS PRIOR TO BID.  
  
7. IN IMPLEMENTING THE PLANS, THE FOLLOWING GENERAL RULES APPLY:  
  
A. BECAUSE THE PLANS ARE INTENDED TO SET FORTH THE REQUIREMENTS FOR CONSTRUCTION IN ONLY AN INDUSTRY-STANDARD LEVEL OF QUALITY AND DETAIL, AND THEREFORE ARE INTENDED TO BE SUPPLEMENTED BY APPROPRIATE REQUESTS FOR CLARIFICATION AND INFORMATION, ERRORS AND OMISSIONS ARE TO BE EXPECTED AND ANTICIPATED, AND THE CONTRACTOR IS REQUIRED TO CAREFULLY REVIEW THE PLANS FOR CONFLICTS AND TO OBTAIN DIRECTION FROM AN APPROPRIATE OWNER REPRESENTATIVE IN A TIMELY MANNER AN ASSUMES THE RISK OF THE CONSEQUENCES OF FAILING TO DO SO BEFORE BIDDING OR OTHERWISE PROCEEDING.  
  
B. THE CONTRACTOR SHALL REVIEW AND VERIFY ALL DIMENSIONS PRIOR TO STARTING CONSTRUCTION, AND NOTIFY THE ARCHITECT IMMEDIATELY OF ANY DISCREPANCIES OR INCONSISTENCIES.
- SUBMITTALS WILL BE REVIEWED BY THE ELECTRICAL ENGINEER, IF AT ALL, ONLY PURSUANT TO THE INDUSTRY STANDARD PROTOCOL SET FORTH IN A1A DOCUMENT A201, AND IN NO EVENT WILL THE SUBMITTAL REVIEW PROCESS RELIEVE OR LESSEN THE SUBMITTING CONTRACTOR'S RESPONSIBILITY FOR AN INAPPROPRIATE SUBMITTAL.
- IN NO EVENT WILL ANY SITE VISITS BY THE ELECTRICAL ENGINEER CONCERN CONSTRUCTION MEANS AND METHODS OR CONSTRUCTION SAFETY, AND ALL SUCH MATTERS SHALL REMAIN THE SOLE RESPONSIBILITY OF THE CONTRACTOR.
- COPIES OF THE PLANS PROVIDED IN ANY ELECTRONIC FORM ARE SUBJECT TO THE SAME PROVISIONS AS THE OTHER INSTRUMENTS OF SERVICE PREPARED BY OR ON BEHALF OF ELECTRICAL ENGINEER FOR THE PROJECT, INCLUDING WITHOUT LIMITATION THE ENGINEER'S COMMON LAW, STATUTORY OR OTHER RESERVED RIGHTS, INCLUDING COPYRIGHTS. A RECIPIENT IS GRANTED AT MOST A TRANSFERABLE NONEXCLUSIVE LICENSE TO RE-USE THE PLANS SOLELY FOR PROJECT PURPOSES, AND NO RECIPIENT IS AUTHORIZED TO USE OR TO ALLOW THE USE OF ANY OTHER PORTION OF ANY OF THESE PLANS FOR ANY PURPOSE, AND ANY USE FOR ANY OTHER PURPOSE WOULD CONSTITUTE ACTIONABLE PLAGIARISM. ELECTRICAL ENGINEER PROVIDES DOCUMENTS IN AN ELECTRONIC FORM ONLY IN ITS STANDARD FORMATS AND CONVENTIONS AND WITH COMPATIBILITY WITH ANY RECIPIENT'S SOFTWARE OR HARDWARE, AND ANY USE WITH OR CONVERSION TO OTHER FORMATS OR CONVENTIONS, OR THE USE WITH ANY PARTICULAR SOFTWARE OR HARDWARE, IS AT THE RECIPIENT'S SOLE RISK.
- REFER TO THE DRAWINGS AND SHOP DRAWINGS OF OTHER TRADES FOR ADDITIONAL DETAILS WHICH AFFECT THE PROPER INSTALLATION OF THIS
- BEFORE SUBMITTING A BID, THE CONTRACTOR SHALL FAMILIARIZE HIMSELF WITH ALL FEATURES OF THE EXISTING BUILDINGS AND SITE, AND ALL DRAWINGS WHICH MAY AFFECT THE EXECUTION OF THE WORK. NO EXTRA PAYMENT WILL BE ALLOWED FOR FAILURE TO OBTAIN THIS INFORMATION.
- PROTECT ALL WORK, MATERIALS AND EQUIPMENT FROM DAMAGE FROM ANY CAUSE. WHATEVER AND PROVIDE ADEQUATE AND PROPER STORAGE FACILITIES DURING THE PROGRESS OF THE WORK. PROVIDE FOR THE SAFETY AND GOOD CONDITION OF ALL THE WORK UNTIL FINAL ACCEPTANCE OF THE WORK BY THE OWNER AND REPLACE ALL DAMAGED OR DEFECTIVE WORK, MATERIALS AND EQUIPMENT BEFORE REQUESTING FINAL ACCEPTANCE.
- THE DRAWINGS INDICATE IN A DIAGRAMMATIC MANNER, THE DESIRED LOCATIONS OF ARRANGEMENT OF THE COMPONENTS OF ELECTRICAL WORK, DETERMINE EXACT CONDUIT ROUTING, CONDUIT BENDS, AUXILIARY JUNCTION BOXES, SUPPORTS, AND UNDEFINED CONSTRUCTION DETAILS AS A JOB CONDITION TO BE INSTALLED IN ACCORDANCE WITH THE APPLICABLE CODE REQUIREMENTS. PROPER JUDGMENT MUST BE EXERCISED IN EXECUTING THE WORK SO AS TO SECURE THE BEST POSSIBLE INSTALLATION IN THE AVAILABLE SPACE, AND TO OVERCOME LOCAL DIFFICULTIES DUE TO SPACE LIMITATIONS OR INTERFERENCE OF CONDITIONS ENCOUNTERED.
- IN THE EVENT CHANGES IN THE INDICATED LOCATIONS OR ARRANGEMENTS ARE NECESSARY, DUE TO DEVELOPED CONDITIONS IN THE BUILDING CONSTRUCTION OR CHANGES OF EQUIPMENT, SUCH CHANGES SHALL BE MADE WITHOUT COST PROVIDING THE CHANGE IS ORDERED BEFORE THE CONDUIT RUNS, ETC., AND WORK DIRECTLY CONNECTED TO SAME IS INSTALLED AND NO EXTRA MATERIALS ARE REQUIRED.
- THE DRAWINGS INDICATE APPROXIMATE LOCATIONS OF EXISTING CONDUITS. THE EXACT ROUTING SHALL BE VERIFIED IN FIELD AND LENGTH OF CONDUCTORS SHALL BE ADJUSTED TO THE LENGTH REQUIRED.
- PERFORM CUTTING AND PATCHING ON THE CONSTRUCTION WORK WHICH MAY BE REQUIRED FOR THE PROPER INSTALLATION OF THE ELECTRICAL WORK. PATCHING SHALL BE OF THE SAME MATERIAL, WORKMANSHIP AND FINISH AS SPECIFIED AND ACCURATELY MATCH SURROUNDING WORK TO SATISFACTION OF THE ARCHITECT.
- PROVIDE ALL EQUIPMENT WITH ENCLOSURES LISTED OR LABELED FOR USE AND LOCATION WHERE SUCH EQUIPMENT IS INSTALLED.
- PROVIDE UL LISTED FIRE STOP FOR ALL PENETRATIONS THROUGH FIRE RATED WALLS AND CEILINGS TO MAINTAIN ALL FIRE RATINGS. THE FIRE STOP MATERIALS SHALL BE RE-ENTERABLE AND REUSABLE.
- PROVIDE COORDINATED SHOP DRAWINGS, INDICATING DIMENSIONED LOCATIONS AND SIZES OF ALL CORE DRILLS FOR REVIEW AND APPROVAL. ALL CORE DRILL LOCATIONS SHALL BE VERIFIED AND APPROVED WITH OWNERS REPRESENTATIVE, STRUCTURAL AND ARCHITECT PRIOR TO CORE DRILL. UTILIZE X-RAY EQUIPMENT TO LOCATE AND VERIFY EXISTING STRUCTURAL ELEMENTS WITHIN SLAB.
- WHERE EXISTING CIRCUITS ARE SHOWN ON PLANS, THE INFORMATION WAS OBTAINED FROM RECORD DRAWINGS. WHERE NEW CIRCUITS ARE SHOWN IN EXISTING PANELBOARD(S), THE CONTRACTOR SHALL VERIFY THAT THE INDICATED CIRCUITS ARE AVAILABLE IN THE EXISTING PANELBOARD(S). THE CONTRACTOR SHALL RELOCATE SUCH CIRCUITS TO AN AVAILABLE SPACE IN THE EXISTING PANELBOARD(S) AND "AS BUILT" PLANS. IF NO CIRCUIT SPACE IS AVAILABLE IN THE EXISTING PANELBOARD(S), THE CONTRACTOR SHALL REPORT THE DISCREPANCY TO THE ARCHITECT.
- GROUNDING SHALL BE EXECUTED IN ACCORDANCE WITH ALL APPLICABLE CODES AND REGULATIONS, BOTH OF THE STATE OF CALIFORNIA AND LOCAL AUTHORITIES HAVING JURISDICTION.
- PROVIDE GROUND WIRE IN EACH CONDUIT CONTAINING CIRCUITS FEEDING RECEPTACLES. THE CONDUIT SHALL NOT BE PERMITTED TO SERVE AS THE ONLY ELECTRICAL GROUND RETURN PATH.
- WHERE CIRCUIT CHANGES OR ADDITIONS OCCUR IN EXISTING PANELBOARDS, UPDATE PANEL DIRECTORY CARDS WITH NEW TYPEWRITTEN CARDS INDICATING DESCRIPTION OF ALL CIRCUITS.
- PROVIDE HANDLE TIES AT CIRCUIT BREAKERS TO SIMULTANEOUSLY DISCONNECT ALL UNGROUNDED CONDUCTORS OF MULTI-WIRE BRANCH CIRCUITS WITH A SHARED NEUTRAL.

- UNLESS NOTED OTHERWISE ALL 120 VOLT HOMERUNS OVER 100 FEET SHALL BE #10 AWG MINIMUM. ADJUST CONDUIT SIZE ACCORDINGLY.
- UNLESS NOTED OTHERWISE ALL 277 VOLT HOMERUNS OVER 200 FEET SHALL BE #10 AWG MINIMUM, OVER 300 FEET SHALL BE #8 AWG MINIMUM. ADJUST CONDUIT SIZE ACCORDINGLY.
- CONDUIT FOR DATA/VOICE CABBING SHALL COMPLY WITH THE FOLLOWING ADDITIONAL REQUIREMENTS:  
  
A. INSIDE BEND RADIUS SHALL BE AT LEAST 10 TIMES ITS INTERNAL DIAMETER.  
  
B. PROVIDE PULL BOXES WHENEVER CONDUIT LENGTH EXCEEDS 150 FEET AND WHEN COMBINED BENDS ARE GREATER THAN 180 DEGREES.  
  
C. ALL CONDUIT SHALL BE PROVIDED WITH INSULATED BUSHINGS.  
  
D. MAINTAIN A MINIMUM CLEARANCE OF 4 FEET FROM MOTORS AND TRANSFORMERS.  
  
E. MAINTAIN A MINIMUM CLEARANCE OF 12 INCHES FROM POWER CIRCUITS.  
  
F. MAINTAIN A MINIMUM CLEARANCE OF 12 INCHES FROM LIGHT FIXTURES.
- COORDINATE MOUNTING HEIGHTS OF RECEPTACLES, SWITCHES, AV DEVICES, SECURITY DEVICES, ETC. MOUNTED ON COMMON WALLS SO THAT ALL OUTLETS ARE MOUNTED TO ALIGN HORIZONTALLY.
- NOTIFY THE ARCHITECT IN WRITING WHEN INSTALLATION IS COMPLETE AND THAT A FINAL INSPECTION OF THIS WORK CAN BE PERFORMED. IN THE EVENT DEFECTS OR DEFICIENCIES ARE FOUND DURING THIS FINAL INSPECTION, THEY SHALL BE CORRECTED TO THE SATISFACTION OF THE ARCHITECT BEFORE FINAL ACCEPTANCE CAN BE ISSUED.
- SHOULD, AT ANY GIVEN TIME DURING CONSTRUCTION, THE FIRE ALARM SYSTEM IS INOPERABLE, THE CONTRACTOR SHALL PROVIDE A FIRE WATCH DURING THE ENTIRE DOWNTIME, INCLUDE ALL COSTS IN BID TO COMPLY WITH THIS PROVISION.

## SCHOOL EQUIPMENT ANCHORAGE NOTES

### MEP COMPONENT ANCHORAGE NOTE

ALL MECHANICAL, PLUMBING, AND ELECTRICAL COMPONENTS SHALL BE ANCHORED AND INSTALLED PER THE DETAILS ON THE DSA APPROVED CONSTRUCTION DOCUMENTS. THE FOLLOWING COMPONENTS SHALL BE ANCHORED OR BRACED TO MEET THE FORCE AND DISPLACEMENT REQUIREMENTS PRESCRIBED IN THE 2019 CBC, SECTIONS 1617A.1.18 THROUGH 1617A.1.26 AND ASCE 7-16 CHAPTER 13, 26 AND 50.

- ALL PERMANENT EQUIPMENT AND COMPONENTS.  
  
1/2" C - 2#12, 1#12 (GRD)      3/4" C - 2#12, 1#12 (GRD)  
1/2" C - 3#12, 1#12 (GRD)      1" C - 2#12, 1#12 (GRD)  
3/4" C - 4#12, 1#12 (GRD)      1" C - 3#12, 1#12 (GRD)  
3/4" C - 5#12, 1#12 (GRD)      1 1/4" C - 3#12, 1#12 (GRD)
- TEMPORARY OR MOVABLE OR MOBILE EQUIPMENT THAT IS PERMANENTLY ATTACHED (E.G. HARD WIRED) TO THE BUILDING UTILITY SERVICES SUCH AS ELECTRICITY, GAS OR WATER. "PERMANENTLY ATTACHED" SHALL INCLUDE ALL ELECTRICAL CONNECTIONS EXCEPT PLUGS FOR 110/220 VOLT RECEPTACLES HAVING A FLEXIBLE CABLE.
- TEMPORARY, MOVABLE OR MOBILE EQUIPMENT WHICH IS HEAVIER 400 POUNDS OR HAS A CENTER OF MASS LOCATED 4 FEET OR MORE ABOVE THE ADJACENT FLOOR OR ROOF LEVEL THAT DIRECTLY SUPPORT THE COMPONENT IS REQUIRED TO BE RESTRAINED IN MANER APPROVED BY DSA.

THE FOLLOWING MECHANICAL AND ELECTRICAL COMPONENTS SHALL BE POSITIVELY ATTACHED TO THE STRUCTURE BUT NEED NOT DEMONSTRATED DESIGN COMPLIANCE WITH REFERENCES NOTED ABOVE. THESE COMPONENTS SHALL HAVE FLEXIBLE CONNECTIONS PROVIDED BETWEEN THE COMPONENT AND ASSOCIATED DUCTWORK, PIPING, AND CONDUIT. FLEXIBLE CONNECTIONS MUST ALLOW MOVEMENT IN BOTH TRANSVERSE AND LONGITUDINAL DIRECTIONS:

- COMPONENTS WEIGHING LESS THAN 400 POUNDS AND HAVING A CENTER OF MASS LOCATED 4 FEET OR LESS ABOVE THE ADJACENT FLOOR OR ROOF LEVEL THAT DIRECTLY SUPPORT THE COMPONENT.
- COMPONENTS WEIGHING LESS THAN 20 POUNDS, OR IN THE CASE OF DISTRIBUTED SYSTEMS, LESS THAN 5 POUNDS PER FOOT, WHICH ARE SUSPENDED FROM A ROOF OR FLOOR OR HUNG FROM A WALL.

THE ANCHORAGE OF ALL MECHANICAL, ELECTRICAL AND PLUMBING COMPONENTS SHALL BE SUBJECT TO THE DESIGN PROFESSIONAL IN GENERAL RESPONSIBLE CHARGE OR STRUCTURAL ENGINEER DELEGATED RESPONSIBILITY AND ACCEPTANCE BY DSA. THE PROJECT INSPECTOR WILL VERIFY THAT ALL COMPONENTS AND EQUIPMENT HAVE BEEN ANCHORED IN ACCORDANCE WITH ABOVE REQUIREMENTS.

### MEP DISTRIBUTION SYSTEM BRACING NOTE FOR PIPING, DUCTWORK AND ELECTRICAL CONDUIT


PIPING, DUCTWORK, AND ELECTRICAL DISTRIBUTION SYSTEMS SHALL BE BRACED TO COMPLY WITH THE FORCES AND DISPLACEMENTS PRESCRIBED IN ASCE 7 SECTION 13.3 AS DEFINED IN ASCE 7 SECTIONS 13.6.5, 13.6.6, AND 13.6.8; AND 2022 CBC SECTIONS 1617A.1.25, AND 1617A.1.26.

THE METHOD OF SHOWING BRACING AND ATTACHMENTS TO THE STRUCTURE FOR THE IDENTIFIED DISTRIBUTION SYSTEMS ARE AS NOTED BELOW. THE MEP DESIGN PROFESSIONAL ENGINEER RESPONSIBLE FOR CONTENT ON THESE SHEETS HAS VERIFIED THAT THE DESIGN METHODS IDENTIFIED BELOW ARE IN ACCORDANCE WITH DSR IR-16-13.

MECHANICAL PIPING (MEP), MECHANICAL DUCTS (MD), PLUMBING PIPING (PP), ELECTRICAL DISTRIBUTION SYSTEMS (E).

- MPD MD PP E    OPTION 1: PROJECT-SPECIFIC DESIGN.  
MPD MD PP E    OPTION 2: DESIGNED BASED ON OSDP OPM, WITHIN PROJECT SUBMITTAL.  
MPD MD PP E    OPTION 3: DESIGN BASED ON OSDP OPM, DEFERRED SUBMITTAL.

## ELECTRICAL MOUNTING REACH RANGES

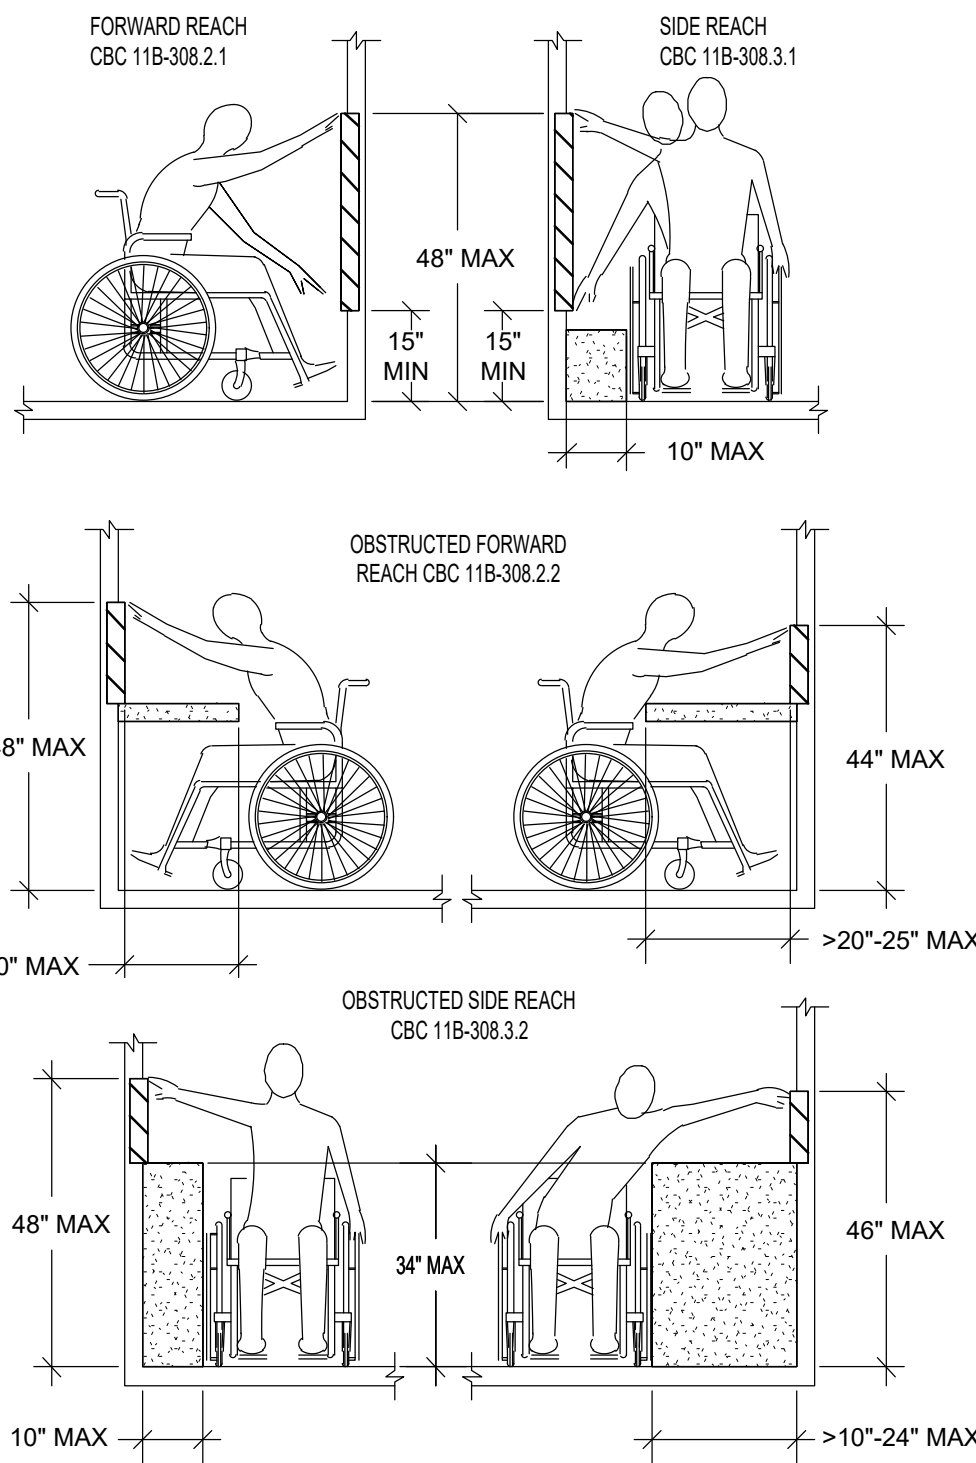

## SYMBOL LIST

|   |   |
|---|---|
| (ALL SYMBOLS NOT NECESSARILY USED ON THESE DRAWINGS) ALL SYMBOL DESCRIPTIONS ARE SUBJECT TO MODIFICATION AS NOTED ON THE DRAWINGS. VERIFY EXACT LOCATIONS AND HEIGHTS OF OUTLETS WITH ARCHITECTURAL INTERIOR ELEVATIONS PRIOR TO ROUGH-IN. |   |
|   | LIGHTING FIXTURE RECESSED MOUNTED WITH OUTLET BOX AND REMOTE MOUNTED JUNCTION BOX CONCEALED ABOVE ACCESSIBLE CEILING. PROVIDE FLEXIBLE CONDUIT CONNECTION 6 FT. MAXIMUM LENGTH, 1/2\"/>   |
|   | OUTLET ON EMERGENCY OR NIGHT LIGHT LIGHTING CIRCUIT.   |
|   | POST TOP LIGHTING STANDARD, POLE MOUNTED LUMINAIRE AND POLE SUPPORT BASE.   |
|   | LIGHTING STANDARD WITH SINGLE ARM MOUNTED LUMINAIRE AND POLE SUPPORT BASE.   |
|   | LIGHTING STANDARD WITH TWIN ARM MOUNTED LUMINAIRES AND POLE SUPPORT BASE.   |
|   | UPLIGHT, MOUNTED FLUSH WITH FINISH GRADE.   |
|   | FLOODLIGHTING FIXTURE WITH WEATHERPROOF OUTLET BOX.   |
|   | EXIT SIGN SINGLE FACE, ON FLUSH CEILING MOUNTED OUTLET BOX.   |
|   | LIGHTING CONTROL OCCUPANCY MOTION SENSOR ON FLUSH CEILING MOUNTED OUTLET BOX. MOUNT CENTERED IN CEILING TILE.   |
|   | LIGHTING LEVEL CONTROLLER (PHOTO SENSOR) ON FLUSH CEILING MOUNTED OUTLET BOX. MOUNT CENTERED IN CEILING TILE.   |
|   | SINGLE POLE TOGGLE SWITCH, ON FLUSH WALL MOUNTED OUTLET BOX, +45°. INSTALL MULTIPLE SWITCHES UNDER COMMON COVER PLATE. SUBSCRIPT OR SUPERSCRIPIT AT SWITCH SYMBOL INDICATES THE FOLLOWING:<br>2 - DOUBLE POLE<br>3 - THREE WAY<br>4 - FOUR WAY<br>P - PILOT LIGHT<br>M - MANUAL MOTOR STARTERS<br>K - KEY OPERATED<br>R - SPDT MOMENTARY CONTACT RELAY SWITCH<br>V - VAPOR PROOF<br>a.b.c.d. ETC. - MULTIPLE SWITCHES WITH IDENTIFICATION OF OUTLET CONTROLLED |
|   | FIXTURE SCHEDULE DESIGNATION: "2" INDICATES FIXTURE TYPE, "100" INDICATES FIXTURE TOTAL WATTAGE.   |
|   | LIGHTING CONTROL OCCUPANCY SENSOR ON FLUSH WALL MOUNTED OUTLET BOX, +45°.   |
|   | SWITCH FOR CONTROL OF LOW VOLTAGE LIGHTING RELAY(S), ON FLUSH WALL MOUNTED OUTLET BOX, +45°. INSTALL MULTIPLE SWITCHES UNDER COMMON COVER PLATE.   |
|   | SINGLE GANG WALL TOGGLE SWITCH ON WALL MOUNTED OUTLET BOX, +45°   |
|   | DUPLEX CONVENIENCE RECEPTACLE, ON FLUSH CEILING MOUNTED OUTLET BOX.   |
|   | DUPLEX CONVENIENCE RECEPTACLE, IN FLUSH FLOOR OUTLET BOX, UNLESS NOTED OTHERWISE. "R" DESIGNATION INDICATES RECESSED FLOOR BOX WITH MULTI SERVICE FITTINGS.   |
|   | CONDUIT, INSTALLED CONCEALED IN WALL OR IN CEILING SPACE.<br>1/2\"/>   |
|   | CONDUIT, INSTALLED CONCEALED IN OR UNDER FLOOR OR BELOW GRADE, 3/4\"/>   |
|   | CONDUIT, INSTALLED EXPOSED.   |
|   | HOMERUN TO PANEL "B" FOR CIRCUITS 5, 7, 9 WITH SEPARATED NEUTRAL.   |
|   | UNDERGROUND CONDUIT STUBOUT, STUB 5'-0\"/>   |
|   | PANELBOARD, ADJACENT LINE INDICATES PANEL FRONT. ADJACENT BALLOON INDICATES PANEL DESIGNATION "A", SEE DRAWING E-1 FOR PANEL SCHEDULE.   |
|   | FLOOR STANDING SWITCHGEAR ADJACENT BALLOON INDICATES EQUIPMENT DESIGNATION "DBA", SEE SINGLE LINE DIAGRAM AND/OR SCHEDULE.   |
|   | TERMINAL CABINET OR EQUIPMENT CABINET. ADJACENT LINE INDICATES CABINET FRONT.   |
|   | FUSED SAFETY SWITCH (DISCONNECT), HORSE POWER RATED. MOUNT ON WALL +45°, OR ON EQUIPMENT +36°. PROVIDE SWITCH AND FUSES SIZED PER EQUIPMENT MANUFACTURER REQUIREMENTS.   |
|   | JUNCTION BOX CONCEALED ABOVE ACCESSIBLE CEILING OR ON EXPOSED CEILING. U.N.O.   |
|   | DUPLEX CONVENIENCE RECEPTACLE VERTICAL ON FLUSH WALL MOUNTED OUTLET BOX, +18°. STEM INDICATES WALL MOUNTED OUTLET BOX, TYPICAL.   |
|   | DOUBLE DUPLEX (FOUR-PLEX) CONVENIENCE RECEPTACLE ON ONE FLUSH WALL MOUNTED OUTLET BOX +18°.   |
|   | DUPLEX CONVENIENCE RECEPTACLE WITH INTERNAL GROUND FAULT INTERRUPTER, VERTICAL ON FLUSH WALL MOUNTED OUTLET BOX +18°, U.N.O.   |
|   | DUPLEX CONVENIENCE RECEPTACLE HORIZONTAL ON FLUSH WALL MOUNTED OUTLET BOX, +6° ABOVE COUNTER SPLASH.   |
|   | COMBINATION DUPLEX CONVENIENCE RECEPTACLE WITH ONE (1) USB TYPE-A PORT AND ONE (1) USB TYPE-C PORT ON FLUSH WALL MOUNTED OUTLET BOX, +18°. ADJACENT "P" INDICATES SERVICE PEDESTAL FRAME HOUSING WITH CHASE NIPPLE ON FLUSH MOUNT OUTLET BOX.   |
|   | CEILING MOUNTED SPEAKER AND GRILLE ON FLUSH IN CEILING BACK BOX. PROVIDE ONE SET OF CAT6A CABLE ON J-HOOKS AND CONDUIT SLEEVES TO BUILDING DATA CABINET/RACK AND CONNECT AS REQUIRED.   |
|   | STANDARD SIZE COMBINATION I/PSPEAKER UNIT ON FLUSH IN WALL BACKBOX +90° AFF WITH 1\"/>   |
|   | COMPUTER/DATA OUTLET, WITH A SINGLE COMPUTER CONNECTOR, ON FLUSH WALL MOUNTED OUTLET BOX. PROVIDE 1\"/>   |
|   | COMPUTER OUTLET WITH A SINGLE COMPUTER CONNECTOR, AND ONE HDMI CONNECTOR ON FLUSH MOUNTED OUTLET BOX, INSTALLED BEHIND FLAT SCREEN TV AT +44° UNLESS NOTED OTHERWISE. VERIFY EXACT LOCATION OF OUTLET PRIOR TO ROUGH-IN. PROVIDE 1\"/>   |
|   | VIDEO CONTROL OUTLET WITH TOUCH SCREEN CONTROLLER ON 3-GANG WALL PLASTER RING AT +45°, UNLESS NOTED OTHERWISE. PROVIDE 1 1/4\"/>   |

01/05/2026

**FBA Engineering**  
Consulting Electrical Engineers  
100 Padua Avenue, Suite A120  
Costa Mesa, CA 92626  
949.852.3996 • 949.852.1607 (fax)  
fbaengr.com  
FBA Job Number: 874.991.15

**RUHNAU  
CLARKE  
ARCHITECTS**

AGENCY APPROVAL  
For No: \_\_\_\_\_

IDENTIFICATION STAMP  
DIV. OF THE STATE ARCHITECT  
APP: 04-123574 INC.  
REVIEWED FOR  
SS ☒ FLS ☒ ACS ☒  
DATE: 01/15/2026

CONSULTANT DRAWINGS

## ABBREVIATIONS

|             |   |
|-------------|---|
| A.F.F.      | ABOVE FINISH FLOOR                                                                                         |
| A.F.G.      | ABOVE FINISH GRADE                                                                                         |
| A.I.C.      | AMPERES INTERRUPTING CAPACITY (SYMMETRICAL)                                                                |
| AF / AT     | AMP FRAME, AMP TRIP                                                                                        |
| AMP, A      | AMPERE   |
| AS / AF     | AMP SWITCH, AMP FUSE                                                                                       |
| AWG         | AMERICAN WIRE GAUGE                                                                                        |
| C           | CONDUIT   |
| C.O.        | CONDUIT ONLY                                                                                               |
| CB          | CIRCUIT BREAKER                                                                                            |
| CIRC.       | CIRCUIT   |
| CLCB        | CURRENT LIMITING CIRCUIT BREAKER                                                                           |
| CONN        | CONNECTED                                                                                                  |
| DIA         | DIAMETER                                                                                                   |
| E           | EXISTING EQUIPMENT AND/OR DEVICE TO REMAIN AND BE PROTECTED IN PLACE.                                      |
| E-O-L       | END-OF-LINE CIRCUIT TERMINATOR                                                                             |
| EF          | EXHAUST FAN                                                                                                |
| EMCS        | ENERGY MANAGEMENT CONTROL SYSTEM                                                                           |
| EMT         | ELECTRICAL METALLIC TUBING                                                                                 |
| ER          | EXISTING EQUIPMENT AND/OR DEVICE TO BE DISCONNECTED, RELOCATED AND REINSTALLED AS INDICATED.               |
| EWAC        | ELECTRICAL WATER COOLER                                                                                    |
| FA          | FIRE ALARM                                                                                                 |
| FLA         | FULL LOAD AMPS                                                                                             |
| FT OR       | FEET   |
| GFI         | GROUND FAULT INTERRUPTER                                                                                   |
| GRD         | GROUND   |
| H.W.D.L     | HEIGHT, WIDTH, DEPTH, LENGTH                                                                               |
| HID         | HIGH INTENSITY DISCHARGE                                                                                   |
| HQA         | HAND-OFF-AUTO                                                                                              |
| HP          | HORSEPOWER                                                                                                 |
| HVAC        | HEATING, VENTILATING AND AIR CONDITIONING                                                                  |
| IG          | ISOLATED GROUND                                                                                            |
| IN, OR"     | INCHES   |
| J-BOX       | JUNCTION BOX                                                                                               |
| KVA         | KILOVOLT AMPERES                                                                                           |
| KW          | KILOWATT                                                                                                   |
| L.F.        | LINEAR FEET                                                                                                |
| L.C.L       | LONG CONTINUOUS LOAD                                                                                       |
| L.T.G. LTS  | LISTING   |
| MCB         | MAIN CIRCUIT BREAKER                                                                                       |
| MCC         | MOTOR CONTROL CENTER                                                                                       |
| MCM         | THOUSAND CIRCULAR MILS                                                                                     |
| MCP         | MOTOR CIRCUIT PROTECTOR                                                                                    |
| M.L.O       | MAIN LUGS ONLY                                                                                             |
| MTD         | MOUNTED   |
| MW          | MICROWAVE                                                                                                  |
| NC          | NORMALLY CLOSED                                                                                            |
| NEC         | NATIONAL ELECTRIC CODE                                                                                     |
| NF          | NON-FUSED                                                                                                  |
| NIC         | NOT IN CONTRACT                                                                                            |
| NO          | NORMALLY OPEN                                                                                              |
| NO OR#      | NUMBER   |
| ORCI        | OWNER FURNISHED, CONTRACTOR INSTALLED                                                                      |
| PA          | PUBLIC ADDRESS                                                                                             |
| PH OR       | PHASE   |
| PRIMARY     | OVER 600 VOLTS                                                                                             |
| PROVIDE     | FURNISH, INSTALL AND CONNECT                                                                               |
| R           | EXISTING EQUIPMENT AND/OR DEVICE TO BE DISCONNECTED AND REMOVED, INCLUDING RELATED CONDUIT AND CONDUCTORS. |
| REC. RECEPT | RECEPTACLE                                                                                                 |
| U.N.O.      | UNLESS NOTED OTHERWISE                                                                                     |

## SHEET INDEX

- |        |                                       |
|--------|---------------------------------------|
| E-0.1  | SYMBOL LIST AND GENERAL NOTES         |
| E-0.2  | LIGHTING FIXTURE SCHEDULE AND DETAILS |
| ES-1.1 | SITE ELECTRICAL PLAN                  |
| ES-1.2 | ENLARGED DEMOLITION SITE ELECTRICAL   |
| ES-1.3 | ENLARGED SITE ELECTRICAL PLAN         |

RUHNAUCLARKE.COM

3775 TENTH STREET, RIVERSIDE CALIFORNIA 92501 (951) 684-4664 / 5751 PALMER WAY, SUITE C, CARLSBAD CALIFORNIA 92010 (760) 438-5899


VALLEY VIEW HIGH SCHOOL  
MODERNIZATION  
24100 Delphinium Ave, Moreno Valley, CA 92553  
MORENO VALLEY UNIFIED SCHOOL DISTRICT

SYMBOL LIST AND  
GENERAL NOTES

E-0.1




FBA Engineering / Plot Date: 1/5/2026 3:21 PM / Drawing Location: 13741891\15E-0.2\_87489115\_LIGHTING FIXTURE SCHEDULE.dwg

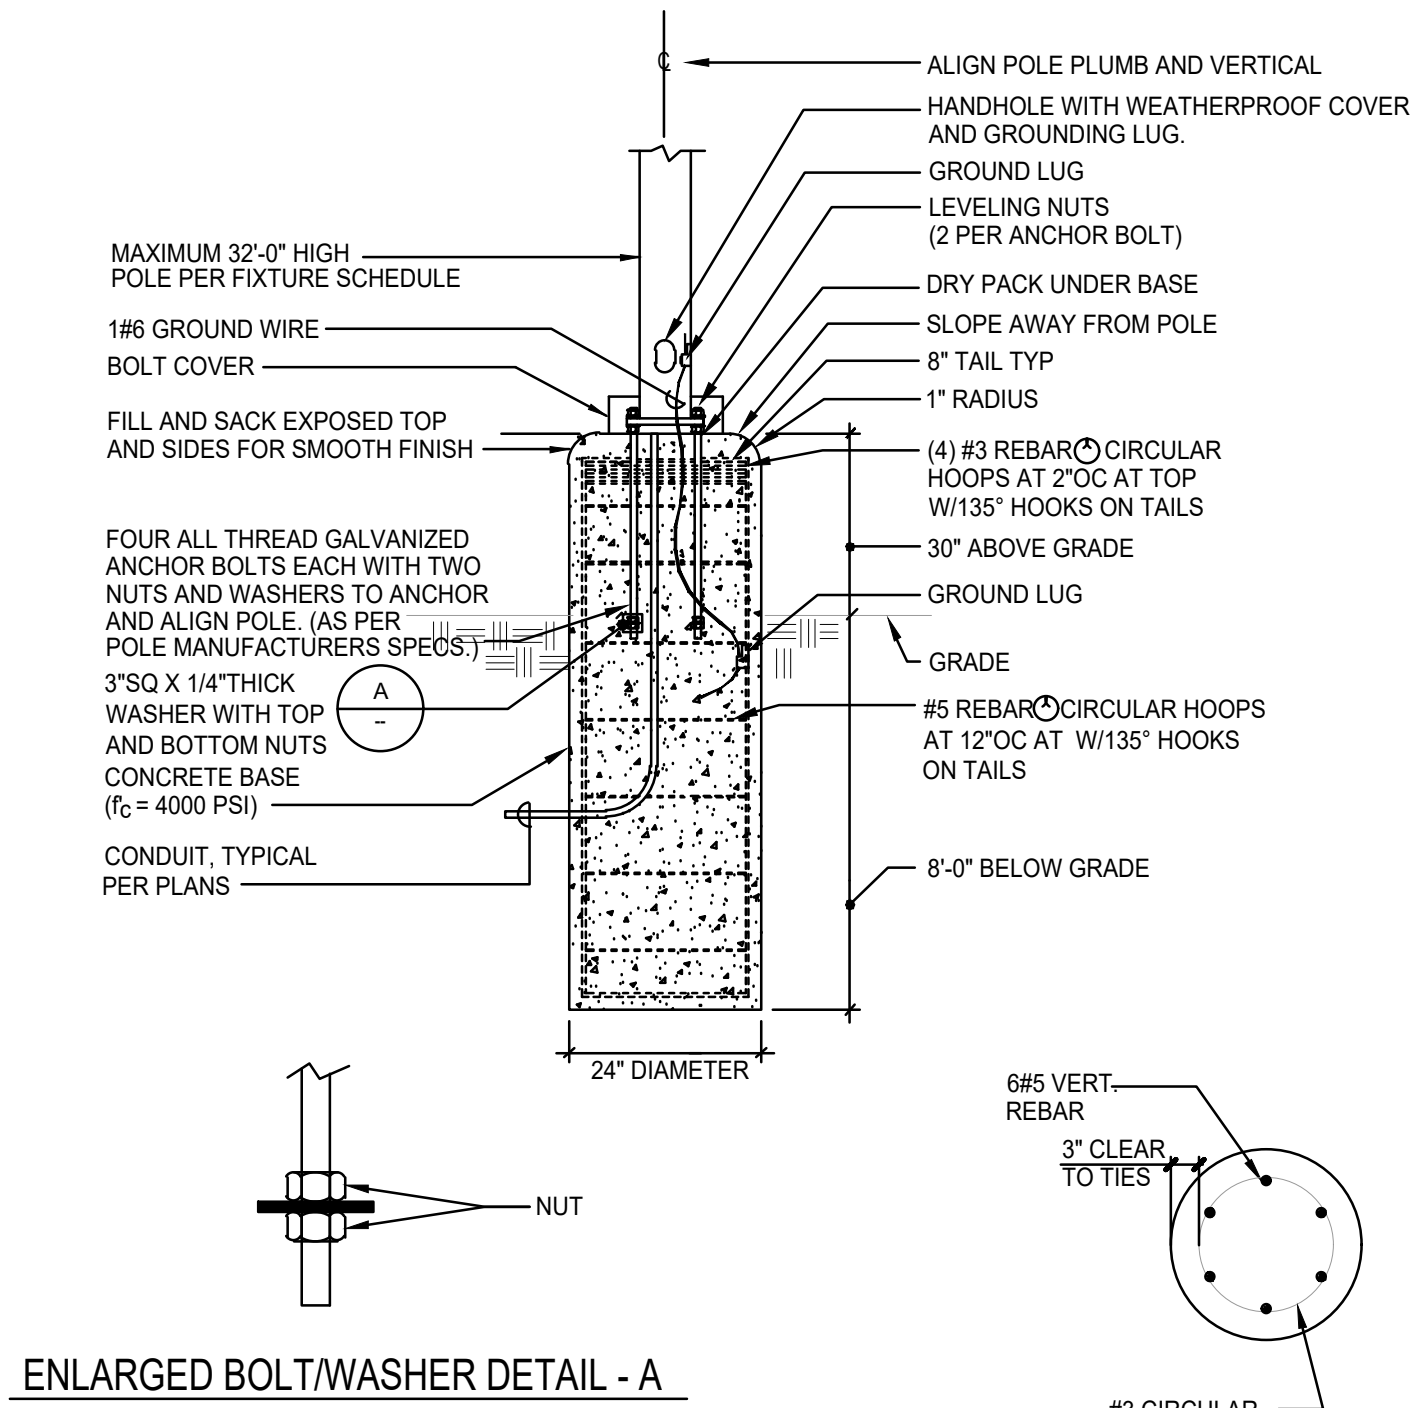

### RAISED POLE BASE DETAIL

SCALE  
NONE


3

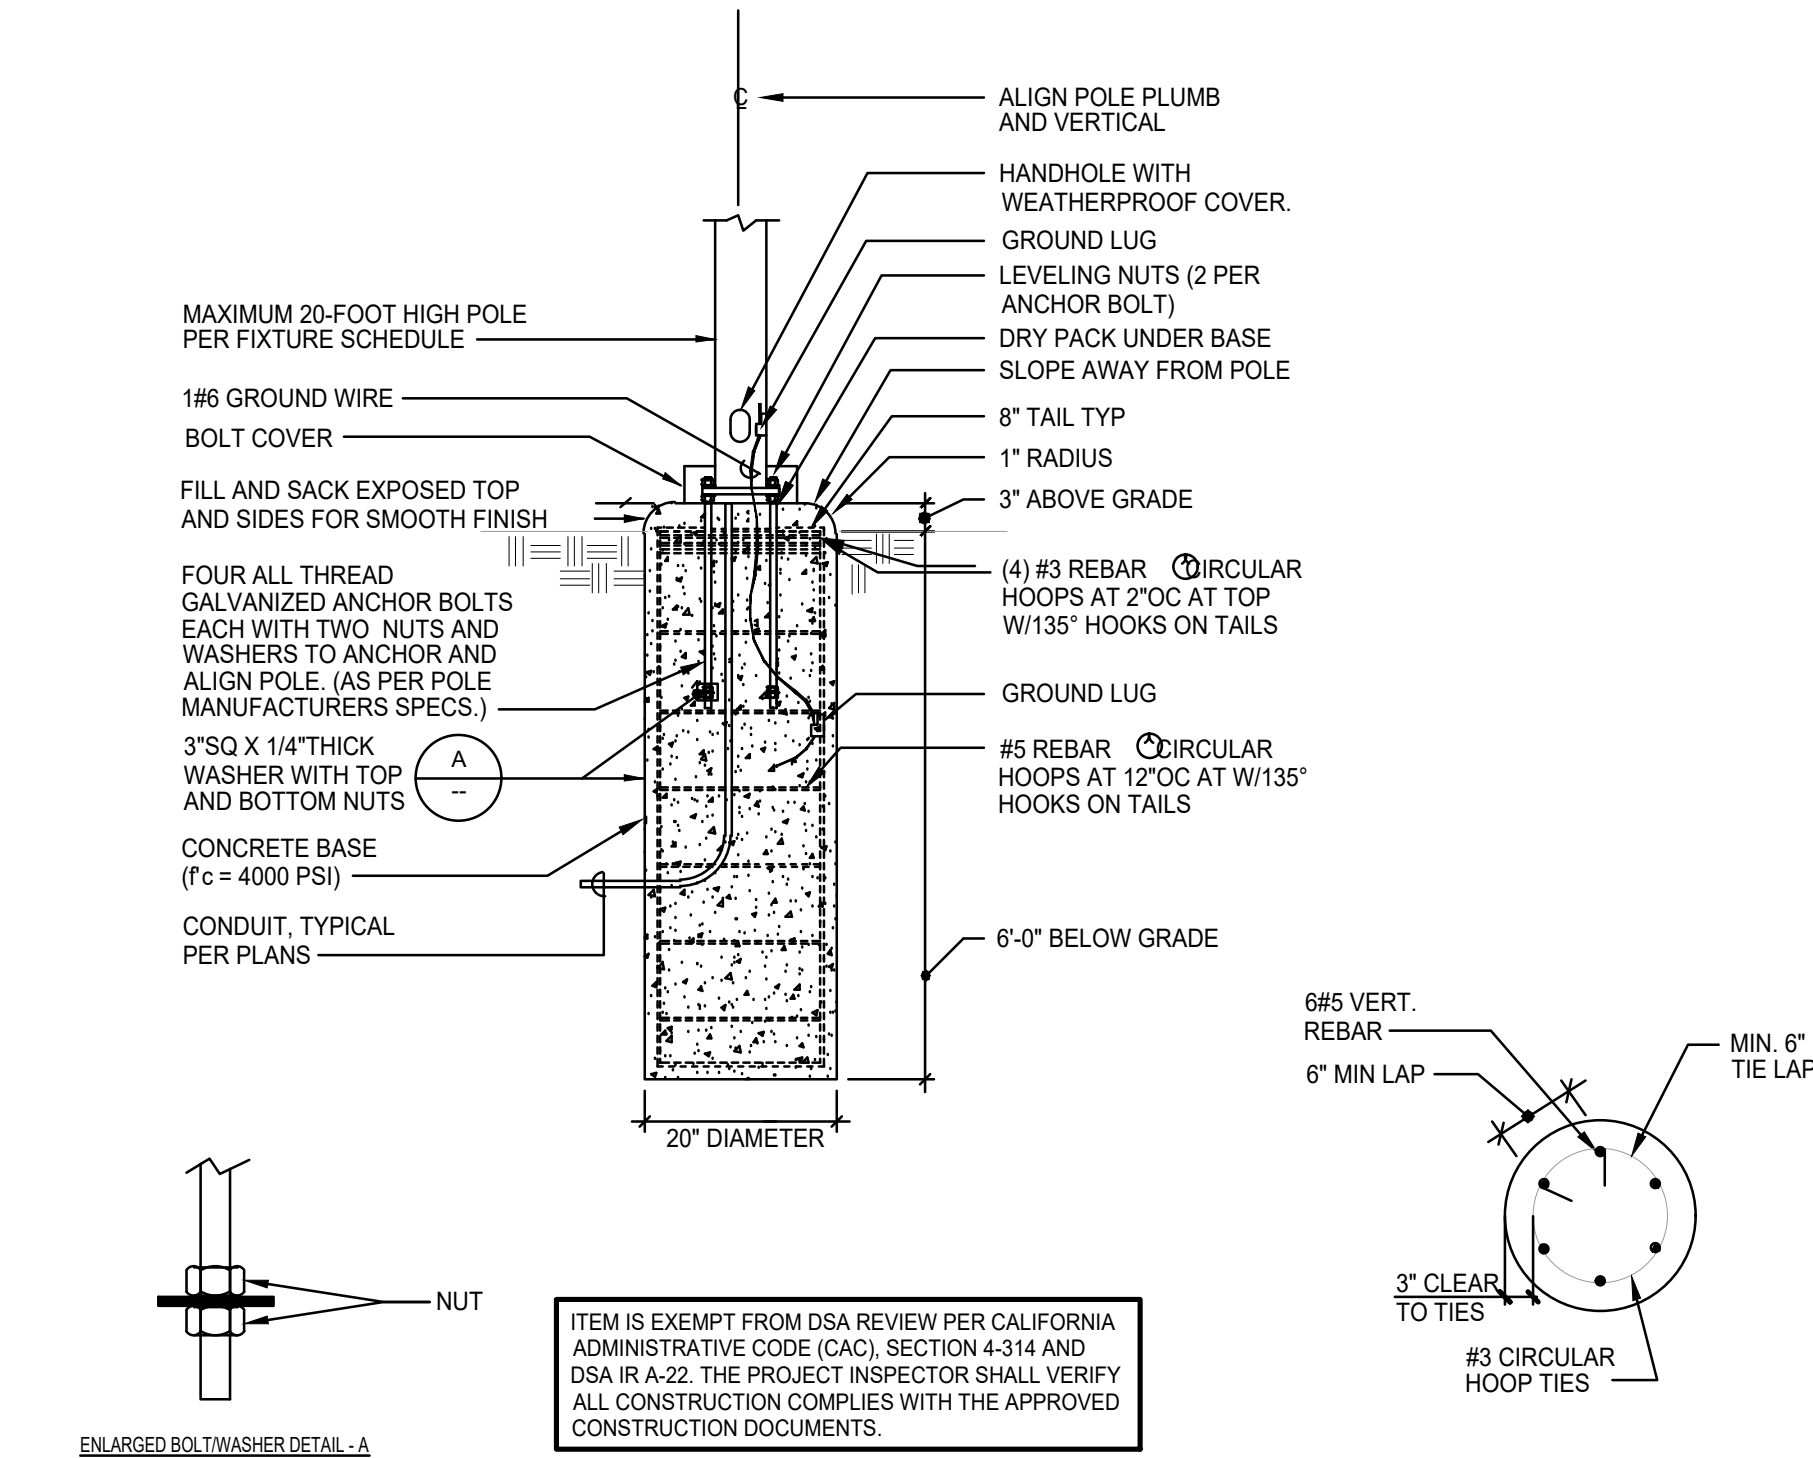

### SEMI-FLUSH POLE BASE DETAIL

SCALE  
NONE

2

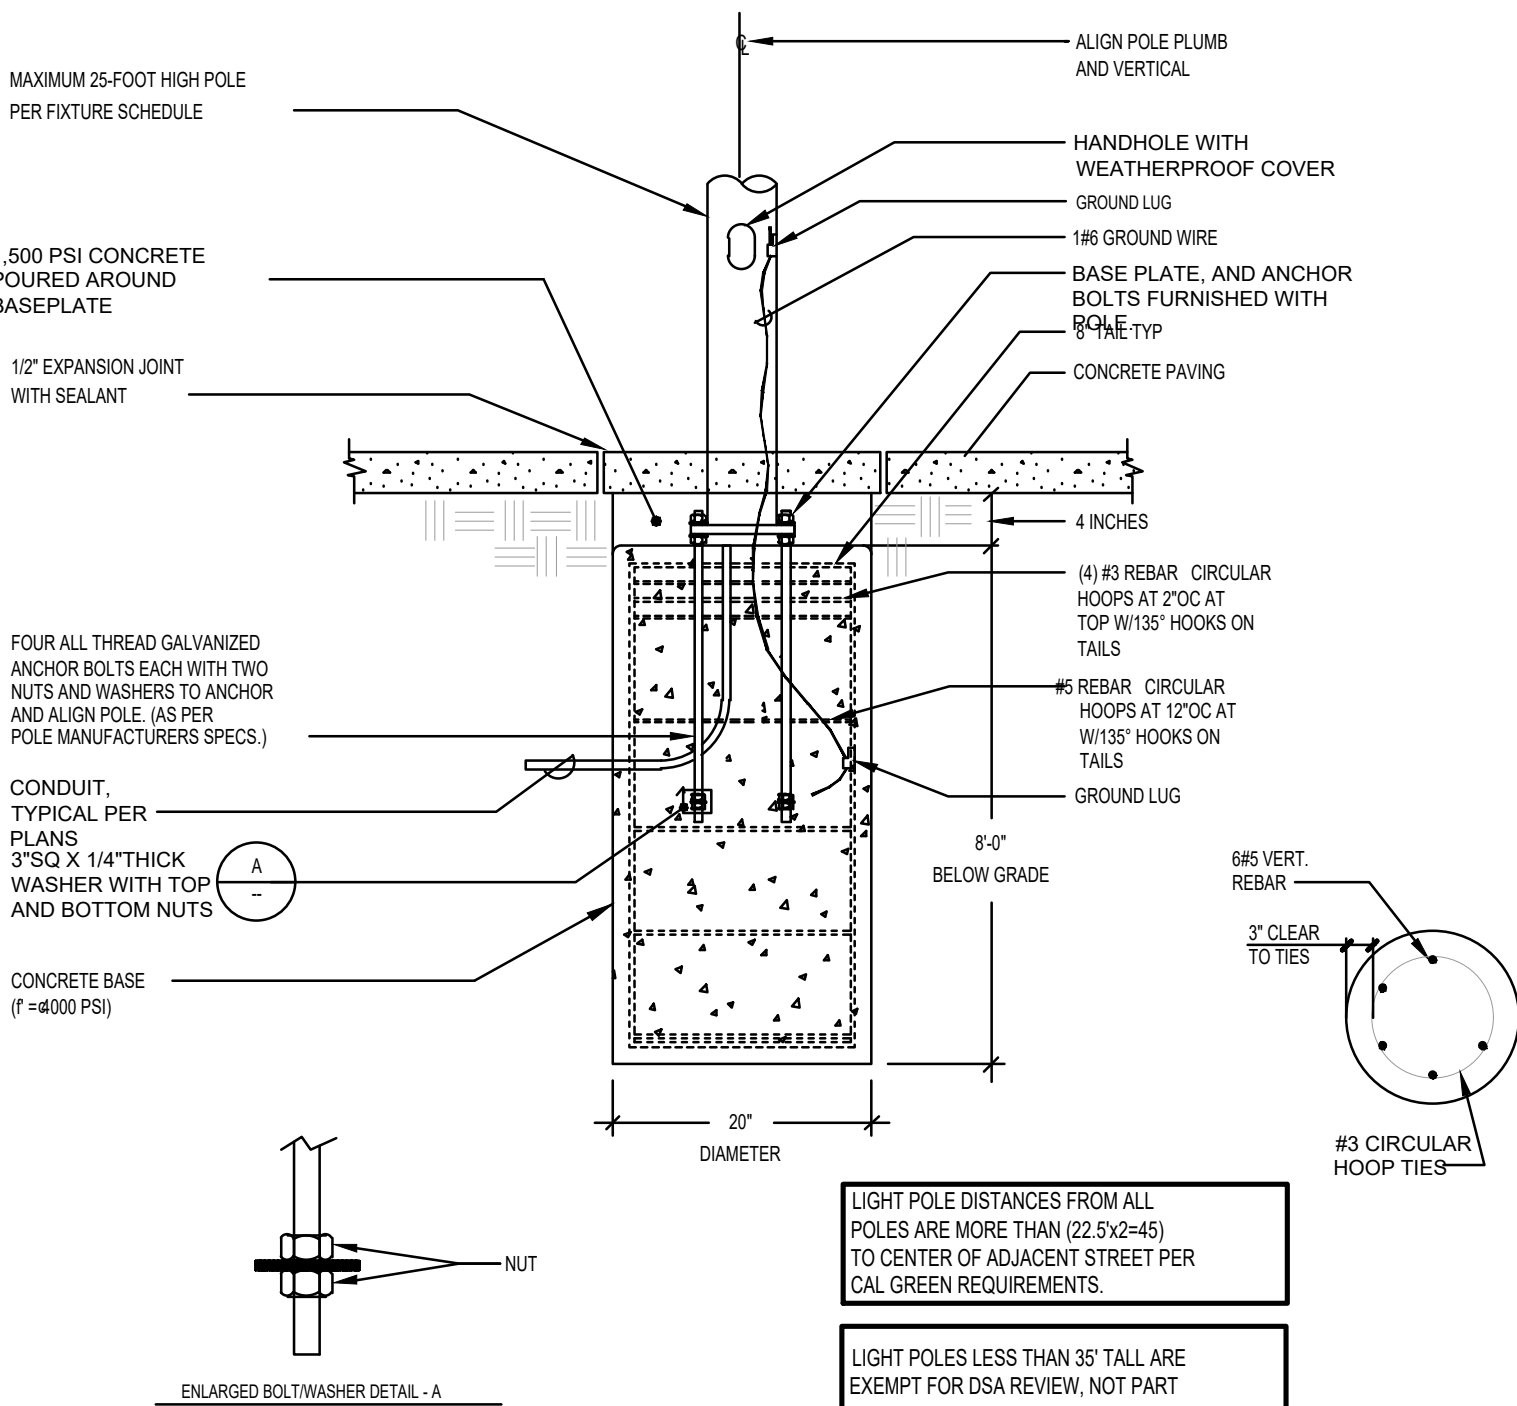

### FLUSH POLE BASE DETAIL

SCALE  
NONE

1

## FIXTURE SCHEDULE

| IMAGE                                                                               | TYPE | DESCRIPTION   | MANUFACTURER      |                               | LAMP |        |     |           | POWER   |               |                              | MOUNTING    |                | NOTES |
|-------------------------------------------------------------------------------------|------|---|-------------------|-------------------------------|------|--------|-----|-----------|---------|---------------|------------------------------|-------------|----------------|-------|
|                                                                                     |      |   | NAME              | CATALOG NO.                   | TYPE | LUMENS | CCT | CRI (MIN) | VOLTAGE | INPUT WATTAGE | BALLAST TYPE                 | DIM TYPE    | POLE           |       |
|  | SL1  | LED POST TOP LIGHT FIXTURE WITH DIA-CAST ALUMINUM HOUSING FULLY GASKETED, INTEGRAL HEAT SINK, STAINLESS STEEL HARDWARE, IP68 RATED, EDGE-LIT, TYPE V WIDE LIGHT DISTRIBUTION, 120/277V, MOUNTED ON 12-FOOT HIGH, ROUND STEEL POLE, CUSTOM COLOR FINISH TO MATCH EXISTING POST TOP LIGHT FIXTURES ON SITE. | KIM LIGHTING      | UR20 EDGE-LIT SERIES OR EQUAL | LED  | 15,075 | 4K  | 80        | 277     | 135           | INTERNAL DRIVER/POWER SUPPLY | NON-DIMMING | POLE           | N/A   |
|                                                                                     | SL2  | SAME AS TYPE SL1 EXCEPT WITH TWIN HEADS.   |                   |                               |      | 30,150 |     |           |         | 270           |                              |             |                |       |
|  | SL3  | IN-GRADE LED UP LIGHT FIXTURE WITH THERMAL PLASTIC HOUSING, STAINLESS STEEL FACE TRIM, CLEAR TEMPERED GLASS LENS, 1P68 RATED, BLUE TOOTH CONTROLLABLE   | KIM LIGHTING      | LTV81SS SERIES OR EQUAL       | LED  | 3,835  | 4K  | 80        | 277     | 44            | INTERNAL DRIVER/POWER SUPPLY | NON-DIMMING | FLUSH IN GRADE | N/A   |
|  | SL4  | LED SINGLE HEAD PARKING LOT LUMINAIRE WITH SINGLE PIECE DIE CAST ALUMINUM HOUSING, ACRYLIC LENS, TYPE 4 LIGHT DISTRIBUTION, INTEGRAL MOTION SENSOR, MOUNTED ON 17'-6" HIGH SQUARE SENSOR, MOUNTED ON 17'-6" HIGH SQUARE STEEL POLE, CUSTOM COLOR AS SELECTED BY ARCHITECT.                                | LITHONIA LIGHTING | DSXO-LES-P2 SERIES OR EQUAL   | LED  | 6,272  | 4K  | 80        | 120     | 45            | INTERNAL DRIVER/POWER SUPPLY | 0-10V       | POLE           | N/A   |


## FIXTURE NOTES

(NOTE: REFER TO SPECIFICATIONS FOR ADDITIONAL REQUIREMENTS)


- FIXTURES LOCATED OUTDOORS SHALL BE RATED FOR STARTING AND OPERATING TEMPERATURES BELOW 0-DEGREES FAHRENHEIT.
- FIXTURES WITH THE SAME TYPE # SHALL BE THE PRODUCTS OF THE SAME MANUFACTURER, (I.E., TYPE #1, 1A, 1B, ETC., SHALL BE THE SAME MANUFACTURER).
- THE CONTRACTOR SHALL VERIFY ACTUAL CEILING AND WALL CONSTRUCTION TYPE AS DEFINED ON THE ARCHITECTURAL DRAWINGS AND FURNISH LIGHTING FIXTURES WITH THE CORRECT AND COMPLETE MOUNTING HARDWARE AND MOUNTING DEVICES TO ACCOMMODATE BUILDING CONSTRUCTION AT EACH INSTALL LOCATION, WHETHER OR NOT SUCH VARIATIONS ARE INDICATED BY THE FIXTURE CATALOG NUMBER.
- THE CONTRACTOR SHALL VERIFY DEPTH OF ALL RECESSED LIGHTING FIXTURES WITH ARCHITECTURAL DRAWINGS PRIOR TO ORDERING FIXTURES. ANY DISCREPANCIES THAT WILL CAUSE RECESSED FIXTURES NOT TO FIT INTO CEILING/WALL SPACES SHALL BE REPORTED TO THE OWNER'S REPRESENTATIVE PRIOR TO SUBMITTING SHOP DRAWINGS AND PRIOR TO ORDERING FIXTURES.
- LIGHT FIXTURES RECESSED IN CEILING OR WALL WITH A ONE HOUR OR MORE FIRE RATING BUILDING CONSTRUCTION, EACH FIXTURE SHALL BE ENCLOSED IN A BOX WHICH HAS A FIRE RATING EQUAL TO THAT OF THE BUILDING CONSTRUCTION. PROVIDE MINIMUM OF 3" CLEAR FROM ALL SIDES AND TOP OF RECESSED LIGHT FIXTURES.
- WALL AND CEILING INSULATION SHALL BE INSTALLED TO ALLOW 3" MINIMUM CLEARANCE FROM BOTTOM, SIDES AND TOP OF RECESSED LIGHT FIXTURES.
- VERIFY MOUNTING HEIGHT OF ALL WALL MOUNTED FIXTURES WITH ARCHITECT PRIOR TO ROUGH-IN.
- REFER TO ARCHITECTURAL REFLECTED CEILING PLANS AND WALL ELEVATIONS FOR EXACT INSTALL LOCATION OF ALL FIXTURES.
- VERIFY VOLTAGE BEING SUPPLIED TO FIXTURES PRIOR TO SUBMITTING SHOP DRAWINGS AND PRIOR TO ORDERING. FIXTURE VOLTAGE SHALL MATCH BRANCH CIRCUITS CONNECTING TO RESPECTIVE FIXTURE.
- SUSPENDED MOUNT LIGHT FIXTURES THAT MAY STRIKE STRUCTURAL ELEMENTS, WALL OR MECHANICAL DUCT WORK IF SWIVELED AT +45-DEGREES SHALL BE SWAY BRACED WITH AIR CRAFT CABLE TO PREVENT STRIKING SAID APPURTENANCES DURING SEISMIC EVENTS, AS REQUIRED.
- OCCUPANCY MOTION SENSOR SYSTEM SHALL BE PROVIDED IN EVERY ROOM/SPACE LOCATION THROUGHOUT THE FACILITY AND AS DESCRIBED IN THE SPECIFICATIONS, WHETHER SYMBOLS ARE SHOWN OR NOT SHOWN ON THE PLANS.
- PROVIDE TESTING CERTIFICATION AND COMMISSIONING OF LIGHTING FIXTURES, INSTALLATION, LIGHTING CONTROL SYSTEM AND LIGHTING SYSTEM OPERATION.
- CONTRACTOR SHALL COORDINATE INSTALLATION OF RECESSED LIGHTING FIXTURES IN HARD LID OR STUCCO CEILING AREAS WITH FRAMING CONTRACTOR.

## ADDITIONAL SUBMITTAL REQUIREMENTS FOR LED LIGHT FIXTURES

- PART 1. THE MANUFACTURER AND MODEL NUMBER OF THE LED LIGHT FIXTURE INDICATED IN THE FIXTURE SCHEDULE HAS BEEN SPECIFIED BECAUSE THE PERFORMANCE OF THE FIXTURE HAS BEEN ANALYZED IN DETAIL AND DETERMINED TO ADEQUATELY MEET THE REQUIREMENTS OF THE PROJECT. FIXTURES OTHER THAN THE SPECIFIED ITEM MAY BE PROPOSED AS EQUAL PROVIDED CONTRACTOR COMPLIES WITH THE FOLLOWING ADDITIONAL REQUIREMENTS:
- AS PART OF THE SHOP DRAWINGS SUBMITTAL PROCESS, CONTRACTOR SHALL PROVIDE DOCUMENTATION FOR APPROVAL IN ACCORDANCE WITH PART 2 BELOW. ALL SUBMITTALS SHALL BE MADE IN A TIMELY MANNER TO ALLOW AT LEAST TWO WEEKS OF ENGINEERING REVIEW WITHOUT JEOPARDIZING THE PROJECT SCHEDULE.
  - CONTRACTOR SHALL NOT ACQUIRE THE PROPOSED EQUAL LIGHT FIXTURES BEFORE OBTAINING WRITTEN APPROVAL OF SUBSTITUTION TEN (10) DAYS BEFORE THE BID.
  - CONTRACTOR SHALL REMOVE AND REPLACE WITHOUT CHANGE TO CONTRACT PRICE, ANY INSTALLED LIGHT FIXTURE WHICH DO NOT PERFORM AS INDICATED IN THE CONTRACTOR'S APPROVED SUBMITTALS.
- PART 2. SHOULD THE CONTRACTOR CHOOSE TO PROPOSE AN LED LIGHT LIGHT FIXTURE OTHER THAN THE SPECIFIED ITEM, CONTRACTOR SHALL PREPARE AND SUBMIT FOR APPROVAL OF THE FOLLOWING ITEMS IN ADDITION TO MANUFACTURERS SPECIFICATION SHEETS.
- FOR INTERIOR FIXTURES, SCALED DRAWINGS OF EACH ROOM WHERE THE FIXTURE(S) ARE TO BE INSTALLED SHOWING COMPUTER GENERATED POINT-BY-POINT CALCULATIONS OF THE MAINTAINED HORIZONTAL FOOTCANDLE LEVELS AT 30-INCHES ABOVE THE FLOOR FOR CLASSROOMS, SUBMITTALS SHALL ALSO INDICATE VERTICAL FOOTCANDLE LEVELS ON THE PRIMARY TEACHING WALL WHITE BOARD IN EACH ROOM. THE CALCULATIONS SHALL BE BASED ON THE IES LIGHT DISTRIBUTION FOR THE FIXTURES PROPOSED USING 80% CEILING REFLECTANCE, 20% WALL REFLECTANCE, AND 10% FLOOR REFLECTANCE.

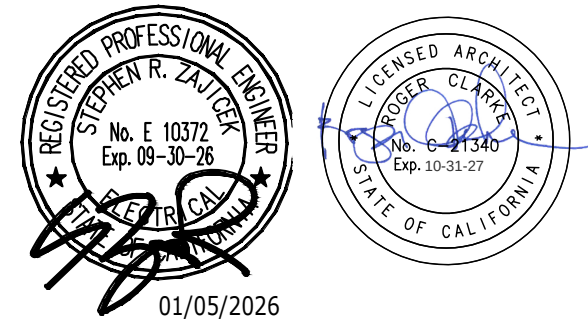

**FBA Engineering**  
Consulting Electrical Engineers  
100 Palmdale Avenue, Suite A120  
Costa Mesa, CA 92626  
949.852.3996 • 949.852.1657 (fax)  
fbengr.com  
FBA Job Number: 874.991.15

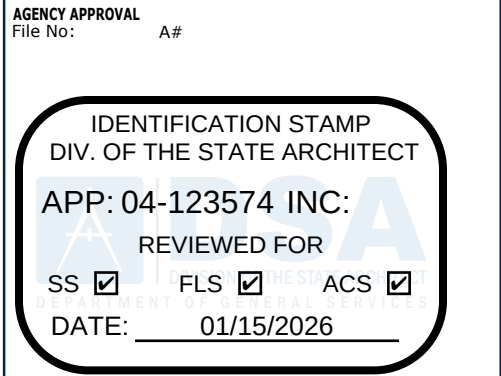

**RUHNAU  
CLARKE  
ARCHITECTS**

CONSULTANT DRAWING

DRAWN BY: \_\_\_\_\_ CHECKED BY: \_\_\_\_\_  
DATE: \_\_\_\_\_ DATE: \_\_\_\_\_  
DELTA # \_\_\_\_\_ DATE: \_\_\_\_\_  
DELTA # \_\_\_\_\_ DATE: \_\_\_\_\_  
DELTA # \_\_\_\_\_ DATE: \_\_\_\_\_

**RUHNAUCLARKE.COM**

3775 TENTH STREET, RIVERSIDE CALIFORNIA 92501 (951) 684-4664 / 5751 PALMER WAY, SUITE C, CARLSBAD CALIFORNIA 92010 (760) 438-5899

**VALLEY VIEW HIGH SCHOOL  
MODERNIZATION**

24100 Delphinium Ave, Moreno Valley, CA 92553  
MORENO VALLEY UNIFIED SCHOOL DISTRICT

**LIGHTING FIXTURE  
SCHEDULE AND  
DETAILS**

**E-0.2**












FBA Engineering / Plot Date: 1/5/2026 3:21 PM / Drawing Location: 13741891\1BES-1.3\_97498115 ENLARGED SITE ELECTRICAL PLAN.dwg

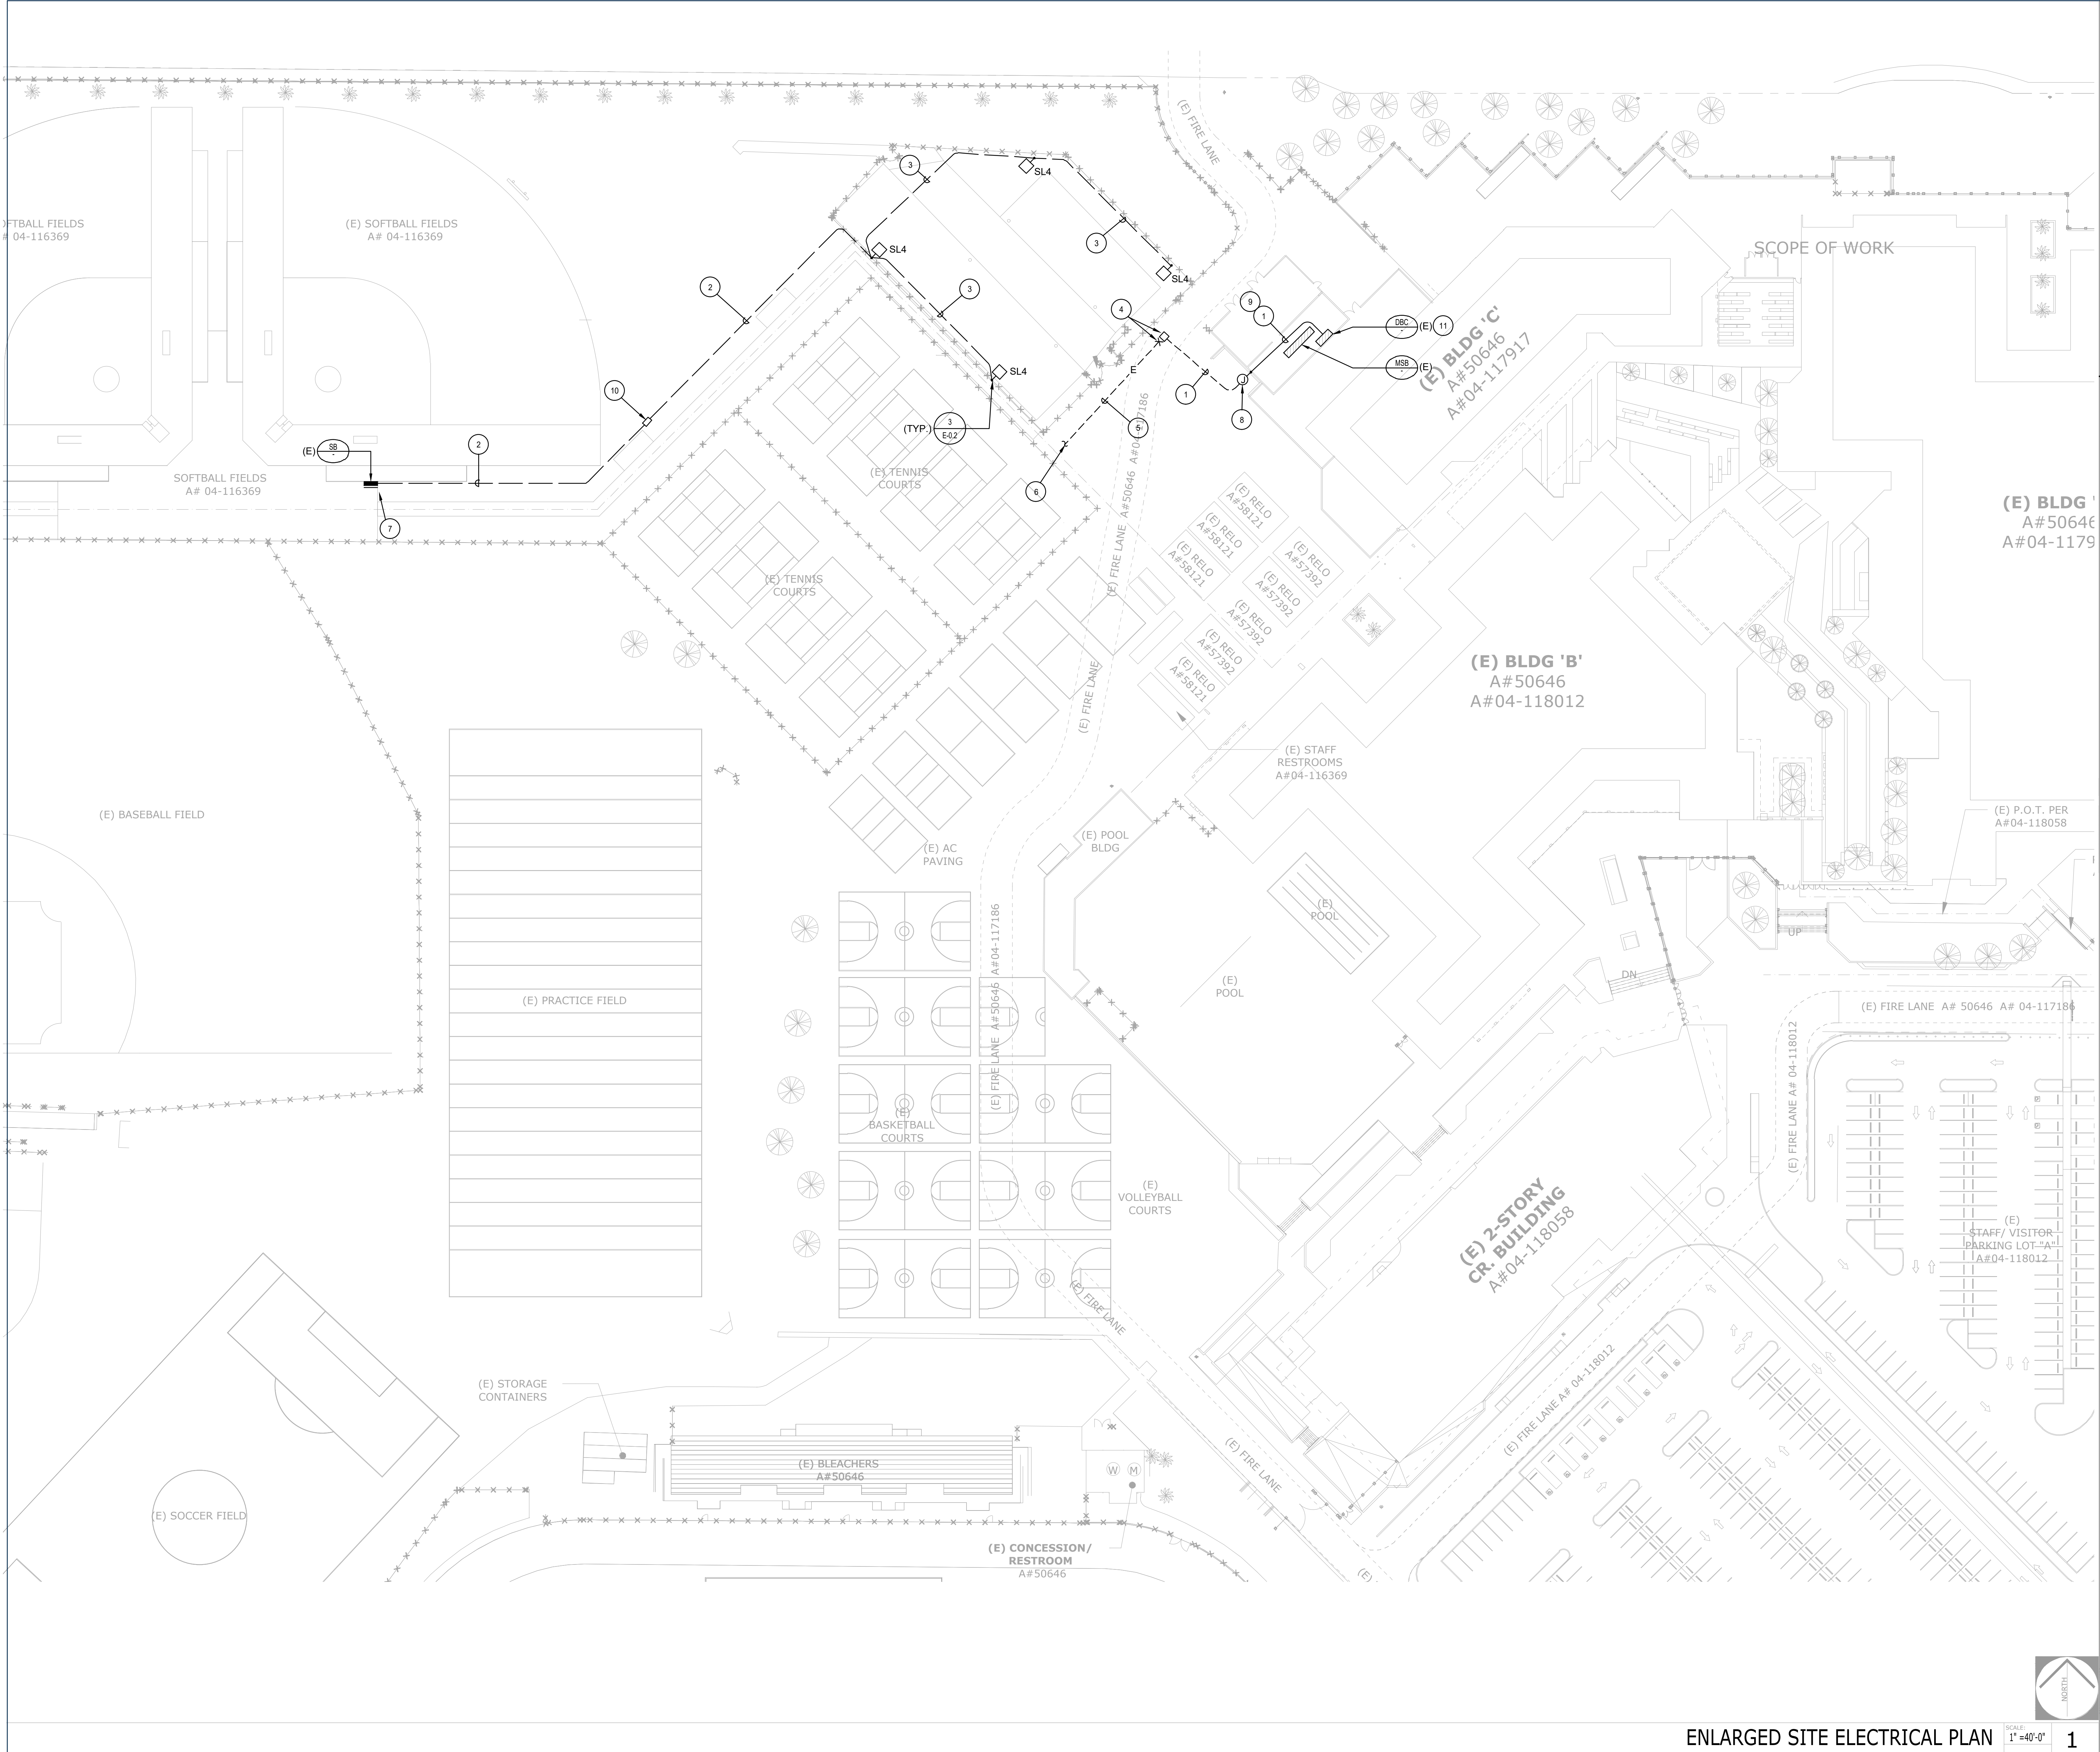

PROJECT No. :

|           |       |             |       |
|-----------|-------|-------------|-------|
| DRAWN BY: | DATE: | CHECKED BY: | DATE: |
| DELTA #   | DATE  | ADD         | DATE  |
| DELTA #   | DATE  | ADD         | DATE  |
| DELTA #   | DATE  | ADD         | DATE  |

|         |      |     |      |
|---------|------|-----|------|
| DELTA # | DATE | ADD | DATE |
| DELTA # | DATE | ADD | DATE |
| DELTA # | DATE | ADD | DATE |
| DELTA # | DATE | ADD | DATE |

RUHNAUCLARKE.COM

3775 TENTH STREET, RIVERSIDE CALIFORNIA 92501 (951) 684-4664 / 5751 PALMER WAY, SUITE C, CARLSBAD CALIFORNIA 92010 (760) 438-5899


ENLARGED SITE ELECTRICAL PLAN

VALLEY VIEW HIGH SCHOOL  
MODERNIZATION

24100 Delphinium Ave, Moreno Valley, CA 92553  
MORENO VALLEY UNIFIED SCHOOL DISTRICT

ENLARGED SITE  
ELECTRICAL PLAN

ES-1.3

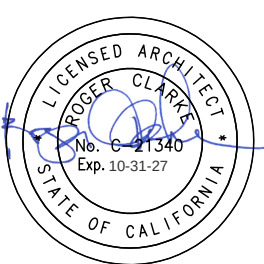

AGENCY APPROVAL  
FOR NO:

IDENTIFICATION STAMP  
DIV. OF THE STATE ARCHITECT  
APP: 04-123574 INC:  
REVIEWED FOR  
SS ☒ FLS ☒ ACS ☒  
DATE: 01/15/2026

**FBA Engineering**  
Consulting Electrical Engineers  
100 Palmdale Avenue Suite A120  
Costa Mesa, CA 92626  
949.852.3996 • 949.852.1607 (fax)  
fbaengr.com  
FBA Job Number: 874.991.15


**RUHNAU  
CLARKE**  
ARCHITECTS

CONSULTANT BOARDING

### PLAN NOTES

- 1 PROVIDE 4 # 1/0, 1 # 6 GRD - 2" C.
- 2 PROVIDE 2 # 8, 1 # 10 GRD - 1" C.
- 3 PROVIDE 2 # 10, 1 # 10 GRD - 3/4" C.
- 4 PROVIDE 2' X 3' CONCRETE INTERCEPT TYPE PULLBOX WITH BOLT-DOWN TRAFFIC RATED COVER ENGRAVED: "ELECTRIC" AND DEPTH AS REQUIRED IN ORDER TO INTERCEPT THE EXISTING UNDERGROUND POWER FEEDER EXTENDING TO PANEL "SB" AT THE SOFTBALL FIELD. INSTALL PULLBOX LID AND COVER TO BE FLUSH WITH THE ADJACENT FINISH GRADE. PROVIDE WEATHERPROOF SPLICE BETWEEN NEW AND EXISTING CONDUCTORS AND EXTEND WITH NEW CONDUIT AND CONDUCTORS AS INDICATED.
- 5 EXISTING POWER FEEDER EXTENDING TO PANEL "SB" AT THE SOFTBALL FIELDS SHALL REMAIN.
- 6 REFER TO SHEET ES-1.2 FOR CONTINUATION.
- 7 INDICATED CONDUIT SHALL RISE UP FROM BELOW GRADE AND TERMINATE AT EXISTING PANEL. EXTEND CONDUCTORS AND TERMINATE ON TO EXISTING SPARE 20A/1P CUIT BREAKER IN PANEL TO SERVE THE NEW SITE LIGHTS. IF A SPARE DOES NOT EXIST, PROVIDE NEW 20A/1P CIRCUIT BREAKER INCLUDING MOUNTING HARDWARE TO MATCH EXISTING CIRCUIT BREAKERS CURRENTLY USED. PROVIDE NEW CONTROL RELAY AND MODIFY THE EXISTING LIGHTING CONTROL SYSTEM TO PROGRAM AND OPERATE THE NEW SITE LIGHTS ON THE SAME SCHEDULE AS THE EXISTING PARKING LOT LIGHTS.
- 8 INDICATED CONDUIT SHALL RISE UP FROM BELOW GRADE AND ROUTE EXPOSED ON SIDE OF EXTERIOR WALL TO AN ELEVATION BELOW THE CEILING INSIDE THE ELECTRICAL ROOM. PROVIDE WEATHERPROOF LB FITTING AND PENETRATE THE EXISTING WALL IN ORDER TO EXTEND CONDUIT INTO BUILDING AND TERMINATE AS INDICATED. PAINT THE EXPOSED CONDUIT TO MATCH THE SURROUNDING SURFACE COLOR. SEAL WALL PENETRATION.
- 9 INICATED CONDUIT SHALL ROUTE EXPOSED INSIDE ELECTRICAL ROOM AND EXTEND AS INDICATED.
- 10 PROVIDE 2' X 3' X 3' D. CONCRETE PULLBOX WITH BOLT DOWN TRAFFIC RATED COVER ENGRAVED: "ELECTRIC". INSTALL PULLBOX LID AND COVER TO BE FLUSH WITH THE ADJACENT FINISH GRADE.
- 11 PROVIDE NEW 100A/3P CIRCUIT BREAKER INCLUDING ALL REQUIRED MOUNTING HARDWARE IN SPACE OF EXISTING DISTRIBUTION SWITCHBOARD AND CONNECT TO NEW FEEDER CONDUCTORS TO RESTORE POWER TO EXISTING PANEL "SB". NEW CIRCUIT BREAKER SHALL MEET OR EXCEED THE A.I.C. RATING OF EXISTING CIRCUIT BREAKERS CURRENTLY USED.



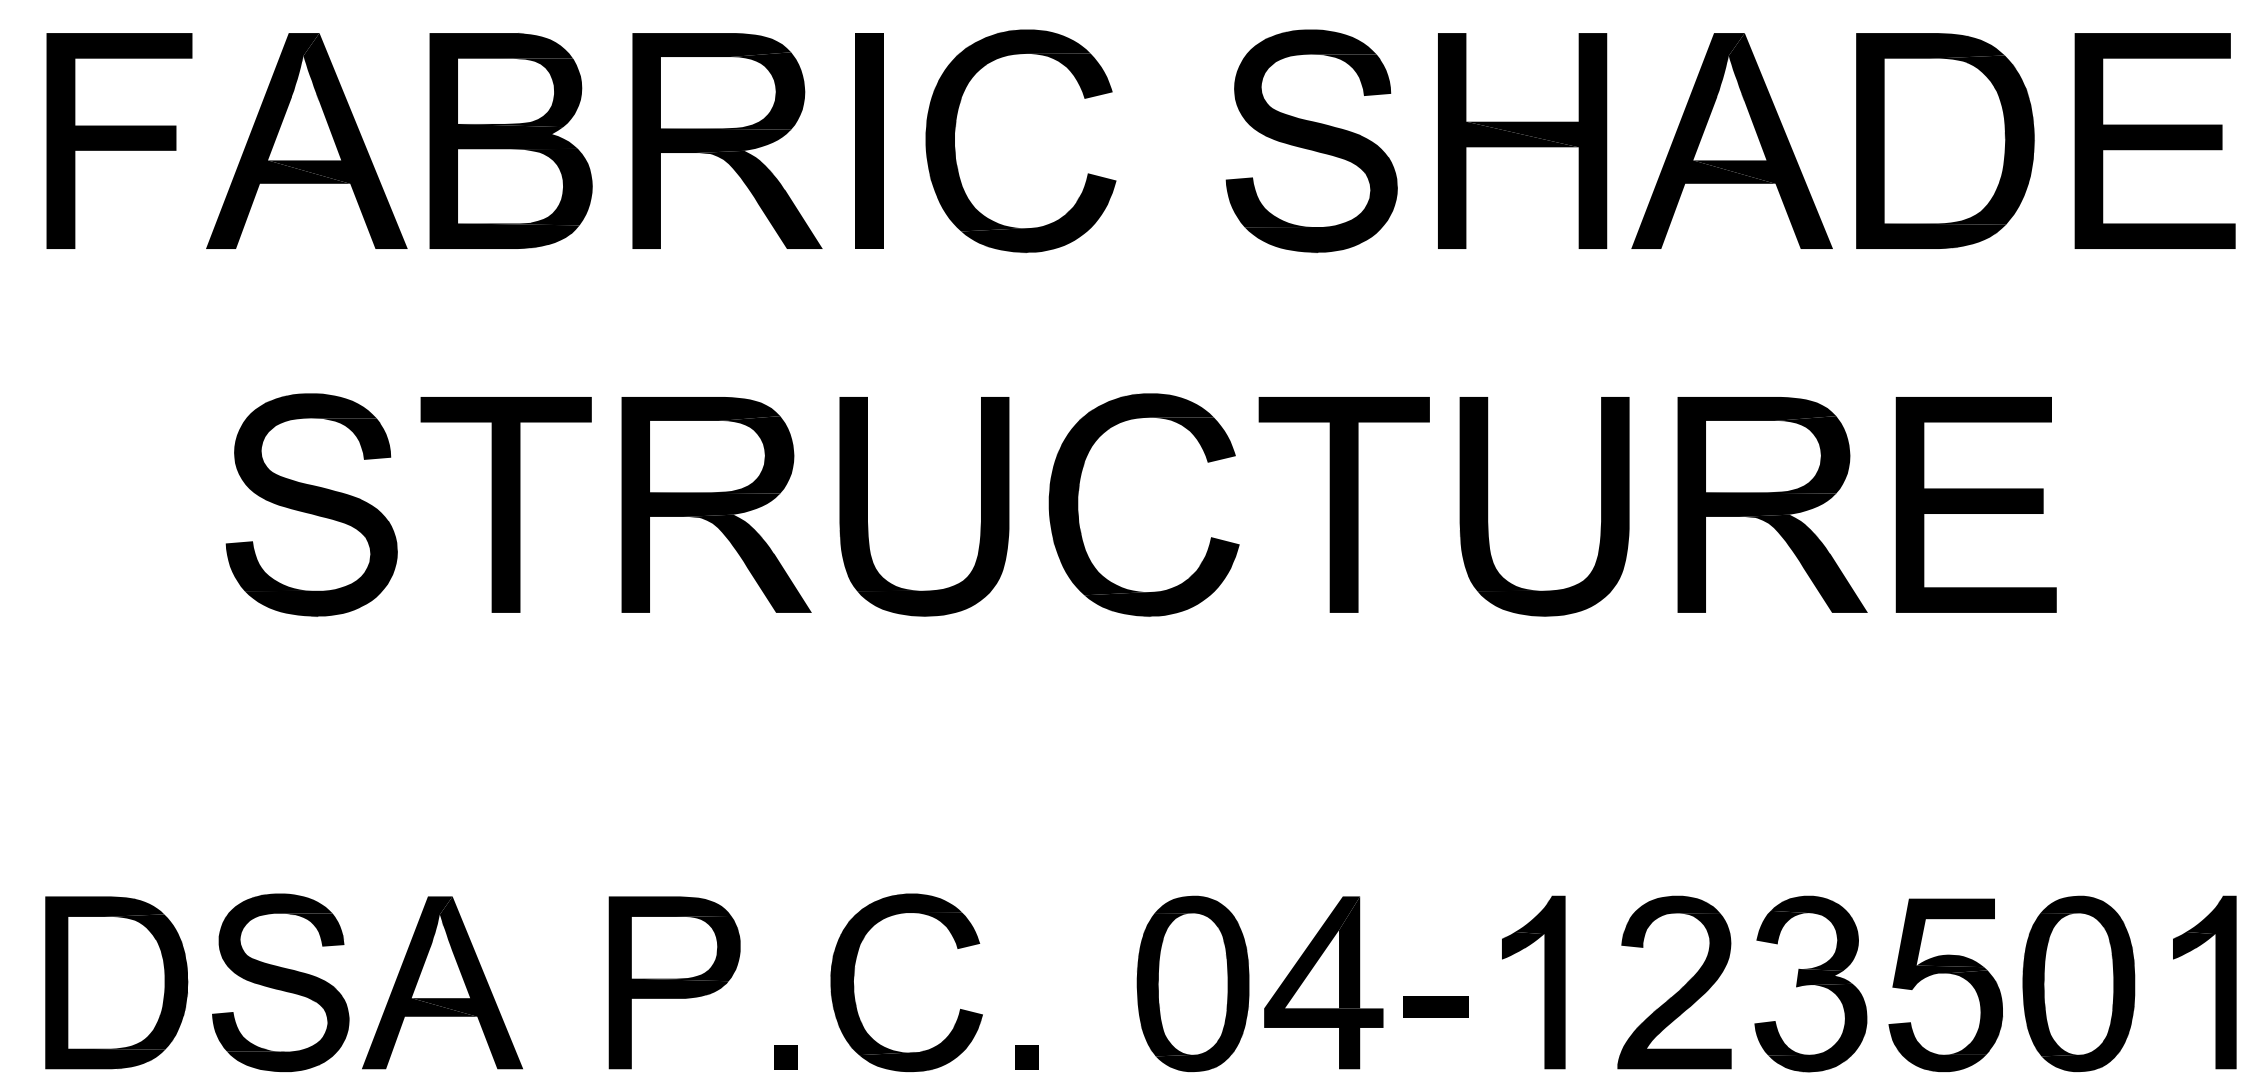

## P.C. NOTES

## SITE SPECIFIC PARAMETERS

ARCHITECT / ENGINEERTOTAL SHEET COUNT: 63 SHEETS

# TITLE SHEET

SHEET T-1.0

REV.







**DSA 103-22: LISTING OF STRUCTURAL TESTS & SPECIAL INSPECTIONS, 2022 CBC**

|                                                          |                                                               |                                                                                       |  |
|----------------------------------------------------------|---------------------------------------------------------------|---------------------------------------------------------------------------------------|--|
| General                                                  |                                                               |                                                                                       |  |
| Application Number: 04-123501<br>DSA File Number: PC-140 | School Name: PCC FABRIC SHADE STRUCTURES<br>Increment Number: | School District: USA SHADE AND FABRIC STRUCTURES<br>Date Created: 2024-08-06 15:16:59 |  |

**IMPORTANT:** This form is only a summary list of structural tests and some of the special inspections required for the project. Generally, the structural tests and special inspections noted on this form are those that will be performed by the Geotechnical Engineer of Record, Laboratory of Record, or Special Inspector. The actual complete test and inspection program must be performed as detailed on the DSA approved documents. The appendix at the bottom of this form identifies work NOT subject to DSA requirements for special inspection or structural testing. The project inspector is responsible for all facets of construction, including but not limited to, special inspections noted on this form such as structural wood framing, high-load wood diaphragms, cold-formed steel framing, anchorage of non-structural components, etc., per Title 24, Part 2, Chapter 17A (2022 CBC).

**\*\*NOTE:** Undefined section and table references found in this document are from the CBC, or California Building Code.

| KEY TO COLUMNS                                                          | 2. PERFORMED BY   |
|-------------------------------------------------------------------------|---|
| 1. TYPE                                                                 |   |
| Continuous – Indicates that a continuous special inspection is required | GE (Geotechnical Engineer) – Indicates that the special inspection shall be performed by a registered geotechnical engineer or his or her authorized representative.                                                 |
| Periodic – Indicates that a periodic special inspection is required     | LOR (Laboratory of Record) – Indicates that the test or special inspection shall be performed by a testing laboratory accepted in the DSA Laboratory Evaluation and Acceptance (LEA) Program. See CAC Section 4-335. |
| Test – Indicates that a test is required                                | PI (Project Inspector) – Indicates that the special inspection may be performed by a project inspector when specifically approved by DSA.                                                                            |
|                                                                         | SI (Special Inspection) – Indicates that the special inspection shall be performed by an appropriately qualified/approved special inspector.                                                                         |

DIVISION OF THE STATE ARCHITECT  
DGS DSA 103-22 (Revised 12/5/2023)

DEPARTMENT OF GENERAL SERVICES  
Page 1 of 18

STATE OF CALIFORNIA

**DSA 103-22: LISTING OF STRUCTURAL TESTS & SPECIAL INSPECTIONS (CONCRETE), 2022 CBC**

|                                                          |                                                               |                                                                                       |  |
|----------------------------------------------------------|---------------------------------------------------------------|---------------------------------------------------------------------------------------|--|
| Table 1705A.3, ACI 318-19 Sections 26.12 & 26.13         |                                                               |                                                                                       |  |
| Application Number: 04-123501<br>DSA File Number: PC-140 | School Name: PCC FABRIC SHADE STRUCTURES<br>Increment Number: | School District: USA SHADE AND FABRIC STRUCTURES<br>Date Created: 2024-08-06 15:16:59 |  |

| C1. CAST-IN-PLACE CONCRETE   | Type                                                                                     | Performed By | Code References and Notes   |
|---|------------------------------------------------------------------------------------------|--------------|---|
| Test or Special Inspection   |                                                                                          |              |   |
| a. Verify use of required design mix.   | Continuous                                                                               | SI           | Table 1705A.3 Item 5, 1910A.1.   |
| b. Identify, sample, and test reinforcing steel.   | Test                                                                                     | LOR          | 1910A.2; ACI 318-19 Ch.20 and Section 26.6.1.2 DSA IR 17-10. (See Appendix (end of this form) for exemptions.)   |
| c. During concrete placement, fabricate specimens for strength tests, perform slump and air content tests, and determine the temperature of the concrete. | Test                                                                                     | LOR          | Table 1705A.3 Item 6 ACI 318-19 Sections 26.5 & 26.12.   |
| d. Batch concrete (f.).   | Test                                                                                     | LOR          | 1905A.1.17; ACI 318-19 Section 26.12.   |
| e. Batch plant inspection: <b>Not Required</b>   | See Notes                                                                                | SI           | Default of 'Continuous' per 1705A.3.3. If approved by DSA, batch plant inspection may be reduced to 'Periodic' subject to requirements in Section 1705A.3.3.1, or not required per 1705A.3.3.2. See IR 17-13. (See Appendix (end of this form) for exemptions.) |
| f. Welding of reinforcing steel.   | Provide special inspection per STEEL, Category S/A4(d) & (e) and/or S/A5(g) & (h) below. |              |   |

| C2. PRESTRESSED / POST-TENSIONED CONCRETE (IN ADDITION TO SECTION C1): | Type     | Performed By | Code References and Notes             |
|------------------------------------------------------------------------|----------|--------------|---------------------------------------|
| Test or Special Inspection                                             |          |              |                                       |
| a. Sample and test prestressing tendons and anchorages.                | Test     | LOR          | 1705A.3.4, 1910A.3                    |
| b. Inspect placement of prestressing tendons.                          | Periodic | SI           | 1705A.3.4, Table 1705A.3 Items 1 & 9. |

DIVISION OF THE STATE ARCHITECT  
DGS DSA 103-22 (Revised 12/5/2023)

DEPARTMENT OF GENERAL SERVICES  
Page 5 of 18

STATE OF CALIFORNIA

**DSA 103-22: LISTING OF STRUCTURAL TESTS & SPECIAL INSPECTIONS (STEEL AND ALUMINUM), 2022 CBC**

|   |                                                               |                                                                                       |  |
|---|---------------------------------------------------------------|---------------------------------------------------------------------------------------|--|
| Table 1705A.2.1, Table 1705A.2.1, AISC 360-16, AISC 341-16, AISC 358-16, AISC 360-16, AISI S100-20, RCSC 2014, AWS D1.1, AWS D1.2, AWS D1.3, AWS D1.4, AWS D1.8 |                                                               |                                                                                       |  |
| Application Number: 04-123501<br>DSA File Number: PC-140   | School Name: PCC FABRIC SHADE STRUCTURES<br>Increment Number: | School District: USA SHADE AND FABRIC STRUCTURES<br>Date Created: 2024-08-06 15:16:59 |  |

| S/A3. WELDING:   | Type     | Performed By | Code References and Notes   |
|---|----------|--------------|---|
| Test or Special Inspection                                                                                                   |          |              |   |
| a. Verify weld filler material identification markings per AWS designation listed on the DSA-approved documents and the WPS. | Periodic | SI           | 1705A.2.5, Table 1705A.2.1 Items 4 & 5, AWS D1.1 and AWS D1.8 for structural steel; AWS D1.2 for Aluminum; AWS D1.3 for cold-formed steel; AWS D1.4 for reinforcing steel. DSA IR 17-3. |
| b. Verify weld filler material manufacturer's certificate of compliance.                                                     | Periodic | SI           | DSA IR 17-3.   |
| c. Verify WPS, welder qualifications and equipment.                                                                          | Periodic | SI           | DSA IR 17-3.   |

| S/A4. SHOP WELDING (IN ADDITION TO SECTION S/A3):                                                        | Type       | Performed By | Code References and Notes                                                                               |
|---|------------|--------------|---|
| Test or Special Inspection                                                                               |            |              |   |
| a. Inspect groove welds, multi-pass fillet welds, single pass fillet welds > 5/16", plug and slot welds. | Continuous | SI           | Table 1705A.2.1 Items 5a.1-4; AISC 360-16 (and AISC 341-16 as applicable); DSA IR 17-3.                 |
| b. Inspect single-pass fillet welds < 5/16", floor and roof deck welds.                                  | Periodic   | SI           | 1705A.2.2, Table 1705A.2.1 Items 5a.5 & 5a.6; AISC 360-16 (and AISC 341-16 as applicable); DSA IR 17-3. |
| c. Inspect welding of stairs and railing systems.                                                        | Periodic   | SI           | 1705A.2.1, AISC 360-16 (and AISC 341-16 as applicable); AWS D1.1 & D1.3, DSA IR 17-3.                   |
| d. Verification of reinforcing steel weldability other than ASTM A706.                                   | Periodic   | SI           | 1705A.3.1, AWS D1.4; DSA IR 17-3. Verify carbon equivalent reported on mill certificates.               |
| e. Inspect welding of reinforcing steel.                                                                 | Continuous | SI           | Table 1705A.2.1 Item 5b, 1705A.3.1, Table 1705A.3 Item 2, 1903A.8, AWS D1.4; DSA IR 17-3.               |

DIVISION OF THE STATE ARCHITECT  
DGS DSA 103-22 (Revised 12/5/2023)

DEPARTMENT OF GENERAL SERVICES  
Page 9 of 18

STATE OF CALIFORNIA

**DSA 103-22: LISTING OF STRUCTURAL TESTS & SPECIAL INSPECTIONS (STEEL AND ALUMINUM), 2022 CBC**

|   |                                                               |                                                                                       |  |
|---|---------------------------------------------------------------|---------------------------------------------------------------------------------------|--|
| Table 1705A.2.1, Table 1705A.2.1, AISC 360-16, AISC 341-16, AISC 358-16, AISC 360-16, AISI S100-20, RCSC 2014, AWS D1.1, AWS D1.2, AWS D1.3, AWS D1.4, AWS D1.8 |                                                               |                                                                                       |  |
| Application Number: 04-123501<br>DSA File Number: PC-140   | School Name: PCC FABRIC SHADE STRUCTURES<br>Increment Number: | School District: USA SHADE AND FABRIC STRUCTURES<br>Date Created: 2024-08-06 15:16:59 |  |

| Test or Special Inspection                                                                        | Type     | Performed By | Code References and Notes                                                                        |
|---------------------------------------------------------------------------------------------------|----------|--------------|--------------------------------------------------------------------------------------------------|
| c. Storage rack anchorage installation.                                                           | Periodic | SI           | ANSI/MHI-6.1, Section 7.3.2; Table 1705A.13.7                                                    |
| d. Completed storage rack system to indicate compliance with the approved construction documents. | Periodic | SI*          | Table 1705A.13.7. * May be performed by the project inspector when specifically approved by DSA. |

| S/A11. Other Steel         | Type | Performed By | Code References and Notes |
|----------------------------|------|--------------|---------------------------|
| Test or Special Inspection |      |              |                           |
| a.                         |      |              |                           |

DIVISION OF THE STATE ARCHITECT  
DGS DSA 103-22 (Revised 12/5/2023)

DEPARTMENT OF GENERAL SERVICES  
Page 13 of 18

STATE OF CALIFORNIA

**DSA 103-22: LISTING OF STRUCTURAL TESTS & SPECIAL INSPECTIONS (SOILS), 2022 CBC**

|                                                          |                                                               |                                                                                       |  |
|----------------------------------------------------------|---------------------------------------------------------------|---------------------------------------------------------------------------------------|--|
| Table 1705A.6, Table 1705A.7, Table 1705A.8              |                                                               |                                                                                       |  |
| Application Number: 04-123501<br>DSA File Number: PC-140 | School Name: PCC FABRIC SHADE STRUCTURES<br>Increment Number: | School District: USA SHADE AND FABRIC STRUCTURES<br>Date Created: 2024-08-06 15:16:59 |  |

**Geotechnical Reports:** Project does NOT have and does NOT require a geotechnical report

| S1. GENERAL:   | Type      | Performed By | Code References and Notes   |
|---|-----------|--------------|---|
| Test or Special Inspection   |           |              |   |
| a. Verify that: <ul style="list-style-type: none"> <li>Site has been prepared properly prior to placement of controlled fill and/or excavations for foundations.</li> <li>Foundation excavations are extended to proper depth and have reached proper material.</li> <li>Materials below footings must not contain loose material, mud, organic soil, organic gases, or pest.</li> </ul> | See Notes | PI           | Refer to specific items identified in the Appendix listing exemptions for limitations. Placement of controlled fill exceeding 12" depth under footings and/or within the building envelope is not permitted without a geotechnical report. |

| S2. SOIL COMPACTION AND FILL:                                                                                              | Type       | Performed By | Code References and Notes   |
|---|------------|--------------|---|
| Test or Special Inspection                                                                                                 |            |              |   |
| a. Perform classification and testing of fill materials.                                                                   | Test       | LOR*         | * Under the supervision of the geotechnical engineer.   |
| b. Verify use of proper materials, densities and select lift thickness, placement and compaction during placement of fill. | Continuous | LOR*         | * Under the supervision of a geotechnical engineer or LOR's engineering manager. Refer to specific items identified in the Appendix listing exemptions for limitations. |
| c. Compaction testing.   | Test       | LOR*         | * Under the supervision of a geotechnical engineer or LOR's engineering manager. Refer to specific items identified in the Appendix listing exemptions for limitations. |

| S3. DRIVEN DEEP FOUNDATIONS (PILES):                                      | Type       | Performed By | Code References and Notes                                          |
|---------------------------------------------------------------------------|------------|--------------|--------------------------------------------------------------------|
| Test or Special Inspection                                                |            |              |                                                                    |
| a. Verify pile materials, sizes and lengths comply with the requirements. | Continuous | GE*          | * By geotechnical engineer or his or her qualified representative. |

DIVISION OF THE STATE ARCHITECT  
DGS DSA 103-22 (Revised 12/5/2023)

DEPARTMENT OF GENERAL SERVICES  
Page 2 of 18

STATE OF CALIFORNIA

**DSA 103-22: LISTING OF STRUCTURAL TESTS & SPECIAL INSPECTIONS (CONCRETE), 2022 CBC**

|                                                          |                                                               |                                                                                       |  |
|----------------------------------------------------------|---------------------------------------------------------------|---------------------------------------------------------------------------------------|--|
| Table 1705A.3, ACI 318-19 Sections 26.12 & 26.13         |                                                               |                                                                                       |  |
| Application Number: 04-123501<br>DSA File Number: PC-140 | School Name: PCC FABRIC SHADE STRUCTURES<br>Increment Number: | School District: USA SHADE AND FABRIC STRUCTURES<br>Date Created: 2024-08-06 15:16:59 |  |

| Test or Special Inspection                                                                                    | Type       | Performed By | Code References and Notes                                                                               |
|---|------------|--------------|---|
| a. Verify in-situ concrete strength prior to stressing of post-tensioning tendons.                            | Periodic   | SI           | Table 1705A.3 Item 13. Special Inspector to verify specified concrete strength lift prior to stressing. |
| b. Inspect application of post-tensioning or prestressing forces and grouting of bonded prestressing tendons. | Continuous | SI           | 1705A.3.4, Table 1705A.3 Item 9; ACI 318-19 Section 26.13                                               |

| C3. PRECAST CONCRETE (IN ADDITION TO SECTION C1):   | Type       | Performed By | Code References and Notes                                                          |
|---|------------|--------------|------------------------------------------------------------------------------------|
| Test or Special Inspection   |            |              |                                                                                    |
| a. Inspect fabrication of precast concrete members.   | Continuous | SI           | ACI 318-19 Section 26.13, and PCI MNL-128 and -130.                                |
| b. Inspect erection of precast concrete members.   | Periodic   | SI*          | Table 1705A.3 Item 10. * May be performed by PI when specifically approved by DSA. |
| c. For precast concrete diaphragm connections or reinforcement at joints classified as moderate or high deformability elements (MDE or HDE) in structures assigned to Seismic Design Category D, E or F, inspect such connections and reinforcement in the field for: <ol style="list-style-type: none"> <li>Installation of the embedded parts</li> <li>Completion of the continuity of reinforcement across joints.</li> <li>Completion of connections in the field.</li> </ol> | Continuous | SI           | Table 1705A.3, ACI 318-19 Section 26.13.1.3; ACI 550.5                             |
| d. Inspect installation tolerances of precast concrete diaphragm connections for compliance with ACI 550.5.   | Periodic   | SI           | Table 1705A.3, ACI 318-19 Section 26.13.1.3; ACI 550.5                             |

DIVISION OF THE STATE ARCHITECT  
DGS DSA 103-22 (Revised 12/5/2023)

DEPARTMENT OF GENERAL SERVICES  
Page 6 of 18

STATE OF CALIFORNIA

**DSA 103-22: LISTING OF STRUCTURAL TESTS & SPECIAL INSPECTIONS (STEEL AND ALUMINUM), 2022 CBC**

|   |                                                               |                                                                                       |  |
|---|---------------------------------------------------------------|---------------------------------------------------------------------------------------|--|
| Table 1705A.2.1, Table 1705A.2.1, AISC 360-16, AISC 341-16, AISC 358-16, AISC 360-16, AISI S100-20, RCSC 2014, AWS D1.1, AWS D1.2, AWS D1.3, AWS D1.4, AWS D1.8 |                                                               |                                                                                       |  |
| Application Number: 04-123501<br>DSA File Number: PC-140   | School Name: PCC FABRIC SHADE STRUCTURES<br>Increment Number: | School District: USA SHADE AND FABRIC STRUCTURES<br>Date Created: 2024-08-06 15:16:59 |  |

| Test or Special Inspection                                                                               | Type       | Performed By | Code References and Notes   |
|---|------------|--------------|---|
| S/A5. FIELD WELDING (IN ADDITION TO SECTION S/A3):                                                       |            |              |   |
| Test or Special Inspection                                                                               |            |              |   |
| a. Inspect groove welds, multi-pass fillet welds, single pass fillet welds > 5/16", plug and slot welds. | Continuous | SI           | Table 1705A.2.1 Items 5a.1-4; AISC 360-16 (and AISC 341-16 as applicable); DSA IR 17-3.   |
| b. Inspect single-pass fillet welds < 5/16".                                                             | Periodic   | SI           | Table 1705A.2.1 Item 5a.5; AISC 360-16 (and AISC 341-16 as applicable); DSA IR 17-3.   |
| c. Inspect end-welded studs (ASTM A-108) installation (including bend test).                             | Periodic   | SI           | 2213A.2; AISC 360-16 (and AISC 341-16 as applicable); AWS D1.1; DSA IR 17-3.   |
| d. Inspect floor and roof deck welds.                                                                    | Periodic   | SI           | 1705A.2.2, Table 1705A.2.1 Item 5a.6; AISC 360-16 (and AISC 341-16 as applicable); AWS D1.3; DSA IR 17-3.                                                                                   |
| e. Inspect welding of structural cold-formed steel.                                                      | Periodic   | SI*          | 1705A.2.5; AWS D1.3; DSA IR 17-3. The quality control provisions of AISI S240-20 Chapter D shall also apply. * May be performed by the project inspector when specifically approved by DSA. |
| f. Inspect welding of stairs and railing systems.                                                        | Periodic   | SI*          | 1705A.2.1; AISC 360-16 (and AISC 341-16 as applicable); AWS D1.1 & D1.3; DSA IR 17-3. * May be performed by the project inspector when specifically approved by DSA.                        |
| g. Verification of reinforcing steel weldability.                                                        | Periodic   | SI           | 1705A.3.1, AWS D1.1, AISC 341-16, DSA IR 17-3. Verify carbon equivalent reported on mill certificates.                                                                                      |
| h. Inspect welding of reinforcing steel.                                                                 | Continuous | SI           | Table 1705A.2.1 Item 5b, 1705A.3.1, Table 1705A.3 Item 2, 1903A.8, AWS D1.4; DSA IR 17-3.                                                                                                   |

**GENERAL DSA-103 NOTES:**

- THE SAMPLE DSA-103 FORM PROVIDED ON THIS SHEET IS FOR ILLUSTRATIVE PURPOSES ONLY TO ASSIST IN THE COMPLETION OF SPECIFIC DSA-103 FORMS FOR FUTURE PROJECTS.
- A CURRENT DSA-103 FORM IS TO BE COMPLETED FOR EACH APPLICATION THAT THIS P.C. DOCUMENT IS BEING INCORPORATED INTO AND ALL SAMPLE DSA-103 SHEETS ARE TO BE CROSSED OUT ON THIS SHEET

**TESTING AND INSPECTION NOTES:**

- THE PROJECT INSPECTOR AND TESTING AGENCY SHALL BE SELECTED BY THE SCHOOL DISTRICT AND APPROVED BY DSA AND THE ARCHITECT OF RECORD.
- THE SITE PROJECT INSPECTOR SHALL BE CLASS 2. IF THE TOTAL AREA OF THE SHADE STRUCTURE(S) IS LESS THAN 2,000 SQ. FT. WITH NO FIELD WELDING OR HIGH-STRENGTH FASTENERS THEN THE SITE PROJECT INSPECTOR MAY BE A CLASS 3.
- THE COSTS OF THE PROJECT INSPECTOR AND TESTING AGENCY SHALL BE BORN BY THE SCHOOL DISTRICT. COPIES OF THE VERIFIED REPORTS SHALL BE SENT TO DSA, THE ARCHITECT, THE SCHOOL DISTRICT, THE CONTRACTOR, AND THE PROJECT INSPECTOR.
- THE IN-PLANT INSPECTOR SHALL BE A WELDING SPECIAL INSPECTOR FOR MATERIAL VERIFICATION AND WELDING.
- PER 2022 CBC, SECTION 1705A.3.3, BATCH PLANT INSPECTION MAY BE WAIVED WHEN THE FOLLOWING REQUIREMENTS ARE MET:
  - A LICENSED WEIGHMASTER SHALL POSITIVELY IDENTIFY QUANTITY OF MATERIALS AND CERTIFY EACH LOAD BY A BATCH TICKET.
  - BATCH TICKETS, INCLUDING MATERIAL QUANTITIES AND WEIGHTS SHALL ACCOMPANY THE LOAD, SHALL BE TRANSMITTED TO THE INSPECTOR OF RECORD BY THE TRUCK DRIVER WITH LOAD IDENTIFIED THEREON. THE LOAD SHALL NOT BE PLACED WITHOUT A BATCH TICKET IDENTIFYING THE MIX. THE INSPECTOR OF RECORD SHALL KEEP A DAILY RECORD OF PLACEMENTS, IDENTIFYING EACH TRUCK, ITS LOAD, TIME OF RECEIPT AT THE JOB SITE, AND APPROXIMATE LOCATION OF DEPOSIT IN THE STRUCTURE AND SHALL MAINTAIN A COPY OF THE DAILY RECORD AS REQUIRED BY THE ENFORCING AGENCY.
  - INCLUDE SECTION S2 - SOIL COMPACTION AND FILL WHEN OVER-EX AND RE-COMPACTING OCCURS.
  - SA - CAST-IN-PLACE DEEP FOUNDATIONS (PIERS) NOT REQUIRED IF SPREAD FOOTING OPTION IS CHOSEN.
  - SA9 - ANCHOR BOLT AND ANCHOR ROD NOT REQUIRED IF EMBEDDED BASE PLATE OPTION IS CHOSEN.

**DSA 103-22: LISTING OF STRUCTURAL TESTS & SPECIAL INSPECTIONS (SOILS), 2022 CBC**

|                                                          |                                                               |                                                                                       |  |
|----------------------------------------------------------|---------------------------------------------------------------|---------------------------------------------------------------------------------------|--|
| Table 1705A.6, Table 1705A.7, Table 1705A.8              |                                                               |                                                                                       |  |
| Application Number: 04-123501<br>DSA File Number: PC-140 | School Name: PCC FABRIC SHADE STRUCTURES<br>Increment Number: | School District: USA SHADE AND FABRIC STRUCTURES<br>Date Created: 2024-08-06 15:16:59 |  |

| Test or Special Inspection   | Type                                                      | Performed By | Code References and Notes                                          |
|---|-----------------------------------------------------------|--------------|--------------------------------------------------------------------|
| a. Determine capacities of test piles and conduct additional load tests as required.   | Test                                                      | LOR*         | * Under the supervision of the geotechnical engineer.              |
| b. Inspect driving operations and maintain complete and accurate records for each pile.   | Continuous                                                | GE*          | * By geotechnical engineer or his or her qualified representative. |
| c. Verify locations of piles and their plumbness, confirm type and size of hammer, record number of blows per foot of penetration, determine required penetrations to achieve design capacity, record tip and butt elevations and record any pile damage. | Continuous                                                | GE*          | * By geotechnical engineer or his or her qualified representative. |
| d. Steel piles.   | Provide tests and inspections per STEEL section below.    |              |                                                                    |
| e. Concrete piles and concrete filled piles.   | Provide tests and inspections per CONCRETE section below. |              |                                                                    |
| f. For concrete piles, perform additional inspections as determined by the registered design professional in responsible charge.   | *                                                         | *            | * As defined on drawings or specifications.                        |

| S4. CAST-IN-PLACE DEEP FOUNDATIONS (PIERS):                                                   | Type                                                      | Performed By | Code References and Notes   |
|-----------------------------------------------------------------------------------------------|-----------------------------------------------------------|--------------|---|
| Test or Special Inspection                                                                    |                                                           |              |   |
| a. Inspect drilling operations and maintain complete and accurate records for each pier.      | Continuous                                                | PI           | Continuous inspection to be provided by project inspector. Refer to specific items identified in the Appendix listing exemptions for limitations. |
| b. Verify pier locations, diameters, plumbness and lengths; record concrete or grout volumes. | Continuous                                                | PI           | Continuous inspection to be provided by project inspector. Refer to specific items identified in the Appendix listing exemptions for limitations. |
| c. Concrete piers.                                                                            | Provide tests and inspections per CONCRETE section below. |              |   |

DIVISION OF THE STATE ARCHITECT  
DGS DSA 103-22 (Revised 12/5/2023)

DEPARTMENT OF GENERAL SERVICES  
Page 9 of 18

STATE OF CALIFORNIA

**DSA 103-22: LISTING OF STRUCTURAL TESTS & SPECIAL INSPECTIONS (CONCRETE), 2022 CBC**

|                                                          |                                                               |                                                                                       |  |
|----------------------------------------------------------|---------------------------------------------------------------|---------------------------------------------------------------------------------------|--|
| Table 1705A.3, ACI 318-19 Sections 26.12 & 26.13         |                                                               |                                                                                       |  |
| Application Number: 04-123501<br>DSA File Number: PC-140 | School Name: PCC FABRIC SHADE STRUCTURES<br>Increment Number: | School District: USA SHADE AND FABRIC STRUCTURES<br>Date Created: 2024-08-06 15:16:59 |  |

| C4. SHOTCRETE (IN ADDITION TO SECTION C1):                        | Type       | Performed By | Code References and Notes                                                                              |
|-------------------------------------------------------------------|------------|--------------|---|
| Test or Special Inspection                                        |            |              |   |
| a. Inspect shotcrete placement for proper application techniques. | Continuous | SI           | 1705A.3.9, Table 1705A.3 Item 7, 1908A.1, 1908A.2, 1908A.3. See ACI 506-2.13 Section 3.4; ACI 506R-16. |
| b. Sample and test shotcrete (f.).                                | Test       | LOR          | 1908A.2, 1705A.3.9                                                                                     |

| C5. POST-INSTALLED ANCHORS:                        | Type      | Performed By | Code References and Notes   |
|----------------------------------------------------|-----------|--------------|---|
| Test or Special Inspection                         |           |              |   |
| a. Inspect installation of post-installed anchors. | See Notes | SI*          | 1617A.1.19, Table 1705A.3 Item 4a (Continuous) & 4b (Periodic); 1705A.3.8 (See Appendix (end of this form) for exemptions); ACI 318-19 Section 26.13. * May be performed by the project inspector when specifically approved by DSA. |
| b. Test post-installed anchors.                    | Test      | LOR          | 1910A.5. (See Appendix (end of this form) for exemptions.)   |

| C6. OTHER CONCRETE:        | Type | Performed By | Code References and Notes |
|----------------------------|------|--------------|---------------------------|
| Test or Special Inspection |      |              |                           |
| a.                         |      |              |                           |

DIVISION OF THE STATE ARCHITECT  
DGS DSA 103-22 (Revised 12/5/2023)

DEPARTMENT OF GENERAL SERVICES  
Page 7 of 18

STATE OF CALIFORNIA

**DSA 103-22: LISTING OF STRUCTURAL TESTS & SPECIAL INSPECTIONS (STEEL AND ALUMINUM), 2022 CBC**

|   |                                                               |                                                                                       |  |
|---|---------------------------------------------------------------|---------------------------------------------------------------------------------------|--|
| Table 1705A.2.1, Table 1705A.2.1, AISC 360-16, AISC 341-16, AISC 358-16, AISC 360-16, AISI S100-20, RCSC 2014, AWS D1.1, AWS D1.2, AWS D1.3, AWS D1.4, AWS D1.8 |                                                               |                                                                                       |  |
| Application Number: 04-123501<br>DSA File Number: PC-140   | School Name: PCC FABRIC SHADE STRUCTURES<br>Increment Number: | School District: USA SHADE AND FABRIC STRUCTURES<br>Date Created: 2024-08-06 15:16:59 |  |

| Test or Special Inspection    | Type | Performed By | Code References and Notes                                                                  |
|-------------------------------|------|--------------|--------------------------------------------------------------------------------------------|
| S/A6. NONDESTRUCTIVE TESTING: |      |              |                                                                                            |
| Test or Special Inspection    |      |              |                                                                                            |
| a. Ultrasonic.                | Test | LOR          | 1705A.2.1, 1705A.2.5; AISC 341-16 J6.2; AISC 360-16 N5.5; AWS D1.1, AWS D1.8; DSA IR 17-2. |
| b. Magnetic Particle          | Test | LOR          | 1705A.2.1, 1705A.2.5; AISC 341-16 J6.2; AISC 360-16 N5.5; AWS D1.1, AWS D1.8; DSA IR 17-2. |
| c.                            | Test | LOR          |                                                                                            |

| S/A7. STEEL JOISTS AND TRUSSES:   | Type       | Performed By | Code References and Notes                                                                                                   |
|---|------------|--------------|---|
| Test or Special Inspection   |            |              |   |
| a. Verify size, type and grade for all chord and web members as well as connectors and weld filler material; verify joint profile, dimensions and camber (if applicable); verify all weld locations; lengths and profiles; mark or tag each joint. | Continuous | SI           | 1705A.2.3, Table 1705A.2.3; AWS D1.1; DSA IR 22-3 for steel joists only; 1705A.2.4; AWS D1.3 for cold-formed steel trusses. |

DIVISION OF THE STATE ARCHITECT  
DGS DSA 103-22 (Revised 12/5/2023)

DEPARTMENT OF GENERAL SERVICES  
Page 11 of 18

STATE OF CALIFORNIA

**DSA 103-22: LIST**



GENERAL NOTES

1. SPECIAL INSPECTION REQUIREMENTS SHALL FOLLOW THE ATTACHED SAMPLE TEST AND INSPECTION LIST (T & I LIST) APPROVED BY DSA. THE SHOP WELDING INSPECTION SHALL INCLUDE WELDING OF ALL STEEL MEMBERS AND IDENTIFICATION OF STEEL THROUGH MILL CERTIFICATE OR MATERIAL TESTING. UNCERTIFIED STEEL SHALL BE TESTED TO THE REQUIREMENTS OF CBC 2022 CHAPTER 17A. THE FIELD SPECIAL INSPECTION SHALL INCLUDE COMPRESSION CYLINDER TESTS FOR THE CONCRETE FOUNDATION.

2. STRUCTURE SHALL BE IN THE LOCATION SHOWN ON THE SITE SPECIFIC DSA APPLICATION DRAWING.

3. FOUNDATION DESIGN BASED ON CBC 2022, TABLE 1806A.2, SOIL CLASS 5 (ALLOWABLE FOUNDATION PRESSURE 1500 PSF)

4. DESIGN PER FOLLOWING CODES: CBC 2022 (CHAPTER 35), ASCE 7-16, AISC 360-16, AISC 341-16, ACI 318-19, ASCE 55-16 & ASCE 19-16

STRUCTURAL STEEL

1. FABRICATION OF THE STEEL STRUCTURES SHALL BE PERFORMED BY SHADE STRUCTURES OR AN AUTHORIZED LICENSEE. MATERIAL TESTING (OR MILL CERTIFICATES) AND INSPECTION OF WELDING SHALL BE CONDUCTED PER CBC 2022 SECTIONS 1704A, 1705A, 1705A.2, AND TABLE 1705A.2.1.

2. ONLY CALIFORNIA LICENSED CONTRACTORS AUTHORIZED BY SHADE STRUCTURES SHALL INSTALL THE SHADE STRUCTURES.

3. ALL WORK SHALL CONFORM TO CBC 2022 EDITION, TITLE 24, CALIFORNIA CODE OF REGULATIONS (CCR).

4. ALL STRUCTURAL SHAPES SHALL BE COLD FORMED HSS ASTM A500 GRADE C, UNLESS OTHERWISE NOTED. TYPICAL MECHANICAL PROPERTIES ACHIEVED FOR HSS PRODUCTS:  
50,000 PSI YIELD STRESS / 62,000 PSI TENSILE STRESS  
50,000 PSI YIELD STRESS / 62,000 PSI TENSILE STRESS

5. ALL PLATES PRODUCTS SHALL COMPLY WITH ASTM A572 GRADE 50.

6. STRUCTURAL STEEL SHALL BE DETAILED, FABRICATED AND ERECTED IN ACCORDANCE WITH A.I.S.C. SPECIFICATIONS.

7. ALL WELDING TO CONFORM WITH AMERICAN WELDING SOCIETY STANDARDS AND SHALL BE INSPECTED BY AN AWS/CWI INSPECTOR. AWS D1.1 FOR HOT ROLLED. AWS D1.3 FOR SHEET/COLD FORMED. AWS D1.8 SEISMIC SUPPLEMENT.

8. ALL FULL PENETRATION WELD SHALL BE CONTINUOUSLY INSPECTED PER AWS D1.1 & D1.8.

9. SHOP CONNECTIONS SHALL BE WELDED UNLESS NOTED OTHERWISE. ALL FILLET WELDS SHALL BE A MINIMUM OF 3/16" E70XX ELECTRODES UNLESS OTHERWISE NOTED. GMAW IS ACCEPTABLE.

10. ALL STRUCTURAL STEEL (ITEMS FROM NOTE 4) SHALL BE POWDER COATED WITH ONE SHOP COAT (2.5 MILS MIN.) OF ZINC-RICH PRIMER, UNDERCOAT, AND FINISH COAT, OR EQUIVALENT PAINT SYSTEM. THIS COAT IS A WEATHER RESISTANT POWDER COATING BASED ON POLYESTER TGIC (MANUFACTURED BY SHERWIN WILLIAMS, ASKO NOBEL, PPG OR TIGER DRYLAC). TO ACHIEVE OPTIMUM ADHESION, IT IS RECOMMENDED THAT THE PROPER TREATMENT AND DRYING TAKE PLACE BEFORE COATING. POLYESTER POWDER (TGIC) SPECIFICATIONS SHALL BE AS FOLLOWS:  
- PENCIL HARDNESS (ASTM D-3363) : HUMIDITY (ASTM D-2247).  
- SOLVENT RESISTANCE (PCI METHOD) : 50 DBL RUBS SL SOFTNESS.

11. ALL EXPOSED STEEL FASTENERS SHALL BE STAINLESS STEEL (TYPE 304 MINIMUM). HOT DIP GALVANIZED (ASTM A153, CLASS D MINIMUM OR ASTM F2329) AS APPLICABLE. OR PROTECTED WITH CORROSION PREVENTIVE COATING THAT DEMONSTRATED NO MORE THAN 2% OF RED RUST IN MINIMUM 1,000 HOURS OF EXPOSURE IN SALT SPRAY TEST PER ASTM B117. ZINC-PLATED FASTENERS DO NOT COMPLY WITH THIS REQUIREMENT.

CONCRETE SPECIFICATION

1. CONCRETE SHALL BE SAMPLED AND TESTED PER CBC 2022 SECTION 1903A & SHALL BE INSPECTED PER SECTION 1903A.

2. CONCRETE TO BE F<sub>cr</sub> = 4500 PSI, TYPE V CEMENT PLUS POZZOLAN OR SLAG CEMENT, MAXIMUM WATER/CEMENT RATIO OF 0.45, PER ACI 318-19 CHAPTER 19. (NO ADMIXTURES CONTAINING CALCIUM CHLORIDE WILL BE USED.) REINFORCING STEEL SHALL CONFORM TO ASTM A-615 GRADE 60 AND TO BE F<sub>y</sub> = 60000 PSI, MIN. GR. 60.

3. ALL ANCHOR BOLTS SET IN NEW CONCRETE (WHEN APPLICABLE) SHALL COMPLY WITH ASTM F-1554 GRADE 36 (GALVANIZED PER ASTM A153, CLASS D MINIMUM OR ASTM F2329). ANCHOR BOLTS DIAMETER NEEDS TO BE AS FOLLOWS:  
A) ANCHOR BOLT Ø1 1/4"

4. CERTIFIED MILL TEST REPORTS ARE TO BE PROVIDED FOR EACH SHIPMENT OF REINFORCEMENT.

5. ALL NON-SHRINK GROUT SHALL HAVE A MINIMUM 28 DAYS COMPRESSIVE STRENGTH OF 5000 PSI, AND SHALL COMPLY THE REQUIREMENTS OF ASTM C109, ASTM C939, ASTM C1090, ASTM C1107, WHEN APPLICABLE.

6. CONCRETE EXPOSED TO FREEZING-AND-THAWING CYCLES SHALL BE AIR ENTRAINED PER ACI 318 SECTION 19.3.3.

FABRIC SPECIFICATION

1. FABRIC SHALL BE MANUFACTURED BY MULTIKNIT LTD., WHICH MEETS THE SPECIFICATIONS LISTED ON PAGE 2000, AND SHALL BE FABRICATED FROM POLYETHYLENE MATERIALS. MINIMUM SEAM LENGTH 3/4".

2. THE FABRIC SHALL RETAIN 80% OF ITS TENSILE AND TEARING STRENGTH AFTER ULTRAVIOLET EXPOSURE PER ASTM G53 USING A 313 NM LIGHT SOURCE FOR 500 HOURS WHILE MOISTENED FOR 1 HOUR EVERY 12 HOURS.

3. PROVIDE CERTIFICATION BY MANUFACTURER AND STATE FIRE MARSHAL TO SCHOOL'S DISTRICT INSPECTOR OF RECORD AT SITE SPECIFIC INSTALLATION. COPY OF FIRE CERTIFICATION SHALL BE SENT TO DSA.

4. FABRIC SHALL REQUIRE ANNUAL INSPECTION AND MAINTENANCE BY THE DISTRICT. FIRE TEST ON FABRIC: NFPA 701 TEST 2 AND ASTM E 84 EXTENDED 30 MINUTES TEST. FLAME SPREAD INDEX (FSI): 10. SMOKE DEVELOPED INDEX (SDI): 50. FABRIC IS ACCEPTABLE FOR USE IN WILDLIFE URBAN INTERFACE AREA.

5. FABRIC TOP NEEDS TO BE REMOVED IF SNOW EXCEEDING 5 PSF ARE ANTICIPATED, FABRIC TOP NEEDS TO BE REMOVED IF WINDS EXCEEDING 115 MPH ARE ANTICIPATED.

6. A VISUAL INSPECTION LOOKING FOR TEAR AND ABNORMAL WEAR IN FABRIC MATERIAL AND THREAD IS REQUIRED PRIOR TO RE-INSTALLATION. USA SHADE & FABRIC STRUCTURES SHALL BE NOTIFIED IF SIGNIFICANT DAMAGE IS PRESENT BEFORE RE-INSTALLATION.

AIRCRAFT CABLE

1. FOR FABRIC ATTACHMENT USE 1/2" 6x19 GALV. CABLE PER ASTM A1023/A1023M, WITH A BREAKING STRENGTH VALUE OF 20,700 LBS. CABLE SHALL BE TENSIONED TO 300 LBS MINIMUM AND 500 LBS MAXIMUM. THE MAXIMUM CALCULATED CABLE ALLOWABLE CAPACITY IS S<sub>a</sub>=7056 LB.

2. CABLES SHALL BE FED THROUGH THE FABRIC SLEEVES AROUND THE PERIMETER OF THE CANOPY AND TENSIONED UNTIL THE FABRIC PANELS (DESIGNED PURPOSELY UNDERSIZED) REACH A TAUT APPEARANCE. ANY LONG TERM CABLE SAG SHALL BE MINIMIZED DURING THE MAINTENANCE RE-TIGHTENING VISITS AS REQUIRED.

MAXIMUM OCCUPANT LOAD (PER CBC 2022 TABLE 1604A.5)

K-12: 250 PERSONS  
-PUBLIC ASSEMBLY: 300 PERSONS  
-EDUCATIONAL OCCUPANCIES ABOVE 12TH GRADE: 500 PERSONS

NOTE: THE MINIMUM CLEARANCE REQUIRED BETWEEN DRILLED PIERS WHEN PLACING MULTIPLE OPEN FABRIC SHADE STRUCTURES ADJACENT TO EACH OTHER, FROM CENTER TO CENTER, IS THREE TIMES THE HORIZONTAL DIMENSION OF THE PIER PER CBC 2022 SEC. 1810A.2.5.

FOOTPRINT CONFIGURATION

1. THE STRUCTURE CAN BE A SINGLE 4 POST TENSION SAIL.

2. THE STRUCTURE CAN BE PLACED FOLLOWING A CURVED CONFIGURATION AS LONG AS THE MAXIMUM DIMENSIONS ARE NOT EXCEEDED.

CBC PC DESIGN NOTES

BUILDING CODE  
FLOOR LIVE LOAD  
ROOF LIVE LOAD  
N/A  
5 PSF

ALLOWABLE SOIL PRESSURE:  
DL + LL (CONC FTG) 1500 PSF  
DL + LL + SEISMIC (CONC FTG) 1500 PSF  
LATERAL BEARING DESIGN VALUE 100 PSF/FT BELOW NATURAL GRADE, PER TABLE 1806A.2

TWO TIMES THE TABULAR VALUE IS USED (200 PSF/FT)  
PER CBC SECTION 1806A.3.4.  
ALLOWABLE PIER FRICTIONAL RESISTANCE 250 PSF MAXIMUM  
BASED ON SECTION 1810A.3.3.1.4 (ONE-SIXTH OF THE BEARING VALUE).  
UPLIFT FRICTIONAL RESISTANCE HAVE A SAFETY FACTOR OF 3.

ROOF SNOW LOAD 5 PSF  
ICE LOAD ZERO PSF  
FLOOD HAZARD AREA ZONE X  
WHEN A SITE SPECIFIC PROJECT IS LOCATED IN A FLOOD ZONE OTHER THAN ZONE X, A LETTER STAMPED AND SIGNED FROM A SOILS ENGINEER IS NEEDED TO VALIDATE THE ALLOWABLE SOIL VALUES SPECIFIED IN THE PC ARE STILL APPLICABLE.

WIND DESIGN DIRECTIONAL PROCEDURE: ASCE 7-16, SECTION 27.3.2  
NOTE: WIND DESIGN IS LIMITED TO UNOBSTRUCTED CLEAR FLOW CONDITION  
-BASIC DESIGN WIND SPEED (3 SEC GUST) V 115 MPH  
-ASD WIND LOAD (CBC 2022 SEC. 1603A.1.4) V<sub>ASD</sub> 90 MPH  
-WIND EXPOSURE FACTOR C 1  
-TOPOGRAPHIC FACTOR K<sub>z1</sub> 1  
-RISK CATEGORY II  
-VELOCITY PRESSURE EXPOSURE COEFFICIENT K<sub>z2</sub> 0.88  
-VELOCITY PRESSURE q<sub>z</sub> 25.32 PSF

SEISMIC DESIGN:

-SITE CLASS D  
NOTE: UNLESS A SITE-SPECIFIC GROUND MOTION HAZARD ANALYSIS IS PERFORMED, THE S<sub>m1</sub> VALUE INCREASED BY 50% SHALL BE LESS THAN THE DESIGN CRITERIA STATED HEREIN.

-SPECTRAL RESPONSE COEFFICIENTS

-LATERAL FORCE RESISTING SYSTEM G.2 ORDINARY CANTILEVERED COLUMN SYSTEM.

-SEISMIC IMPORTANCE FACTOR I<sub>e</sub> 1.0  
-DESIGN BASE SHEAR AT BASE V 22638 LB  
-SEISMIC RESPONSE COEFFICIENTS C<sub>s</sub> 1.6  
-RESPONSE MODIFICATION FACTOR R 1.25  
-ANALYSIS PROCEDURE II  
-RISK CATEGORY II  
-SEISMIC DESIGN CATEGORY E  
-SITE COEFFICIENT CATEGORY Fa 1.2  
Fv 1.5  
ρ 1.3

















-REDUNDANCY FACTOR

GEOHAZARD REPORT IS NOT REQUIRED FOR OPEN FABRIC STRUCTURES 1,600 SQF OR LESS COMPLYING WITH THE REQUIREMENTS OF IR A-4 SECTION 3.1.1. OPEN FABRIC SHADE STRUCTURES GREATER THAN 1,600 SQUARE FEET UP TO A MAXIMUM OF 4,000 SQUARE FEET AND COMPLYING WITH THE REQUIREMENTS NOTED IN IR A-4 SECTION 3.1.1 DO NOT REQUIRE A GEOHAZARD REPORT PROVIDED A GEOTECHNICAL REPORT INDICATES THAT NO LIQUEFACTION POTENTIAL EXISTS.

ARCHITECT OF RECORD TO DETERMINE IF SPECIFIC SITE IS IN GEOLOGIC HAZARD ZONE. GEOHAZARD REPORT REQUIREMENTS PER DSA IR A-4.

PC OPTIONS SHALL NOT INCLUDE LIQUEFIABLE SOIL. (EXCEPTION: OPEN FABRIC SHADE STRUCTURES 1,600 SQUARE FEET OR LESS COMPLYING WITH REQUIREMENTS OF IR A-4 SECTION 3.1.1). IF STRUCTURE IS LOCATED IN AN AREA WITH LIQUEFIABLE SOIL OR SITE CLASS F, OVER-THE-COUNTER SUBMITTAL IS NOT ALLOWED AND REGULAR PROJECT SUBMITTAL IS REQUIRED. IF SITE IS NOT IN A MAPPED LIQUEFACTION HAZARD ZONE, IT MAY BE PRESUMED THAT NO LIQUEFACTION HAZARD EXISTS ON THAT SITE UNLESS A SITE-SPECIFIC GEOTECHNICAL REPORT IDENTIFIES SUCH HAZARD.

MINIMUM FOUNDATION SETBACK LIMIT IN ADJACENT SLOPE: THE DEPTH OF REQUIRED PIER EMBEDMENT SHALL START FROM AN ELEVATION THAT CORRESPONDS WITH A HORIZONTAL CLEAR DISTANCE OF 24'-6" FEET THAT INTERSECT WITH THE SLOPE (DAYLIGHTING). IF SETBACK LIMITS ARE SMALLER THAN CBC REQUIRES, A SITE-SPECIFIC SOILS REPORT IS REQUIRED.

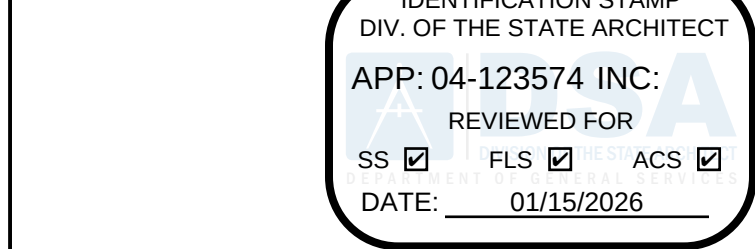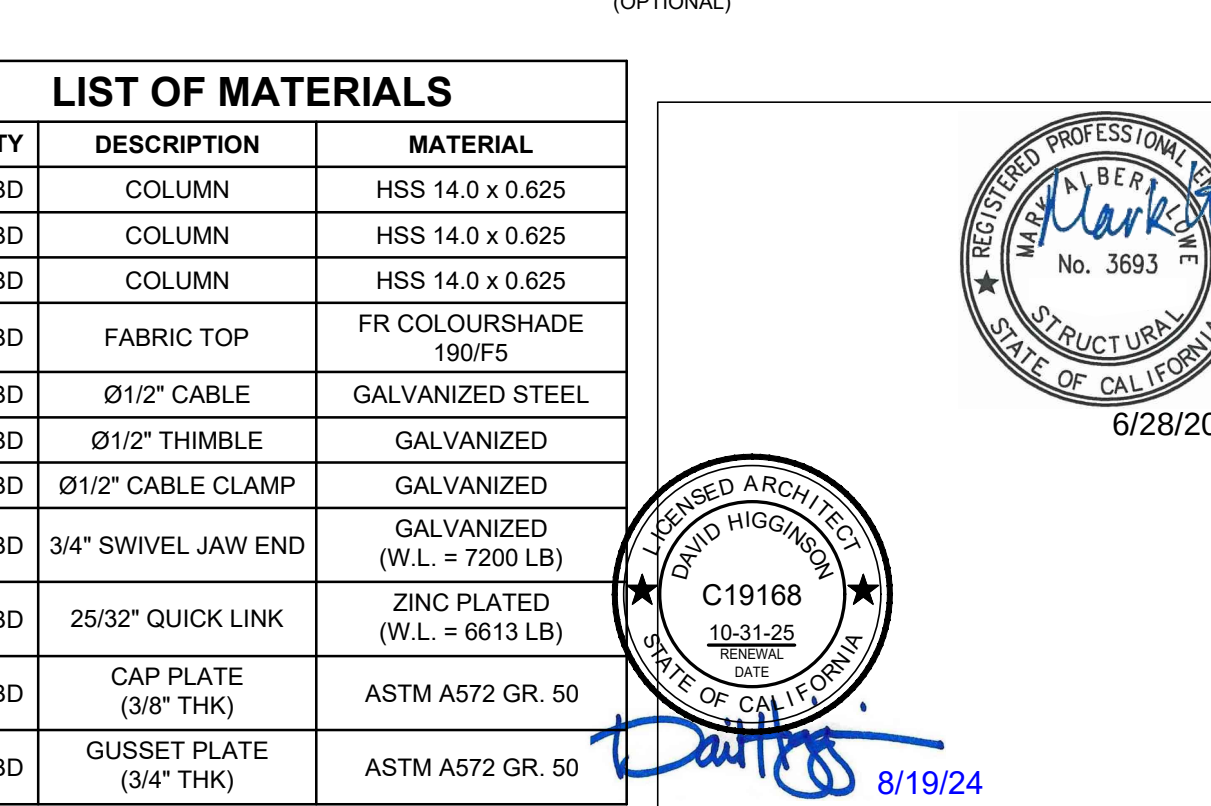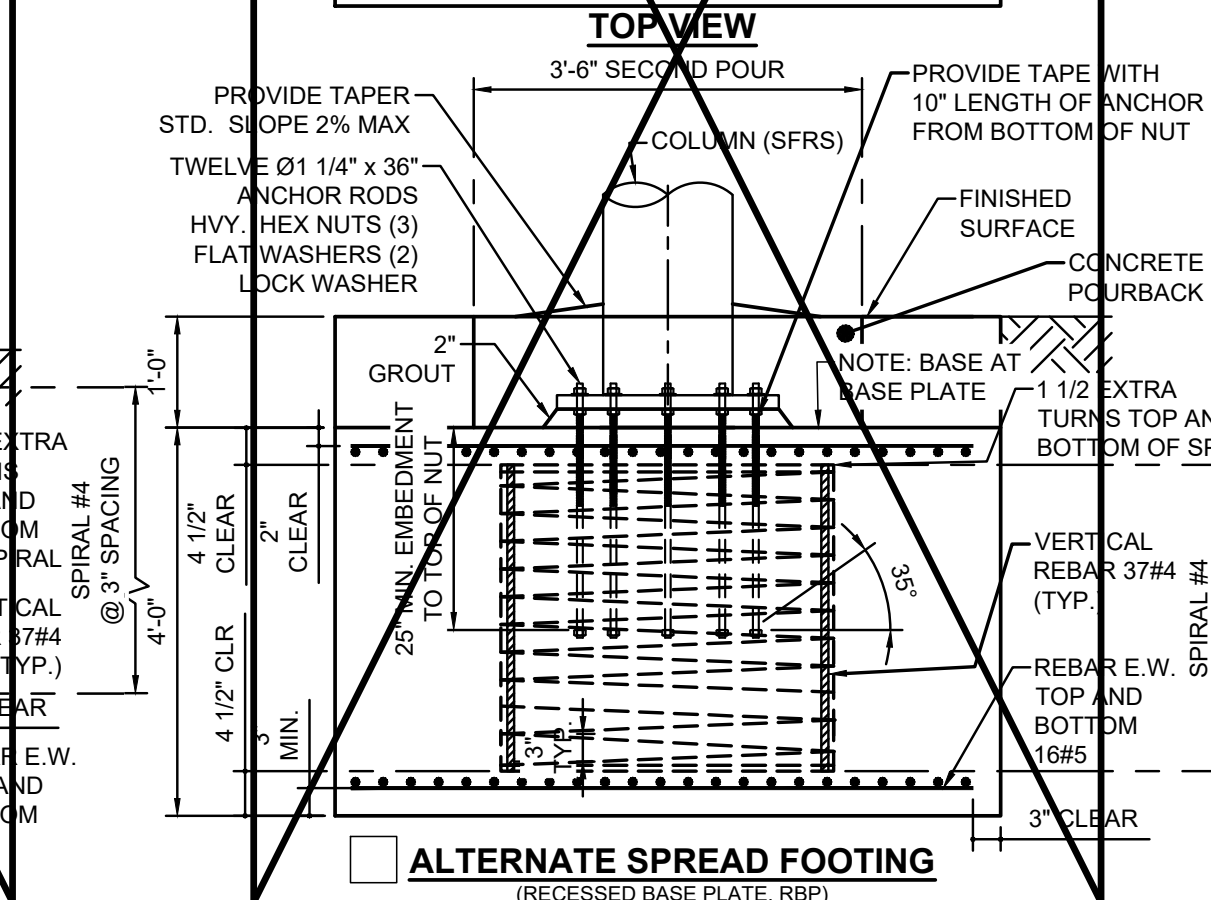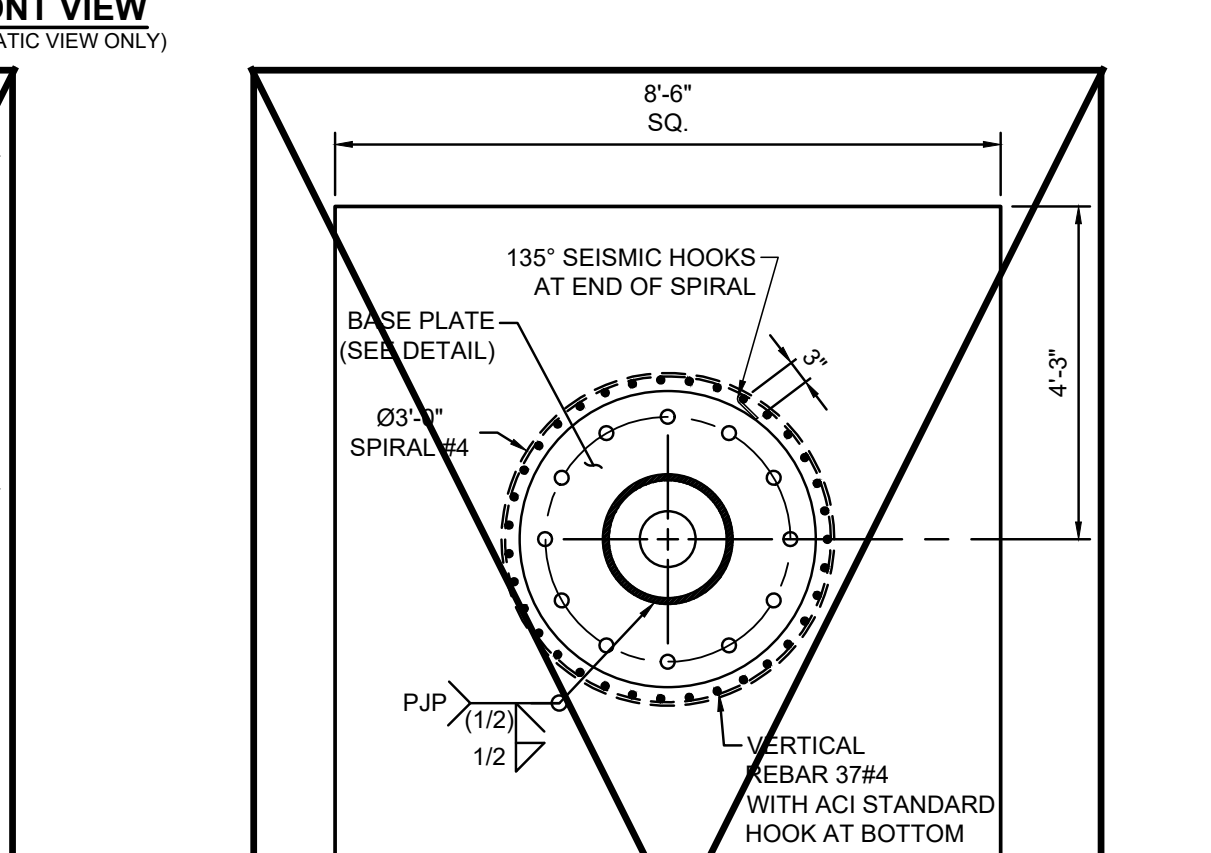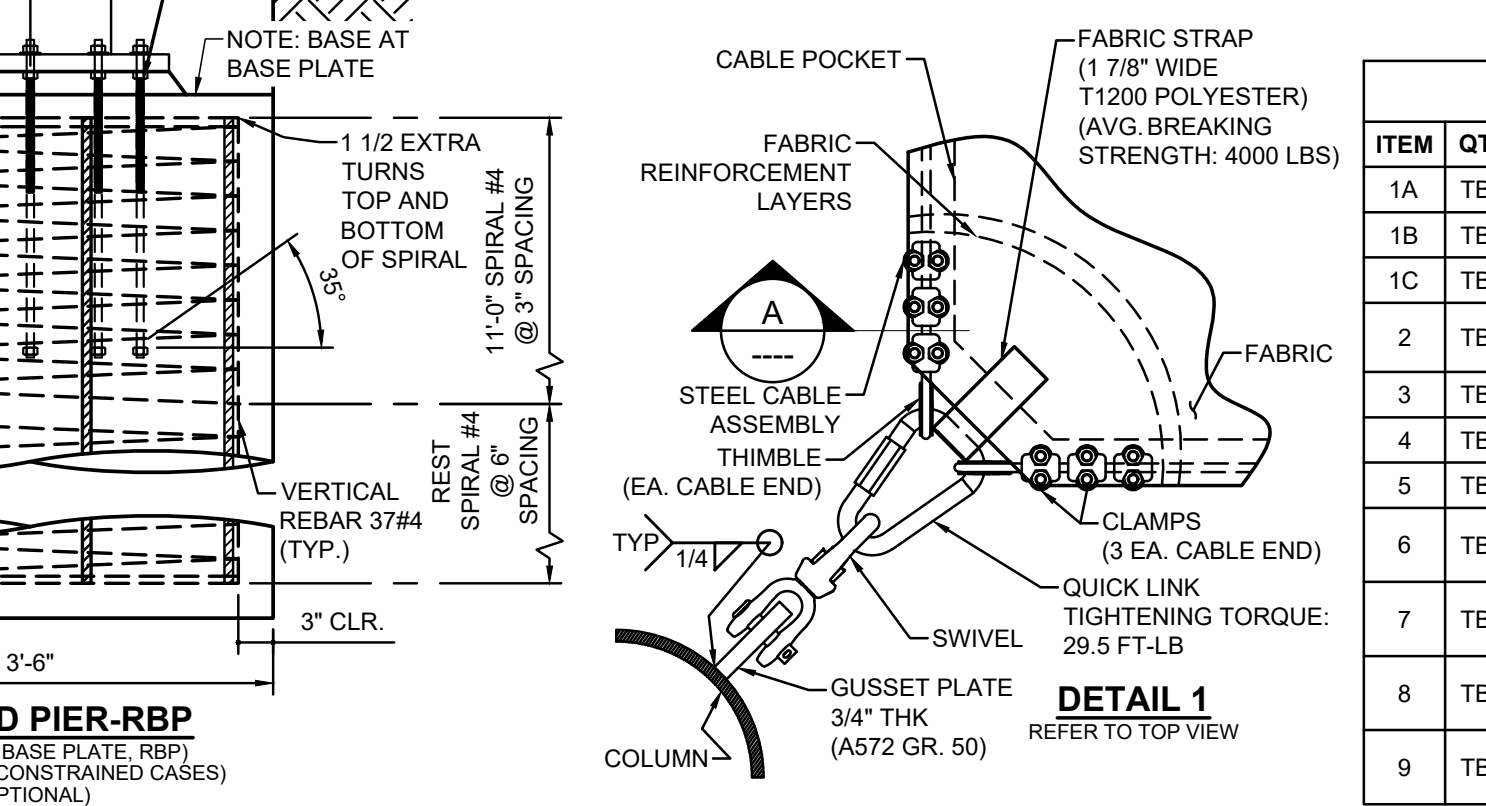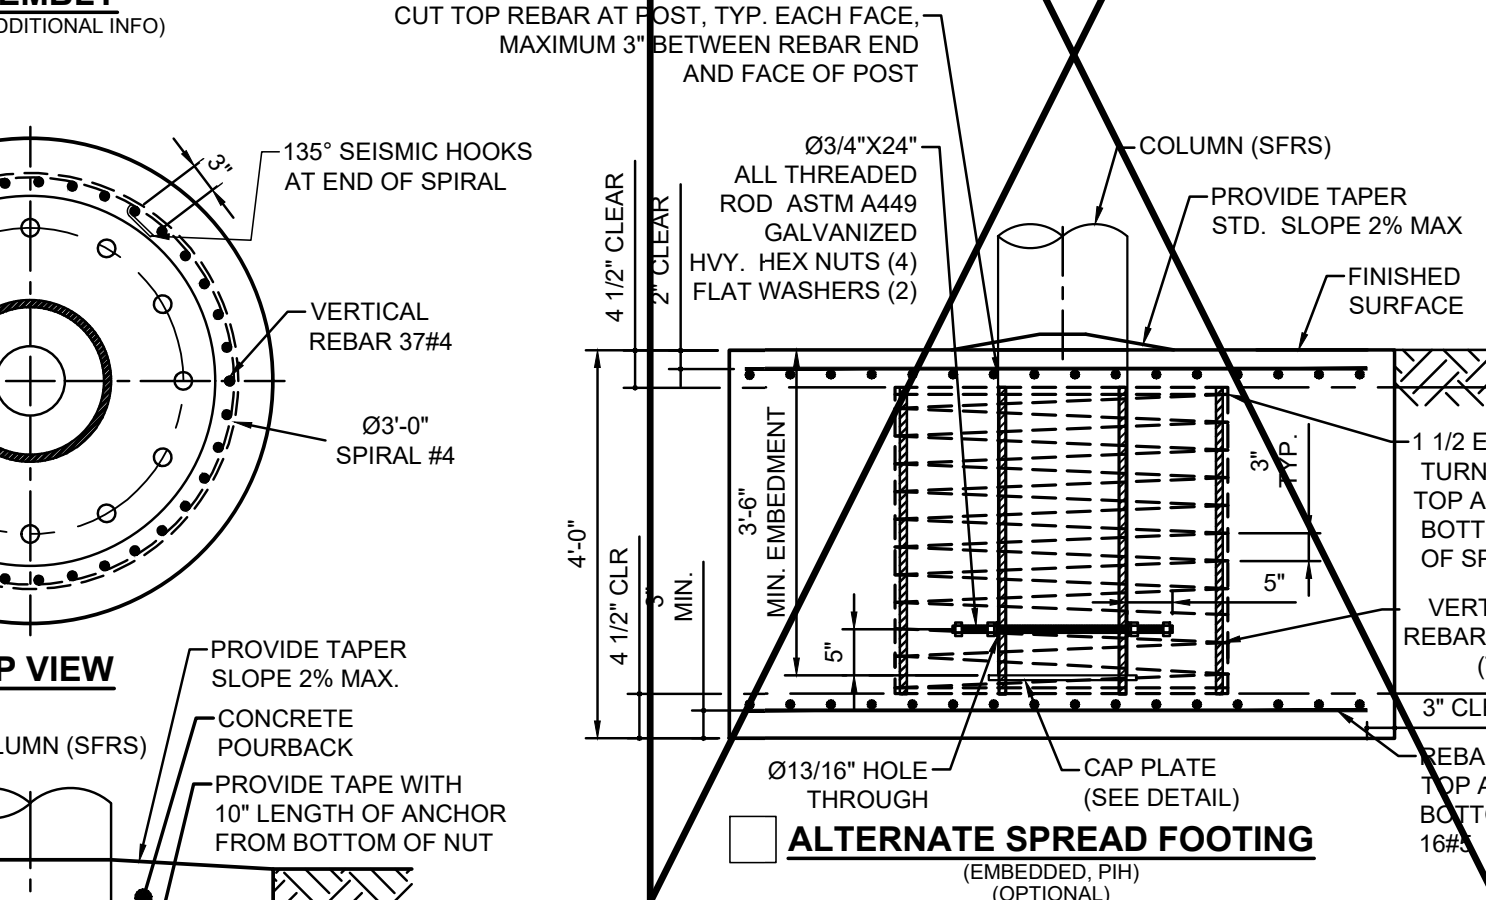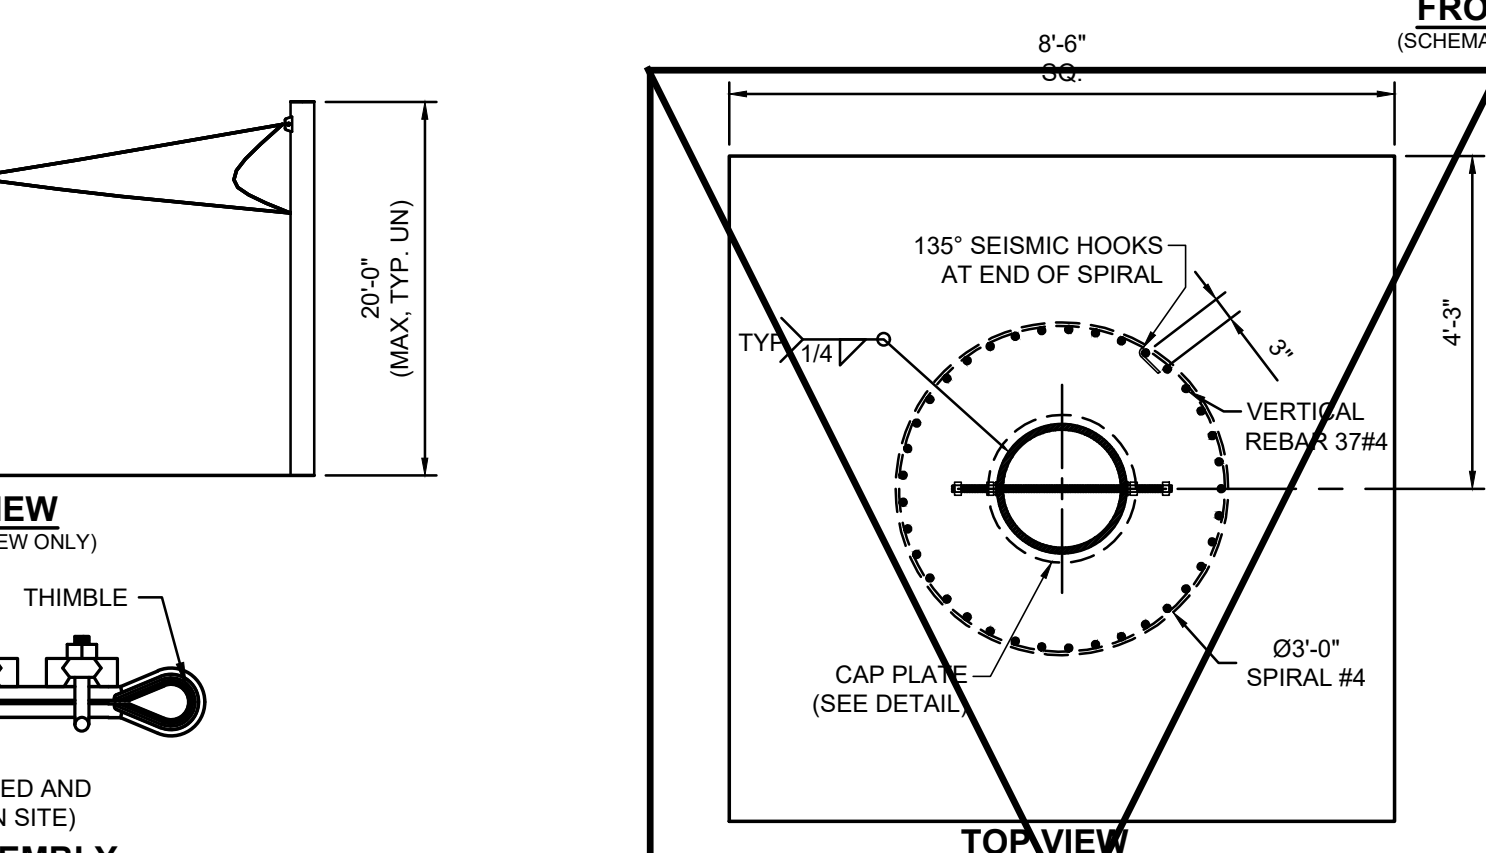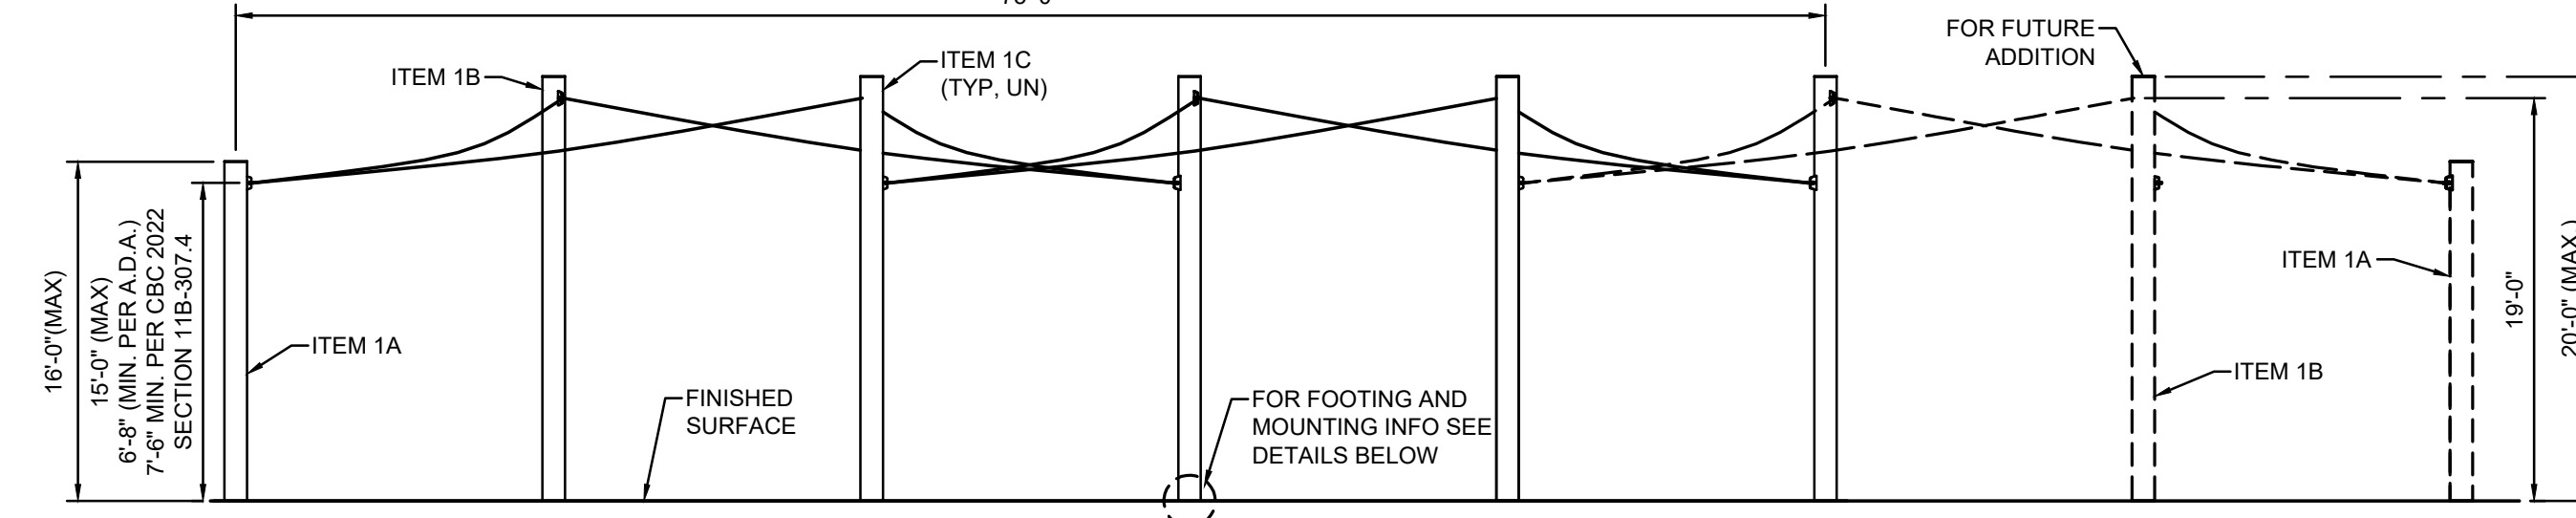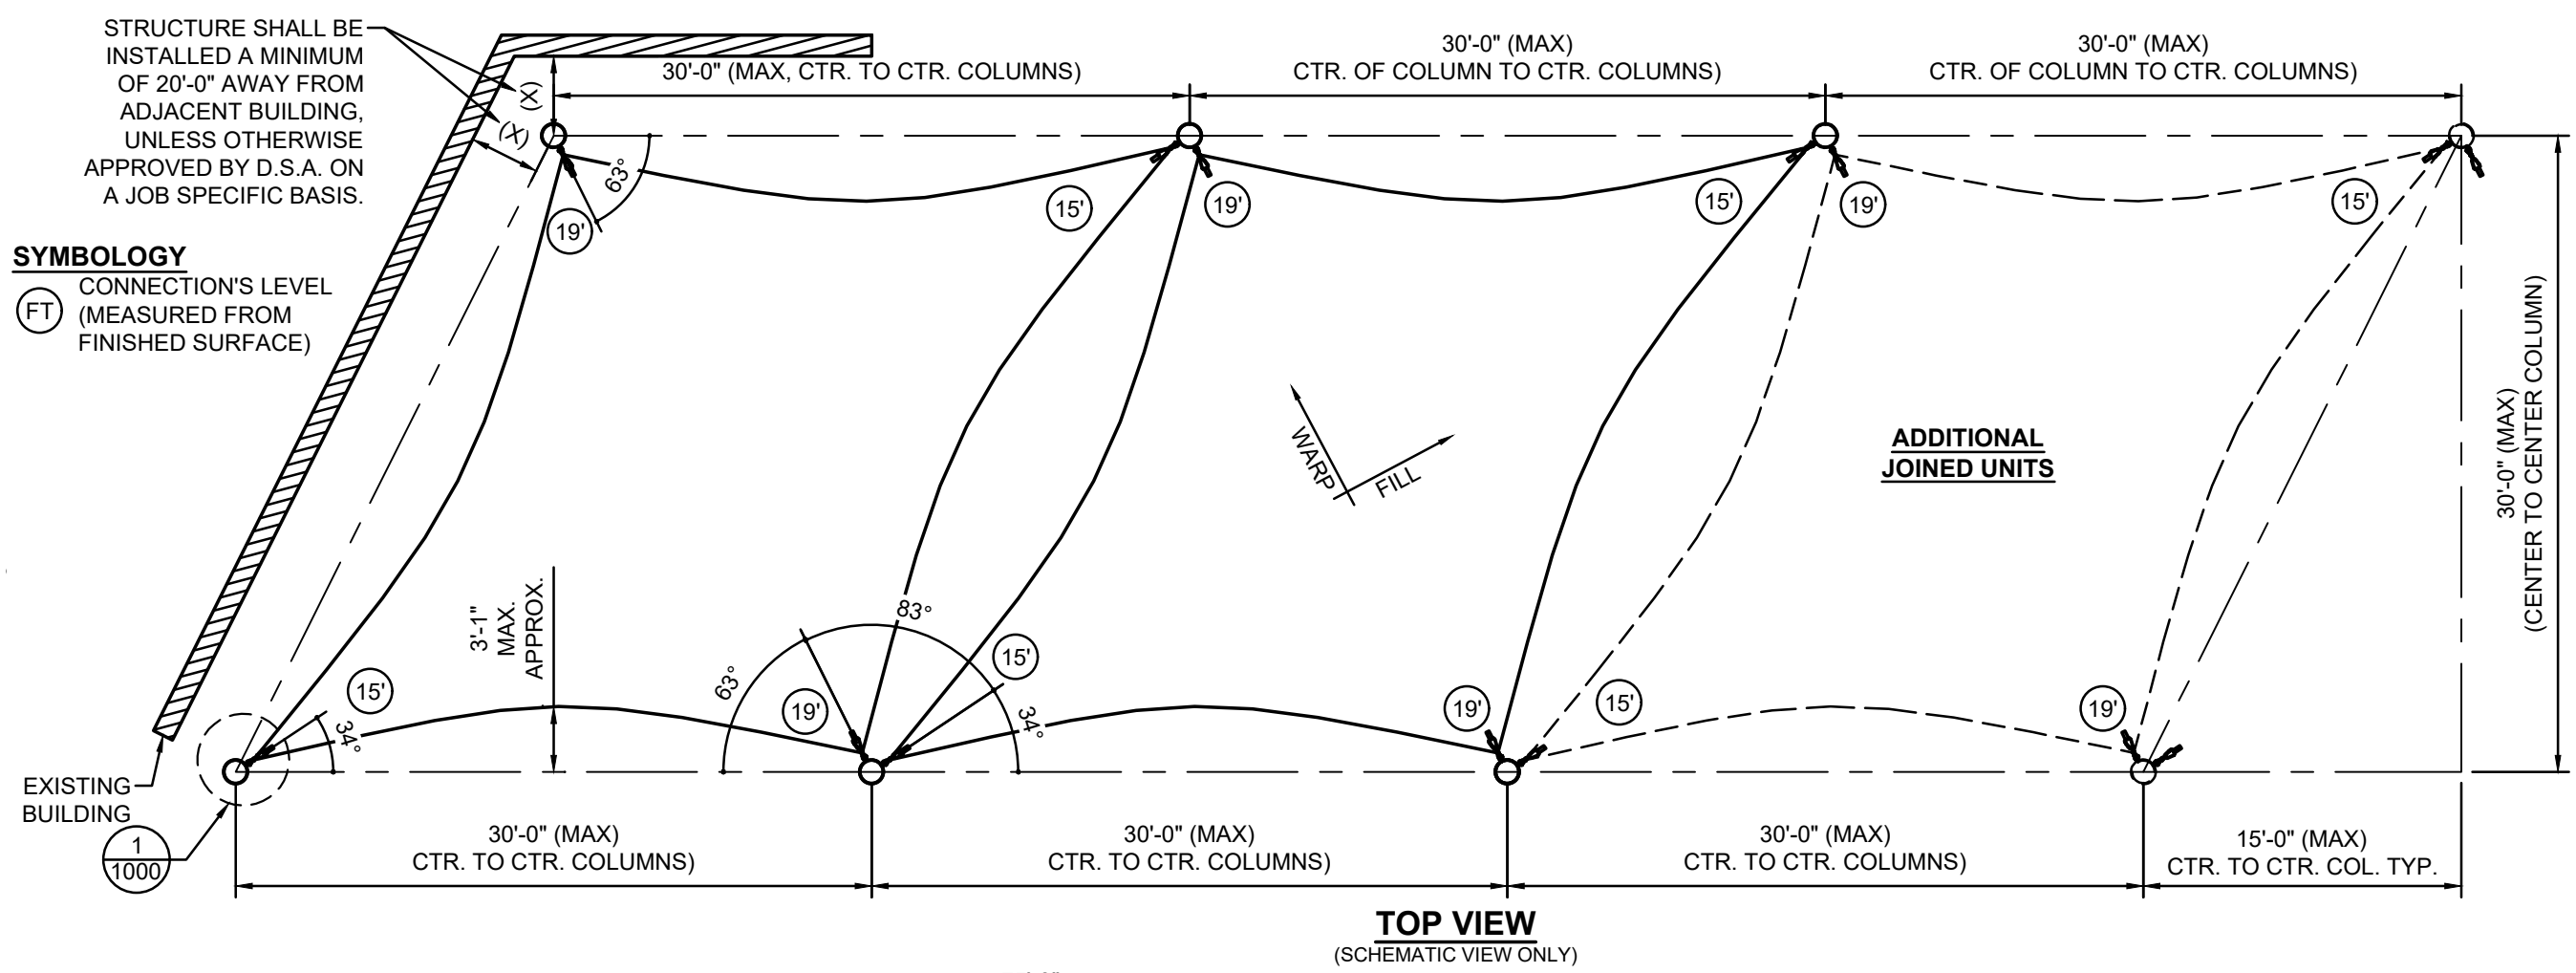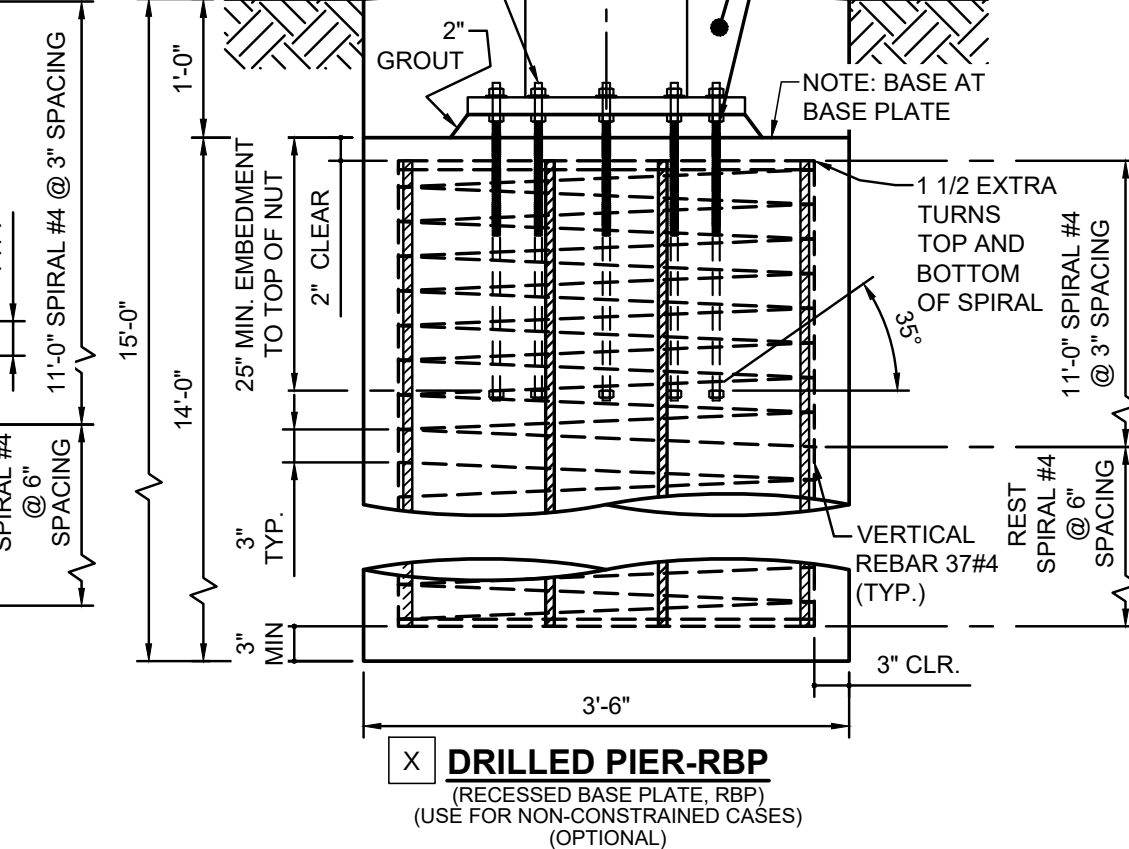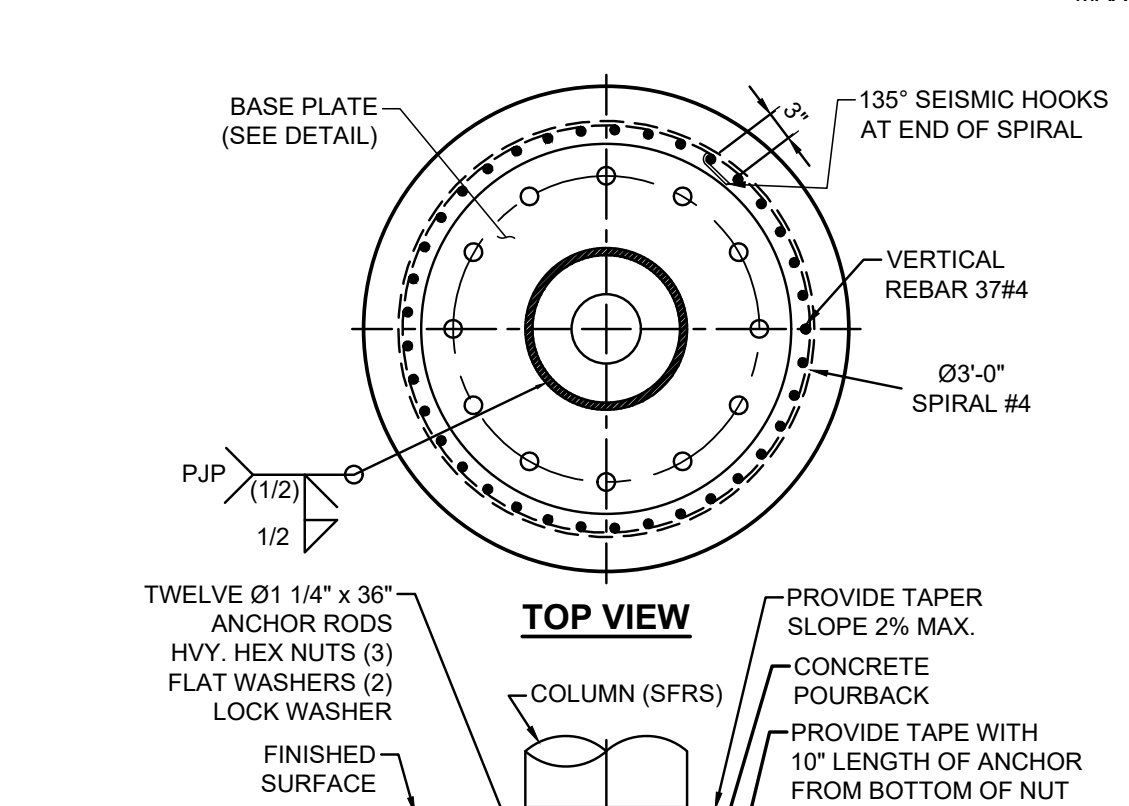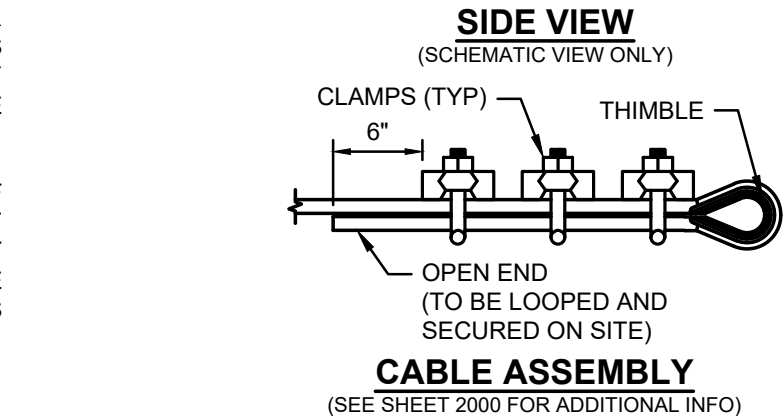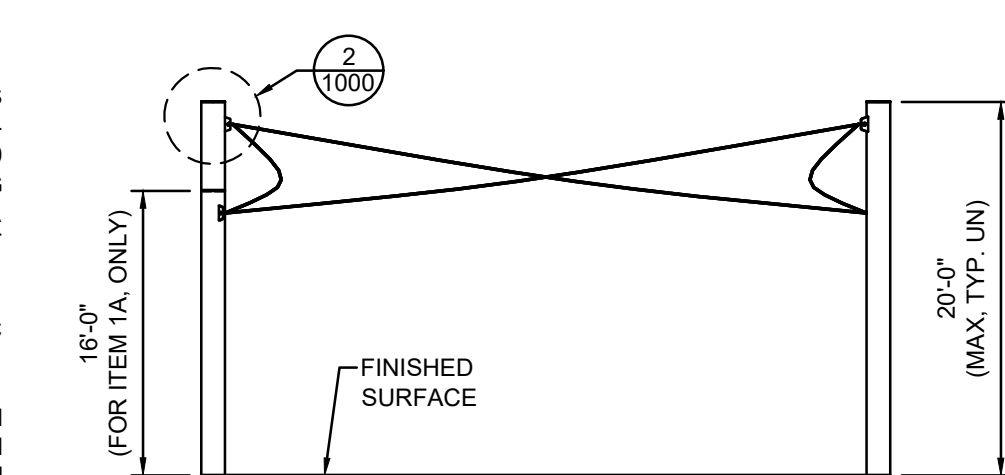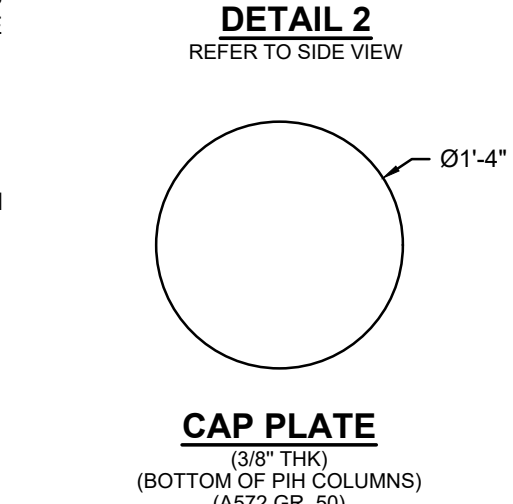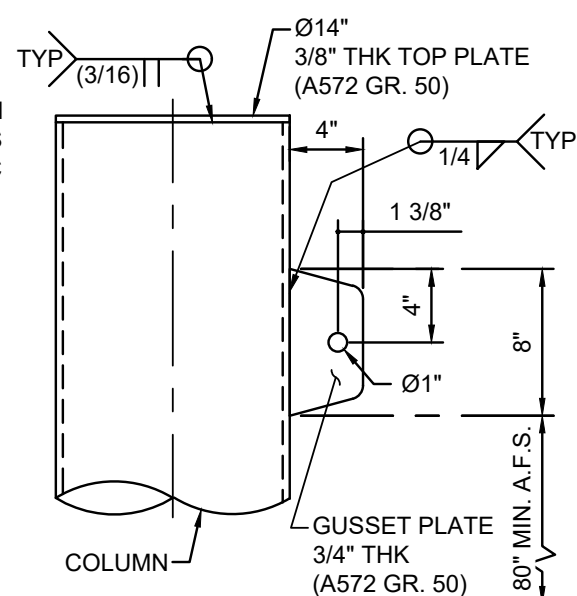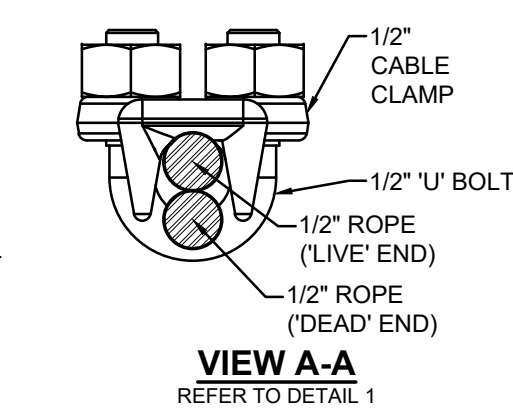

THESE PLANS AND SPECIFICATIONS ARE THE PROPERTY OF USA SHADE AND FABRIC STRUCTURES AND SHALL NOT BE REPRODUCED WITHOUT THEIR WRITTEN PERMISSION.

**USASHADE**  
& Fabric Structures®  
CORPORATE HEADQUARTERS  
2580 ESTERS BLVD. SUITE 100  
DFW AIRPORT, TX, 75261  
800-966-5005


**CERTIFICATIONS:**  
IAS CERTIFICATION No: FA-428  
CLARK COUNTY MANUFACTURER  
CERTIFICATION NUMBER (NEVADA): 355

**CUSTOMER:**  
Moreno Valley U.S.D.

**PROJECT NAME:**  
Valley View High School

**LOCATION:**  
13135 Nason Street  
Moreno Valley, CA 92555

**MODEL NUMBER:**  
DSA4183030-22

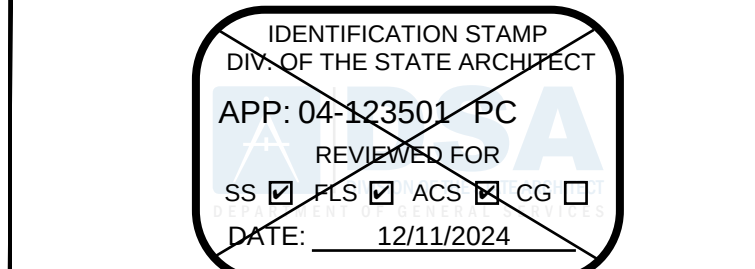

**STRUCTURE TYPE:**  
TENSION SAILS  
DSA  
**SIZE:** MAXIMUM  
30' x 133' MAX. x 15'e  
**SCALE :** NONE  
**DRAWING SIZE:**  
D

**PRE-CHECK (PC) DOCUMENT**  
Code : 2022 CBC  
A separate project application for construction is required.

Eng. By : HH 12/01/22  
Design By : OS 12/01/22  
Approved By : MB 12/01/22

**DRAWING DESCRIPTION:**  
**PRODUCT INFORMATION**

DWG. DSA4183030-22  
SHEET 25.1-1000  
REV. NC





## 190/F5 Fire rated specifications

### Standard range

Revision 0 28-Oct-12

| Colour      | Shade % | UV Block % | Average GSM | Average Warp break strength kgs | Average Elongation % | Average Weft break strength kgs | Average Elongation % | Average Burst Kpa | Average Burst to Mass ratio |
|-------------|---------|------------|-------------|---------------------------------|----------------------|---------------------------------|----------------------|-------------------|-----------------------------|
| Desert Sand | 80      | 92         | 185         | 50                              | 40                   | 72                              | 73                   | 156               | 0.84                        |
| Blue        | 80      | 85         | 185         | 50                              | 40                   | 72                              | 73                   | 156               | 0.84                        |
| Brown       | 85      |            | 185         | 50                              | 40                   | 72                              | 73                   | 156               | 0.84                        |
| Green       | 80      | 85         | 185         | 50                              | 40                   | 72                              | 73                   | 156               | 0.84                        |
| Red         | 80      | 86         | 185         | 50                              | 40                   | 72                              | 73                   | 156               | 0.84                        |
| Silver      | 80      | 81         | 185         | 50                              | 40                   | 72                              | 73                   | 156               | 0.84                        |
| Terracotta  | 75      | 82         | 185         | 50                              | 40                   | 72                              | 73                   | 156               | 0.84                        |
| Yellow      | 80      | 89         | 185         | 50                              | 40                   | 72                              | 73                   | 156               | 0.84                        |
|             |         |            | 110 LB      |                                 |                      | 159 LB                          |                      | 3258 PSF          |                             |

CONVERSION TO IMPERIAL UNITS:  
185 GSM = .0378 psf  
50 KGS = 110 Lb  
72 KGS = 159 Lb  
156 Kpa = 3258 psf

#### Notes:

190/F5 conforms to The California State Fire Marshal Title 19 Test for Small scale Fabrics  
Tear tests are done using a 50mm wide strip and a cross head speed of 500mm/min

This report has been compiled using the mean results from all tests conducted on the given sample by our Quality Control Laboratory; the information provided is considered to be a good reflection of the relevant properties of the fabric tested. These results must only be used as an indication of the quality and characteristics of the fabric tested.  
Company cannot be held responsible or liable in any way whatsoever should this information differ to that of a registered testing institution.

Deon Joubert  
General Manager - Multiknit (Pty) Ltd


Tommy Rogers  
Managing Director - Multiknit (Pty) Ltd

## GALVANIZED IWRC

### 6 X 19 IWRC


#### IMPROVED PLOW STEEL / EXTRA IMPROVED PLOW STEEL

| NOMINAL DIAMETER | MIN. BREAKING STRENGTH |         | WEIGHT | STOCK NUMBER |
|------------------|------------------------|---------|--------|--------------|
| INCH             | IPS                    | EIPS*   | LBS/FT | 6X19         |
| 1/4"             | 5,300                  | 6,120   | 0.105  | J42          |
| 5/16"            | 8,240                  | 9,480   | 0.164  | K42          |
| 3/8"             | 11,800                 | 13,600  | 0.236  | L42          |
| 7/16"            | 16,000                 | 18,360  | 0.320  | M42          |
| 1/2"             | 20,700                 | 24,000  | 0.420  | N42          |
| 9/16"            | 26,100                 | 30,200  | 0.530  | O42          |
| 5/8"             | 32,200                 | 37,000  | 0.660  | A42          |
| 3/4"             | 46,000                 | 53,000  | 0.950  | Q42          |
| 7/8"             | 62,200                 | 71,600  | 1.290  | R42          |
| 1"               | 80,800                 | 93,000  | 1.680  | S42          |
| 1 1/8"           | 101,800                | 117,000 | 2.130  | T42          |
| 1 1/4"           | 125,000                | 143,800 | 2.630  | U42          |
| 1 3/8"           | 150,400                | 172,800 | 3.180  | V42          |
| 1 1/2"           | 178,000                | 206,000 | 3.780  | W42          |

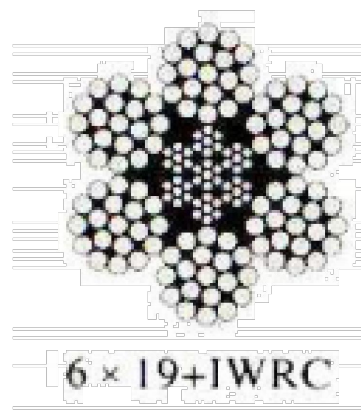

#### FORGED WIRE ROPE CLAMP

FITTING TYPE: ROPE CLAMP  
FABRICATION: FORGED  
MATERIAL: GALVANIZED STEEL  
FOR WIRE ROPE DIAMETER: 1/2"  
NUMBER OF CLAMPS REQUIRED: 3  
ROPE TURNBACK: 11 1/2"  
FOR WIRE ROPE CONSTRUCTION: 6 x 19  
ATTACHMENT TYPE: LOOP CLAMP  
WIDTH: 2 5/16"  
HEIGHT: 2 3/8"  
THICKNESS: 1 15/16"  
REQUIRED INSTALLATION TOOL: TORQUE WRENCH  
REQUIRED TORQUE: 65 FT.-LBS.  
CAPACITY: 80% OF THE ROPE'S CAPACITY  
SPECIFICATIONS MET ASME B30.26, FED. SPEC. FF-C-450

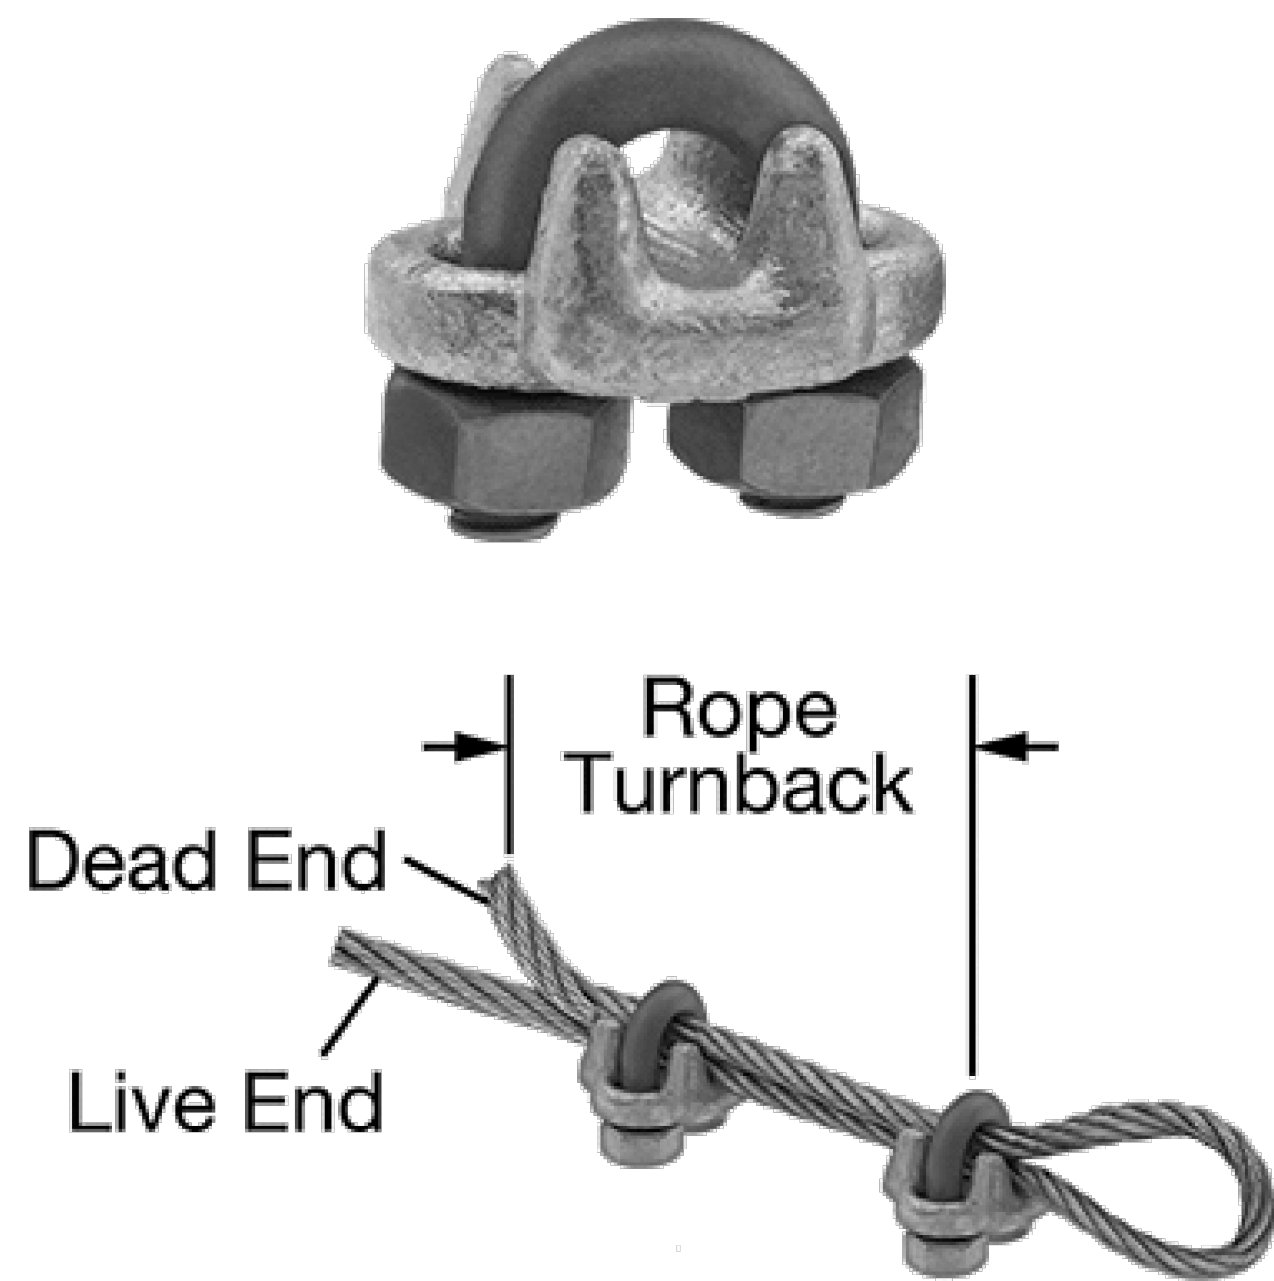

### FLAME RETARDANT

#### Fabric Registration

LICENSE NUMBER: F-052001

COLOURSHADE 190/F5

#### Product Marketed by:

MULTIKNIT (PTY) LTD  
BOX 798 WHITE RIVER 1240  
MPUMALANGA SOUTH AFRICA

Issue Date : 05/08/2023  
Expiration Date : 06/30/2024

This product meets the minimum requirements of flame resistance established by the California State Fire Marshal for products identified in Section 13115, California Health and Safety Code. The scope of the approved use of this product is provided in the current edition of the CALIFORNIA APPROVED LIST OF FLAME RETARDANT CHEMICALS AND FABRICS, GENERAL AND LIMITED APPLICATIONS CONCERNS published by the California State Fire Marshal.

Issued By Courtney Walker  
Fire Engineering License Manager  
Fire Engineering & Investigations Division


Reviewed and Approved By Patricia Setter  
Deputy State Fire Marshal III  
Fire Engineering & Investigations Division

#### OFFICE OF THE STATE FIRE MARSHAL

Please visit calfire.gov/motus.org for more information on Licensing and Permitting with CAL FIRE

Page 1 of 1

### Delta Maillon rapide

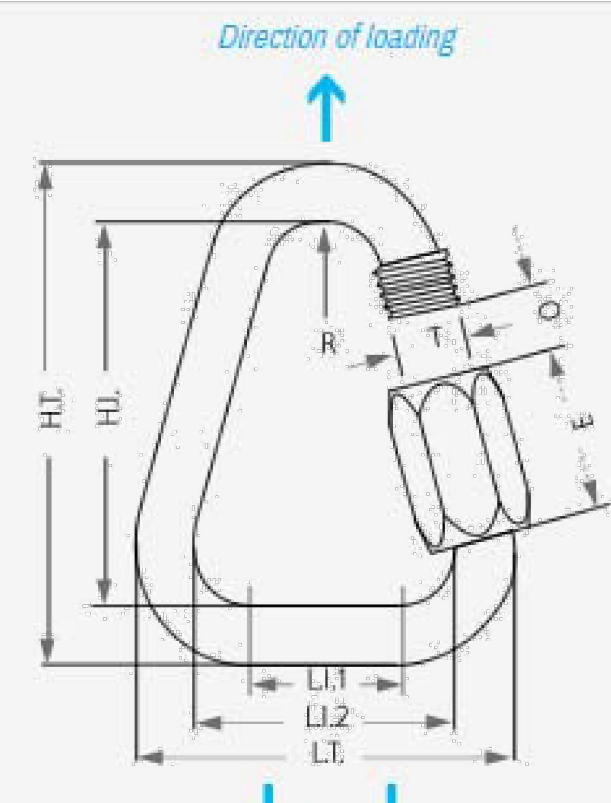

Delta shape: developed after the ever-increasing development of webbing-fitted systems; perfect for webbing uphold onto its lower flat part.


| Zinc plated steel |          |        |                 |       |       |      |      |     |      |       | Other materials and dimensions |        | Stainless steel |       | Zical                                                                                 |
|-------------------|----------|--------|-----------------|-------|-------|------|------|-----|------|-------|--------------------------------|--------|-----------------|-------|---------------------------------------------------------------------------------------|
| Reference         | Diameter |        | Dimensions - mm |       |       |      |      |     |      |       |                                | Weight | WLL             | BL    | Quote                                                                                 |
|                   | mm       | inches | L.T.            | L.I.1 | L.I.2 | H.T. | H.I. | O   | E    | R     | T                              | g      | kg              | kg    | Qty                                                                                   |
| MRDZ02.5          | 2,5      | 3/32"  | 22              | 10    | 17    | 27   | 22   | 3,5 | 8    | 3,5   | 3,5                            | 3      | 25              | 125   |    |
| MRDZ03.0          | 3        | 7/64"  | 27              | 12,5  | 21    | 30   | 24   | 4   | 9    | 4,25  | 4                              | 6      | 40              | 200   |    |
| MRDZ03.5          | 3,5      | 1/8"   | 31              | 14    | 24    | 36   | 29   | 5   | 11   | 5     | 5                              | 9      | 70              | 350   |    |
| MRDZ04.0          | 4        | 5/32"  | 35,5            | 16    | 27,5  | 40   | 32   | 5,5 | 12,5 | 5,75  | 6                              | 14     | 100             | 500   |    |
| MRDZ05.0          | 5        | 3/16"  | 40              | 17    | 30    | 48   | 38   | 6,5 | 16   | 6,5   | 7                              | 23     | 150             | 750   |    |
| MRDZ06.0          | 6        | 1/4"   | 47              | 20,5  | 35    | 56   | 44   | 7,5 | 19   | 7,25  | 9                              | 39     | 250             | 1250  |    |
| MRDZ07.0          | 7        | 9/32"  | 51              | 21    | 37    | 63   | 49   | 8,5 | 21,5 | 8     | 10                             | 58     | 400             | 2000  |    |
| MRDZ08.0          | 8        | 5/16"  | 56              | 22,5  | 40    | 73   | 57   | 10  | 24   | 8,85  | 11                             | 88     | 550             | 2750  |    |
| MRDZ09.0          | 9        | 3/8"   | 60              | 23    | 42    | 78   | 60   | 11  | 26   | 9,5   | 12                             | 115    | 700             | 3500  |    |
| MRDZ10.0          | 10       | 7/16"  | 66              | 25,5  | 46    | 87   | 67   | 12  | 29   | 10,25 | 13                             | 153    | 900             | 4500  |   |
| MRDZ12.0          | 12       | 1/2"   | 75              | 27,5  | 51    | 104  | 80   | 15  | 33   | 11,75 | 15                             | 256    | 1100            | 5500  |  |
| MRDZ14.0          | 14       | 9/16"  | 85              | 30,5  | 57    | 123  | 95   | 17  | 38,5 | 13,25 | 17                             | 404    | 1800            | 9000  |  |
| MRDZ16.0          | 16       | 5/8"   | 93              | 31,5  | 61    | 138  | 106  | 19  | 46   | 14,75 | 19                             | 612    | 2200            | 11000 |  |
| MRDZ18.0          | 18       | 11/16" | 102             | 32,5  | 66    | 155  | 119  | 23  | 52   | 16,25 | 22                             | 845    | 2600            | 13000 |  |
| MRDZ20.0          | 20       | 25/32" | 112             | 31,5  | 72    | 176  | 136  | 24  | 60   | 17,75 | 24                             | 1185   | 3000            | 15000 |  |

\*WLL: Working load limit.

\*BL: Breaking load.

#### 25/32 QUICK LINK UNITS CONVERSION

| LT    | U1    | U2    | HT    | HI    | O     | E     | R     | T     | WEIGHT | WORKING LOAD | BREAKING LOAD |
|-------|-------|-------|-------|-------|-------|-------|-------|-------|--------|--------------|---------------|
| [in]  | [in]  | [in]  | [in]  | [in]  | [in]  | [in]  | [in]  | [in]  | [lb]   | [lb]         | [lb]          |
| 4.409 | 1.240 | 2.835 | 6.929 | 5.354 | 0.945 | 2.362 | 0.699 | 0.945 | 2.61   | 6613         | 33069         |

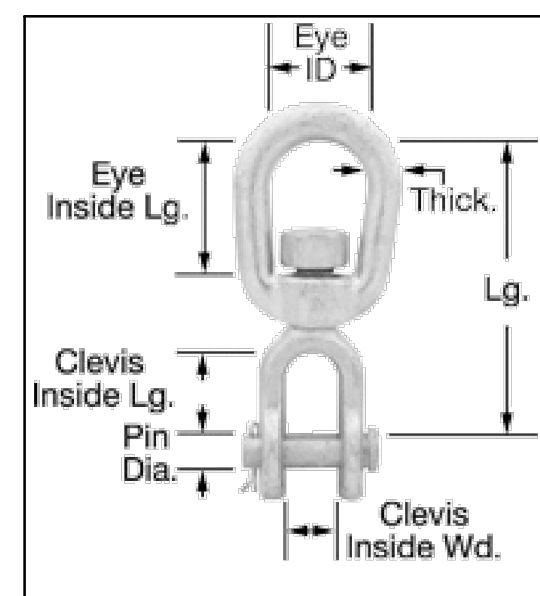

EYE-TO-CLEVIS SWIVEL  
MATERIAL: GALVANIZED STEEL  
LENGTH: 5 7/8"  
EYE:  
THICKNESS: 3/4"  
INSIDE LENGTH: 1 3/4"  
ID: 2"  
CLEVIS  
INSIDE WIDTH: 1 1/8"  
INSIDE LENGTH: 1 3/4"  
PIN DIAMETER: 3/4"  
PIN TYPE: COTTER  
CAPACITY: 7,200 LBS.  
FABRICATION: FORGED  
SPECIFICATIONS MET FED. SPEC. RR-C-271  
FITTING TYPE: SWIVEL  
ATTACHMENT TYPE: EYE-TO-CLEVIS

WIRE ROPE THIMBLE  
FITTING TYPE: THIMBLE  
MATERIAL: GALVANIZED STEEL  
FOR WIRE ROPE DIAMETER: 1/2"  
LOOP  
INSIDE LENGTH: 1 7/8"  
INSIDE WIDTH: 1 1/8"  
SPECIFICATIONS MET FED. SPEC. FF-T-276B



8/19/24

IDENTIFICATION STAMP  
DIV. OF THE STATE ARCHITECT  
APP: 04-123574 INC:  
REVIEWED FOR  
SS ☒ FLS ☒ ACS ☒  
DATE: 01/15/2026

THESE PLANS AND SPECIFICATIONS ARE THE PROPERTY OF USA SHADE AND FABRIC STRUCTURES AND SHALL NOT BE REPRODUCED WITHOUT THEIR WRITTEN PERMISSION.



CORPORATE HEADQUARTERS  
2580 ESTERS BLVD. SUITE 100  
DFW AIRPORT, TX. 75261  
800-966-5005

#### CERTIFICATIONS:

IAS CERTIFICATION No: FA-428  
CLARK COUNTY MANUFACTURER  
CERTIFICATION NUMBER (NEVADA): 355

#### CUSTOMER:

Moreno Valley U.S.D.

#### PROJECT NAME:

Valley View High School

#### LOCATION:

13135 Nason Street  
Moreno Valley, CA 92555

#### MODEL NUMBER:

DSA4183030-22

IDENTIFICATION STAMP  
DIV. OF THE STATE ARCHITECT  
APP: 04-123501 PC  
REVIEWED FOR  
SS ☒ FLS ☒ ACS ☒ CG ☐  
DATE: 12/11/2024

#### STRUCTURE TYPE:

TENSION SAILS  
DSA

#### SIZE:

MAXIMUM  
30' x 133' MAX. x 15'e

#### SCALE :

NONE

#### DRAWING SIZE:

D

#### PRE-CHECK (PC) DOCUMENT

Code : 2022 CBC  
A separate project application for construction is required.

|               |    |          |
|---------------|----|----------|
| Eng. By :     | HH | 12/01/22 |
| Design By :   | OS | 12/01/22 |
| Approved By : | MB | 12/01/22 |

#### DRAWING DESCRIPTION:

#### SPECIFICATIONS

DWG. DSA4183030-22

SHEET 25.2-2000

REV. NC