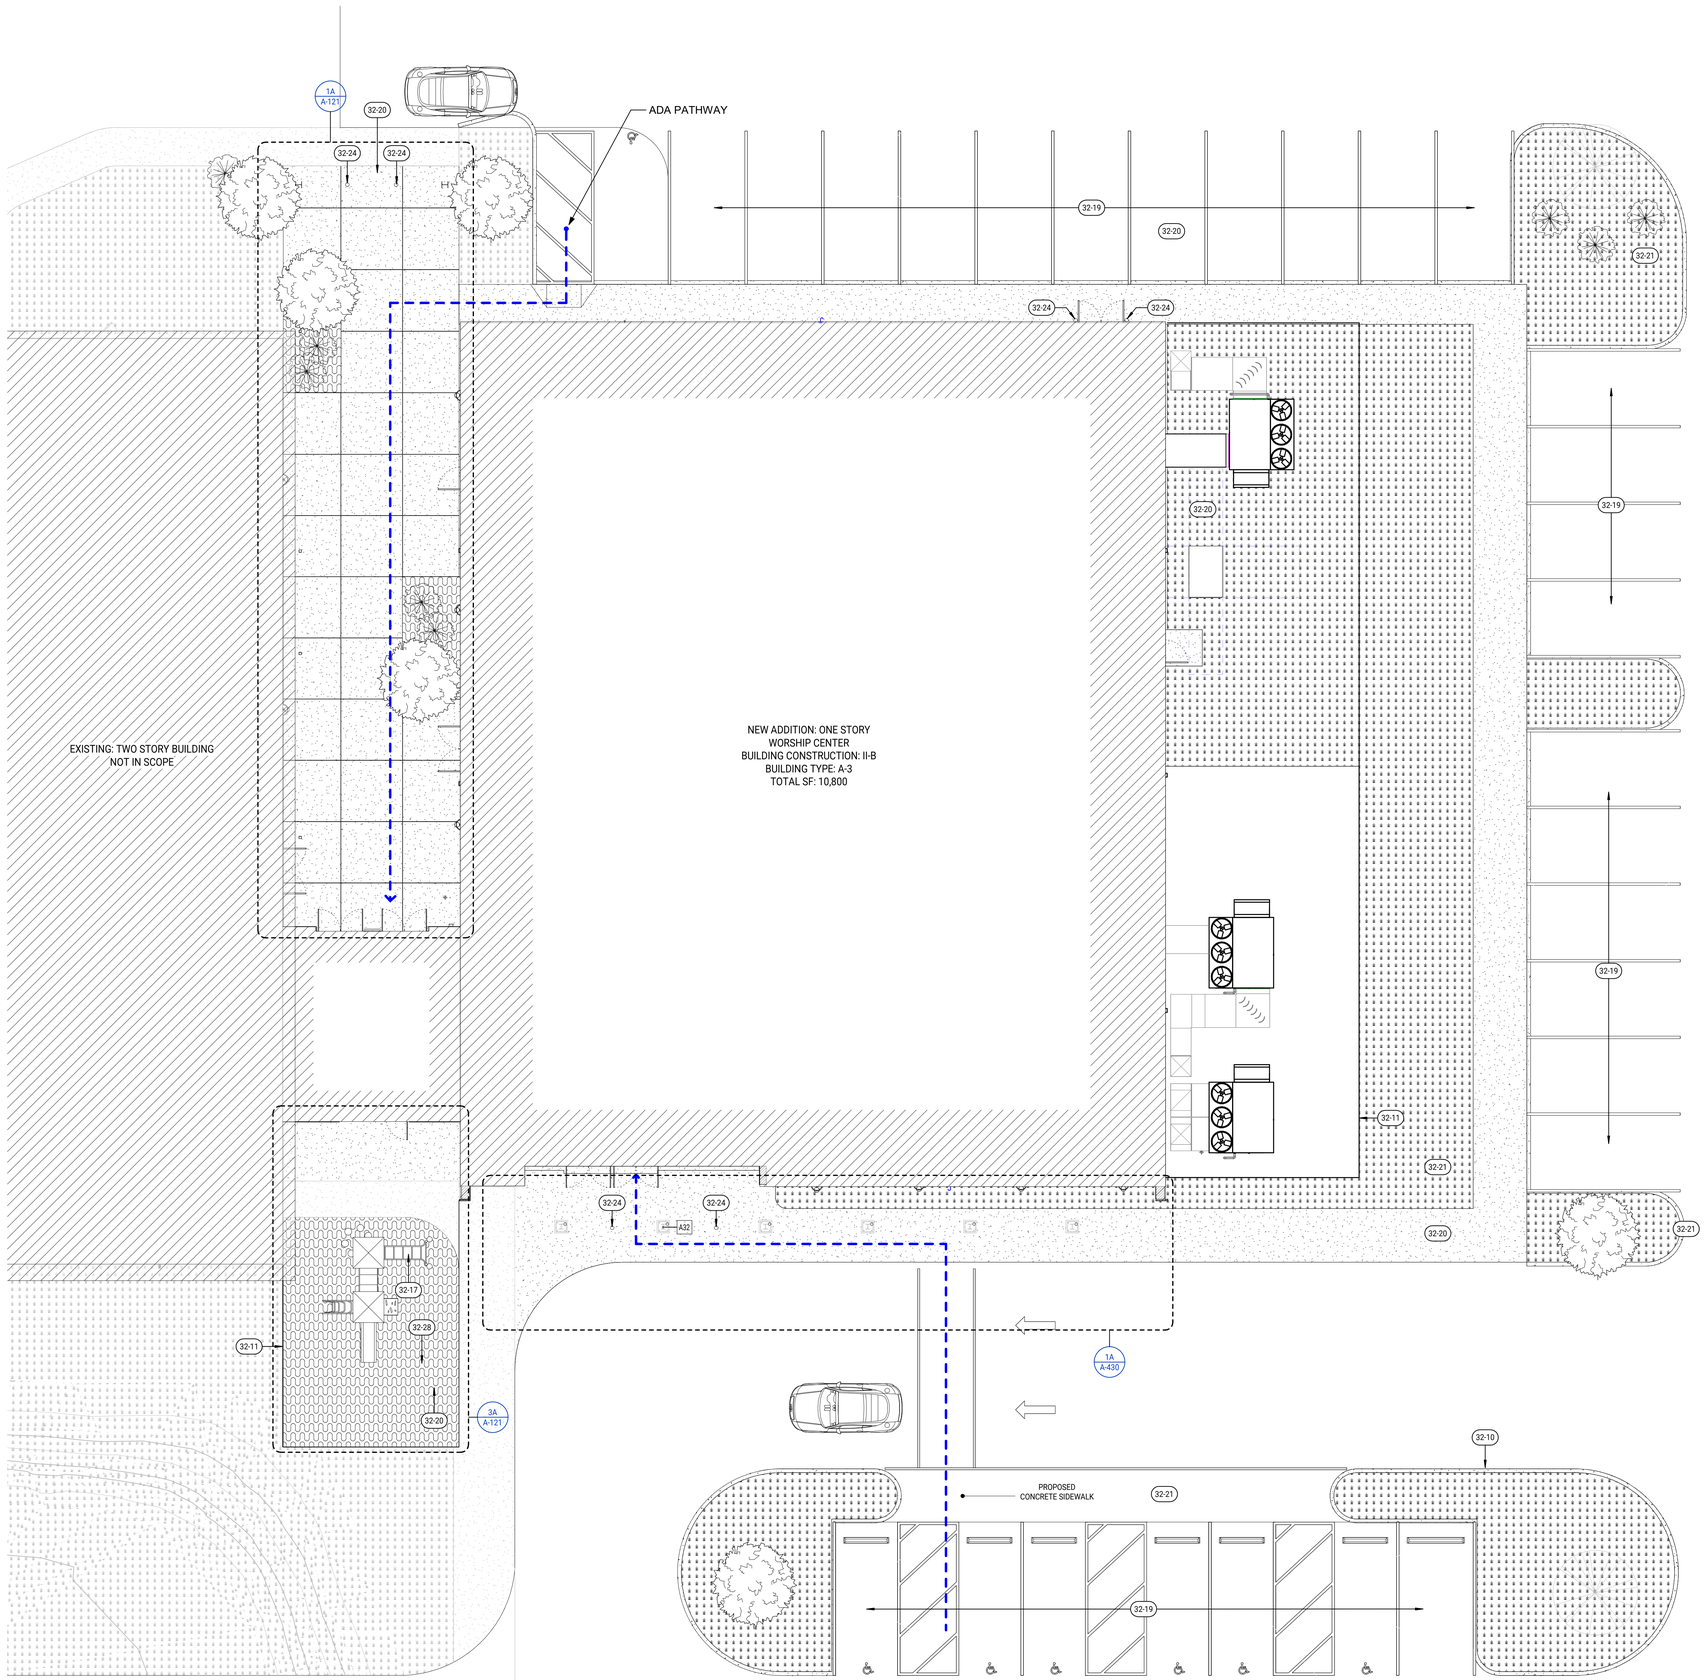

ENLARGED SITE PLAN
SCALE: 1/8" = 1'-0" 1A

SHEET KEYNOTES

32-10	CONCRETE CURBS AND GUTTERS
32-11	FENCING
32-17	PROPOSED PLAYGROUND EQUIPMENT PROVIDED BY OWNER
32-19	PROPOSED PARKING STALL
32-20	PROPOSED CONCRETE SIDEWALK
32-21	PROPOSED HYDROSEED
32-22	PROPOSED ASPHALT DRIVE
32-24	PROPOSED CONCRETE BOLLARD
32-28	PROPOSED BARK MULCH OR SIM.

LANDSCAPE GENERAL NOTES:

- REFER TO LANDSCAPE PLAN FOR ALL REQUIREMENTS FOR PLANTING, IRRIGATION AND MAINTENANCE, TYP.

SITE LEGEND

EARTH
CONCRETE
MULCH
GRAVEL
GRASS/ HYDROSEED
ASPHALT
SAND
PARKING ACCESS AISLE STRIPING
EXISTING TREE
EXISTING SHRUB
PROPOSED TREE
PROPOSED SHRUB
TRAFFIC DIRECTIONAL ARROW
ADA PATH OF TRAVEL

risepointe
architecture • design • interiors
1520 WESTLAKE AVENUE
SEATTLE WA 98109
P: 1.415.957.9957

PROPOSED SITE IMPROVEMENTS FOR:
townSouth CHURCH
TOWNE SOUTH CHURCH
2224 PEARTREE RD.
ELIZABETH CITY, NC 27909

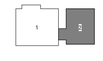

KEY PLAN

ARCHITECTURE
RISEPOINTE
CONTACT: CHRIS STRASSER
200 N HARRISON ST UNIT 101
ALGONQUIN, IL 60102
P:815.900.8067
WWW.RISEPOINTE.COM

GENERAL CONTRACTOR
A.R. CHESSON
CONTACT:CHRIS MORRIS
138 E RICH BLVD
ELIZABETH CITY, NC 27909
P:252.338.9177
WWW.ARCHESSON.COM

CIVIL ENGINEERING
EASTERN CAROLINA CONSTRUCTION
CONTACT: BRIANT ROBEY
154 US HWY 158 E
CAMDEN, NC 27921
P:252.621.3570
WWW.EASTERNCAROLINAENGINEERING.COM

STRUCTURAL
TOWER PINKSTER
CONTACT: BAILEY RAMLER
4 FULTON ST E #200
GRAND RAPIDS, MI 49503
P:616.794.6225
WWW.TOWERPINKSTER.COM

MECHANICAL
TOWER PINKSTER
CONTACT: DENVER WESSELS
4 FULTON ST E #200
GRAND RAPIDS, MI 49503
P:616.456.9944
WWW.TOWERPINKSTER.COM

ELECTRICAL
TOWER PINKSTER
CONTACT: CONNOR NICKELSON
4 FULTON ST E #200
GRAND RAPIDS, MI 49503
P:616.456.9944
WWW.TOWERPINKSTER.COM

PLUMBING
TOWER PINKSTER
CONTACT: DENVER WESSELS
4 FULTON ST E #200
GRAND RAPIDS, MI 49503
P:616.456.9944
WWW.TOWERPINKSTER.COM

AUDIO - VIDEO - LIGHTING - ACOUSTICS
LIVESPACE
CONTACT: JOHN HENRY
4995 STARR ST SE
GRAND RAPIDS, MI 49546
P:344.572.8547
WWW.LIVESPACE.COM

INFORMATION TECHNOLOGY
INTULSE
CONTACT: CHRIS STIEB
131 FONTAINE DR
LANCASTER, PA 17601
P:717.765.5392
WWW.INTULSE.COM

NO.	DESCRIPTION	ISSUE DATE
A	PROGRESS PLOT	10.24.2025
B	PROGRESS PLOT	11.25.2025
C	ISSUED FOR 100% DD	2026.01.30
D	PROGRESS PLOT	2026.03.13
E	ISSUED FOR PERMIT	2026.03.23
F	ISSUED FOR 95% CD	2026.04.30

PROJECT NAME
TOWNE SOUTH CHURCH
2224 PEARTREE RD,
ELIZABETH CITY, NC 27909

CURRENT ISSUE
ISSUED FOR 95% CD
2026.04.30

SHEET NAME
ENLARGED SITE PLAN

PROJECT NUMBER
25-623

SCALE
1/8" = 1'-0"

DRAWING NUMBER
A-120

4/30/2026 9:14:51 AM

COPYRIGHT 2024 RISEPOINTE ALL RIGHTS RESERVED
USE BY WRITTEN PERMISSION ONLY