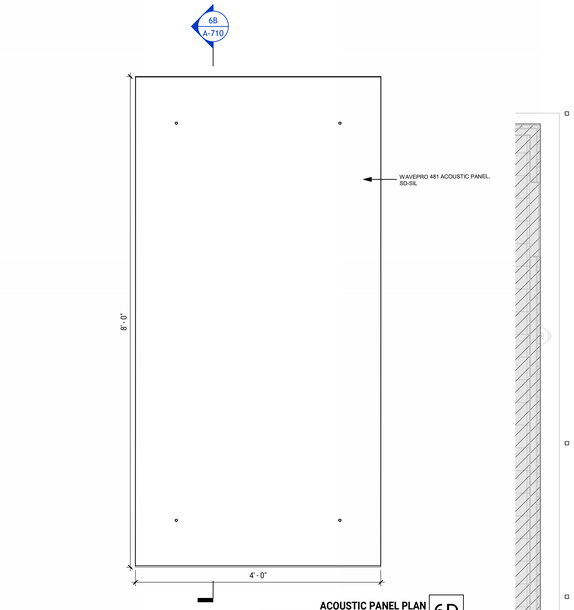

ACOUSTIC PANEL PLAN 6D
SCALE: 1" = 1'-0"

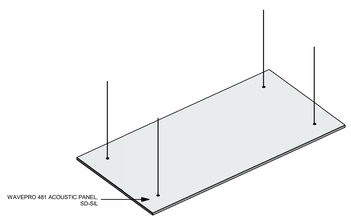

ACOUSTIC PANEL 3D 6C
SCALE:

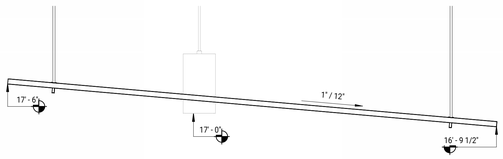

ACOUSTIC CEILING PANEL SECTION 6B
SCALE: 1" = 1'-0"

01 FIRST FLOOR - RCP 1A
SCALE: 3/16" = 1'-0"

SHEET KEYNOTES

09-04	CEILING OPEN TO STRUCTURE. PAINT MEP, STRUCTURE PER INTERIOR ELEVATIONS AND FINISH SCHEDULE. ALL CONDUIT, PLUMBING, AND MECHANICAL TO BE INSTALLED IN AN ORDERLY FASHION, AND CONCEALED WHERE POSSIBLE.
09-06	UNDERSIDE OF TIERED SEATING CEILING OPEN TO STRUCTURE.
26-05	SEE ELECTRICAL DRAWINGS FOR HEIGHTS FOR SUSPENDED FIXTURES, TYP.
26-06	SEE ELECTRICAL DRAWINGS FOR EMERGENCY LIGHTS, TYP.

RCP GENERAL NOTES:

1. REFER TO FIXTURE SCHEDULE FOR ALL SPECIFICATIONS.
2. EXPOSED STRUCTURE, MEP AND BOTTOM OF ROOF METAL DECKING TO BE PAINTED TO MATCH SURROUNDING INTERIOR ELEVATIONS.
3. ALL SUSPENDED CEILING GRID SYSTEMS TO BE OF THIN OR SLIM PROFILE. U.N.O.
4. ALL GYP. CEILING SYSTEMS TO HAVE ACCESS AS REQUIRED.
5. ELECTRICAL CONTRACTOR TO VERIFY LIGHTING COLOR TEMPERATURE PRIOT TO PURCHASE AND INSTALLATION WITH OWNER.
6. SEE AVLA DRAWINGS FOR WORSHIP CENTER LIGHTING AND LAYOUT DESIGN.

CEILING SCHEDULE

TAG	DESCRIPTION
CLG-01	5/8" GYP. CEILING W/ 1-1/2" FURRING CHANNEL STRUCTURE
CLG-02	24" X 24" ACOUSTIC LAY-IN CEILING W/ EXPOSED TEE GRID STRUCTURE

REFLECTED CEILING LEGEND

CEILING TAG

ACT.1 — CEILING TYPE
10' - 6" A.F.F. — CEILING HEIGHT

LIGHTING TAG

LT-XX — LIGHTING FIXTURE TYPE

LIGHT FIXTURE SCHEDULE

TAG	DESCRIPTION	AFF HEIGHT
LT-01	6" RECESSED DOWNLIGHT	
LT-02	PENDANT CYLINDER	
LT-03	DECORATIVE PENDANT	
LT-04	PENDANT CYLINDER	
LT-05	SURFACE INDUSTRIAL	
LT-05E	SURFACE INDUSTRIAL	
LT-06	WALL SCONCE	
LT-07	RECESSED DOWNLIGHT	
LT-08	WALL PACK	
LT-08E	WALL PACK	

risepointe
architecture • design • interiors
1420 FIFTH AVENUE SUITE 2200 SEATTLE WA 98101 P: 414.967.9997

PROPOSED SITE IMPROVEMENTS FOR:
townSouth CHURCH PLANTING
TOWNE SOUTH CHURCH
2224 PEARTREE RD
ELIZABETH CITY, NC 27909

KEY PLAN

ARCHITECTURE
RISEPOINTE
CONTACT: CHRIS STRASSER
200 N HARRISON ST UNIT 101
ALGONQUIN, IL 60102
P:815.900.8067
WWW.RISEPOINTE.COM

GENERAL CONTRACTOR
A.R. CHESSON
CONTACT CHRIS MORRIS
138 E RICH BLVD
ELIZABETH CITY, NC 27909
P:252.338.9177
WWW.ARCHESSON.COM

CIVIL ENGINEERING
EASTERN CAROLINA CONSTRUCTION
CONTACT: BRIANT ROBEY
154 US HWY 158 E
CAMDEN, NC 27921
P:252.621.3576
WWW.EASTERNCAROLINAENGINEERING.COM

STRUCTURAL
TOWER PINKSTER
CONTACT: BAILEY RAMLER
4 FULTON ST E #200
GRAND RAPIDS, MI 49503
P:616.794.6225
WWW.TOWERPINKSTER.COM

MECHANICAL
TOWER PINKSTER
CONTACT: DENVER WESSELS
4 FULTON ST E #200
GRAND RAPIDS, MI 49503
P:616.456.9944
WWW.TOWERPINKSTER.COM

ELECTRICAL
TOWER PINKSTER
CONTACT: CONNOR NICKELSON
4 FULTON ST E #200
GRAND RAPIDS, MI 49503
P:616.456.9944
WWW.TOWERPINKSTER.COM

PLUMBING
TOWER PINKSTER
CONTACT: DENVER WESSELS
4 FULTON ST E #200
GRAND RAPIDS, MI 49503
P:616.456.9944
WWW.TOWERPINKSTER.COM

AUDIO - VIDEO - LIGHTING - ACOUSTICS
LIVESPACE
CONTACT: JOHN HENRY
4995 STARR ST SE
GRAND RAPIDS, MI 49546
P:844.572.8547
WWW.LIVESPACE.COM

INFORMATION TECHNOLOGY
INTUILSE
CONTACT: CHRIS STIEB
131 FOXSHIRE DR
LANCASTER, PA 17601
P:717.790.5392
WWW.INTUILSE.COM

NO.	DESCRIPTION	ISSUE DATE
A	PROGRESS PLOT	10.24.2025
B	PROGRESS PLOT	11.25.2025
C	ISSUED FOR 100% DD	2026.01.30
D	PROGRESS PLOT	2026.03.13
E	ISSUED FOR PERMIT	2026.03.23
F	ISSUED FOR 95% CD	2026.04.30

PROJECT NAME
TOWNE SOUTH CHURCH
2224 PEARTREE RD,
ELIZABETH CITY, NC 27909

CURRENT ISSUE
ISSUED FOR 95% CD
2026.04.30

SHEET NAME
PROPOSED REFLECTED CEILING PLAN - 1ST FLOOR

PROJECT NUMBER
25-623

SCALE
As indicated

DRAWING NUMBER
A-710

4/30/2026 8:23:49 AM

COPYRIGHT 2024 RISEPOINTE ALL RIGHTS RESERVED
USE BY WRITTEN PERMISSION ONLY