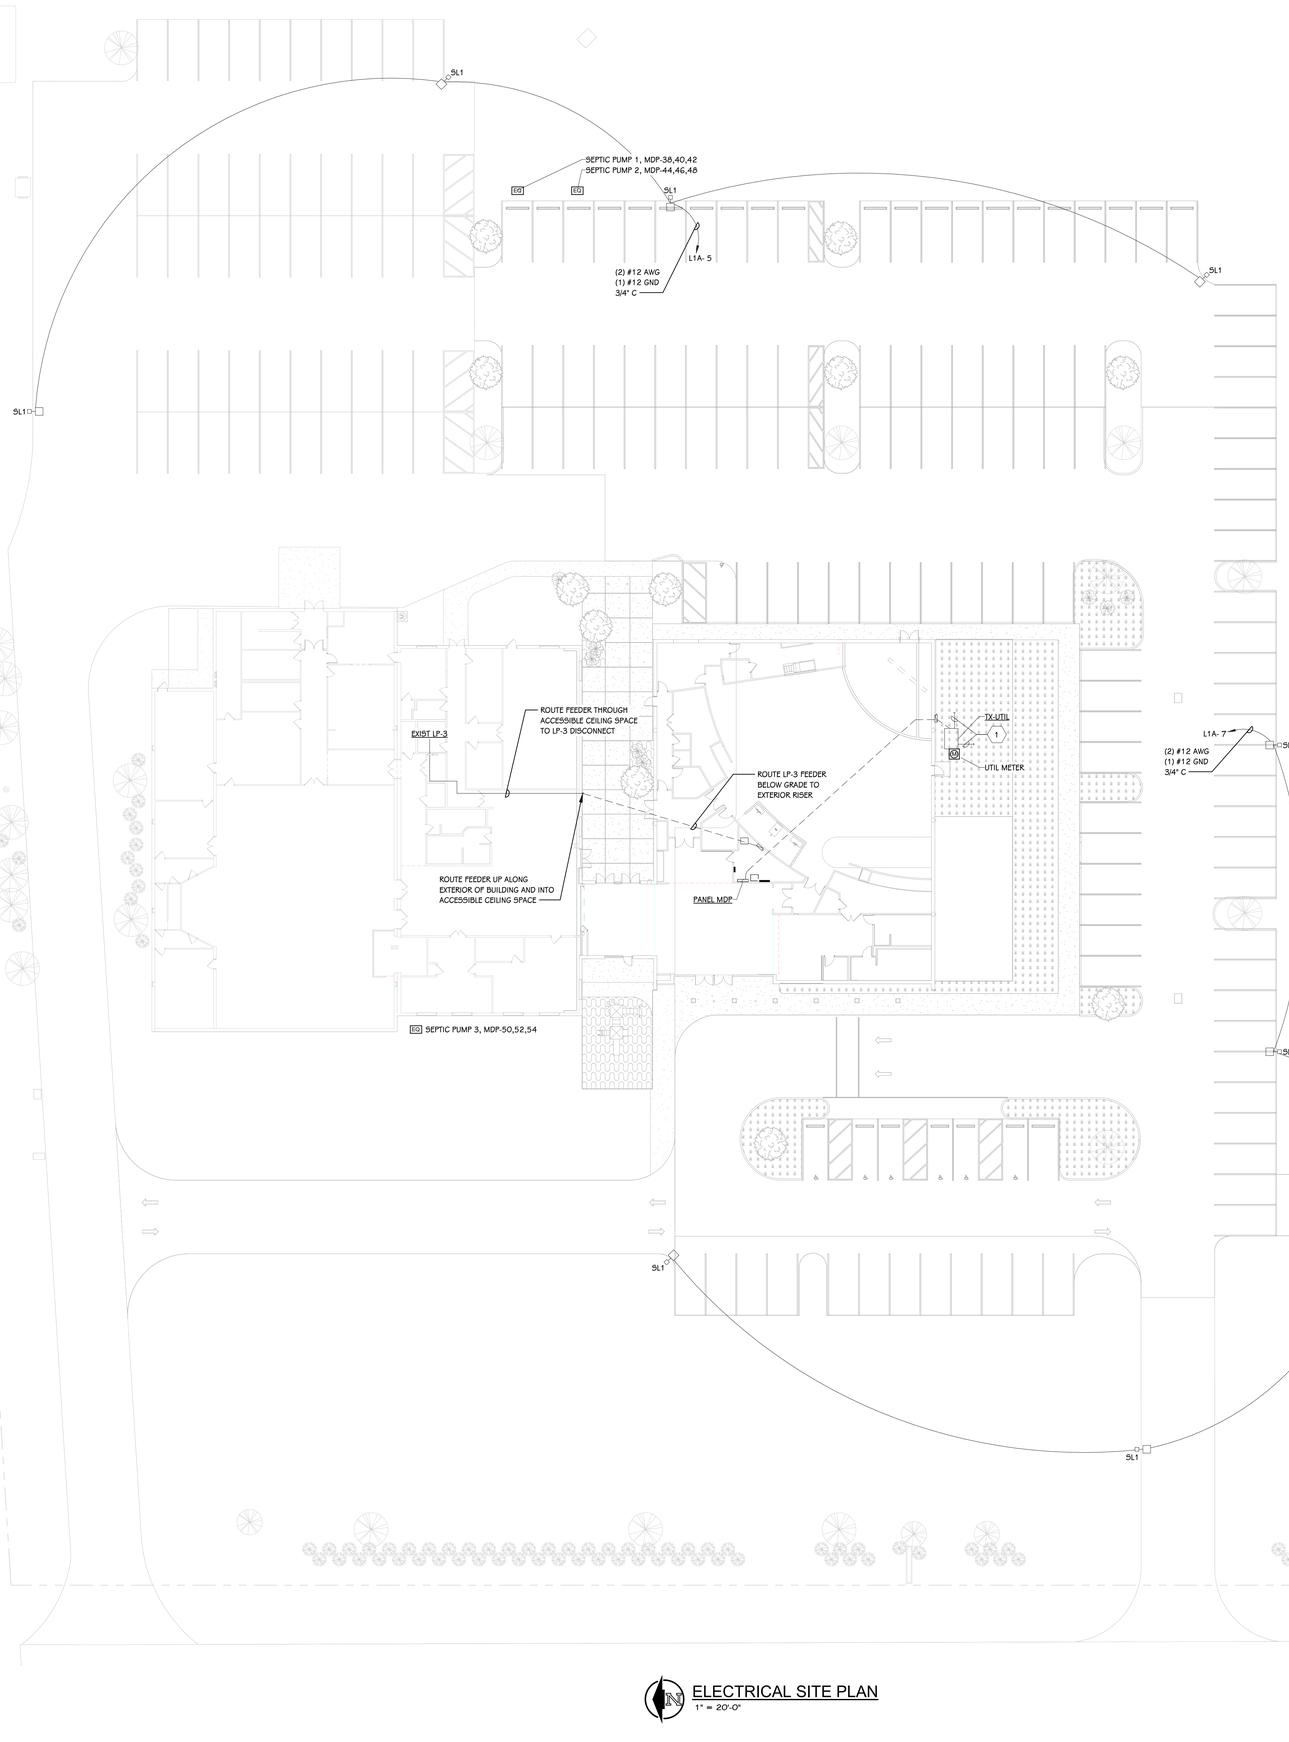

ELECTRICAL SITE PLAN
1" = 20'-0"

KEYED NOTES - ELECTRICAL - SITE - CONSTRUCTION

1 PROVIDE CONDUIT STUB 5' BEYOND EDGE OF EQUIPMENT BELOW GRADE, CAP. PROVIDE (1) 4" PVC STUB FOR BOTH PRIMARY AND SECONDARY SIDE.

TowerPinkster
Architecture · Engineering · Interiors

Risepointe
architecture • design • interiors
STRASBURG STREET
SEATTLE, WA 98121
P: 312.697.5597

PROPOSED SITE IMPROVEMENTS FOR:
TowneSouth Church of Christ
TOWNE SOUTH CHURCH
2224 PEARTREE RD.
ELIZABETH CITY, NC 27909

KEY PLAN

ARCHITECTURE
RISEPOINTE
CONTACT: CHRIS STRASSER
200 N HARRISON ST, UNIT 101
ALGONQUIN, IL 60102
P:815.900.8057
WWW.RISEPOINTE.COM

GENERAL CONTRACTOR
A.R. CHESSON
CONTACT:CHRIS MORRIS
136 E RICH BLVD
ELIZABETH CITY, NC 27909
P:252.338.6171
WWW.ARCHESSON.COM

CIVIL ENGINEERING
EASTERN CAROLINA CONSTRUCTION
CONTACT: BRIANT ROBEY
154 US HWY 158 E
CAMDEN, NC 27921
P:252.621.3572
WWW.EASTERNCAROLINAENGINEERING.COM

STRUCTURAL
TOWER PINKSTER
CONTACT: BAILEY RAMLER
4 FULTON ST E #200
GRAND RAPIDS, MI 49503
P:616.794.6225
WWW.TOWERPINKSTER.COM

MECHANICAL
TOWER PINKSTER
CONTACT: DENVER WESSELS
4 FULTON ST E #200
GRAND RAPIDS, MI 49503
P:616.456.9944
WWW.TOWERPINKSTER.COM

ELECTRICAL
TOWER PINKSTER
CONTACT: CONNOR NICKELSON
4 FULTON ST E #200
GRAND RAPIDS, MI 49503
P:616.456.9944
WWW.TOWERPINKSTER.COM

PLUMBING
TOWER PINKSTER
CONTACT: DENVER WESSELS
4 FULTON ST E #200
GRAND RAPIDS, MI 49503
P:616.456.9944
WWW.TOWERPINKSTER.COM

AUDIO - VIDEO - LIGHTING - ACOUSTICS
LIVESPACE
CONTACT: JOHN HENRY
4990 STARR ST SE
GRAND RAPIDS, MI 49546
P:844.572.8994
WWW.LIVESPACE.COM

INFORMATION TECHNOLOGY
INTULSE
CONTACT: CHRIS STIEB
131 FOXSHIRE DR
LANCASTER, PA 17601
P:717.790.0350
WWW.INTULSE.COM

NO.	DESCRIPTION	ISSUE DATE
A	ISSUED FOR 100% DD	2026.01.30
B	ISSUED FOR PERMIT	2026.03.23
C	ISSUED FOR 95% CD	2026.04.30

PROJECT NAME
TOWNE SOUTH CHURCH
2224 PEARTREE RD,
ELIZABETH CITY, NC 27909

CURRENT ISSUE
ISSUED FOR 95% CD
2026.04.30

SHEET NAME
ELECTRICAL SITE PLAN

PROJECT NUMBER
25-623

SCALE
1" = 20'-0"

DRAWING NUMBER
E-110

PLOT DATE: 4/30/2026 2:36:36 PM

COPYRIGHT 2026 RISEPOINTE. ALL RIGHTS RESERVED
USE BY WRITTEN PERMISSION ONLY