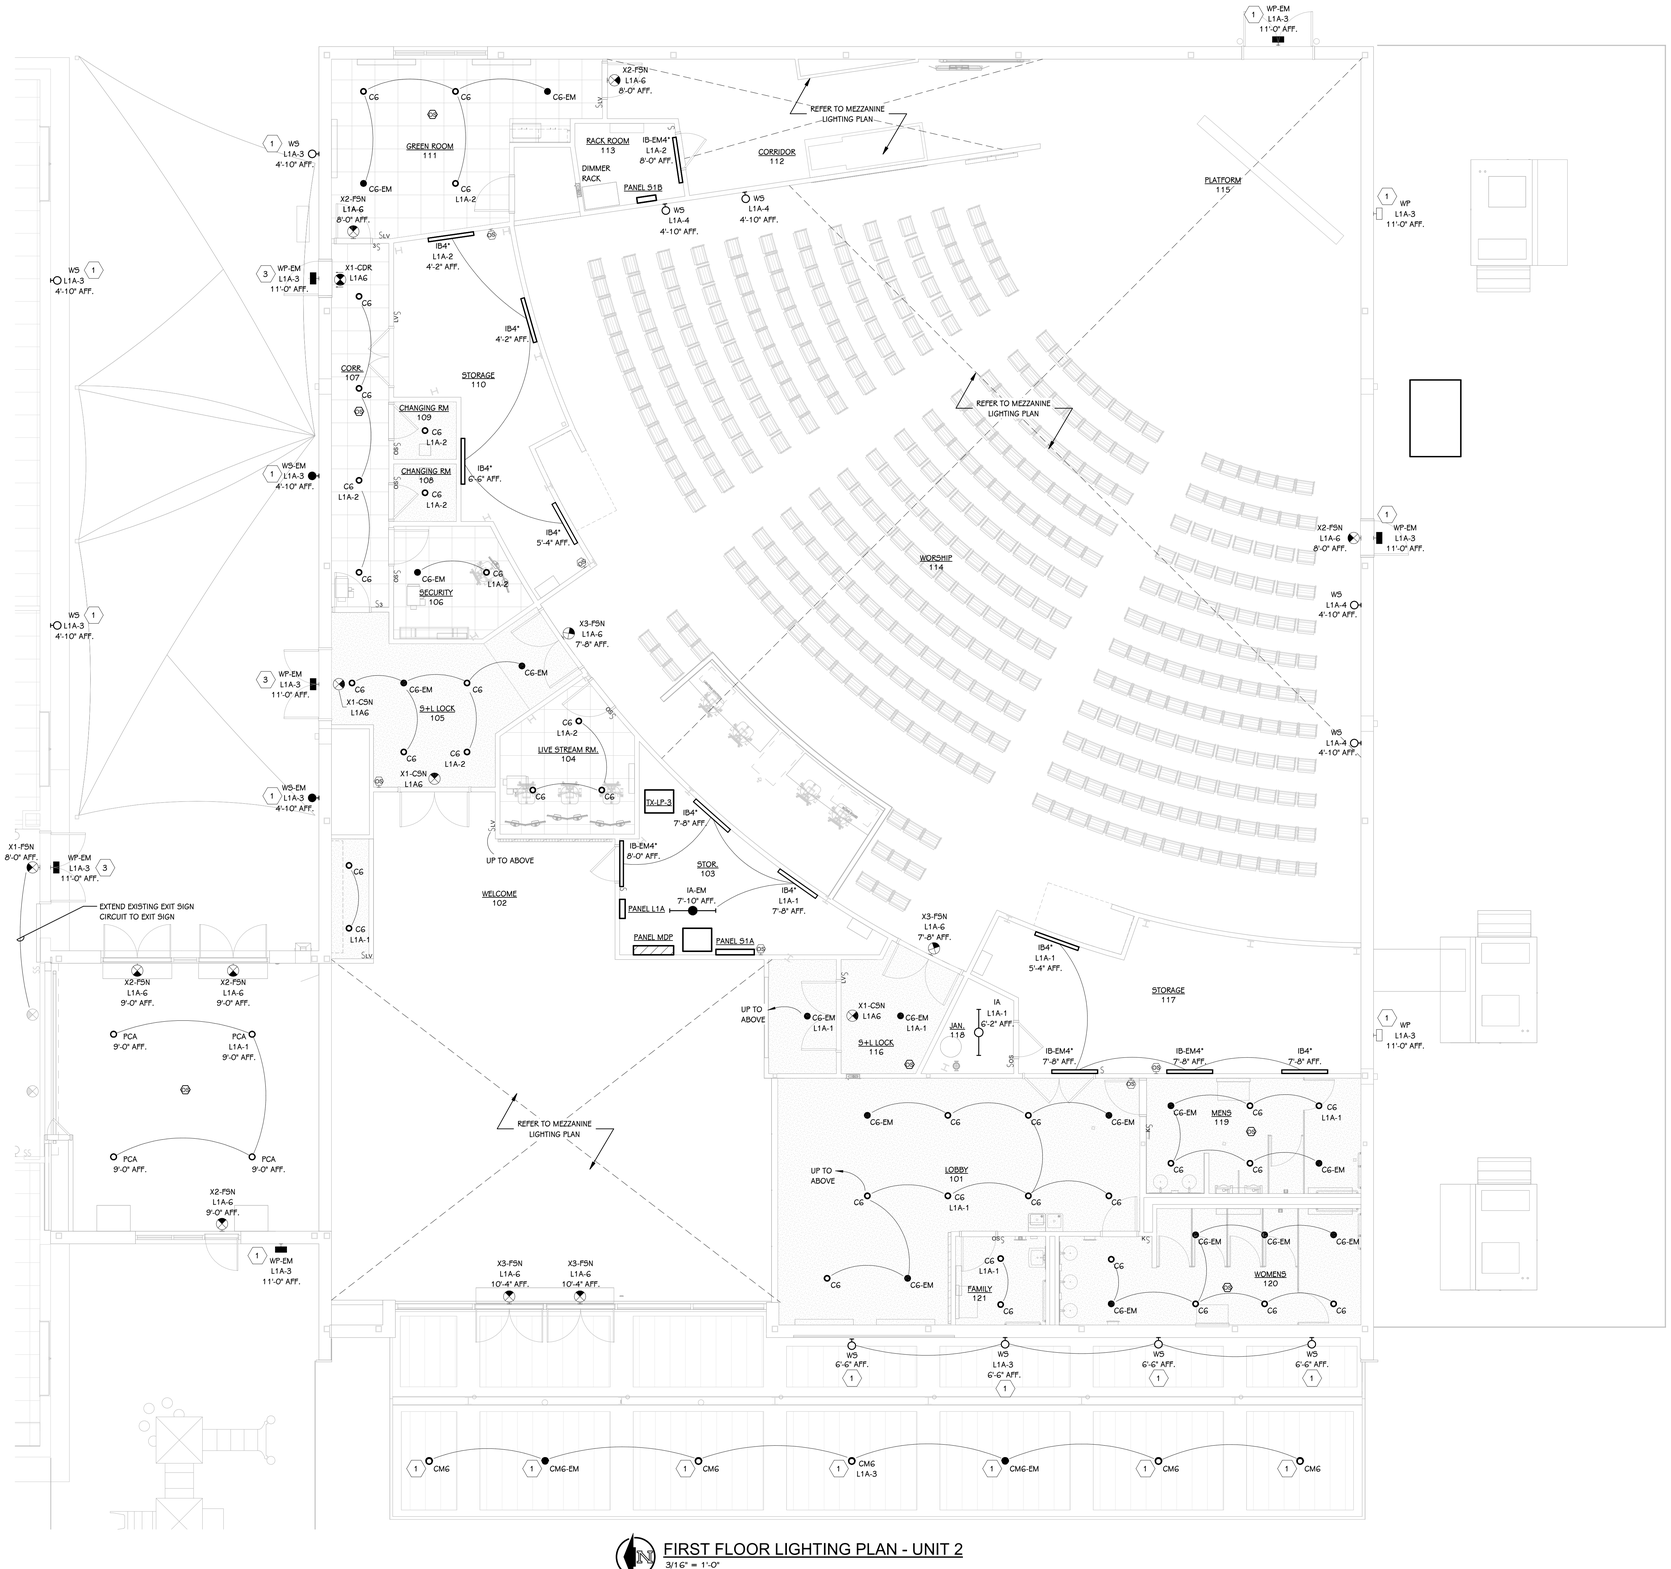

FIRST FLOOR LIGHTING PLAN - UNIT 2

3/16" = 1'-0"

KEYED NOTES - ELECTRICAL - LIGHTING

1 EXTERIOR LIGHT FIXTURES TO BE CONTROLLED BY PHOTOCELL, AND SHALL TURN OFF 1HR AFTER BUSINESS HOURS AND TURN ON 1HR AFTER BUSINESS HOURS.

2 HOUSE LIGHTING SPECIFIED AND PROVIDED BY OTHERS, EC TO INSTALL. COORDINATE FINAL LOCATION(S) AND MOUNTING HEIGHT(S) IN FIELD WITH AVL INSTALLER.

3 EXTERIOR LIGHT FIXTURE TO BE ACTIVATED ONLY IN THE EVENT OF A POWER OUTAGE.

TowerPinkster
Architecture · Engineering · Interiors

Risepointe
architecture • design • interiors
STRAWFLOWER STREET
SEATTLE, WA 98103
P: 224.557.1337

PROPOSED SITE IMPROVEMENTS FOR:
townesouth CHURCH OF CHRIST
TOWNE SOUTH CHURCH
2224 PEARTREE RD.
ELIZABETH CITY, NC 27909

KEY PLAN

ARCHITECTURE
RISEPOINTE
CONTACT: CHRIS STRASSER
200 N HARRISON ST UNIT 101
ALGONQUIN, IL 60102
P:815.900.8067
WWW.RISEPOINTE.COM

GENERAL CONTRACTOR
A.R. CHESSON
CONTACT:CHRIS MORRIS
136 E RICH BLVD
ELIZABETH CITY, NC 27909
P:252.338.0171
WWW.ARCHESSON.COM

CIVIL ENGINEERING
EASTERN CAROLINA CONSTRUCTION
CONTACT: BRANT ROBEY
154 US HWY 158 E
EDENTON, NC 27932
P:252.621.3572
WWW.EASTERNCAROLINAENGINEERING.COM

STRUCTURAL
TOWER PINKSTER
CONTACT: BAILEY RAMLER
4 FULTON ST E #200
GRAND RAPIDS, MI 49503
P:616.794.6225
WWW.TOWERPINKSTER.COM

MECHANICAL
TOWER PINKSTER
CONTACT: DENVER WESSELS
4 FULTON ST E #200
GRAND RAPIDS, MI 49503
P:616.456.9944
WWW.TOWERPINKSTER.COM

ELECTRICAL
TOWER PINKSTER
CONTACT: CONNOR NICKELSON
4 FULTON ST E #200
GRAND RAPIDS, MI 49503
P:616.456.9944
WWW.TOWERPINKSTER.COM

PLUMBING
TOWER PINKSTER
CONTACT: DENVER WESSELS
4 FULTON ST E #200
GRAND RAPIDS, MI 49503
P:616.456.9944
WWW.TOWERPINKSTER.COM

AUDIO - VIDEO - LIGHTING - ACOUSTICS
LIVESPACE
CONTACT: JOHN HENRY
4995 STARR ST SE
GRAND RAPIDS, MI 49546
P:844.572.8547
WWW.LIVESPACE.COM

INFORMATION TECHNOLOGY
INTULSE
CONTACT: CHRIS STIEB
131 FOXSHIRE DR
LANCASTER, PA 17601
P:717.760.5382
WWW.INTULSE.COM

NO.	DESCRIPTION	ISSUE DATE
A	ISSUED FOR 100% DD	2026.01.30
B	ISSUED FOR PERMIT	2026.03.23
C	ISSUED FOR 95% CD	2026.04.30

PROJECT NAME
TOWNE SOUTH CHURCH
2224 PEARTREE RD.
ELIZABETH CITY, NC 27909

CURRENT ISSUE
ISSUED FOR 95% CD
2026.04.30

SHEET NAME
FIRST FLOOR LIGHTING PLAN - UNIT 2

PROJECT NUMBER
25-623

SCALE
3/16" = 1'-0"

DRAWING NUMBER
E-212

COPYRIGHT 2024 RISEPOINTE ALL RIGHTS RESERVED
USE BY WRITTEN PERMISSION ONLY

4/30/2026 2:30:37 PM