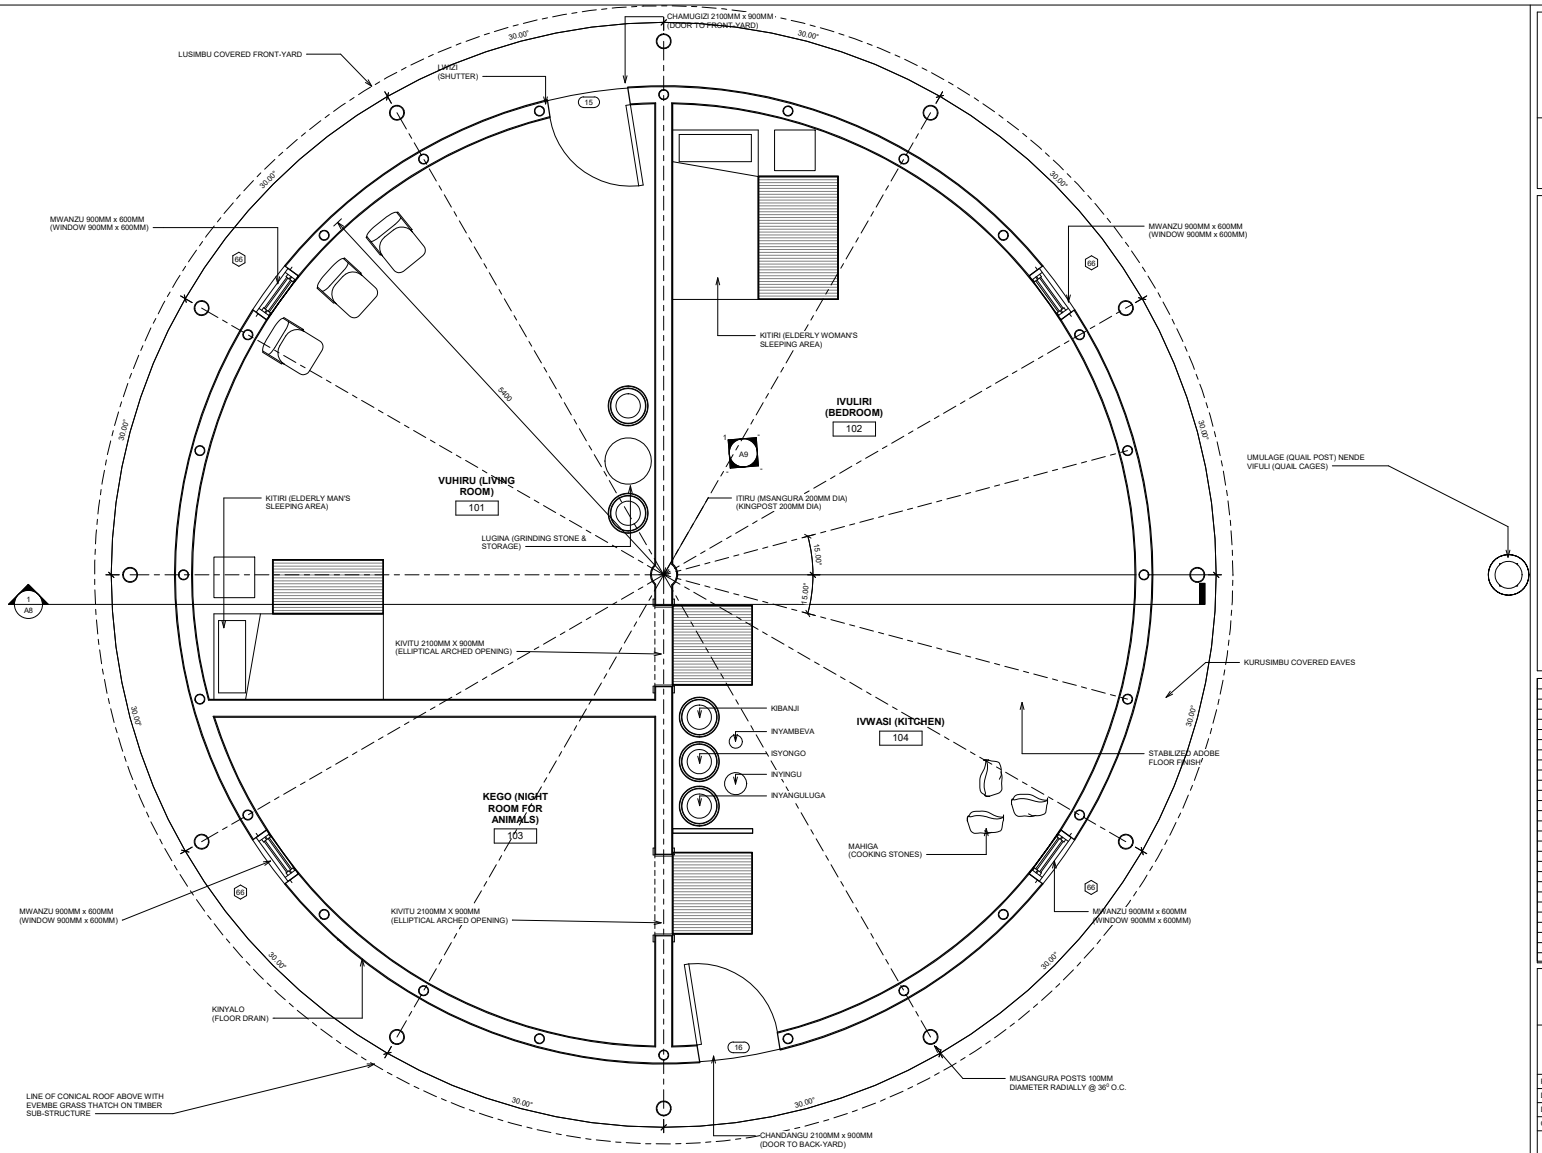

1 First Floor
1 : 25

ARCHITECTS

David Mwale Ogoli, Ph.D. MAAK(A)
Registered Architect #676 BORAQS
P. O. Box 91, Kaimosi, Kenya
Phone: +254 733523169,
+254 710914455
Email: dmogoli@yahoo.com

Consultant
Address
Address
Phone
Fax
e-mail

Consultant
Address
Address
Phone
Fax
e-mail

Consultant
Address
Address
Phone
Fax
e-mail

Consultant
Address
Address
Phone
Fax
e-mail

Consultant
Address
Address
Phone
Fax
e-mail

These Drawings and Specifications, and all copies thereof are and shall remain the property and copyright of the Architect. They shall be used only with respect to this Project and are not to be used on any other Project or Work without prior written permission from the Architect.

No.	Description	Date

MULOGOLI HOUSE

Kalyesa, Mungoma

First Floor Plan

Project number	2021-040
Date	May 10, 2021
Drawn by	Luvai Kamnara
Checked by	OGOLI

A1

Scale 1 : 25

5/6/2021 2:50:06 PM