CONFERENCE ROOM 301

CONFERENCE ROOM 302

CEILING TYPE-A

CEILING TYPE-A

CEILING TYPE-A

PRIVATE LG OFFICE 303

PRIVATE LG OFFICE 304

PRIVATE TYP OFFICE 305

PRIVATE TYP OFFICE 306

PRIVATE TYP OFFICE 307

CEILING TYPE-B

CEILING TYPE-B

CEILING TYPE-B

CORRIDOR 317

CORRIDOR 317

CORRIDOR 317

CORRIDOR 317

CLOSET 308

PRINT COPY 312

RECEPTION 300

PRIVATE TYP OFFICE 316

PRIVATE TYP OFFICE 315

PRIVATE TYP OFFICE 314

IT ROOM 313

PRIVATE TYP OFFICE 311

PRIVATE TYP OFFICE 310

KITCHEN PANTRY 309

RECESSED LED FIXTURES

STRAIGHTWOOD CEILING & WALL DETAIL

BLACK MAGNER

HANGING LED FIXTURE 24" FROM CEILING

CENTER ON SIDE WINDOW

ALIGN WITH LIGHT

ELECTRICAL LIGHTING LAYOUT 3/8" = 1'

LED MOUNTED TO FACE OF 1" STEP BACK

LEATHER BACKGROUND

EXISTING METAL LOGO

OLEY KINSER
CONCIERGE WEALTH

ROUGH-FACE SHELLSTONE

CONFERENCE ROOM 302

R1 1/2" = 1'

TYPICAL SPACING FOR TRAY CEILING DETAIL

CEILING TYPE-A

5"
LED
4"
4"
4"
9'
10'

2 1/2" = 1'

CEILING TYPE-B

LED
4"
4"
9'
10'

TYPICAL SPACING FOR CORRIDOR CEILING DETAIL

1" = 1'

LED MOUNTED TO FACE OF 1" STEP BACK

SEATING
TABLE
SEATING

R3 1/2" = 1'

SHEET NUMBER:
R-1

SHEET FORMAT:
ARCH D (24"X36")
SELECT "ORIGINAL SIZE" WHEN PLOTTING TO MAINTAIN SCALING ACCURACY

DRAWING SCALE:
NOTED

VERSION PURPOSE:
DESIGN PROPOSAL V1.6

PROJECT NAME:
OLEY & KINSER OFFICE
4501 TAMIAMI TRL 3N
NAPLES, FL

APPROVED BY / DATE:

OLEY KINSER
CONCIERGE WEALTH

DRAWING DESCRIPTION:

ORIGINAL DRAWING DATE:
08/01/2023

CURRENT VERSION DATE:
09/28/2023

VERSION:
V1.6

DRAWN BY:
MG CAD

©2023

lucie simmons Design.

CONFERENCE ROOM 301

CONFERENCE ROOM 302

PRIVATE LG OFFICE 303

PRIVATE LG OFFICE 304

PRIVATE TYP OFFICE 305

PRIVATE TYP OFFICE 306

PRIVATE TYP OFFICE 307

CLOSET 308

CONSTRUCTION WALL LAYOUT 3/8" = 1'

CORRIDOR 317

PRINT COPY 312

RECEPTION 300

PRIVATE TYP OFFICE 316

PRIVATE TYP OFFICE 315

PRIVATE TYP OFFICE 314

I/T ROOM 313

PRIVATE TYP OFFICE 311

PRIVATE TYP OFFICE 310

KITCHEN PANTRY 309

BLACK BACKER

STRATAWOOD CEILING & WALL DETAIL

1/2" = 1'

LED

3/4" = 1'

SHEET NUMBER:
R-2

SHEET FORMAT:
ARCH D (24"X36")
SELECT "ORIGINAL SIZE" WHEN PLOTTING TO MAINTAIN SCALING ACCURACY

DRAWING SCALE:
NOTED

VERSION PURPOSE:
DESIGN PROPOSAL V1.6

PROJECT NAME:
OLEY & KINSER OFFICE
4501 TAMIAMI TRL 3N
NAPLES, FL

APPROVED BY / DATE:

OLEY KINSER
CONCIERGE WEALTH

DRAWING DESCRIPTION:

ORIGINAL DRAWING DATE:
08/01/2023

CURRENT VERSION DATE:
09/28/2023

VERSION:
V1.6

DRAWN BY:
MG CAD

© 2023

lucie simmons Design.

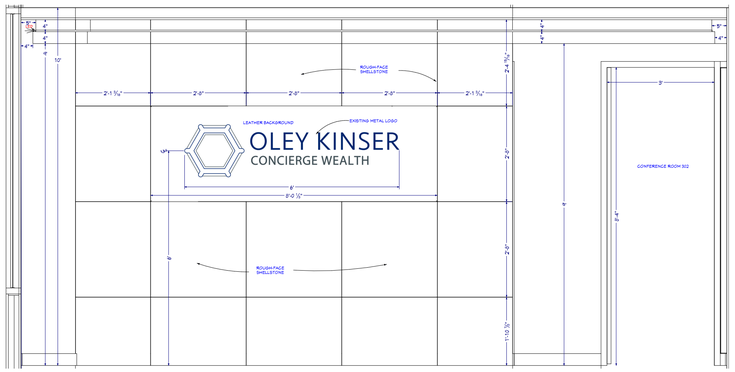

R1 1/2" = 1'

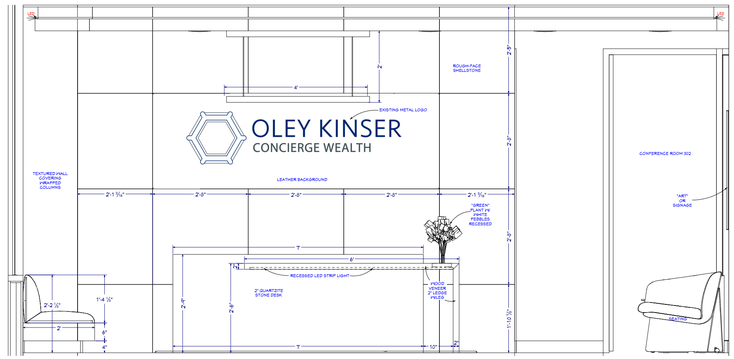

R2 1/2" = 1'

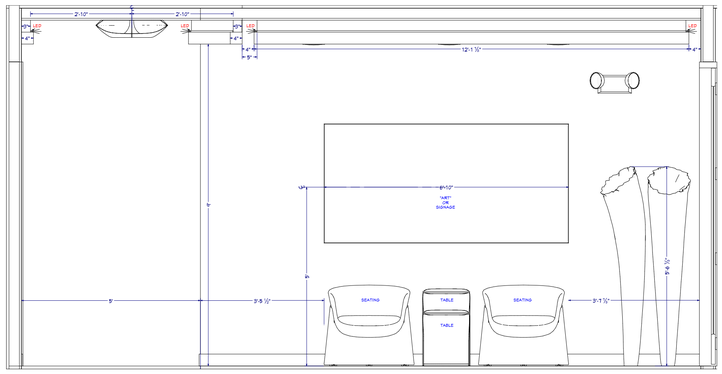

R3 1/2" = 1'

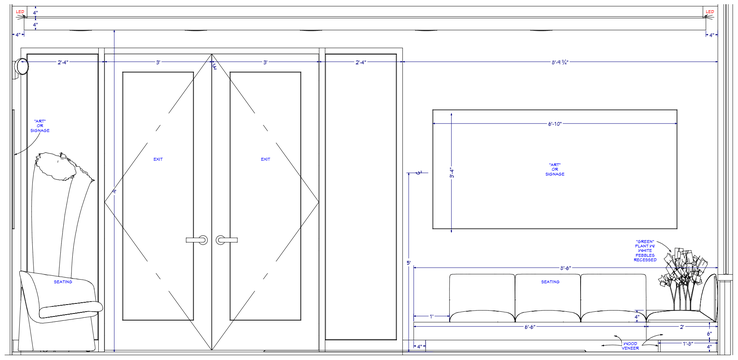

R4 1/2" = 1'

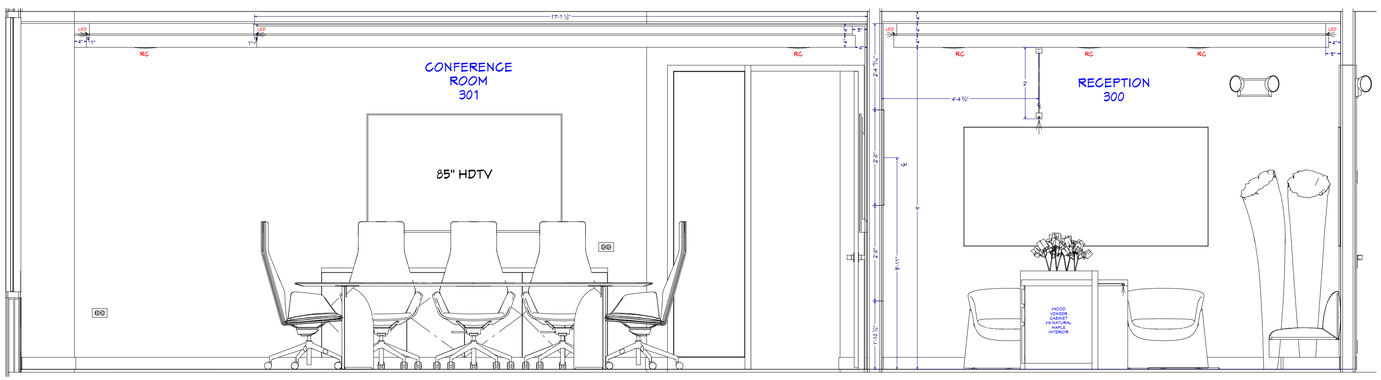

E3 1/2" = 1'

SHEET NUMBER:
R-3
SHEET FORMAT:
ARCH D (24"X36")
SELECT "ORIGINAL SIZE" WHEN PLOTTING TO MAINTAIN SCALING ACCURACY
DRAWING SCALE:
NOTED
VERSION PURPOSE:
DESIGN PROPOSAL V1.6

PROJECT NAME:
OLEY & KINSER OFFICE
4501 TAMIAMI TRL 3N
NAPLES, FL
APPROVED BY / DATE:

OLEY KINSER
CONCIERGE WEALTH

DRAWING DESCRIPTION:
ORIGINAL DRAWING DATE:
08/01/2023
CURRENT VERSION DATE:
09/28/2023
VERSION:
V1.6
DRAWN BY:
MG CAD

© 2023

lucie simmons Design.