


1 / A1 FLOOR PLAN
1/4"=1'-0"

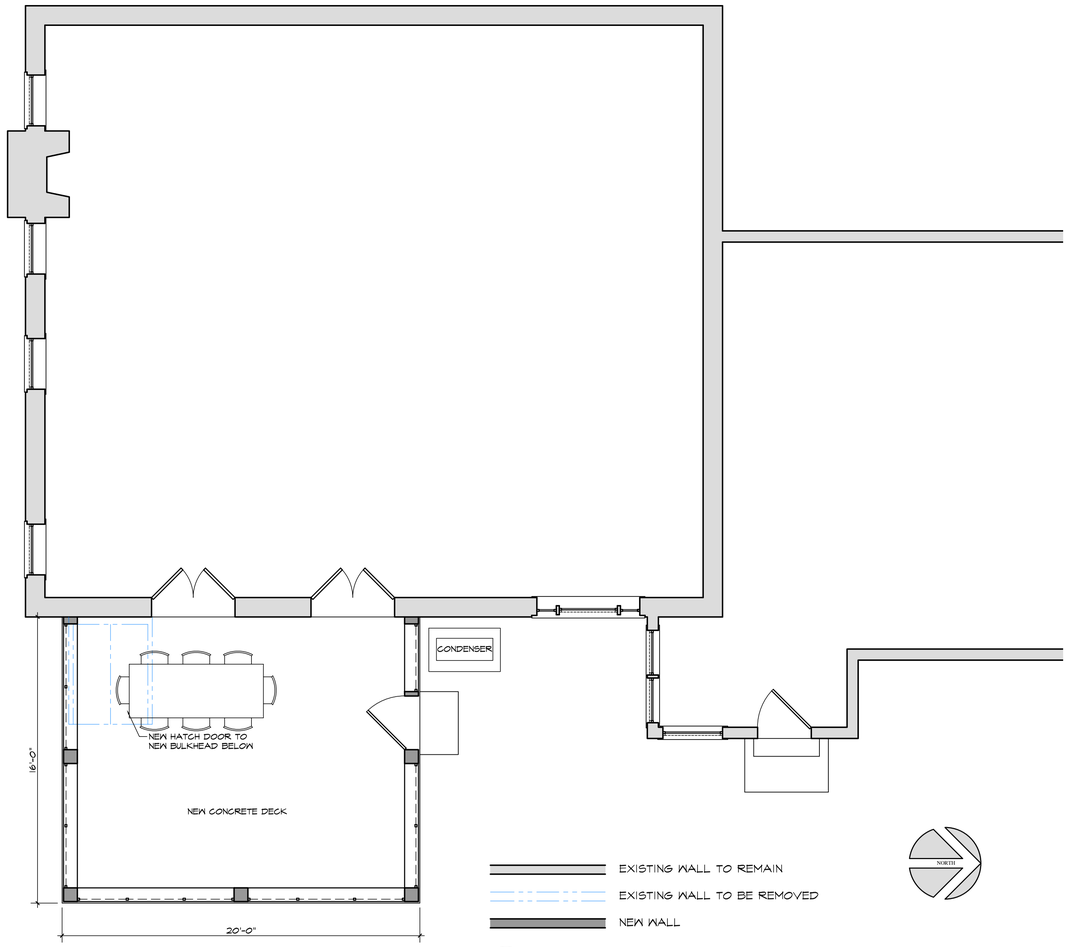

2 / A1 SOUTH ELEVATION
1/4"=1'-0"



3 / A1 EAST ELEVATION
1/4"=1'-0"

KEEFE & WESNER ARCHITECTS P.C.
114 Gage Street, Bennington, Vermont 05201
(802) 447-1724 geoff@keefeandwesner.com

STAMP AND SIGNATURE:

THESE DRAWINGS ARE THE INTELLECTUAL PROPERTY OF KEEFE & WESNER ARCHITECTS AND MAY NOT BE REPRODUCED REVISED, OR USED FOR ANY PURPOSE WITHOUT PRIOR WRITTEN PERMISSION

SHEA RESIDENCE

OLD BENNINGTON, VT

PRELIMINARY-NOT FOR CONSTRUCTION

DATE ISSUED: 10/5/26

REVISIONS:

DRAWN BY: JM

CHECKED BY:

TITLE:

PLANS AND ELEVATIONS

DRAWING NO.

A1