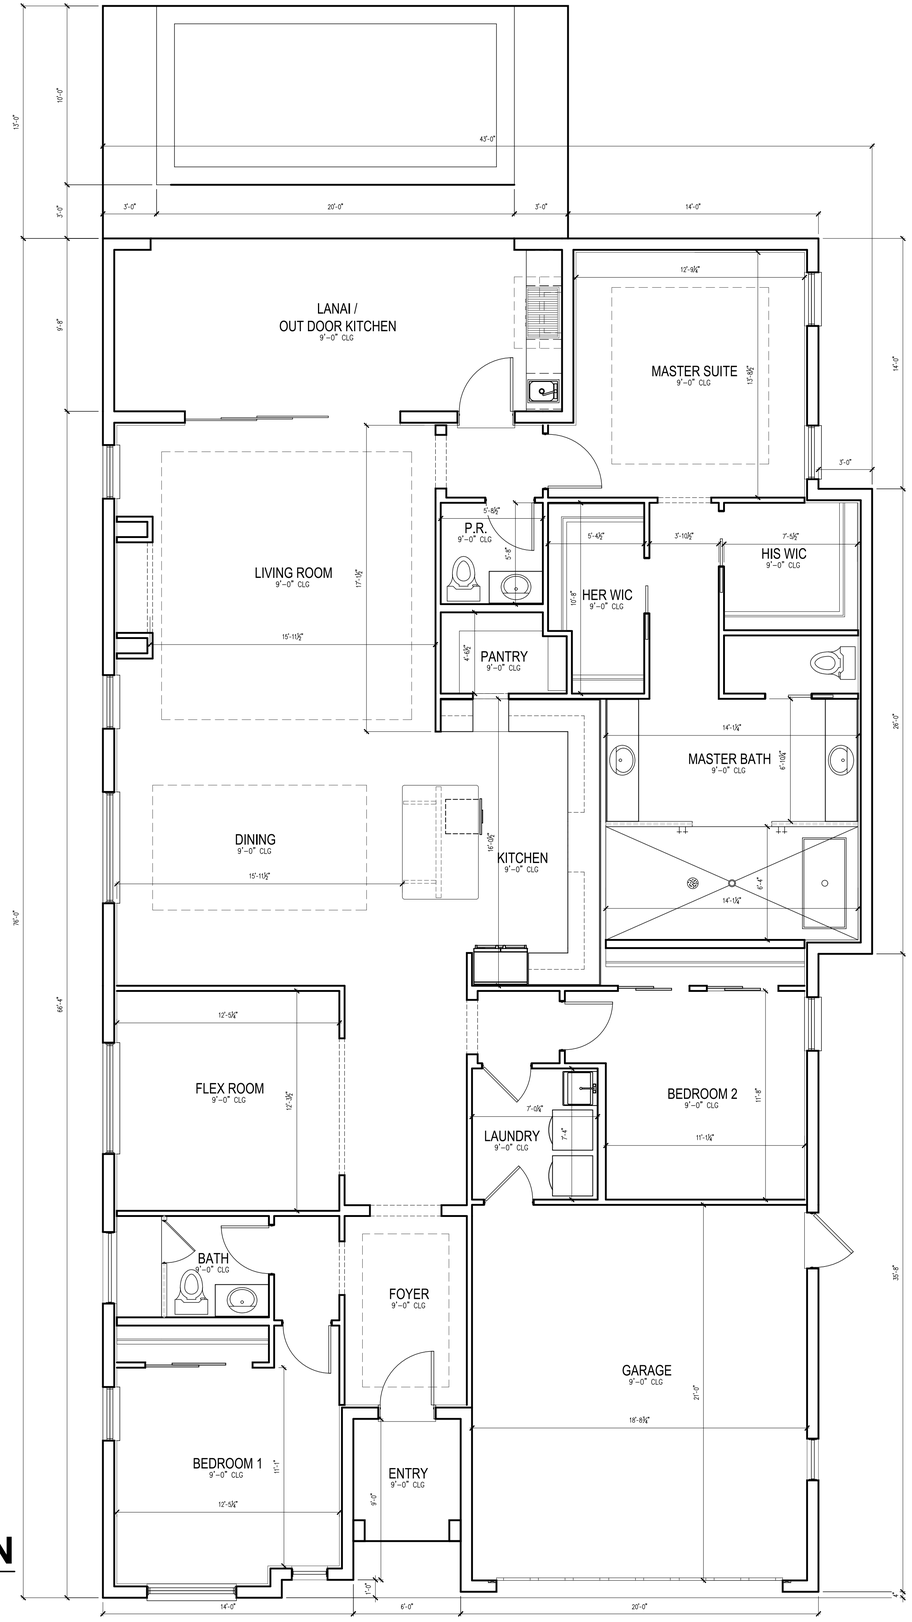


FLOOR PLAN

SCALE: 1/4"=1'-0" 24 x 36 SHEET

S.F. SUMMATION	
FIRST FLOOR LIV.	2373 SQ.FT.
GARAGE	425 SQ.FT.
FRONT PORCH	41 SQ.FT.
COV'D LANAI	249 SQ.FT.
TOTAL UNDER ROOF	3088 SQ.FT.

REVISIONS		
DATE:	NO.:	BY:

NEW PROJECT FOR:

SULLIVAN RESIDENCE
38 DEL PALMA DR
PALM COAST, FL. 32137

DESIGNER
WSNB, LLC
DESIGN GROUP
PH: 386-236-7828
WEB: WSNBLLC.COM

STRUCTURAL ENGINEER OF RECORD

SHEET NUMBER
A1

DESIGN PROFESSIONAL APPROVAL SEAL:

CITY/COUNTY APPROVAL STAMP:

THIS DOCUMENT, ALONG WITH ASSOCIATED DOCUMENTS, IS AN INSTRUMENT OF ENGINEER'S SERVICE FOR THE EXCLUSIVE USE AT THE PROJECT TITLED HEREIN. INFORMATION DERIVED FROM THIS DOCUMENT AND/OR ASSOCIATED DOCUMENTS, MAY NOT BE USED FOR ANY OTHER PURPOSE WITHOUT THE EXPRESS WRITTEN PERMISSION OF THE PROJECT ENGINEER IDENTIFIED ABOVE.

CONCEPT PLANS