05/22/26 8:19:29 AM

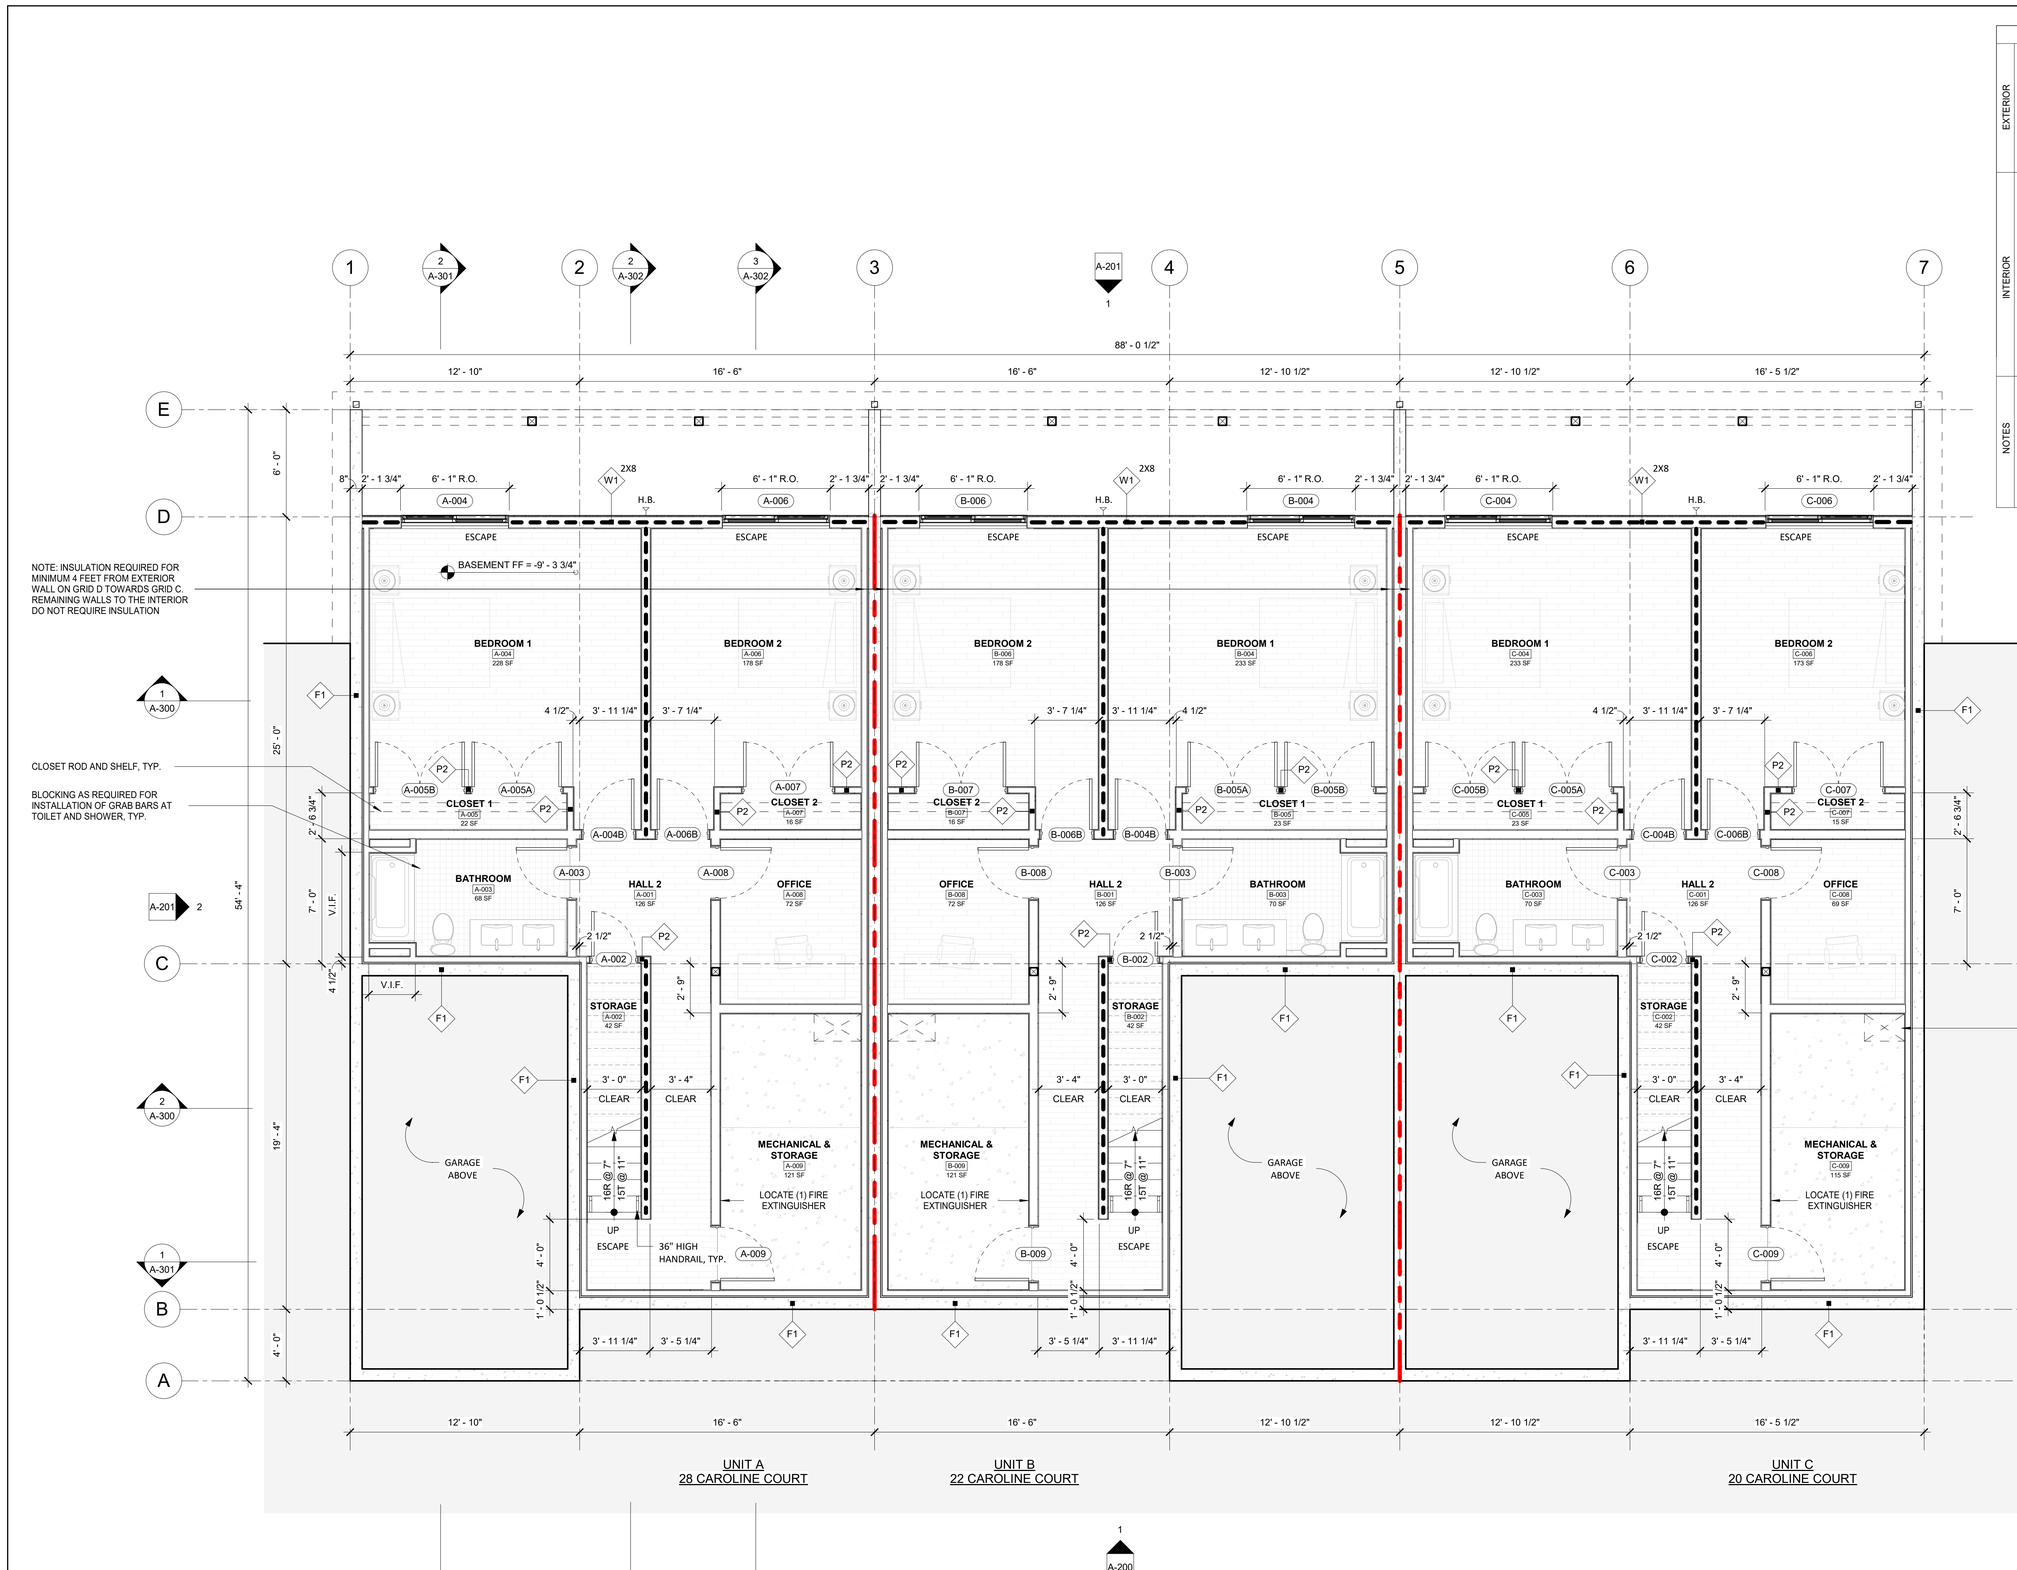

PLAN KEY

EXTERIOR

- W1 — SEE W1/A-400
- F1 — SEE F1/A-400
- SIM = SIMILAR OPP = OPPOSITE
- F2 — SEE F2/A-400
- "A" — SEE A-220
- "100" — SEE A-220

INTERIOR

- P1 — 2x6 FRAMING
- P2 — 2X4 FRAMING
- FB — 1-HOUR FIRE BARRIER
- B — 1-HOUR GARAGE
- RED DASH LINE INDICATES FIRE RATED WALL
- DASHED LINE INDICATES BEARING WALL

NOTES

1. SEE FRAMING DWGS FOR BEARING WALL LOCATIONS AND REQUIREMENTS
2. ALL INTERIOR PARTITIONS DIMENSIONED FROM GRID TO FACE OF STUD U.N.O.
3. ALL INTERIOR PARTITIONS TYPE P1 U.N.O.
4. REFER TO A-220 FOR EXTERIOR DOOR AND WINDOW INFORMATION
5. REFER TO A-800 FOR INTERIOR DOOR INFORMATION

ADAMS PROPERTIES

207 BOYER CIRCLE, UNIT #30
WILLISTON, VT 05495

LICENSED ARCHITECT ANDREW CHARDON 10,003,010672A STATE OF VERMONT

MULTIFAMILY TRIPLEX

20, 22, 28 CAROLINE COURT, WILLISTON, VT 05495

DRAWINGS AND SPECIFICATIONS AS INSTRUMENTS OF PROFESSIONAL SERVICE ARE AND SHALL REMAIN THE PROPERTY OF THE ARCHITECT. THESE DOCUMENTS ARE NOT TO BE USED IN WHOLE OR IN PART FOR ANY OTHER PROJECTS OR PURPOSES OR BY ANY OTHER PARTIES, OTHER THAN THOSE PROPERLY AUTHORIZED BY CONTRACT. NOT FOR USE WITHOUT THE SPECIFIC WRITTEN AUTHORIZATION OF THE ARCHITECT.

Issue / Revision Log

05-22-2026 FOR CONSTRUCTION

Title

FLOOR PLANS - LEVEL 0

Sheet Number

A-101

LEVEL 0 - FLOOR PLAN | 1/4" = 1'-0" | 1 | A-200 | A-101

0' 1' 2' 4' 8'

05/22/26 8:24:13 AM

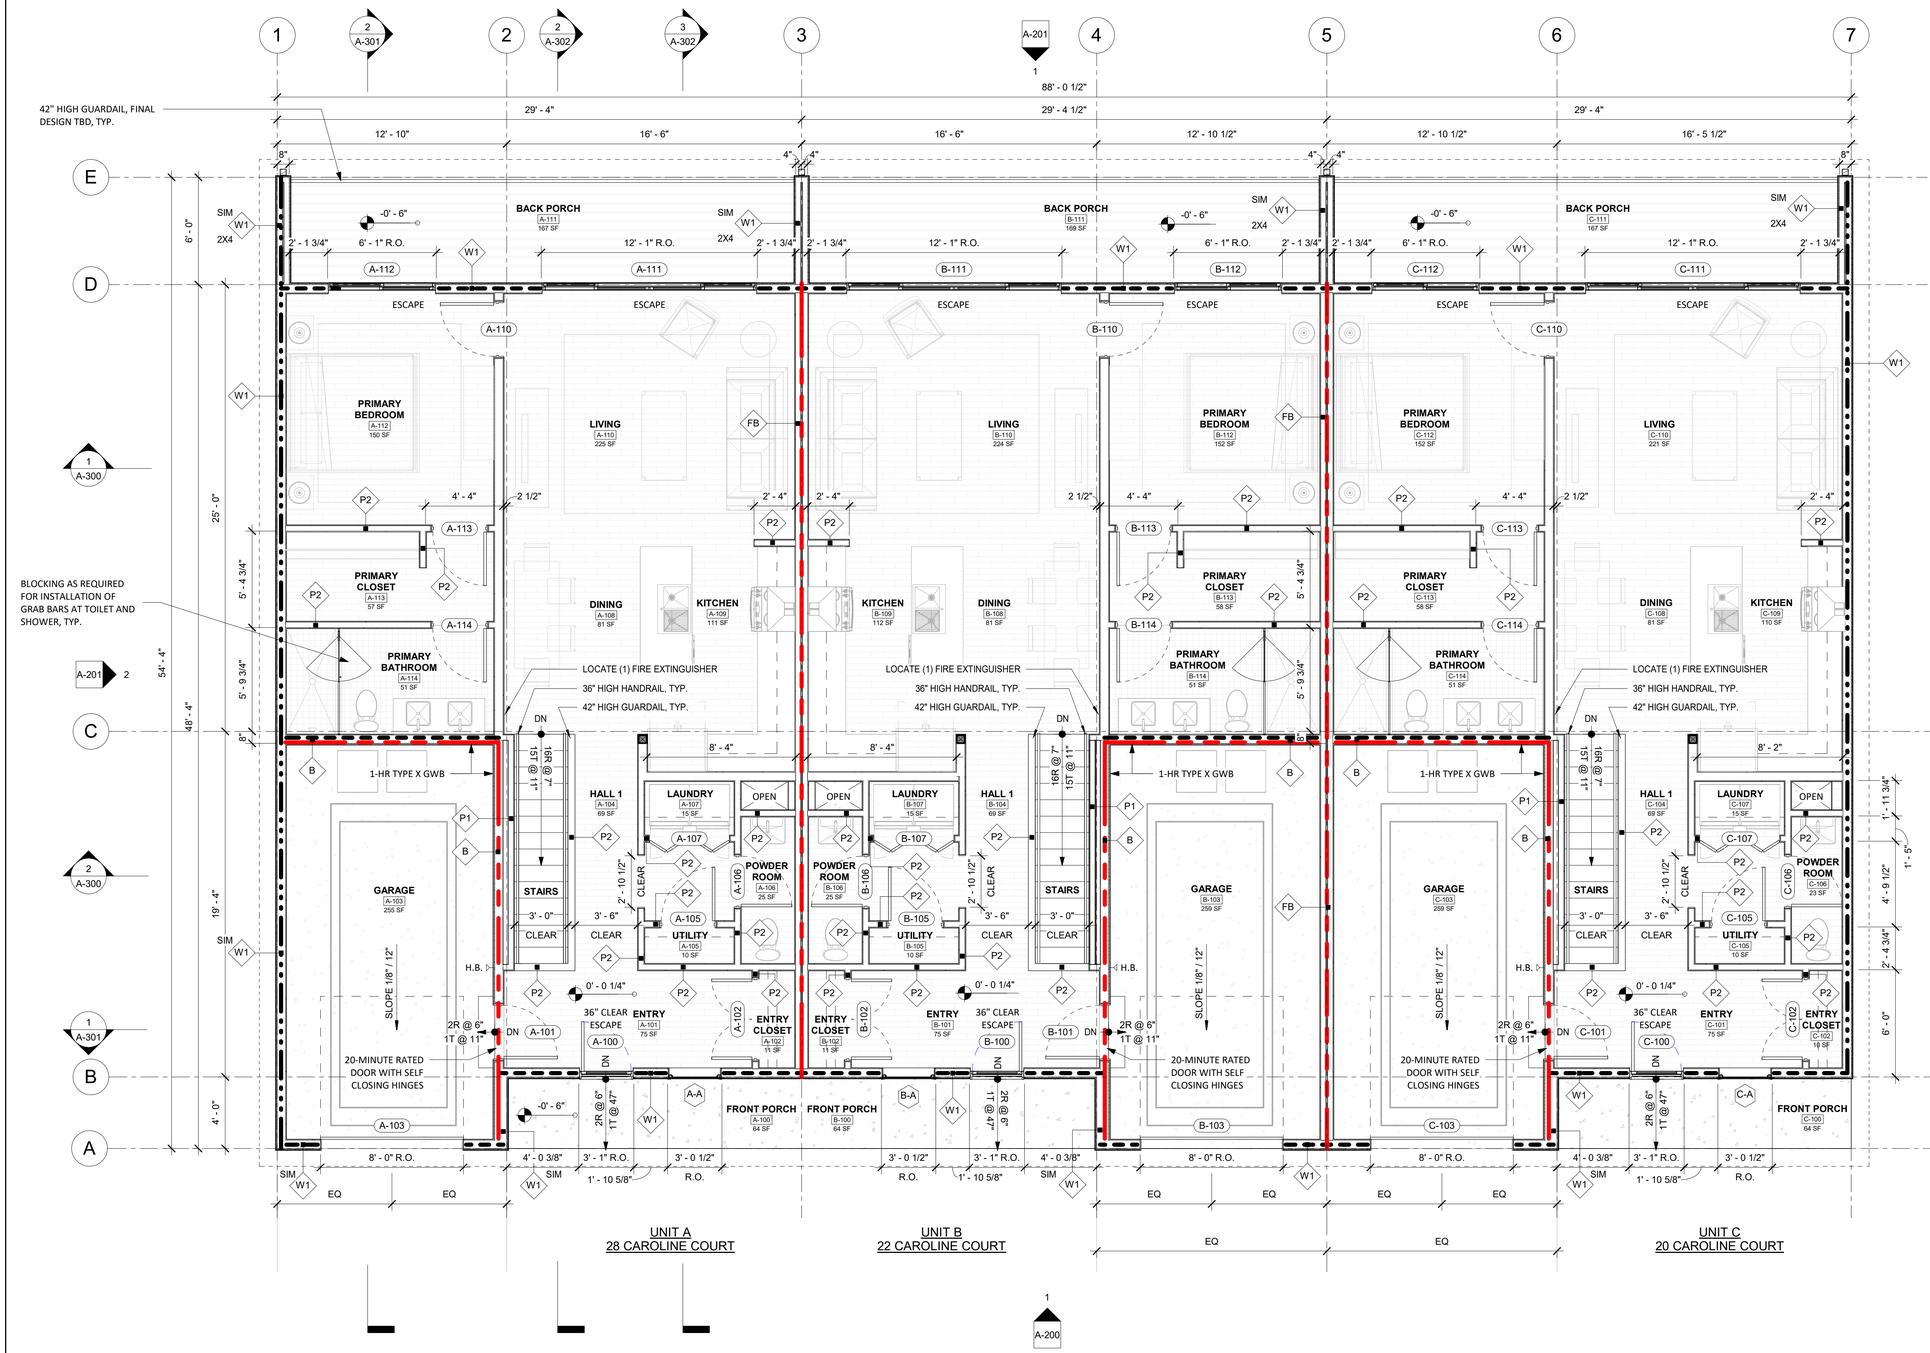

UNIT A
28 CAROLINE COURT

UNIT B
22 CAROLINE COURT

UNIT C
20 CAROLINE COURT

PLAN KEY		
EXTERIOR	W1 — SEE W1/A-400	F1 — SEE F1/A-400
	SIM = SIMILAR OPP = OPPOSITE	F2 — SEE F2/A-400
		"A" — SEE A-220
		"100" — SEE A-220
INTERIOR	P1 — 2x6 FRAMING	P2 — 2X4 FRAMING
	FB — 1-HOUR FIRE BARRIER	B — 1-HOUR GARAGE
	RED DASH LINE INDICATES FIRE RATED WALL	
	DASHED LINE INDICATES BEARING WALL	

NOTES

1. SEE FRAMING DWGS FOR BEARING WALL LOCATIONS AND REQUIREMENTS
2. ALL INTERIOR PARTITIONS DIMENSIONED FROM GRID TO FACE OF STUD U.N.O.
3. ALL INTERIOR PARTITIONS TYPE P1 U.N.O.
4. REFER TO A-220 FOR EXTERIOR DOOR AND WINDOW INFORMATION
5. REFER TO A-800 FOR INTERIOR DOOR INFORMATION

0' 1' 2' 4' 8'

LEVEL 1 - FLOOR PLAN | 1/4" = 1'-0" | 1 (A-200 | A-103)

ADAMS PROPERTIES
207 BOYER CIRCLE, UNIT #30
WILLISTON, VT 05495

LICENSED ARCHITECT
ANDREW CHARDAVOYNE
NO.003.0109724
STATE OF VERMONT

MULTIFAMILY TRIPLEX

20, 22, 28 CAROLINE COURT, WILLISTON, VT 05495

DRAWINGS AND SPECIFICATIONS AS INSTRUMENTS OF PROFESSIONAL SERVICE ARE AND SHALL REMAIN THE PROPERTY OF THE ARCHITECT. THESE DOCUMENTS ARE NOT TO BE USED IN WHOLE OR IN PART FOR ANY OTHER PROJECTS OR PURPOSES OR BY ANY OTHER PARTIES, OTHER THAN THOSE PROPERLY AUTHORIZED BY CONTRACT. NOT FOR USE WITHOUT THE SPECIFIC WRITTEN AUTHORIZATION OF THE ARCHITECT.

Issue / Revision Log

05-22-2026 FOR CONSTRUCTION

Title
FLOOR PLAN - LEVEL 1

Sheet Number
A-103

05/22/26 8:18:35 AM

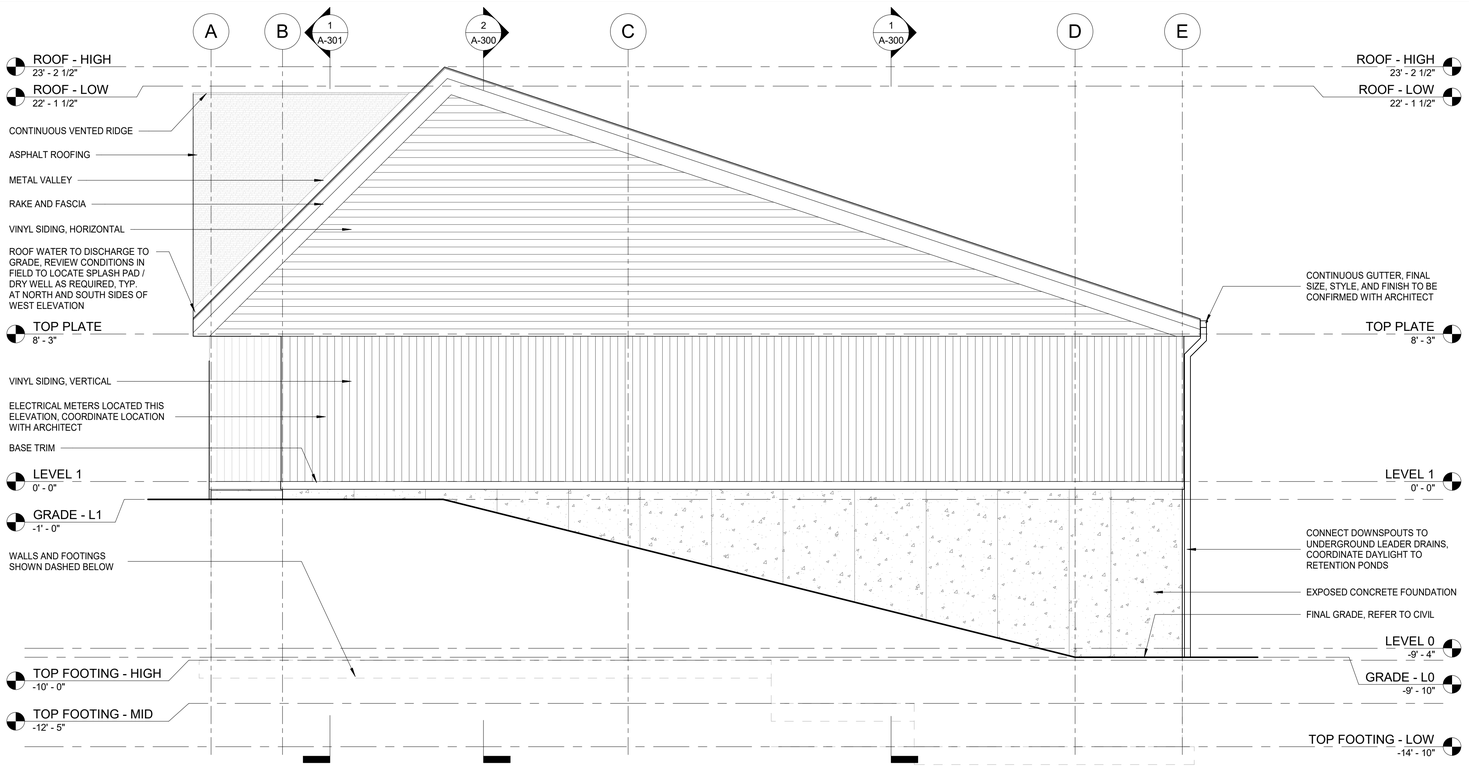

NORTH ELEVATION | 1/4" = 1'-0" | 2 | A-101 | A-200

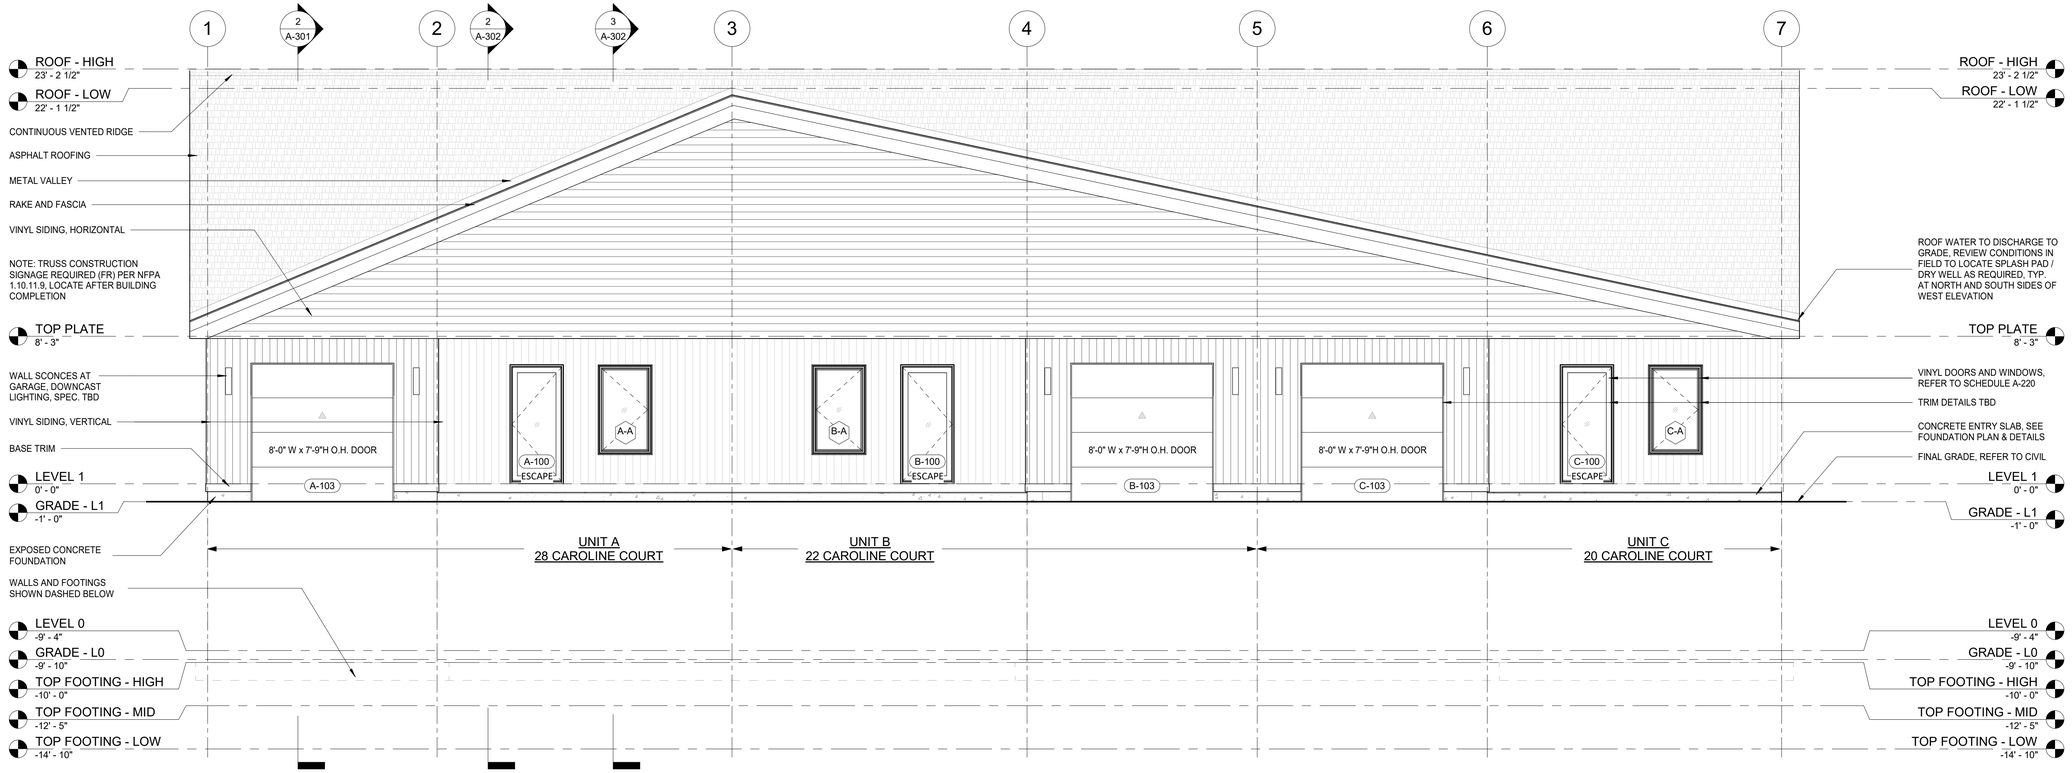

EAST ELEVATION | 1/4" = 1'-0" | 1 | A-101 | A-200

ADAMS PROPERTIES

207 BOYER CIRCLE, UNIT #30
WILLISTON, VT 05495

LICENSED ARCHITECT
ANDREW CHARDAIN
AC 003.0109774
STATE OF VERMONT

MULTIFAMILY TRIPLEX

20, 22, 28 CAROLINE COURT, WILLISTON, VT 05495

DRAWINGS AND SPECIFICATIONS AS INSTRUMENTS OF PROFESSIONAL SERVICE ARE AND SHALL REMAIN THE PROPERTY OF THE ARCHITECT. THESE DOCUMENTS ARE NOT TO BE USED IN WHOLE OR IN PART FOR ANY OTHER PROJECTS OR PURPOSES OR BY ANY OTHER PARTIES, OTHER THAN THOSE PROPERLY AUTHORIZED BY CONTRACT. NOT FOR USE WITHOUT THE SPECIFIC WRITTEN AUTHORIZATION OF THE ARCHITECT.

Issue / Revision Log

05-22-2026 FOR CONSTRUCTION

Title

EXTERIOR ELEVATIONS

Sheet Number

A-200

05/22/26 8:18:36 AM

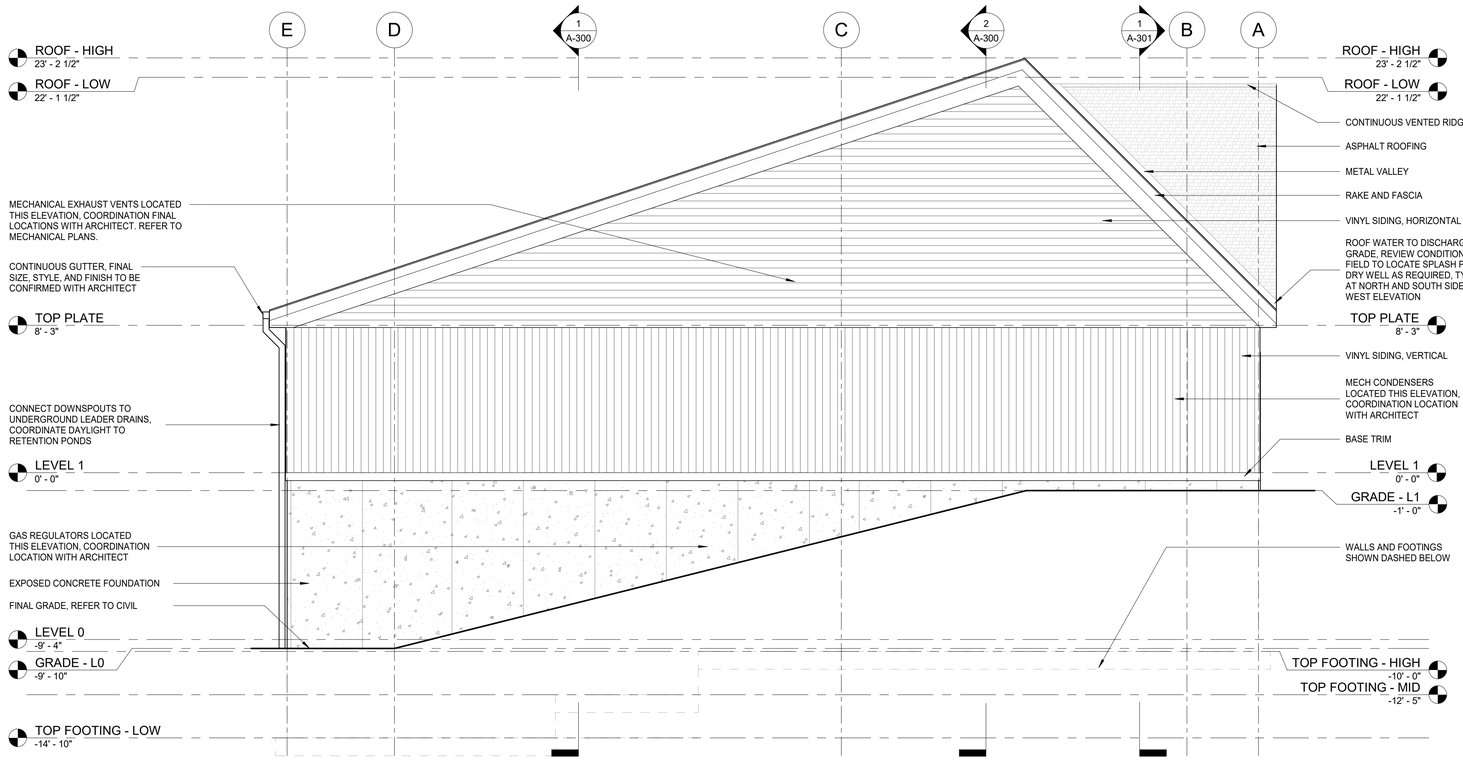

SOUTH ELEVATION | 1/4" = 1'-0" | 2 | A-101 | A-201

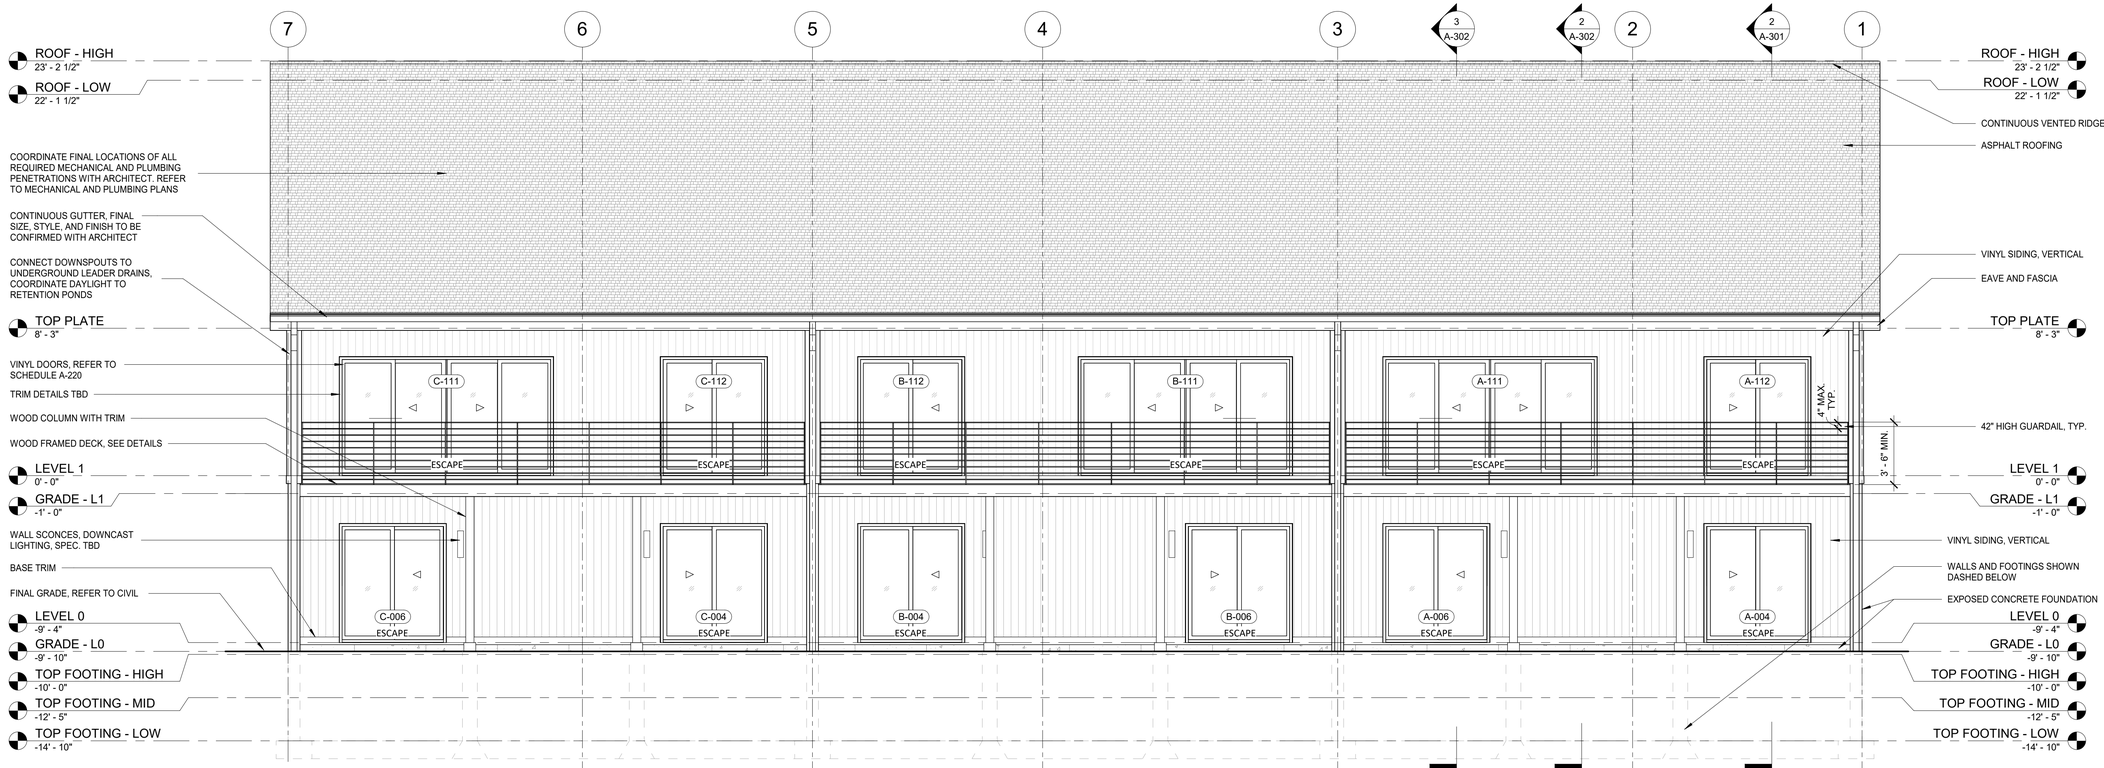

WEST ELEVATION | 1/4" = 1'-0" | 1 | A-101 | A-201

ADAMS PROPERTIES

207 BOYER CIRCLE, UNIT #30
WILLISTON, VT 05495

LICENSED ARCHITECT
ANDREW CHARDAIN
STATE OF VERMONT
NO.003.0109774

MULTIFAMILY TRIPLEX

20, 22, 28 CAROLINE COURT, WILLISTON, VT 05495

DRAWINGS AND SPECIFICATIONS AS INSTRUMENTS OF PROFESSIONAL SERVICE ARE AND SHALL REMAIN THE PROPERTY OF THE ARCHITECT. THESE DOCUMENTS ARE NOT TO BE USED IN WHOLE OR IN PART FOR ANY OTHER PROJECTS OR PURPOSES OR BY ANY OTHER PARTIES, OTHER THAN THOSE PROPERLY AUTHORIZED BY CONTRACT. NOT FOR USE WITHOUT THE SPECIFIC WRITTEN AUTHORIZATION OF THE ARCHITECT.

Issue / Revision Log

05-22-2026 FOR CONSTRUCTION

Title

EXTERIOR ELEVATIONS

Sheet Number

A-201