

1 LOWER FLOOR
SCALE: 1/8" = 1'-0"

Department Legend

- Administration
- Circulation
- Facilities
- Lockers
- Toilets
- Utilities

Room Schedule	
Name	Area
TLT	100 SF
TLT	100 SF
VEST	130 SF
VEST	100 SF
ATHLETE'S LOUNGE	1,420 SF
WEIGHT ROOM	1,715 SF
JC	25 SF
PHYSO	390 SF
JC	25 SF
HOME FOOTBALL LOCKER ROOM	980 SF
TLT	225 SF
AWAY FOOTBALL LOCKER ROOM	975 SF
TLT	210 SF
ELEVATOR	100 SF
VEST.	85 SF
ADMINISTRATION	1,705 SF
UTILITIES	505 SF
LOCKER ROOM	595 SF
LOCKER ROOM	595 SF
TLT	110 SF
TLT	110 SF
STORAGE	250 SF
TLT	100 SF
TLT	100 SF
TLT	45 SF
TLT	50 SF
REFEREE LOCKER ROOM	255 SF
VEST	145 SF
ELEVATOR / MECH	140 SF
ELEVATOR	100 SF
FLEX SPACE	910 SF
ELEVATOR	100 SF
STAIR 2	275 SF
STAIR 2	275 SF
STAIR 2	380 SF
MULTI-PURPOSE ROOM	1,390 SF
HALL	2,460 SF
HALL	2,655 SF

Plans, specifications, reports, documents, or other information recorded on or transmitted as instruments of service are not intended for alteration, or other intentional or unintentional, changes or additions by any other person or entity, or for any other purpose not specifically provided for in a written agreement between phillips associates architects / interiors / planners and such other party. Any unauthorized use, alteration, or addition to these documents, including but not limited to removal of the architect's seal, unauthorized use of incomplete documents, and unauthorized use of electronic versions of these documents, is prohibited. phillips associates architects / interiors / planners shall not be responsible for any unauthorized use of these documents. All drawings, specifications, and related documents are the property and product not as a record documents, and shall be returned upon request. Reproduction of these documents, in part or whole is forbidden. do not scale drawings

REV.	Date
1	10/31/25

phillips | associates
architects / interiors / planners
87 East Butler Avenue Ambler, PA 19002 p:215.646.7979 www.pa-arch.com

PROGRESS 24 SEPTEMBER 2026


CUSD
ATHLETIC FACILITY

PROJECT ADDRESS LINE 1 PROJECT ADDRESS LINE 2

LOWER FLOOR PLAN

PROJECT NO: 025 082
DRAWN BY: Author
DATE: 10/31/25
SCALE:

A1

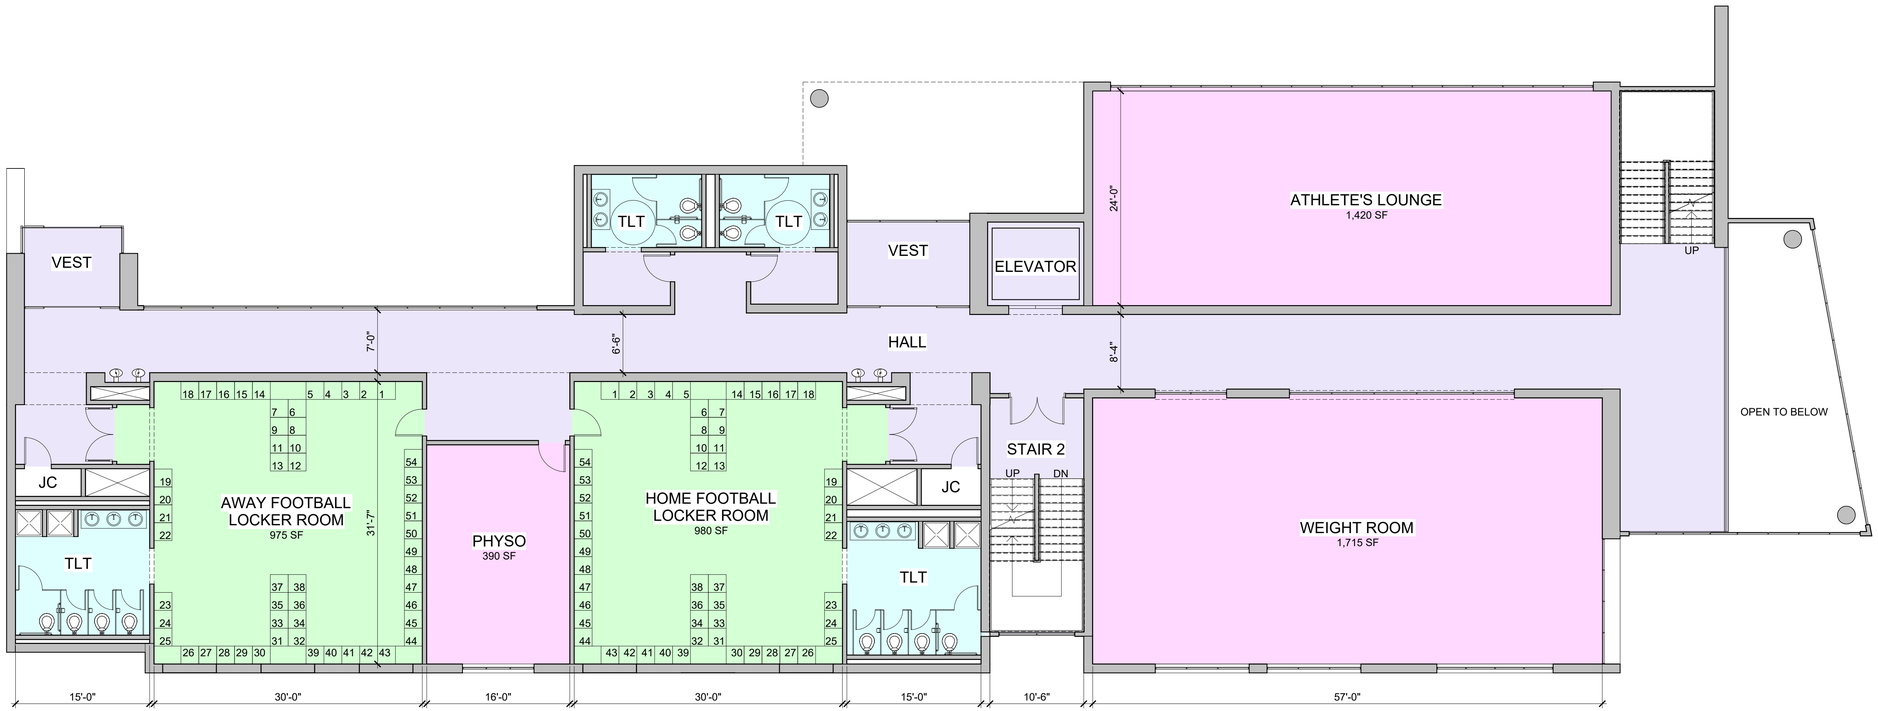

1 UPPER FLOOR
SCALE: 1/8" = 1'-0"

Department Legend

- Circulation
- Facilities
- Lockers
- Toilets

Room Schedule	
Name	Area
TLT	100 SF
TLT	100 SF
VEST	130 SF
VEST	100 SF
ATHLETE'S LOUNGE	1,420 SF
WEIGHT ROOM	1,715 SF
JC	25 SF
PHYSO	390 SF
JC	25 SF
HOME FOOTBALL LOCKER ROOM	980 SF
TLT	225 SF
AWAY FOOTBALL LOCKER ROOM	975 SF
TLT	210 SF
ELEVATOR	100 SF
VEST.	85 SF
ADMINISTRATION	1,705 SF
UTILITIES	505 SF
LOCKER ROOM	595 SF
LOCKER ROOM	595 SF
TLT	110 SF
TLT	110 SF
STORAGE	250 SF
TLT	100 SF
TLT	100 SF
TLT	45 SF
TLT	50 SF
REFEREE LOCKER ROOM	255 SF
VEST	145 SF
ELEVATOR / MECH	140 SF
ELEVATOR	100 SF
FLEX SPACE	910 SF
ELEVATOR	100 SF
STAIR 2	275 SF
STAIR 2	275 SF
STAIR 2	380 SF
MULTI-PURPOSE ROOM	1,390 SF
HALL	2,460 SF
HALL	2,655 SF

Plans, specifications, reports, documents, or other information recorded on or transmitted as a result of the services of the architect are his instruments of service and shall remain his property. The architect shall retain all common law, statutory and other reserved rights, including the copyright thereto. All drawings, specifications, and related documents are unpublished and unauthorized for use, and are not to be used for any purpose or project except that for which they were prepared and provided for information purposes only and not as a record document. Any use, conversion, media deposition, software error, or reuse by the owner or others on other projects or extensions of this project, except by agreement in writing and with appropriate compensation to the architect, will be at the user's sole risk and without liability or legal exposure to the architect, and the user shall indemnify and hold harmless the architect from all claims, damages, losses, and expenses including attorney's fees arising out of or resulting therefrom. Any unauthorized use, sharing, duplication, or replication of this plan, part or whole is forbidden. do not scale drawings

REV.	Date
REV #	Date

phillips | associates
architects / interiors / planners
87 East Butler Avenue Ambler, PA 19002 p:215.646.2676 www.pa-arch.com

PROGRESS 24 SEPTEMBER 2026


CUSD
ATHLETIC FACILITY

PROJECT ADDRESS LINE 1 PROJECT ADDRESS LINE 2

UPPER FLOOR PLAN

PROJECT NO:	025 082
DRAWN BY:	Author
DATE:	11/28/24
SCALE:	

A2

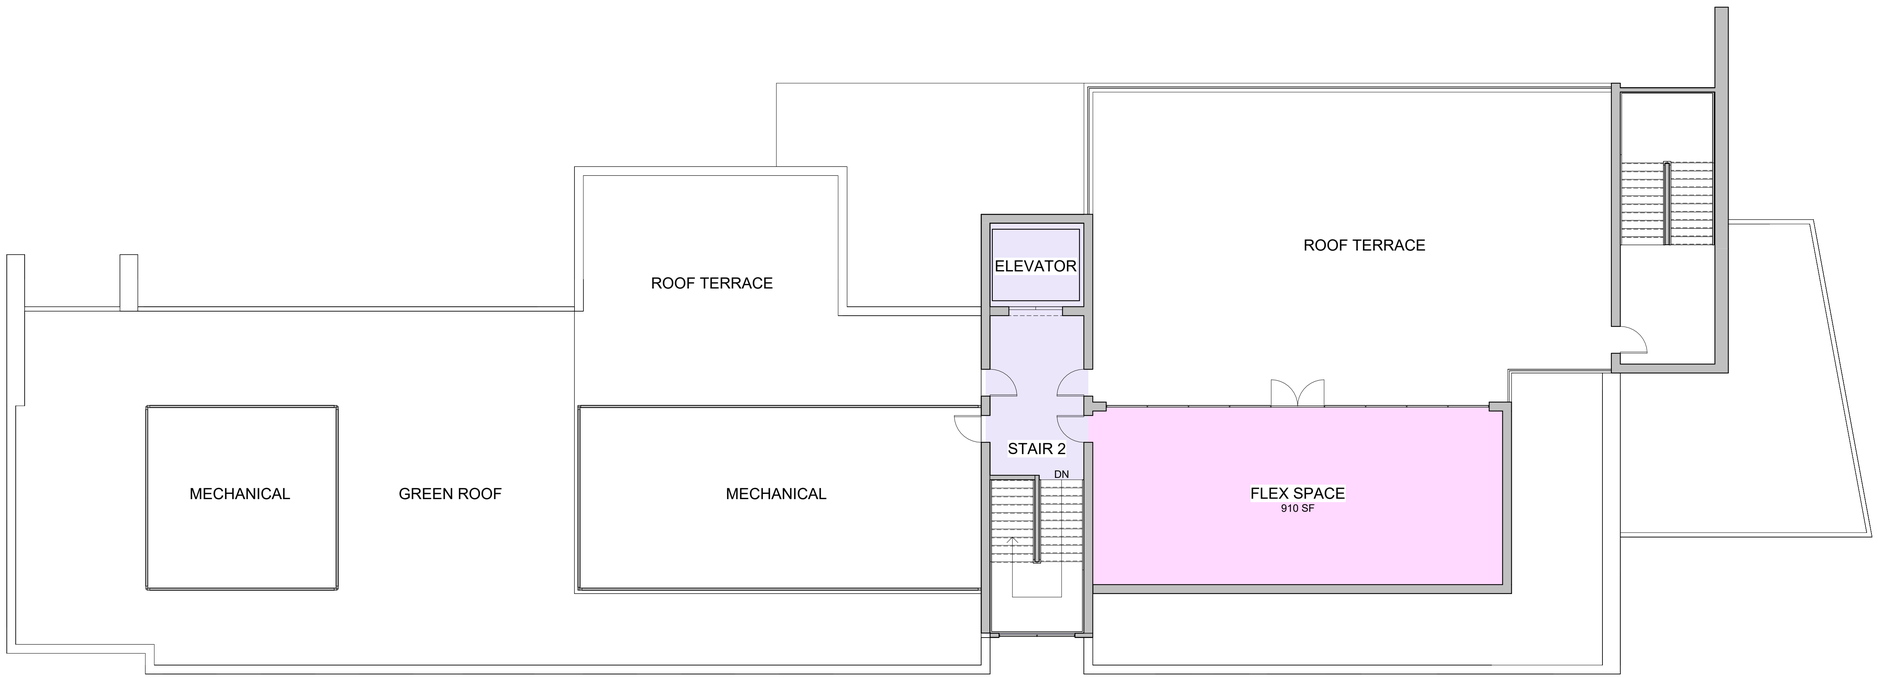

1 ROOF LEVEL
SCALE: 1/8" = 1'-0"

Department Legend

- Circulation
- Facilities

Room Schedule	
Name	Area
TLT	100 SF
TLT	100 SF
VEST	130 SF
VEST	100 SF
ATHLETE'S LOUNGE	1,420 SF
WEIGHT ROOM	1,715 SF
JC	25 SF
PHYSO	390 SF
JC	25 SF
HOME FOOTBALL LOCKER ROOM	980 SF
TLT	225 SF
AWAY FOOTBALL LOCKER ROOM	975 SF
TLT	210 SF
ELEVATOR	100 SF
VEST.	85 SF
ADMINISTRATION	1,705 SF
UTILITIES	505 SF
LOCKER ROOM	595 SF
LOCKER ROOM	595 SF
TLT	110 SF
TLT	110 SF
STORAGE	250 SF
TLT	100 SF
TLT	100 SF
TLT	45 SF
TLT	50 SF
REFEREE LOCKER ROOM	255 SF
VEST	145 SF
ELEVATOR / MECH	140 SF
ELEVATOR	100 SF
FLEX SPACE	910 SF
ELEVATOR	100 SF
STAIR 2	275 SF
STAIR 2	275 SF
STAIR 2	380 SF
MULTI-PURPOSE ROOM	1,390 SF
HALL	2,460 SF
HALL	2,655 SF

REV. Date
REV # Title

Plans, specifications, reports, documents, or other information recorded on or transmitted as instruments of service are not intended for alteration, or other intentional or unintentional, conversion, media degradation, software error, or any use or reuse by others on other projects, or for completion of the project by others, except as provided for information purposes only and not as an approved record document. Any such alteration, conversion, media degradation, software error, or any use or reuse by others on other projects, or for completion of the project by others, except as provided for information purposes only and not as an approved record document, is at the user's sole risk and without liability or legal exposure to the architect and user shall indemnify and hold harmless the architect from all claims, damages, losses, and expenses including attorney's fees arising out of or resulting therefrom. Reuse of these plans and specifications, and related documents, in part or whole is forbidden. do not scale drawings

phillips | associates
architects / interiors / planners
87 East Butler Avenue Ambler, PA 19002 p:215.646.2878 www.pa-arch.com

PROGRESS 24 SEPTEMBER 2026


CUSD
ATHLETIC FACILITY

PROJECT ADDRESS LINE 1 PROJECT ADDRESS LINE 2

ROOF LEVEL PLAN

PROJECT NO: 025.082
DRAWN BY: Author
DATE: 11/28/24
SCALE:

A3

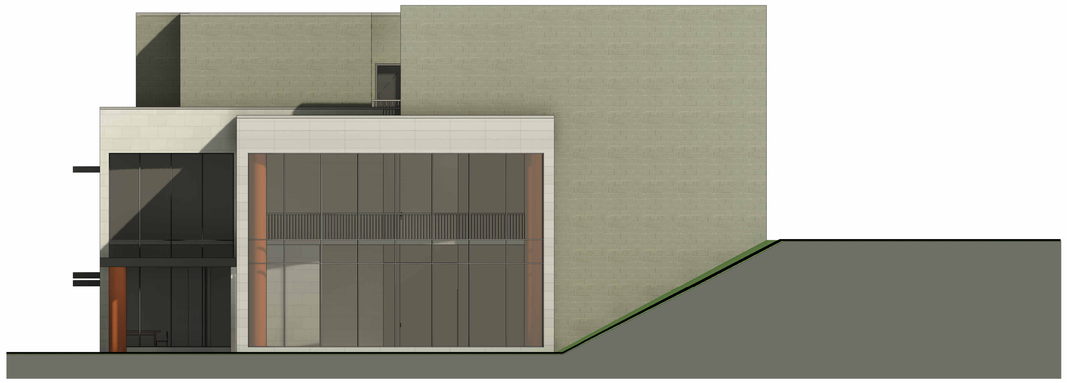

1 EAST ELEVATION
SCALE: 1/8" = 1'-0"



2 WEST ELEVATION
SCALE: 1/8" = 1'-0"



3 NORTH ELEVATION
SCALE: 1/8" = 1'-0"



4 SOUTH ELEVATION
SCALE: 1/8" = 1'-0"

REV.	Date
1	11/25/24

Plans, specifications, reports, documents, or other information recorded on or transmitted as instruments of service are not intended for reuse, intention, or otherwise, on extensions of the project or on any other project. Any conversion, misuse, deposition, software errors, or incompatibility resulting from any reuse will be the responsibility and unenforceable. All drawings, specifications, and other documents are provided for information purposes only and not as a record document. Any reuse without written verification or adaptation by the architect will be at the user's sole risk and without liability or legal exposure to the architect. All drawings, specifications, and related documents are the copyright of the architect and must be returned upon request. Any unauthorized use, sale, or transfer of these plans, specifications, and related documents is prohibited. do not scale drawings

phillips | associates
architects / interiors / planners
87 East Butler Avenue Ambler, PA 19002 p:215.442.7878 www.pa-arch.com

PROGRESS 24 SEPTEMBER 2026

CUSD
ATHLETIC FACILITY

PROJECT ADDRESS LINE 1 PROJECT ADDRESS LINE 2

EXTERIOR ELEVATIONS

PROJECT NO:	025 082
DRAWN BY:	Author
DATE:	11/25/24
SCALE:	

A10



1 EXTERIOR VIEW 1
SCALE:

REV.	Date
1	Title

Plans, specifications, reports, documents, or other information recorded on or transmitted as instruments of service are not intended for reuse, extension, or other intentional or unintentional purposes by anyone other than the owner named herein. Any such reuse, conversion, media deposition, software error, or misuse by the owner or others shall be at the owner's sole and unenforceable risk and without liability or legal exposure to the architect. All drawings, specifications, and other documents are provided for informational purposes only and not as an end product nor as a record document. The owner shall indemnify and hold the architect harmless from all claims, damages, losses, and expenses including attorney's fees arising out of or resulting from any reuse, conversion, media deposition, software error, or misuse of these instruments of service. The copyright of the architect and shall be retained by the architect. Any reuse of these drawings, specifications, and related documents, in part or whole is forbidden. do not scale drawings

phillips | associates
architects / interiors / planners
87 East Butler Avenue Ambler, PA 19002 p:215.646.7878 www.pa-a2n.com

PROGRESS 24 SEPTEMBER 2026


CUSD
ATHLETIC FACILITY

PROJECT ADDRESS LINE 1 PROJECT ADDRESS LINE 2

PERSPECTIVES

PROJECT NO:	025 082
DRAWN BY:	Author
DATE:	11/25/24
SCALE:	

A50

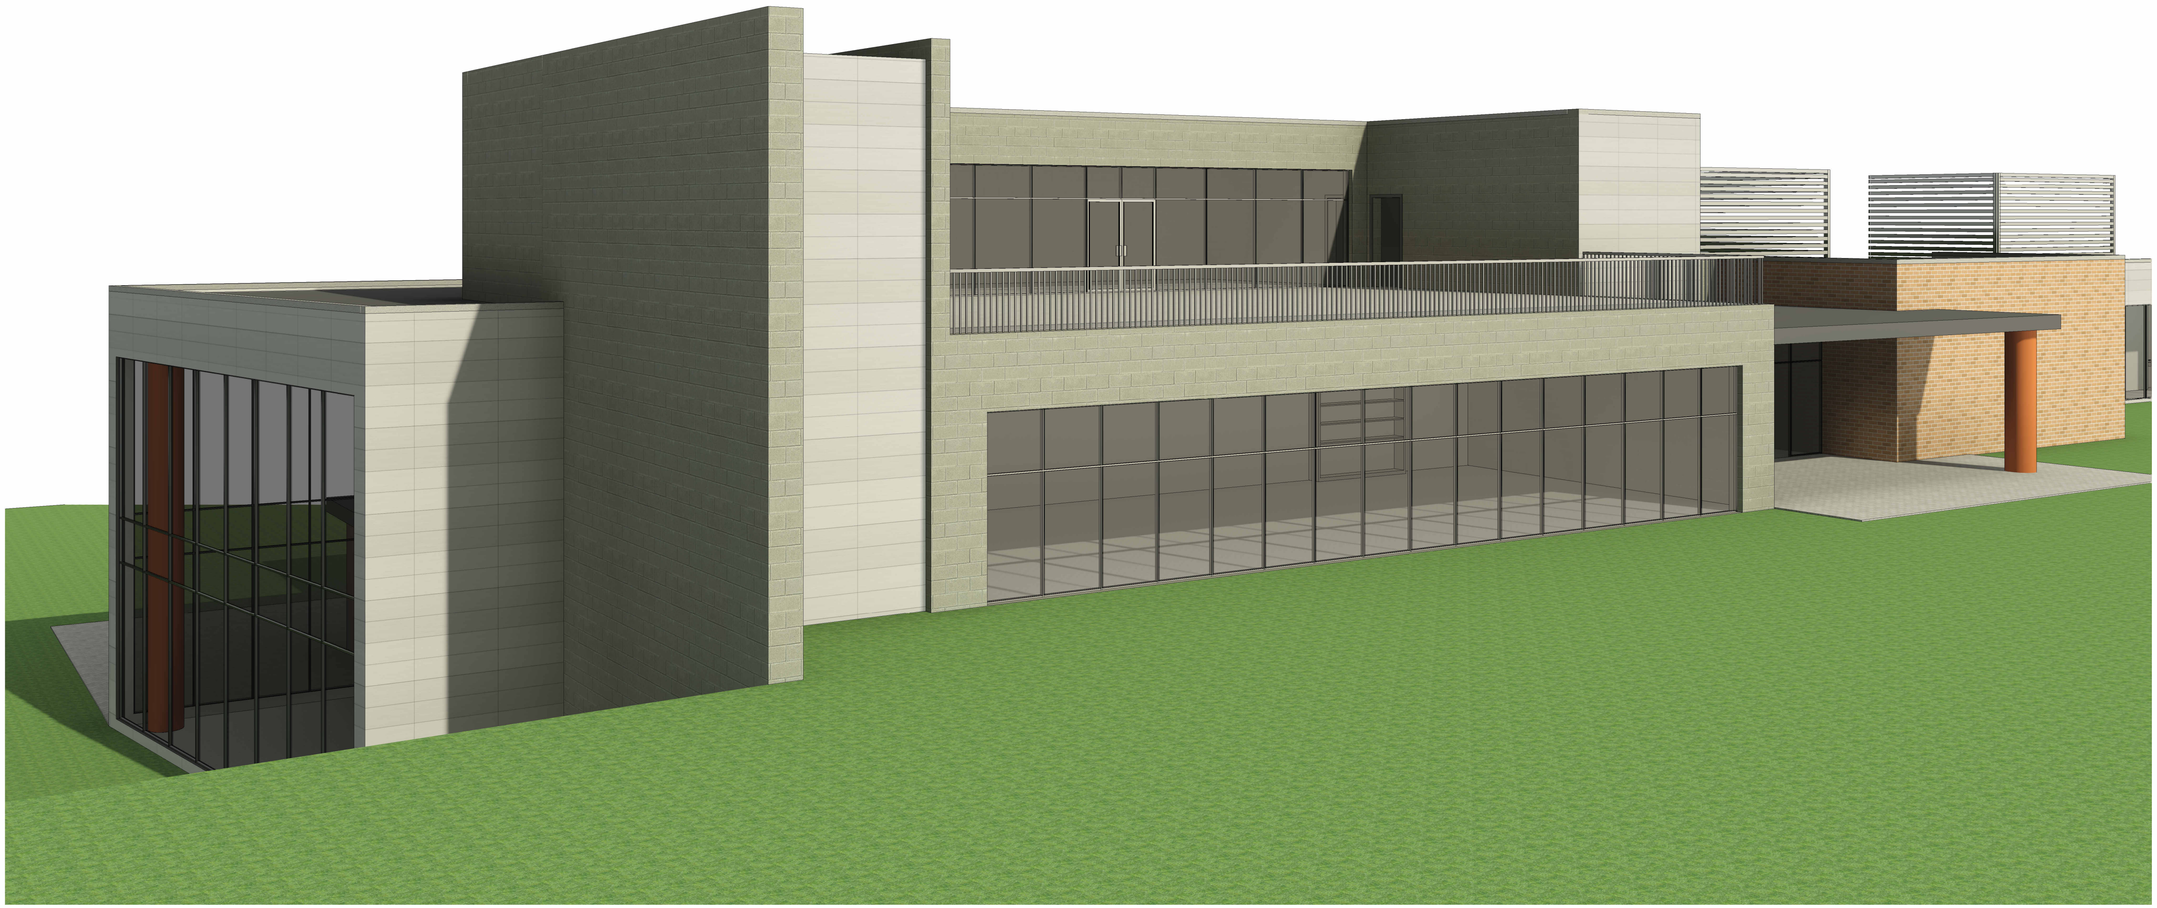

1 EXTERIOR VIEW 2
SCALE:

REV #	Date	REV. Issue
1	---	

Plans, specifications, reports, documents, or other information recorded on or transmitted as instruments of service are not intended for reuse, alteration, or other intentional or unintentional purposes by anyone other than the author. Any such reuse, alteration, misuse, deposition, software error, or incompatibility without the author's express written permission and adaptation will be at user's sole risk and without liability to the author. These documents are provided for information purposes only and not as an end product nor as a record document. Any use or reliance on these documents by anyone for any purpose other than information is unreasonable and unenforceable. All drawings, specifications, and related documents are the property and copyright of the architect and must be returned upon request. Unauthorized use of these plans and specifications, and related documents, in part or whole is forbidden. do not scale drawings

phillips | associates
architects / interiors / planners
87 East Butler Avenue Ambler, PA 19002 p:215.643.7878 www.pa-a2n.com

PROGRESS 24 SEPTEMBER 2026


CUSD
ATHLETIC FACILITY

PROJECT ADDRESS LINE 1 PROJECT ADDRESS LINE 2

PERSPECTIVES

PROJECT NO:	025 082
DRAWN BY:	Author
DATE:	11/25/24
SCALE:	

A51

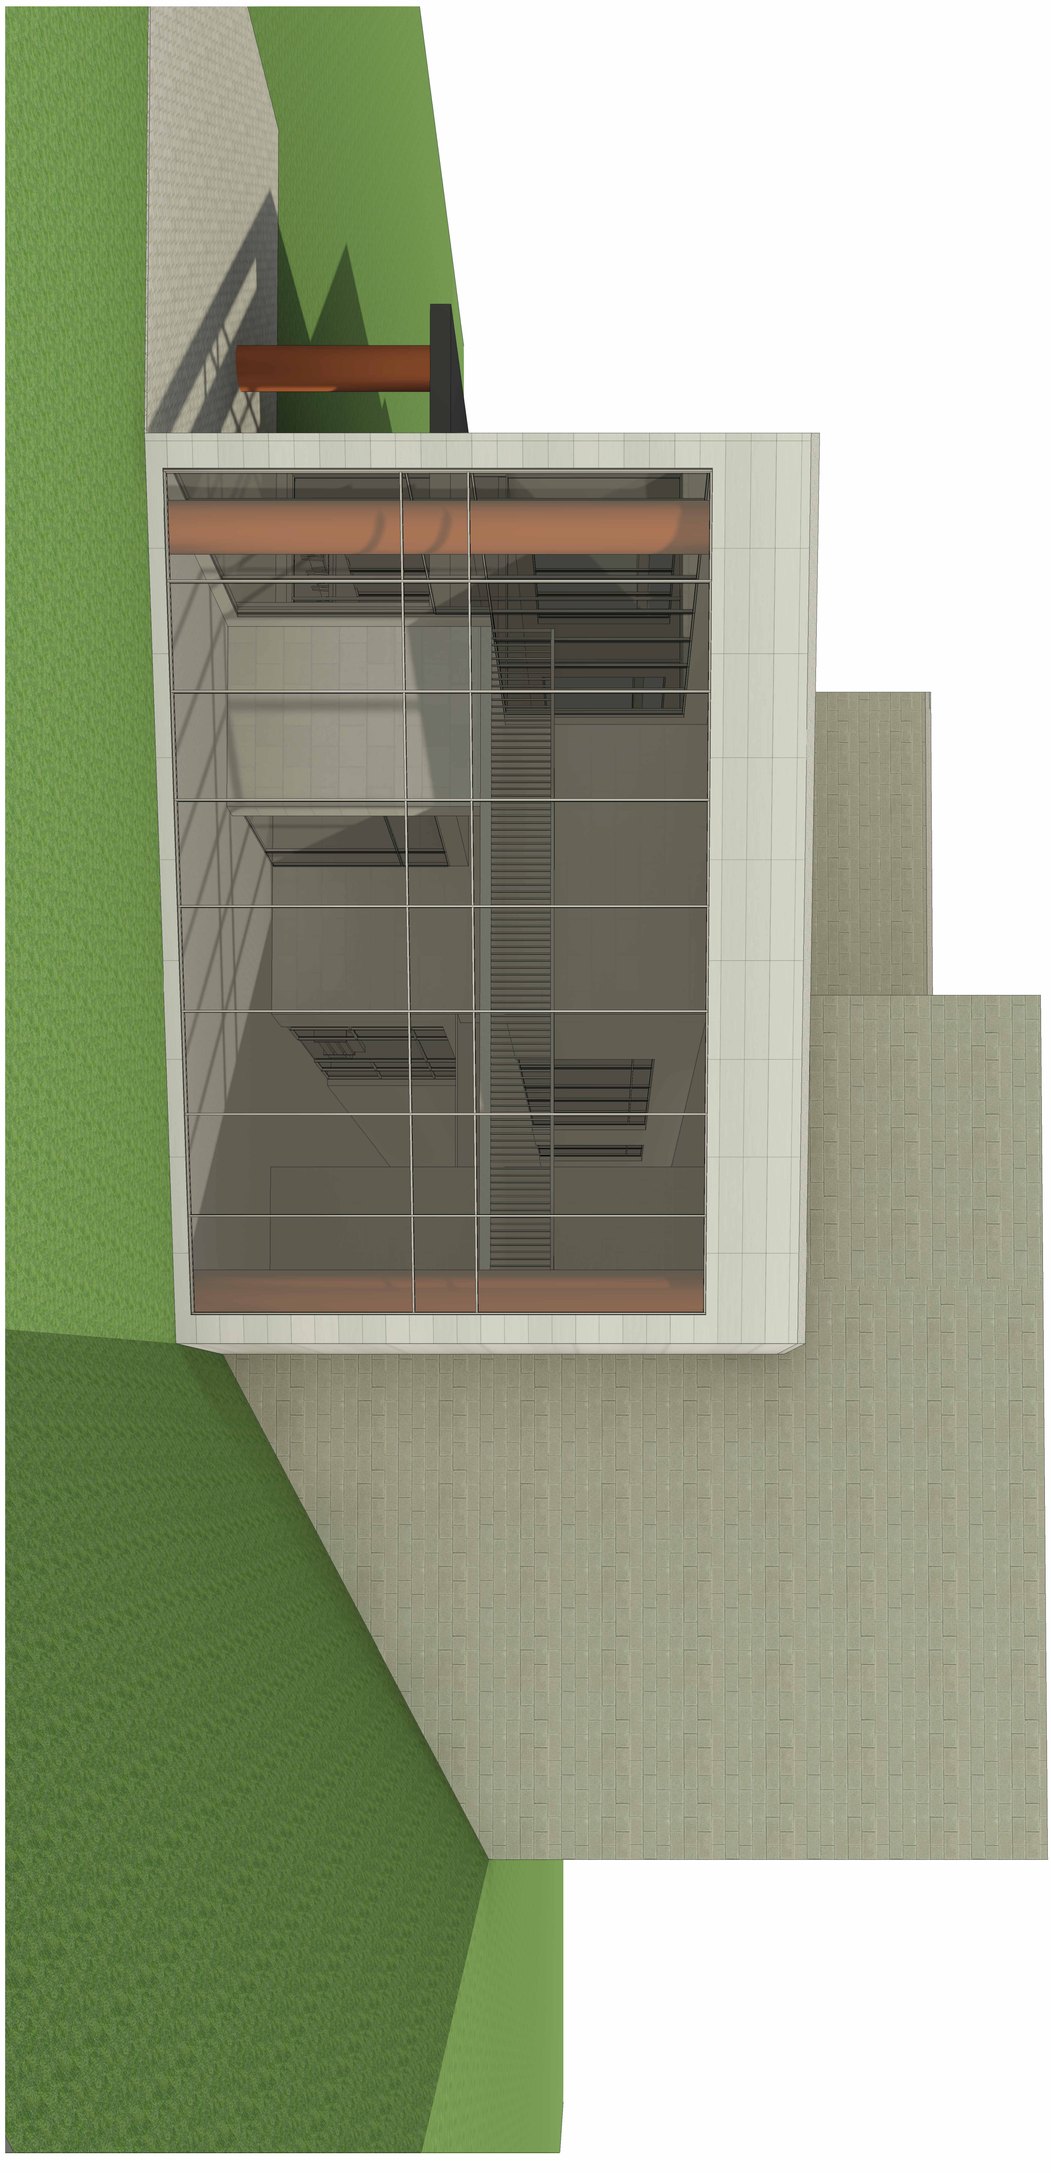

1 EXTERIOR VIEW 3
SCALE:

CUSD
ATHLETIC FACILITY

PROJECT ADDRESS LINE 1 PROJECT ADDRESS LINE 2

PERSPECTIVES

PROJECT NO:	025 082
DRAWN BY:	Author
DATE:	11/25/24
SCALE:	

phillips | associates
architects / interiors / planners
87 East Butler Avenue Ambler, PA 19002 p:215.646.7878 www.pa-arch.com

PROGRESS 24 SEPTEMBER 2026

Plans, specifications, reports, documents, or other information recorded on or transmitted as electronic media are subject to undetectable alteration, either intentional or unintentional, due to, among other causes, transmission conversion, media degradation, software error, or human alteration. All such documents are provided for informational purposes only and not as an end product nor as a record document, any reliance thereon is deemed to be unreasonable and unenforceable. All drawings, specifications, and related documents are copyright of the architect and must be returned upon request, reproduction of drawings, specifications, and related documents in part or whole is forbidden. do not scale drawings

REV. #	Date	REV. Notes
1		

A52



1 EXTERIOR VIEW 4
SCALE:

REV. #	Date	Description
1	---	---

Plans, specifications, reports, documents, or other information recorded on or transmitted as instruments of service are not intended for reuse, alteration, or other intentional or unintentional purposes by anyone other than the owner. Any conversion, misuse, deposition, software error, or alteration of data that is released or transmitted for information purposes only and not for the specific project will be at the user's sole risk and without liability or legal exposure to the architect and consultants. All drawings, specifications, and related documents are instruments of service and shall remain the property of the architect and must be returned upon request. All rights are reserved. Unauthorized use, part or whole is forbidden. Do not scale drawings.

phillips | associates
architects / interiors / planners
Bir East Butler Avenue Ambler, PA 19002 p:215.646.7878 www.pa-a2n.com

PROGRESS 24 SEPTEMBER 2026


CUSD
ATHLETIC FACILITY

PROJECT ADDRESS LINE 1
PROJECT ADDRESS LINE 2

PERSPECTIVES

PROJECT NO: 025.082
DRAWN BY: Author
DATE: 11/25/24
SCALE:

A53

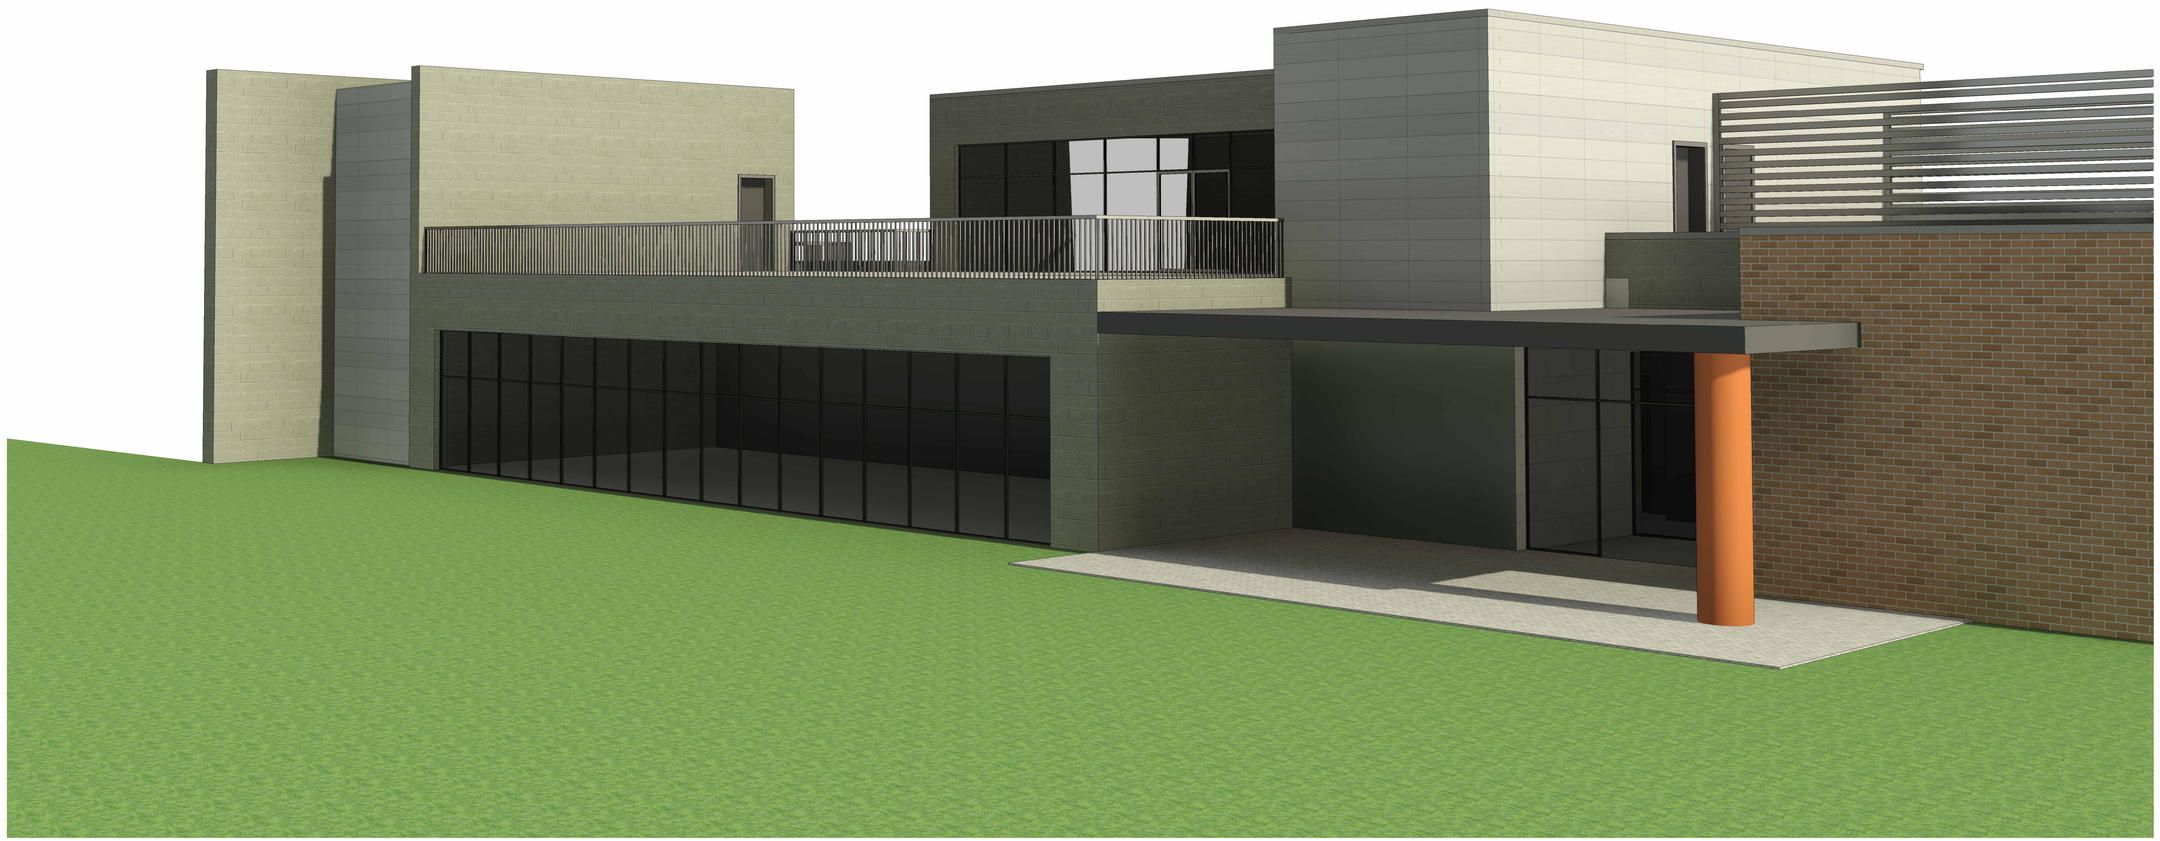

1 EXTERIOR VIEW 5
SCALE:

REV.	Date
1	Title

Plans, specifications, reports, documents, or other information recorded on or transmitted as instruments of service are not intended for alteration, or other intentional or unintentional, conversion, misappropriation, or reuse by any unauthorized party and not for any use or purpose not the specific project for which they were prepared and provided for information purposes only and not as a record document. Phillips Associates is not responsible for any unauthorized alterations, conversion, misappropriation, or reuse by any party of the plans, specifications, and related documents. The copyright of the architect and must be returned upon request. Visual contact with these plans, specifications, and related documents constitutes prima facie evidence of acceptance of these restrictions. Any unauthorized use, part or whole is forbidden. do not scale drawings

phillips | associates
architects / interiors / planners
87 East Butler Avenue Ambler, PA 19002 p:215.643.7878 www.pa-azn.com

PROGRESS 24 SEPTEMBER 2026

CUSD
ATHLETIC FACILITY

PROJECT ADDRESS LINE 1 PROJECT ADDRESS LINE 2

PERSPECTIVES

PROJECT NO: 025.082
DRAWN BY: Author
DATE: 11/25/24
SCALE:

A54



1 EXTERIOR VIEW 7
SCALE:

REV.	DATE
1	11/25/24

Plans, specifications, reports, documents, or other information recorded on or transmitted as instruments of service are not intended for reuse, alteration, or other intentional or unintentional purposes by anyone other than the owner. Any conversion, media degradation, software error, or any use or reuse of such instruments without the express written permission of the architect is prohibited. They are provided for information purposes only and not as an end product nor as a record document. Any such unauthorized use or reuse is at the user's sole risk and without liability to the architect. The copyright of the architect and shall be retained unless all fees are paid in full. Do not scale drawings. Refer to written dimensions. Contractor shall verify and be responsible for all dimensions. Any discrepancies shall be reported to the architect immediately. Shop drawings, product data, samples and similar submittals are not part of the contract documents. Review of such submittals is only for conformance with the design concept of the project and compliance with the information given in the contract documents. Contractor is responsible for and shall review and approve submittals prior to submission to the architect. This review shall indicate that the contractor has determined and verified all materials, field measurements and field construction criteria related thereto, or will do so, and has checked and coordinated the information contained within such submittals with the requirements of the work and of the contract documents. The architect's review of submittals is only for general conformance with the design concept of the project and general compliance with the information given in the contract documents. The contractor is responsible for confirming and correlating all quantities and dimensions, fabrication processes, techniques of construction, coordination of his work with that of all other trades and the satisfactory performance of his work. Partial submissions may not be considered for review at the discretion of the architect. The architect reserves the right to refuse to review any submittals which are not complete or in sufficient detail. The architect's review of submittals shall not relieve the contractor of his responsibility for any deviation from the requirements of the contract documents unless the contractor has specifically informed the architect in writing of such deviation at the time of submittal and the architect has given written approval to the specific deviation. The contractor shall not be relieved of responsibility for errors or omissions in the submittals by the architect's review of them. The architect's review of submittals shall not relieve the contractor of the obligation to comply with the requirements of the contract documents. Any part or whole is forbidden. do not scale drawings

phillips | associates
architects / interiors / planners
87 East Butler Avenue Ambler, PA 19002 p:215.646.7878 www.pa-a2n.com

PROGRESS 24 SEPTEMBER 2026

CUSD
ATHLETIC FACILITY

PROJECT ADDRESS LINE 1 PROJECT ADDRESS LINE 2

PERSPECTIVES

PROJECT NO:	025 082
DRAWN BY:	Author
DATE:	11/25/24
SCALE:	

A55



1 EXTERIOR VIEW 8
SCALE:

REV #	Date	REV. Issue

Plans, specifications, reports, documents, or other information recorded on or transmitted as instruments of service are not intended for alteration, or other intentional or unintentional, conversion, media degradation, software error, or any use or reuse by others on other projects, or for extensions of this project except by agreement in writing and with appropriate compensation to the architect, and that use by others without such agreement, or unauthorized conversion, or misuse will be at user's sole risk and without liability or legal exposure to the architect, and any and all claims, damages, losses, and expenses arising out of or resulting therefrom shall be limited to the architect's total fee for services rendered on the project. Electronic media documents are submitted only for convenience of the user, and any reliance on the information contained therein is at user's sole risk. Any unauthorized use, conversion, or modification of these documents without the express written consent of the architect and any unauthorized reuse without prior written agreement by the architect is prohibited and illegal. All rights reserved. Copyright of the architect and must be retained on all copies. These documents are not to be used for bidding or construction purposes. Only sealed specifications, and sealed documents, part or whole is forbidden. do not scale drawings

phillips | associates
architects / interiors / planners
87 East Butler Avenue Ambler, PA 19002 p:215.442.7878 www.pa-a2n.com

PROGRESS 24 SEPTEMBER 2026

CUSD
ATHLETIC FACILITY

PROJECT ADDRESS LINE 1 PROJECT ADDRESS LINE 2

PROJECT NO: 025 082
DRAWN BY: Author
DATE: 11/25/24
SCALE:

PERSPECTIVES

A56