

Zak's Building Group

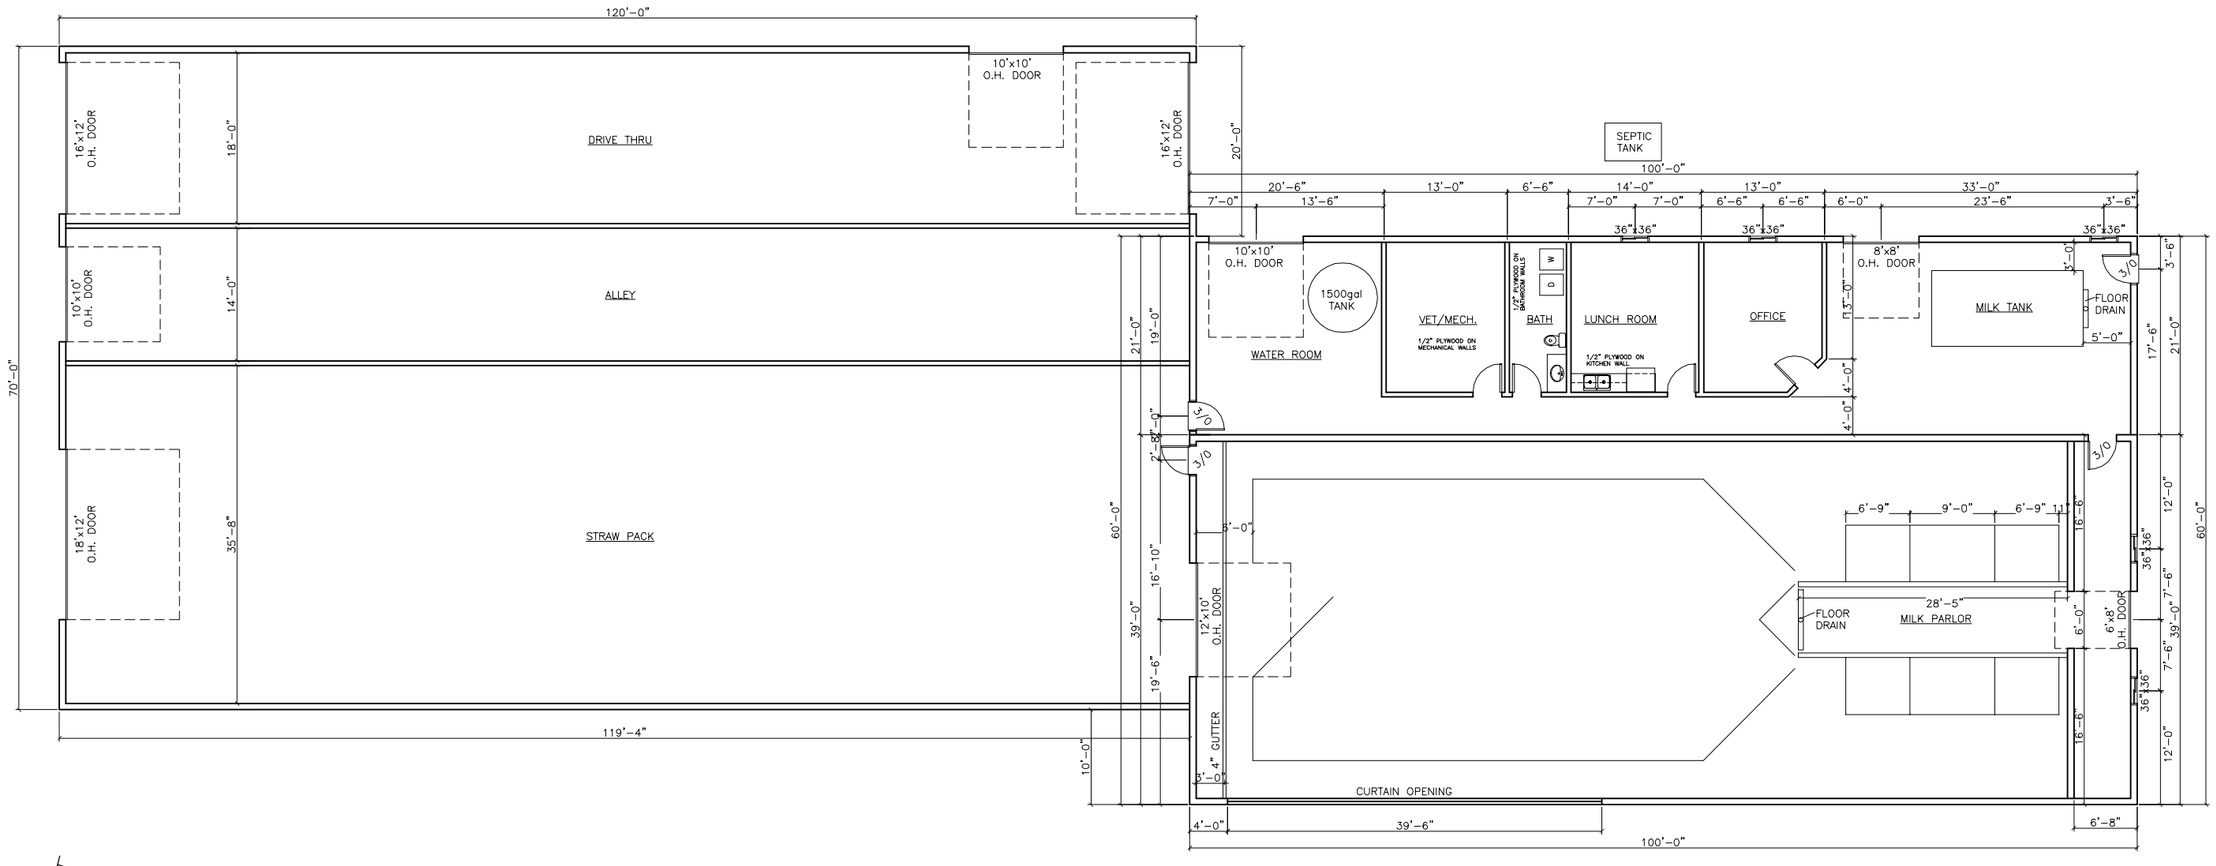

MAIN FLOOR PLAN

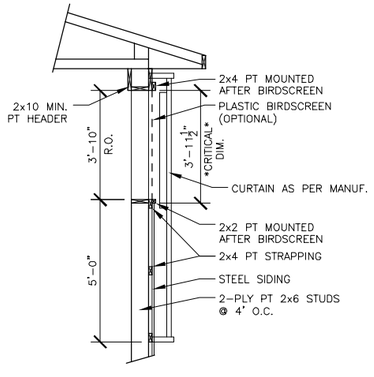

CURTAIN OPENING FRAMING

THE CONTRACTOR SHALL VERIFY ALL DIMENSIONS, SPECIFICATIONS AND ON-SITE CONDITIONS PRIOR TO CONSTRUCTION. ANY DISCREPANCIES SHOULD BE REPORTED TO THE OWNER/DESIGNER. ONCE CONSTRUCTION HAS STARTED, THE CONTRACTOR SHALL ACCEPT FULL RESPONSIBILITY FOR ANY ERRORS, OMISSIONS, OR DEVIATIONS TO THESE PLANS

PROJECT	JOSEPH MOSHER DAIRY BARN
ADDRESS	MAIDSTONE, SK
SCALE	1/16"=1'-0"
DRAWN BY	B.L.
DATE	15 NOV. 2019
DRAWING NO.	1 or 1