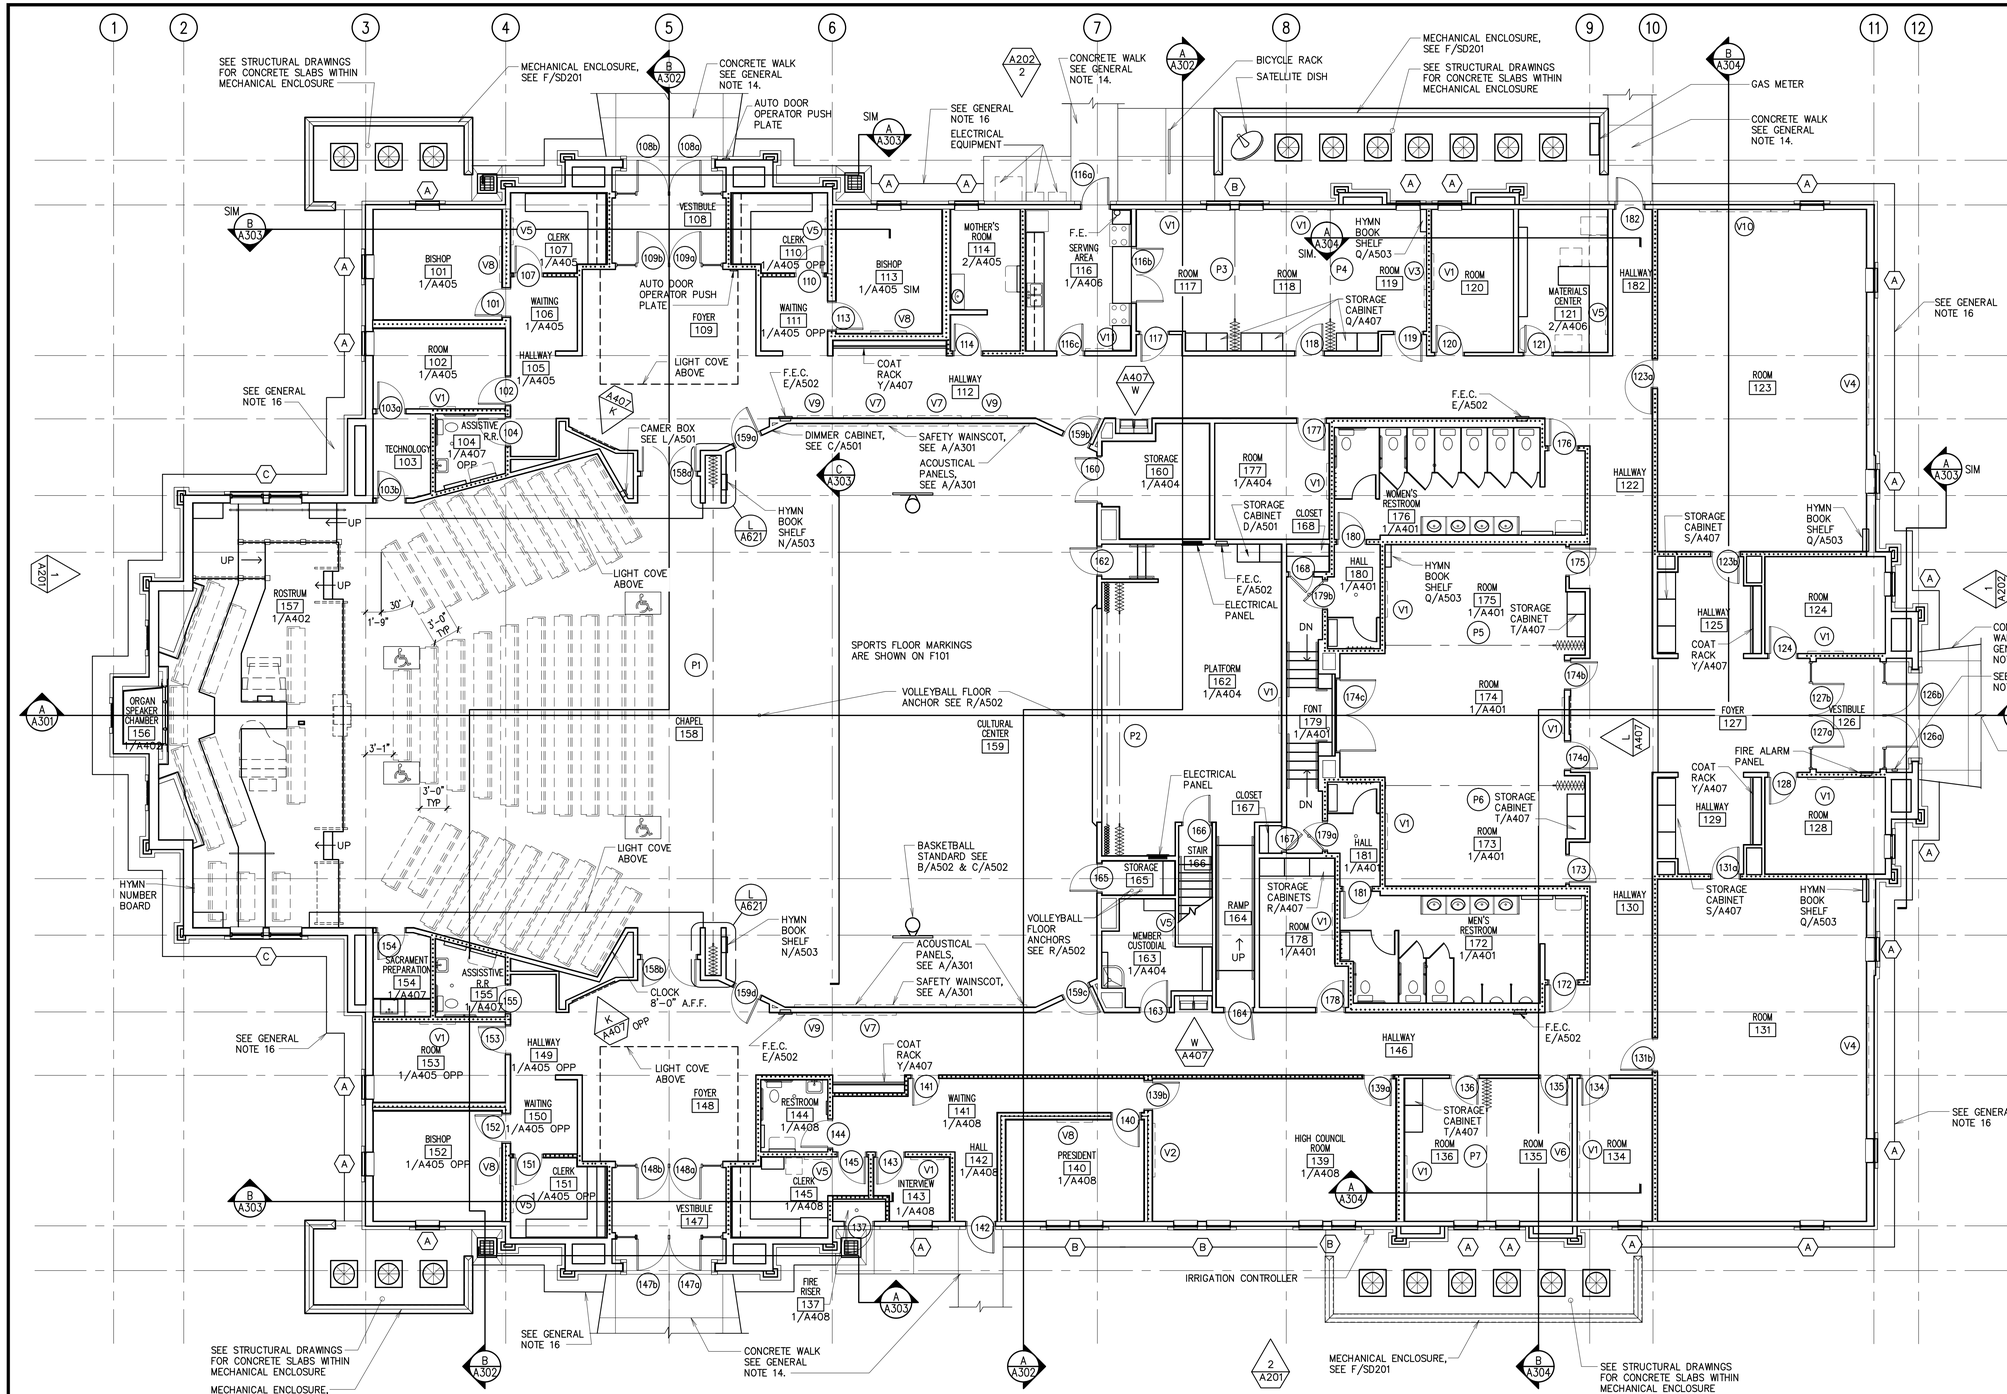

1 MAIN FLOOR PLAN

1/8" = 1'-0" — 21,043 S.F. — NORTH

GENERAL NOTES:

1. SEE SHEET A102 FOR DIMENSIONS.
2. SEE SHEETS A103 & A104 FOR WALL TYPES.
3. INSULATE ATTIC SPACE ABOVE AND INTERIOR WALLS AROUND VESTIBULE 108, 126, AND 147.
4. PROVIDE SOLID BLOCKING IN THE WALLS AT ALL DOOR STOPS, VISUAL DISPLAY BOARDS, TOILET COMPARTMENTS, LAVATORY SUPPORTS, AND AT ALL OTHER EQUIPMENT AND ACCESSORY LOCATIONS – SEE A/A601. (TYPICAL) – ALSO SEE F101 FOR CONTRACTOR INSTALLED ITEMS.
5. FOR ELEVATIONS OF VISUAL DISPLAY BOARDS SEE SHEET A601.
6. INSTALL TIGHTLY 6" ACOUSTICAL INSULATION BATTS DIRECTLY ABOVE THE CEILING OF THE FOLLOWING ROOMS FOR SOUND CONTROL: 101, 104, 107, 110, 113, 114, 139, 140, 143, 144, 145, 151, 152, 155, 172, 173, 174, 175, 176, 180, 181.
7. VAPOR RETARDER UNDER CONCRETE SLAB. SEE STRUCTURAL.
8. FOR LOCATION OF RETURN AIR DUCTS IN STUD WALLS SEE MECHANICAL DRAWINGS.
9. FIRE BLOCKING AT SHAFT WALLS. SEE DETAILS G/A502 AND H/A502.
10. PROVIDE 2x FIRE BLOCKING IN ALL WALLS AT CEILING AND FLOOR LEVELS.
11. ALL WALLS EXCEEDING 10 FEET IN HEIGHT. PROVIDE 2x FIRE BLOCKING NOT TO EXCEED 10'–0" O.C. VERTICALLY.
12. FOR DOOR SCHEDULES SEE SHEET A602.
13. FOR WINDOW SCHEDULES SEE SHEET A603.
14. SEE SD101 FOR CONTINUATION OF CONCRETE SIDEWALK AT ENTRIES AND ALL OTHER SITE CONCRETE.
15. GRID LINES ARE TO BE TO FACE OF STUD UNLESS NOTED OTHERWISE.
16. LINE OF CONCRETE APRON. SEE D/SD202.
17. RECESSED "KNOX" BOX PER SYRACUSE FIRE DEPT. REQUIREMENTS.
18. SEE STRUCTURAL DRAWINGS FOR FLOOR SLAB DEPRESSION LOCATIONS – USE ARCHITECTURAL DRAWINGS FOR ADDITIONAL INFORMATION – SEE A102, A502 AND A503 FOR DETAILS.

WALL TYPES LEGEND:

..... ACOUSTICAL BATT INSULATION IN WALL.

Architect / Engineer:
BOTT PANTONE ARCHITECTS
620 24TH STREET
OGDEN, UTAH 84401
BPARCHITECTS.NET
P 801.394.3053
F 801.394.3054

Stamp:
STATE OF UTAH
G. BRIANT BOTT
No. 136728
LICENSED ARCHITECT

FREMONT WARD & SYRACUSE WEST STAKE CENTER

1956 SOUTH 3000 WEST
SYRACUSE, UTAH

Project for:
THE CHURCH OF JESUS CHRIST OF LATTER-DAY SAINTS

Mark	Date (dd/mm/yy)	Description
-	-	-
-	-	-
-	-	-
-	-	-
-	-	-
-	-	-
-	-	-
28-JUL-17		BID SET

Project Number: 0761
Plan Series: HET-SAS-09-07
Property Number: 500-1632

Sheet Title: MAIN FLOOR PLAN

Sheet: A101

HSAS-A101.dwg - 08/03/2017 - 1:22 PM

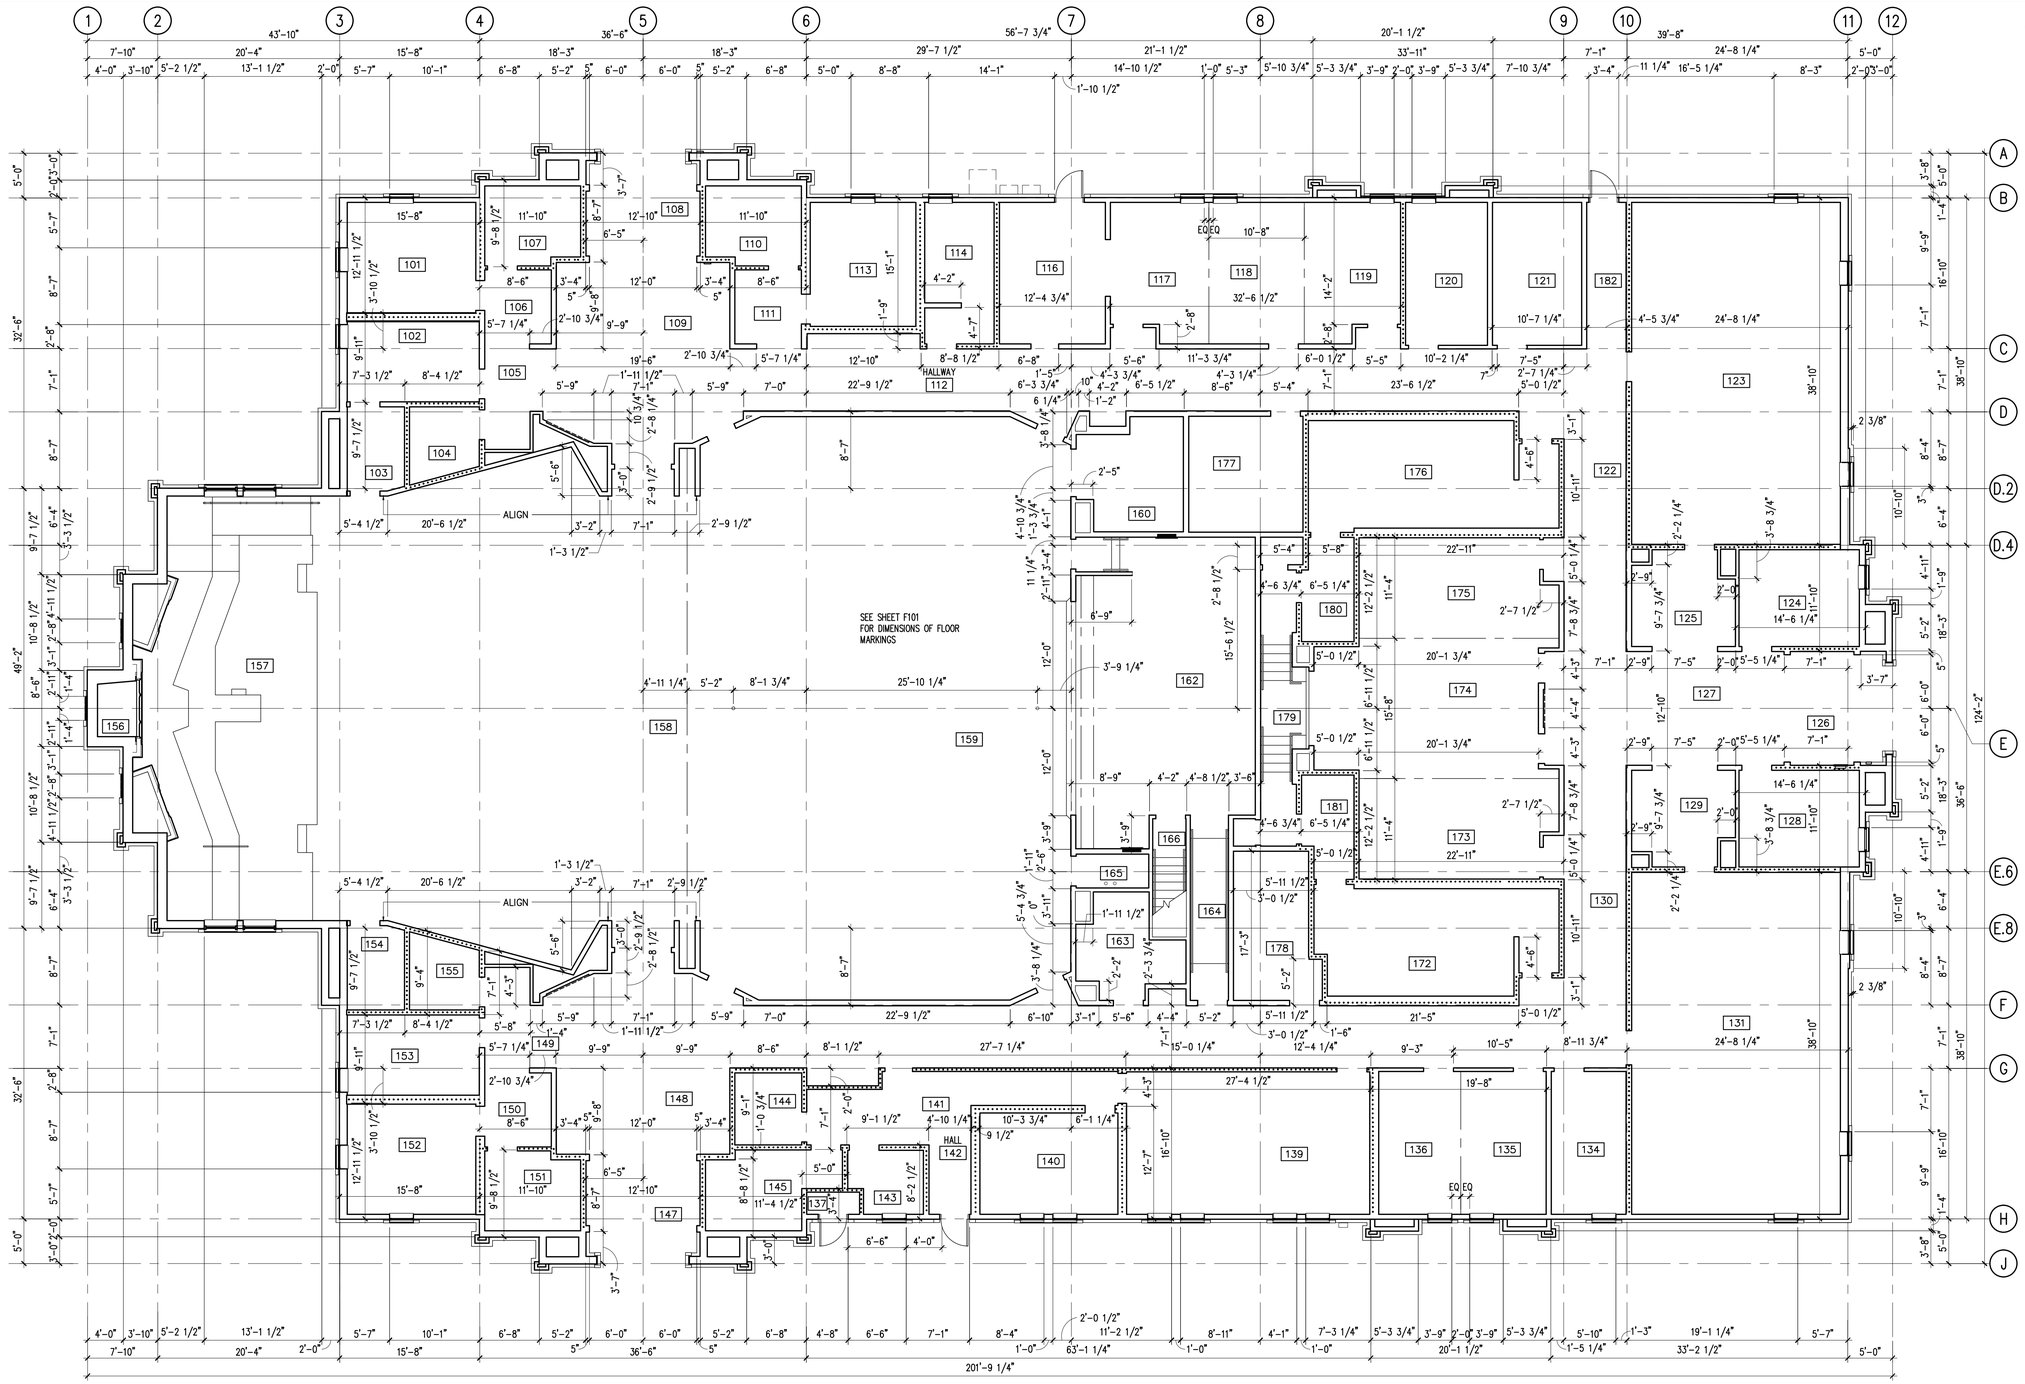

1 MAIN FLOOR DIMENSION PLAN
1/8" = 1'-0"

GENERAL NOTES:

1. DIMENSIONS ARE FROM FACE OF STUD OR GRIDLINE.
2. SEE SHEET A111 & A112 FOR WALL TYPES.
3. FOR LOCATION OF RETURN AIR DUCTS IN STUD WALLS SEE MECHANICAL DRAWINGS.
4. FOR DIMENSIONS TO FACE OF FOUNDATION AND MECHANICAL ENCLOSURES – SEE STRUCTURAL.

WALL TYPES LEGEND:

ACOUSTICAL BATT INSULATION IN WALL.

Architect / Engineer:
BOTT PANTONE ARCHITECTS
620 24TH STREET
OGDEN, UTAH 84401
BPARCHITECTS.NET
P 801.394.3053
F 801.394.3054

Stamp:
STATE OF UTAH
G. BRIAN BOTT
No. 136728
LICENSED ARCHITECT

FREMONT WARD & SYRACUSE WEST STAKE CENTER

1956 SOUTH 3000 WEST
SYRACUSE, UTAH

Project for:
THE CHURCH OF JESUS CHRIST OF LATTER-DAY SAINTS

Mark	Date (dd/mm/yy)	Description
-	28-JUL-17	BID SET

Project Number: 0761
Plan Series: HET-SAS-09-07
Property Number: 500-1632

Sheet Title: MAIN FLOOR DIMENSION PLAN

Sheet: A102

HSAS-A102.dwg - 08/03/2017 - 1:22 PM

GENERAL NOTES:

1. SEE SHEET A104 FOR MAIN FLOOR PLAN WALL TYPES
2. SEE SHEETS A111 & A112 FOR WALL DESCRIPTIONS
3. INSTALL ATTIC RAILING AS NEEDED EXCEPT WHERE DUCT WORK OCCURS

TOP OF WALL LEGEND:

- INTERIOR WALLS THAT EXTEND TO BOTTOM OF ROOF DECK
- INTERIOR WALLS THAT EXTEND TO STRUCTURE (BOTTOM OF TRUSS)
- EXTERIOR WALL

1 EQUIPMENT PLATFORM PLAN
1/8" = 1'-0"

2 ATTIC ACCESS PLAN
1/32" = 1'-0"

Architect / Engineer:
BOTT PANTONE ARCHITECTS
620 24TH STREET
OGDEN, UTAH 84401
BPARCHITECTS.NET
P 801.394.3033
F 801.394.3054

Stamp:
STATE OF UTAH
C. BRIAN BOTT
No. 136728
LICENSED ARCHITECT

FREMONT WARD & SYRACUSE WEST STAKE CENTER

1956 SOUTH 3000 WEST
SYRACUSE, UTAH

Project for:
THE CHURCH OF JESUS CHRIST OF LATTER-DAY SAINTS

Mark	Date (DAY)	Description
-	-	-
-	-	-
-	-	-
-	-	-
-	-	-
-	-	-
-	-	-
28-JUL-17	BID SET	

Project Number: 0761
Plan Series: HET-SAS-09-07
Property Number: 500-1632

Sheet Title: EQUIPMENT PLATFORM PLAN

Sheet: A103

HSAS-A103.dwg - 08/03/2017 - 1:22 PM

GENERAL NOTES:

1. SEE SHEET A103 FOR EQUIPMENT PLATFORM WALL TYPES.

2. SEE SHEETS A111 AND A112 FOR WALL TYPE DESCRIPTIONS.

WALL TYPES LEGEND:

TIGHTLY FIT ACOUSTICAL INSULATION BATTS, FULL HEIGHT OF WALL. SEAL ALL GYPSUM BOARD EDGES, JOINTS AND PENETRATIONS BOTH SIDES OF WALL.

A4-A = INTERIOR WALL

XA8-A = EXTERIOR WALL

ADD 5/8" TILE BACKER BOARD BEHIND TILE TO 5'-0" A.F.F. - SEE N, P/A405

ADD 5/8" TILE BACKER BOARD BEHIND TILE TO 5'-0" A.F.F. - SEE W, X/A407

ADD 5/8" TILE BACKER BOARD BEHIND TILE TO 4'-0" A.F.F. - SEE H, J/A407

ARTWORK NICHE

ROOM 173

1 MAIN FLOOR WALL TYPES FLOOR PLAN

1/8" = 1'-0"

NORTH

Architect / Engineer:

BOTT PANTONE ARCHITECTS

620 24TH STREET
OGDEN, UT 84401
BPARCHITECTS.NET
P 801.394.3053
F 801.394.3054

Stamp:

STATE OF UTAH
G. BRIAN BOTT
No. 136728
LICENSED ARCHITECT

FREMONT WARD & SYRACUSE WEST STAKE CENTER

1956 SOUTH 3000 WEST
SYRACUSE, UTAH

Project for:
THE CHURCH OF JESUS CHRIST OF LATTER-DAY SAINTS

Mark	Date (DD/MM/YY)	Description
-	-	-
-	-	-
-	-	-
-	-	-
-	-	-
-	-	-
-	-	-
28-	JUL-17	BID SET

Project Number: 0761
Plan Series: HET-SAS-09-07
Property Number: 500-1632

Sheet Title: MAIN FLOOR WALL TYPES PLAN

Sheet: A104

HSAS-A104.dwg - 08/03/2017 - 1:22 PM

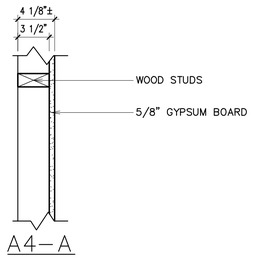

A4–A

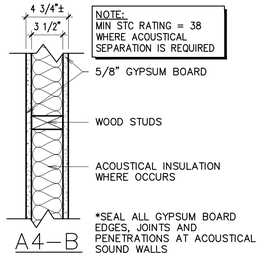

NOTE:
MIN STC RATING = 38
WHERE ACOUSTICAL SEPARATION IS REQUIRED

*SEAL ALL GYPSUM BOARD EDGES, JOINTS AND PENETRATIONS AT ACOUSTICAL SOUND WALLS

A4–B

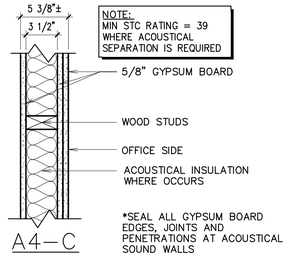

NOTE:
MIN STC RATING = 39
WHERE ACOUSTICAL SEPARATION IS REQUIRED

*SEAL ALL GYPSUM BOARD EDGES, JOINTS AND PENETRATIONS AT ACOUSTICAL SOUND WALLS

A4–C

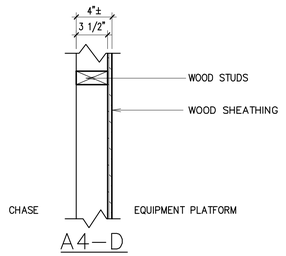

A4–D

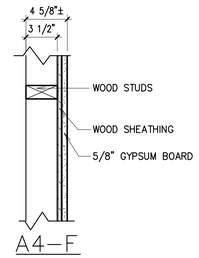

A4–F

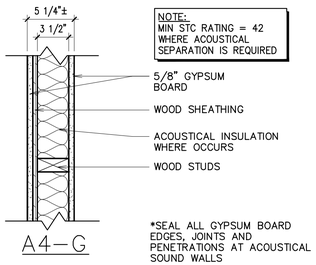

NOTE:
MIN STC RATING = 42
WHERE ACOUSTICAL SEPARATION IS REQUIRED

*SEAL ALL GYPSUM BOARD EDGES, JOINTS AND PENETRATIONS AT ACOUSTICAL SOUND WALLS

A4–G

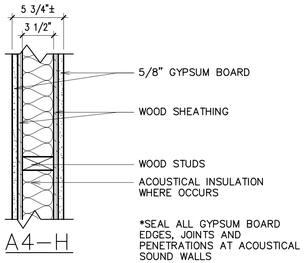

*SEAL ALL GYPSUM BOARD EDGES, JOINTS AND PENETRATIONS AT ACOUSTICAL SOUND WALLS

A4–H

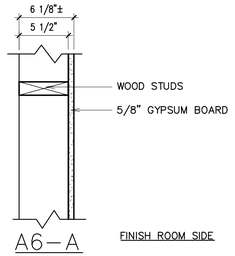

FINISH ROOM SIDE

A6–A

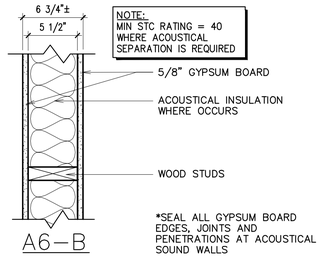

NOTE:
MIN STC RATING = 40
WHERE ACOUSTICAL SEPARATION IS REQUIRED

*SEAL ALL GYPSUM BOARD EDGES, JOINTS AND PENETRATIONS AT ACOUSTICAL SOUND WALLS

A6–B

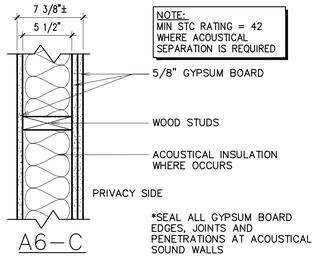

NOTE:
MIN STC RATING = 42
WHERE ACOUSTICAL SEPARATION IS REQUIRED

*SEAL ALL GYPSUM BOARD EDGES, JOINTS AND PENETRATIONS AT ACOUSTICAL SOUND WALLS

A6–C

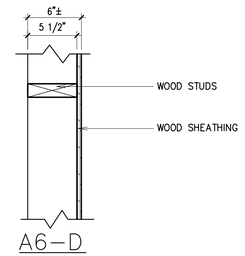

A6–D

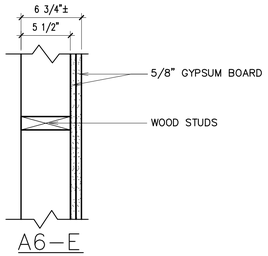

A6–E

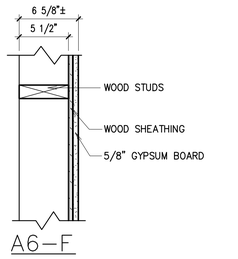

A6–F

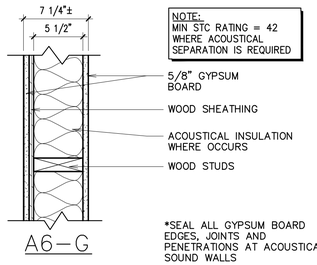

NOTE:
MIN STC RATING = 42
WHERE ACOUSTICAL SEPARATION IS REQUIRED

*SEAL ALL GYPSUM BOARD EDGES, JOINTS AND PENETRATIONS AT ACOUSTICAL SOUND WALLS

A6–G

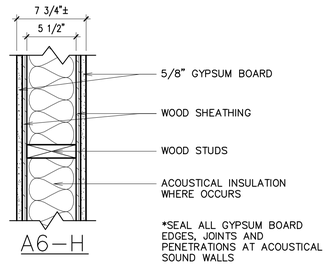

*SEAL ALL GYPSUM BOARD EDGES, JOINTS AND PENETRATIONS AT ACOUSTICAL SOUND WALLS

A6–H

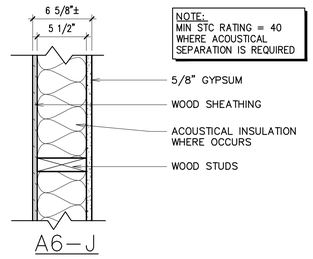

NOTE:
MIN STC RATING = 40
WHERE ACOUSTICAL SEPARATION IS REQUIRED

A6–J

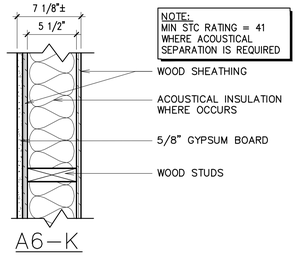

NOTE:
MIN STC RATING = 41
WHERE ACOUSTICAL SEPARATION IS REQUIRED

A6–K

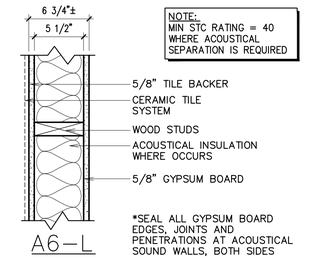

NOTE:
MIN STC RATING = 40
WHERE ACOUSTICAL SEPARATION IS REQUIRED

*SEAL ALL GYPSUM BOARD EDGES, JOINTS AND PENETRATIONS AT ACOUSTICAL SOUND WALLS, BOTH SIDES

A6–L

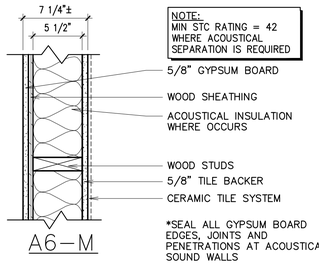

NOTE:
MIN STC RATING = 42
WHERE ACOUSTICAL SEPARATION IS REQUIRED

*SEAL ALL GYPSUM BOARD EDGES, JOINTS AND PENETRATIONS AT ACOUSTICAL SOUND WALLS

A6–M

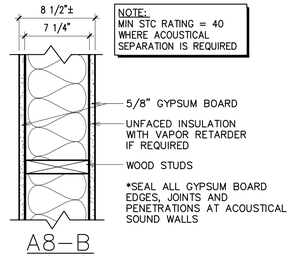

NOTE:
MIN STC RATING = 40
WHERE ACOUSTICAL SEPARATION IS REQUIRED

*SEAL ALL GYPSUM BOARD EDGES, JOINTS AND PENETRATIONS AT ACOUSTICAL SOUND WALLS

A8–B

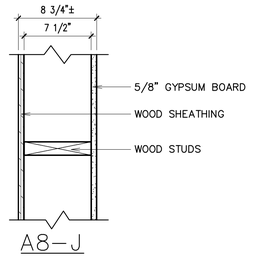

A8–J

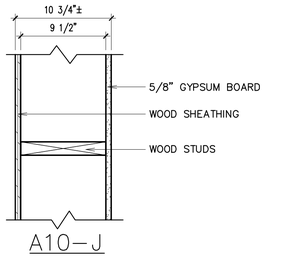

A10–J

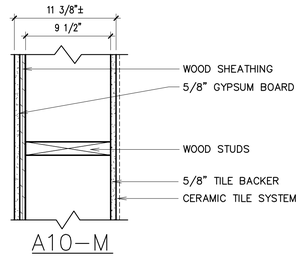

A10–M

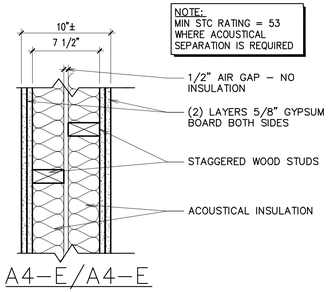

NOTE:
MIN STC RATING = 53
WHERE ACOUSTICAL SEPARATION IS REQUIRED

A4–E/A4–E

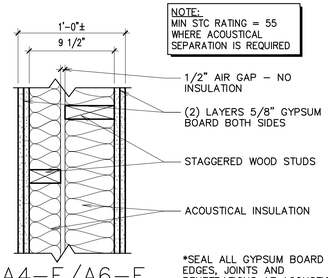

NOTE:
MIN STC RATING = 55
WHERE ACOUSTICAL SEPARATION IS REQUIRED

*SEAL ALL GYPSUM BOARD EDGES, JOINTS AND PENETRATIONS AT ACOUSTICAL SOUND WALLS

A4–E/A6–E

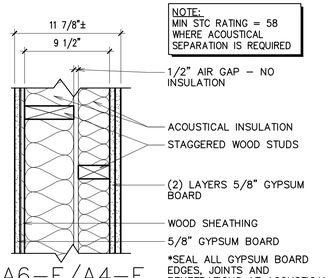

NOTE:
MIN STC RATING = 58
WHERE ACOUSTICAL SEPARATION IS REQUIRED

*SEAL ALL GYPSUM BOARD EDGES, JOINTS AND PENETRATIONS AT ACOUSTICAL SOUND WALLS

A6–F/A4–E

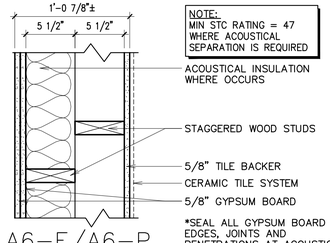

NOTE:
MIN STC RATING = 47
WHERE ACOUSTICAL SEPARATION IS REQUIRED

*SEAL ALL GYPSUM BOARD EDGES, JOINTS AND PENETRATIONS AT ACOUSTICAL SOUND WALLS

A6–E/A6–P

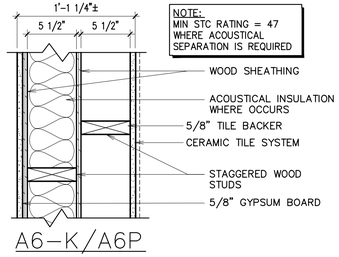

NOTE:
MIN STC RATING = 47
WHERE ACOUSTICAL SEPARATION IS REQUIRED

A6–K/A6P

Architect / Engineer:

BOTT PANTONE ARCHITECTS
620 24TH STREET
OGDEN, UTAH 84401
BPARCHITECTS.NET
P 801.394.3053
F 801.394.3054

Stamp:

STATE OF UTAH
G. BRIAN BOTT
No. 136728
LICENSED ARCHITECT

FREMONT WARD & SYRACUSE WEST STAKE CENTER

1956 SOUTH 3000 WEST
SYRACUSE, UTAH

Project for:
THE CHURCH OF JESUS CHRIST OF LATTER-DAY SAINTS

Mark	Date (DMY)	Description
-	28-JUL-17	BID SET

Project Number: 0761
Plan Series: HET-SAS-09-07
Property Number: 500-1632

Sheet Title: WALL TYPES

Sheet: A111

HSAS-A111.dwg - 08/03/2017 - 1:22 PM

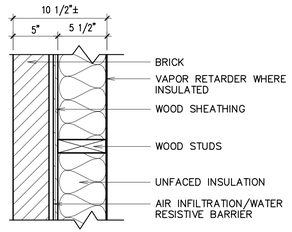

XA6–D

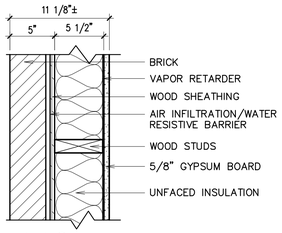

XA6–J

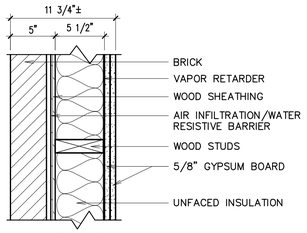

XA6–R

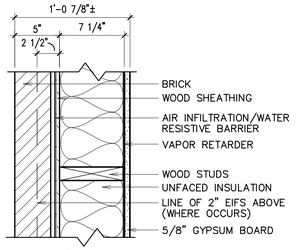

XA8–J

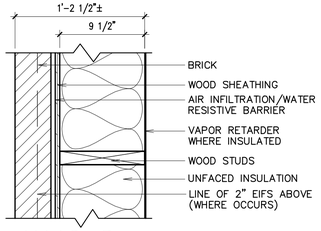

XA10–D

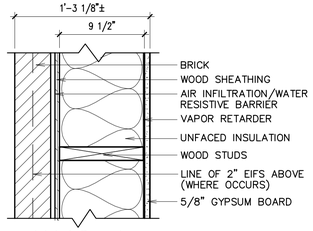

XA10–J

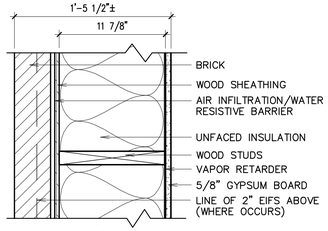

XA12–J

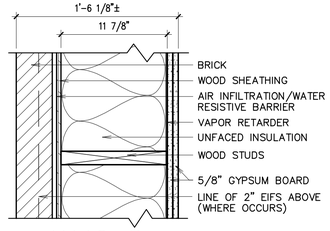

XA12–R

Architect / Engineer:
BOTT PANTONE ARCHITECTS
620 24TH STREET
OGDEN, UTAH 84401
BP-ARCHITECTS.NET
P 801.394.3053
F 801.394.3054

Stamp:

STATE OF UTAH
G. BRIAN BOTT
No. 136728
LICENSED ARCHITECT

FREMONT WARD & SYRACUSE WEST STAKE CENTER

1956 SOUTH 3000 WEST
SYRACUSE, UTAH

Project for:
THE CHURCH OF JESUS CHRIST OF LATTER-DAY SAINTS

Mark	Date (DAY)	Description
	28-JUL-17	BID SET
	-	-
	-	-
	-	-
	-	-
	-	-
	-	-
	-	-

Project Number: 0761
Plan Series: HET-SAS-09-07
Property Number: 500-1632

Sheet Title: WALL TYPES

Sheet: A112

HSAS-A112.dwg - 08/03/2017 - 1:23 PM

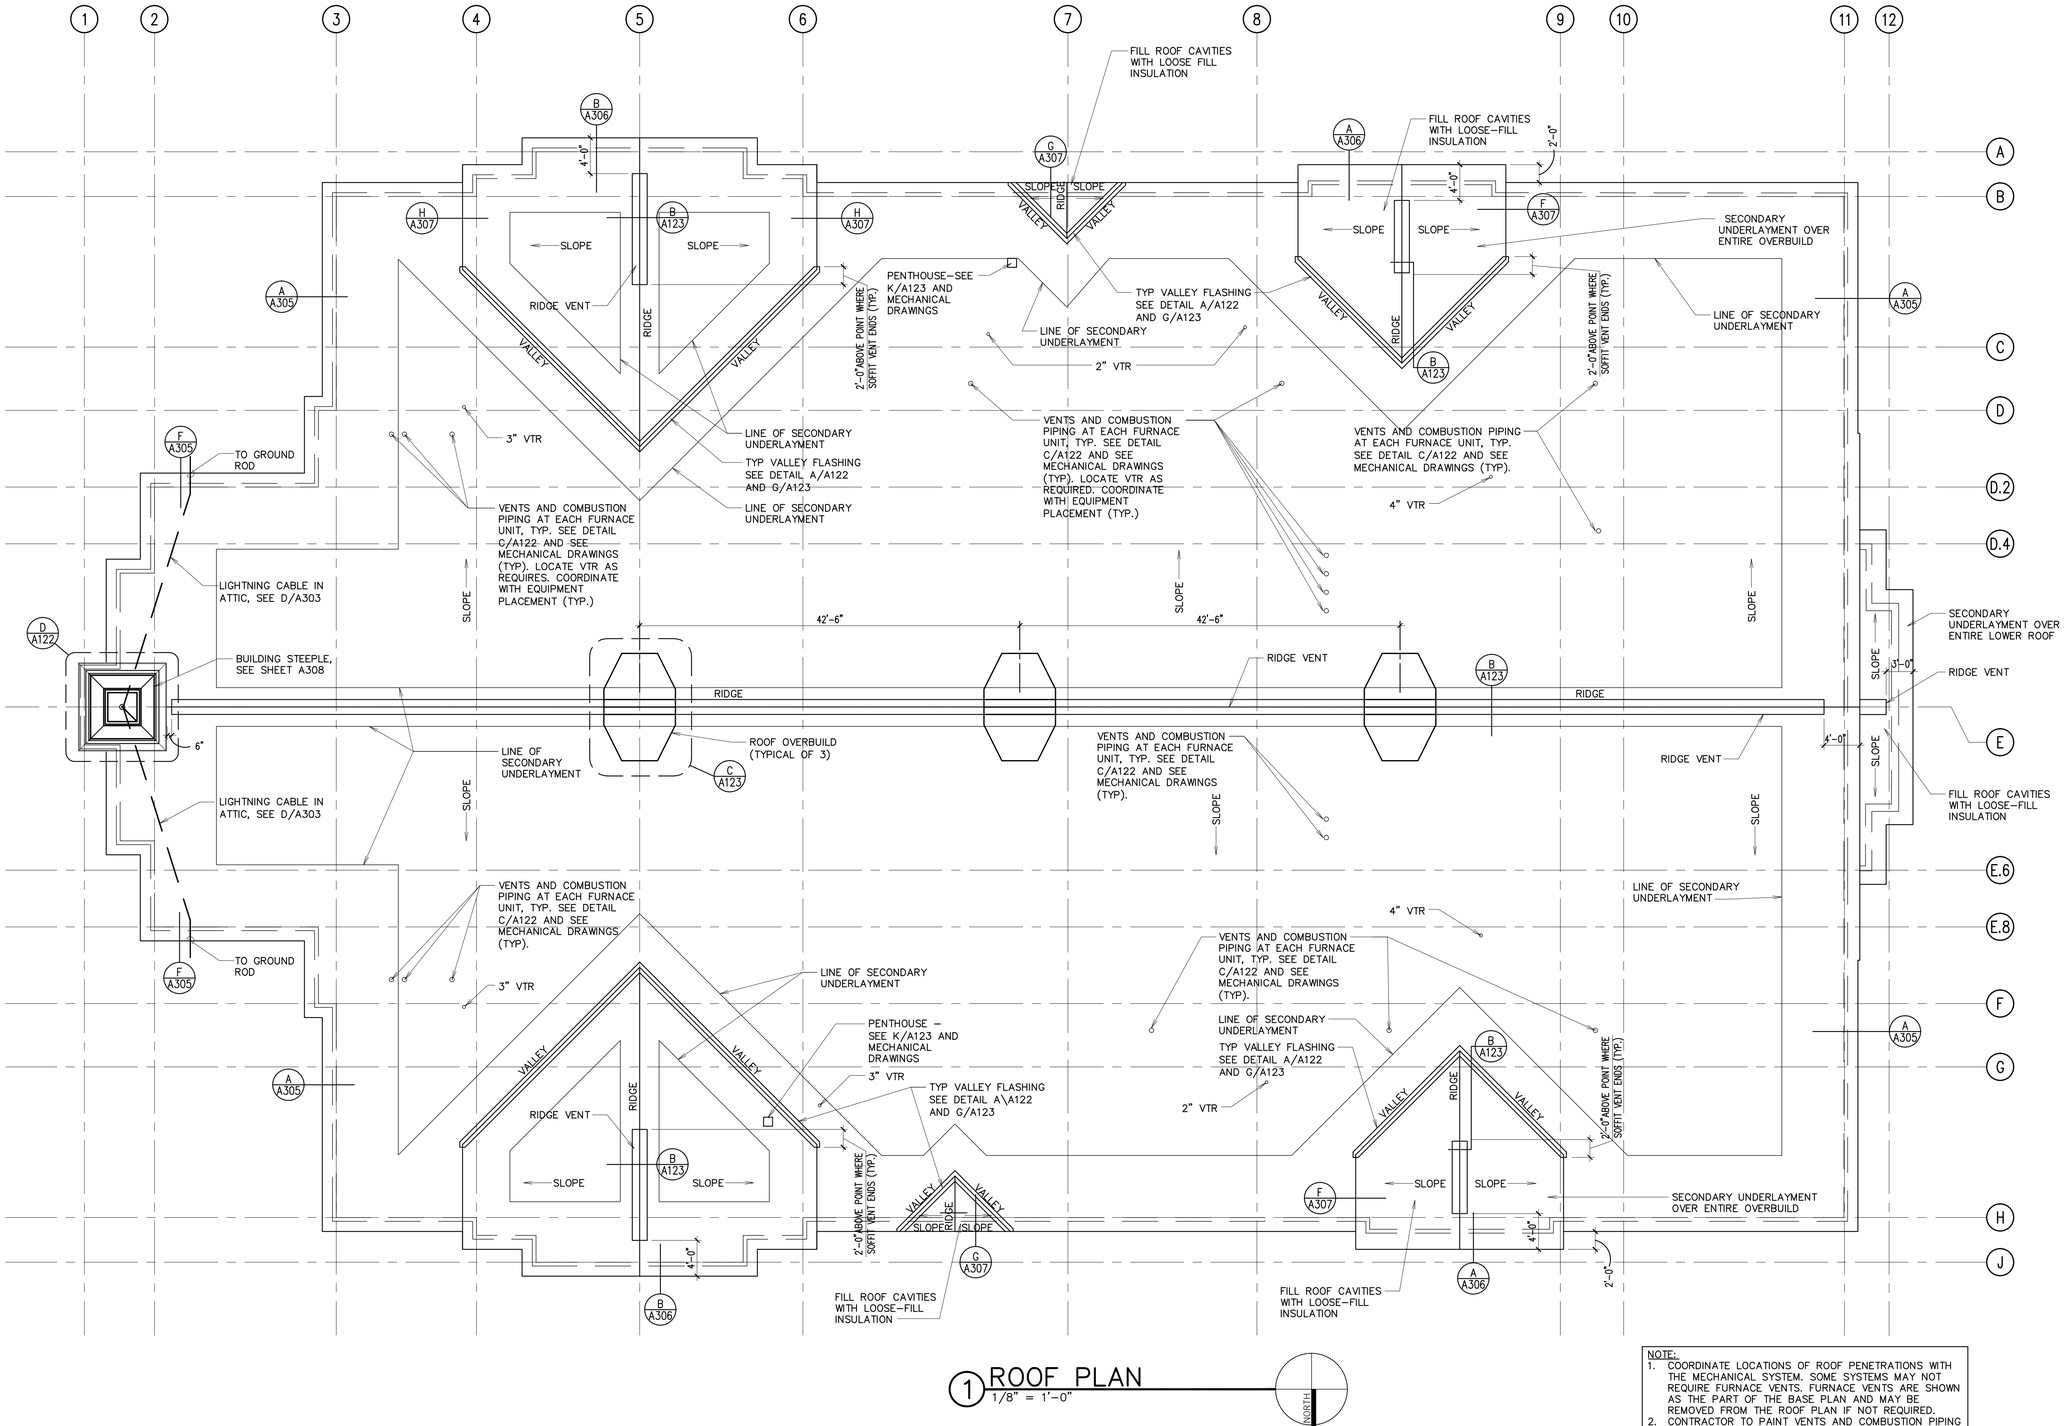

1 ROOF PLAN
1/8" = 1'–0"

NOTE:
1. COORDINATE LOCATIONS OF ROOF PENETRATIONS WITH THE MECHANICAL SYSTEM. SOME SYSTEMS MAY NOT REQUIRE FURNACE VENTS. FURNACE VENTS ARE SHOWN AS THE PART OF THE BASE PLAN AND MAY BE REMOVED FROM THE ROOF PLAN IF NOT REQUIRED.
2. CONTRACTOR TO PAINT VENTS AND COMBUSTION PIPING TO MATCH ROOFING COLOR. SEE SPECIFICATIONS.

Architect / Engineer:
BOTT PANTONE ARCHITECTS
620 24TH STREET
OGDEN, UTAH 84401
BPARCHITECTS.NET
P 801.394.3053
F 801.394.3054

Stamp:
STATE OF UTAH
G. BRIAN BOTT
No. 136728
LICENSED ARCHITECT

FREMONT WARD &
SYRACUSE WEST
STAKE CENTER
1956 SOUTH 3000 WEST
SYRACUSE, UTAH

Project for:
THE CHURCH OF
JESUS CHRIST
OF LATTER-DAY SAINTS

Mark	Date (DAWN)	Description
28	JUL-17	BID SET

Project Number: 0761
Plan Series: HET-SAS-09-07
Property Number: 500-1632

Sheet Title: ROOF PLAN

Sheet: A121

HSAS-A121.dwg - 08/03/2017 - 2:01 PM

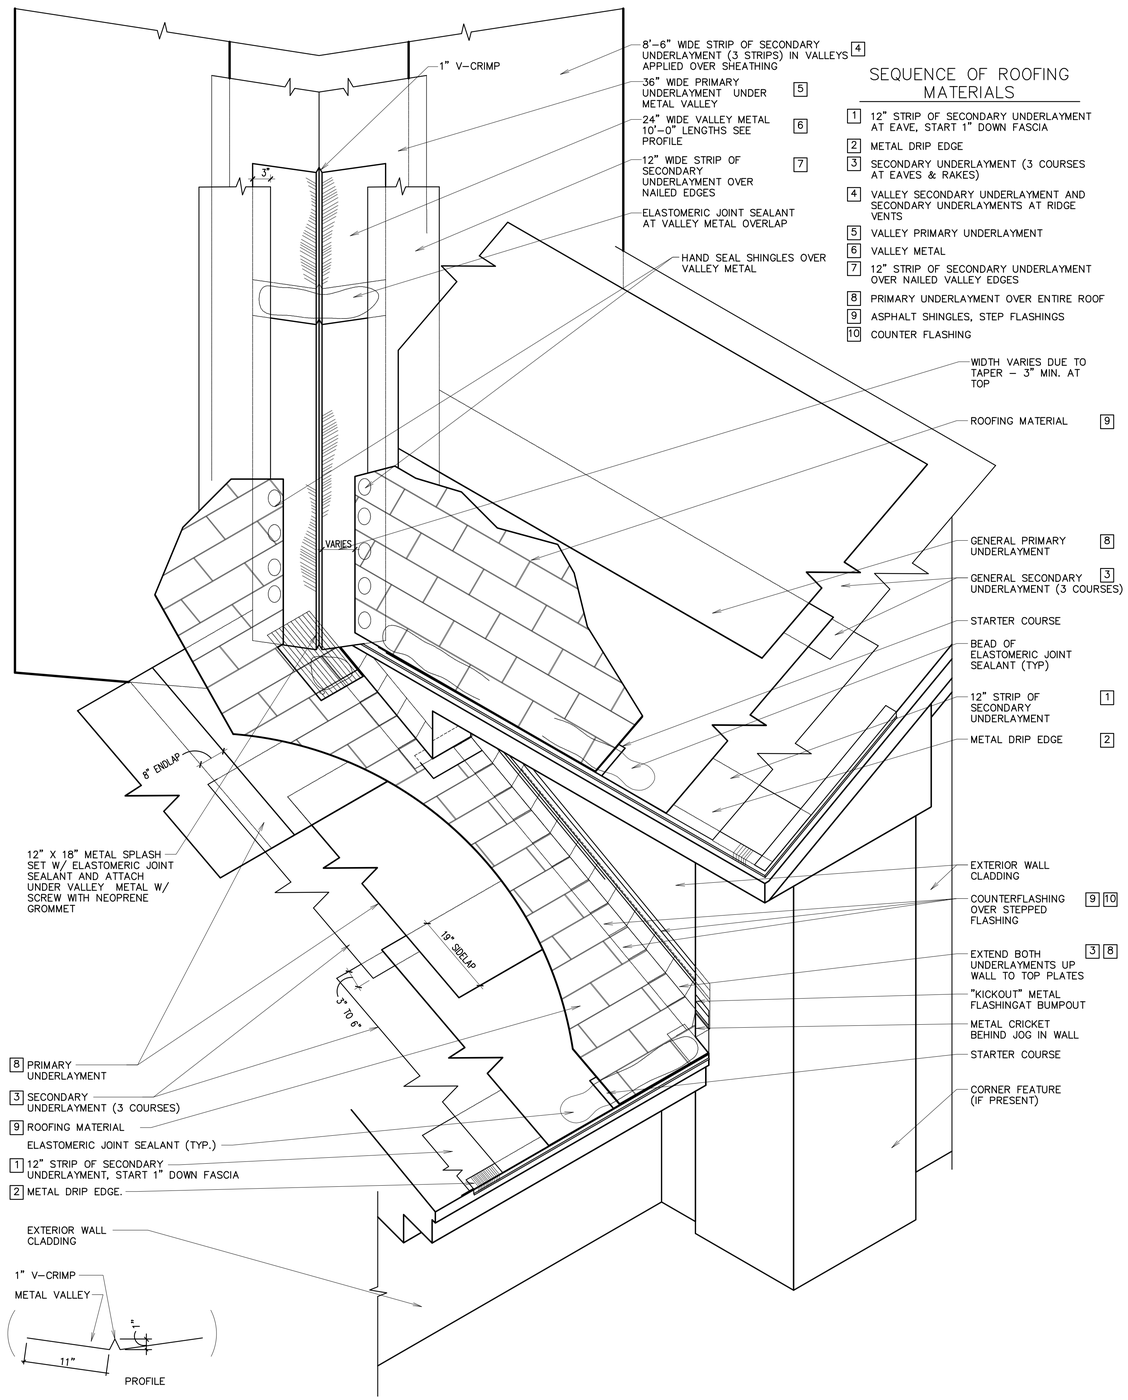

SEQUENCE OF ROOFING MATERIALS

1. 12" STRIP OF SECONDARY UNDERLAYMENT AT EAVE, START 1" DOWN FASCIA
2. METAL DRIP EDGE
3. SECONDARY UNDERLAYMENT (3 COURSES AT EAVES & RAKES)
4. VALLEY SECONDARY UNDERLAYMENT AND SECONDARY UNDERLAYMENTS AT RIDGE VENTS
5. VALLEY PRIMARY UNDERLAYMENT
6. VALLEY METAL
7. 12" STRIP OF SECONDARY UNDERLAYMENT OVER NAILED VALLEY EDGES
8. PRIMARY UNDERLAYMENT OVER ENTIRE ROOF
9. ASPHALT SHINGLES, STEP FLASHINGS
10. COUNTER FLASHING

Ⓐ VALLEY FLASHING DETAIL
NOT TO SCALE

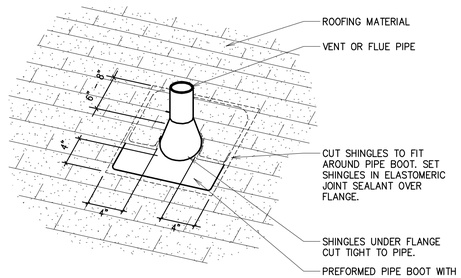

Ⓒ PIPE BOOT FLANGE DETAIL
1 1/2" = 1'-0"

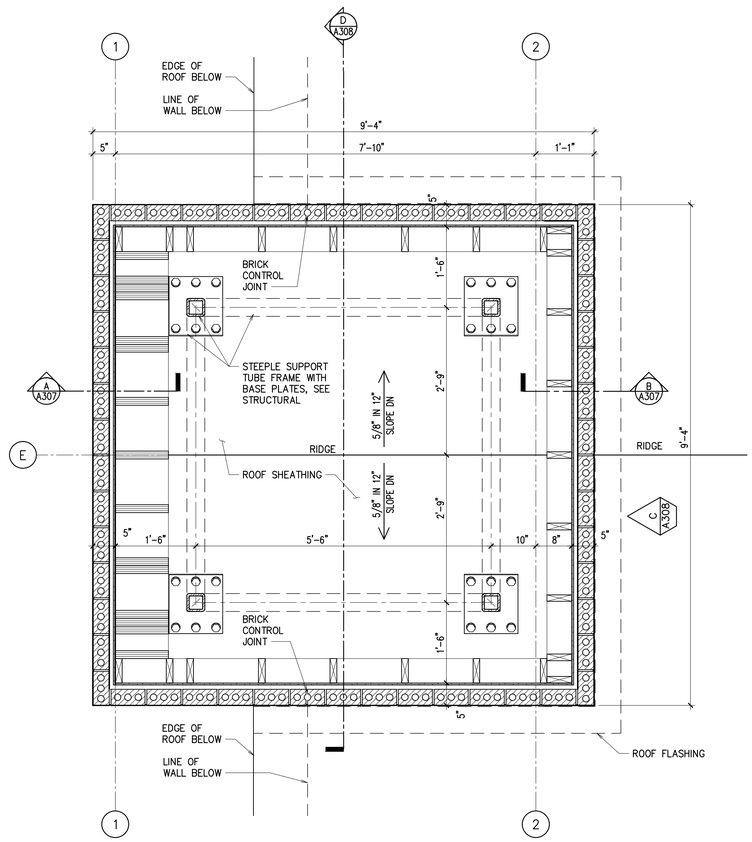

Ⓓ STEEPLE SUPPORT FRAME BASE
3/4" = 1'-0"

Architect / Engineer:
BOTT PANTONE ARCHITECTS
620 24TH STREET
OGDEN, UTAH 84401
BP-ARCHITECTS.NET
P 801.394.3033
F 801.394.3054

Stamp:
STATE OF UTAH
G. BRIAN BOTT
No. 136728
LICENSED ARCHITECT

FREMONT WARD &
SYRACUSE WEST
STAKE CENTER
1956 SOUTH 3000 WEST
SYRACUSE, UTAH

Project for:
THE CHURCH OF
JESUS CHRIST
OF LATTER-DAY SAINTS

Mark	Date (DMMY)	Description
-	-	-
-	-	-
-	-	-
-	-	-
-	-	-
-	-	-
-	-	-

28-JUL-17 BID SET

Project Number: 0761
Plan Series: HET-SAS-09-07
Property Number: 500-1632

Sheet Title: ROOF DETAILS

Sheet: A122

HSAS-A122.dwg - 08/03/2017 - 1:23 PM

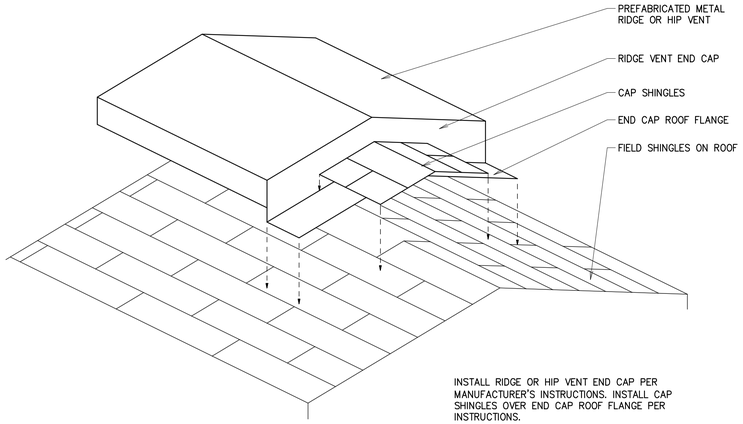

INSTALL RIDGE OR HIP VENT END CAP PER MANUFACTURER'S INSTRUCTIONS. INSTALL CAP SHINGLES OVER END CAP ROOF FLANGE PER INSTRUCTIONS.

A RIDGE VENT END DETAIL
NOT TO SCALE

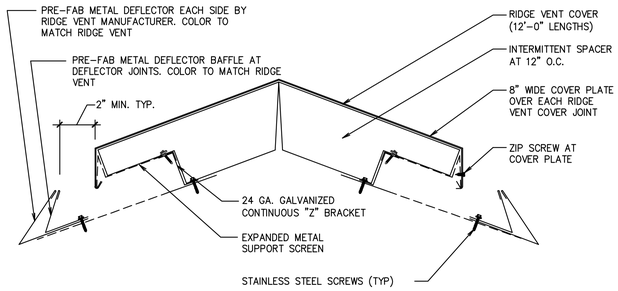

B1 RIDGE VENT ENLARGED
3" = 1'-0"

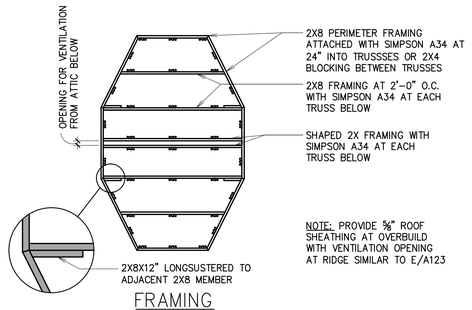

FRAMING

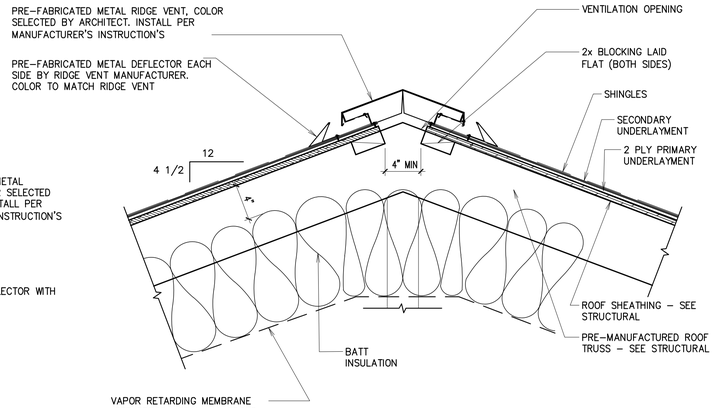

B RIDGE SECTION
1 1/2" = 1'-0"

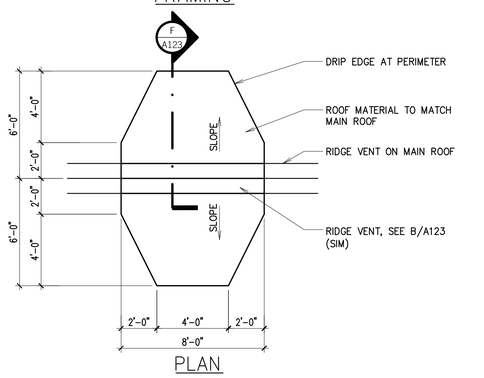

PLAN

C OVERBUILD FEATURE
1/4" = 1'-0"

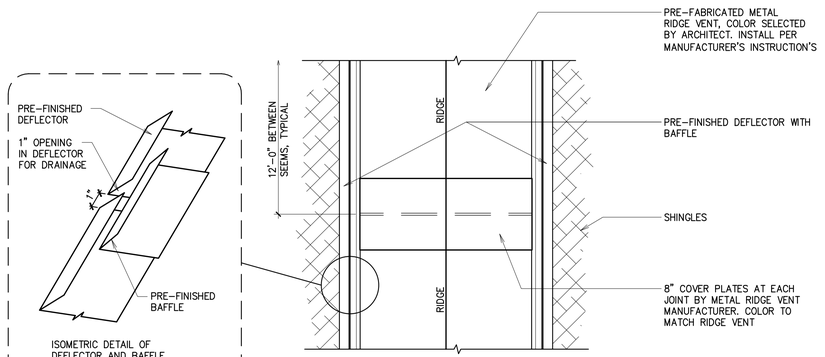

D RIDGE CAP PLAN
1 1/2" = 1'-0"

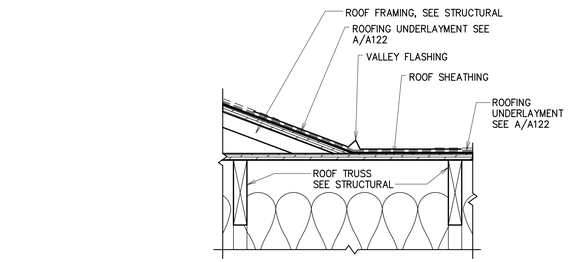

G ROOF VALLEY DETAIL
1 1/2" = 1'-0"

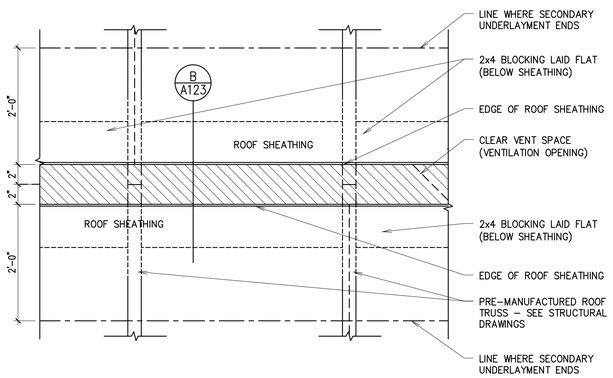

E RIDGE PLAN (BELOW RIDGE CAP)
1 1/2" = 1'-0"

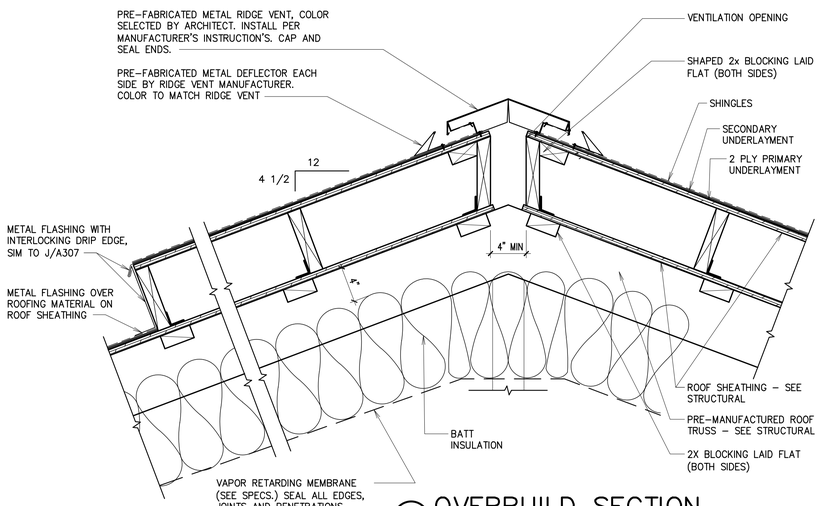

F OVERBUILD SECTION
1 1/2" = 1'-0"

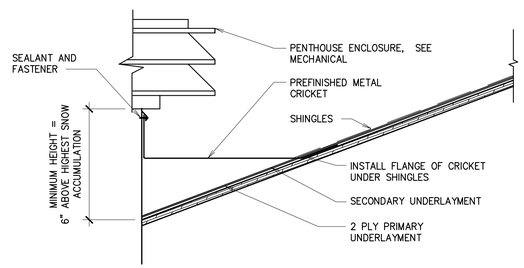

K PENTHOUSE DETAIL
1 1/2" = 1'-0"

Architect / Engineer:
BOTT PANTONE ARCHITECTS
620 24TH STREET
OGDEN, UTAH 84401
BPARCHITECTS.NET
P 801.394.3053
F 801.394.3054

Stamp:
STATE OF UTAH
C. BRIAN BOTT
No. 136728
LICENSED ARCHITECT

FREMONT WARD & SYRACUSE WEST STAKE CENTER
1956 SOUTH 3000 WEST
SYRACUSE, UTAH

Project for:
THE CHURCH OF JESUS CHRIST OF LATTER-DAY SAINTS

Mark	Date (DMY)	Description
-	-	-
-	-	-
-	-	-
-	-	-
-	-	-
-	-	-
28-JUL-17		BID SET

Project Number: 0761
Plan Series: HET-SAS-09-07
Property Number: 500-1632

Sheet Title: ROOF DETAILS

Sheet: A123

HSAS-A123.dwg - 08/03/2017 - 2:05 PM

GENERAL NOTES:

1. WALL MOUNTED LIGHT FIXTURES THAT OCCUR BELOW CEILING LINE ARE NOT SHOWN.
2. MOUNTING OF SPEAKERS: CORRIDOR – SEE F/A503.
3. PROVIDE SEISMIC BRACING AT ALL CEILING SUSPENSION SYSTEMS.
4. AT CORRIDORS, ACOUSTICAL CEILING TILE IS TO BE 6 TILES ACROSS WITH A BORDER OF GYPSUM BOARD AS SHOWN ON DRAWINGS.
5. FOR SUSPENSION CEILING SYSTEM DETAILS, SEE G/A152 & H/A152.
6. GYPSUM BOARD CONTROL JOINT
7. STEEL LINTEL – PAINTED
8. COORDINATE GRILLE LOCATION WITH MECHANICAL DRAWINGS

CEILING FINISH SCHEDULE:

- C1 GYPSUM BOARD ATTACHED TO STRUCTURE, TEXTURED, PAINTED
- C2 GYPSUM BOARD ATTACHED TO STRUCTURE, TAPED, NOT PAINTED
- C3 GYPSUM BOARD ATTACHED TO STRUCTURE, WITH GLUE–ON ACOUSTICAL TILE
- C4 GYPSUM BOARD SUSPENDED FROM STRUCTURE, TEXTURED, PAINTED
- C5 GYPSUM BOARD SUSPENDED FROM STRUCTURE, TAPED NOT PAINTED
- C6 GYPSUM BOARD SUSPENDED FROM STRUCTURE, WITH GLUE–ON ACOUSTICAL TILE
- C7 LAY–IN ACOUSTICAL PANEL SUSPENSION SYSTEM
- C8 EXTERIOR INSULATION AND FINISH SYSTEM (EIFS)
- C9 PREFINISHED METAL SOFFIT WITH CONTINUOUS VENT
- C10 PREFINISHED METAL SOFFIT WITHOUT CONTINUOUS VENT
- C11 2 LAYERS OF GYPSUM BOARD ATTACHED TO STRUCTURE, TEXTURED, PAINTED
- C12 PREFINISHED METAL 1" FLUSH PANEL SOFFIT

REFLECTED CEILING PLAN LEGEND:

- F LIGHT FIXTURES
- G 1'X1' ACOUSTICAL TILE CEILING
- GYPSUM BOARD CEILING
- FOLDING PARTITION
- FIRE SPRINKLER HEAD
- SPEAKER
- H SUPPLY AIR DIFFUSER
- RETURN/TRANSFER AIR GRILLE
- J EXHAUST
- 22" x 30" ACCESS PANEL
- EXTERIOR EXHAUST GRILLE
- 22"x30" ACCESS GRILLE, SEE MECHANICAL

1 REFLECTED CEILING PLAN
1/8" = 1'–0"

NORTH

Architect / Engineer:
BOTT PANTONE ARCHITECTS
620 24TH STREET
OGDEN, UT 84401
BPARCHITECTS.NET
P 801.394.3053
F 801.394.3052

Stamp:
STATE OF UTAH
G. BRIAN BOTT
No. 136728
LICENSED ARCHITECT

FREMONT WARD & SYRACUSE WEST STAKE CENTER

1956 SOUTH 3000 WEST
SYRACUSE, UTAH

Project for:
THE CHURCH OF JESUS CHRIST OF LATTER-DAY SAINTS

Mark	Date (DMY)	Description
-	- -	-
-	- -	-
-	- -	-
-	- -	-
-	- -	-
-	- -	-
28	JUL-17	BID SET

Project Number: 0761
Plan Series: HET-SAS-09-07
Property Number: 500-1632

Sheet Title: REFLECTED CEILING PLAN

Sheet: A151

HSAS-A151.dwg - 08/03/2017 - 1:23 PM

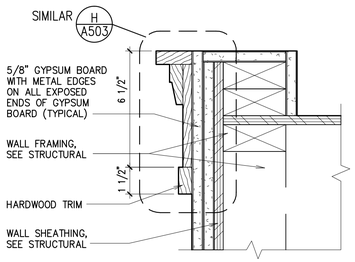

A DETAIL
3" = 1'-0"

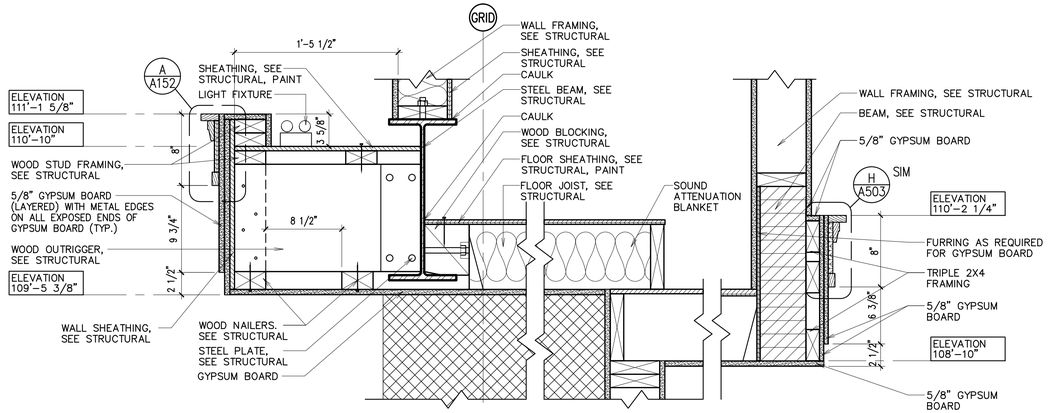

B DETAIL
1 1/2" = 1'-0"

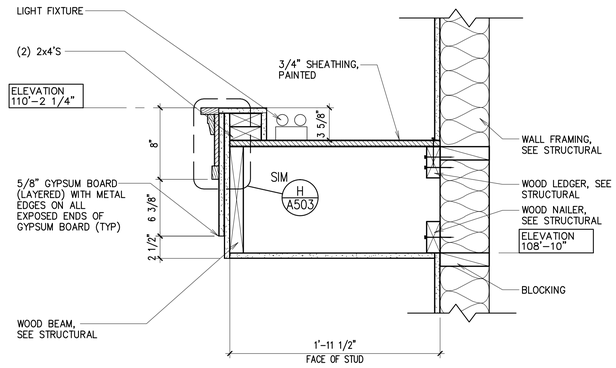

C TRIM DETAIL
1 1/2" = 1'-0"

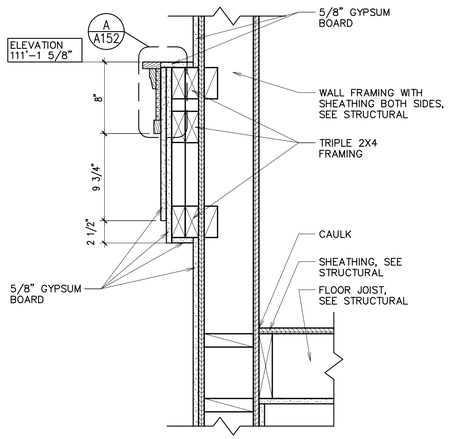

D TRIM DETAIL (CULTURAL HALL)
1 1/2" = 1'-0"

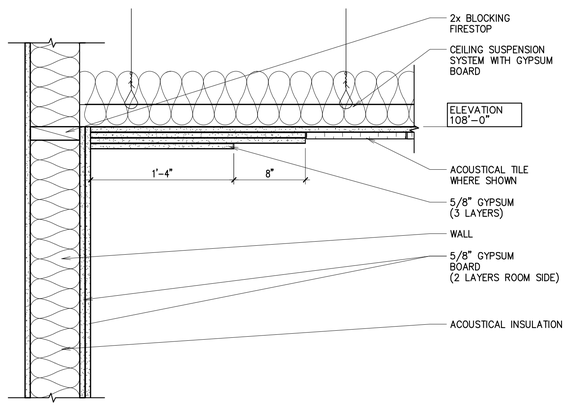

E DETAIL
1 1/2" = 1'-0"

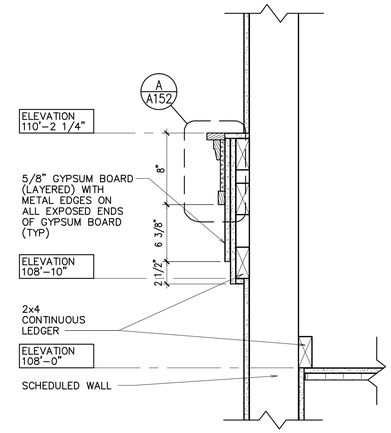

F TRIM DETAIL
1 1/2" = 1'-0"

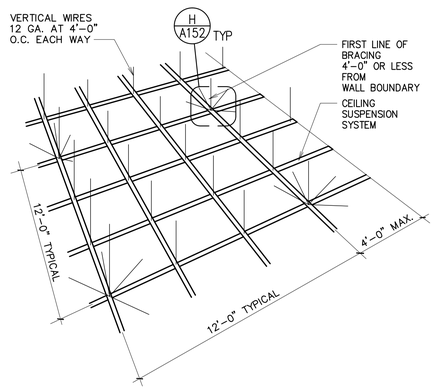

NOTES:

1. SPLAY WIRE BRACING AND COMPRESSION POSTS/STRUTS ARE ONLY REQUIRED IN SEISMIC DESIGN CATEGORIES D, E, F.
2. AREAS SMALLER THAN 1,000 SF AND WITH WALLS ON FOUR SIDES EXTENDING TO THE STRUCTURE NEED NOT HAVE SPLAY WIRE REINFORCING. BOUNDARY WALLS MUST BE BRACED TOP AND BOTTOM INDEPENDENT OF CEILING TO QUALIFY. .
3. SEISMIC CLIP IS REQUIRED IN SEISMIC DESIGN CATEGORIES D, E AND F.
4. USE 7/8" WALL MOULDING IN SEISMIC DESIGN CATEGORIES D, E, AND F. ATTACH TEES/RUNNERS TO WALL WITH SEISMIC CLIPS.

G CEILING SUSPENSION DETAIL*
N.T.S.
* FOR METAL ACOUSTICAL SUSPENSION ASSEMBLIES (SIMILAR FOR METAL SUSPENSION SYSTEM: GYPSUM BOARD)

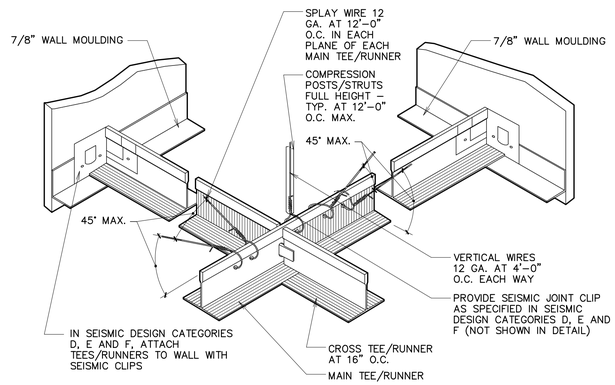

H CEILING SUSPENSION DETAIL
N.T.S.

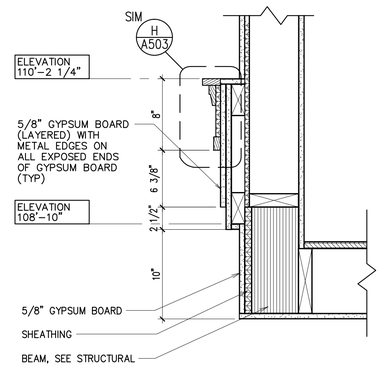

J TRIM DETAIL
1 1/2" = 1'-0"

Architect / Engineer:
BOTT PANTONE ARCHITECTS
620 24TH STREET
OGDEN, UTAH 84401
BPARCHITECTS.NET
P 801.394.3053
F 801.394.3054

Stamp:
STATE OF UTAH
C. BRIAN BOTT
No. 136728
LICENSED ARCHITECT

FREMONT WARD & SYRACUSE WEST STAKE CENTER
1956 SOUTH 3000 WEST
SYRACUSE, UTAH

Project for:
THE CHURCH OF JESUS CHRIST OF LATTER-DAY SAINTS

Mark	Date (DAY)	Description
28-JUL-17	BID SET	

Project Number: 0761
Plan Series: HET-SAS-09-07
Property Number: 500-1632

Sheet Title: LIGHT COVE AND CEILING TRIM DETAILS

Sheet: A152

HSAS-A152.dwg - 08/03/2017 - 1:23 PM

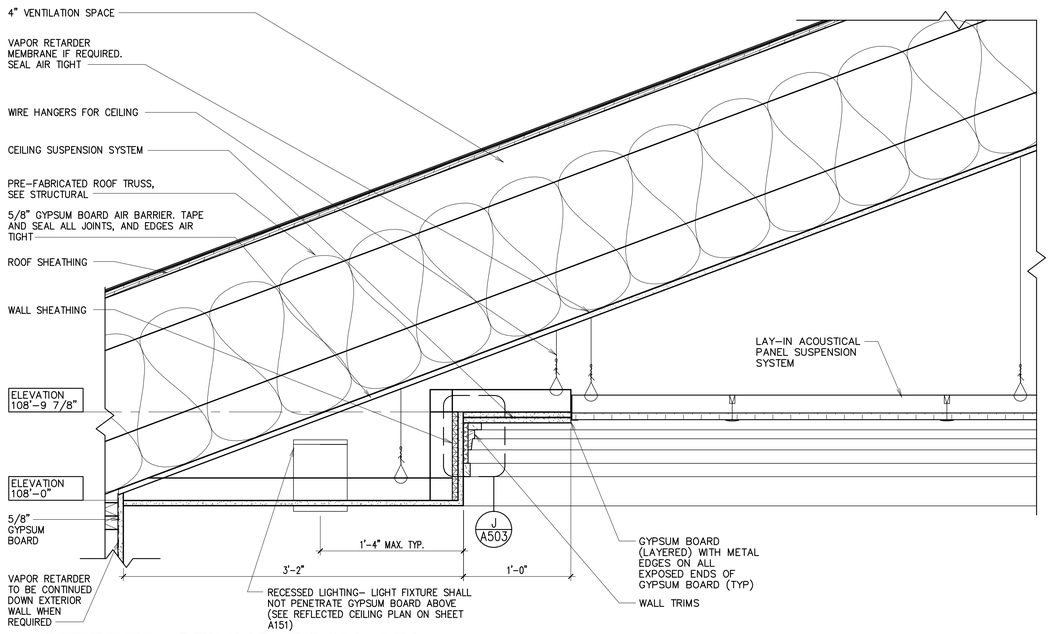

(A) STEPPED CEILING ROOM 131
1 1/2" = 1'-0"

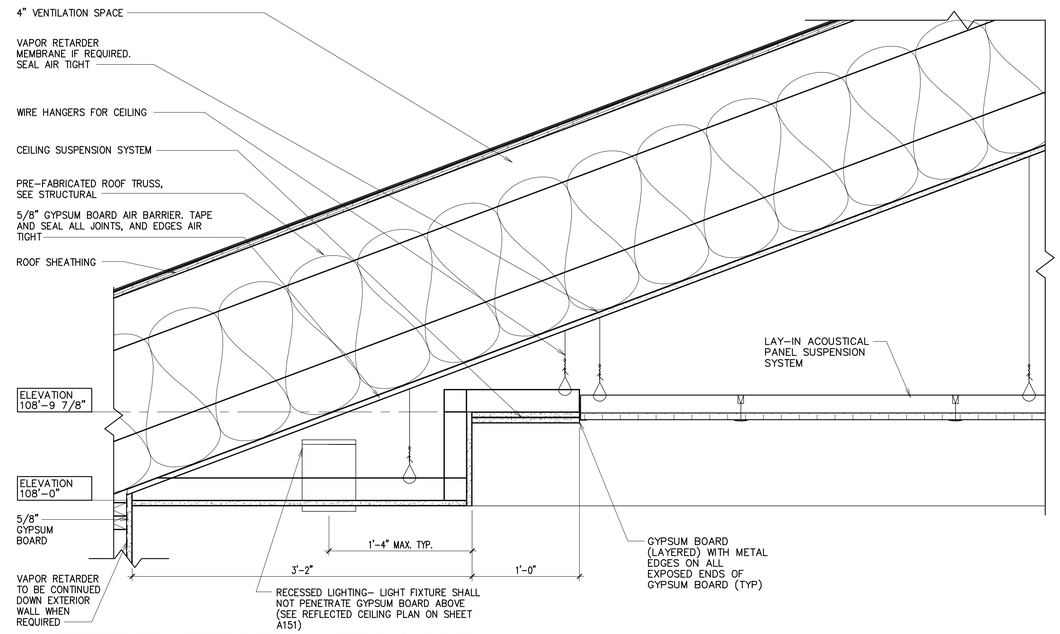

(B) STEPPED CEILING – ROOM 123
1 1/2" = 1'-0"

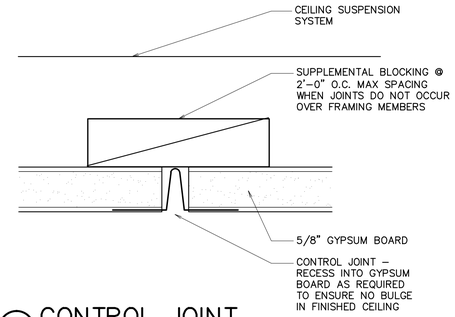

(C) CONTROL JOINT
1'-0" = 1'-0"

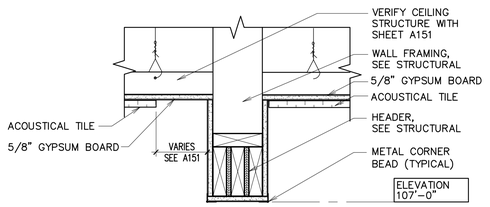

(D) WALL OPENING HEAD
1 1/2" = 1'-0"

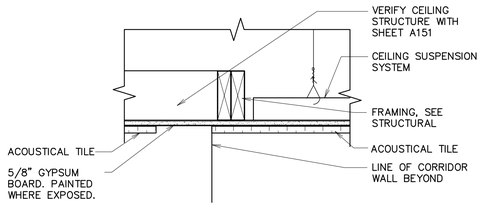

(F) WALL OPENING HEAD
1 1/2" = 1'-0"

Architect / Engineer:
BOTT PANTONE ARCHITECTS
620 24TH STREET
OGDEN, UTAH 84401
BPARCHITECTS.NET
P 801.394.3033
F 801.394.3054

Stamp:
STATE OF UTAH
G. BRIAN BOTT
No. 136728
LICENSED ARCHITECT

FREMONT WARD & SYRACUSE WEST STAKE CENTER
1956 SOUTH 3000 WEST
SYRACUSE, UTAH

Project for:
THE CHURCH OF JESUS CHRIST OF LATTER-DAY SAINTS

Mark	Date (dd/mm/yy)	Description
28-JUL-17	BID SET	

Project Number: 0761
Plan Series: HET-SAS-09-07
Property Number: 500-1632

Sheet Title: LIGHT COVE AND CEILING DETAILS

Sheet: A153

HSAS-A153.dwg - 08/03/2017 - 1:23 PM

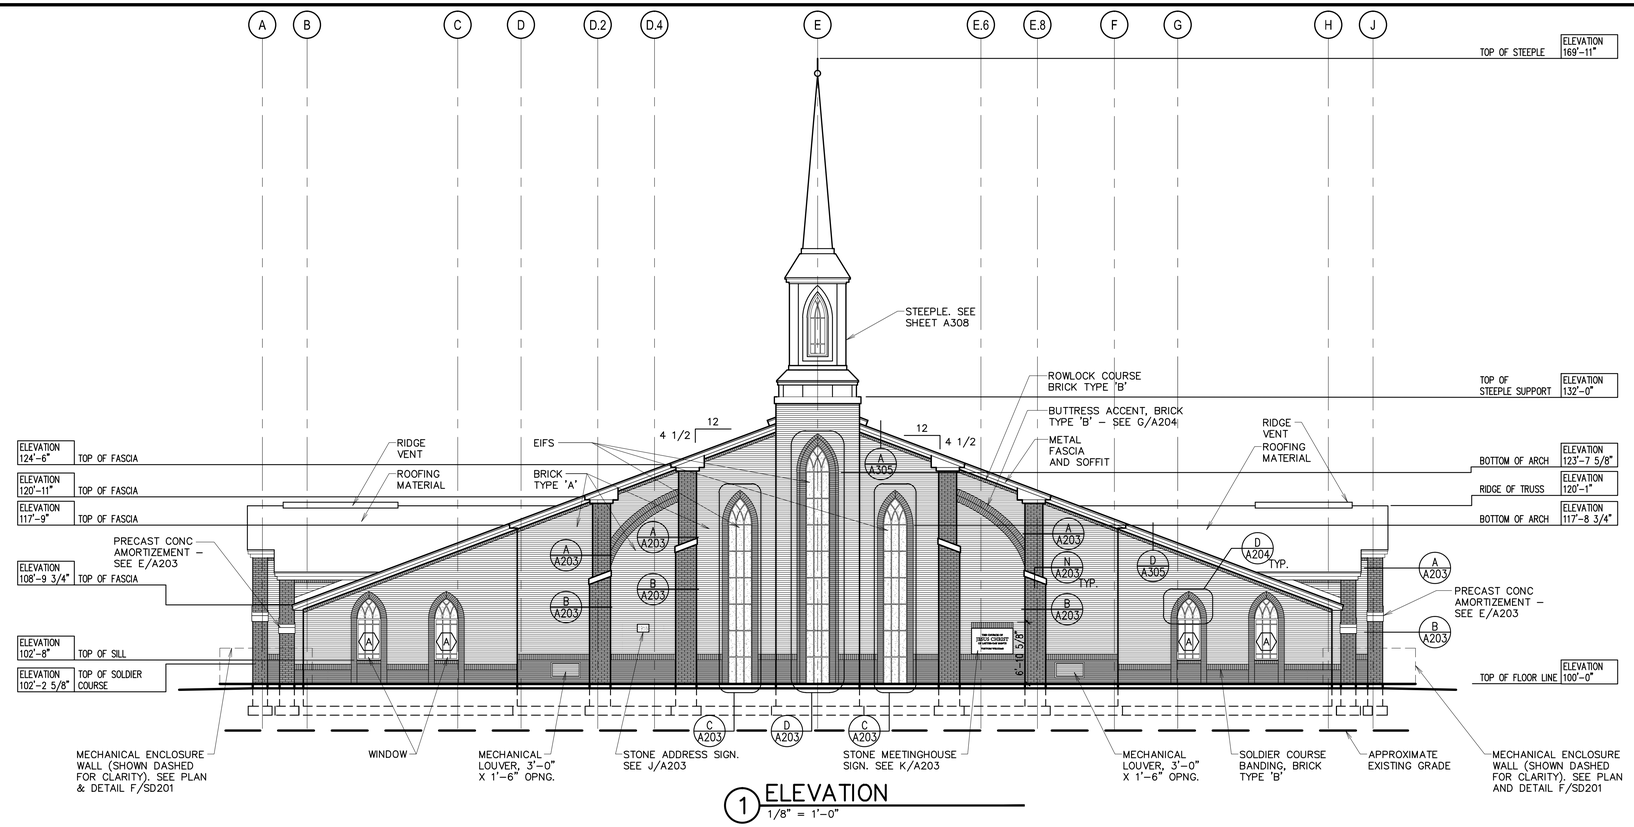

1 ELEVATION
1/8" = 1'-0"

BRICK LEGEND
- BRICK TYPE 'A'
- BRICK TYPE 'B'

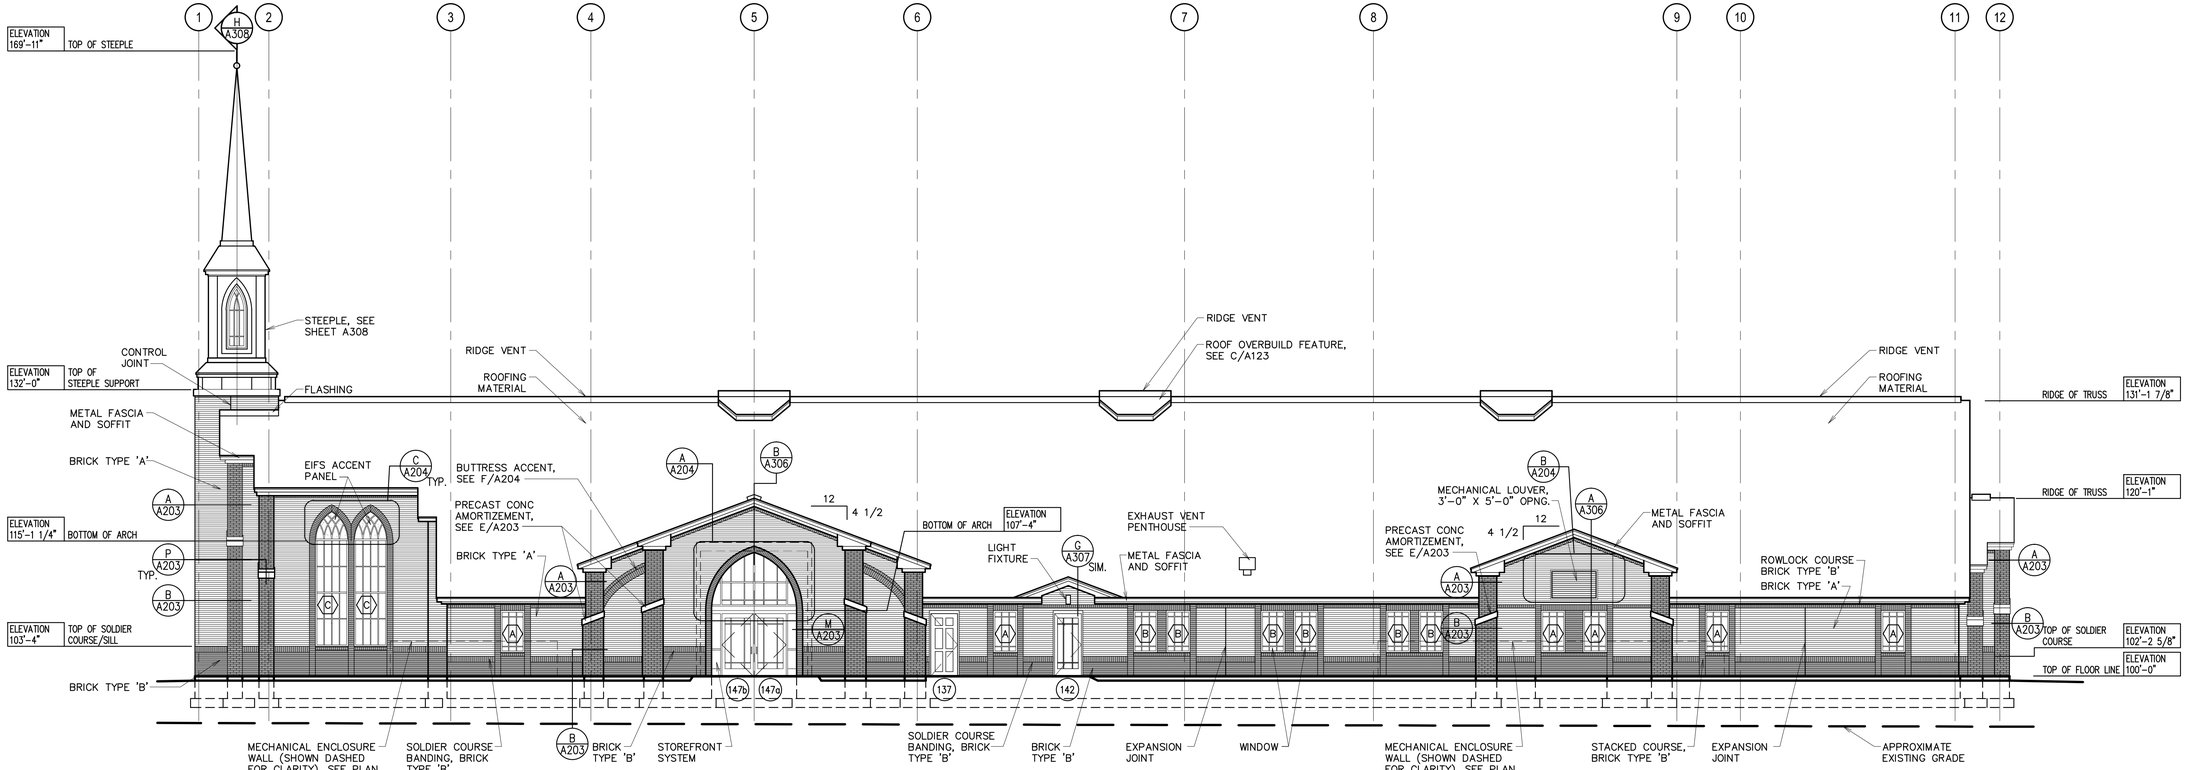

2 ELEVATION
1/8" = 1'-0"

Architect / Engineer:
BOTT PANTONE ARCHITECTS
620 24TH STREET
OGDEN, UTAH 84401
BPARCHITECTS.NET
P 801.394.3053
F 801.394.3054

Stamp:
STATE OF UTAH
C. BRIAN BOTT
No. 136728
LICENSED ARCHITECT

FREMONT WARD & SYRACUSE WEST STAKE CENTER
1956 SOUTH 3000 WEST
SYRACUSE, UTAH

Project for:
THE CHURCH OF JESUS CHRIST OF LATTER-DAY SAINTS

Mark	Date (dd/m/y)	Description
-	-	-
-	-	-
-	-	-
-	-	-
-	-	-
-	-	-
-	-	-

28-JUL-17 | BID SET

Project Number: 0761
Plan Series: HET-SAS-09-07
Property Number: 500-1632

Sheet Title: BUILDING ELEVATIONS

Sheet: A201

HSAS-A201-w1.dwg - 08/03/2017 - 2:03 PM

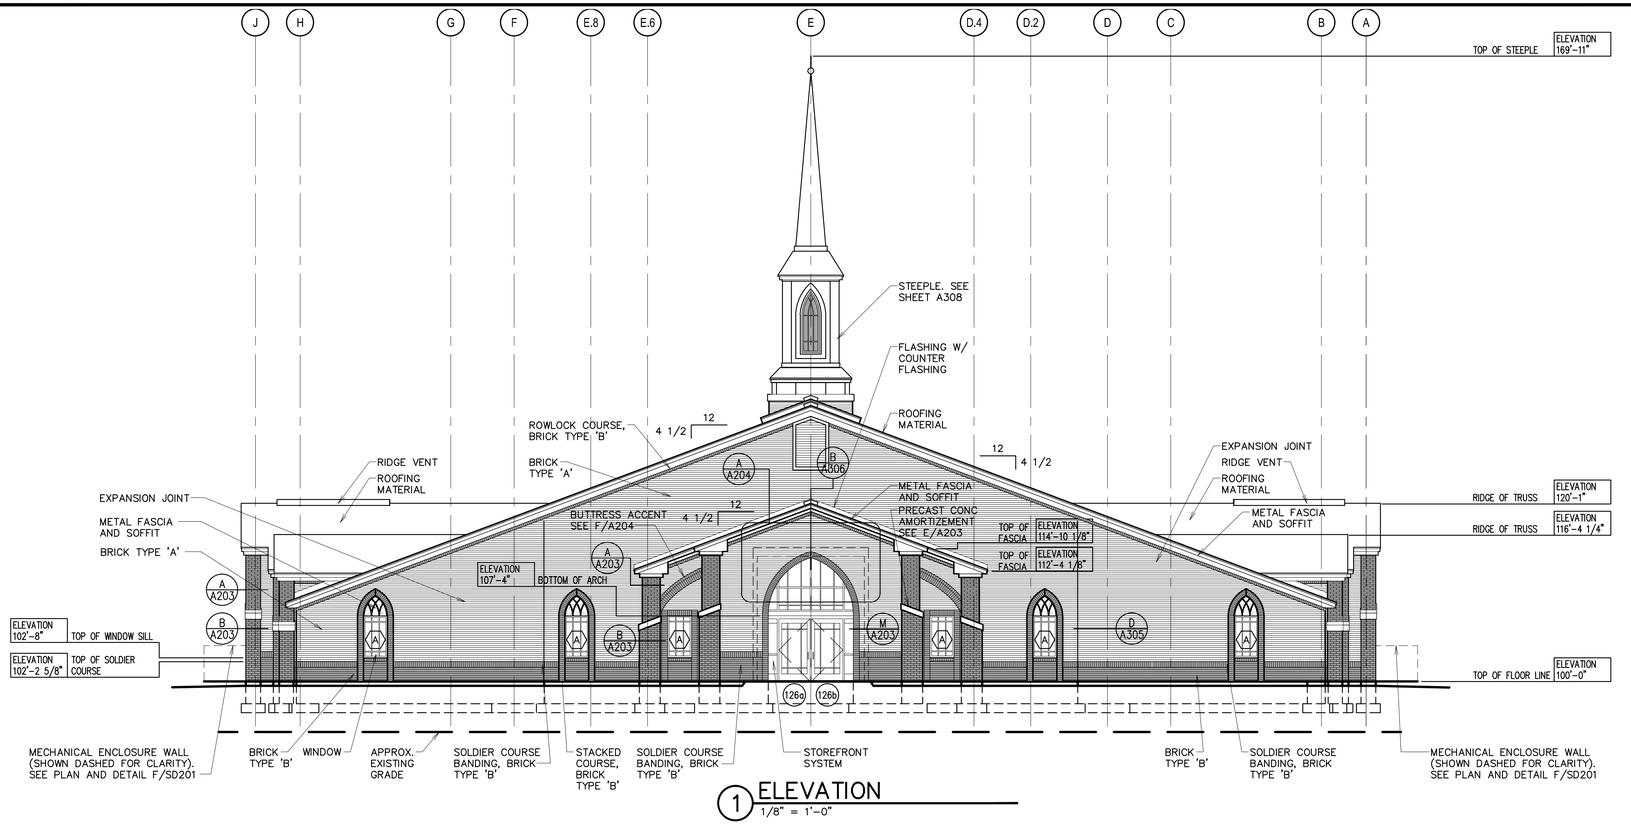

1 ELEVATION
1/8" = 1'-0"

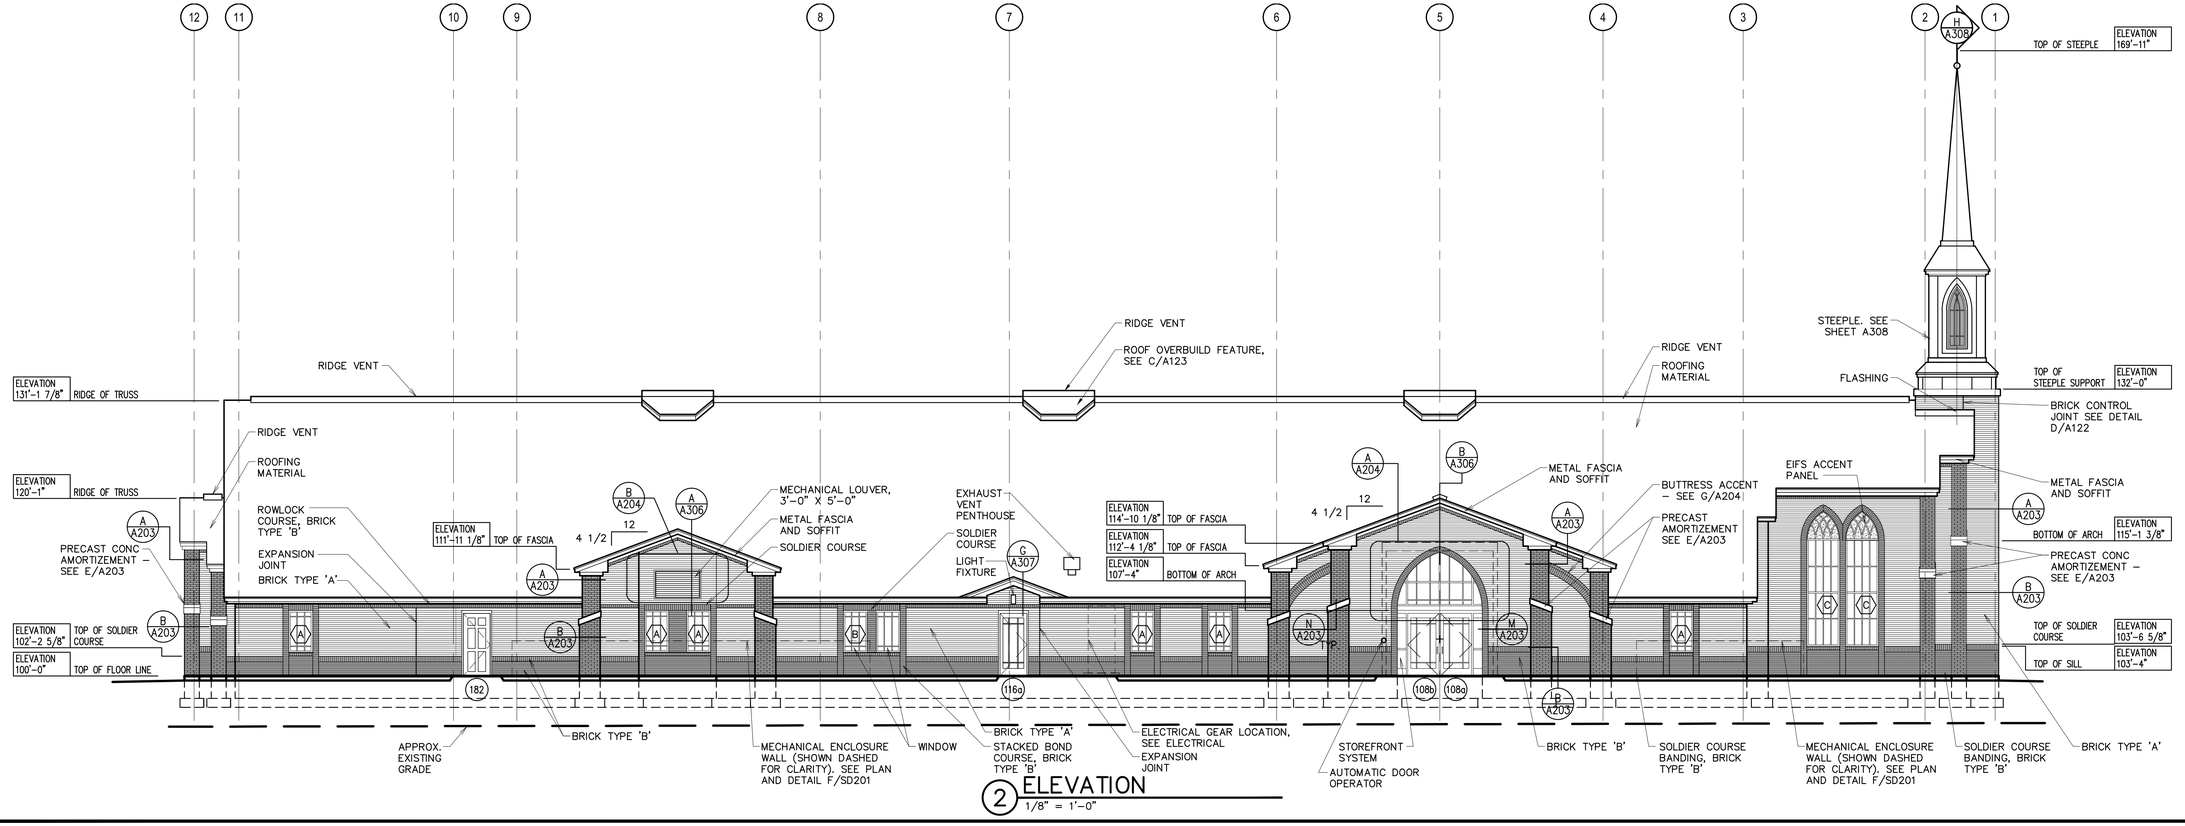

2 ELEVATION
1/8" = 1'-0"

BRICK LEGEND

- BRICK TYPE 'A'
- BRICK TYPE 'B'

Architect / Engineer:
BOTT PANTONE ARCHITECTS
620 24TH STREET
OGDEN, UTAH 84401
BPARCHITECTS.NET
P 801.394.3033
F 801.394.3054

Stamp:
STATE OF UTAH
C. BRIAN BOTT
No. 136728
LICENSED ARCHITECT

FREMONT WARD & SYRACUSE WEST STAKE CENTER

1956 SOUTH 3000 WEST
SYRACUSE, UTAH

Project for:
THE CHURCH OF JESUS CHRIST OF LATTER-DAY SAINTS

Mark	Date (dd/m/y)	Description
-	-	-
-	-	-
-	-	-
-	-	-
-	-	-
-	-	-
-	-	-

28-JUL-17 | BID SET

Project Number: 0761
Plan Series: HET-SAS-09-07
Property Number: 500-1632

Sheet Title: BUILDING ELEVATIONS

Sheet: A202

HSAS-A202-w1.dwg - 08/03/2017 - 2:02 PM

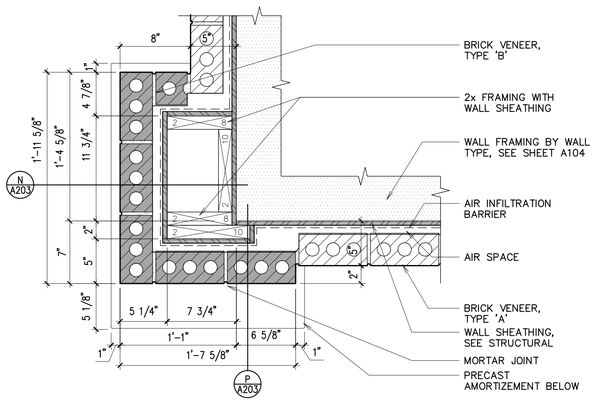

A UPPER BRICK CORNER
1 1/2" = 1'-0"

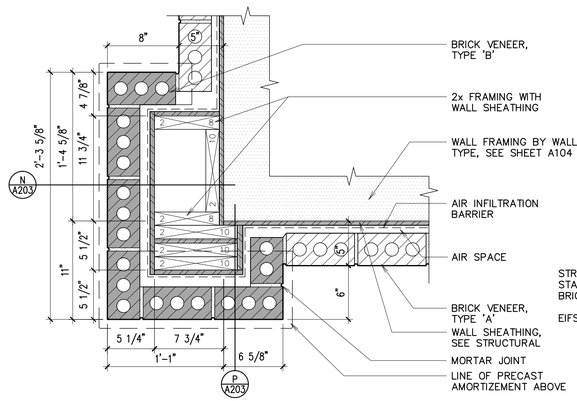

B LOWER BRICK CORNER
1 1/2" = 1'-0"

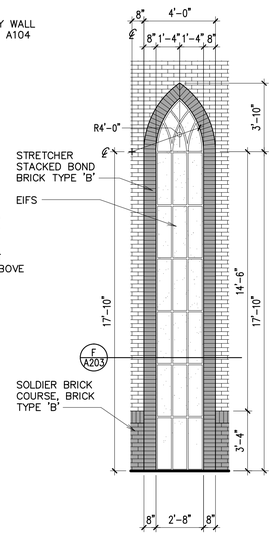

SIDE RECESSED EIFS PANEL
C 1/4" = 1'-0"

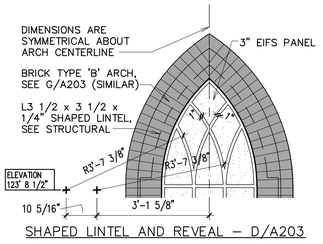

SHAPED LINTEL AND REVEAL – D/A203

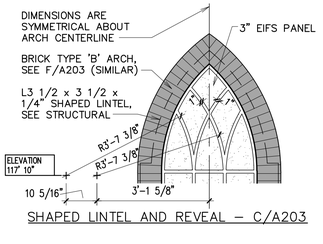

SHAPED LINTEL AND REVEAL – C/A203

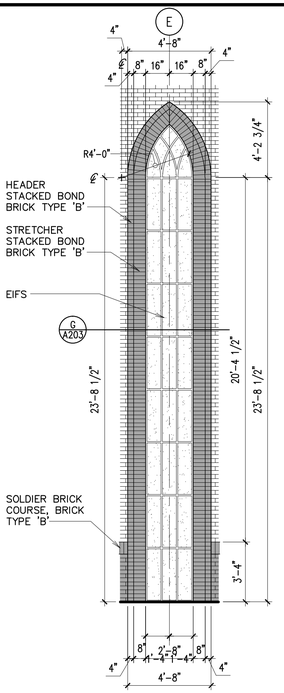

CENTER RECESSED EIFS PANEL
D 1/4" = 1'-0"

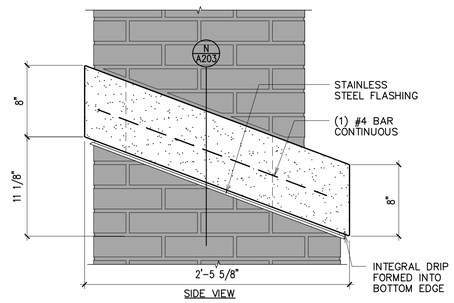

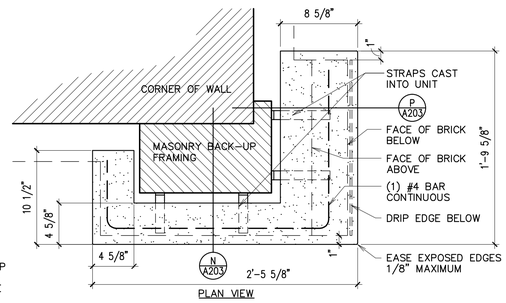

E PRECAST CONCRETE AMORTIZEMENT
1 1/2" = 1'-0"

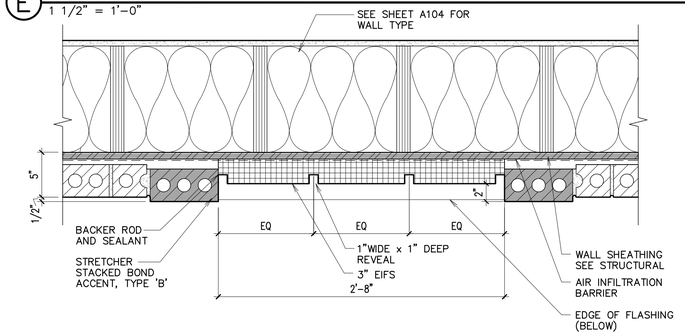

F FRONT RECESSED SIDE EIFS PANEL
1 1/2" = 1'-0"

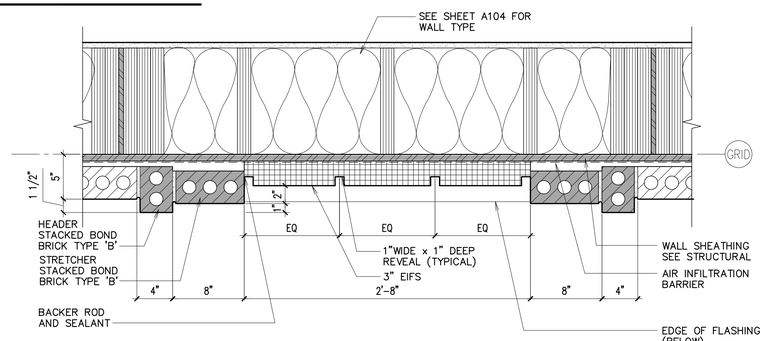

G FRONT RECESSED CENTER EIFS PANEL
1 1/2" = 1'-0"

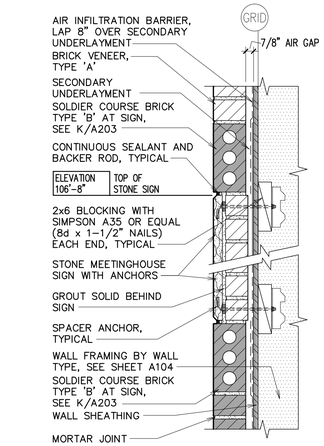

MEETINGHOUSE STONE SIGN
H 1 1/2" = 1'-0"

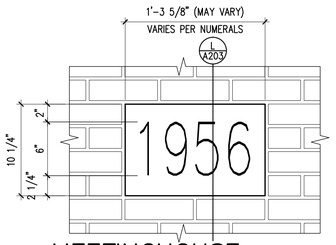

MEETINGHOUSE ADDRESS SIGN
J 1 1/2" = 1'-0"

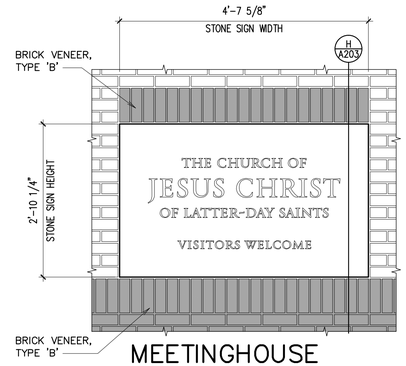

MEETINGHOUSE STONE SIGN
K 3/4" = 1'-0"

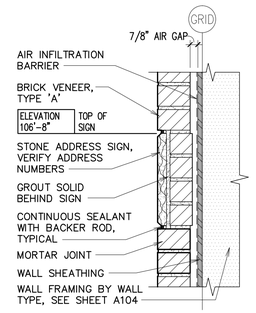

MEETINGHOUSE ADDRESS SIGN
L 1 1/2" = 1'-0"

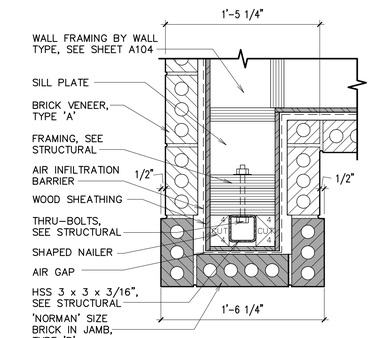

ENTRY ARCH JAMB
M 1 1/2" = 1'-0"

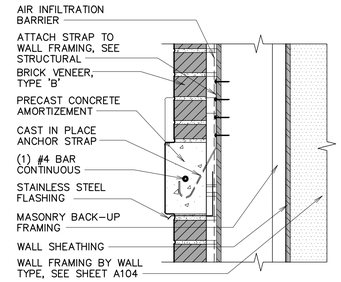

PRECAST CONCRETE
N 1 1/2" = 1'-0"

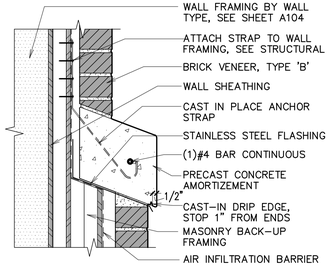

PRECAST CONCRETE
P 1 1/2" = 1'-0"

Architect / Engineer:
BOTT PANTONE ARCHITECTS
620 24TH STREET
OGDEN, UTAH 84401
BPARCHITECTS.NET
P 801.394.3053
F 801.394.3054

Stamp:
STATE OF UTAH
G. BRIAN BOTT
No. 136728
LICENSED ARCHITECT

FREMONT WARD & SYRACUSE WEST STAKE CENTER
1956 SOUTH 3000 WEST
SYRACUSE, UTAH

Project for:
THE CHURCH OF JESUS CHRIST OF LATTER-DAY SAINTS

Mark	Date (dd/m/y)	Description
28-JUL-17	-	BID SET

Project Number: 0761
Plan Series: HET-SAS-09-07
Property Number: 500-1632

Sheet Title: BUILDING ELEVATION DETAILS

Sheet: A203

HSAS-A203-sv1.dwg - 08/03/2017 - 1:23 PM

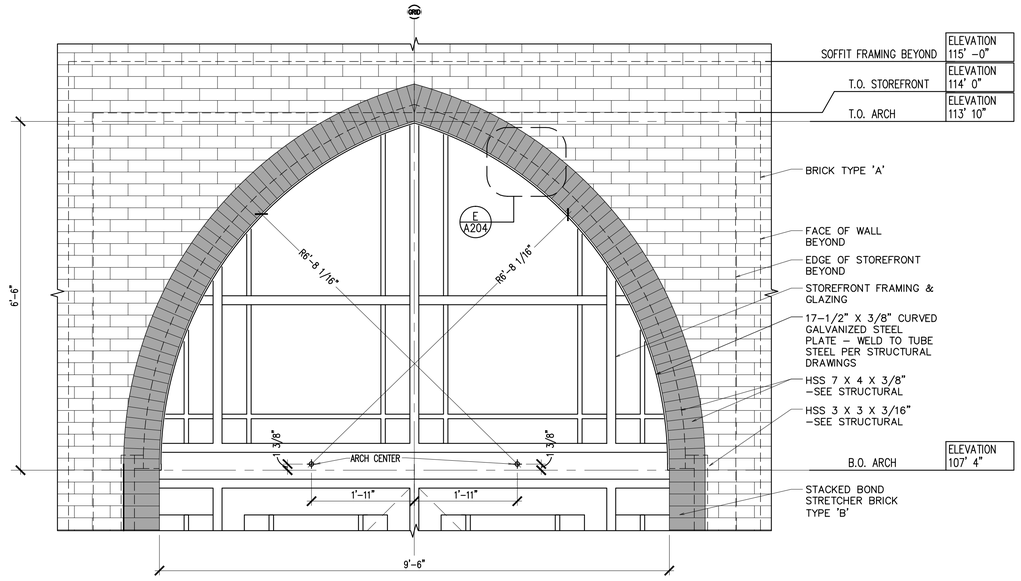

A VESTIBULE ARCH
3/4" = 1'-0"

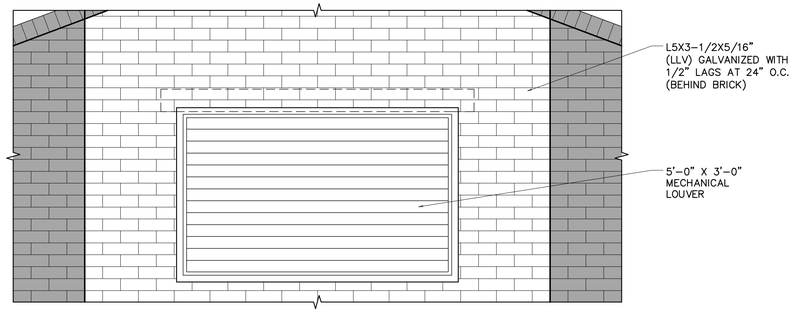

B LINTEL AT MECHANICAL LOUVER
3/4" = 1'-0"

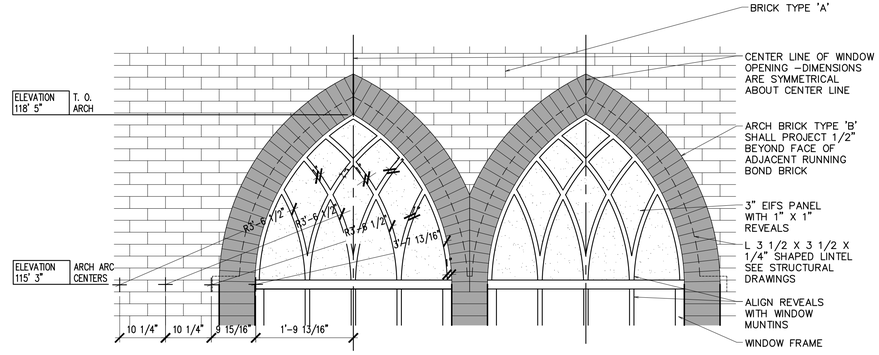

C BRICK WINDOW ARCH
3/4" = 1'-0"

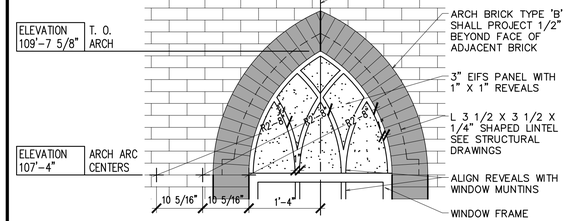

D BRICK WINDOW ARCH
3/4" = 1'-0"

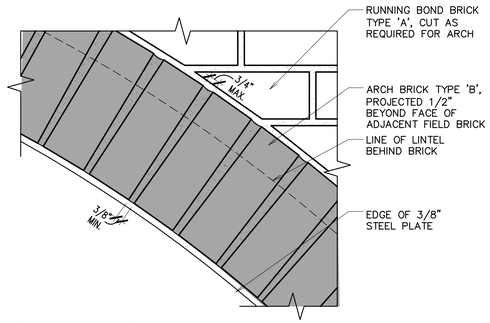

E MORTAR JOINT AT ARCH BRICK
3" = 1'-0"

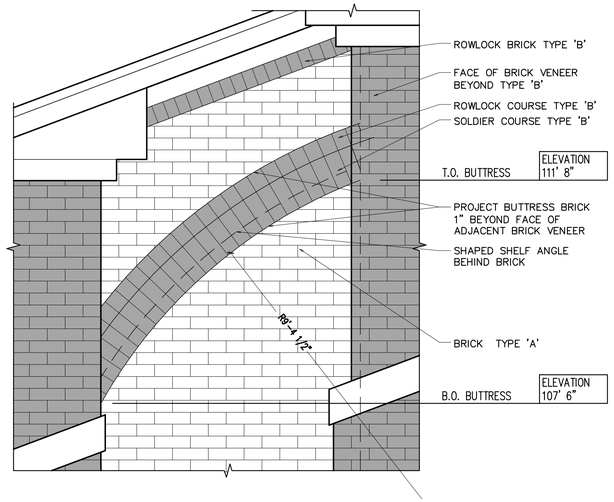

F FLYING BUTTRESS AT ENTRANCE
3/4" = 1'-0"

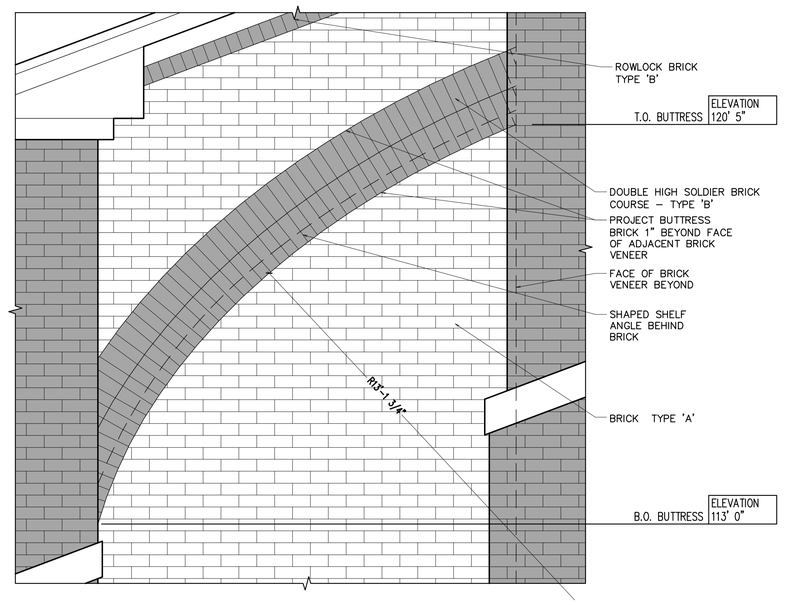

G FLYING BUTTRESS AT FRONT ELEVATION
3/4" = 1'-0"

Architect / Engineer:
BOTT PANTONE ARCHITECTS
620 24TH STREET
OGDEN, UTAH 84401
BPARCHITECTS.NET
P 801.394.3053
F 801.394.3054

Stamp:
STATE OF UTAH
C. BRIAN BOTT
No. 136728
LICENSED ARCHITECT

FREMONT WARD & SYRACUSE WEST STAKE CENTER
1956 SOUTH 3000 WEST
SYRACUSE, UTAH

Project for:
THE CHURCH OF JESUS CHRIST OF LATTER-DAY SAINTS

Mark	Date (DMY)	Description
-	-	-
-	-	-
-	-	-
-	-	-
-	-	-
-	-	-
28-JUL-17		BID SET

Project Number: 0761
Plan Series: HET-SAS-09-07
Property Number: 500-1632

Sheet Title: BUILDING ELEVATION DETAILS

Sheet: A204

HSAS-A204-v1.dwg - 08/03/2017 - 1:23 PM

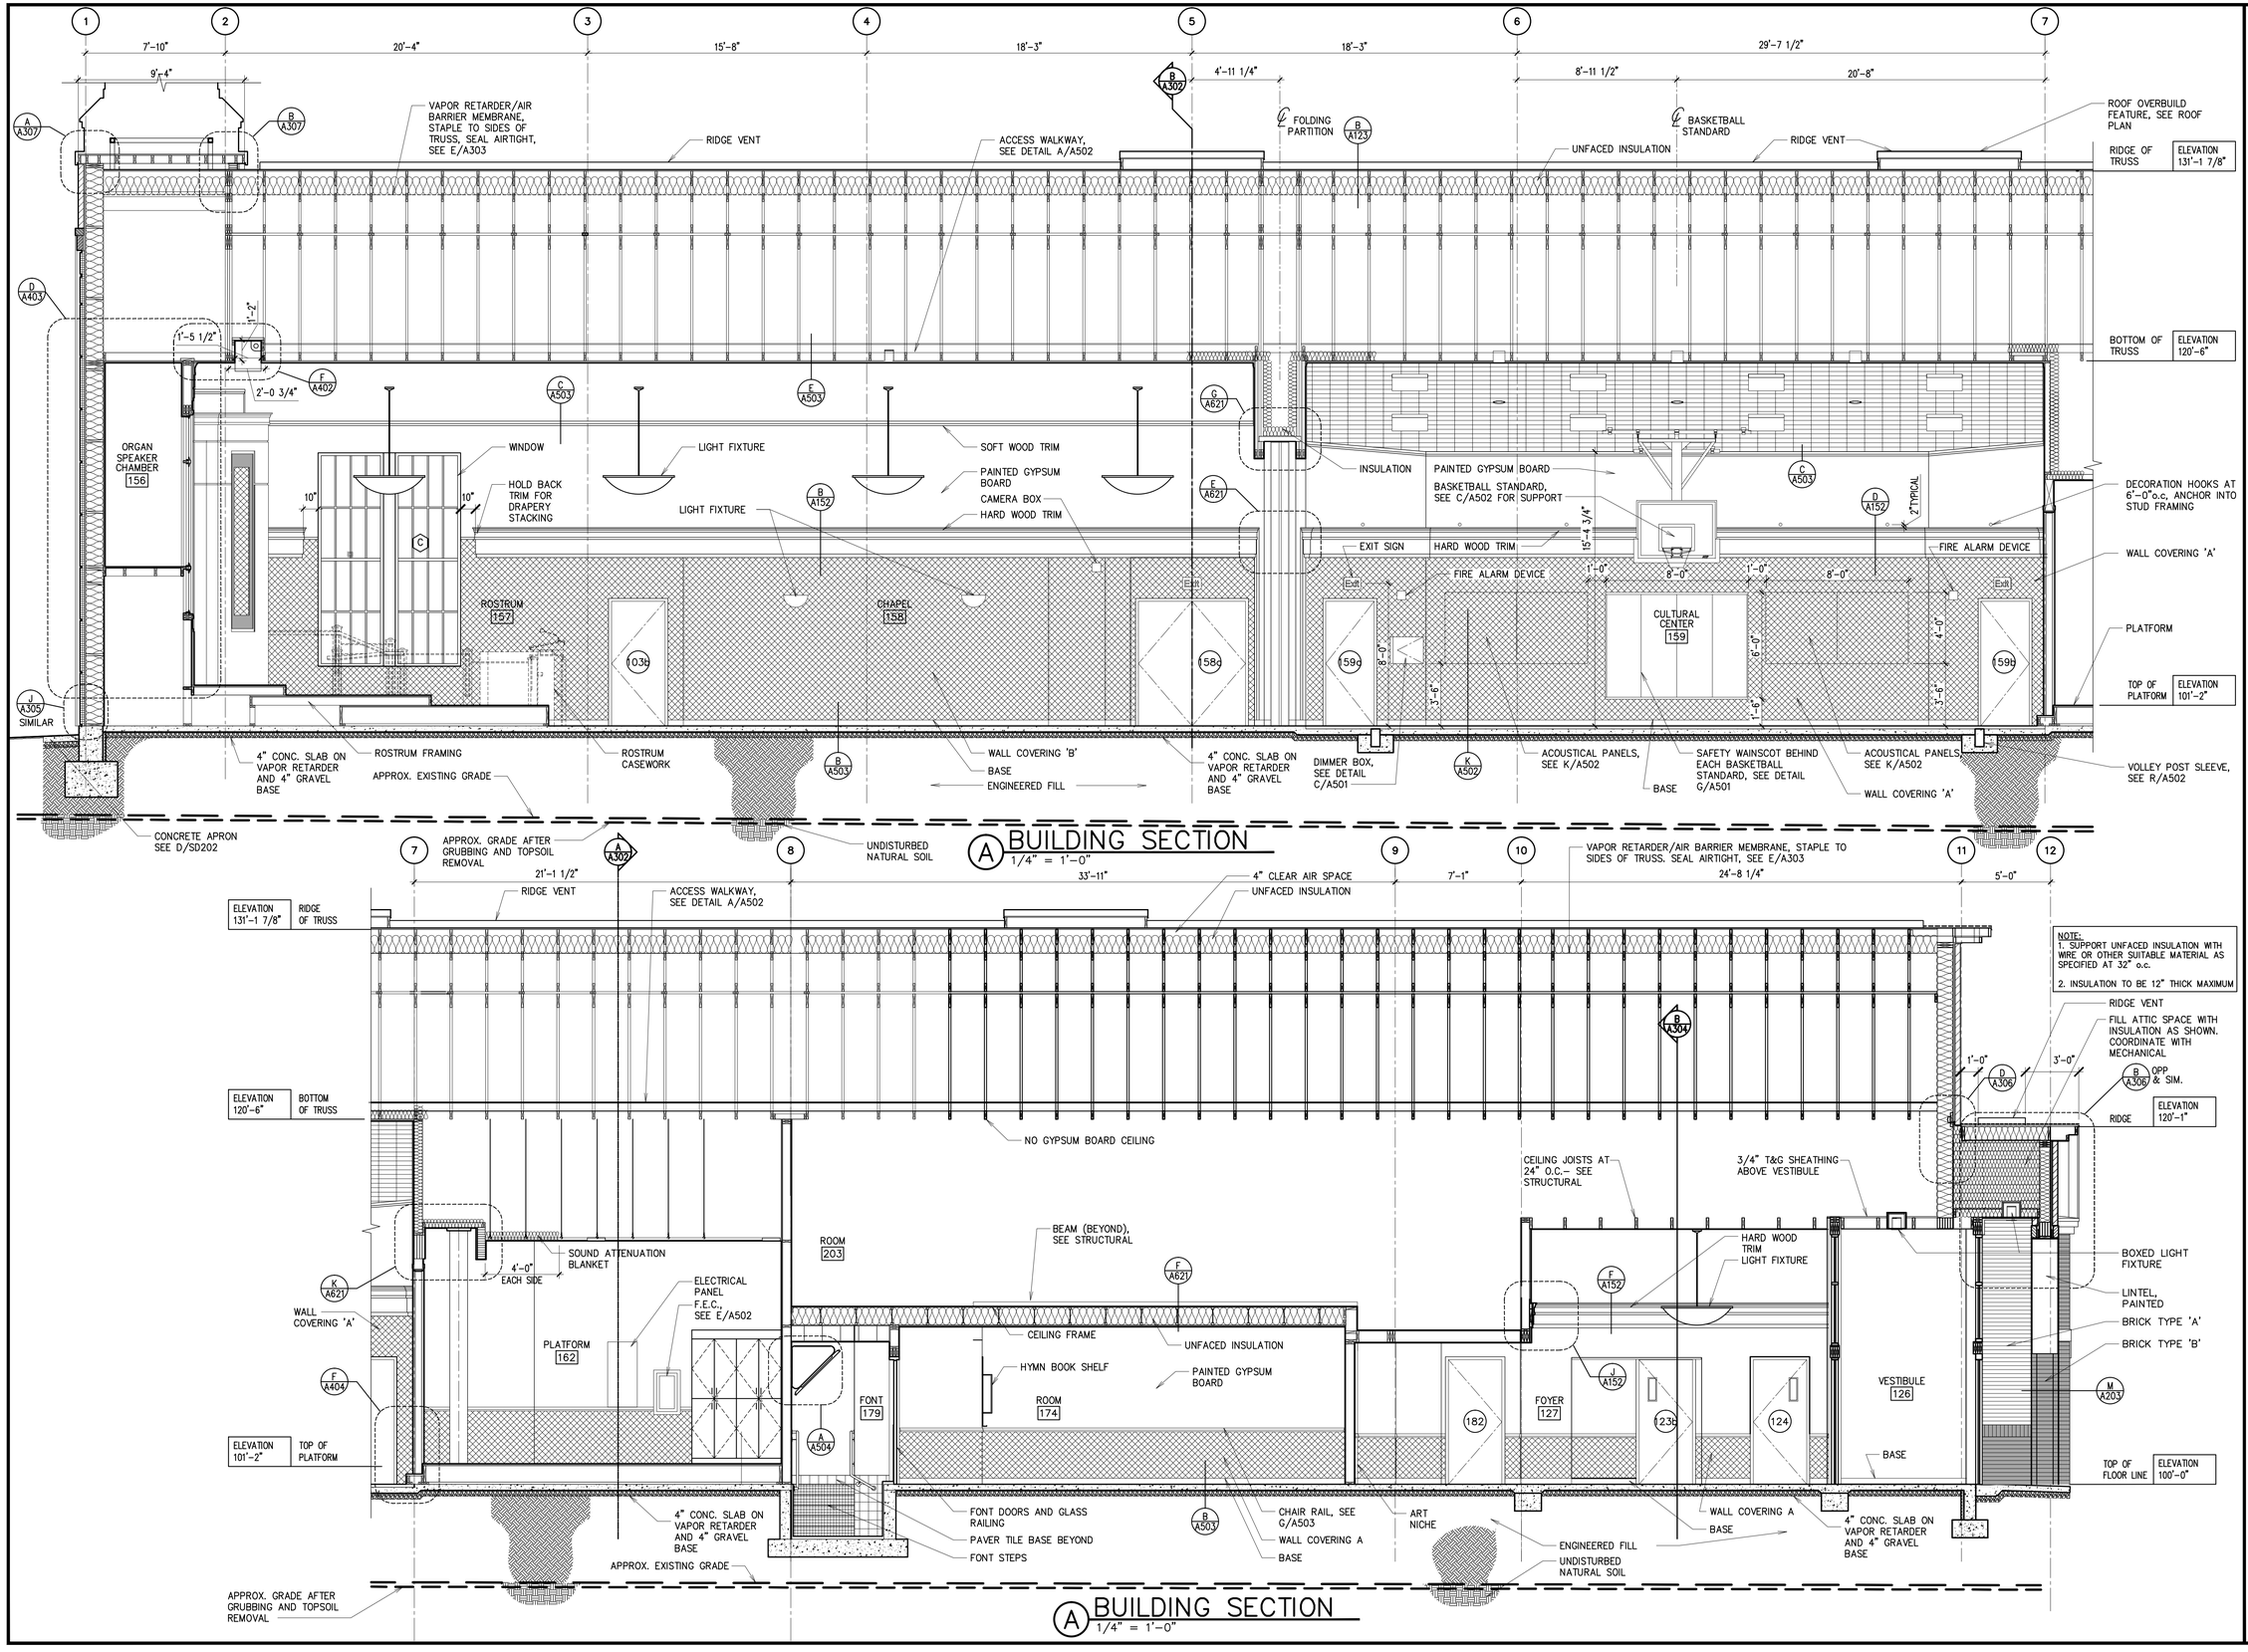

A BUILDING SECTION
1/4" = 1'-0"

A BUILDING SECTION
1/4" = 1'-0"

Architect / Engineer:
BOTT PANTONE ARCHITECTS
620 24TH STREET
OGDEN, UTAH 84401
BPARCHITECTS.NET
P 801.394.3053
F 801.394.3054

Stamp:
STATE OF UTAH
C. BRIAN BOTT
No. 136728
LICENSED ARCHITECT

FREMONT WARD & SYRACUSE WEST STAKE CENTER
1956 SOUTH 3000 WEST
SYRACUSE, UTAH

Project for:
THE CHURCH OF JESUS CHRIST OF LATTER-DAY SAINTS

Mark	Date (dd/m/y)	Description
-	-	-
-	-	-
-	-	-
-	-	-
-	-	-
-	-	-
-	-	-

28-JUL-17 BID SET

Project Number: 0761
Plan Series: HET-SAS-09-07
Property Number: 500-1632

Sheet Title: BUILDING SECTIONS

Sheet: A301

HSAS-A301.dwg - 08/03/2017 - 1:23 PM

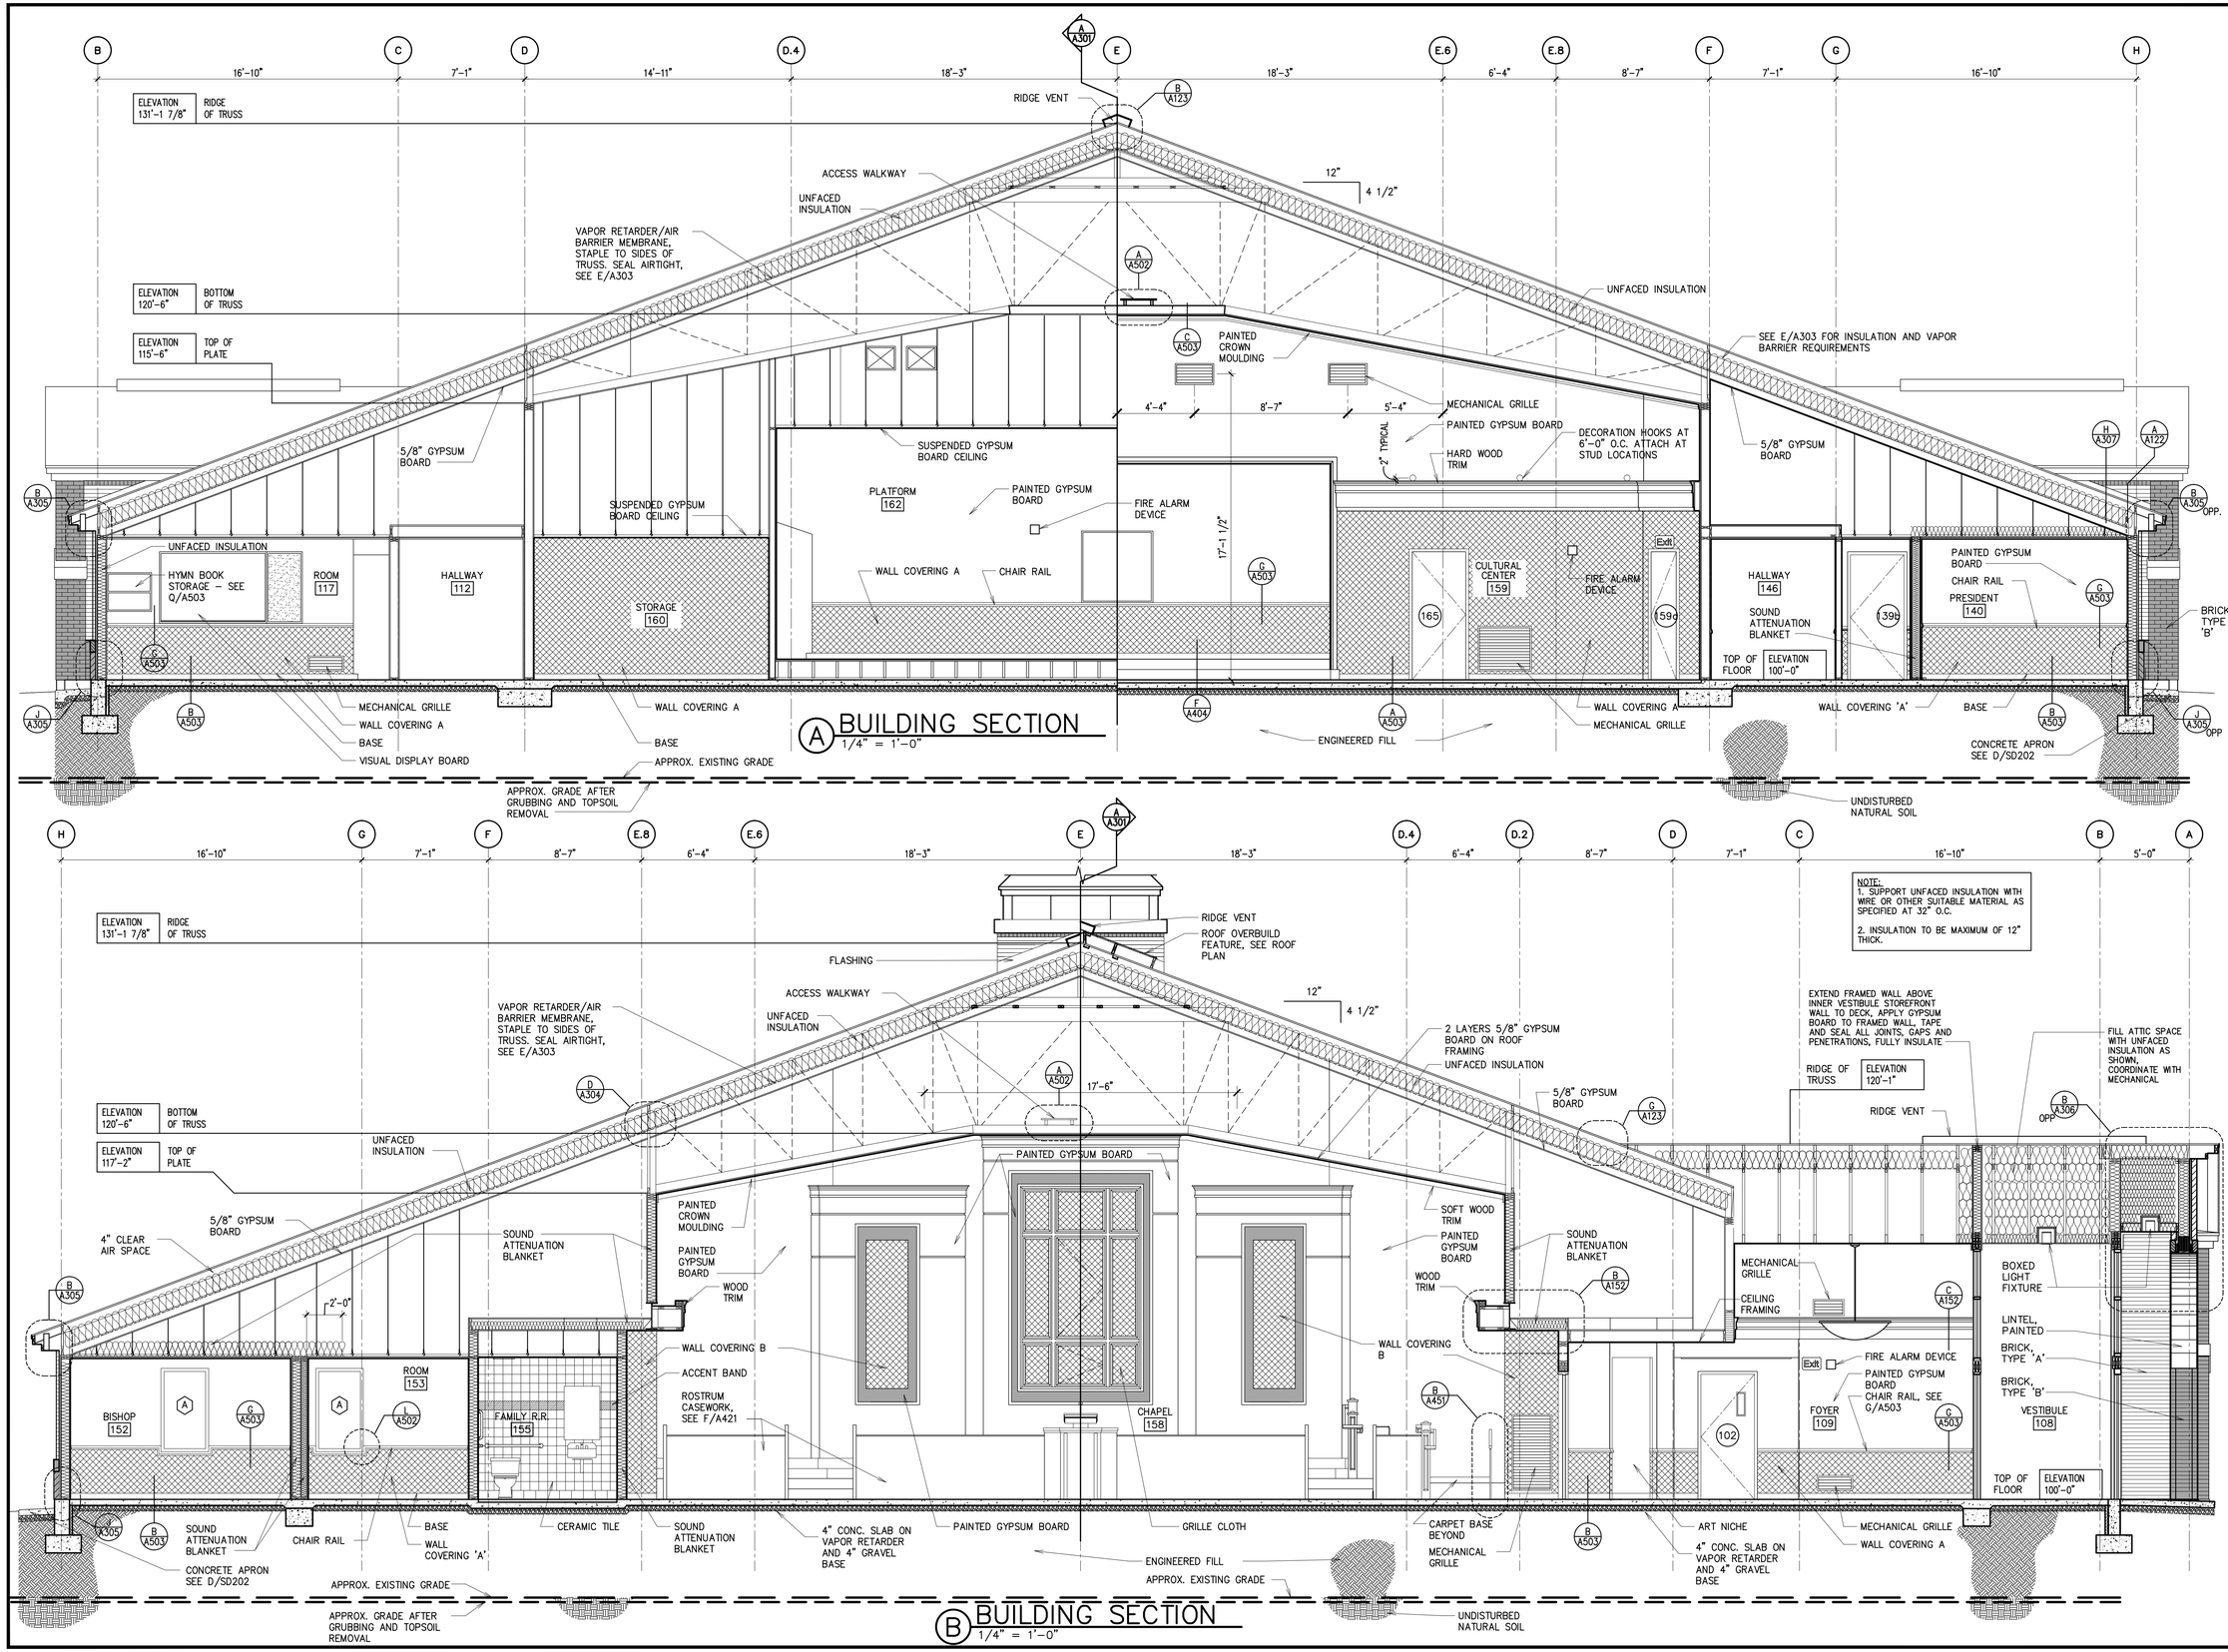

A BUILDING SECTION
1/4" = 1'-0"

B BUILDING SECTION
1/4" = 1'-0"

Architect / Engineer:
BOTT PANTONE ARCHITECTS
620 24TH STREET
OGDEN, UTAH 84401
BPARCHITECTS.NET
P 801.394.3053
F 801.394.3054

Stamp:
STATE OF UTAH
C. BRIAN BOTT
No. 136728
LICENSED ARCHITECT

FREMONT WARD & SYRACUSE WEST STAKE CENTER
1956 SOUTH 3000 WEST
SYRACUSE, UTAH

Project for:
THE CHURCH OF JESUS CHRIST OF LATTER-DAY SAINTS

Mark	Date (DMY)	Description
-	-	-
-	-	-
-	-	-
-	-	-
-	-	-
-	-	-
28-JUL-17		BID SET

Project Number: 0761
Plan Series: HET-SAS-09-07
Property Number: 500-1632

Sheet Title: BUILDING SECTIONS

Sheet: A302

HSAS-A302-v1.dwg - 08/03/2017 - 1:23 PM

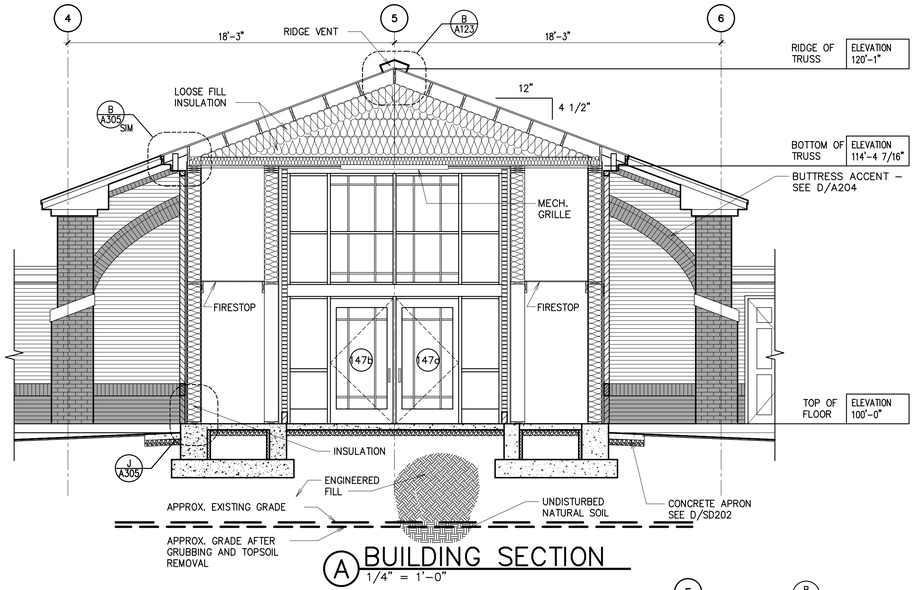

A BUILDING SECTION
1/4" = 1'-0"

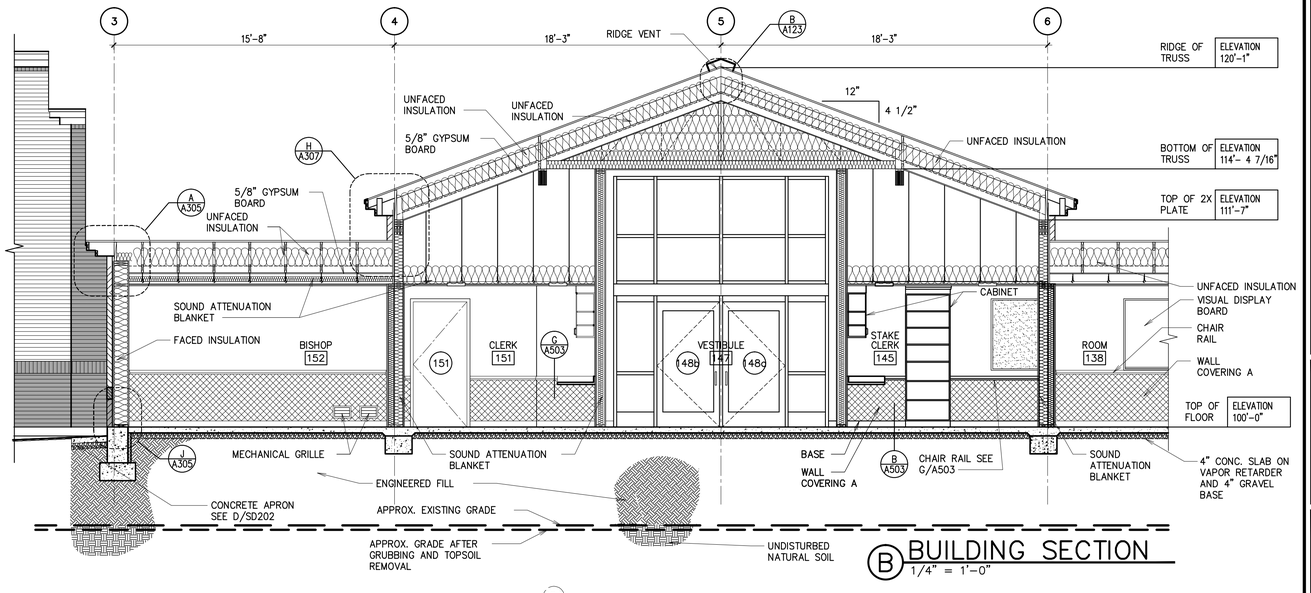

B BUILDING SECTION
1/4" = 1'-0"

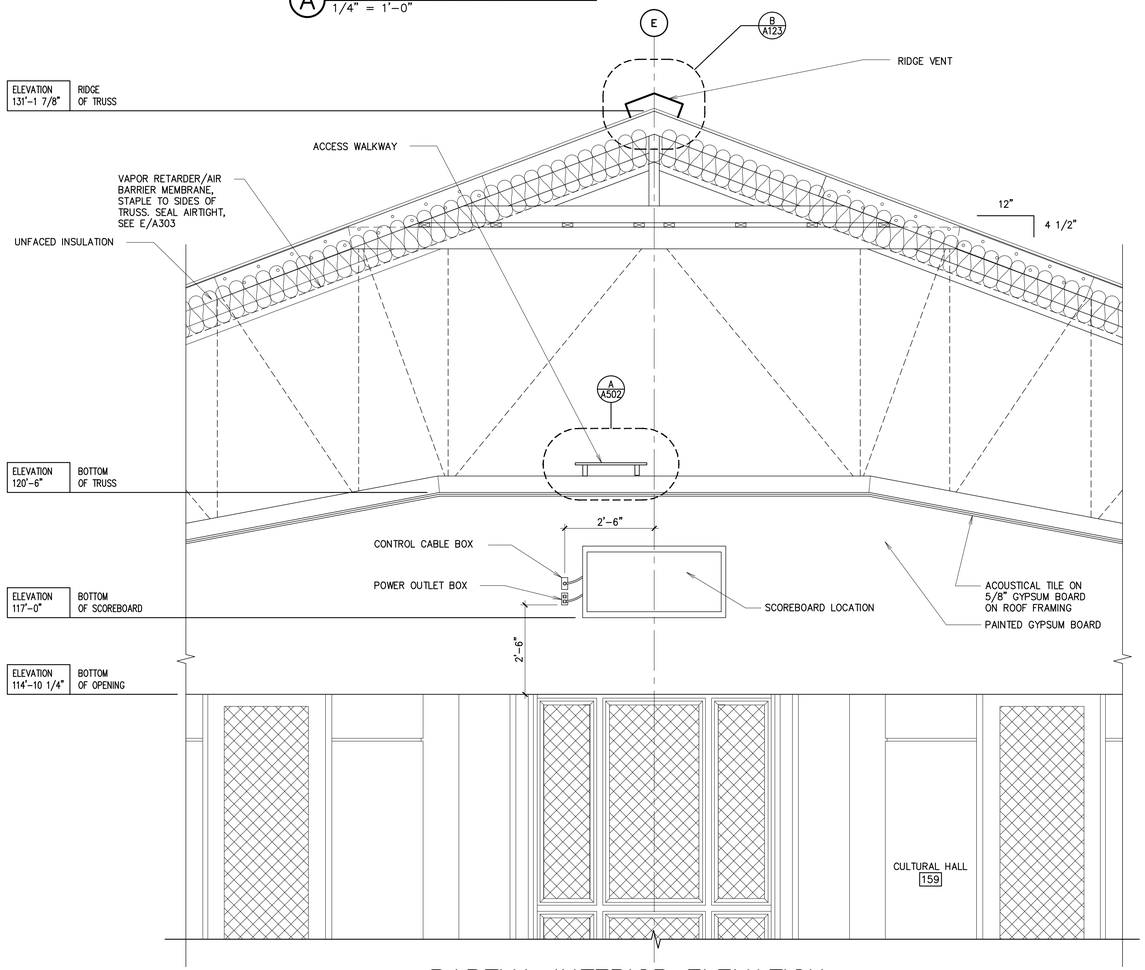

C PARTIAL INTERIOR ELEVATION
1/2" = 1'-0"

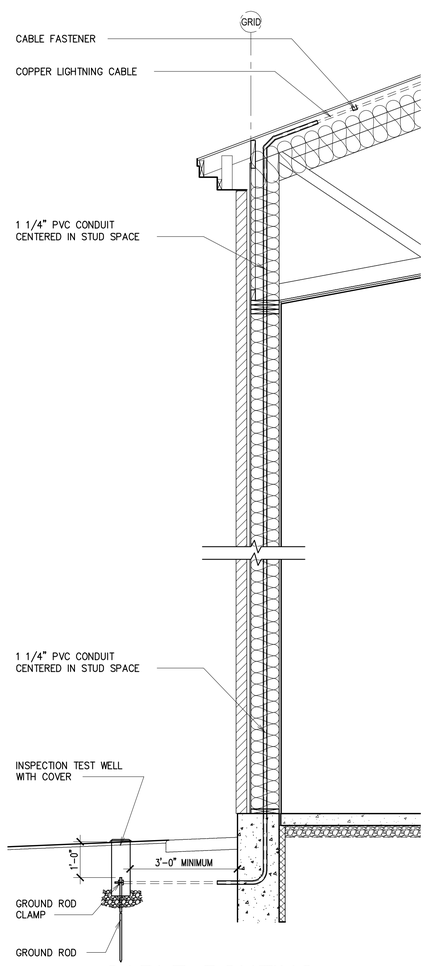

D CABLE ROUTING
1/2" = 1'-0"

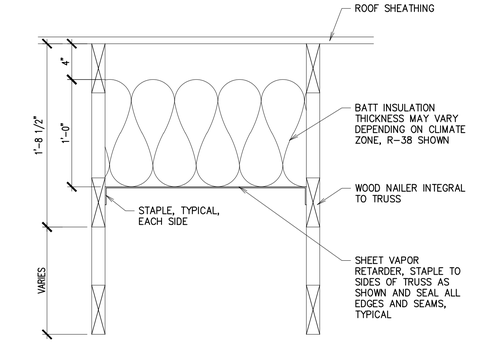

E INSULATION/VAPOR RETARDER
1 1/2" = 1'-0"

Architect / Engineer:
BOTT PANTONE ARCHITECTS
620 24TH STREET
OGDEN, UTAH 84401
BPARCHITECTS.NET
P 801.394.3033
F 801.394.3054

Stamp:
STATE OF UTAH
G. BRIAN BOTT
No. 136728
LICENSED ARCHITECT

FREMONT WARD & SYRACUSE WEST STAKE CENTER
1956 SOUTH 3000 WEST
SYRACUSE, UTAH

Project for:
THE CHURCH OF JESUS CHRIST OF LATTER-DAY SAINTS

Mark	Date (GMT)	Description
-	-	-
-	-	-
-	-	-
-	-	-
-	-	-
-	-	-
-	-	-
28-JUL-17		BID SET

Project Number: 0761
Plan Series: HET-SAS-09-07
Property Number: 500-1632

Sheet Title: BUILDING SECTIONS

Sheet: A303

HSAS-A303-ar1.dwg - 08/03/2017 - 1:24 PM

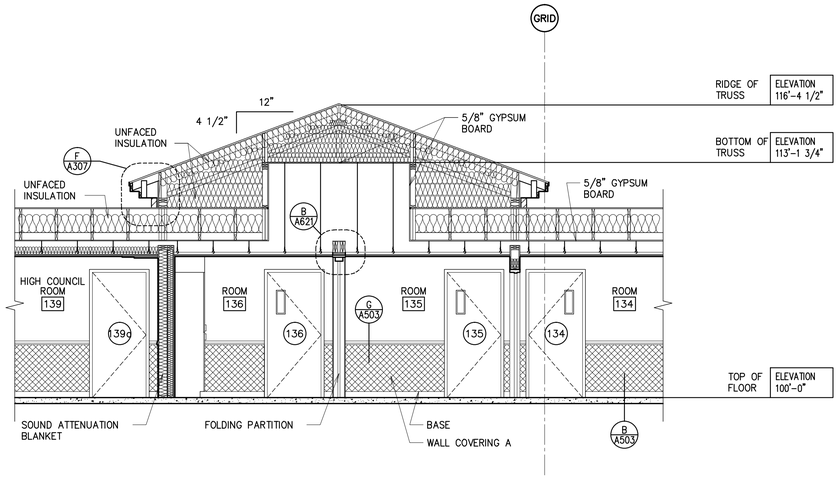

A BUILDING SECTION
1/4" = 1'-0"

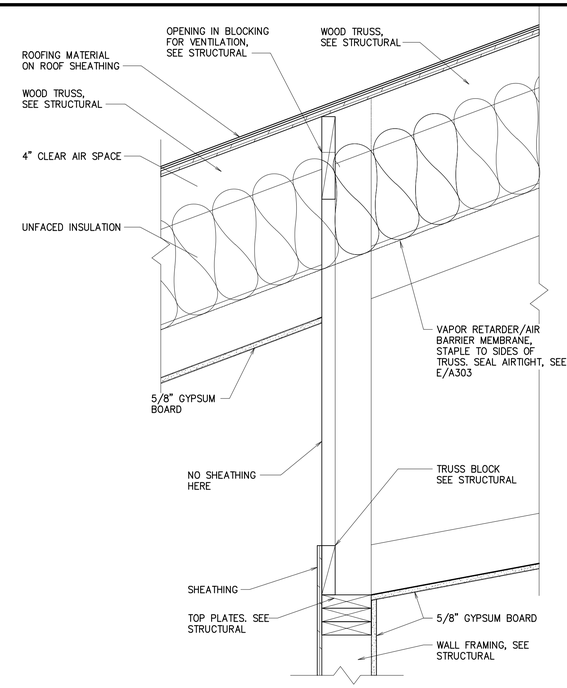

D ROOF DETAIL
1 1/2" = 1'-0"

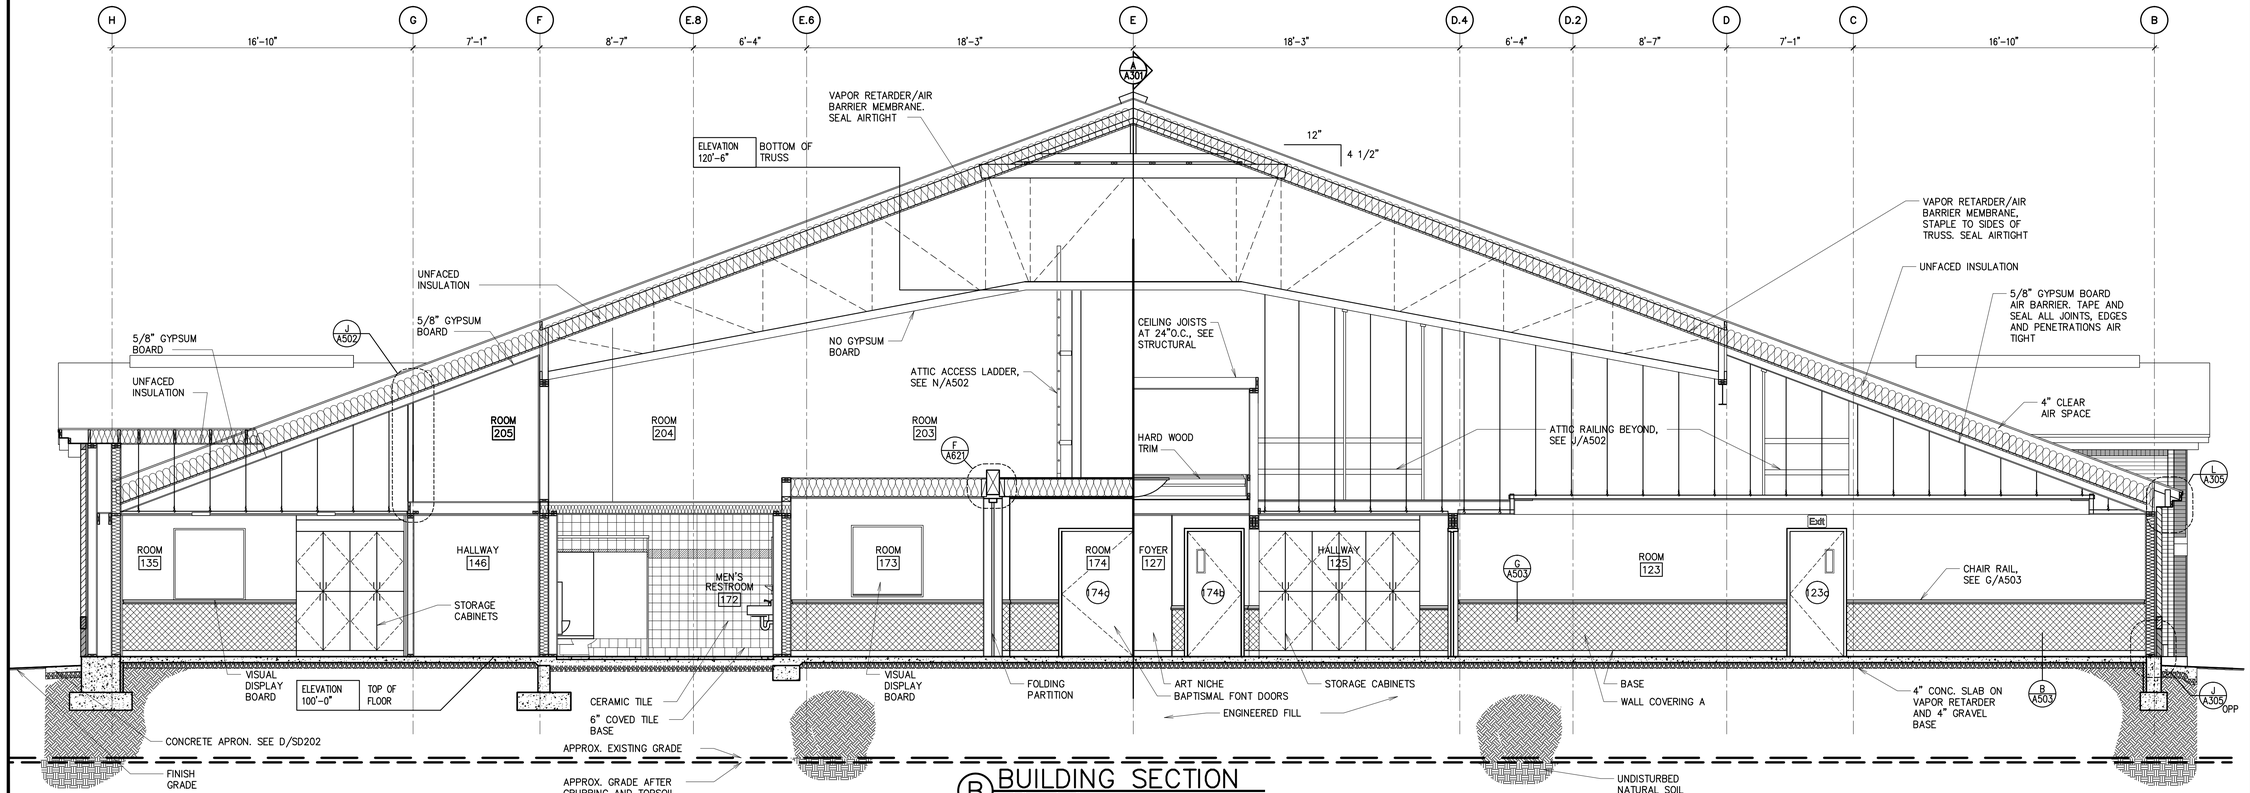

B BUILDING SECTION
1/4" = 1'-0"

Architect / Engineer:
BOTT PANTONE ARCHITECTS
620 24TH STREET
OGDEN, UT 84401
BP-ARCHITECTS.NET
P 801.394.3053
F 801.394.3054

Stamp:
STATE OF UTAH
G. BRIAN BOTT
No. 136728
LICENSED ARCHITECT

FREMONT WARD & SYRACUSE WEST STAKE CENTER
1956 SOUTH 3000 WEST
SYRACUSE, UTAH

Project for:
THE CHURCH OF JESUS CHRIST OF LATTER-DAY SAINTS

Mark	Date (dd/m)	Description
-	-	-
-	-	-
-	-	-
-	-	-
-	-	-
-	-	-
28-JUL-17		BID SET

Project Number: 0761
Plan Series: HET-SAS-09-07
Property Number: 500-1632

Sheet Title: BUILDING SECTIONS AND DETAILS

Sheet: A304