March 28, 2025

Ms. Kristen O'Neill
Chief Executive Officer
Turin Management LLC
69 Main Street, 2nd Floor
Sag Harbor, New York 11963

Subject: **Phase I Environmental Site Assessment Report**
Remington Arms Plant
14 Hoefler Avenue
Ilion, New York
HRP Project Number: TUR3501.MC

Dear Ms. O'Neill:

HRP Associates, Inc. (HRP) has completed a Phase I Environmental Site Assessment of the Remington Arms Plant located at 14 Hoefler Avenue in Ilion, New York (the "Subject Property"). HRP completed this assessment in accordance with the American Society for Testing and Materials (ASTM) Standard Practice for Environmental Site Assessments: Phase I Environmental Site Assessment Process, ASTM E1527-21.

This assessment has revealed the following recognized environmental conditions in connection with the Subject Property:

- The 200-year history of manufacturing operations is considered a recognized environmental condition in connection with the Subject Property. Numerous current and historical areas of concern including various manufacturing operations, trench drains and dry sumps, oil/water separators, petroleum and chemical storage, coal storage, electrical transformers, gun powder houses, a railroad spur, and historic fill materials were identified, any of which may have impacted the Subject Property with VOCs, SVOCs, and metals. A sitewide groundwater investigation was initiated in 1991 and completed in 2005, and a recent groundwater/soil characterization investigation specific to onsite areas of concern was conducted. Areas of concern with VOC, SVOC, and metals constituents in soil and/or groundwater were identified on-site during this investigation and are considered REC's.

  If future development of the Subject Property includes removal of site buildings and barrier surfaces, a soil management plan should be implemented to ensure that workers and the public are not exposed to dust from excavation or other handling and movement of soils. Encapsulation as a result of Site development through the use of paved surfaces, building coverage and other barrier surfaces could serve to maintain stability of contaminated fill/soil materials. If soil is to be removed from the Site and disposed, it should be characterized and re-used or disposed of at appropriate locations, based on the results of characterization and regulatory re-use requirements.

- The site contact identified the location of a water main break in the vicinity of Building 56 where cyanide was reportedly detected above state standards in soil. Soil analytical data was not provided and it is unknown if the contamination was delineated or excavated.

This assessment has revealed the following historical recognized environmental condition in connection with the Subject Property:

- Based on the investigations conducted, regulatory closure, and the likelihood that the residual petroleum hydrocarbon impacts have since continued to naturally attenuate, previously documented petroleum spills are considered historical recognized environmental conditions (HREC's) for the Subject Property.

This assessment has revealed the following business environmental risks in connection with the Subject Property:

- Numerous 55-gallon drums, 300-gallon totes, process tanks, and other manufacturing equipment containing petroleum and various chemicals were observed throughout the Subject Property associated with former manufacturing operations. At the time of the site inspection, the majority of chemicals had been removed. Following final closure of the facility, all remaining petroleum, hazardous substances, and wastes should be inventoried and removed for proper disposal and all equipment and facilities should be properly decommissioned. The site contact reported that the majority of petroleum and various chemicals have already been removed by Greenwave Technology Solutions.
- Based on the age of the buildings, it is likely that asbestos-containing materials (ACM) and lead-based paint (LBP) are present on-site. Areas of damaged materials were observed. The site contact reported that a recent site-wide asbestos survey had been conducted.
- Firing Range Dust: dust generated at three indoor fire ranges could potentially contain lead or other metals. Three indoor firing ranges with associated dust collectors were identified at the Subject Property. According to the site contact, two of the three ranges (not including the 200-yard firing range in Building 52) and their associated dust collectors have been decommissioned, however, there was no record of testing or dust removal from the units, from surfaces or associated duct work. One firing range was reportedly partially cleaned in 2007 with additional cleaning to follow, however, no documentation was identified. An inactive or gas well was identified on the Remington Standard Typewriter facility formerly located in the northern portion of the Subject Property. The status of the well is unknown.

This assessment has revealed the following significant data gaps in connection with the Subject Property:

- Several basements and other subgrade areas including the Building 60 Annex, Building 53 basement, hydraulic elevator pits, electrical rooms, and beneath the floor in the Building 85 catacombs/former kilns were not accessible for inspection.

This assessment has revealed no controlled recognized environmental conditions or de minimis conditions in connection with the Subject Property.

Based on the reviewed available information, it is HRP's opinion that additional investigation will be necessary to fully characterize the presence of hazardous substances and/or petroleum products on the Subject Property as a result of the recognized environmental conditions identified in this assessment.

If you have any questions or require additional information, please feel free to contact HRP at (518) 877-7101.

Sincerely,
HRP Associates, Inc.





Cassandra George
Associate Project Manager

James Charter
Senior Project Consultant

MOVE YOUR ENVIRONMENT FORWARD

PHASE I ENVIRONMENTAL SITE ASSESSMENT REPORT

Remington Arms Plant
14 Hoefler Avenue
Ilion, New York 13357

Prepared For:

Ms. Kristen O'Neill
Chief Executive Officer
Turin Management LLC
69 Main Street, 2nd Floor
Sag Harbor, New York 11963

Prepared By:

HRP Associates, Inc.
1 Fairchild Square, Suite 110
Clifton Park, NY 12065

HRP Project Number: TUR3501.MC

Issued On: March 28, 2025

TABLE OF CONTENTS

1.0 EXECUTIVE SUMMARY 1

2.0 INTRODUCTION 3

2.1 Purpose 3
2.2 Definitions 3
2.3 Scope of Services 4
2.4 Significant Assumptions 4
2.5 Limitations and Exceptions 4
2.6 User Reliance 5
2.7 Phase I ESA Continued Viability 5

3.0 SUBJECT PROPERTY AND AREA DESCRIPTION 7

3.1 Legal Description and Ownership 7
3.2 Description of Improvements 7
3.3 Utilities 8
3.4 Physical Setting 9
3.4.1 Geological Characteristics 9
3.4.2 Hydrogeological Characteristics 10
3.4.3 Topographic Characteristics 10
3.4.4 Other Physical Setting Information 10
3.5 Site Reconnaissance 11
3.5.1 Methodology and Limiting Conditions 11
3.5.2 Current and Past Uses of the Subject Property 11
3.5.3 Current and Past Uses of Adjoining and Surrounding Properties 12
3.5.4 Exterior Observations 12
3.5.5 Interior Observations 16
3.5.6 ASTM Non-Scope Considerations 20

4.0 USER PROVIDED INFORMATION 23

5.0 ENVIRONMENTAL RECORDS REVIEW 25

5.1 Environmental Database Records 25
5.2 Regulatory Agency File and Records Review 36
5.3 Previous Environmental Investigations 52
5.4 Other Environmental Record Sources 53

6.0 HISTORICAL RECORDS REVIEW 55

6.1 Aerial Photographs 55
6.2 Topographic Maps 56
6.3 Sanborn Fire Insurance Maps 57
6.4 City Directories 60
6.5 Other Historical Sources Reviewed 61
6.6 Summary of Historical Records Review 61

7.0 INTERVIEWS.....63

8.0 DATA GAPS 64

9.0 FINDINGS AND OPINIONS 66

10.0 CONCLUSIONS.....68

11.0 REFERENCES.....70

Figures

Figure 1 Subject Property Location Map
Figure 2 Site Plan
Figure 3 Historical Areas of Concern

Appendices

Appendix A Subject Property Photographs
Appendix B User Questionnaire
Appendix C Recorded Land Title Records
Appendix D Regulatory Database Record Search
Appendix E Supporting Documentation
Appendix F Aerial Photographs
Appendix G Topographic Maps
Appendix H Sanborn Fire Insurance Maps
Appendix I City Directories
Appendix J Qualifications of Assessors

GENERAL INFORMATION

Subject Property Information:
Remington Arms Plant
14 Hoefler Avenue
Ilion, NY 13357

Access Contact:
Mr. Chris Nichols

Client Information:
Ms. Kristen O'Neill
Chief Executive Officer
Turin Management LLC
69 Main Street, 2nd Floor
Sag Harbor, New York 11963

Consultant Information:
HRP Associates, Inc.
1 Fairchild Square, Suite 110
Clifton Park, NY 12065
www.hrpassociates.com
Phone: (518) 877-7101
Fax: (518) 877-8561
Project Number: TUR3501.MC

Inspection Date: March 24, 2025

Report Date: March 28, 2025

Report Author:
James Charter
Senior Project Consultant

Client Manager:
Cassandra George
Associate Project Manager

Environmental Professional Certification:

I declare that, to the best of my professional knowledge and belief, I meet the definition of Environmental Professional as defined in 40 CFR Part 312.10.

I have the specific qualifications based on education, training, and experience to assess a property of the nature, history, and setting of the subject property. I have developed and performed the all appropriate inquiries in conformance with the standards and practices set forth in 40 CFR Part 312.

James Charter
Senior Project Consultant

1.0 EXECUTIVE SUMMARY

HRP Associates, Inc. (HRP) has completed a Phase I Environmental Site Assessment (ESA) of the Remington Arms Plant located at 14 Hoefler Avenue in Ilion, New York (herein referred to as the "Subject Property"). HRP completed this assessment in conformance with the scope and limitations of American Society for Testing and Materials (ASTM) Standard Practice for Environmental Site Assessments: Phase I Environmental Site Assessment Process E1527-21. Any exceptions to, or deletions from, this practice are described in **Sections 2.0** and **8.0** of this report.

The 27.87-acre Subject Property consists of two parcels identified as 120.37-5-16 and 120.37-5-8. Improvements include 44 industrial buildings totaling approximately 980,000 square feet, and paved parking and driveway areas. The Subject Property utilizes the Village of Ilion public water supply for drinking water and sanitary needs, and three on-site/off-site non-potable water supply wells for process water in manufacturing. Sanitary waste is discharged directly to the sanitary sewer, while manufacturing process wastewater is treated by the on-site wastewater pretreatment plant prior to discharge to the municipal sewer system. Electrical service is provided to the Subject Property by National Grid and the Village of Ilion Electric Department. A central boiler within the steam plant is connected to natural gas provided by National Grid to provide steam heat to the entire facility.

At the time of the site reconnaissance, the Subject Property had terminated operations by Remington Arms for the design, manufacturing, testing, and distribution of Remington firearms, and employees were actively moving equipment out of the facility. Mr. Chris Nichols, Maintenance Manager for Remington Arms reported that the facility had shut down operations in March 2024, and approximately 85% of equipment had been removed during HRP's reconnaissance.

Operations at the facility formerly included the use of a central steam plant for facility heating, administrative offices, research and development, cold forging, turning, and other parts machining, heat treatment of steel, parts washing, steel and wood finish coating, indoor test firing, process water and wastewater treatment, raw material storage, petroleum and chemical bulk storage, storage of non-hazardous and hazardous waste, product storage and distribution, and a historical museum. Few 55-gallon drums, 300-gallon totes, process tanks, and other manufacturing equipment containing petroleum and various chemicals were observed throughout the Subject Property and were associated with former manufacturing operations. The majority of chemicals had been removed. Trench drains are present throughout most of the production areas and reportedly discharge to oil/water separators and the on-site process wastewater pretreatment plant. The discharge location of trench drains was not confirmed during reconnaissance, and the structural integrity of existing trench drains and oil/water separators is unknown.

Based on the age of the buildings, it is likely that asbestos-containing materials and lead-based paint are present on-site. Damaged materials were observed, and the site contact informed HRP personnel that a recent site-wide asbestos survey had been conducted. Dust generated at three indoor fire ranges could potentially contain lead or other metals.

The site contact identified the area of a water main break in the vicinity of Building 56 where cyanide was reportedly detected above state standards in soil. Soil analytical data was not provided and it is unknown if the contamination was delineated or excavated.

The Subject Property is listed on several standard environmental record source databases, including the federal Corrective Action Sites, Resource Conservation and Recovery Act Treatment Storage and Disposal and Large Quantity Generator, Emergency Response and Notification System, Polychlorinated Biphenyl Activity Database System, Aerometric Information Retrieval System, Toxic Release Inventory System, State Pollutant Discharge Elimination System, Facility Index System, and Enforcement and Compliance History Online databases, and the state Chemical Bulk Storage, Petroleum Bulk Storage, Leaking Tanks, Multi-Sector General Permit, and Spills databases. The majority of the database listings are related to the regulated use and storage of petroleum and hazardous substances and generation of wastes associated with the manufacturing operations at the facility. Numerous spills have been documented, investigated, and closed in the last several decades, including releases of petroleum from two easterly adjoining former gasoline station properties. A sitewide groundwater investigation was initiated in 1991 and completed in 2005, and a recent groundwater/soil characterization investigation specific to onsite areas of concern was conducted. Areas of concern with VOC, SVOC, and metals constituents in soil and/or groundwater were identified on-site during this investigation and are considered RECs.

The Subject Property was originally developed as an armory in the early 1800s and has since been used for the manufacturing of numerous products including firearms, ammunition, agricultural equipment, bicycles, steam cars, typewriters, sewing machines, and cash registers. Numerous historical areas of concern (including various manufacturing operations, petroleum and chemical storage areas, coal storage, electrical transformers, gun powder houses, a railroad spur, and historic fill) were identified which have impacted the Subject Property with volatile organic compounds (VOCs), semi volatile organic compounds (SVOCs), and metals.

A vapor encroachment screening investigation compliant with Guide E2600 was not conducted as part of this assessment. Based on low-level petroleum impacts that remain on-site, a soil vapor screening is recommended prior to future development of the Subject Property. Non-scope considerations of potential concern were not identified.

2.0 INTRODUCTION

2.1 Purpose

This assessment was prepared for Turin Management LLC (Turin) (the "User") in conformance with the scope and limitations of ASTM Standard Practice E1527-21. The U.S. Environmental Protection Agency (EPA) has published a direct Final Rule adopting ASTM Practice E1527-21 as a standard satisfying the "all appropriate inquiries" (AAI) requirements for landowner liability protections (LLPs) under the Comprehensive Environmental Response, Compensation, and Liability Act of 1980 (CERCLA) as specified in 40 Code of Federal Regulations (CFR) Part 312, Standards and Practices for All Appropriate Inquiries. These include the innocent landowner, contiguous property owner, and bona fide prospective purchaser liability defenses. The requirements of this part are also applicable to persons conducting site characterization and assessments with the use of a brownfields site assessment grant awarded under CERCLA section 104(k)(2)(B).

2.2 Definitions

ASTM Practice E1527-21 establishes that the goal of the Phase I ESA process is to identify *recognized environmental conditions* in connection with the Subject Property. This, and other related terms utilized throughout this report, are defined by ASTM Practice E1527-21 as listed below.

A recognized environmental condition (REC) is defined as 1) the presence of hazardous substances or petroleum products in, on, or at the Subject Property due to a release to the environment; 2) the likely presence of hazardous substances or petroleum products in, on, or at the Subject Property due to a release or likely release to the environment; or 3) the presence of hazardous substances or petroleum products in, on, or at the Subject Property under conditions that pose a material threat of a future release to the environment.

A controlled recognized environmental condition (CREC) is defined as a REC affecting the Subject Property that has been addressed to the satisfaction of the applicable regulatory authority or authorities, with hazardous substances or petroleum products allowed to remain in place subject to implementation of required controls (for example, activity and use limitations or other property use limitations).

A historical recognized environmental condition (HREC) is defined as a previous release of hazardous substances or petroleum products affecting the Subject Property that has been addressed to the satisfaction of the applicable regulatory authority or authorities, and meeting unrestricted use criteria established by the applicable regulatory authority or authorities without subjecting the Subject Property to any controls (for example, activity and use limitations or other property use limitations).

A de minimis condition is defined as a condition related to a release that generally does not present a threat to human health or the environment and that generally would not be the subject of an enforcement action if brought to the attention of appropriate governmental agencies.

A business environmental risk (BER) is defined as a risk which can have a material environmental or environmentally driven impact on the business associated with the current or planned use of

commercial real estate, not necessarily related to those environmental issues required to be investigated in this practice.

A data gap is defined as a lack of or inability to obtain information required by this practice despite good faith efforts by the environmental professional to gather such information. A significant data gap is defined as a data gap that affects the ability of the environmental professional to identify a REC.

2.3 Scope of Services

In conformance with ASTM Practice E1527-21, the scope of services for this assessment included the following components:

- A review of practically reviewable and reasonably ascertainable records from standard environmental sources and other environmental records. Records that may be reviewed as part of this assessment include state, municipal, and federal regulatory agency record sources, standard historical records, recorded land title records, previous environmental reports, and other sources as applicable;
- A site reconnaissance;
- Interviews with the present and/or past owners, operators and occupants as available, as well as state and local government officials and others familiar with the Subject Property as necessary;
- Evaluation and report preparation; and
- ASTM Non-Scope Considerations, as requested by the User, and detailed in **Section 3.5.6**.

2.4 Significant Assumptions

No significant assumptions were made during completion of this assessment other than the normal reliance on the validity and/or accuracy of the information obtained from various sources pursuant to ASTM Practice E1527-21.

2.5 Limitations and Exceptions

All work conducted by HRP in connection with the performance of this Phase I ESA, all work performed under the Terms and Conditions as outlined in the contract between HRP and Turin dated January 31, 2025, and any follow-up work is subject to the following limitations:

- The observations described in this report are made under the stated conditions. The findings, opinions, and conclusions presented in the report are based solely upon the indicated services, and not on scientific tasks or procedures beyond the scope of the described services, including those identified in **Section 2.3**.
- In preparing Project Reports, HRP relies on certain information provided by state and local officials and information and representations made by other parties referenced therein, and on reasonably ascertainable and practically reviewable information contained in the files and records of state, federal, and local agencies made available to HRP at the time

of the Phase I ESA. To the extent that such files or records are missing, incomplete, or were not provided to HRP, we are not responsible. Although there may be some degree of overlap in the information provided by these various sources, HRP did not attempt to independently verify the accuracy or completeness of all information reviewed or provided during the course of this Phase I ESA.

- A subsurface investigation of the Subject Property was not completed as part of this Phase I ESA. As such, the geological and hydrogeological characteristics of the Subject Property are based solely on available documentation and information, including published sources pertaining to the area of the Subject Property. The information from these sources may vary from actual site-specific conditions. Actual data pertaining to the subsurface characteristics of the Subject Property can only be obtained through a subsurface investigation.

2.6 User Reliance

This report has been prepared by the staff of HRP for the User under the professional supervision of the environmental professional whose signature appears herein. Neither HRP, nor any staff member assigned to this investigation has any interest or contemplated interest, financial or otherwise, in the subject or surrounding properties, or in any entity which owns, leases, or occupies the subject or surrounding properties or which may be responsible for environmental issues identified during the course of this investigation, and has no personal bias with respect to the parties involved.

The information contained in this report has received appropriate technical review and approval. The opinions and conclusions represent professional judgments and are founded upon the findings of the investigations identified in the report and the interpretation of such data based on our experience and expertise according to the existing standard of care. No other warranty or limitation exists, either expressed or implied.

The investigation was prepared in conformance with the ASTM Practice E1527-21 Phase I ESA scope of work for the use and benefit of the User. It is based, in part, upon documents, writings, and information owned, possessed, or secured by the User. Neither this report, nor any information contained herein shall be used or relied upon for any purpose by any other person or entity without the express written permission of HRP.

2.7 Phase I ESA Continued Viability

This Phase I ESA report is presumed to be viable if the report was completed no more than 180 days prior to the date of property acquisition or other transaction, or up to one year if the following components have been updated:

Phase I ESA Component	Source	Date Completed
Visual Inspection of the Subject Property and Adjoining Properties	James Charter	March 24, 2025
Interviews with Owners, Operators, and Occupants	Mr. Chris Nichols, Maintenance Manager for Remington Arms	March 24, 2025

Phase I ESA Component	Source	Date Completed
Government Records Review	Environmental Database Resources, Inc. Radius Report	March 10, 2025
Environmental Liens or Activity Use Limitations Search	EDR Environmental Lien and AUL Search	February 25, 2025
Environmental Professional Certification	Mr. James Charter, Senior Project Consultant, HRP	March 28, 2025

3.0 SUBJECT PROPERTY AND AREA DESCRIPTION

HRP has completed a Phase I ESA of the Remington Arms Plant located at 14 Hoefler Avenue in Ilion, New York. The Subject Property is further defined below and depicted on **Figure 1** (Subject Property Location) and **Figure 2** (Site Plan).

The following Subject Property and area description is based on HRP's observations, interviews with knowledgeable parties, research conducted at pertinent state and local offices, and information provided by the User. Topographic, geologic and hydrogeologic information is based on HRP's review of the sources listed herein.

3.1 Legal Description and Ownership

Current and Former Subject Property Addresses	Current: 14 Hoefler Avenue, Ilion, New York 13357 Former: 1, 11, 43 Remington Avenue
Current Subject Property Owner	Roundhill Group LLC
Date of Ownership	10/12/2020
Parcel ID No.	120.37-5-16 and 120.37-5-8
Parcel Area & Shape	120.37-5-16 - 21.57 acres; irregular shape 120.37-5-8 - 6.30 acres; irregular shape
Zoning	M1- Manufacturing
Latitude/Longitude	43.0132950, -75.0346540

3.2 Description of Improvements

Buildings	The Subject Property is improved with 44 industrial buildings with one to four stories, many of which are connected, totaling approximately 980,000 square feet and used for manufacturing purposes. The buildings are primarily constructed of brick and mortar, steel framing, and concrete slab foundations. Few buildings were reported to have basements. Building 52 has a subgrade 200-yard firing range which was reportedly built into the former Erie Canal adjacent to the north of the building. The majority of buildings were reportedly constructed between 1914 and 1916, with additions from the 1940s to the 1980s. A steam plant located in the southern portion of the Subject Property was constructed in the late 1980s or early 1990s. See **Appendix E** for a list of building data including construction dates, construction type, and individual square footages.
Roads	Adjoining roads include Otsego Street to the northwest, E. State Street and Hope Street to the north, E. Clark Street to the northeast, Catherine Street and Hoefler Avenue to the southeast, and Remington Avenue to the southwest. A gated private roadway (formerly part of E. Main Street) bisects the Subject Property from Otsego Street to Hoefler Avenue.

Parking Areas	A large employee and visitor parking area is located on the northeast portion of the Subject Property, accessible via E. Clark Street. A small parking lot is located south of the steam plant, accessible via Remington Avenue.
Ancillary Structures	A security fence with barbed wire is located around the perimeter of the Subject Property.

3.3 Utilities

Potable and Non-Potable Water Sources	The Subject Property utilizes the Village of Ilion public water supply for drinking water and sanitary needs. Two non-potable on-site water supply wells (Wells 3 and 4) have been utilized for process water in manufacturing. A third non-potable off-site well (Well 5) supplies water to the steam plant.
Sanitary Sewage Disposal	The Subject Property is connected to the municipal sewer system maintained by the Herkimer County Sewer District. Sanitary waste is discharged directly to the sanitary sewer, while manufacturing process wastewater has historically been treated by the on-site wastewater pretreatment plant prior to discharge to the municipal sewer system. Process wastewater samples have been collected and analyzed on a weekly and quarterly basis prior to discharge to the municipal sewer system.
Electricity	Electrical service is provided to the Subject Property by National Grid and the Village of Ilion Electric Department.
Heat Type and Provider	A central boiler within the steam plant is connected to natural gas provided by National Grid to provide steam heat to the entire facility. Other smaller ancillary ceiling-mounted natural gas fired heating units are located throughout the Subject Property, however, the vast majority of heat is generated via the steam plant.
Solid Waste Disposal	Solid waste generated on-site is routinely collected in roll-offs and designated bins at a central collection point for off-site disposal by Spohn Disposal Service (sanitary waste), Waste Management (special wastes such as polishing belts and scrap metal), and Clean Harbors (hazardous and universal wastes such as lead-impregnated shotgun wads, waste nitre salts, firing range sand, batteries, and mercury lamps).
Other Pertinent Features	The Subject Property utilizes diesel-fired emergency generators as a backup power source and for emergency fire suppression.

3.4 Physical Setting

3.4.1 Geological Characteristics

Soils	According to the United States Department of Agriculture Natural Conservation Service, soil at the Subject Property is defined as Herkimer gravelly silt loam, 0 to 3 percent slopes (77%), and Hartland-Agawam complex, 8 to 15 percent slopes (23%). Herkimer gravelly silt loam consists of loamy old alluvium derived from dark, calcareous shale, and varying amounts of sandstone and limestone, well-drained. Hartland-Agawam complex consists of silty eolian or glaciolacustrine deposits, well-drained. Previous subsurface investigations at the Subject Property have identified up to 10 feet of fill materials generally characterized as a silt and/or sand matrix including ash, cinders, and refuse in some locations.
Surficial Geology	According to the Surficial Geologic Map of New York, Hudson-Mohawk Sheet, surficial geology of the Subject Property is classified as outwash sand and gravel. Materials are characterized as coarse to fine gravel with sand from proglacial fluvial deposition, well rounded and stratified, generally with finer materials away from the ice border, with variable thickness of 2-20 meters. Subsurface investigations conducted at the Subject Property have identified up to 10 feet of fill materials generally characterized as a silt and/or sand matrix including ash, cinders, and refuse in some locations, underlain by varying layers of silt-sand-gravel, a silt-clay unit characterized as an aquitard which pinches out in the northeastern portion of the Subject Property, and varying layers of sand and gravel to depths greater than 200 feet.
Bedrock Geology	According to the Geologic Map of New York – Hudson-Mohawk Sheet, geology at the Subject Property consists of glacial and alluvial deposits, with unknown underlying bedrock. Although a summary of process well withdrawal information provided by the site contact indicates that onsite Wells 3 and 4 are bedrock wells, a 1991 cross-section prepared by Dames and Moore depicts wells WS-1 (in the center of the Subject Property) and WS-2 (depicted in the current location of Well 4) as being screened within the unconsolidated deposits underlying the aquitard.
Bedrock Outcrops	Bedrock outcrops were not observed on the Subject Property.

3.4.2 Hydrogeological Characteristics

Estimated Depth to Groundwater	Groundwater has been measured at 10 to 30 feet below ground surface (bgs) in onsite monitoring wells based on historical groundwater monitoring data.
Inferred Groundwater Flow Direction	Groundwater has been documented as flowing in a northeasterly direction towards the Mohawk River, located approximately 2,000 feet north of the Subject Property.
Nearest Known Water Supply Well	As stated in **Section 3.1** and discussed further in **Section 3.5.4**, two non-potable on-site water supply wells (Wells 3 and 4) have been utilized for process water in manufacturing. Well 3 is located in the western portion of the Subject Property near Otsego Street and Well 4 is located in the parking lot in the northeastern portion of the Subject Property. A third non-potable off-site well (Well 5) is located on a vacant lot south of Highland Avenue, which supplies water to the steam plant.

*The flow direction and depth to groundwater may vary depending upon seasonal variations in precipitation and other hydrogeological factors. Without the benefit of on-site groundwater monitoring wells surveyed to a datum, groundwater depth and flow direction on the Subject Property cannot be conclusively determined.

3.4.3 Topographic Characteristics

Topographic Map	Ilion, NY Quadrangle, 2019
Approximate Elevation	400-480 feet above sea level
Slope	The southern portion of the Subject Property is topographically higher than the northern portion, which is generally flat. Regional topography slopes generally to the north towards the Mohawk River.

A topographic map of the Subject Property and surrounding area is included as **Figure 1**.

3.4.4 Other Physical Setting Information

FEMA Flood Zone	The Subject Property is not mapped within the 100-year or 500-year Federal Emergency Management Agency (FEMA) flood zones.
Wetland Inventory Listing	The Subject Property is not mapped as having designated National Wetland Inventory (NWI) wetland areas.
Suspected Wetlands	Suspected wetlands were not observed on the Subject Property.
Surface Water Bodies On-Site	Surface water bodies were not observed on the Subject Property.
Nearest Surface Water Body	Steele Creek is located approximately 1,000 feet west of the Subject Property. The Mohawk River is located approximately 2,000 feet north of the Subject Property.

3.5 Site Reconnaissance

3.5.1 Methodology and Limiting Conditions

Mr. James Charter of HRP conducted the site reconnaissance on March 24, 2025. HRP was provided site access by Mr. Chris Nichols, Maintenance Manager for Remington Arms. HRP personnel was accompanied by Mr. Nichols during the inspection, and Mr. Nichols was able to answer questions regarding the Subject Property during the reconnaissance.

Information obtained through interviews and during the reconnaissance is presented in the following sections. Photographs of key Subject Property features are presented in **Appendix A**.

The majority of the buildings were accessible, and were inspected during the reconnaissance, however, a few areas of the Subject Property including the Building 60 Annex, Building 53 basement, elevator pits, and beneath the floor in the Building 85 catacombs (former kilns) were inaccessible.

3.5.2 Current and Past Uses of the Subject Property

At the time of the site reconnaissance, the Subject Property had terminated operations by Remington Arms for the design, manufacturing, testing, and distribution of Remington firearms, and employees were actively moving equipment out of the facility. Mr. Chris Nichols, Maintenance Manager for Remington Arms reported that the facility had shut down operations in March 2024, and approximately 85% of equipment had been removed during HRP's reconnaissance. Based on an inventory of buildings provided to HRP, there are 44 industrial buildings that facilitated manufacturing of firearms. Operations at the facility included the use of a central steam plant for facility heating, administrative offices, research and development, cold forging, turning, and other parts machining, heat treatment of steel, parts washing, steel and wood finish coating, indoor test firing, process water and wastewater treatment, raw material storage, petroleum and chemical bulk storage, storage of non-hazardous and hazardous waste, product storage and distribution, and a historical museum, however, the facility buildings were not heated during site reconnaissance.

According to site contact, the Subject Property has been utilized by Remington Arms for the production of firearms since the early 1800s, and historical operations have reportedly been similar to that of current operations since the majority of existing on-site buildings were constructed between 1914 and 1916. The site contact reported that hot forging of parts historically occurred on-site, however, this process ceased approximately 20 years ago. Manufacturing of ammunition was also reportedly performed on-site many years ago prior to relocation of those operations to a facility in Connecticut (date unknown). Former medical offices were observed during the reconnaissance, which the site contact reported had not been used for some time.

3.5.3 Current and Past Uses of Adjoining and Surrounding Properties

Adjoining Properties	Northwest: Otsego Street, beyond which is a church (8 Second Street), Beer Belly Bob's retail store (70 Otsego Street), and commercial-retail businesses (39-64 Otsego Street), Kinney Drugs (40 First Street), Berkshire Bank (1 Morgan Street) North: East Main Street Deli & Convenience (6 E. Main Street), Ilion Wine & Spirits (10 E. Main Street), East Main Street, vacant pharmacy (10 Central Avenue), E. State Street, Walgreens Pharmacy (17 E. State Street), Hope Street, McDonald's (30 E. Clark Street), E. Clark Street, Stewart's Shops convenience store (27 E. Clark Street) Northeast: E. Clark Street, residences (33-55 and 97-101 E. Clark Street), American Legion (59 E. Clark Street), John Guy Prindle Apartments (80 E. North Street), Karma tattoo parlor (111 E. Clark Street) East: Intersection of E. Clark Street and Catherine Street, Crossways Tavern (123 E. Clark Street) Southeast: Catherine Street, E. Main Street, Hoefler Avenue, vacant parking lots, residences (11 and 37-45 Hoefler Avenue) Southwest: Remington Avenue, residences (58 Hoefler Avenue, 10-58 Remington Avenue, 46 Armory Street) West: Residences (91-95 Otsego Street), office building (85 Otsego Street)

Properties surrounding the Subject Property are primarily mixed-use commercial and residential properties. A Stewart's Shops convenience store located north of the Subject Property beyond E. Clark Street includes a gasoline station.

3.5.4 Exterior Observations

An inspection was performed of exterior areas of the Subject Property to obtain information that may indicate the presence of RECs or other potential environmental concerns. The exterior generally consists of a large employee and visitor parking area located in the northeastern portion of the Subject Property, a small parking area south of the steam plant, and driveways for access to and between buildings. Other pertinent features identified include aboveground petroleum and chemical bulk storage tanks formerly utilized in facility operations (summarized in the table below), aboveground pipelines for hydrogen, nitrogen, and natural gas used in facility operations, two former gun powder magazines, two water supply wells, one monitoring well, and stormwater catch basins located throughout the facility.

A summary of specific exterior observations is provided in the table below. Refer to **Appendix A** for Site Photographs.

Features	Description
Hazardous Substances and Petroleum Products in Connection with Identified Uses	Numerous 55-gallon drums and 300-gallon totes containing petroleum and various chemicals were observed throughout the Subject Property associated with the manufacturing operations. A full inventory was not provided nor was it feasible to complete such an inventory during the inspection based on the size of the facility and volume observed. The site contact reported that the majority of petroleum and various chemicals have already been removed from the facility by Greenwave Technology Solutions.
Hazardous Substances and Petroleum Products *Not* in Connection with Identified Uses	None observed.
Unidentified Substance Containers	None observed.
Storage Tanks	Refer to summary table of ASTs observed below. No obvious evidence of current or former USTs were observed during site reconnaissance.
PCB-Containing Equipment	None observed.
Unusual Odors	None observed.
Pools of Liquid	None observed.
Pits, Ponds, Lagoons	None observed.
Stained Soil or Pavement	None observed.
Stressed Vegetation	None observed.
Solid Waste Disposal/Fill	None observed.
Wastewater/Stormwater	Stormwater collected in roof drains and stormwater catch basins is discharged to the Mohawk River.

Features	Description
Wells	Two non-potable on-site water supply wells (Wells 3 and 4) have been utilized for process water in manufacturing. Well 3 is located in the western portion of the Subject Property near Otsego Street and Well 4 is located in the parking lot in the northeastern portion of the Subject Property. A third non-potable off-site well (Well 5) is located on a vacant lot south of Highland Avenue, which supplies water to the steam plant. According to information provided by the site contact, Well 3 is a 110-foot deep well with a maximum withdrawal rate of 345 gallons per minute (gpm), Well 4 is 196 foot deep well with a maximum withdrawal rate of 1,125 gpm, and Well 5 is a 133 foot deep well with a maximum withdrawal rate of 750 gpm. Although the Water Withdrawal Reporting Form provided by The site contact indicates that onsite Wells 3 and 4 are bedrock wells, the 1991 cross-section prepared by Dames and Moore depicts wells WS-1 (in the center of the Subject Property) and WS-2 (depicted in the current location of Well 4) as being screened within the unconsolidated deposits underlying the aquitard. According to The site contact, the facility utilized approximately 200,000 gallons of water per day for manufacturing and heating. Sampling and laboratory analysis was performed on a weekly and quarterly basis. In 1995, 13 groundwater monitoring wells were installed as part of an EPA investigation for hazardous substances. In 2024, eight additional groundwater monitoring wells were installed as part of on-site/off-site Phase II ESA of the Remington owned parcels. Of the 21 wells that were previously installed, only MW-2, a stick-up well installed during the 1995 investigation as located, and wells from the 2024 investigation remain in place.
Patched Asphalt/Concrete Areas	None observed.
Railroad Spurs	None observed.

Features	Description
Other Issues of Environmental Concern	Two former gun powder magazines (storage structures), one located in the vicinity of Building 87, and one between Buildings 82 and 84, had been closed out by Clean Harbors in approximately 2012 and 2018, respectively, according to The site contact. Decommissioned dust collectors associated with two firing ranges (not the range located in Building 52) have not been in operation since at least 2021, according to the site contact. It is unclear if dust was removed from these units, if surfaces and ducting were tested for lead or other metals, or if surfaces and ducting were cleaned of any potentially identified lead/ metals dust. A recently excavated area was observed north of Building 56 which the site contact identified as the location of a repaired water main break. Soil samples collected for off-site disposal of excavated material reportedly contained elevated levels of cyanide. The site contact attributed the presence of cyanide in the soil to the historical use of cyanide in the heat treating process within the building at this location. A 55-gallon drum was observed staged at this location.

The facility's Petroleum Bulk Storage (PBS) registration ID is 6-120618 and Chemical Bulk Storage (CBS) registration IDs are 6-000130 and 6-000054. Details pertaining to exterior aboveground storage tanks (ASTs) observed during the site reconnaissance are summarized in the following table:

EXTERIOR PETROLEUM BULK STORAGE SUMMARY					
Aboveground Storage Tanks					
Tank I.D.	**Date of Installation/ Closure**	**Capacity***	**Contents**	**Construction**	**Registration Status**
005	Installed 1/1/1970	9,717	Waste Oil	Steel	In service
059	Installed 8/1/1997	1,000	Gasoline	Steel	In service
061	Installed 9/1/2002	500	Diesel	Steel	In service
062	Installed 12/31/2002	300	Diesel	Steel	In service
Tank 1	Unknown	30,000	Waste Oil	Steel	Closed in Place

EXTERIOR PETROLEUM BULK STORAGE SUMMARY					
001M-100	Installed 9/1/1995 Closed 7/1/2008	150,000	Waste Oil	Steel- AG	Closed in Place
EXTERIOR CHEMICAL BULK STORAGE SUMMARY					
Aboveground Storage Tanks					
Tank I.D.	**Date of Installation/ Closure**	**Capacity***	**Contents**	**Construction**	**Registration Status**
13	Installed 12/1/1975	5,500	Sulfuric Acid	Fiberglass Reinforced Plastic	In service
Unknown	Unknown	Unknown	Wastewater-Neutralization	Fiberglass Reinforced Plastic	In service, not registered
Unknown	Unknown	50,000	Wastewater-Holding Tank	Fiberglass Reinforced Plastic	In service, not registered
Unknown	Unknown	Unknown	Liquid Nitrogen	Steel	In service
Unknown	Unknown	Unknown	Liquid Hydrogen	Steel	In service
* Capacity in gallons					

3.5.5 Interior Observations

An inspection was performed of interior areas of the Subject Property to obtain information that may indicate the presence of RECs or other potential environmental concerns. As previously discussed in **Section 3.5.2**, the interior of buildings are generally used for storage of raw material, and production of firearms. Specific operations at the facility include the use of a central steam plant for facility heating, administrative offices, research and development, cold forging, turning, and other parts machining, heat treatment of steel, parts washing, steel and wood finish coating, indoor test firing, process water and wastewater treatment, raw material storage, petroleum and chemical bulk storage, storage of non-hazardous and hazardous waste, product storage and distribution, and a historical museum.

A summary of specific interior observations is provided in the table below. Refer to **Appendix A** for Site Photographs.

Feature	Description
Hazardous Substances and Petroleum Products in Connection with Identified Uses	Numerous 55-gallon drums, 300-gallon totes, process tanks, and other manufacturing equipment process tanks, and equipment containing petroleum and various chemicals were observed throughout the Subject Property and were reportedly associated with the manufacturing operations. A full inventory was not provided nor was it feasible to complete such an inventory during the inspection based on the size of the facility and volume observed. The site contact reported that the majority of petroleum and various chemicals have already been removed by Greenwave Technology Solutions. Obvious mismanagement of chemicals including leaks and spills was generally not observed
Hazardous Substances and Petroleum Products *Not* in Connection with Identified Uses	Not observed.
Unidentified Substance Containers	Not observed.
Storage Tanks	Refer to summary table of ASTs observed below. No obvious evidence of current or former USTs were observed during site reconnaissance.
Suspected PCB-Containing Equipment	Electrical transformers were observed throughout the facility, the majority of which were labeled as dry-type transformers; however, it is possible that oil-containing transformers may be present in unobserved areas. Hydraulic dock levelers and freight elevators are also present which could potentially contain PCBs. At least one elevator was reportedly out of service.
Unusual Odors	Not observed.

Feature	Description
Wastewater/Floor Drains and Sumps	Trench drains are present throughout most of the production areas which reportedly discharge to the onsite process wastewater pretreatment plant located in Building 62 where it first passes through an oil/water separator. The trench drain in the scrap metal storage area discharges directly to the oil/water separator and a waste soluble oil tank due to excess cutting oil which drains from the cut steel. Trench drains located within Buildings 78 and 80, where hot forging machines where formerly located, also reportedly discharged to an oil water separator located north of the buildings. The discharge location of trench drains was not confirmed during reconnaissance, and the structural integrity of existing trench drains and oil/water separators is unknown. Dry sumps located within the hazardous waste storage building (Building 79) and unused chemical building (Building 44) were designed for spill containment. Spills which occurred within the storage areas were directed to the concrete sumps and vacuumed out as needed. The structural integrity of the sumps is unknown.
Staining	Oil staining was observed on the concrete floor throughout the production area, as is common with industrial machining operations. Absorbent material was observed scattered throughout these areas. The most significant oil staining was observed on concrete floors in Buildings 78 and 80 where hot forging machines where formerly located (known as "the swamp").
Unusual Odors	Not observed.
Pools of Liquid	Drainage pans were observed beneath equipment throughout the facility. According to The site contact, the pans are regularly vacuumed out and discharged via the wastewater pretreatment system.

Feature	Description
Other Issues of Environmental Concern	Three indoor firing ranges with associated dust collectors and several smaller shooting ranges were identified at the facility. According to the site contact, two of the ranges have been decommissioned and all lead-contaminated sand has been removed by Clean Harbors. A letter regarding decommissioning of one of the ranges was found, as discussed in **Section 5.2**. A sand backing is present at the end of the 200-yard subgrade range located north of Building 52 and decommissioning has not yet taken place. During the 2024 site investigation, a grab sample of the sand (BS-200) identified lead exceeding industrial cleanup objectives. No other record of testing of potential lead/metals dust on surfaces or associated duct work, or removal of any identified lead/metal dust was provided or identified. Former paint and varnish booths were observed which the site contact stated had not been in use for some time.

The facility's PBS registration ID is 6-120618 and CBS registration IDs are 6-000130 and 6-000054. Details pertaining to interior ASTs observed during the site reconnaissance are summarized in the following table:

INTERIOR PETROLEUM BULK STORAGE SUMMARY					
Aboveground Storage Tanks					
Tank I.D.	**Date of Installation/ Closure**	**Capacity***	**Contents**	**Construction**	**Registration Status**
009	5/1/2013	120	Kerosene	Steel	In service
010M-101	2/1/1993	230	Diesel	Steel	In service
009	Closed 11/24/93	5,000	#2 Fuel Oil	Steel	Closed In Place
033	Unknown	2,350	Quench Oil (A522 Oil)	Steel (Holding Tank)	In service, not registered
00?	Unknown	Unknown	Cutting Oil	Steel	Closed in Place
INTERIOR CHEMICAL BULK STORAGE SUMMARY					
Aboveground Storage Tanks					
Tank I.D.	**Date of Installation**	**Capacity***	**Contents**	**Construction**	**Registration Status**
014H252	Unknown	6,000	Hydrochloric Acid	Unknown	Closed in Place

INTERIOR PETROLEUM BULK STORAGE SUMMARY					
014M402	Unknown	4,500	Sodium Hydroxide-Water Neutralization	Unknown	Closed in Place
Unknown	Unknown	4,300	Caustic Soda	Plastic	Closed in Place
* Capacity in gallons					

3.5.6 ASTM Non-Scope Considerations

ASTM Practice E1527-21 recognizes that some environmental conditions may be present at a property that do not present potential CERCLA liability and are beyond the scope of the practice. Environmental issues or conditions that parties may wish to assess that are outside the scope of the practice are referred to as non-scope considerations.

At the request of the User, HRP conducted a cursory evaluation of the following non-scope considerations, in conjunction with the Phase I ESA site reconnaissance. This limited evaluation of the applicable conditions should not be construed as a thorough assessment or a compliance review with respect to federal, state, or local regulations. Unless otherwise specified, no testing was conducted as part of this evaluation. A thorough assessment of each non-scope consideration may be warranted, as appropriate, by a qualified professional.

Asbestos-Containing Materials	• Sampling and testing were not requested or performed. • Based on the approximate dates of construction of the buildings (1914-1916 through 1980s), it is likely that asbestos-containing materials (ACMs) are present on-site. • The following suspect ACMs were observed during reconnaissance: thermal systems insulation (TSI) such as pipe insulation, surfacing material such as plaster walls, and miscellaneous materials such as vinyl floor tile and mastic, ceiling and wall coverings, various adhesives, window glazing, and roofing materials. Materials generally appeared to be in fair to good condition with significant areas of damage. • The site contact stated that in the late 2000s, an asbestos survey was completed by Stearns and Wheeler (since acquired by GHD) in Building 52 only. Some pipe insulation and tan vinyl floor tile and mastic were confirmed to be ACM, however, the site contact did not have a copy of the asbestos report. Abatement of pipe insulation was reportedly completed in approximately 2014 for exterior hydrogen, nitrogen, and natural gas pipelines when repairs were required. In addition, the site contact informed HRP personnel that a recent site-wide asbestos survey had been conducted, however, the site contact did not have a copy of the asbestos report.

Lead-Based Paint	• Sampling and testing were not requested or performed. • Based on the approximate dates of construction of the buildings (1914-1916 through 1980s), it is likely that lead-based paint (LBP) is present on-site. • Chipped and/or peeling paint was observed throughout interior surfaces of the Subject Property buildings. • Lead/metal dust associated with the three onsite firing ranges and associated dust collectors previously discussed above in **Section 3.5.5.**
Lead in Drinking Water	• Sampling and testing were not requested or performed. • Based on the approximate dates of construction of the buildings (1914-1916 through 1980s), it is likely that lead water pipes and components may be present on-site.
Radon	• Sampling and testing were not requested or performed. • The Subject Property is located within EPA Radon Zone 3, where average predicted radon levels are less than 2.0 pCi/L. • Based on the average radon levels and the slab foundation construction of the Subject Property buildings, the potential for elevated radon levels at the Subject Property is considered to be low.
Mold/Water Intrusion	• Sampling and testing were not requested or performed. • Significant evidence of mold and/or water intrusion was not observed.
Wetlands	• According to the NWI database, federal or state wetlands do not appear to be mapped on the Subject Property. • The Subject Property does not appear to be mapped within a FEMA flood zone. • Suspected wetlands were not observed on the Subject Property.

The following non-scope considerations were identified as BERs associated with the Subject Property:

- Numerous 55-gallon drums, 300-gallon totes, process tanks, and other manufacturing equipment containing petroleum and various chemicals were observed throughout the Subject Property associated with former manufacturing operations. At the time of the site inspection, the majority of chemicals had been removed. Following final closure of the facility, all remaining petroleum, hazardous substances, and wastes should be inventoried and removed for proper disposal and all equipment and facilities should be properly decommissioned. The site contact reported that the majority of petroleum and various chemicals have already been removed by Greenwave Technology Solutions.
- Based on the age of the buildings, it is likely that asbestos-containing materials (ACM) and lead-based paint (LBP) are present on-site. Areas of damaged materials were observed. The site contact reported that a recent site-wide asbestos survey had been conducted.
- Firing Range Dust: dust generated at three indoor fire ranges could potentially contain lead or other metals. Three indoor firing ranges with associated dust collectors were identified at

the Subject Property. According to the site contact, two of the three ranges (not including the 200-yard firing range in Building 52) and their associated dust collectors have been decommissioned, however, there was no record of testing or dust removal from the units, from surfaces or associated duct work. One firing range was reportedly partially cleaned in 2007 with additional cleaning to follow, however, no documentation was identified. An inactive or gas well was identified on the Remington Standard Typewriter facility formerly located in the northern portion of the Subject Property. The status of the well is unknown.

4.0 USER PROVIDED INFORMATION

ASTM Practice E1527-21 defines the User as "the party seeking to use Practice E1527 to complete an ESA of the Subject Property." A User may include, without limitation, a potential purchaser of the Subject Property, a potential tenant of the Subject Property, an owner of the Subject Property, a lender, or a property manager.

The AAI Final Rule (40 CFR Part 312) requires that the following tasks be performed by or on behalf of a party seeking to qualify for an LLP to CERCLA liability, as well as EPA Brownfield Assessment and Characterization grantees. Although the information is not required to be provided to the environmental professional, the information can assist in the identification of RECs and has been requested of the User for this purpose.

The User of this Phase I ESA was identified as Ms. Kristen O'Neill, CEO of Turin Management LLC. Information provided by the User is presented below:

Information Type	Provided by User	Concern Identified	Comments
User Questionnaire	Yes	No	Completed by Ms. Kristen O'Neill, CEO of Turin Management LLC on March 26, 2025; provided as **Appendix B.**
Recorded Land Title Records	Yes	No	Limited land title records were obtained by HRP on behalf of HCIDA via an EDR Environmental Lien and AUL Search **(Appendix C)** which identify the current owner as Roundhill Group LLC, which acquired the Subject Property via Quit Claim Deed from Remington Arms Company LLC on October 12, 2020. Remington Arms is a well-known manufacturer of firearms.
Environmental Liens or Activity and Use Limitations	Yes	No	A review of environmental liens and activity and use limitations was provided, or otherwise obtained, via the User **(Appendix C)**. Based on this review, it appears that no environmental liens or activity or use limitations have been recorded on title records associated with the Subject Property prior to February 28, 2024, **and** the User has no knowledge of any environmental liens or activity and use limitations pertaining to the Subject Property.
Specialized or Actual Knowledge or Experience	Yes	No	The User indicated having no specialized knowledge or experience that is related to the Subject Property.
Valuation Reduction for Environmental Issues	Yes	No	The User has no reason to believe that the purchase price for the Subject Property has been reduced in comparison with the fair market value due to contamination known or believed to be present at the Subject Property.

Information Type	Provided by User	Concern Identified	Comments
Commonly Known or Reasonable Ascertainable Information	Yes	No	The User reports that past uses of the Subject Property have included manufacturing of firearms and miscellaneous manufacturing. The User reports having no knowledge of specific chemicals used in manufacturing. The User reports having no knowledge of any spills or chemical releases that have taken place on the Subject Property. The User is aware that DuPont, a prior owner did an environmental cleanup in the 1990s.
Degree of Obviousness of the Presence of Contamination	Yes	No	The User has no knowledge or experience that indicates the presence or likely presence of releases or threatened releases of hazardous substances or petroleum at the Subject Property.
Reason for Performing Phase I ESA	Yes	No	The User indicated that the reason the User is performing this Phase I ESA is for the potential purchase of the Subject Property.

5.0 ENVIRONMENTAL RECORDS REVIEW

HRP obtained and evaluated records from standard environmental record sources and other environmental state, municipal, and federal regulatory agency record sources in conformance with ASTM Practice E1527-21. These sources may include various files and databases concerning the Subject Property, adjoining properties, and/or properties in the surrounding area. Records and information were obtained from a commercial database provider, on-line searches, specific record searches, interviews, and/or inquiries to state, federal, and local agencies, as necessary.

5.1 Environmental Database Records

Standard environmental records sources were obtained via EDR, a commercial database provider, for the Subject Property and properties within the applicable ASTM Practice E1527-21 minimum search distance. The following table lists the standard environmental record sources required to be researched in conformance with ASTM Practice E1527-21, and the associated minimum search distances identified for each applicable database.

Source	Search Distance (miles)	Source	Search Distance (miles)
Federal		***State and Tribal***	
NPL	1.0	"Superfund" Equivalent Sites	1.0
De-listed NPL	0.5	Hazardous Waste Sites	0.5
CERCLIS	0.5	Solid Waste Disposal and/or Landfill Sites	0.5
CERCLIS NFRAP Sites	0.5	Leaking Underground Storage Tanks	0.5
RCRA CORRACTS Facilities	1.0	Registered Storage Tanks	Subject Property and adjoining properties
RCRA TSD Facilities	0.5	Institutional/Engineering Control Registries	Subject Property only
RCRA Generators	Subject Property and adjoining properties	Voluntary Cleanup Sites	0.5
Institutional/Engineering Control Registries	Subject Property only	Brownfield Sites	0.5
ERNS	Subject Property only	Spills	Subject Property and adjoining properties

EDR's database report includes additional database records beyond the standard environmental records sources listed above. HRP has used all pertinent information compiled in the EDR Radius Map Report (**Appendix D**) to help identify RECs in connection with the Subject Property.

The following summarizes HRP's evaluation of the pertinent database listings, which is presented in order from closest to furthest from the Subject Property.

Subject Property

The Subject Property is listed on several standard environmental record source databases provided by EDR.

Name(s):	**Remarms LLC, Remington Arms, Remington Arms Steam Plant, NRG-Ilion, Indeck-Ilion Energy, 14 Hoefler Ave (Subject Property)**
Facility ID(s):	EPA ID NYD002240638 NRC Report #851324, 757966, and 728355 Spills 8200767, 8301709, 8809139, 9006236, 9013083, 9103483, 9105547, 9201054, 9205570, 9301799, 9503019, 0501532, 0708976, 0707643, 0404026 SPDES NYR00A796, NY0005282, NYR00G479 PBS 6-120618 CBS 6-000054, 6-000107, 6-000130
Database(s):	ERNS, CORRACTS, RCRA-TSDF, RCRA-LQG, 2020 COR ACTION, TRIS, PADS, NY SPILLS, US AIRS, NY and PA MANIFEST, NY TANKS and LTANKS, NY COOLING TOWERS, NY SPDES, NY AST, FINDS, ECHO, NY CBS AST and UST, NY AIRS
Address(es):	14 Hoefler Avenue, 11 Remington Avenue

The Subject Property is identified on the federal Corrective Action Sites (CORRACTS) database. The earliest record relates to a Resource Conservation and Recovery Act (RCRA) Facility Assessment completed in 1990. Subsequent records relating to sitewide investigation and monitoring conclude with termination of the Corrective Action Process in 2009. Additional information regarding this database listing and RCRA investigation was obtained via a Freedom of Information Law (FOIL) request from New York State Department of Environmental Conservation (NYSDEC) and is summarized in **Section 5.2**.

The facility was reported as a storage facility on the RCRA Treatment Storage and Disposal (TSD) database and as a Large Quantity Generator (LQG) of the following types of waste (see table below). Numerous written informal violations were recorded for the facility.

Waste Code	Waste Description
D000	Not Defined
D001	Ignitable Waste
D002	Corrosive Waste
D005	Barium
D006	Cadmium
D007	Chromium
D008	Lead
D009	Mercury
D011	Silver
D018	Benzene
D035	Methyl Ethyl Ketone
F001	Spent Halogenated Solvents Used in Degreasing

F002	Spent Halogenated Solvents
F003, F005	Spent Nonhalogenated Solvents
F010	Quenching Bath Residues From Oil Baths From Metal Heat Treating Operations In Which Cyanides Are Used In the Process
F011	Spent Cyanide Solutions From Slat Bath Pot Cleaning From Metal Heat Treating Operations
LABP	Labp
P001	2h-1-Benzopyran-2-One, 4-Hydroxy-3-(3-Oxo-1-Phenylbutyl)-, & Salts, When Present At Concentrations Greater Than 0.3% (Or) Warfarin, & Salts, When Present At Concentrations Greater Than 0.3%
P106	Sodium Cyanide (Or) Sodium Cyanide Na(Cn)
U002	2-Propanone (I) (Or) Acetone (I)
U031	1-Butanol (I) (Or) N-Butyl Alcohol (I)
U188	Phenol
U228	Ethene, Trichloro- (Or) Trichloroethylene

The Subject Property is listed twice on the federal Emergency Response and Notification System (ERNS) database. One incident was reported on October 11, 2007 which related to a spill of mercury to a concrete surface which occurred when a pressure regulating device was removed by a plumber. A cleanup crew had reportedly been dispatched and no water was impacted. A second incident was reported on May 6, 2005 when a fire occurred within an indoor shooting range, resulting in a potential release of gun powder and lead dust. The fire was extinguished.

Additional federal databases include listings for the facility, including the PCB Activity Database System (PADS) which identifies the facility as a generator, and the Aerometric Information Retrieval System (AIRS) for air monitoring. The Toxic Release Inventory System (TRIS) listing is related to stack air emissions, discharges to a stream from stormwater, transfers to publicly owned treatment works, off-site disposal at landfills, off-site recycling, off-site waste management, and onsite waste treatment of lead compounds, chromium, copper, manganese, nitrate compounds, and sodium nitrite. Manifest listings are related to the offsite disposal of regulated wastes. The Cooling Towers listing is related to the cooling towers associated with the former operation of a cogeneration plant at the steam plant location. A State Pollutant Discharge Elimination System (SPDES) permit is related to the discharge of stormwater to the Mohawk River. The Facility Index System (FINDS) is a central inventory of facilities monitored or regulated by the EPA. The Enforcement and Compliance History Online (ECHO) summarizes compliance monitoring activities. Violations related to an effluent exceedance of total suspended solids in 2022 and failure to provide stormwater discharge monitoring reports in 2021 and 2022 were identified.

The Subject Property is identified as a CBS and PBS facility. A summary of registered tanks identified in the EDR database is presented below:

STORAGE TANK SUMMARY					
Underground Storage Tanks					
Tank I.D.	**Date of Installation/ Closure**	**Capacity***	**Contents**	**Construction**	**Registration Status**
014	Installed- 12/1968 Closed- 2/1991	7,500	Toluene	Steel	Closed
Aboveground Storage Tanks					
Tank I.D.	**Date of Installation/ Closure**	**Capacity***	**Contents**	**Construction**	**Registration Status**
3125	Installed 7/1983 Closure Date Unknown	1,000	Sodium Hydroxide	Steel	Closed- Removed
910631	Installed 6/1991 Closed 8/1998	1,000	Potassium/ Sodium Hydroxide	Plastic	Closed- Removed
038	Installed 12/1991 Closed 00/2000	4,000	Sulfuric Acid	Fiberglass Reinforced Plastic	Closed
015	Installed 12/1991 Closed 06/1996	200	Sodium Hydroxide	Fiberglass Reinforced Plastic	Closed
012	Installed 12/1975 Closed 12/1991	4,000	Sulfuric Acid	Steel	Closed
011	Installed 12/1956 Closed 09/1995	9,600	Ammonia	Steel	Closed
010	Installed 12/1953 Closed 09/1995	6,000	Ammonia	Steel	Closed
014H252	Installed 09/1992 Closed 12/2015	6,000	Not reported	Steel	Closed- In Place

STORAGE TANK SUMMARY					
143025	Installed 09/1995 Closed 04/2007	550	Not reported	Plastic	Closed-Removed
001M100	Installed 09/1992 Closed 02/1993	150,000	Not reported	Steel	Closed-Removed
010M101	Installed 02/1993 Closed 03/2006	230	Not reported	Steel	Closed-Removed
143025	Installed 09/1995	550	Ethylene Glycol	Fiberglass Reinforced Plastic	In Service
014M402	Installed 09/1992	4,500	Sodium Hydroxide	Steel	In Service
190423	Installed 11/1992	550	Not reported	Plastic	Tank Converted to Non-Regulated Use
921054	Installed 11/1992 Closed 00/2000	550	Sodium Hydroxide	Fiberglass Reinforced Plastic	Closed-Removed
* Capacity in gallons					

Specific tank information pertaining to petroleum bulk storage is not specified in the database. See **Sections 3.5.4, 3.5.5, and 5.2** for more information regarding current and historical PBS. The Subject Property is identified on the leaking tanks (LTANKS) database relative to spill case 8301709, which involved a report of hydraulic oil on surface water of the Mohawk River on November 21, 1983 resulting from a tank overfill.

Based on review of the EDR report and the online NYSDEC Spills Database, the Subject Property is listed for numerous spills, as summarized in the table below:

SPILLS SUMMARY				
Spill Number	**Date Reported**	**Date Closed**	**Meets Standards**	**NYSDEC Notes**
8709390	2/1/1988	3/28/1988	TRUE	PNEUMATIC VALVE FAILED DURING PUMP CHANGEOVER, ALLOWING 50% ETHYLENE GLYCOL TO ENTER FLR DRAINS
8809139	2/24/1989	11/4/1989	TRUE	EST 13000 GAL SPILLED/FULLY CONTAINED IN DIKED AREA/NO LEAKAGE; CONTAMINATED SOIL (69 DRUMS) DISPOSED OF

8903968	7/21/1989	2/17/1990	TRUE	EST 50 GAL OR LESS SUNNY CUT 300/CUTTING OIL /MAJORITY ON ROOFTOP/CONTAINED WITH PADS AND SPEEDY-DRI
8906230	9/22/1989	9/25/1989	TRUE	ASSUMED CUTTING OIL RELEASED DURING REMOVAL OF BLOCKAGE IN STORM LINE/ SORBENTS REMOVED SHOWING LITTLE PRODUCT RESIDUAL
8908206	11/17/1989	11/17/1989	TRUE	MOVING USED HEAT TREATING FURNACE, TANK INIT. FILLED WITH OIL SPILLED OUT. CONTAINED ON PAVEMENT. REMINGTON ARMS PERSONNEL USED SPEEDY DRY IN CLEANUP
9005824	8/16/1990	8/27/1990	TRUE	A TRUCK HOSE BROKE AND SPILLED HYDRAULIC FLUID/ MINOR QUANTITY
9006236	9/6/1990	1/30/1991	TRUE	LEAK DISCOVERED FROM FURNACE HEAT EXCHANGER ON 9/4/90 BY REMINGTON STAFF. INSPECTED OUTFALL AT RIVER. BOOMS PLACED AROUND OUTFALL, SHEEN NOTED ON RIVER, FREE PRODUCT IN SEWER. TO CHECK TWICE A DAY & CHANGE SORBENT AS NEEDED. RECEIVED LETTER FROM BRUCE FIRMAN REGARDING NOTIFICATION/CLEANUP
9013083	3/24/1991	3/24/1991	TRUE	OIL FILTER SYSTEM FAILED/OIL OVERFLOWED ON TO PLANT FLOOR. PLANT CREW VACUUMED UP/NO SIGN OF OIL IN STORM SEWER TO BARGE CANAL/NO SLICK IN CANAL
9103483	6/28/1991	2/9/1996	FALSE	INGROUND SUMP SERVING AS BLDG. FOUNDATION DRAIN/STARTED TAKING ON OIL. OIL COMING UP THRU MANHOLE IN OIL TREATMENT ROOM/SUMP PUMP FAILED/OIL LEAK INSIDE 001 & 002 CONTAINMENT
9105547	8/22/1991	8/22/1991	TRUE	COMPRESSOR LEAKED/FILLED 8/5/91/ONE GAL. MISSING NOW/TO REPLACE & TEST COMPRESSOR/NO SHEEN IN S.S. NOW
9201054	4/27/1992	4/27/1992	TRUE	SUSPECT LEAKS IN VAPOR DEGREASER PROCESS TANK - LEAKS TO STORM DRAIN - LEAK STOPPED - REPAIRS IN PROCESS - UNRECOVERABLE
9205570	8/14/1992	8/14/1992	TRUE	HOSE ON FORKLIFT BROKE - LEAKED TO PAVED AREA & STORM DRAIN - EMPLOYEES VACCUMED DRAIN
9301799	5/7/1993	5/19/1993	TRUE	OLD PIPELINE DEVELOPED LEAK SORBENT PADS APPLIED, EXCAVATED CONTAMINATED SOIL. CLEANUP COMPLETE
9414667	2/7/1995	11/17/1998	TRUE	GASOLINE TANK WAS LIFTED OUT OF GROUND - AND UNKNOWN PETROLEUM LIQUID FOUND IN SOIL UNDER TANK. CONTAMINATED SOIL (5 YDS) DISPOSED OF. REVIEWD FINAL REPORT/CLOSED MEETING STANDARDS
9503019	6/9/1995	6/12/1995	TRUE	PROCESS MISTAKE - CHEMICALS WRONGLY MIXED TOGETHER. YELLOW-ORANGE CLOUD RELEASED TO AIR
9503020	6/9/1995	6/12/1995	TRUE	SPILL WAS AN AIR RELEASE & WE HAD NO REP. OF SURFACE SPILL
9506245	7/21/1995	2/1/2006	FALSE	FOUND GASOLINE BY-PRODUCTS DURING GROUNDWATER SAMPLING (ON-SITE/OFF-SITE). DUPONT PROPOSING CONTINUED GROUNDWATER MONITORING IN SUPPORT OF NATURAL ATTENUATION

9606706	8/26/1996	8/26/1996	TRUE	WASTE OIL OVERFILLED TRUCK COMPARTMENT ON SAFETY-KLEEN TRUCK. SPILL OF ABOUT 10 GALLONS CONTAINED ON PAVEMNET AND IS ALL CLEANED UP.
9608901	10/17/1996	10/21/1996	TRUE	SPILL CONTAINED. TO REMOVE FROM SOURCE AND REPAIR AND REPLACE - NO SPILL TO ENVIRONMENT
9712401	2/6/1998	2/6/1998	TRUE	FIRE IN BLDG 78 & 80 - HYDRAULICALLY POWERED ROBOT THAT BROKE A LINE AND SPRAYED OIL AROUND WHICH IGNITED - DURING FIRE SUPPRESSION OIL COMBINED WITH WATER RUN OFF. RECOVERY WAS TECHNICALLY IMPRACTICAL. NO SHEEN LEFT.
9803627	6/19/1998	12/7/1998	TRUE	ON GOING LEAK OF SOME TIME, VERY SLOWLY LEAKED AND PENETRATED THE WALL OF THE FACTORY AND GOT INTO THE SOIL. MACHINES WERE THE CAUSE OF THE LEAKS. EXCAVATION DONE - ABLE TO VISUALLY DIG CLEAN
0303822	7/11/2003	9/29/2003	FALSE	DURING REPLACEMENT OF AN ELEVATOR - OIL WAS SPILLED IN THE PIT - VACCUUM TRUCK ON SITE REMOVING OIL. SUCKED OUT APPROX. 20 GALLONS HYDRAULIC OIL FROM 16 DIAMETER SHAFT
0404026	7/15/2004	7/15/2004	TRUE	APPROXIMATELY 50 LBS. NITROGEN DIOXIDE. THEY USE A TANK OF NITRIC ACID TO PASSIVATE STAINLESS STEAL. THE OPERATOR ACCIDENTALLY PUT IN PLAIN CARBON STEEL - CHEMICAL REACTION PRODUCED THE NITROGEN DIOXIDE. REFERRED TO AIR.
0501532	5/6/2005	5/9/2005	FALSE	POSSIBLE SPILL, FIRE IN THE FIRING RANGE MAY HAVE CAUSED RELEASE OF LEAD. FIRE-FIGHTING WATER CONTAINED. BRUCE MAKING ARRANGEMENTS WITH PRECISION. INDUSTRIAL TO ARRIVE ON SATURDAY TO PUMP OUT. WILL EVALUATE ANY RELEASE OF LEAD OUTSIDE OF RANGE. REFERED SPILL TO RCRA FOR FOLLOWUP
0610026	12/4/2006	12/5/2006	TRUE	HIRED LANE CHRISTIANSON TO CLEAN WELL SCREENS. DURING CLEANING 10 GALLONS OF 25% MURIATIC ACID FOAM SPILLED ON TO PAVED PARKING LOT. IMMEDIATELY TREATED WITH SODA ASH. SODA ASH THEN SWEPT UP AND PLACED IN 55 GALLON DRUM
0612230	2/6/2007	3/20/2007	TRUE	BROKEN HOSE AND WENT ON TO CONCRETE: SPILL IS IN BLD # 47. SPILL IS CONTAINED ON CONCRETE FLOOR AND IS BEING CLEANED UP WITH SPEEDI-DRY
0701330	4/27/2007	8/25/2008	TRUE	UNKNOWN AMOUNT OF MINERAL OIL IN SOLUTION RELEASED INTO SECONDARY CONTAINMENT. SAFETY-CLEAN VAC'D OUT PRODUCT AND EMPTIED REST OF TANK. TANK OO5 HAS BEEN REPAIRED, PASSED VACUUM TEST
0703172	6/17/2007	6/18/2007	TRUE	A SPICKET ON A DRUM OF CUTTING OIL; LESS THEN 50 GALLONS BUT MORE THEN 5 GALLONS: AND IT WAS ALL CLEANED UP AND WAS CONFINED TO BUILDING: NO FURTHER ACTION REQUIRED
0707643	10/11/2007	1/16/2008	TRUE	PLUMBERS WERE WORKING ON A PIPELINE ON CEILING AND WHILE REMOVING A GAUGE MERCURY FELL OUT: CLEAN HARBORS WILL CLEAN UP

0708976	11/16/2007	11/21/2007	TRUE	WHILE MOVING MACHINERY A VALVE ON HYDRALIC TANK WAS DAMAGED CAUSING IT TO LEAK OUT ON PAVEMENT; CLEAN UP IS IN PROGESS. REVEWIED SPILL CLOSURE REPORT DETAILING THE EVENT. NO FURTHER ACTION REQUIRED
0907443	10/2/2009	10/27/2009	TRUE	25 GALLONS OF MINERAL OIL TO CONCRETE FLOOR AND WASTEWATER COLLECTION SUMP. NO PRODUCT REACHED ENVIRONMENT.
1010144	12/25/2010	1/11/2011	TRUE	45 GALLONS OF MINERAL OIL SIPHONED FROM 55-GALLON DRUM. 20-25 GALLONS RAN OUTSIDE TO PAVEMENT. MINOR AMOUNT MAY HAVE REACHED NEARBY STORM SEWER MANHOLE COVER
1602107	5/31/2016	6/16/2016	TRUE	CUTTING LUBRICANT LEAKING FROM A CNC MACHINE. FILTER ON THE UNIT WAS CLOGGED AND OIL LEAKED OUT OF A WINDOW ONTO SOIL. THERE WAS SOME VEGETATION KILL AND IT APPEARS TO HAVE BEEN LEAKING FOR AN EXTENDED PERIOD OF TIME UNNOTICED. THE SITE CONTACT STATED THAT HE REPLACED THE FILTER AND STOPPED THE LEAK FROM PROGRESSING. REMINGTON ARMS PLANNED TO CONTACT EGGAN ENVIRONMENTAL TO CLEANUP THE SPILL. VAC-D ALL IMPACTED SOIL AND CLEANED SIDE OF BLDING WITH PRESSURE WASHER, COLLECTED ALL WASH FLUID.

Of the 33 identified spills, all have been closed by the NYSDEC, and all but four were closed as meeting regulatory standards. Spills 9206432 and 9506245 are related to releases from USTs at former gasoline stations at the easterly adjoining properties which are under the same ownership as the Subject Property (see discussion below). Additional information obtained via a FOIL request from NYSDEC regarding spills of potential concern relative to the nature and/or volume of the release (8809139, 9103483, 9414667, and 9506245) is summarized in **Section 5.2**.

The majority of the database listings for the Subject Property are related to the regulated use and storage of petroleum and hazardous substances and generation of wastes associated with the manufacturing operations at the facility. Numerous spills have been documented in the last several decades. Although in HRP's opinion, the database listings reflect a generally positive record of compliance and responses to identified releases, the 200-year history of manufacturing operations, particularly with regard to the operations and unknown storage and waste disposal practices utilized prior to promulgation of RCRA regulations, is considered a REC in connection with the Subject Property.

Adjoining Properties

Name:	**Patterson Donald, AKA Chevron Station**
Facility ID(s):	EDR Hist Auto ID: 1020551733
Database(s):	Gasoline Service Station
Address(es):	92 E. Main Street
Distance from Subject Property:	Adjacent
Direction from Subject Property:	Southeast
Elevation relative to the Subject Property:	Lower

The adjacent property is listed as a gasoline service station historically located on-site at 92 E. Main Street between at least 1970 and 1977. No additional information was provided. Based on the lack of open spill and hydraulically cross-gradient location relative to the Subject Property the nearby facility is not considered a REC with regard to the Subject Property.

Name:	**George Cummins, AKA BP Station**
Facility ID(s):	EDR Hist Auto ID: 1021336008, Spill #9206432, #9506245
Database(s):	Gasoline Service Station, Spills
Address(es):	111 E. Main Street
Distance from Subject Property:	Adjacent
Direction from Subject Property:	Southeast
Elevation relative to the Subject Property:	Lower

The adjacent property is listed as a gasoline service station historically located on-site at 111 E. Main Street between at least 1969 and 1976.

The adjacent property is listed for a spill (#9206432) that occurred on August 26, 1992 when four USTs were removed from a former gasoline fueling station located on the southwest corner of Parcel A, and petroleum contaminated soil was discovered. Approximately 59 yards of soil was reportedly removed for off-site disposal. The spill was closed by the NYSDEC on November 3, 1992 meeting cleanup standards. Based on reported remediation that occurred and closure meeting NYSDEC cleanup standards, this historical spill is not considered a REC with regard to the Subject Property.

The adjacent property is listed for a spill (#9506245) that occurred on July 21, 1995 when petroleum by-products were found during an on-site/off-site groundwater investigation completed by Remington Arms. The investigation area included two parcels of land adjacent to the southeast of the Subject Property in the former locations of BP and Chevron fueling stations. Following several years of groundwater monitoring as part of natural attenuation, and low-level gasoline constituents that remained in groundwater, the spill was closed by the NYSDEC on February 1, 2006 not meeting cleanup standards. Low-level petroleum constituents that remain in soil and groundwater at the adjacent property has been extensively investigated and there is no current obligation for continued investigation at this time. As such, based on extensive monitoring and NYSDEC spill closure, this historical spill is not considered a REC with regard to the Subject Property.

Additional Database Listings of Concern

Name:	**Stewart's Shops**
Facility ID(s):	PBS, Spills/LTANKS
Database(s):	PBS, Spills/LTANKS
Address(es):	23-27 E. Clark Street
Distance from Subject Property:	102 feet
Direction from Subject Property:	North-northeast
Elevation relative to the Subject Property:	Lower

The nearby facility is listed on the PBS and spills/LTANKS databases for usage as a fueling station with spills associated with petroleum bulk storage and usage. Each spill has been closed by the NYSDEC, and the facility has no continued obligation for continued monitoring. Based on the lack of open spills, and hydraulically downgradient location relative to the Subject Property, historical spills and usage and the nearby facility is not considered a REC with regard to the Subject Property.

Name:	**Ilion Citgo**
Facility ID(s):	PBS, Spills/LTANKS
Database(s):	PBS, Spills/LTANKS
Address(es):	20 Central Avenue
Distance from Subject Property:	255 feet
Direction from Subject Property:	North
Elevation relative to the Subject Property:	Lower

The nearby facility is listed on the PBS and spills/LTANKS databases for usage as a fueling station with spills associated with petroleum bulk storage and usage. Each spill has been closed by the NYSDEC, and the facility has no continued obligation for continued monitoring. Based on the lack of open spills, and hydraulically downgradient location relative to the Subject Property, historical spills and usage and the nearby facility is not considered a REC with regard to the Subject Property.

Remaining Facilities

Based on the details provided in the listing, relative distance from the Subject Property, area topography, inferred direction of groundwater flow, and/or other factors, none of the remaining facilities listed in the regulatory database records search appear to be likely to have current or former releases of hazardous substances and/or petroleum products with the potential to migrate to and adversely affect soil or groundwater quality on the Subject Property.

Orphan Summary

Orphan sites are properties that, due to an inadequate or incomplete address in the government database or base map files, are not able to be geographically located (i.e., mapped or geocoded). The EDR Radius Map Report identified eight orphan sites. HRP's review of the limited information provided for these orphan sites indicates that based on distance, inferred groundwater flow direction, and/or the nature of the listing, none of the orphan sites listed in the regulatory database records search is likely to have current or former releases of hazardous substances and/or petroleum products with the potential to migrate to and adversely affect soil or groundwater quality on the Subject Property.

5.2 Regulatory Agency File and Records Review

To supplement the standard environmental record sources identified in **Section 5.1**, HRP requested or searched practically reviewable and reasonably ascertainable local and state agency records, as detailed below, to help identify RECs associated with the Subject Property. Copies of FOIL requests submitted, and pertinent records obtained are included in **Appendix E**.

Regulatory Agency	Type of Communication and Date	Summary of Information
USEPA	FOIL 3/10/2025	Only an acknowledgement has been received as of the date of this report
USEPA ECHO Database	Website 3/21/2025	Subject Property compliance records reviewed (discussed in Section 5.1)
NYSDEC Spill Incidents Database	Website, FOIL Request 3/10/25	33 spills identified for Subject Property (discussed in Section 5.1 and below)

Regulatory Agency	Type of Communication and Date	Summary of Information
NYSDEC Remedial Site Database/ DECinfo Locator	Website, FOIL Request 3/10/25	The Subject Property is identified on the Environmental Site Remediation Database under the RCRA program as a Class C (Completed) site. A 1995 RCRA investigation of releases of hazardous waste constituents found low levels of VOCs in groundwater. Sitewide groundwater monitoring was discontinued in 2002 after levels had attenuated to slightly above groundwater standards. This investigation is discussed further below. DEC Info Locator identifies the Subject Property on the CBS, Multi-Sector General Permit (MSGP), Water Withdrawal Annual Report, Air State Facility, and Wastewater Facility (SPDES). These permits were provided by The site contact and are provided in **Appendix E**. An "unplugged well" (inactive) with American Petroleum Institute ID 31043010050000 is depicted on E. State Street near the intersection of Otsego Street under the name Remington Standard Typewriter. The NYSDEC Oil and Gas Wells Data Search indicates the well type is reported as Dry Wildcat with a depth of 1,135 feet and unknown status. No further information regarding this well was found. The potential presence of an unplugged oil or gas well is considered a BER in connection with the Subject Property.
NYSDEC Bulk Storage Database	Website, FOIL Request 3/10/25	The Subject Property is listed as an active PBS facility (RemArms LLC, ID 6-120618) and CBS facility (RemArms LLC, ID 6-000054). One closed PBS ID (NRG-Ilion; 6-600182) and four closed CBS IDs (Remington Arms Inc., 6-000107; Remington Arms, 6-000130; Remington Steam Plant, 6-000146; Indeck Energy, 6-000149) are identified. Tank registration records obtained from NYSDEC are summarized below.
NYSDEC	FOIL Request 3/10/25	Hundreds of PDF files containing thousands of documents were provided for download via the NYSDEC FOIL Center. Many documents were partially redacted. Due to the volume, only the most pertinent records are summarized below and are provided in **Appendix E**.
NYSDOH	FOIL Request 3/10/25	An acknowledgement letter was received notifying HRP that a response would be provided by April 7, 2025.

Regulatory Agency	Type of Communication and Date	Summary of Information
Herkimer County Image Mate Online application	Website 3/21/25	The Subject Property has been owned by Roundhill Group LLC since October 12, 2020 and is identified as Tax Parcels 120.37-5-16 and 120.37-5-8. The prior owner was Remington Arms Co. Inc. Additional information obtained is summarized in **Section 3.0**.
County Records Access Officer	FOIL Request 3/10/25	County provided property cards for each of the parcels. No pertinent information was available on property cards.
Town of German Flatts	FOIL Request 3/10/25	Only property records cards were available for review and are included in **Appendix E**. No pertinent information was available on property cards.
Village of Ilion	FOIL Request 3/10/25	The file for the Subject Property provided for review by the Village Clerk included: • 10/18/1981 plans depicting a 150,000-gallon kerosene AST, 80,000-gallon demineralization water tank, and two ammonia tanks in the vicinity of the steam plant • 11/1/1990 letter from Remington Arms to Ilion Water Commission regarding a fire on 10/30/90 during which a fire hydrant was found to be inoperable • 1995 permit application and approval for alteration to the first floor lobby and custom gun shop at the Catherine Street entrance A fire incident report was received by email relative to a chimney fire incident which occurred on March 25, 2019; no details were provided. No other departments reported having records pertaining to the Subject Property.

NYSDEC Records

1991 "Cross Sections and Locations" prepared by Dames & Moore (provided in **Appendix E**) - Includes borings advanced in 1975, 1977, and 1989, monitoring wells installed in 1990, and water supply wells. Depicts up to 10 feet of fill materials across site (including ash, cinders, and refuse notations in some locations), underlain by varying descriptions/thicknesses of silt-sand-gravel, underlain by varying descriptions/thicknesses of silt and clay characterized as an aquitard which pinches out in northeastern portion of site, underlain by varying descriptions of sand and gravel to 200'+. Groundwater flow is reported to flow to the northeast. Significant topographic variation (65') is shown from the southern portion of the Subject Property at the steam plant and Remington Avenue to northern portions of site.

Storage Tank Registrations

Registrations for several former PBS tanks not previously identified in **Sections 3.5** (Site Reconnaissance) or **5.1** (Environmental Database Records) were included in FOIL documentation and are summarized in the table below. Based on the status (removed) of the ASTs and the remediation and investigation completed associated with the former UST, none of these tanks are considered a REC in connection with the Subject Property. Based on spills records (discussed below), it appears that four 1,000-gallon gasoline USTs and one 1,000-gallon gasoline AST included in the FOIL records were actually located at the easterly adjoining former gasoline station parcels and are therefore not included in the table.

<u>August 15, 2008 Letter from Remington Arms to NYSDEC re: Spill No. 07-01330/PBS Registration 6-120618</u>
Tank 005: In April 2007, a leak occurred from the 10,000-gallon used oil/coolant tank (Spill 0701330). An investigation was conducted and results submitted to NYSDEC. Repairs commenced in June 2008, including installation of a new steel tank bottom and a cathodic corrosion protection system.

Tank 001: The 30,000-gallon used oil tank was permanently closed in place in accordance with 6 NYCRR Part 613.9(b) as it was no longer needed. The tank had been cleaned and passed the 10 year internal inspection the previous year and had not been used since that time.

Tank 060: The 575-gallon steel tank located within a concrete containment vault/pit "once used for the collection of used hydraulic oil associated with our old-style GFM barrel forging machines in Bldg. 78" was no longer needed. The tank was removed and the vault was filled with concrete, and is considered permanently closed in accordance with Part 613.9(b).

Tank 001M-100: The 150,000-gallon kerosene fuel oil tank "located at the former NRG-Ilion Energy Center (now the Remington Steam Plant)" was originally used to store kerosene as a back-up fuel in case of interruption of the natural gas supply. All kerosene was consumed and use was discontinued. The tank and associated pipelines were cleaned by contractors and all materials properly disposed. The pipelines have been disconnected and capped, and the tank permanently closed in place consistent with Part 613.9(b).

PETROLEUM BULK STORAGE SUMMARY					
Aboveground Storage Tanks					
Tank I.D.	**Date of Installation/Closure**	**Capacity***	**Contents**	**Construction**	**Registration Status**
002	Installed- 12/1/1962 Closed- 11/1/1994	30,000	Waste Oil-Other	Steel	Closed-Removed
003	Installed- 12/1/1973 Closed- 6/1/1992	20,000	#6 Fuel Oil	Steel	Closed-Removed
004	Installed- 1/1/1970 Closed- 7/2/2013	1,000	Waste Oil	Steel	Closed-Removed
006	Installed- 12/1/1978 Closed- 9/1/2002	550	Diesel	Steel	Closed-Removed
008	Installed- 1/1/1970 Closed- 5/1/2013	250	Kerosene	Steel	Closed-Removed
060	Installed- 6/1/1998 Closed- 8/1/2008	575	Waste Oil	Steel	Closed-Removed
Underground Storage Tanks					
007	Installed- 10/1/1977 Closed- 2/1/1995	1,000	Gasoline	Steel	Closed-Removed
* Capacity in gallons					

Spill 8809139

An apparent internal incident report description summarizes that on February 24, 1989, approximately 10,350 gallons of #6 fuel oil overflowed from "#3 fuel storage tank" into a concrete diked area surrounding the fuel storage area. The oil flowed from the #3 diked area into the #1 and #2 tank containment areas and the fuel pumping station. All fuel oil was recovered. NYSDEC personnel reportedly "reviewed the site and found the spill to be properly contained with no threat to the environment". The spill was closed as meeting state standards on November 4, 1989.

Based on the contained nature of the spill and regulatory closure, this incident is not considered a REC or HREC in connection with the Subject Property.

Spill 9103483

July 1, 1991 Letter from NYSDEC to Remington Arms - Notice of responsibility for spill reported on June 28, 1991. Recommended retaining an environmental consultant to determine the best method

of product recovery from a sump manhole, to determine the source and extent of the contamination, and to clean up the spillage inside the containment area of Tanks 001 and 002.

July 10, 1992 Letter from NYSDEC to Remington Arms - Based on review of Dames and Moore's Spill Investigation Report dated October 23, 1991, NYSDEC required quarterly sampling of the sump until the spill is closed. The letter also questioned the status of the two old gas stations noted on the site map.

July 17, 1992 Letter from Remington Arms to NYSDEC - In addition to acknowledgment of the quarterly sump sampling requirement, the letter provides the status of the former service stations at easterly adjoining parcels owned by Remington Arms. The Chevron station formerly located at the southern corner of Hoefler and Main Street was purchased by Remington in 1979 and demolished in April 1980. Five gasoline and oil tanks were removed at that time. The area was reported as being a paved parking lot. The BP station formerly located at the easterly corner of Catherine and Main Streets was purchased in March 1982 and demolished in May 1984. Five tanks were also removed from that site. The area was reported as being unpaved and vacant. The letter further indicated that Dames and Moore was engaged in "performing a general hydrogeologic study of the entire Remington site, as part of a DuPont corporate policy to develop a Groundwater Protection Plan."

January 26, 1993 Letter from Remington Arms to NYSDEC - The letter explains the circumstances of the spill event as being unusual. "Oil appeared in a manhole/pump pit serving the foundation drain system underlying our Henry Filter coolant building. The oil appeared in a system designed to capture contaminants as a secondary containment; the pumps serve to pump groundwater and related contaminants to our pretreatment facility; and the identified contaminants had been placed in the sump for transfer to the pretreatment facility." Since the source of the oil was in question, an investigation was initiated, which concluded that "the oil came from poor coolant management practices which allowed coolant to routinely enter the pump pit, coupled with poor pump system design which caused the pumps to incompletely empty the pit, leading to a build-up of de-emulsified oil." Physical and procedural changes were made to address these issues. The letter further speculated that previous discharges into the foundation drains during periods of pump failure had resulted in oil adsorption "onto the drain pipe and surrounding gravel pack" and were a source of continuing intermittent oil detections in the system. Remington requested relief from the requirement for continued quarterly sampling. Dames & Moore's December 8, 1992 "Concluding Summary of the Results of Sampling for Remington Arms, Ilion, New York" was also included in the DEC FOIL response, which summarized total petroleum hydrocarbon (TPH) data from 1991 through 1992 ranging from non-detectable to 626 milligrams per liter (mg/L).

March 1, 1993 Letter from NYSDEC to Remington Arms - The NYSDEC rejected the request to discontinue quarterly sampling, indicating that the sampling is to assess the effectiveness of cleanup/recovery efforts and that quarterly sampling should continue until the spill is closed.

Quarterly sampling reports from 1994 through 1995 for the Building 65 Annex sump indicate low concentrations of petroleum hydrocarbons at the two inlets to the sump, but also in the field blanks. A "does not meet state standards" closure letter was issued on February 9, 1996. A copy of the closure letter was not found in the FOIL documentation provided by NYSDEC.

Based on the closure of the spill not meeting regulatory standards, this spill is considered a REC in connection with the Subject Property. Low-level petroleum constituents may remain in groundwater, however, they have been extensively investigated and there is no current obligation for continued investigation at this time.

Spill 94-14667

February 7, 1995 Letter from NYSDEC to Remington Arms - Notice of responsibility for spill reported on February 7, 1995. Recommended initiating an investigation to determine the extent of contamination encountered during removal of a 1,000-gallon underground gasoline tank. The NYSDEC notes indicated that no holes were noted in the tank, however, black stained soil and a petroleum odor were noted, and approximately five cubic yards of contaminated soil were excavated.

February 24, 1995 Letter from Remington Arms to NYSDEC - In addition to accepting responsibility for the spill, the letter provides preliminary investigation details. The gasoline tank being removed at the time of the spill had repeatedly passed tightness tests and showed no signs of having leaked. Furthermore, since the material observed in the soil did not appear to be gasoline, soil samples were submitted to a laboratory for fingerprint analysis. It was noted that the area is very congested with old building foundations, water and sewer pipes, and fire protection pipes, making further excavation and/or drilling risky.

March 10, 1995 Letter from O'Brien & Gere Engineers, Inc. to NYSDEC - The report submitted on behalf of Remington Arms presented investigation activities conducted during and following removal of the 1,000-gallon gasoline UST. Results of laboratory analysis reportedly indicated that gasoline was not present in the impacted soil collected from the northern excavation sidewall, but rather was determined to be most likely a weathered mixture of #2 and #6 fuel oil. The report speculated that the impacts were related to a historical spill of #6 fuel oil which had occurred in 1984 at an unlined diked area south of the natural gas storage house and gasoline tank area. The spill had been reported to the NYSDEC, remediated, and closed. Subsurface conditions in the area were described as fill material consisting of cinders, ash, concrete, sand, and gravel to depths of five to seven feet below grade, beneath which is a finer grained silt or silt and clay layer which acts to limit vertical migration of contaminants. Perched groundwater was reportedly encountered within the fill material at depths ranging from two to five feet below grade. O'Brien & Gere proposed up to eight borings be advanced to further investigate the horizontal extent of soil impacts.

November 7, 1995 Cover letter from DERS to NYSDEC - On behalf of Remington Arms, DuPont Environmental Remediation Services (DERS) indicated they were submitting a report titled "Subsurface Investigation – Area Between Diked Oil Storage Area and Building 65" describing an investigation of the area surrounding the former 1,000-gallon gasoline UST removed on February 7, 1995. The report itself was not included in the FOIL documentation provided by NYSDEC.

December 1, 1995 Letter from Remington Arms to NYSDEC - The letter summarizes the conclusions of the November 7, 1995 DERS report, which indicate:

- The oil contamination is shallow, localized, and contained by a combination of natural geology and manmade structures.
- The contamination is being recovered by existing drainage and collection systems.

- The contamination is confined to the center of the plant site, with no risk of exposure to the general population, and virtually no risk of the contamination moving off-site.
- Remington is proposing to undertake a program of soil borings and groundwater monitoring (via existing foundation drains) to verify these conclusions.
- The spill area is not amenable to the installation of multiple monitoring wells or borings, due to site congestion, cobbled fill materials, and myriad underground utilities. Each well or boring carries a high risk of causing more problems than it could solve.
- Any downgradient wells would be located between the known contamination and the building foundation drainage system at Building 65 that was designed to capture such contamination.
- Proposed monitoring of the foundation drainage system would demonstrate containment without the cost or risk of drilling monitoring wells.

April 15, 1996 Letter report from DERS to NYSDEC - The letter report summarizes additional soil borings completed to supplement the previous investigation, specifically to "verify the presence of a low-permeability clay/silt aquitard of substantial thickness within 10 feet of ground surface in the study area," further delineate the downgradient extent of contaminated soil, and obtain information regarding the depth of perched groundwater in the study area. Field observations confirmed the presence of a low-permeability clay/silt unit, containing thin layers of fine sand, at a depth of approximately 8 to 9 feet below grade. A perched water table was evident with observations of saturated soil ranging from 3.5 to 6 feet below grade extending down to the clay/silt unit. Staining, odors, and "oil petroleum constituents" were observed in shallow soils in the former UST area and extending approximately 23 feet to the northeast. No evidence of impacts was observed below the top of the clay/silt unit. Installation of three piezometers downgradient of the former UST and upgradient of the foundation drain associated with Building 65 was proposed to establish groundwater flow direction and hydraulic gradient.

October 22, 1996 Letter from DERS to NYSDEC - The letter references a meeting between representatives of the NYSDEC, Remington Arms, and DERS. DERS maintains that the spill is adequately contained and poses no threat to human health or the environment, but agreed to install a monitoring well (MW-13) in the immediate vicinity of the former 1,000-gallon gasoline UST pursuant to spill closure.

June 29, 1998 Letter from Remington Arms to NYSDEC - Remington Arms requests closure of the spill based on four quarters of groundwater sampling data and their belief that there is no ongoing source of contamination and the groundwater in this limited area being effectively contained.

November 17, 1998 Letter from NYSDEC to Remington Arms - The letter indicates that the spill has been re-classified as "closed – meets state standards" and no further work is required beyond proper abandonment or maintenance of the monitoring wells. Handwritten notes indicate that four quarters of sampling of a monitoring well and three piezometers showed no SVOCs and "only three minor 8021 hits" (VOCs) and a recommendation to close as meeting standards.

Based on the investigation conducted, regulatory closure, and the likelihood that the residual petroleum hydrocarbon impacts have since continued to naturally attenuate, this spill is considered an HREC in connection with the Subject Property.

Spill 95-06245

1997 Subsurface Investigation report - Three pages of this report were included in the NYSDEC FOIL documentation received by HRP. Figure 2, titled Subsurface Investigation, prepared by DERS on March 26, 1997, depicts the locations of 18 soil borings (located east of the Subject Property at the former B.P. and Chevron gasoline station parcels) and 5 monitoring wells (MW-2 and MW-6 located along the eastern Subject Property boundary, and MW-9, 10, and 12 located east of the Subject Property at the former B.P. gasoline station). Hand-drawn contours are shown which are labeled "Total VOCs ppm Soils." The contours indicate total VOCs in soil above 100 ppm at the northern end of the former Chevron station parcel, and at the southern and central portions of the former B.P. station parcel. A table titled Subsurface Soil Boring Investigation Data – 3/11/97 identifies soil sampled from borings SB-04, SB-07B, SB-10, and SB-11, varying in depths from 18 to 26 feet as those with total VOCs above 100 parts per million (ppm).

February 3, 1998 Letter from NYSDEC to DERS - Based on a review of "the September 12, 1997 submittal" (not included in the NYSDEC FOIL documentation), the NYSDEC requested that the extent of soil and groundwater contamination be further defined, particularly in the vicinity of MW-6 (eastern corner of Subject Property) and MW-10 (northern extent of easterly adjoining property), and that a proposal to initiate remediation at the site be submitted for review.

July 13, 1998 Letter from NYSDEC to DERS - The letter states that soil borings completed in March 1997 indicate that there appears to be a sizeable amount of petroleum contaminated soil at the easterly adjoining site where former gasoline stations were located (also owned by Remington Arms). Continued quarterly sampling of monitoring wells MW-2 and MW-6, located along the eastern Subject Property boundary, and MW-9, 10, and 12, located east of the Subject Property, was required.

March 13, 2000 Letter from NYSDEC to DERS - NYSDEC approved the termination of the requirement for groundwater analysis for methyl tertiary butyl ether (MTBE), reduction of the sampling schedule to semiannual, and reduction of the report submittal schedule to annual.

March 18, 2003 Letter from NYSDEC to URS Corporation - The letter notes that the January 28, 2003 annual report identified a product layer in MW-6 during both monitoring events of the previous year. Whereas URS had apparently stated that the product was indicative of "continued degradation of the hydrocarbons," NYSDEC was of the opinion that it was more likely the result of plume migration across the site. It was recommended that future investigations determine if the product plume is migrating off site.

January 29, 2004 Letter from NYSDEC to Remington Arms - Based on the January 22, 2004 annual report submittal, NYSDEC agreed that the total concentration of VOCs in all three wells and SVOCs in MW-10 and 12 were showing a downward trend. However, the recent detections of product layers in MW-6 and MW-10 were interpreted by NYSDEC as an indicator of a significant source of groundwater contamination remaining at the site. NYSDEC required data indicating the product plume has remained on-site and will do so in the future.

March 11, 2004 Letter from URS to NYSDEC - URS responded to NYSDEC's concerns regarding the product layer by clarifying that the field observations indicated a 1/8" product layer in MW-6 in

November 2002 followed by only a sheen and odor in MW-6 and MW-10 in November 2003. The 2003 analytical data indicated that VOCs and SVOCs were below NYSDEC Ambient Water Quality Standards for both wells. URS presented an opinion that "the remaining source area was likely residual hydrocarbons bound up in the pore space of a thin (less than 6 inch) soil layer that was observed in the spill area (around the former gas stations) during the 1997 soil boring investigation" at a depth of 20 to 25 feet below grade. Based on the depth of the layer it was not practical to consider removal and natural attenuation was identified as the preferred remedial option. The opinion was supported based on the soil boring program completed, aquifer geochemistry analysis, groundwater flow and gradient, hydraulic conductivity determination, area groundwater use, and seven years of groundwater monitoring data which confirmed the plume area was stable and shrinking. According to the Ilion Water Utility, Remington Arms is the only user of groundwater wells in the Village and the public water supply is derived from surface water-fed reservoirs. URS proposed no additional investigation beyond continued annual monitoring for two years and indicated that if the data continues to support a stable and decreasing plume as well as continued natural attenuation that Remington would petition the NYSDEC to terminate the requirement for continued monitoring.

January 29, 2006 Annual Monitoring Report from DuPont to NYSDEC - The report provides a history of the site, including Remington's acquisition of the former gasoline station parcels in 1979 (Chevron) and 1982 (B.P.), building demolition and removal of associated USTs, geophysical surveys, hydrogeologic investigations, and monitoring through 2005. The report also summarizes the results of the November 2005 sampling event, which indicate that concentrations of petroleum hydrocarbons in groundwater are below NYSDEC guidance values, with the exception of 1,2,4-trimethylbenzene detected at MW-12 at a concentration of 6.5 micrograms per liter (ug/L) and acenaphthene detected at MW-6 at a concentration of 27.0 ug/L, both of which are slightly above Water Quality Standards. All other compounds are below standards and contaminant concentrations in the remaining wells continued to show a downward trend in both VOCs and SVOCs. The contamination associated with two former gasoline stations has been extensively investigated for over 10 years and it has been determined that a slight sheen at MW-6 is not significant as determined by analytical results, a remaining source area for the sheen exists in pore space of a thin soil interval 20 to 25 feet below grade which is not feasible to remove, the product plume has not migrated off-site, there are no groundwater users in the area, and chemistry in the aquifer is favorable for natural attenuation, which is occurring as evidenced by a stable and shrinking plume, and is the final remedy for the site. Termination of the groundwater monitoring program and closure of the spill was requested and abandonment of the monitoring wells was proposed.

February 1, 2006 Letter from NYSDEC to Remington Arms (provided in **Appendix E**) - Based on the conclusions presented in the January 29, 2006 Annual Monitoring Report (provided in **Appendix E**), NYSDEC states that "it does not appear that human receptors will be affected by this discharge, nor that the environment will be further impacted" and determines that "no further site assessment or groundwater monitoring is necessary," effectively approving the request for spill closure. The letter advises that "under the Navigation Law and Environmental Conservation Law, Remington Arms Company and any other subsequent site owner or persons otherwise deemed responsible for this discharge, are still liable for current or future damages caused by this discharge. If future property use, or intended use changes, this spill case may be reactivated, upon which all responsible parties for this discharge will be required to undertake remedial measures."

Based on the closure of the spill not meeting regulatory standards, this spill is considered a REC in connection with the Subject Property. Low-level petroleum constituents may remain in groundwater but are likely below all applicable regulatory standards. There is no current obligation for continued investigation at this time.

RCRA/NYSDEC Sitewide Investigation and Groundwater Monitoring Program

May 21, 1993 Letter from Remington Arms to NYSDEC – Remington Arms provided comments on the draft of their Part 373 TSD Facility permit and expressed major concerns with the Corrective Action Module. Regarding the Sampling Visit Approach, Remington Arms indicated that they believed "a site-wide/perimeter groundwater quality investigation is the most technically sound method to determine if there have been significant releases from the Solid Waste Management Units (SWMUs) and Areas of Concern (AOCs) at the Remington facility." The majority of the site is covered by buildings and "to the best of our knowledge, there are no, and never have been, any land-based disposal units onsite that fit the typical definition of a SWMU."

Remington Arms further argued that integrity testing of the process and stormwater sewer system, which consists of approximately 2.5 miles of in-use/in-service underground piping, much of which is beneath buildings, would not be technically feasible, would require extensive facility shutdowns, and should not be addressed under the corrective action program because they are covered under the Clean Water Act.

In Remington Arms opinion, the former cyanide neutralization system, Building 65 Oil Contamination Area, and former toluene tank location did not require investigation. The opinion was based on:

- the interior location and lack of releases from the cyanide neutralization tank, which had since been closed and removed as overseen by an independent professional engineer and documented in a report submitted to the NYSDEC;
- the completed excavation of deteriorated fuel oil-contaminated soil discovered in the area of Building 65 in 1985 during excavation for the building construction, and laboratory data which characterized the soil as non-hazardous and containing "no solvents or organics, no EP Toxicity metals, and no PCBs above detection levels"; and
- closure documentation for the aboveground toluene tank (which had at some point been enclosed by a brick building and then covered with sand prior to removal in 1989) for which only two drums of contaminated sand were generated during closure activities and which was documented by Malcolm Pirnie and submitted to the NYSDEC.

It was argued that continuation of the voluntary sitewide groundwater sampling program initiated in 1991 would be able to detect significant releases at the entire site, including any from the wastewater collection system and associated process and stormwater sewer lines, and would be more comprehensive than select soil borings at localized SWMUs and AOCs. If a release was indicated by the additional groundwater monitoring program, then a more detailed study of individual SWMUs would be evaluated.

May 1995 RCRA Facility Investigation (RFI) (excerpts only provided in **Appendix E** - full report not found in NYSDEC FOIL documentation)

Table F-1 Index of Hazardous Wastes

Waste Code	Waste Name	Storage Group
D002	Sodium Hydroxide Sludge	caustic
D001, D002	High Temp Nitre Salt	oxidizer
F003, F005, D008	Misc. Wood Finishes and Paint Related Materials	flammable liquids & solvents
D001	Hot Rags	flammable
D001	Low Temp Nitre Salt	oxidizer
F001, D007	Waste 1,1,1-TCA (from degreasing)	halogenated solvents
D003	Cyanide contaminated refuse	cyanide
F005	Solvent contaminated rags	flammable liquids & solvents
D008	Lead cont'd filters, PPE, etc.	metals
D008	Lead cont'd range sand	metals
D008	Lead cont'd wads	metals
D008, D005, D003	Lead cont'd range cleanings	metals
D008	Lead cont'd conveyor belting	metals
D002, D007	Chromic acid	acids
D008	Lead cont'd exhaust duct residue	metals
D005	Barium cont'd powder coat sludge	metals
D001	DeGreeze 500	flammable
D007	Waste Turco Cleaner	metals
D006	Cadmium cont'd Torit dust	metals

The following known SWMUs and AOCs were identified located on-site and/or off-site (no corresponding figure was found in the NYSDEC FOIL documentation):

1. Barrel Finishing Wastewater Collection System
2. Pickling and- Cleaning Tanks Wastewater Collection
3. Brazing Wastewater Collection System
4. Black Oxide Wastewater Collection System
5. Building No. 78 Wastewater Collection System
6. Drum Washer Wastewater Collection System
7. Steam Cleaning Wastewater Collection System
8. Heat Treating Wastewater Collection System
9. Former Cyanide Heat Treat Wastewater Collection System
10. Former Building No. 46,84 Wood Dust Collection System
11. Former Building No. 85,86 Wood Dust Collection System
12. Carter Day Wood Dust Collection System
13. GFM Drip Collection System
14. Water Curtain Collection System
15. Wood Products Waste Collection Area
16. Building No. 65 FMS Coolant and Chip Collection System
17. Building No. 60 FMS Coolant and Chip Collection System

18. Rotoclones
19. Donaldson Filtration Unit
20. Abcor Oil/Water Filtration Unit
21. Arms Testing Water Filtering Tank
22. Arms Testing Air Filtering System
23. Cyanide Neutralization System
24. Former Cyanide Neutralization System
25. Process Sewer System
26. Wastewater Pretreatment Plant
27. WPP Emergency Storage Tank
28. WPP Oil Storage Tank
29. Stormwater Sewer System
30. Floor Trenches
31. Cyanide Floor Trench System
32. Freon Degreasers
33. Vapor Degreasers
34. Former Hazardous Waste Storage Area
35. Hazardous Waste Storage Building
36. Former PCB Storage Area
37. Steel Chip Storage and Shipping Area
38. Arms Testing Satellite Accumulation Areas
39. Raw Material Storage Area (AOC F)
40. Building No. 49-1 Oil Storage Tank
41. Former Toluene Tank Location (AOC J)
42. Used Oil Tank and Containment System
43. Oil Spill (AOC G)
44. Ethylene Glycol Spill (AOC H)
45. Ammonia Release (AOC I)
46. Heat Exchanger Oil Spill (AOC B)
47. Sodium Hydroxide Spill (AOC D)
48. Industrial Waste Dumpster
49. Powerhouse Boilers
50. Steel Containment Trays (AOC A)
51. Cyanide Drum Washer System
52. Refuse Loading Shute
53. Pumper Trucks (AOC E)
54. Solvent Recovery Distillation Units
55. Tanker Unloading Area
56. Inactive Stock Presses Cooling Towers
57. Building No. 65 Oil Contamination Area (AOC C)

July 23, 1998 Annual Groundwater Monitoring Program Report from DuPont to NYSDEC - Monitoring activities included depth-to-water measurements from all 13 monitoring wells (including wells on the easterly adjoining Remington-owned parcels). Groundwater in the shallow (perched) zone indicates a northeastern flow direction beneath the main portion of the plant, generally following topography, with a significant decrease in gradient in the northeastern portion of the site. The report references a September 2, 1992 Report for Remington Arms; Primary Aquifer Groundwater Flow Model; Revision

1 by Dames and Moore, which describes a clay/silt aquitard beneath the site which pinches out in the vicinity of wells MW-11 and MW-2, where a lower flow zone is characterized as an unconfined aquifer. "Consequently, water levels in this northeastern portion of the plant are impacted by pumping of site water-supply wells (WS-1, WS-2 and WS-3), which draw water from the lower flow zone" and create a zone of influence extending as far as the Clark Street perimeter of the property, resulting in a localized inward gradient in the northeastern portion of the property.

The semiannual monitoring program included sampling of MW-4, 5, 6, 7, and 11 for analysis for Priority Pollutant (PP) VOCs and metals (total) except mercury, which had been removed from the monitoring program in 1997. A sheen and strong petroleum odor was observed in MW-6 in May 1997 and 1998, which were attributed to former gasoline station operations at the easterly adjoining properties (being monitored under Spill 95-06245) rather than sitewide manufacturing operations. Decreasing but slightly elevated concentrations of trichloroethene (TCE) and 1,2-dichloroethene (1,2-DCE) were detected in samples MW-7 and MW-11. Metals were undetected or detected at trace concentrations in filtered samples. Detections of arsenic, antimony, lead, and zinc were reported in unfiltered samples above Ambient Water Quality Standards (AWQS).

May 2000 6NYCRR Part 373 Permit Attachment VII Closure Plan – Revision 1 - The document indicates that the facility currently operates as a transfer, storage, and disposal (TSD) facility, allowing for storage of hazardous wastes for more than 90 days. Since the permit was issued, operations have "substantially reduced both the rate of generation and number of hazardous waste materials to the point where it is no longer necessary to store large quantities for offsite disposal" and therefore closure of the TSD is proposed for the year 2000. Subsequent storage of hazardous waste materials would be for less than 90 days.

Closure activities would include removal of all wastes via a contracted disposal firm, cleaning of the facility (with wash water to accumulate in the TSD sumps and removed via vac truck), and subsequent discharge via the facility's significant industrial use (SIU) pretreatment permit to the Herkimer County Sewer District wastewater treatment plant pending testing. Testing parameters proposed included total RCRA 8 Metals, cyanide, VOCs and PCBs based on manufacturing operations which generate mainly metals and solvent wastes.

Three spills had been documented within the TSD facility, including nitre salt (1997), solvent/water (1995), and solvent (1994). It was proposed that since very little spillage had occurred, "minimizing the opportunity for deep contamination of the concrete," individual zones were to be wipe tested after cleaning based on the type of historic waste storage.

July 27, 2000 Annual Groundwater Monitoring Program Report from DuPont to NYSDEC (provided in **Appendix E**) - The semiannual monitoring program included sampling of MW-4, 5, 6, 7, and 11 for analysis for PP VOCs. Metals had been removed from the monitoring program in 1999. Decreasing but slightly elevated concentrations of TCE and 1,2-DCE were detected in samples MW-7 and MW-11. VOC results for downgradient wells MW-4, 5, and 6 were all non-detect.

September 2000 Closure Plan for Hazardous Waste Storage Area - The revised plan provides additional details regarding the hazardous waste store area at the facility. The structure was built in 1983 and consists of approximately 2,600 square feet divided into seven zones according to waste type (cyanides, acids and PCB capacitors, caustics, oxidizers, flammable liquids and solvents,

halogenated solvents, and metal bearing wastes, each having a maximum storage volume (number of 55 gallon drums).

Sample parameters for wash and rinse waters were expanded to allow characterization as hazardous or non-hazardous for determination of disposal method. The description of the nature of manufacturing operations was expanded to include generation of metal-bearing wastes, salts, acids, and caustics, and past generation of solvent wastes, including halogenated organics.

An additional spill was noted in 2000 which included lead-contaminated wads. Analysis of post-decontamination rinsate samples from sumps and the floor areas was added to the closure activities proposed.

April 21, 2003 NYSDEC Notice of 6NYCRR Part 373 Post-Closure Permit and Groundwater Monitoring Program Termination - The Project Summary indicates that Remington Arms completed an investigation of potential releases of hazardous waste constituents at the facility, including a Site Hydrogeologic Characterization for Remington Arms (1991) and RCRA Facility Assessment Sampling Visit Report (RFA) (1995). The report states that although low levels of VOCs were observed in the groundwater, Remington concluded that "plant operations, as a whole, have not significantly impacted groundwater quality." It further states that the NYSDEC concurred with that conclusion, but required Remington to conduct sampling of monitoring wells MW-4, 5, 6, 7, and 11 to determine whether the magnitude of the contaminant plume was increasing. The hazardous waste constituents which have been released to the groundwater were listed as methylene chloride, TCE, 1,2-DCE, vinyl chloride, and chloroform.

Groundwater monitoring data for these constituents in these wells from 1995 through 2002 are presented in a table and compared to state standards. The Project Summary states that "based upon those data the Department has determined that natural attenuation of the groundwater contamination is occurring at the facility and that active remediation of the contamination is not necessary at this time. Furthermore, the consistency of the groundwater quality data is such that it is reasonable to predict that future contaminant concentrations will be no greater than those observed historically. Given the historical data and the fact that the area downgradient of the facility is supplied with public water, continued monitoring is no longer necessary to confirm that the currently observed plume of contamination does not represent a significant threat to human health or the environment."

Remington closed its permitted drum storage facility and subsequently re-opened the facility under the 90-day generator exemption in December 2000. Based on the closure of the facility and the proposed termination of the Corrective Action Groundwater Monitoring Program associated with the 6 NYCRR Part 373 (Hazardous Waste Management) permit, the NYSDEC proposed discontinuing the permit and allowed for a public comment period until May 26, 2003.

The notice states that in addition to the monitoring program described above, Remington also monitors the groundwater in the northeastern portion of the plant to track residual gasoline contamination from former gas stations in the area (Spill 95-06245). Regulatory oversight of this contamination is to continue under the Spills Program and is unaffected by the proposed termination of the Corrective Action Groundwater Monitoring Program associated with the 6NYCRR Part 373 permit.

June 10, 2003 Letter from NYSDEC to Remington Arms (provided in **Appendix E**) - The letter states that no comments were received with regard to the NYSDEC's determination to not renew the Hazardous Waste Management Permit and that no further action regarding the permit is required.

2009 NYSDEC Documentation of Environmental Indicator Determination – RCRA Correction Action Environmental Indicator RCRA Info Code (CA725) – Current Human Exposures Under Control (provided in **Appendix E**) - The determination summarized the previously conducted groundwater monitoring program associated with a RCRA investigation at the facility and a soil vapor intrusion (SVI) evaluation completed by the NYSDEC and NYSDOH. In 2009, NYSDEC concluded that TCE should be evaluated as a potential SVI concern, although it was noted that the last measured groundwater concentration in MW-11 was low (8 ppb vs 5 ppb standard). The US EPA Vapor Intrusion Assessment Model and boring/well log for MW-11 were used to calculate an expected indoor air concentration from SVI (0.08 ug/m^3), which was well below the NYSDOH action level (0.25 ug/m^3). It was further noted that the off-site area closest to MW-11 was occupied by a bowling alley rather than residential structures, further reducing the likelihood that SVI represents a human exposure concern. The NYSDEC and NYSDOH determined that SVI at the site was not an issue.

The determination concluded that all available relevant/significant information on known and reasonably suspected releases to soil, groundwater, surface water/sediments, and air, subject to RCRA Corrective Action (e.g. from SWMU, Regulated Units (RU), and AOCs) has been considered in the Environmental Indicator (EI) determination, that no complete pathways between contamination and human receptors were identified, and that current human exposures are under control.

2009 NYSDEC Documentation of Environmental Indicator Determination – RCRA Correction Action Environmental Indicator RCRA Info Code (CA750) – Migration of Contaminated Groundwater Under Control (provided in **Appendix E**) - The determination summarized the previously conducted groundwater monitoring programs relative to VOC contamination (1995-2002) and petroleum spill 95-06245 (1997-2005). It was determined that the migration of contaminated groundwater stabilized such that contaminated groundwater is expected to remain within the existing area of contaminated groundwater as defined by the monitoring locations designated at the time of the determination. Based on the distance to the nearest surface water body (approximately 2,000 feet), no discharge of contaminated groundwater is occurring.

The determination concluded that all available relevant/significant information on known and reasonably suspected releases to groundwater media, subject to RCRA Corrective Action (e.g. from SWMU, Regulated Units (RU), and AOCs) has been considered in the EI determination, and that migration of contaminated groundwater is under control.

In HRP's opinion, the 200-year history of manufacturing operations and lack of soil characterization and analytical data specific to onsite AOCs is considered a REC in connection with the Subject Property.

Firing Range Decommissioning

April 10, 2007 Letter from Remington Arms to NYSDEC – The letter indicates that a previously unknown rifle range was discovered the previous fall. Clean Harbors was hired to clean out the range

and remove the lead-contaminated range sand and other materials. At the time of the letter, additional cleaning and confirmatory sampling of the dirt floor had yet to be completed.

Should relevant files or other regulatory information become available following issuance of this report that changes the conclusions of this Phase I ESA, the User will be notified and an addendum to this report will be issued.

5.3 Previous Environmental Investigations

Phase II Environmental Site Assessment Report (ESA), prepared by HRP Associates on February 3, 2025, prepared for the Herkimer County Industrial Development Agency.

A Phase II ESA was completed at the Subject Property based on the 200-year history of manufacturing operations that have occurred at the facility. Numerous current and historical areas of concern including various manufacturing operations, trench drains and dry sumps, oil/water separators, petroleum and chemical storage, coal storage, electrical transformers, gun powder houses, a railroad spur, and historic fill materials were identified which have impacted the Subject Property with VOCs, SVOCs, and metals. A sitewide groundwater investigation was initiated in 1991 and completed in 2005. In 2024, the above referenced Phase II ESA included groundwater/soil characterization specific to current areas of concern. In total, 56 soil borings and eight permanent monitoring wells were installed on-site and off-site by HRP at the Remington owned parcels.

The results of the Phase II ESA indicated the following:

- No VOCs were detected in any of the soil samples at concentrations exceeding NYSDEC Commercial Use SCOs.
- Petroleum related SVOCs were detected at concentrations exceeding applicable regulatory criteria in three of the soil samples.
- Metals, including arsenic, copper, lead, and nickel were detected at elevated concentrations in soil, some higher than typical background levels, as defined in NYSDEC CP-51 Soil Cleanup Guidance and NYSDEC DER-10 Technical Guidance for Site Investigation and Remediation, in 22 of the 57 samples collected. Exceedances of metals were all found within the observed fill material, all of which were in soil beneath asphalt in each of their respective sample locations. A surface soil sample was collected in the shooting range floor of Building 52. Substantially elevated lead concentrations were detected in this soil and are likely attributed to years of shooting in this basement.
- No PCBs were detected in any of the soil samples at concentrations exceeding applicable regulatory criteria.
- Petroleum VOCs were detected in groundwater at concentrations exceeding applicable regulatory criteria in two of the samples collected during the Phase II ESA. Petroleum related BTEX (Benzene, Toluene, Ethylbenzene, and Xylene) compounds were detected exceeding NYSDEC Class GA Criteria in samples from groundwater monitoring wells MW-2 and MW-4.
- No SVOCs, metals, or PCBs were detected in any of the groundwater samples at concentrations exceeding NYSDEC Class GA Criteria.

The general sitewide conclusions indicated the following:

Shallow soils at the Site generally consist of varying depths of fill materials (approximately 0 to 35 feet below grade [ft bg]) and are characterized as having varying amounts of brick, cinders, slag, concrete and/or wood fragments in a matrix of fine to medium sand and gravel. Fill thickness was observed to be greatest on the northern portion of the Subject Property. In 22 of the 57 samples collected and analyzed, fill materials were found to contain arsenic, copper, lead, and nickel at elevated concentrations, some higher than typical background levels, as defined in NYSDEC CP-51 Soil Cleanup Guidance and NYSDEC DER-10 Technical Guidance for Site Investigation and Remediation. There is no known use of these metals on the site and so these elevated levels of metals appear to be attributable to the quality of the fill materials that were historically imported onto the property when it was developed.

Site soil sampling and analysis also identified low levels of petroleum volatile organic compounds and semi-volatile organic compounds, likely from historic site spills when petroleum fuels and lubricants were stored and used on the site.

Additionally, historic sampling of fill materials north of Building 56 reportedly contained elevated levels of cyanide, discovered during a water line repair job when the soil was sampled for disposal. There is some speculation that cyanide in the soil could have come from historic heat treating of metals in this area of the site.

Exposure to fill materials is currently isolated due to the extensive site cover provided by buildings and paved parking surfaces. If future development of the site includes removal of site buildings and barrier surfaces, a soil management plan should be implemented to ensure that workers and the public are not exposed to dust from excavation or other handling and movement of these soils. Similar encapsulation as a result of Site development through the use of paved surfaces, building coverage and other barrier surfaces could serve to maintain stability of these materials and eliminate surface exposure to fill materials containing these metals. If soil is to be removed from the Site and disposed, it should be characterized and re-used or disposed of at appropriate locations, based on the results of characterization and regulatory re-use requirements.

5.4 Other Environmental Record Sources

The site contact provided copies of regulatory documentation related to current permits and recent hazardous waste manifests and non-potable well sampling analytical data, which are provided in **Appendix E**. Current documentation included CBS and PBS Registrations, the Herkimer County Sewer District Wastewater Treatment Plant Permit, MSGP Permit and Annual Certification Reports, SPDES Permits, NPDES Compliance Evaluation Inspection Report, Air State Facility Permit, and the facility's Spill Prevention, Control, and Countermeasure Plan (SPCC). A letter dated January 5, 2024 from the NYSDEC to The site contact indicated that a post-closure inspection would be required for the six permits for the main facility and one permit for the steam plant if the permits were to be closed because of the planned relocation of operations.

Two laboratory reports were provided for the non-potable wells which were sampled in January 2024. One of the samples ("Task 2 Quarterly") was analyzed for metals via EPA Method 200.2, mercury via EPA Method 245.1, and cyanide (total and amenable) via EPA Method 335.4. The sample

contained concentrations of iron (1,300 ug/L) exceeding New York State Technical and Operational Guidance Series (TOGS) criteria (300 ug/L). Concentrations of barium, copper, and nickel detected did not exceed TOGS criteria. Arsenic, chromium, lead, molybdenum, selenium, silver, zinc, cadmium, and cyanide were not detected. The other sample ("Semi-annual Task 3") was analyzed for total recoverable phenolics via EPA Method 420.1 and total sulfide via SM 4500-S2-F-2011, neither of which was detected.

6.0 HISTORICAL RECORDS REVIEW

According to ASTM Practice E1527-21, the objective of compiling and analyzing historical property information is to help identify the likelihood of past uses having led to RECs in connection with the Subject Property. The following standard historical sources were used to obtain information regarding the previous uses of the Subject Property, adjoining properties, and surrounding area, and the findings obtained from those sources are discussed in the following sections.

Historical Record Source	Provider	Date Range Reviewed
Aerial Photographs	EDR	1974-2019
Topographic Maps	EDR	1898-2019
Sanborn Fire Insurance Maps	EDR	1884-1959
City Directories	EDR	1983-2020

6.1 Aerial Photographs

Historical aerial photographs showing the Subject Property and surrounding area were obtained from EDR **(Appendix F)**. Pertinent information obtained from review of the aerial photography is summarized below.

Year	Scale	Description of Key Features of Subject Property and Surrounding Area
1956, 1959	1"=500'	Subject Property: Plant buildings are visible in the western and eastern portions of the Subject Property, as well as current Building 52 along former E. Main Street. Apparent paved parking areas are in the southern, central, and northern areas, with the southern central area forested/vegetated. A large aboveground tank is visible near the center of the facility. Surrounding area: The majority of surrounding properties appear to be residential, with commercial development to the north and west. The former gasoline stations are visible on the easterly adjoining parcels.
1974	1"=500'	The Subject Property appears generally similar to the 1959 aerial, except that the formerly forested/vegetated area located in the central southern area is now a paved parking lot. Surrounding area: The majority of surrounding properties appear to be residential, with commercial development to the north and west. The former gasoline stations are visible on the easterly adjoining parcels.
1982 1985	1"=500'	Subject Property: Several additional buildings have been constructed in the central and western portions of the Subject Property, as well as an addition to the eastern end of Building 52. Surrounding area: At least one of the former gasoline stations is still present.

Year	Scale	Description of Key Features of Subject Property and Surrounding Area
1995	1″=500′	Subject Property: The steam plant has been constructed in the southern portion of the Subject Property formerly developed with a paved parking area. Surrounding area: No significant changes are evident.
1998 2008 2011 2015 2019	1″=500′	Subject Property: No significant changes are evident. Surrounding area: No significant changes are evident.

6.2 Topographic Maps

Historical topographic maps showing the Subject Property and surrounding area were obtained from EDR **(Appendix G)**. Pertinent information obtained from review of the topographic maps is summarized below.

Year	Description of Key Features of Subject Property and Surrounding Area
1898 1900	Subject Property: Structures are depicted in the southwestern and northern portions of the Subject Property. The Erie Canal and a road bisect the Subject Property in the northern portion. A significant downward topographic slope to the north and northeast is evident. A stream is depicted along the western Subject Property boundary. Surrounding area: Structures are depicted to the north, west, southwest, and east. The Village of Ilion is somewhat densely developed to the west and north of the Subject Property.
1943 1945 1949	Subject Property: Several of the currently existing structures are depicted in the western, central, and eastern portions of the Subject Property. The northern portion is nearly fully occupied with structures. A grassy undeveloped area is shown in the southern central portion at an elevated topographic area of the Subject Property. Surrounding area: Numerous residences are depicted surrounding the Subject Property, with commercial development to the west and north.
1982	Subject Property: In-fill construction is shown on the eastern portion of the Subject Property. The structures in the northern portion are no longer depicted. Surrounding area: Individual structures are no longer depicted, however shading indicates dense development.

Year	Description of Key Features of Subject Property and Surrounding Area
2013 2016 2019	Subject Property: The Site and surrounding area appear generally similar to the 1982 map; however, the 2013 and subsequent topographic series no longer depict certain details and features (e.g. structures, railroads, power transmission lines, etc.). The streets, highways and waterways are depicted.

6.3 Sanborn Fire Insurance Maps

Historical Sanborn Fire Insurance Maps showing the Subject Property and surrounding area were obtained from EDR **(Appendix H)**. Pertinent information obtained from review of the Sanborn Fire Insurance Maps is summarized below.

Year	Description of Key Features of Subject Property and Surrounding Area
1884	Subject Property: The E. Remington & Sons Armory and several residences are depicted in the southern portion of the Subject Property, with E. Main Street and the Erie Canal bisecting the property, and Remington Agricultural Company and several residences in the northern portion. The armory utilized coal fuel for steam heat and water and steam power. Operations identified include machining, assembly, nickel plating, forging, grinding, polishing, varnishing, japanning, annealing, pickling, milling, printing, carpentry, sewing, shooting test galleries, and shipping and packing. Outbuildings include a cartridge house, powder sheds, a rolling mill, proof house, and lumber houses. Dikes enter the Subject Property from the southwestern corner. The area between E. Main Street and the Erie Canal consists of coal storage and store houses. The northern portion of the Subject Property is occupied by several residences and the Agricultural Company, which utilized coal fuel for steam heat and power. Operations included foundries, molding, forging, annealing, grinding, tumbling, machine shops, iron storage, sawing and planing. A coal storage area, sand shed, and blast furnace are also depicted. Surrounding area: The area to the north consists of a storehouse and lumber sheds associated with the onsite operations. Several retail and commercial businesses occupy a building north of the armory operations at the corner of E. Main and Otsego Streets. A church and several commercial/retail businesses are located to the west along Otsego Street. The remaining surrounding areas consist mainly of residential properties, however, map coverage is limited.
1891	Subject Property: The armory operations appear generally similar to those depicted on the 1884 map. The majority of the northern portion of the Subject Property is unmapped, with only a tin shop, forge shop, packing and polishing and several dwellings depicted in the area. Surrounding area: No significant changes noted.

Year	Description of Key Features of Subject Property and Surrounding Area
1897	Subject Property: The armory operations appear generally similar to those depicted on the 1891 map, with the addition of a bicycle machine shop, an oil house, and three small powder houses in the central portion of the property. The northern portion of the Subject Property is identified as the Remington Standard Typewriter Works but operations appear similar to the 1884 map, including foundries, molding, forging, japanning, polishing, grinding, tumbling, machine shops, storage, and bench work. A paint shop, dust house, and blast furnace are also depicted. A large residence has been constructed in the southern portion of the property. Two underground oil tanks are depicted in the area between E. Main Street and the Erie Canal. The northern portion of the Subject Property appears similar to the 1891 map. Surrounding area: A large stable and coachman's dwelling located immediately to the south is associated with the new onsite residence, otherwise no significant changes noted.
1902	Subject Property: The main facility is identified as the Remington Arms Company, with armory operations in the west and Sewing Machines and Bicycle Buildings in the central portion of the Subject Property. An underground gasoline tank is depicted on a residential parcel associated with a small gasoline engine machine shop at the northernmost corner of the Subject Property. Surrounding area: No significant changes noted.
1907	Subject Property: The outlines of the Remington Arms Company buildings are depicted but specific operations are not identified. A note indicates that admittance was refused. The underground oil tanks previously depicted along the Erie Canal are no longer depicted. A forebay (canal) is depicted entering the southwestern corner. The Remington Typewriter Works in the northern portion of the Subject Property has a similar notation that an interior survey of the buildings was not allowed. Other buildings are labelled as foundry, tin shop, annealing and tumbling, with two building under construction. Surrounding area: No significant changes noted.

Year	Description of Key Features of Subject Property and Surrounding Area
1912	Subject Property: The Remington Arms & Ammunition Company buildings indicate some changes to operations, including mainly machine shops, a dry kiln, gun stock storage, a brazing building, an engineering building, boiler house, forge shops, case hardening, annealing, tempering, polishing, woodworking, assembly, storage, and offices. The Remington Typewriter Works in the northern portion of the Subject Property consists of iron and brass foundries, machine shops, grinding and pickling rooms, concrete coal bin, paint shop, lumber shed and piles, and an oil house. The underground gasoline tank is no longer depicted associated with the residence and engine shop. Surrounding area: A 500-gallon underground gasoline tank is depicted along E. Main Street associated with a garage just west of the Subject Property. No other significant changes noted.
1925	Subject Property: The main facility is identified as the Remington Arms Union Metallic Cartridge Company and Remington Cash Register Company, manufacturer of firearms and cash registers. The previous buildings appear to have been demolished and replaced with currently existing buildings, most of which are labeled only as factory buildings. The only residence remaining is the large residence in the southern portion of the Subject Property. A label indicates the location of the Old Erie Canal. The majority of the buildings located within the northern area of the Subject Property identified as The Remington Typewriter Company are labeled as factory buildings, with the exception of one labelled as a coal pocket. A railroad spur enters the Subject Property from the east, just north of the former Erie Canal. Surrounding area: The 500-gallon underground gasoline tank is no longer depicted along E. Main Street. No other significant changes noted.

Year	Description of Key Features of Subject Property and Surrounding Area
1950	Subject Property: The main facility is identified as the Remington Arms Company, manufacturer of firearms. The buildings are labeled as factory buildings, storage, drop forge shop, service buildings, transformer house, garage, boiler house, and oil house (with adjacent gasoline tank depicted). Three 10,000-gallon underground fuel oil tanks are depicted west of Building 51. Building 52 is labeled as the Remington Rand Inc. Plant, manufacturer of business machines. The Old Erie Canal is labeled as a reservoir. The residence in the southern portion and the forebay in the southwestern portion of the Subject Property are no longer depicted. The Remington Rand Inc. plant is depicted in the northern portion of the Subject Property, with similar operations as the previous map. Surrounding area: A gasoline filling station is depicted on the easterly adjoining parcel at the corner of Catherine Street and E. Main Street, the same location as the Historic Auto database listing (E. Main and Catherine Street) identified in **Section 5.1** as a gasoline service station from 1969 to 1976. A bowling alley is depicted along E. State Street adjoining the Subject Property to the north. The former stables adjoining to the south is labeled as the Little Theater Club.
1959	Subject Property: The main facility appears generally similar to the previous map. The three 10,000-gallon underground fuel oil tanks previously depicted west of Building 51 are no longer depicted. The Remington Rand Inc. plant is depicted in the northern portion of the Subject Property, with similar operations as the previous map. A label indicating the presence of fuel oil tanks is present in the east-central portion of this northern area. Surrounding area: An additional gasoline filling station is depicted on the easterly adjoining parcel at the corner of E. Main Street and Hoefler Avenue, the same location as the Historic Auto database listing (92 E. Main Street) identified in Section 5.1 as a gasoline service station from 1970 to 1977.

6.4 City Directories

Historical city directories for the Subject Property and a limited selection of surrounding properties were obtained at approximate five-year intervals from EDR **(Appendix H)**. Pertinent information obtained from review of the city directories is provided below.

Date	Subject Property and Nearby Address Listings
1983 1988	Subject Property: Remington Arms (1 and 43 Remington Avenue) Surrounding area: Residential and commercial businesses (E. Main Street and E. Clark Street) Stewarts (23 E. Clark Street)

Date	Subject Property and Nearby Address Listings
1992 1995 2000	Subject Property: Indeck Energy Services (11 Remington Avenue) Surrounding area: Residential and commercial businesses (E. Main Street and E. Clark Street)
2005	Subject Property: NRG Ilion Inc. (11 Remington Avenue) Surrounding area: Residential and commercial businesses (E. Main Street and E. Clark Street)
2010	Subject Property: Indeck Energy Svc of Ilion Inc. (11 Remington Avenue) Surrounding area: Residential and commercial businesses (E. Main Street and E. Clark Street) Stewarts Shop (27 E. Clark Street)
2014 2017 2020	Subject Property: Remington Steam Plant (11 Remington Avenue) Surrounding area: Residential and commercial businesses (E. Main Street and E. Clark Street) Stewarts Shop (27 E. Clark Street)

6.5 Other Historical Sources Reviewed

Additional historical information was provided by Mike Disotelle, Village of Ilion Historian, for review. An article dated 1861 indicates that the Subject Property was originally a farm, purchased by "Mr. Remington" in 1829. The facility was constructed as an armory powered by steam and water. The company began making agricultural equipment in 1856, including steel plows, mowing machines, reapers, rakes, cultivators, and garden hoses. Additional products manufactured at the facility included bicycles, steam cars, typewriters, sewing machines, and cash registers. The Union Metallic Cartridge Company and The Remington Arms Company combined in 1912 to form Remington Arms Union Metallic Cartridge Company and the Remington Arms Company was incorporated in 1920. E.I. du Pont de Nemours & Company acquired a majority interest in 1933.

6.6 Summary of Historical Records Review

The history of the Subject Property and surrounding area was reviewed through the sources described above. Based on the information reviewed, the following table summarizes the Subject Property's historical use, and that of notable surrounding properties.

Year(s)	Subject Property	Notable Surrounding Properties
Prior to 1829	Farm, Erie Canal.	Unknown.
1829-1856	Armory, several residences, Erie Canal.	Mainly residential, with commercial properties to the north and west.
1856-1884	Armory, agricultural equipment manufacturing, several residences, Erie Canal.	Mainly residential, with commercial properties to the north and west.

Year(s)	Subject Property	Notable Surrounding Properties
1891	Armory, typewriter manufacturing, several residences, Erie Canal.	Mainly residential, with commercial properties to the north and west.
1897	Armory, bicycle and typewriter manufacturing, several residences, Erie Canal.	Mainly residential, with commercial properties to the north and west.
1902	Armory, bicycle, sewing, and typewriter manufacturing, several residences, Erie Canal.	Mainly residential, with commercial properties to the north and west.
1912	Armory, ammunition, and typewriter manufacturing, several residences, Erie Canal.	Mainly residential, with commercial properties to the north and west.
1925	Armory, ammunition, and cash register manufacturing (new construction in 1914-1916), typewriter manufacturing, several residences, Old Erie Canal reservoir.	Mainly residential, with commercial properties to the north and west.
1950-1970s	Firearms and business machines manufacturing, Old Erie Canal reservoir.	Gasoline station to east across Catherine Street (1950-1976) and Hoefler Avenue (1950-1977).
1982-1985	Firearms manufacturing, parking lots.	Stewarts Shops convenience store and gasoline station across E. Clark Street to the north.
1992-2010	Firearms manufacturing, parking lots, cogeneration plant.	Stewarts Shops convenience store and gasoline station across E. Clark Street to the north.
2010-2024	Firearms manufacturing, steam plant.	Stewarts Shops convenience store and gasoline station across E. Clark Street to the north.

Numerous historical AOCs (including various manufacturing operations, petroleum and chemical storage, coal storage, electrical transformers, gun powder houses, a railroad spur, and historic fill materials) were identified which are likely to have impacted the Subject Property with VOCs, SVOCs, metals, and PCBs, as depicted on **Figure 3**. Therefore, the 200-year history of manufacturing operations is considered a REC in connection with the Subject Property.

As discussed in **Section 5**, releases specific to the former gasoline stations located east of the Subject Property have been investigated and closed by the NYSDEC and therefore are considered HRECs in connection with the Subject Property. Releases associated with the current Stewarts Shops gasoline station to the north of the Subject Property have been investigated and the spill cases have been closed by the NYSDEC. Based on the regulatory status and downgradient location, this site is not considered a REC in connection with the Subject Property.

7.0 INTERVIEWS

A summary of the current and/or past owners, operators, or occupants, as well as regulatory officials who were contacted for interviews or information during the course of this assessment are summarized in the table below. Information obtained from the interviews is incorporated throughout applicable portions of this report.

Individual Interviewed	Type of Communication and Date	Relationship to Subject Property
Ms. Kristen O'Neill	User Questionnaire 3/25/2025	Perspective Purchaser
Chris Nichols	In-person interview 3/24/2025	Representative of Remington Arms

8.0 DATA GAPS

The following table lists key components of the Phase I ESA and whether sufficient information was available to complete and/or evaluate them. Any items not completed, or completed with limitations, represent data gaps that are described with comments as indicated. Significant data gaps that may have affected our ability to identify RECs are discussed below.

Requirement	Completed	Comment
Environmental Professional involved in planning, review, and interpretation of material	Yes	James Charter, HRP
Records Review		
Title Records		
On-line or in person review of available basic title information	Yes	Limited historical ownership records were available from the Herkimer County Image Mate back to 2020
User-provided review of recorded land title records	No	Limited land title records were obtained from EDR back to 2020
Environmental Liens/Activity Use Limitations	Yes	Environmental Lien and AUL Search obtained from EDR
Other User Provided Information	No	
Standard Environmental Record Sources	Yes	Obtained from EDR
Historical Aerial Photographs	Yes	Obtained from EDR
Historical Sanborn Fire Insurance Maps	Yes	Obtained from EDR
Historical Topographic Maps	Yes	Obtained from EDR
Historical City Directories	Yes	Obtained from EDR
Tax Assessor's Office	Yes	Herkimer County Image Mate database, Town of German Flatts
Village of Ilion	Yes	Property files provided
Town of German Flatts	Yes	Property records provided
Herkimer County IDA	Yes	No records provided
NYSDOH	No	A response has not been received
NYSDEC	Yes	Records provided
EPA	Yes	A response has not been received
Site Reconnaissance		
Visual Inspection	Yes	
Limiting Conditions	Yes	Limited basement and other subgrade areas were not accessed
Uses of Adjoining Properties	Yes	
Interviews		
Current Owner	No	
Current Operator	Yes	Chris Nichols, RemArms LLC
Current Occupant	Yes	Chris Nichols, RemArms LLC
Past Owner	No	

Requirement	Completed	Comment
Past Operator	Yes	Same as current
Past Occupant	Yes	Same as current

The following data gaps limited HRP's ability to identify RECs and are therefore considered significant:

- Several basements and other subgrade areas including the Building 60 Annex, Building 53 basement, hydraulic elevator pits, electrical rooms, and beneath the floor in the Building 85 catacombs/former kilns were not accessible for inspection.

9.0 FINDINGS AND OPINIONS

HRP Associates, Inc. (HRP) has completed a Phase I Environmental Site Assessment (ESA) of the Remington Arms Plant located at 14 Hoefler Avenue in Ilion, New York.. Any exceptions to, or deletions from, this practice are described in **Sections 2.0** and **8.0** of this report.

The following is a summary of the key findings of this assessment:

The 27.87-acre Subject Property consists of two parcels identified as 120.37-5-16 and 120.37-5-8. Improvements include 44 industrial buildings with one to four stories each and totaling approximately 980,000 square feet, and paved parking and driveway areas. The Subject Property utilizes the Village of Ilion public water supply for drinking water and sanitary needs. Two non-potable on-site water supply wells have been utilized for process water in manufacturing. A third non-potable off-site well supplies water to the steam plant. The Subject Property is connected to the municipal sewer system maintained by the Herkimer County Sewer District. Sanitary waste is discharged directly to the sanitary sewer, while manufacturing process wastewater is treated by the on-site wastewater pretreatment plant prior to discharge to the municipal sewer system. Stormwater collected in roof drains and stormwater catch basins is discharged to the Mohawk River. Electrical service is provided to the Subject Property by National Grid and the Village of Ilion Electric Department. A central boiler within the steam plant is connected to natural gas provided by National Grid to provide steam heat to the entire facility. Other smaller ancillary ceiling-mounted natural gas fired heating units are located throughout the Subject Property, however, the vast majority of heat is generated via the steam plant.

At the time of the site reconnaissance, the Subject Property had terminated operations by Remington Arms for the design, manufacturing, testing, and distribution of Remington firearms, and employees were actively moving equipment out of the facility. Mr. Chris Nichols, Maintenance Manager for Remington Arms reported that the facility had shut down operations in March 2024, and approximately 85% of equipment had been removed during HRP's reconnaissance. Based on an inventory of buildings provided to HRP, there are 44 industrial buildings that formerly facilitated the manufacturing of firearms. Several basements and other subgrade areas (including the Building 60 Annex, Building 53 basement, hydraulic elevator pits, electrical rooms, and beneath the floor in the Building 85 catacombs/former kilns) were not accessible for inspection.

Operations at the facility formerly included the use of a central steam plant for facility heating, administrative offices, research and development, cold forging, turning, and other parts machining, heat treatment of steel, parts washing, steel and wood finish coating, indoor test firing, process water and wastewater treatment, raw material storage, petroleum and chemical bulk storage, storage of non-hazardous and hazardous waste, product storage and distribution, and a historical museum. Few 55-gallon drums, 300-gallon totes, process tanks, and other manufacturing equipment containing petroleum and various chemicals were observed throughout the Subject Property and were associated with former manufacturing operations. The majority of chemicals had been removed. Trench drains are present throughout most of the production areas and reportedly discharge to oil/water separators and the on-site process wastewater pretreatment plant. The discharge location of trench drains was not confirmed during reconnaissance, and the structural integrity of existing trench drains and oil/water separators is unknown. Dry sumps located within the hazardous waste storage building and unused chemical building were designed for spill containment.

The structural integrity of the sumps is unknown. Based on the age of the buildings, it is likely that asbestos-containing materials and lead-based paint are present on-site. Damaged materials were observed, and the site contact informed HRP personnel that a recent site-wide asbestos survey had been conducted.

The site contact identified the area of a water main break in the vicinity of Building 56 where cyanide was reportedly detected above state standards in soil. Soil analytical data was not provided and it is unknown if the contamination was delineated or excavated.

The Subject Property is listed on several standard environmental record source databases, including the federal Corrective Action Sites, Resource Conservation and Recovery Act Treatment Storage and Disposal and Large Quantity Generator, Emergency Response and Notification System, Polychlorinated Biphenyl Activity Database System, Aerometric Information Retrieval System, Toxic Release Inventory System, State Pollutant Discharge Elimination System, Facility Index System, and Enforcement and Compliance History Online databases, and the state Chemical Bulk Storage, Petroleum Bulk Storage, Leaking Tanks, Multi-Sector General Permit, and Spills databases. The majority of the database listings are related to the regulated use and storage of petroleum and hazardous substances and generation of wastes associated with the manufacturing operations at the facility. Numerous spills have been documented, investigated, and closed in the last several decades, including releases of petroleum from two easterly adjoining former gasoline station properties. A sitewide groundwater investigation was initiated in 1991 and completed in 2005, and a recent groundwater/soil characterization investigation specific to onsite areas of concern was conducted.

The Subject Property was originally developed as an armory in the early 1800s and has since been used for the manufacturing of numerous products including firearms, ammunition, agricultural equipment, bicycles, steam cars, typewriters, sewing machines, and cash registers. Numerous historical areas of concern (including various manufacturing operations, petroleum and chemical storage areas, coal storage, electrical transformers, gun powder houses, a railroad spur, and historic fill) were identified which have impacted the Subject Property with volatile organic compounds (VOCs), semi volatile organic compounds (SVOCs), and metals.

A vapor encroachment screening investigation compliant with Guide E2600 was not conducted as part of this assessment. Based on low-level petroleum impacts that remain on-site, a soil vapor screening is recommended prior to future development of the Subject Property. Non-scope considerations of potential concern were not identified.

10.0 CONCLUSIONS

HRP has completed a Phase I ESA in conformance with the scope and limitations of ASTM Practice E1527-21 of the Remington Arms Plant located at 14 Hoefler Avenue in the Village of Ilion, New York, the Subject Property. Any exceptions to, or deletions from, this practice are described in **Sections 2.0** and **8.0** of this report.

This assessment has revealed the following RECs in connection with the Subject Property:

- The 200-year history of manufacturing operations is considered a recognized environmental condition in connection with the Subject Property. Numerous current and historical areas of concern including various manufacturing operations, trench drains and dry sumps, oil/water separators, petroleum and chemical storage, coal storage, electrical transformers, gun powder houses, a railroad spur, and historic fill materials were identified, any of which may have impacted the Subject Property with VOCs, SVOCs, and metals. A sitewide groundwater investigation was initiated in 1991 and completed in 2005, and a recent groundwater/soil characterization investigation specific to onsite areas of concern was conducted. Areas of concern with VOC, SVOC, and metals constituents in soil and/or groundwater were identified on-site during this investigation and are considered RECs.

  If future development of the Subject Property includes removal of site buildings and barrier surfaces, a soil management plan should be implemented to ensure that workers and the public are not exposed to dust from excavation or other handling and movement of soils. Encapsulation as a result of Site development through the use of paved surfaces, building coverage and other barrier surfaces could serve to maintain stability of contaminated fill/soil materials. If soil is to be removed from the Site and disposed, it should be characterized and re-used or disposed of at appropriate locations, based on the results of characterization and regulatory re-use requirements.

- The site contact identified the location of a water main break in the vicinity of Building 56 where cyanide was reportedly detected above state standards in soil. Soil analytical data was not provided and it is unknown if the contamination was delineated or excavated.

This assessment has revealed the following HRECs in connection with the Subject Property:

- Based on the investigations conducted, regulatory closure, and the likelihood that the residual petroleum hydrocarbon impacts have since continued to naturally attenuate, previously documented petroleum spills are considered historical recognized environmental conditions (HRECs) for the Subject Property.

This assessment has revealed the following BERs in connection with the Subject Property:

- Numerous 55-gallon drums, 300-gallon totes, process tanks, and other manufacturing equipment containing petroleum and various chemicals were observed throughout the Subject Property associated with former manufacturing operations. At the time of the site inspection, the majority of chemicals had been removed. Following final closure of the facility, all remaining petroleum, hazardous substances, and wastes should be inventoried and removed for proper disposal and all equipment and facilities should be properly

decommissioned. The site contact reported that the majority of petroleum and various chemicals have already been removed by Greenwave Technology Solutions.

- Based on the age of the buildings, it is likely that asbestos-containing materials (ACM) and lead-based paint (LBP) are present on-site. Areas of damaged materials were observed. The site contact reported that a recent site-wide asbestos survey had been conducted.
- Firing Range Dust: dust generated at three indoor fire ranges could potentially contain lead or other metals. Three indoor firing ranges with associated dust collectors were identified at the Subject Property. According to the site contact, two of the three ranges (not including the 200-yard firing range in Building 52) and their associated dust collectors have been decommissioned, however, there was no record of testing or dust removal from the units, from surfaces or associated duct work. One firing range was reportedly partially cleaned in 2007 with additional cleaning to follow, however, no documentation was identified. An inactive or gas well was identified on the Remington Standard Typewriter facility formerly located in the northern portion of the Subject Property. The status of the well is unknown.

This assessment has revealed the following significant data gaps in connection with the Subject Property:

- Several basements and other subgrade areas including the Building 60 Annex, Building 53 basement, hydraulic elevator pits, electrical rooms, and beneath the floor in the Building 85 catacombs/former kilns were not accessible for inspection.

This assessment has revealed no controlled recognized environmental conditions or de minimis conditions in connection with the Subject Property.

Based on the reviewed available information, it is HRP's opinion that additional investigation will be necessary to fully characterize the presence of hazardous substances and/or petroleum products on the Subject Property as a result of the recognized environmental conditions identified in this assessment.

11.0 REFERENCES

Published Sources

American Society for Testing and Materials, Standard Practice for Environmental Site Assessments: Phase I Environmental Site Assessment Process, ASTM Designation E1527-21.

United States Geological Survey Topographic Map, Ilion, NY 7.5 Minute Series, 2019.

University of the State of New York, Geologic Map of New York, Hudson-Mohawk Sheet, 1970.

University of the State of New York, Surficial Geologic Map of New York, Hudson-Mohawk Sheet, 1987.

Environmental Database Provider

Environmental Database Resources, Inc.

- Radius Map Report with GeoCheck
- Aerial Photo Decade Package
- Historical Topographic Map Report
- Certified Sanborn Map Report
- City Directory Image Report
- EDR Environmental Lien and AUL Search

Regulatory Agency Files

New York State Department of Environmental Conservation

New York State Department of Health

Herkimer County Records Access Officer

Village of Ilion

- Building Department/Code Enforcement
- Fire Department/Fire Chief
- Clerk's Office

Town of German Flatts

- Clerk's Office
- Building Department/Code Enforcement
- Fire Department/Fire Chief

Other Information Sources, including Web-based Sources

- Federal Emergency Management Agency, Federal Insurance Administration, National Flood Insurance Program, Flood Insurance Map
- FultonHistory.com
- Google Earth
- Herkimer County Online Property Records Access- Image Mate Online
- New York State Department of Environmental Conservation Spills, Bulk Storage Tank, Remediation, and DECinfo Locator Databases
- United States Fish & Wildlife Service, National Wetlands Inventory Wetland Mapper
- United States Department of Agriculture, Natural Resources Conservation Service, Web Soil Survey
- United States Environmental Protection Agency, Enforcement & Compliance History Online
- Phase II Environmental Site Assessment Report (ESA), prepared by HRP Associates on February 3, 2025, prepared for the Herkimer County Industrial Development Agency.

FIGURES


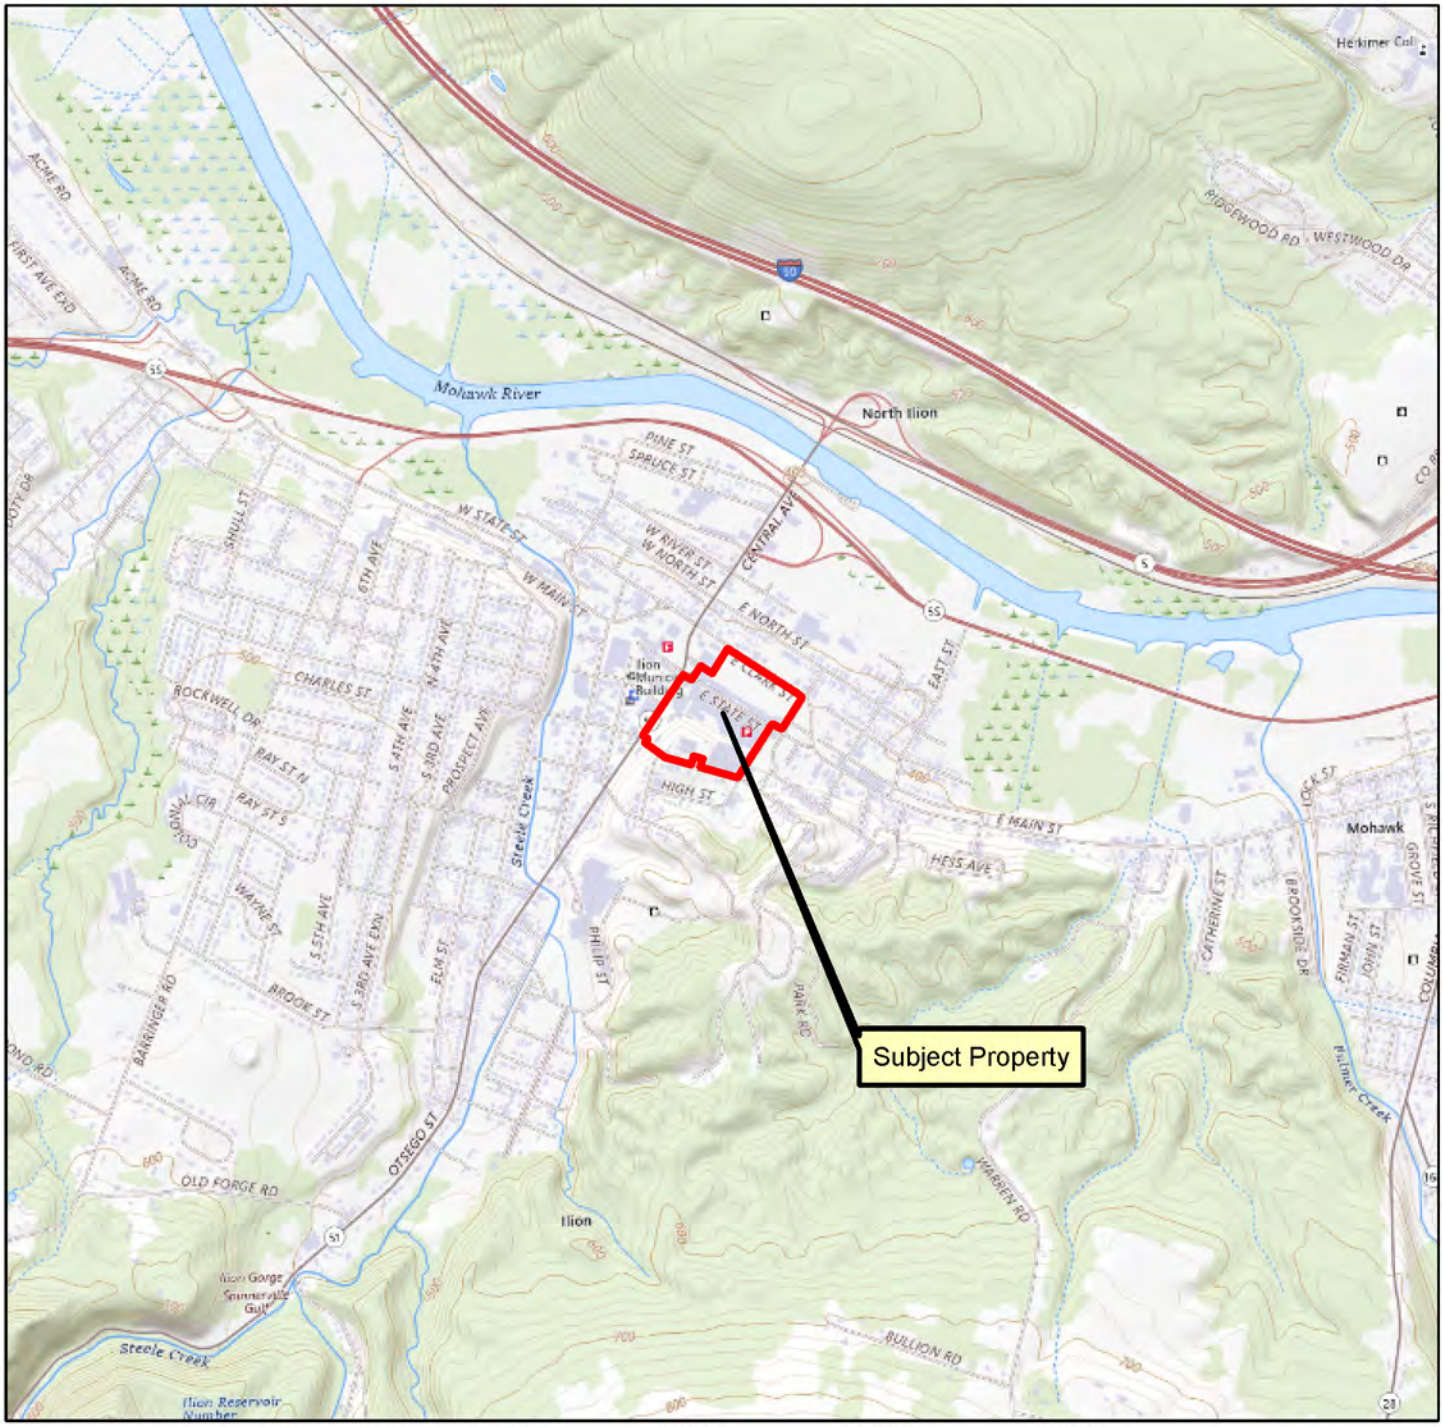


Figure 1
Subject Property Location Map
Remington Arms Plant
14 Hoefler Avenue
Ilion, New York 13357
HRP # TUR3501.MC
Scale 1" = 2,000'

USGS Quadrangle Information
Quad ID: 43075-A1
Name: Ilion, New York

HRP
MOVE YOUR ENVIRONMENT FORWARD
ONE FAIRCHILD SQUARE
SUITE 110
CLIFTON PARK, NY 12065
(518) 877-7101
HRPASSOCIATES.COM

Path: S:\Data\H\HERCO - HERKIMER COUNTY IDA\VARIOUS LOCATIONS\HER1510P2 - EPA Brownfield Grant\Sites\Remington Arms\14 Hoefler Ave Parcels\GIS\Figures\Figures.aprx

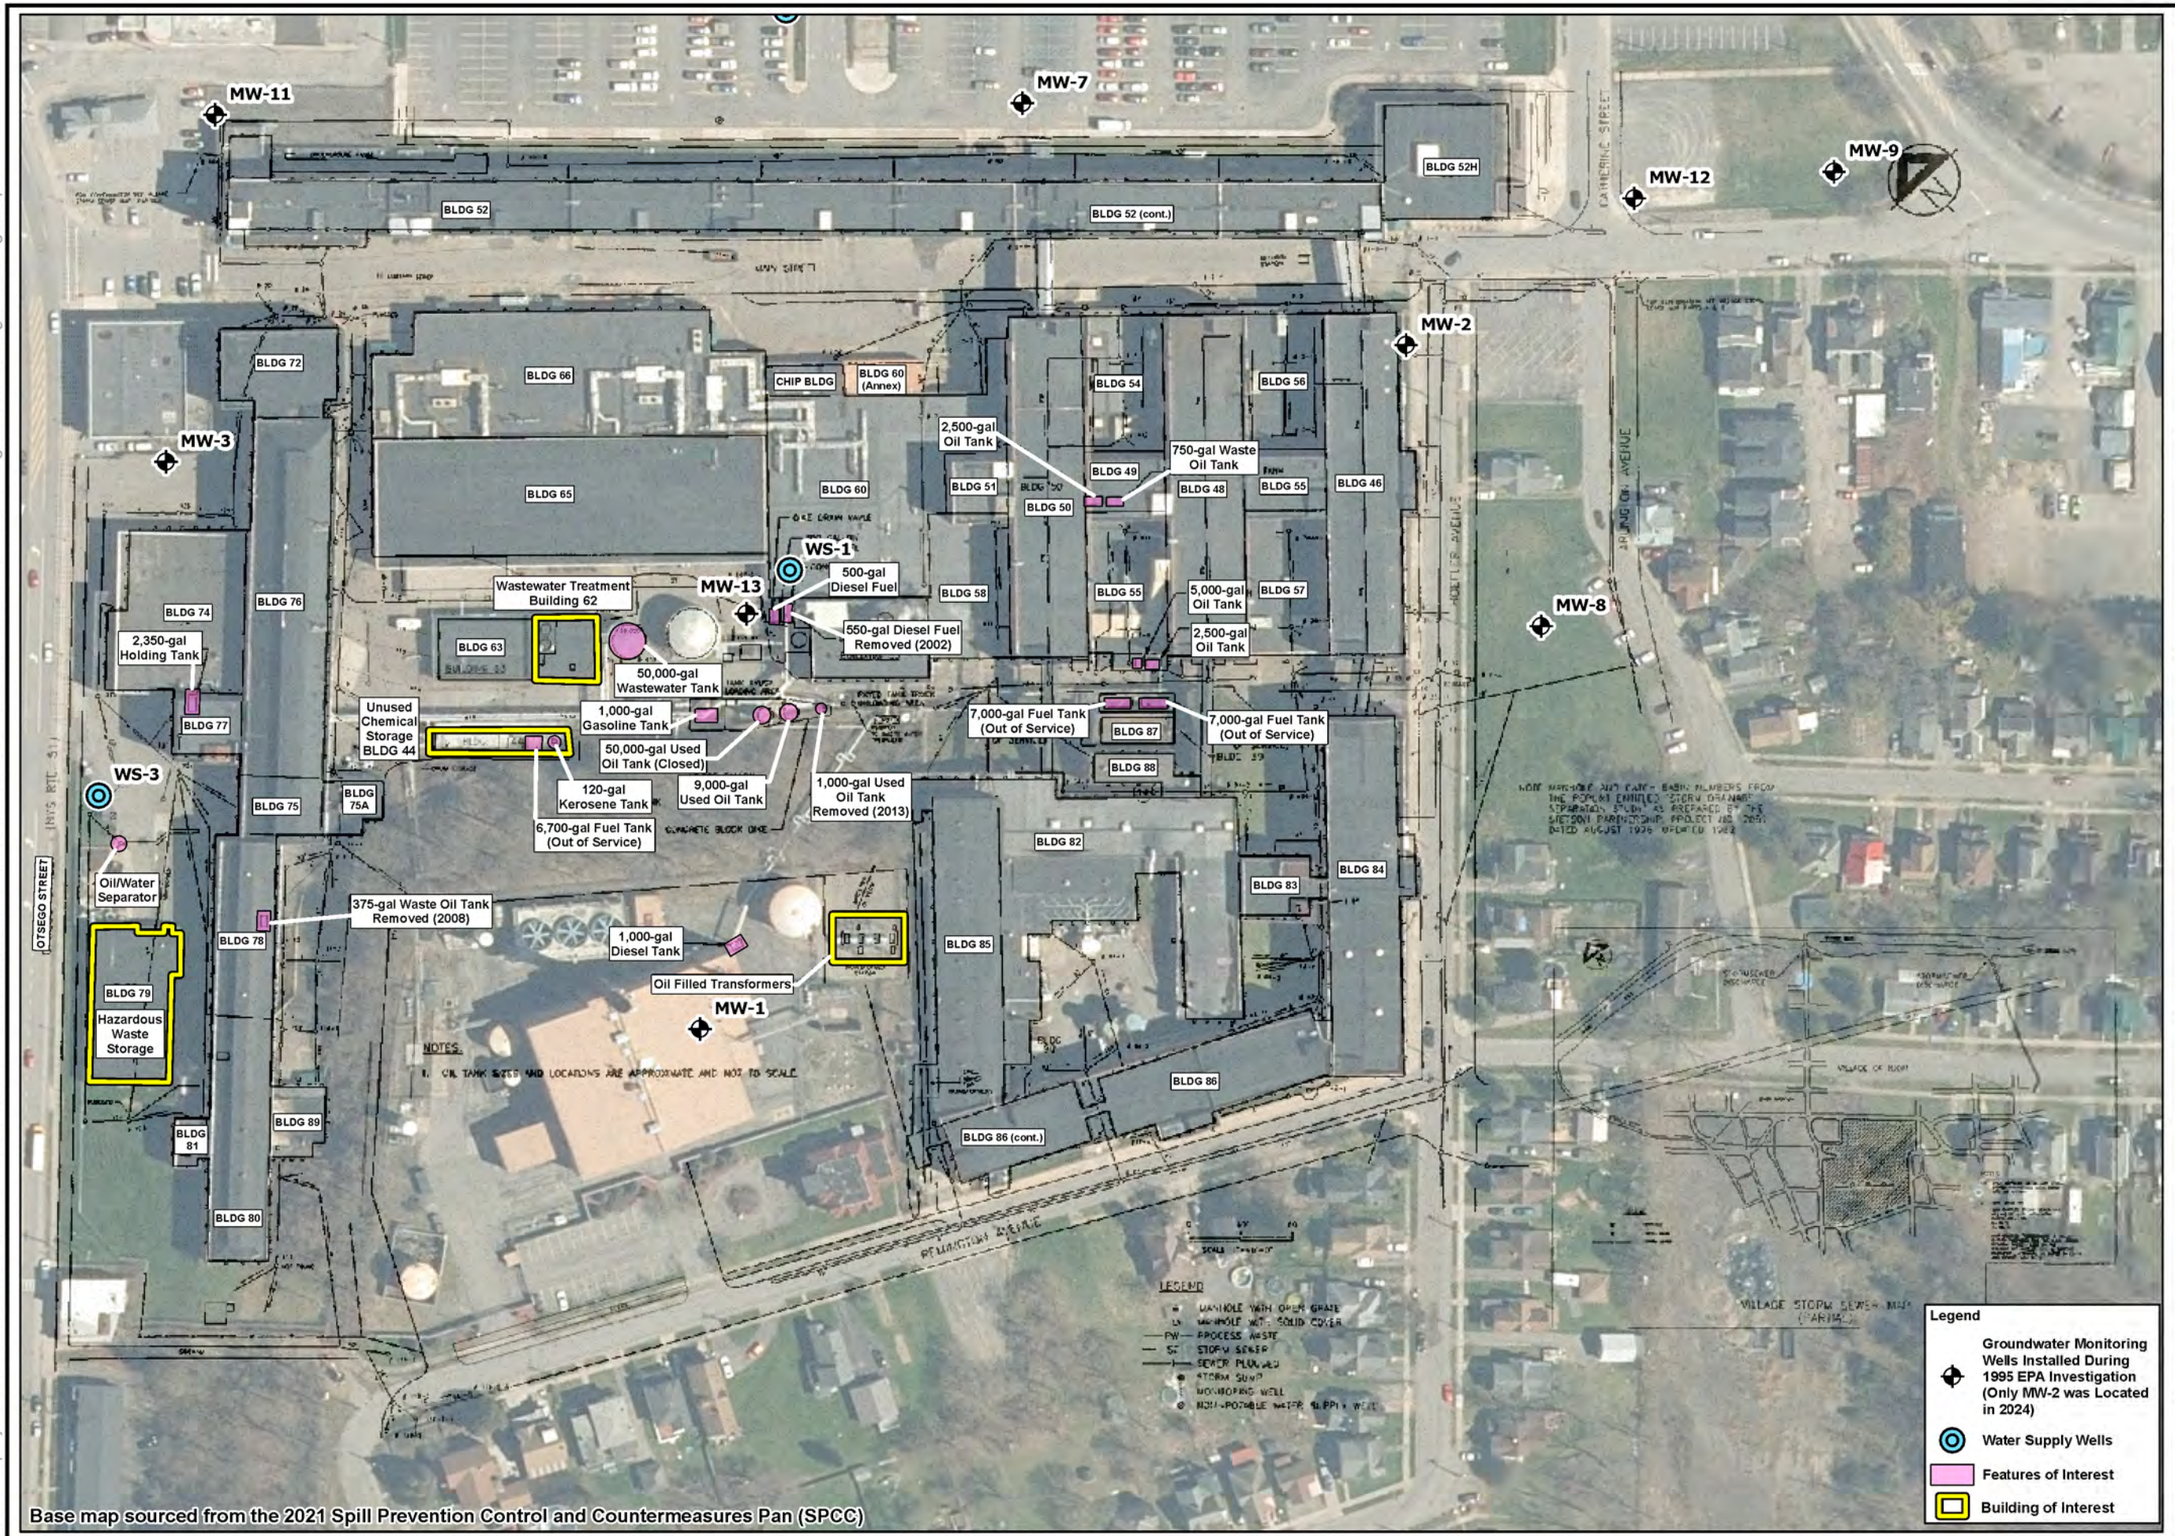

Base map sourced from the 2021 Spill Prevention Control and Countermeasures Pan (SPCC)

HRP
MOVE YOUR ENVIRONMENT FORWARD
ONE FAIRCHILD SQUARE
SUITE 110
CLIFTON PARK, NY 12065
(518) 877-7101
HRPASSOCIATES.COM

North

0 60 120 Feet

Revisions		
No.	Date	

Designed By:	Drawn By:	Reviewed By:
CMS	CMS	CSG

Issue Date:	Project No:	Sheet Size:
3/27/2025	TUR3510.MC	11x17


Site Plan

Remington Arms Plant
14 Hoefler Ave,
Ilion, New York

Figure No.

2

Path: \\hrp-ny-fs2\shared\Data\H\HERCO - HERKIMER COUNTY IDA\VARIOUS LOCATIONS\HER1510P2 - EPA Brownfield Grant\Sites\Remington Arms\Remington\Remington.aprx

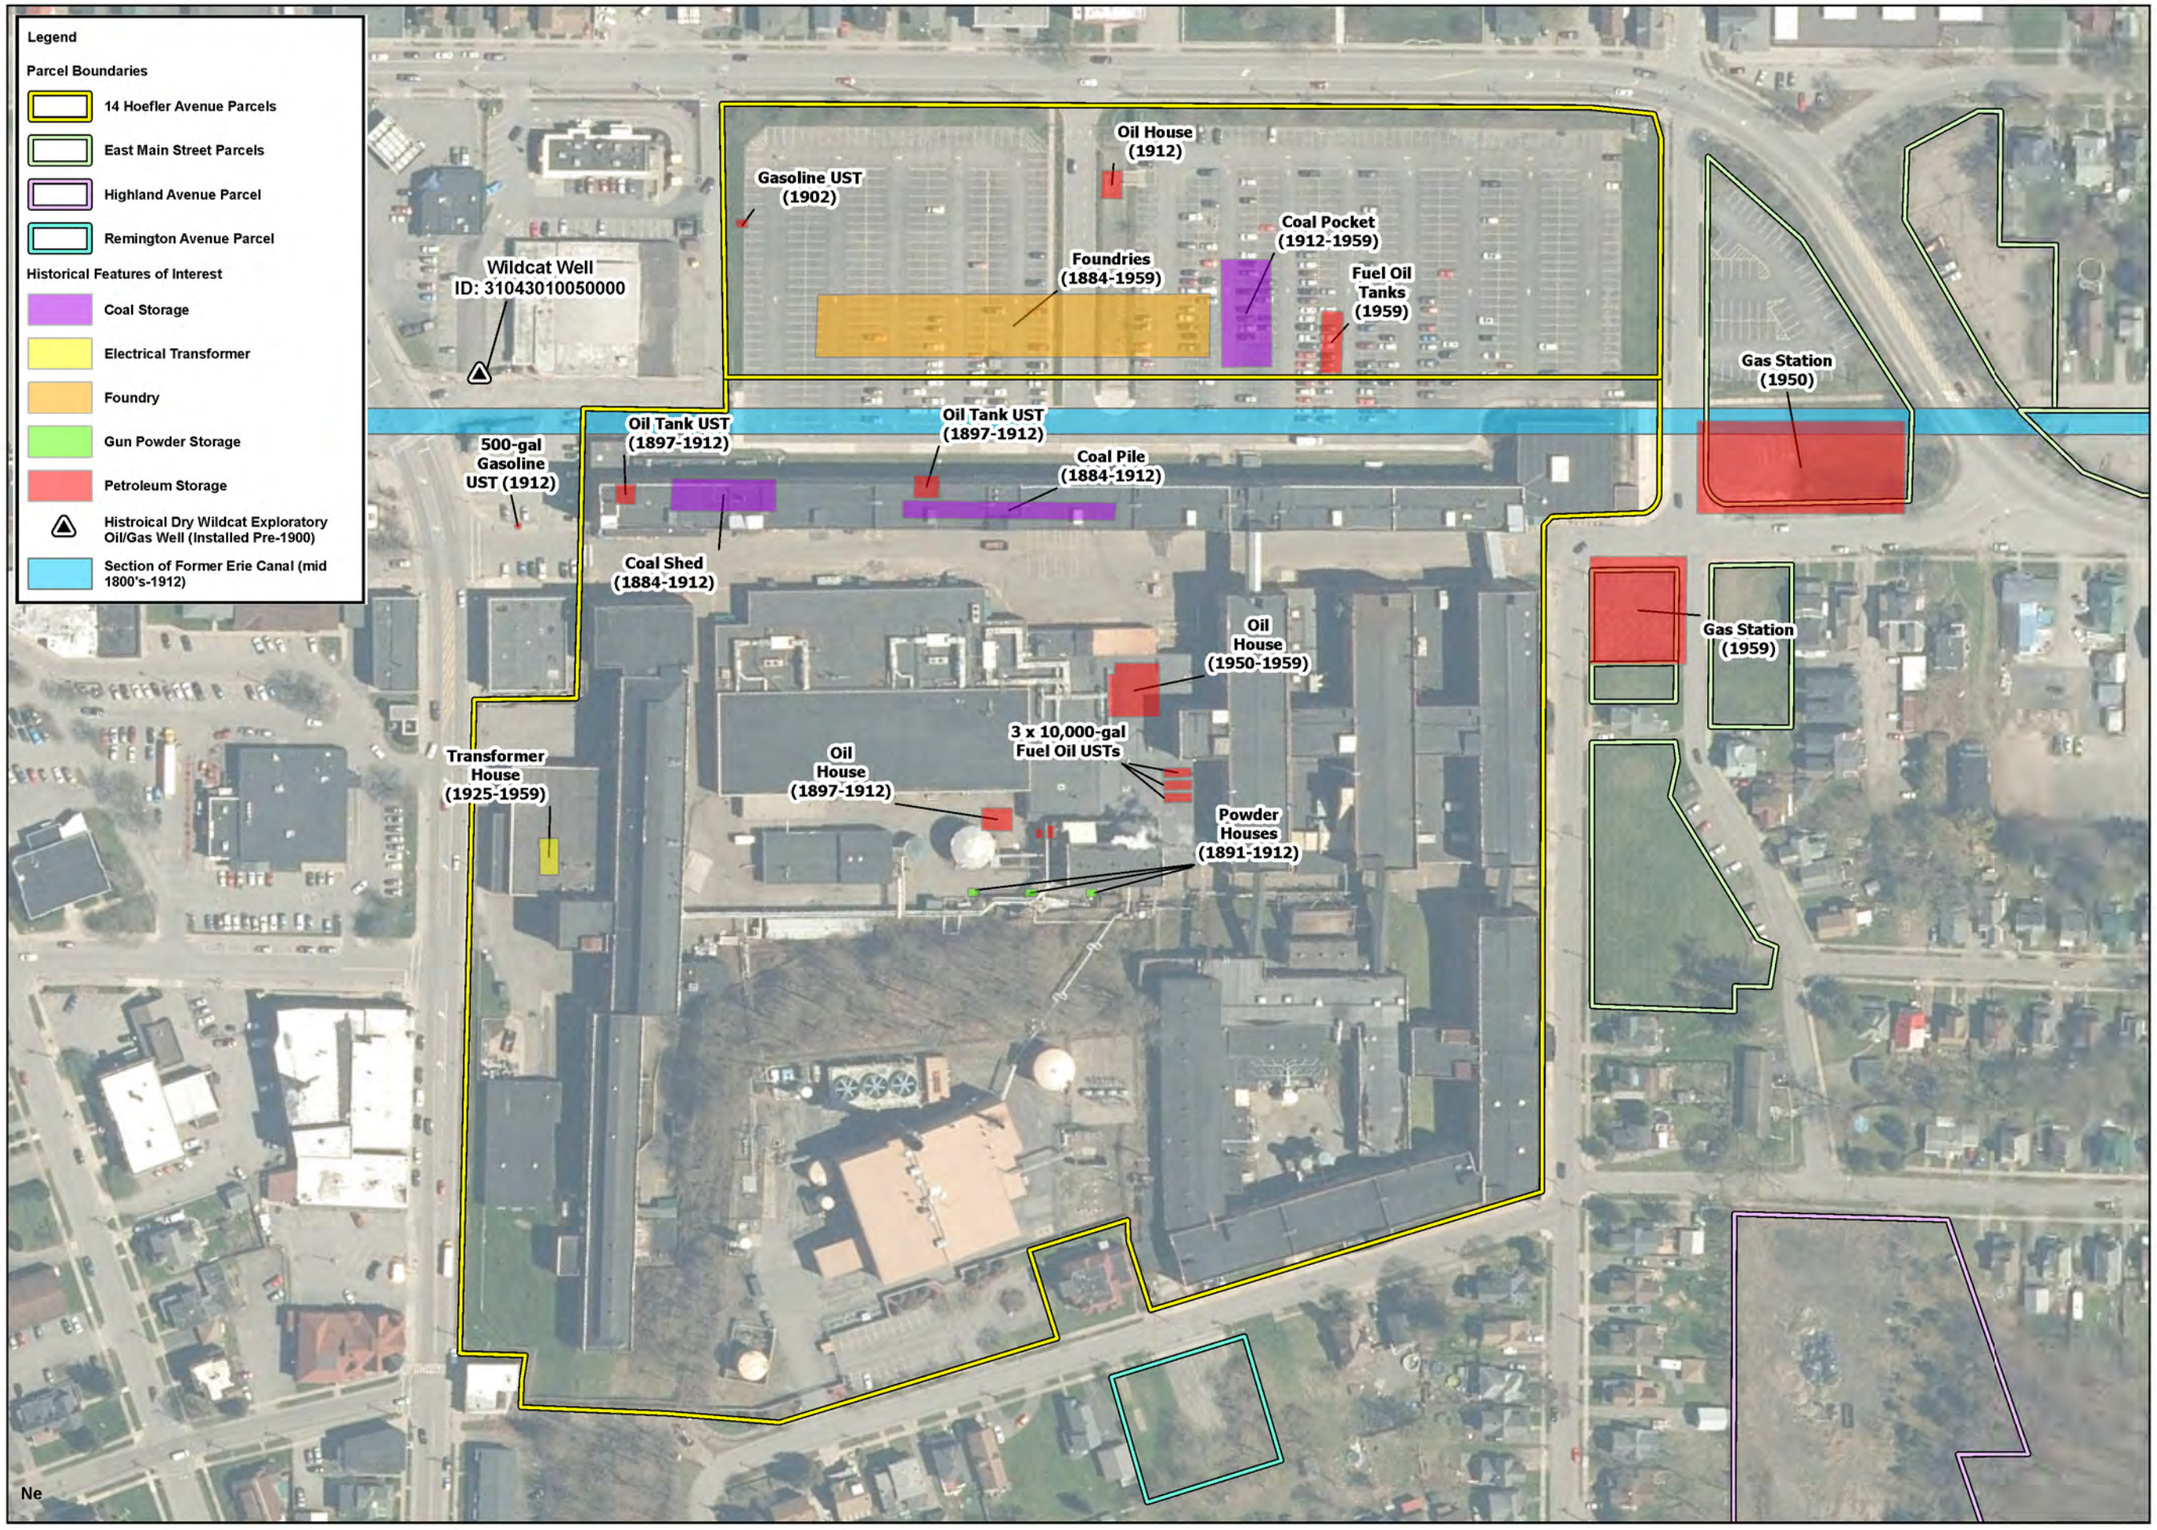

HRP
MOVE YOUR ENVIRONMENT FORWARD
ONE FAIRCHILD SQUARE
SUITE 110
CLIFTON PARK, NY 12065
(518) 877-7101
HRPASSOCIATES.COM

North

0 75 150
Feet

Revisions					
No.					
Date					

Designed By:	Drawn By:	Reviewed By:
CMS	CMS	CSG

Issue Date:	Project No:	Sheet Size:
3/27/2025	TUR3510.MC	11x17

Historical Areas of Concern

Remington Arms Plant
14 Hoefler Ave,
Ilion, New York

Figure No.

3

Path: \\hrp-ny-fs2\shared\Data\H\HERCO - HERKIMER COUNTY IDA\VARIOUS LOCATIONS\HER1510P2 - EPA Brownfield Grant\Sites\Remington Arms\Remington\Remington.aprx

APPENDIX A
SUBJECT PROPERTY PHOTOGRAPHS



Subject Property- From Hoefler Avenue



Southeast Perimeter- Hoefler Avenue Entrance



Southeast Perimeter of Subject Property



Southeast Perimeter of Subject Property



Southeast Perimeter of Subject Property- Steam Plant



Southeast Perimeter of Subject Property- Steam Plant Gate



Northwest Perimeter of Subject Property



Northwest Perimeter of Subject Property



Northeast Perimeter of Subject Property- Building 52



Building 52- Typical Office



Building 52- Conference Room



Building 52- Vinyl Floor Tile- Reported as ACM




Building 52- Hydraulic Freight Elevator



Building 52- Suspect ACM



Damaged Suspect ACM

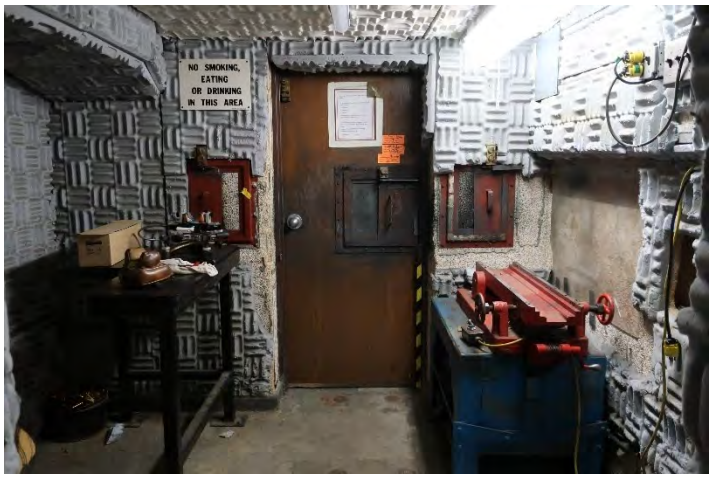

Building 52- Former Firing Range




Building 52- Scrap Metal Waste




Building 52- Scrap Metal Waste




Damaged Suspect ACM

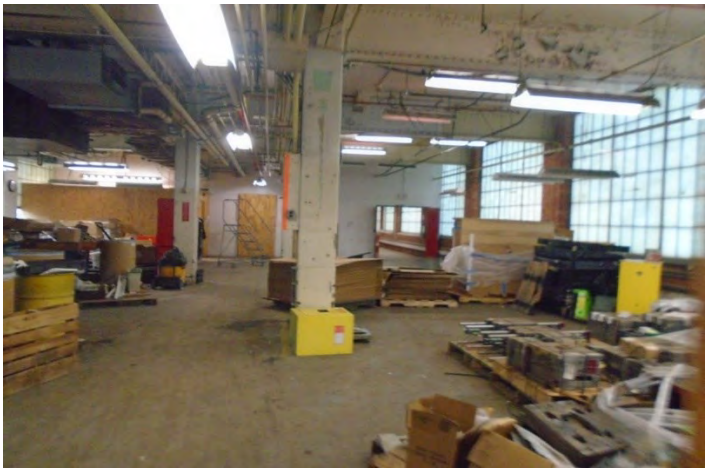

Building 52- Remaining Supply Room

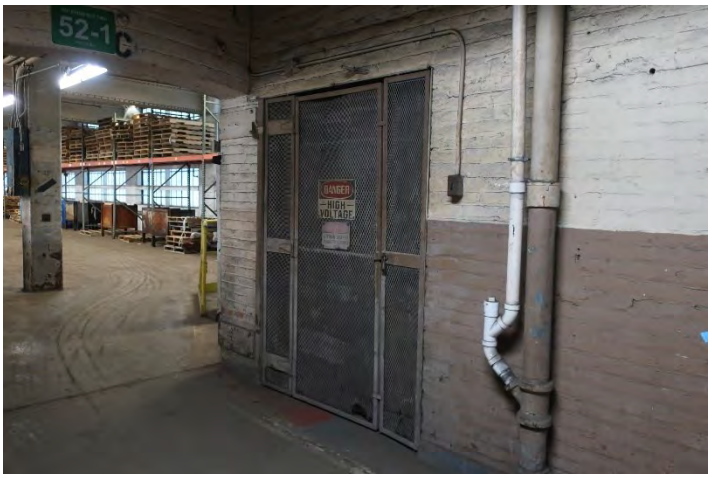

Building 52- Electrical Room (No Access)

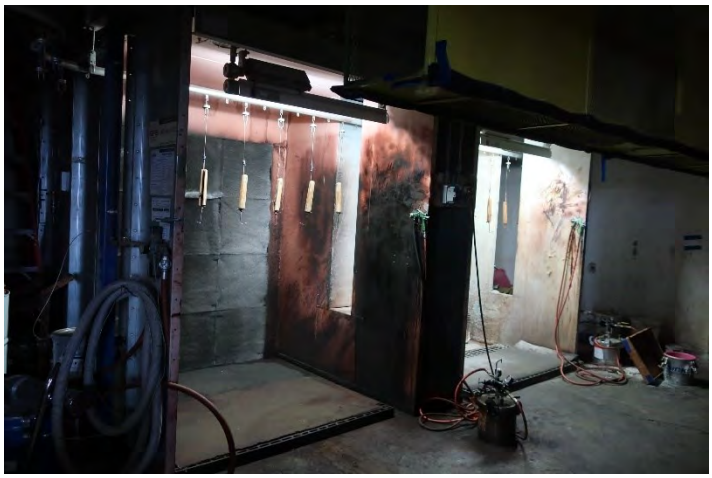


Building 84- Former Painting and Varnish



Building 86- Elevator



Building 86- Typical Dry-Type Transformer

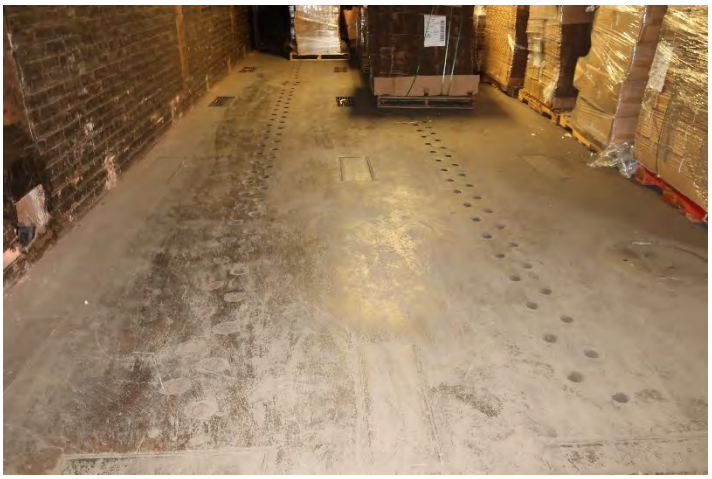


Building 85- Catacombs (Former Kiln Drying)



Typical Area of Peeling Paint



Building 84- Storage (Former Painting)

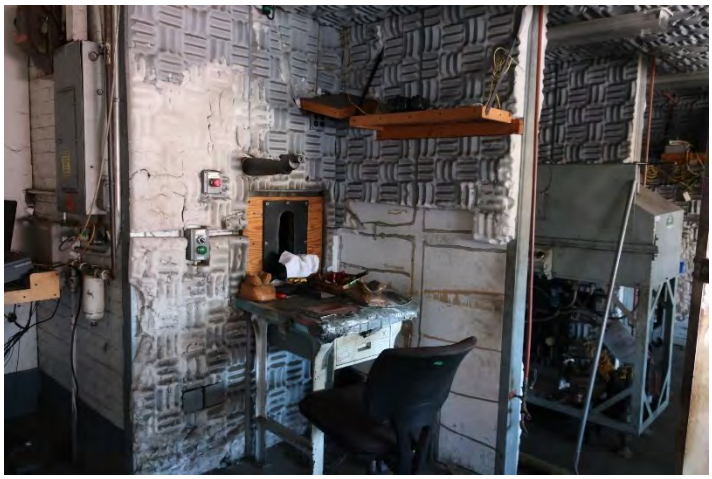

Building 82- Former Gun Range



Building 86- Old Shooting Range



Building 82- Typical Utility Trench



Active Separation of Scrap Metal and Garbage



Active Separation of Scrap Metal and Garbage



Building 55- Floor Drain



Building 55- Kerosene Tank, In-Service



Building 55- Tank 1, Closed-In-Place



Process Wastewater Manhole



Building 62- Neutralization Tank



Building 62- Acid Tank



Building 62- Filter Cake Press



Building 62- Holding Tank



Gasoline Storage Tank , In-Service



Used Oil Storage Tank, Closed In Place



Used Oil Storage Tank, In-Service



Diesel Storage Tank, In-Service



Building 53- Fire Suppression Pump



Building 65/66- Some Remaining Equipment



Building 65/66- Typical Vacant Warehouse Area



Building 65/66- Typical Vacant Warehouse Area



Building 65/66- Typical Vacant Warehouse Area



Building 80- Former Quench Bath



Building 56- Staging Area for Removal



Former Gun Powder Magazine



Suspect ACM



Water Supply Well #3



Building 79- Hazardous Waste Storage (Empty)




Tank 9- 5,000 Gal, Closed in Place



Building 74- Holding Tank for Quench Oil



Building 76- Oil Staining

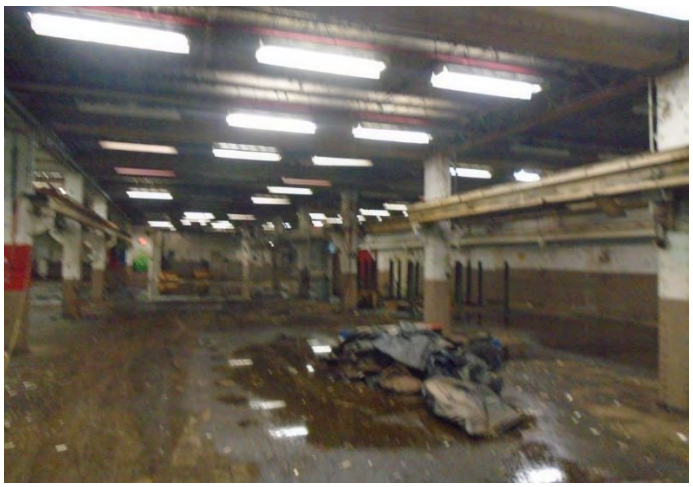

Building 76- Equipment Removed, Water Pooling



Former Water Main Break Location- cyanide reportedly in soil



Steam Plant- Diesel Tank for Generator



300,000-Gallon Water Tank




Steam Plant- Boiler Chemicals



Steam Plant Boiler



Steam Plant- HCl Tank Placard, Closed-In-Place

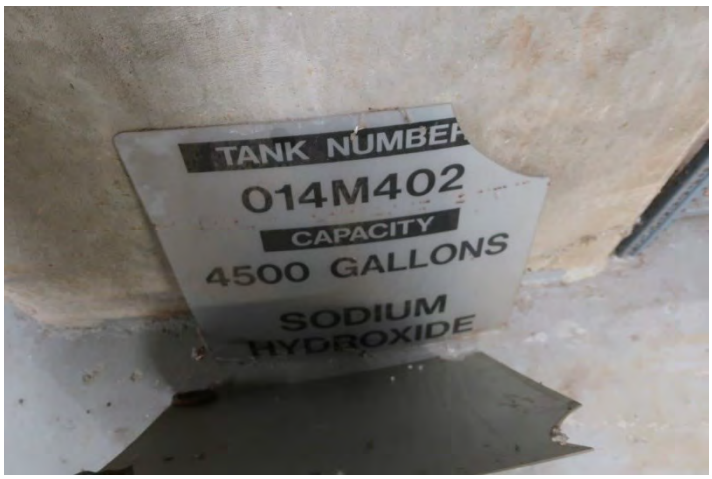

Steam Plant- NaOH Tank Placard, Closed-In-Place



Steam Plant- Cooling Towers for former cogeneration operations



Steam Plant- Nitrogen Tank




Steam Plant-Hydrogen Tank



150,000-Gallon Kerosene Tank, Closed-In-Place



Steam Plant- Oil Water Separator

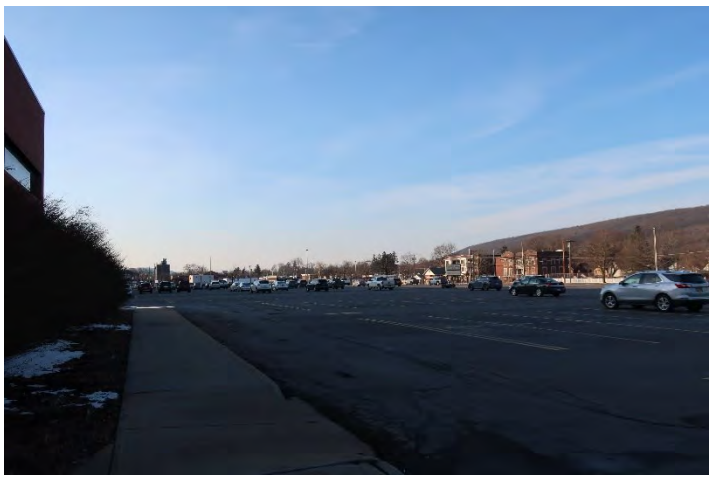

Employee Parking Area



MW-2- Southeast Perimeter



Water Supply Well #4



Church- Adjacent to the Northwest



Commercial Retail- Adjacent to the Northwest



Mixed-Use- - Adjacent to the North



Residential- Adjacent to the Southwest



Residential- Adjacent to the Southwest



Commercial and Residential- Adjacent to the Northeast



Residential- Adjacent to the Southeast



Vacant Former Gasoline Station Parcel- Adjacent to the Southeast



Vacant Former Gasoline Station Parcel - Adjacent to the Southeast



Residential- Adjacent to the Southeast

APPENDIX B
USER QUESTIONNAIRE

PHASE I ENVIRONMENTAL SITE ASSESSMENT
USER QUESTIONNAIRE

Please answer the following questions as completely as possible. Attach additional pages as needed.

1. Subject Property Information.

Property Name: Remington Arms Plant

Property Address: 14 Hoelfer Ave, Ilion, New York

Property Owner Name: Outdoor Properties, LLC f/k/a Roundhill Group, LLC

2. Previous Environmental Reports. Are you aware of previous environmental site assessment reports, other environmental reports, documents, correspondence, etc. concerning the Subject Property and its environmental condition?

☑ Yes ☐ No

If yes, please identify and provide copies, if available.

Phase I and Phase II completed in 2024 by HRP

3. Reason the Phase I is Being Performed. Including the type of transaction, if any (sale, purchase, exchange, etc.)

Purchase and need more recent Phase I

In order to qualify for one of the Landowner Liability Protections (LLPs) as an innocent landowner, bona fide prospective purchaser, or contiguous property owner under the Comprehensive Environmental Response, Compensation and Liability Act (CERCLA) or the Small Business Liability Relief and Brownfields Revitalization Act of 2001 (the "Brownfields Amendments"), ASTM Standard Practice E1527-21 and the federal All Appropriate Inquiries (AAI) final rule (40 CFR Part 312) require that the User of the Phase I Environmental Site Assessment (ESA) report conduct the following inquiries required by 40 CFR §§ 312.25, 312.28, 312.29, 312.30, and 312.31. These inquiries must also be conducted by EPA Brownfield Assessment and Characterization grantees. The User should provide the following information to the Environmental Professional. Failure to conduct these inquiries could result in a determination that "all appropriate inquiries" is not complete. Information that is not or cannot be provided to the Environmental Professional may be identified as a "data gap" in the Phase I ESA report.

4. Environmental Liens. Did a search of land title records (or judicial records where appropriate) identify any environmental liens filed or recorded against the Subject Property under federal, tribal, state or local law?

☐ Yes ☑ No

If yes, describe or attach details of the lien.

_____

_____

5. Activity and Use Limitations. Did a search of land title records (or judicial records where appropriate) identify any activity and use limitations (AULs), such as engineering controls, land use restrictions, or institutional controls that are in place at the Subject Property and/or have been filed or recorded against the Subject Property under federal, tribal, state or local law?

☐ Yes ☑ No

If yes, describe or attach details of the AULs.

_____

_____

6. Specialized Knowledge or Experience. As the User of this ESA, do you have any specialized knowledge or experience related to the Subject Property or nearby properties? For example, are you involved in the same line of business as the current or former occupants of the Subject Property or an adjoining property, such that you would have specialized knowledge of the chemicals and processes used by this type of business?

☐ Yes ☑ No

If yes, describe or attach details of your specialized knowledge or experience.

_____

_____

7. Relationship of Purchase Price to Fair Market Value of the Subject Property. Does the purchase price being paid for this Subject Property reasonably reflect the fair market value of the property?

☑ Yes ☐ No

If you conclude that there is a difference, have you considered whether the lower purchase price is because contamination is known or believed to be present at the Subject Property?

☐ Yes ☐ No

☐ Not applicable. User is not involved in a purchase of the Subject Property.

8. Commonly Known or Reasonably Ascertainable Information. Are you aware of commonly known or reasonably ascertainable information about the Subject Property that would help the Environmental Professional to identify conditions indicative of releases or threatened releases of hazardous substances or petroleum products? For example:

Do you know the past uses of the Subject Property?

☑ Yes (describe) firearms and miscellanoues manufacutring

☐ No

Do you know of chemicals, hazardous substances or petroleum products that are present or once were present at the Subject Property?

☑ Yes (describe) do not know any specifics but know that chemicals were in all likelihood used in manufacturing.

☐ No

Do you know of spills or other releases of chemicals, hazardous substances or petroleum products that have taken place at the Subject Property?

☐ Yes (describe)

☑ No

Do you know of any environmental cleanups that have taken place at the Subject Property?


☑ Yes (describe) Was told that Dupont - a prior owner - did a clean-up at this location in the 1990s

☐ No

9. The Degree of Obviousness of Contamination. E1527-21 and the federal AAI rule (40 CFR 312) require that the Phase I ESA consider the degree of obviousness of the presence or likely presence of contamination at the Subject Property, and the ability to detect the contamination by appropriate investigation. Based on your knowledge and experience related to the Subject Property, are there any obvious indicators that point to the presence or likely presence of contamination at the property?

☑ Yes (describe) Asbestos along some pipes

☐ No

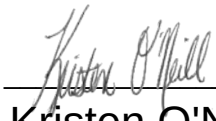Signature: 

Name (printed): Kristen O'Neill

Title: CEO of Turin Management LLC

Relationship to Subject Property: Purchaser

Date: 3/21/25

APPENDIX C
RECORDED LAND TITLE RECORDS

EDR Environmental Lien and AUL Search

The EDR Environmental Lien Search Report provides results from a search of available current land title records for environmental cleanup liens and other activity and use limitations, such as engineering controls and institutional controls.

A network of professional, trained researchers, following established procedures, uses client supplied address information to:

- search for parcel information and/or legal description;
- search for ownership information;
- research official land title documents recorded at jurisdictional agencies such as recorders' offices, registries of deeds, county clerks' offices, etc.;
- access a copy of the deed;
- search for environmental encumbering instrument(s) associated with the deed;
- provide a copy of any environmental encumbrance(s) based upon a review of key words in the instrument(s) (title, parties involved, and description); and
- provide a copy of the deed or cite documents reviewed.

Thank you for your business.
Please contact EDR at 1-800-352-0050
with any questions or comments.

Disclaimer - Copyright and Trademark Notice

This report was prepared for the use of Environmental Data Resources, Inc., and AFX Research, LLC. (AFX) exclusively. This report is neither a guarantee of title, a commitment to insure, or a policy of title insurance. **NO WARRANTY, EXPRESSED OR IMPLIED, IS MADE WHATSOEVER IN CONNECTION WTH THIS REPORT**. Environmental Data Resources, Inc. (EDR) and AFX exclusively specifically disclaim the making of any such warranties, including without limitation, merchantability or fitness for a particular use or purpose. The information contained in this report is retrieved as it is recorded from the various agencies that make it available. The total liability is limited to the fee paid for this report.

Copyright 2024 by Environmental Data Resources, Inc. All rights reserved. Reproduction in any media or format, in whole or in part, of any report or map of Environmental Data Resources, Inc., or its affiliates, is prohibited without prior written permission.

EDR and its logos are trademarks of Environmental Data Resources, Inc. or its affiliates. All other trademarks used herein are the property of their respective owners.

EDR Environmental Lien and AUL Search

TARGET PROPERTY INFORMATION

ADDRESS

14 HOEFLER AVE PARCELS

EAST MAIN STREET

ILION, NY 13357

RESEARCH SOURCE

JUDICIAL RECORDS ***NOT*** SEARCHED. BASED ON AVAILABLE INFORMATION EVALUATED BY THE TITLE SEARCH PROFESSIONAL, THE JURISDICTION ***DOES NOT*** REQUIRE A SEARCH OF JUDICIAL RECORDS IN ORDER TO IDENTIFY ENVIRONMENTAL LIENS.

Source 1: HERKIMER COUNTY RECORDER'S OFFICE

Source 2: NEW YORK STATE DEPARTMENT OF ENVIRONMENTAL CONSERVATION

Source 3: UNITED STATES ENVIRONMENTAL PROTECTION AGENCY

PROPERTY INFORMATION

Legal Description:	AS RECORDED IN THE DEED ATTACHED.
Current Owner:	ROUNDHILL GROUP LLC
Property Identifiers:	120.37-5-16
	212801-120-037-0005-016-000-0000
Comments:	NA

Deed 1

Type of Deed:	QUIT CLAIM DEED
Title is vested in:	ROUNDHILL GROUP LLC
Title received from:	REMINGTON ARMS COMPANY LLC
Date Executed:	10/12/2020
Date Recorded:	06/25/2021
Book:	NA
Page:	NA
Volume:	NA
Instrument#:	RP2021-3452
Docket:	NA
Land Record Comments:	NA
Miscellaneous Comments:	NA

EDR Environmental Lien and AUL Search

ENVIRONMENTAL LIEN

Environmental Lien: Found ☐ Not Found ☒

Comments: NONE IDENTIFIED.

OTHER ACTIVITY AND USE LIMITATIONS (AULS)

Other AUL's: Found ☐ Not Found ☒

Comments: NONE IDENTIFIED.

EDR Environmental Lien and AUL Search

MISCELLANEOUS

Comments: NONE IDENTIFIED.

HERKIMER COUNTY – STATE OF NEW YORK

SYLVIA M. ROWAN COUNTY CLERK
109 MARY STREET, SUITE 1111, HERKIMER, NY 13350-2923

COUNTY CLERK'S RECORDING PAGE

THIS PAGE IS PART OF THE DOCUMENT – DO NOT DETACH

INSTRUMENT #: RP2021-3452

Receipt#: 473561
Clerk: KC
Rec Date: 06/25/2021 10:26:00 AM
Doc Grp: RP
Descrip: DEED
Num Pgs: 9
Rec'd Frm: FIRST AMERICAN TITLE INSURANCE COMPANY - NCS IRVINE

Party1: REMINGTON ARMS COMPANY LLC
Party2: ROUNDHILL GROUP LLC
Town: ILION V GERMAN FLATTS

Recording:	
Cover Page	5.00
Recording Fee	60.00
Cultural Ed	14.25
Records Management - Coun	1.00
Records Management - Stat	4.75
TP584	5.00
RP5217 - County	9.00
RP5217 All others - State	241.00
Sub Total:	340.00
Transfer Tax	
Transfer Tax - State	0.00
Sub Total:	0.00
Total:	340.00

**** NOTICE: THIS IS NOT A BILL ****

***** Transfer Tax *****
Transfer Tax #: 2373
Commercial Transfer Tax

Total: 0.00

Record and Return To:

ELECTRONICALLY RECORDED BY SIMPLIFILE

WARNING***
I hereby certify that the within and foregoing was recorded in the Herkimer County Clerk's Office, State of New York.
This sheet constitutes the Clerks endorsement required by Section 316 of the Real Property Law of the State of New York.

Sylvia M. Rowan
Herkimer County Clerk

RECORD AND RETURN TO:

Shulman Bastian Friedman & Bui LLP
100 Spectrum Center Drive, Suite 600
Irvine, CA 92618
Phone: (949) 340-3400
Attn: Jim Bastian, Esq.

RECORDING REQUESTED BY
FIRST AMERICAN TITLE CO.
NATIONAL COMMERCIAL SERVICES
1033234

Quitclaim Deed, without Covenant against Grantor's Acts

THIS INDENTURE, made the ~~10th~~ 12th day of October, 2020

BETWEEN

REMINGTON ARMS COMPANY, LLC, a Delaware limited liability company, having an address of 870 Remington Drive, Madison, North Carolina 27025

party of the first part, and

Roundhill Group, LLC, a Delaware limited liability company, having an address of 888 SE 3 Avenue, Suite 500, Fort Lauderdale, FL 33316

party of the second part,

WITNESSETH, that the party of the first part, in consideration of One Hundred Dollars in hand paid by the party of the second part, does hereby remise, release and quitclaim unto the party of the second part, the heirs or successors and assigns of the part of the second part forever,

ALL that certain plot, piece or parcel of land, with the buildings and improvements thereon erected, situate, lying and being in the Village of Illion, County of Herkimer and State of New York,

SEE SCHEDULE A ATTACHED.

TOGETHER with all right, title and interest, if any, of the party of the first part in and to any streets and roads abutting the above described premises to the center lines thereof; TOGETHER with the appurtenances and all the estate and rights of the party of the first part in and to said premises; TO HAVE AND TO HOLD the premises herein granted unto the party of the second part, the heirs or successors and assigns of the party of the second part forever,

AND the party of the first part, in compliance with Section 13 of the Lien Law, covenants that the party of the first part will receive the consideration for this conveyance and will hold the right to receive such consideration as a trust fund to be applied first for the purpose of paying the cost of the improvement and will apply the same first to the payment of the cost of the improvement before using any part of the total of the same for any other purpose.

THIS INSTRUMENT FILED FOR RECORD BY
FIRST AMERICAN TITLE AS AN ACCOMMODATION
ONLY IT HAS NOT BEEN EXAMINED AS TO ITS EXECUTION
OR TO ITS EFFECT UPON THE TITLE

IN WITNESS WHEREOF, the party of the first part has duly executed this quitclaim deed the day and year first above written.

Grantor:

REMINGTON ARMS COMPANY, LLC

By: _____
Name: Ken D'Arcy
Title: Chief Executive Officer

State of Colorado)
) ss.:
County of Las Animas

On the 10th day of October in the year 2020 before me, the undersigned, personally appeared ... ...Ken D'Arcy....., personally known to me or proved to me on the basis of satisfactory evidence to be the individual whose name is subscribed to the within instrument and acknowledged to me that he executed the same in his capacity, and that by his signature on the instrument, the individual, or the person upon behalf of which the individual acted, executed the instrument.

(Signature and office of individual taking acknowledgement.)

CAROL M BRIMMEIER
Notary Public - State of Colorado
Notary ID 19944011348
My Commission Expires Jul 14, 2022

_____
Notary Public

SCHEDULE A

LEGAL DESCRIPTION

PARCEL A

All that piece or parcel of real property lying and being in the Village of Ilion, County of Herkimer and State of New York and bounded and described as follows:

Beginning at a point on the southwesterly bounds of Highland Avenue at its intersection with the division line between the lands of Remington Arms Company Inc. on the west and the lands of Melissa S. Stannard (formerly Matthew T. and Deanna R. Stubley) on the east; thence along said division line S 15° 34'-19" W, 65.40 feet to an iron pipe found; thence continuing along said division line S 15° 34' 19" W, 109.14 feet to an iron pipe found on the division line between Remington Arms Company Inc. on the west and the lands of Russell Park on the east; thence along said division line S 15° 34' 19" W, 70.00 feet to a point on the division line between the lands of Remington Arms Company Inc. on the northeast and the lands of Russell Park on the southwest; thence along said division line N 54° 25' 37" W, 67.26 feet to an iron pipe found on the division line between the lands Remington Arms Company Inc. on the west and the lands of Russell Park on the east; thence along said division line S 15° 33' 58" W, 494.94 feet to a monument found on the division line between the lands of Remington Arms Company Inc. on the northeast and the lands of Ilion Cemetery Association on the southwest; thence along said division line the following three courses and distances: N 54° 13' 02" W, 364.51 feet to an iron pipe found; N 41° 32' 38" W, 14.23 feet to an iron pipe found on the division line between the lands of Remington Arms Company Inc. on the east and the lands of John J. Direnzo and Robin L. Direnzo on the west; thence along said division line N 34° 04' 20" E. 228.07 feet to an iron pipe found on the division line between the lands of Remington Arms Company Inc. on the southeast and the lands of William and Phyllis Singer on the northwest; thence along said division line N 34° 04' 18"E, 170.00 feet to an iron pipe found on the division line between the lands of Remington Arms Company Inc. on the southeast and the lands of Richard H. and Eleanor M. Brown on the northwest; thence along said division line and a continuation thereof N 34° 41' 14" E, 99.45 feet to an iron pipe found on the division line between the lands of Remington Arms Company Inc. on the southeast and the lands of Richard M. Nicholas and Patricia A. Moynihan on the northwest; thence along said division line N 34° 09' 20" E, 49.89 feet to an iron pipe found on the division line between the lands of Remington Arms Company Inc. on the southeast and the lands of Deborah L. Wiley on the northwest; thence along said division line and a continuation thereof N 34° 18' 16" E, 150.00 feet to a point on the aforementioned southwesterly bounds of Highland Avenue; thence along said street bounds S 52° 33' 12" E, 209.29 feet to the place of beginning.

PARCEL B

All that piece or parcel of real property lying and being in the Village of Ilion, County of Herkimer and State of New York and bounded and described as follows:

Beginning at an iron pipe found on the southerly bounds of Remington Avenue at its intersection with the division line between the lands of Remington Arms Company Inc. on the west and the lands of Indeck Energy Services of Clifton Inc. on the east; thence along said division line S 17°

18'-39" W, 132.26 feet to a point on the division line between the lands of Remington Arms Company Inc. on the north and the lands of Gregory A. and Janet M. Fuess on the south; thence along said division line and a continuation thereof N 72° 50'-38" W, 131.64 feet to a point on the division line between the lands of Remington Arms Company Inc. on the east and the lands of Ronald and Mary E. Dutcher on the west; thence along said division line N 14° 47'-06" E, 132.28 feet to a point on the aforementioned southerly bounds of Remington Avenue; thence along said street bounds S 72° 53'-03" E, 137.47 feet to the point of beginning.

PARCEL C

All that piece or parcel of real property lying and being in the Village of Ilion, County of Herkimer and State of New York and bounded and described as follows:

Beginning at a point on the southeasterly bounds of Otsego Street at its intersection with the division line between the lands of Remington Arms Company Inc. on the northeast and the lands of Jeffrey Rheinhardt and Brenda A. Rheinhardt (formerly Grover W. Radley Jr. and Patricia R. Radley) on the southwest; thence along said southeasterly bounds of Otsego Street N 35° 23'-19" E, 665.86 feet to a point on the division line between the lands of Remington Arms Company Inc. on the southwest and the lands of Paul Werthman on the northeast; thence along said division line and a continuation thereof, said line meeting and running along a building face, S 56° 42'-09" E, 103.73 feet to a point on the division line between the lands of Remington Arms Company Inc. on the southeast and the lands of Ilion Lodge 839 100F on the northwest; thence along said division line, said line also running along the face of a building, N 33° 24'-47" E, 91.65 feet to a point; thence continuing N 33° 24'-47" E, 181.37 feet to a point on the southwesterly bounds of East State Street; thence along said street bounds S 55° 56'-49" E, 143.40 feet to a point on the southeasterly bounds of an existing street; thence along said street bounds the following four (4) courses and distances: N 34° 07'-43" E, 29.43 feet; N 34° 06'-48" E, 33.53 feet; N 31° 58'-31" E, 108.35 feet; N 32° 34'-22" E, 135.39 feet to a point on the southwesterly bounds of New York State Route No. 5-S; thence along said highway bounds the following three (3) courses and distances: S 55° 38'-49" E, 856.80 feet; S 49° 52'-20" E, 70.35 feet; S 08° 51'-26" W, 25.50 feet to a point on the northwesterly bounds of Catherine Street; thence along said street bounds S 34° 39'-07" W, 348.56 feet to a point; thence on a curve to the right with a radius of 25.00 feet a distance of 38.82 feet to a point on the northeasterly bounds of East Main Street; said curve being subtended by a chord bearing S 79° -08'-07" W, and having a chord distance of 35.04 feet, thence along said street bounds the following two (2) courses and distances: N 56° 22'-53" W, 82.50 feet; S 84° 20'-06" W, 8.95 feet to a point on the northwesterly bounds of Hoefler Avenue; thence along said street bounds S 34° 28'-21" W, 662.66 feet to a point on the northerly bounds of Remington Avenue; thence along said street bounds N 72° 53'-32" W, 414.25 feet to a point on the division line between the lands of Remington Arms Company Inc. on the east and the lands of Little Theater Club Inc. on the west; thence along said division line the following four (4) courses and distances: N 17° 18'-28" E, 6.95 feet; N 33° 24'-59" E, 39.64 feet; N 17° 18'-28" E, 26.80 feet; N 32° 17'-10" E, 18.14 feet to a point on the division line between the lands of Remington Arms Company Inc. on the north and the lands of Little Theater Club Inc. on the south; thence along said division line N 72° 52'-53" W, 101.00 feet to a point on the division line between the lands of Remington Arms Company Inc. on the west and the lands of Little Theater Club Inc. on the east; thence along said division line S 17° 06'-29" W, 89.31 feet to a point on the aforementioned northerly bounds of Remington Avenue; thence along said street bounds N 72° 52'-53" W, 311.57 feet to a point;

thence on a curve to the right with a radius of 89.67 feet a distance of 45.09 feet to a point on the division line between the lands of Remington Arms Company Inc. on the southeast and the lands of the Village of Ilion on the northwest, said curve being subtended by a chord bearing N 58° -09'-19" W and having a chord distance of 44.62 feet; thence along said division line N 26° -21'-27" E, 13.20 feet to a point on the division line between the lands of Remington Arms Company Inc. on the northeast and the lands of the Village of Ilion on the southwest; thence along said division line N 54° -52'-25" W, 201.45 feet to a point on the division line between the lands of Remington Arms Company Inc. on the southeast and the lands of Jeffrey N. Rheinhardt and Brenda A. Rheinhardt (formerly Grover W. Radley Jr. and Patricia Radley) on the northwest; thence along said division line N 50° -54'-18" E, 52.46 feet to a point on the division line between the lands of Remington Arms Company Inc. on the northeast and the lands of Jeffrey N. Rheinhardt and Brenda A. Rheinhardt (formerly Grover W. Radley, Jr. and Patricia R. Radley) on the southwest; thence along said division line N 54° -22'-18" W, 59.00 feet to the point of beginning.

PARCEL D

All that piece or parcel of real property lying and being in the Village of Ilion, County of Herkimer and State of New York and bounded and described as follows:

Beginning at an iron pipe found on the southeasterly bounds of Hoefler Avenue at its intersection with the division line between the lands of Remington Arms Company Inc. on the southwest and the lands of Daniel E. Basler on the northeast; thence along said division line S 55° 39'-58" E, 85.00 feet to a point on the westerly bounds of Arlington Street; thence along said street bounds the following two (2) courses and distances: S 32° 59'-30" W, 15.00 feet; S 08° 02'-42" W, 41.24 feet to a point; thence N 86° 49'-26" W, 19.59 feet; thence S 02° 22'-49" W, 87.07 feet; thence S 08° 42'-06" W, 17.61 feet; thence S 17° 31'-15" W 70.58 feet; thence S 68° 35'-39" E, 21.05 feet to a point on the westerly bounds of Arlington Street; thence along said street bounds S 47° 12'-07" W, 21.81 feet to a point on the division line between the lands of Remington Arms Company Inc. on the northeast and the lands of Robert Bacon and Holly Bacon (formerly Ronald Merle Saunders) on the southwest; thence along said division line N 53° 30'-32" W, 37.76 feet to a point on the division line between the lands of Remington Arms Company Inc. on the northwest and the lands of Robert Bacon and Holly Bacon (formerly Ronald Merle Saunders) on the southeast; thence along said division line S 34° 23'-20" W, 24.13 feet to an iron pipe found on the division line between the lands of Remington Arms Company Inc. on the northeast and the lands of Jason W. Congilaro and Bethanne R. Congilaro (formerly Donald P. and Thelma I. Knowles) on the southwest; thence along said division line N 55° 36'-21" W, 140.21 feet to an iron pipe found on the aforementioned southeasterly bounds of Hoefler Avenue; thence along said street bounds N 34° 33'-15" E, 258.43 feet to the point of beginning.

PARCEL E

All that piece or parcel of real property lying and being in the Village of Ilion, County of Herkimer and State of New York bounded and described as follows:

Beginning at an iron pipe found on the southeasterly bounds of Hoefler Avenue at its intersection with the division line between the lands of Remington Arms Company Inc. on the northeast and the lands of Daniel E. Basler on the southwest; thence along said southeasterly bounds of Hoefler

Avenue N 34° 21'-01" E, 133.72 feet to a point on the southwesterly bounds of East Main Street; thence along said street bounds S 56° 51'-22" E, 83.40 feet to a point on the northwesterly bounds of Arlington Street; thence along said street bounds S 34° 04'-01" W, 135.48 feet to an iron pipe found on the aforementioned division line between the lands of Remington Arms Company Inc. on the northeast and the lands of Daniel E. Basler on the southwest; thence along said division line N 55° 38'-57" W, 84.05 feet to the point of beginning.

PARCEL F

All that piece or parcel of real property lying and being in the Village of Ilion, County of Herkimer and State of New York and bounded and described as follows:

Beginning at an iron pipe found on the southeast bounds of Arlington Street at its intersection with the division line between the lands of Remington Arms Company Inc. on the northeast and the lands of Glenn E. Goodrich on the southwest; thence along said southeast bounds of Arlington Street N 34° 04'-05" E, 155.35 feet to a point on the southwesterly bounds of East Main Street; thence along said street bounds S 56° 51'-22" E, 73.60 feet to a point on the division line between the lands of Remington Arms Company Inc. on the northwest and the lands of Harry T. and Dolores A. McGraw Family Trust on the southeast; thence along said division line S 33° 03'-02" W, 117.20 feet to a point on the division line between the lands of Remington Arms Company Inc. on the southwest and the lands of Harry T. and Dolores A. McGraw Family Trust on the northeast; thence along said division line S 56° 47'-51" E, 5.00 feet to a point on the division line between of Remington Arms Company Inc. on the northwest and the lands of Harry T. and Dolores A. McGraw Family Trust on the southeast; thence along said division line S 33° 28'-12" W, 42.70 feet to a point on the aforementioned division line between the lands of Remington Arms Company Inc. on the northeast and the lands of Glenn E. Goodrich on the southwest; thence along said division line N 53° 37'-51" W, 81.18 feet to the point of beginning.

PARCEL G

All that piece or parcel of real property lying and being in the Village of Ilion, County of Herkimer and State of New York and bounded and described as follows:

Beginning at a point on the northwest bounds of New York State Route No. 5-S at its intersection with southwest bounds of the former East State Street; thence along said northwesterly bounds of New York State Route No. 5-S S 34° 16'-12" W, 90.50 feet to a point on the northeasterly bounds of East Main Street; thence along said street bounds the following two (2) courses and distances: N 55° 03'-42" W, 178.76 feet to a point; on a curve to the right with a radius of 25.00 feet a distance of 39.16 feet to a point on the southeasterly bounds of Catherine Street; thence along said curve being subtended by a chord bearing N 10° -12' 16" W and having a chord distance of 35.27 feet; thence along said street bounds N 34° 39'-09" E, 60.09 feet to a point on the southwesterly bounds of the former East State Street; thence along said former street bounds S 56° 37'-10" E, 203.09 feet to the point of beginning.

PARCEL H

All that piece or parcel of real property lying and being in the Village of Ilion, County of Herkimer and State of New York and bounded and described as follows:

Beginning at an iron pipe found on the westerly bounds of New York State Route No. 5-S at its intersection with northeasterly bounds of the former East State Street; thence along said northeasterly bounds of the former East State Street N 56° 37'-12" W, 178.77 feet to a point on the southeasterly bounds of Catherine Street; thence along said street bounds N 34° 39'-09" E, 217.11 feet to a point on the aforementioned westerly bounds of New York State Route No. 5-S; thence along said highway bounds the following two (2) courses and distances: S 15° 56'-54" E, 120.37 feet; S 02° 34'-14" W, 161.38 feet to the point of beginning.

PARCEL I

All that piece or parcel of real property lying and being in the Village of Ilion, County of Herkimer and State of New York and bounded and described as follows:

Beginning at a point on the southwesterly bounds of East Clark Street at its intersection with the division line between the lands of Remington Arms Company Inc. on the northwest and the lands of Mark and Tina Riley on the southeast; thence along said division line S 34° 36'-53" W, 130.00 feet to a point on the division line between the lands of Remington Arms Company Inc. on the southwest and the lands of Mark and Tina Riley on the northeast; thence along said division line S 55° 43'-44" E, 55.00 feet to a point on the division line between the lands of Remington Arms Company Inc. on the northwest and the lands of Bradley F. and Jennifer L. Winne on the southeast; thence along said division line S 34° 36'-55" W, 139.55 feet to a point on the northeasterly bounds of East State Street, said line passing through an iron pipe found 3.48 feet from the northeasterly bounds of East State Street; thence along said street bounds N 56° 37'-13" W, 52.52 feet to a point on the easterly bounds of New York State Route No. 5-S; thence along the southeast bounds of New York State Route No. 5-S the following three (3) courses and distances: 1) N 02° -20'-07" E, 189.08 feet; 2) N 34° -25'-02" E, 75.00 feet; 3) S 80° -08'-42" E, 84.61 feet to a point on the aforementioned southwest bounds of East Clark Street; thence along said street bounds S 55° -31'-24" E., 21.92 feet to the point of beginning.

PARCEL J

All that piece or parcel of real property lying and being in the Village of Ilion, County of Herkimer and State of New York and bounded and described as follows:

Beginning at a point on the easterly bounds of New York State Route No. 5-S at its intersection with the southwest bounds of East State Street; thence along said southwest bounds of East State Street S 56° 35'-06" E, 189.98 feet to a point on the division line between the lands of Remington Arms Company Inc. on the northwest and the lands of Clifford Fuel Co. Inc. on the southeast; thence along said division line S 34° 14'-45" W, 88.84 feet to a point on the northeasterly bounds of New York State Route No. 5-S; thence along the east bounds of New York State Route No. 5-S the following three (3) courses and distances: N 47° 23'-10" W. 75.80 feet; N 33° 02'-10" W, 59.62 feet; N 14° 48'-56" W, 79.40 feet to the point of beginning.

TOGETHER WITH rights of way and rights of entry reserved to Remington Arms Company Inc. for a canal or raceway (water) flows under roadway, and to repair canal embankment, by instrument dated 10-22-19 in Liber 246/295 of Deeds.

TOGETHER WITH all easements, rights of way, and water privileges conveyed in an instrument

recorded in the Herkimer County Clerk's Office in Liber 134/416 and 134/538 of Deeds.

TOGETHER WITH easements, rights and privileges set forth in a deed dated November 17, 1938, and recorded November 29, 1938 in Liber __ of Deeds at page 514.

TOGETHER WITH a reservation of rights to creek waters, water rights, pipeline rights, pipeline construction, rights to dredge, deepen, and maintain a pond, right to fill raceway, grant of rights to the Village of Ilion to divert waters, agreements with the Village of Ilion to maintain a pond, limitation on water use, agreement regarding destruction of dams and bulkheads, pond use restrictions, right of way for Otsego Street to plant land, right to use of Ilion right of way by deed dated December 17, 1941, and recorded February 5, 1942, in Liber 344/44 of Deeds.

EDR Environmental Lien and AUL Search

The EDR Environmental Lien Search Report provides results from a search of available current land title records for environmental cleanup liens and other activity and use limitations, such as engineering controls and institutional controls.

A network of professional, trained researchers, following established procedures, uses client supplied address information to:

- search for parcel information and/or legal description;
- search for ownership information;
- research official land title documents recorded at jurisdictional agencies such as recorders' offices, registries of deeds, county clerks' offices, etc.;
- access a copy of the deed;
- search for environmental encumbering instrument(s) associated with the deed;
- provide a copy of any environmental encumbrance(s) based upon a review of key words in the instrument(s) (title, parties involved, and description); and
- provide a copy of the deed or cite documents reviewed.

Thank you for your business.
Please contact EDR at 1-800-352-0050
with any questions or comments.

Disclaimer - Copyright and Trademark Notice

This report was prepared for the use of Environmental Data Resources, Inc., and AFX Research, LLC. (AFX) exclusively. This report is neither a guarantee of title, a commitment to insure, or a policy of title insurance. **NO WARRANTY, EXPRESSED OR IMPLIED, IS MADE WHATSOEVER IN CONNECTION WTH THIS REPORT**. Environmental Data Resources, Inc. (EDR) and AFX exclusively specifically disclaim the making of any such warranties, including without limitation, merchantability or fitness for a particular use or purpose. The information contained in this report is retrieved as it is recorded from the various agencies that make it available. The total liability is limited to the fee paid for this report.

Copyright 2024 by Environmental Data Resources, Inc. All rights reserved. Reproduction in any media or format, in whole or in part, of any report or map of Environmental Data Resources, Inc., or its affiliates, is prohibited without prior written permission.

EDR and its logos are trademarks of Environmental Data Resources, Inc. or its affiliates. All other trademarks used herein are the property of their respective owners.

EDR Environmental Lien and AUL Search

TARGET PROPERTY INFORMATION

ADDRESS

14 HOEFLER AVE PARCELS

EAST MAIN STREET

ILION, NY 13357

RESEARCH SOURCE

JUDICIAL RECORDS ***NOT*** SEARCHED. BASED ON AVAILABLE INFORMATION EVALUATED BY THE TITLE SEARCH PROFESSIONAL, THE JURISDICTION ***DOES NOT*** REQUIRE A SEARCH OF JUDICIAL RECORDS IN ORDER TO IDENTIFY ENVIRONMENTAL LIENS.

Source 1: HERKIMER COUNTY RECORDER'S OFFICE

Source 2: NEW YORK STATE DEPARTMENT OF ENVIRONMENTAL CONSERVATION

Source 3: UNITED STATES ENVIRONMENTAL PROTECTION AGENCY

PROPERTY INFORMATION

Legal Description:	AS RECORDED IN THE DEED ATTACHED.
Current Owner:	ROUNDHILL GROUP LLC
Property Identifiers:	120.37-5-8
	212801-120-037-0005-008-000-0000
Comments:	NA

Deed 1

Type of Deed:	QUIT CLAIM DEED
Title is vested in:	ROUNDHILL GROUP LLC
Title received from:	REMINGTON ARMS COMPANY LLC
Date Executed:	10/12/2020
Date Recorded:	06/25/2021
Book:	NA
Page:	NA
Volume:	NA
Instrument#:	RP2021-3452
Docket:	NA
Land Record Comments:	NA
Miscellaneous Comments:	NA

EDR Environmental Lien and AUL Search

ENVIRONMENTAL LIEN

Environmental Lien: Found ☐ Not Found ☒

Comments: NONE IDENTIFIED.

OTHER ACTIVITY AND USE LIMITATIONS (AULS)

Other AUL's: Found ☐ Not Found ☒

Comments: NONE IDENTIFIED.

EDR Environmental Lien and AUL Search

MISCELLANEOUS

Comments: NONE IDENTIFIED.

HERKIMER COUNTY – STATE OF NEW YORK

SYLVIA M. ROWAN COUNTY CLERK
109 MARY STREET, SUITE 1111, HERKIMER, NY 13350-2923

COUNTY CLERK'S RECORDING PAGE

THIS PAGE IS PART OF THE DOCUMENT – DO NOT DETACH

INSTRUMENT #: RP2021-3452

Receipt#: 473561
Clerk: KC
Rec Date: 06/25/2021 10:26:00 AM
Doc Grp: RP
Descrip: DEED
Num Pgs: 9
Rec'd Frm: FIRST AMERICAN TITLE INSURANCE COMPANY - NCS IRVINE

Party1: REMINGTON ARMS COMPANY LLC
Party2: ROUNDHILL GROUP LLC
Town: ILION V GERMAN FLATTS

Recording:	
Cover Page	5.00
Recording Fee	60.00
Cultural Ed	14.25
Records Management - Coun	1.00
Records Management - Stat	4.75
TP584	5.00
RP5217 - County	9.00
RP5217 All others - State	241.00
Sub Total:	340.00
Transfer Tax	
Transfer Tax - State	0.00
Sub Total:	0.00
Total:	340.00

**** NOTICE: THIS IS NOT A BILL ****

***** Transfer Tax *****
Transfer Tax #: 2373
Commercial Transfer Tax

Total: 0.00

Record and Return To:

ELECTRONICALLY RECORDED BY SIMPLIFILE

WARNING***
I hereby certify that the within and foregoing was recorded in the Herkimer County Clerk's Office, State of New York.
This sheet constitutes the Clerks endorsement required by Section 316 of the Real Property Law of the State of New York.

Sylvia M. Rowan
Herkimer County Clerk

RECORD AND RETURN TO:

Shulman Bastian Friedman & Bui LLP
100 Spectrum Center Drive, Suite 600
Irvine, CA 92618
Phone: (949) 340-3400
Attn: Jim Bastian, Esq.

RECORDING REQUESTED BY
FIRST AMERICAN TITLE CO.
NATIONAL COMMERCIAL SERVICES
1033234

Quitclaim Deed, without Covenant against Grantor's Acts

THIS INDENTURE, made the ~~10th~~ 12th day of October, 2020

BETWEEN

REMINGTON ARMS COMPANY, LLC, a Delaware limited liability company, having an address of 870 Remington Drive, Madison, North Carolina 27025

party of the first part, and

Roundhill Group, LLC, a Delaware limited liability company, having an address of 888 SE 3 Avenue, Suite 500, Fort Lauderdale, FL 33316

party of the second part,

WITNESSETH, that the party of the first part, in consideration of One Hundred Dollars in hand paid by the party of the second part, does hereby remise, release and quitclaim unto the party of the second part, the heirs or successors and assigns of the part of the second part forever,

ALL that certain plot, piece or parcel of land, with the buildings and improvements thereon erected, situate, lying and being in the Village of Illion, County of Herkimer and State of New York,

SEE SCHEDULE A ATTACHED.

TOGETHER with all right, title and interest, if any, of the party of the first part in and to any streets and roads abutting the above described premises to the center lines thereof; TOGETHER with the appurtenances and all the estate and rights of the party of the first part in and to said premises; TO HAVE AND TO HOLD the premises herein granted unto the party of the second part, the heirs or successors and assigns of the party of the second part forever,

AND the party of the first part, in compliance with Section 13 of the Lien Law, covenants that the party of the first part will receive the consideration for this conveyance and will hold the right to receive such consideration as a trust fund to be applied first for the purpose of paying the cost of the improvement and will apply the same first to the payment of the cost of the improvement before using any part of the total of the same for any other purpose.

THIS INSTRUMENT FILED FOR RECORD BY
FIRST AMERICAN TITLE AS AN ACCOMMODATION
ONLY IT HAS NOT BEEN EXAMINED AS TO ITS EXECUTION
OR TO ITS EFFECT UPON THE TITLE

IN WITNESS WHEREOF, the party of the first part has duly executed this quitclaim deed the day and year first above written.

Grantor:

REMINGTON ARMS COMPANY, LLC

By: _____
Name: Ken D'Arcy
Title: Chief Executive Officer

State of Colorado)
) ss.:
County of Las Animas

On the 10th day of October in the year 2020 before me, the undersigned, personally appeared ... ...Ken D'Arcy....., personally known to me or proved to me on the basis of satisfactory evidence to be the individual whose name is subscribed to the within instrument and acknowledged to me that he executed the same in his capacity, and that by his signature on the instrument, the individual, or the person upon behalf of which the individual acted, executed the instrument.

(Signature and office of individual taking acknowledgement.)

CAROL M BRIMMEIER
Notary Public - State of Colorado
Notary ID 19944011348
My Commission Expires Jul 14, 2022

_____
Notary Public

SCHEDULE A

LEGAL DESCRIPTION

PARCEL A

All that piece or parcel of real property lying and being in the Village of Ilion, County of Herkimer and State of New York and bounded and described as follows:

Beginning at a point on the southwesterly bounds of Highland Avenue at its intersection with the division line between the lands of Remington Arms Company Inc. on the west and the lands of Melissa S. Stannard (formerly Matthew T. and Deanna R. Stubley) on the east; thence along said division line S 15° 34'-19" W, 65.40 feet to an iron pipe found; thence continuing along said division line S 15° 34' 19" W, 109.14 feet to an iron pipe found on the division line between Remington Arms Company Inc. on the west and the lands of Russell Park on the east; thence along said division line S 15° 34' 19" W, 70.00 feet to a point on the division line between the lands of Remington Arms Company Inc. on the northeast and the lands of Russell Park on the southwest; thence along said division line N 54° 25' 37" W, 67.26 feet to an iron pipe found on the division line between the lands Remington Arms Company Inc. on the west and the lands of Russell Park on the east; thence along said division line S 15° 33' 58" W, 494.94 feet to a monument found on the division line between the lands of Remington Arms Company Inc. on the northeast and the lands of Ilion Cemetery Association on the southwest; thence along said division line the following three courses and distances: N 54° 13' 02" W, 364.51 feet to an iron pipe found; N 41° 32' 38" W, 14.23 feet to an iron pipe found on the division line between the lands of Remington Arms Company Inc. on the east and the lands of John J. Direnzo and Robin L. Direnzo on the west; thence along said division line N 34° 04' 20" E. 228.07 feet to an iron pipe found on the division line between the lands of Remington Arms Company Inc. on the southeast and the lands of William and Phyllis Singer on the northwest; thence along said division line N 34° 04' 18"E, 170.00 feet to an iron pipe found on the division line between the lands of Remington Arms Company Inc. on the southeast and the lands of Richard H. and Eleanor M. Brown on the northwest; thence along said division line and a continuation thereof N 34° 41' 14" E, 99.45 feet to an iron pipe found on the division line between the lands of Remington Arms Company Inc. on the southeast and the lands of Richard M. Nicholas and Patricia A. Moynihan on the northwest; thence along said division line N 34° 09' 20" E, 49.89 feet to an iron pipe found on the division line between the lands of Remington Arms Company Inc. on the southeast and the lands of Deborah L. Wiley on the northwest; thence along said division line and a continuation thereof N 34° 18' 16" E, 150.00 feet to a point on the aforementioned southwesterly bounds of Highland Avenue; thence along said street bounds S 52° 33' 12" E, 209.29 feet to the place of beginning.

PARCEL B

All that piece or parcel of real property lying and being in the Village of Ilion, County of Herkimer and State of New York and bounded and described as follows:

Beginning at an iron pipe found on the southerly bounds of Remington Avenue at its intersection with the division line between the lands of Remington Arms Company Inc. on the west and the lands of Indeck Energy Services of Clifton Inc. on the east; thence along said division line S 17°

18'-39" W, 132.26 feet to a point on the division line between the lands of Remington Arms Company Inc. on the north and the lands of Gregory A. and Janet M. Fuess on the south; thence along said division line and a continuation thereof N 72° 50'-38" W, 131.64 feet to a point on the division line between the lands of Remington Arms Company Inc. on the east and the lands of Ronald and Mary E. Dutcher on the west; thence along said division line N 14° 47'-06" E, 132.28 feet to a point on the aforementioned southerly bounds of Remington Avenue; thence along said street bounds S 72° 53'-03" E, 137.47 feet to the point of beginning.

PARCEL C

All that piece or parcel of real property lying and being in the Village of Ilion, County of Herkimer and State of New York and bounded and described as follows:

Beginning at a point on the southeasterly bounds of Otsego Street at its intersection with the division line between the lands of Remington Arms Company Inc. on the northeast and the lands of Jeffrey Rheinhardt and Brenda A. Rheinhardt (formerly Grover W. Radley Jr. and Patricia R. Radley) on the southwest; thence along said southeasterly bounds of Otsego Street N 35° 23'-19" E, 665.86 feet to a point on the division line between the lands of Remington Arms Company Inc. on the southwest and the lands of Paul Werthman on the northeast; thence along said division line and a continuation thereof, said line meeting and running along a building face, S 56° 42'-09" E, 103.73 feet to a point on the division line between the lands of Remington Arms Company Inc. on the southeast and the lands of Ilion Lodge 839 100F on the northwest; thence along said division line, said line also running along the face of a building, N 33° 24'-47" E, 91.65 feet to a point; thence continuing N 33° 24'-47" E, 181.37 feet to a point on the southwesterly bounds of East State Street; thence along said street bounds S 55° 56'-49" E, 143.40 feet to a point on the southeasterly bounds of an existing street; thence along said street bounds the following four (4) courses and distances: N 34° 07'-43" E, 29.43 feet; N 34° 06'-48" E, 33.53 feet; N 31° 58'-31" E, 108.35 feet; N 32° 34'-22" E, 135.39 feet to a point on the southwesterly bounds of New York State Route No. 5-S; thence along said highway bounds the following three (3) courses and distances: S 55° 38'-49" E, 856.80 feet; S 49° 52'-20" E, 70.35 feet; S 08° 51'-26" W, 25.50 feet to a point on the northwesterly bounds of Catherine Street; thence along said street bounds S 34° 39'-07" W, 348.56 feet to a point; thence on a curve to the right with a radius of 25.00 feet a distance of 38.82 feet to a point on the northeasterly bounds of East Main Street; said curve being subtended by a chord bearing S 79° -08'-07" W, and having a chord distance of 35.04 feet, thence along said street bounds the following two (2) courses and distances: N 56° 22'-53" W, 82.50 feet; S 84° 20'-06" W, 8.95 feet to a point on the northwesterly bounds of Hoefler Avenue; thence along said street bounds S 34° 28'-21" W, 662.66 feet to a point on the northerly bounds of Remington Avenue; thence along said street bounds N 72° 53'-32" W, 414.25 feet to a point on the division line between the lands of Remington Arms Company Inc. on the east and the lands of Little Theater Club Inc. on the west; thence along said division line the following four (4) courses and distances: N 17° 18'-28" E, 6.95 feet; N 33° 24'-59" E, 39.64 feet; N 17° 18'-28" E, 26.80 feet; N 32° 17'-10" E, 18.14 feet to a point on the division line between the lands of Remington Arms Company Inc. on the north and the lands of Little Theater Club Inc. on the south; thence along said division line N 72° 52'-53" W, 101.00 feet to a point on the division line between the lands of Remington Arms Company Inc. on the west and the lands of Little Theater Club Inc. on the east; thence along said division line S 17° 06'-29" W, 89.31 feet to a point on the aforementioned northerly bounds of Remington Avenue; thence along said street bounds N 72° 52'-53" W, 311.57 feet to a point;

thence on a curve to the right with a radius of 89.67 feet a distance of 45.09 feet to a point on the division line between the lands of Remington Arms Company Inc. on the southeast and the lands of the Village of Ilion on the northwest, said curve being subtended by a chord bearing N 58° -09'-19" W and having a chord distance of 44.62 feet; thence along said division line N 26° -21'-27" E, 13.20 feet to a point on the division line between the lands of Remington Arms Company Inc. on the northeast and the lands of the Village of Ilion on the southwest; thence along said division line N 54° -52'-25" W, 201.45 feet to a point on the division line between the lands of Remington Arms Company Inc. on the southeast and the lands of Jeffrey N. Rheinhardt and Brenda A. Rheinhardt (formerly Grover W. Radley Jr. and Patricia Radley) on the northwest; thence along said division line N 50° -54'-18" E, 52.46 feet to a point on the division line between the lands of Remington Arms Company Inc. on the northeast and the lands of Jeffrey N. Rheinhardt and Brenda A. Rheinhardt (formerly Grover W. Radley, Jr. and Patricia R. Radley) on the southwest; thence along said division line N 54° -22'-18" W, 59.00 feet to the point of beginning.

PARCEL D

All that piece or parcel of real property lying and being in the Village of Ilion, County of Herkimer and State of New York and bounded and described as follows:

Beginning at an iron pipe found on the southeasterly bounds of Hoefler Avenue at its intersection with the division line between the lands of Remington Arms Company Inc. on the southwest and the lands of Daniel E. Basler on the northeast; thence along said division line S 55° 39'-58" E, 85.00 feet to a point on the westerly bounds of Arlington Street; thence along said street bounds the following two (2) courses and distances: S 32° 59'-30" W, 15.00 feet; S 08° 02'-42" W, 41.24 feet to a point; thence N 86° 49'-26" W, 19.59 feet; thence S 02° 22'-49" W, 87.07 feet; thence S 08° 42'-06" W, 17.61 feet; thence S 17° 31'-15" W 70.58 feet; thence S 68° 35'-39" E, 21.05 feet to a point on the westerly bounds of Arlington Street; thence along said street bounds S 47° 12'-07" W, 21.81 feet to a point on the division line between the lands of Remington Arms Company Inc. on the northeast and the lands of Robert Bacon and Holly Bacon (formerly Ronald Merle Saunders) on the southwest; thence along said division line N 53° 30'-32" W, 37.76 feet to a point on the division line between the lands of Remington Arms Company Inc. on the northwest and the lands of Robert Bacon and Holly Bacon (formerly Ronald Merle Saunders) on the southeast; thence along said division line S 34° 23'-20" W, 24.13 feet to an iron pipe found on the division line between the lands of Remington Arms Company Inc. on the northeast and the lands of Jason W. Congilaro and Bethanne R. Congilaro (formerly Donald P. and Thelma I. Knowles) on the southwest; thence along said division line N 55° 36'-21" W, 140.21 feet to an iron pipe found on the aforementioned southeasterly bounds of Hoefler Avenue; thence along said street bounds N 34° 33'-15" E, 258.43 feet to the point of beginning.

PARCEL E

All that piece or parcel of real property lying and being in the Village of Ilion, County of Herkimer and State of New York bounded and described as follows:

Beginning at an iron pipe found on the southeasterly bounds of Hoefler Avenue at its intersection with the division line between the lands of Remington Arms Company Inc. on the northeast and the lands of Daniel E. Basler on the southwest; thence along said southeasterly bounds of Hoefler

Avenue N 34° 21'-01" E, 133.72 feet to a point on the southwesterly bounds of East Main Street; thence along said street bounds S 56° 51'-22" E, 83.40 feet to a point on the northwesterly bounds of Arlington Street; thence along said street bounds S 34° 04'-01" W, 135.48 feet to an iron pipe found on the aforementioned division line between the lands of Remington Arms Company Inc. on the northeast and the lands of Daniel E. Basler on the southwest; thence along said division line N 55° 38'-57" W, 84.05 feet to the point of beginning.

PARCEL F

All that piece or parcel of real property lying and being in the Village of Ilion, County of Herkimer and State of New York and bounded and described as follows:

Beginning at an iron pipe found on the southeast bounds of Arlington Street at its intersection with the division line between the lands of Remington Arms Company Inc. on the northeast and the lands of Glenn E. Goodrich on the southwest; thence along said southeast bounds of Arlington Street N 34° 04'-05" E, 155.35 feet to a point on the southwesterly bounds of East Main Street; thence along said street bounds S 56° 51'-22" E, 73.60 feet to a point on the division line between the lands of Remington Arms Company Inc. on the northwest and the lands of Harry T. and Dolores A. McGraw Family Trust on the southeast; thence along said division line S 33° 03'-02" W, 117.20 feet to a point on the division line between the lands of Remington Arms Company Inc. on the southwest and the lands of Harry T. and Dolores A. McGraw Family Trust on the northeast; thence along said division line S 56° 47'-51" E, 5.00 feet to a point on the division line between of Remington Arms Company Inc. on the northwest and the lands of Harry T. and Dolores A. McGraw Family Trust on the southeast; thence along said division line S 33° 28'-12" W, 42.70 feet to a point on the aforementioned division line between the lands of Remington Arms Company Inc. on the northeast and the lands of Glenn E. Goodrich on the southwest; thence along said division line N 53° 37'-51" W, 81.18 feet to the point of beginning.

PARCEL G

All that piece or parcel of real property lying and being in the Village of Ilion, County of Herkimer and State of New York and bounded and described as follows:

Beginning at a point on the northwest bounds of New York State Route No. 5-S at its intersection with southwest bounds of the former East State Street; thence along said northwesterly bounds of New York State Route No. 5-S S 34° 16'-12" W, 90.50 feet to a point on the northeasterly bounds of East Main Street; thence along said street bounds the following two (2) courses and distances: N 55° 03'-42" W, 178.76 feet to a point; on a curve to the right with a radius of 25.00 feet a distance of 39.16 feet to a point on the southeasterly bounds of Catherine Street; thence along said curve being subtended by a chord bearing N 10° -12' 16" W and having a chord distance of 35.27 feet; thence along said street bounds N 34° 39'-09" E, 60.09 feet to a point on the southwesterly bounds of the former East State Street; thence along said former street bounds S 56° 37'-10" E, 203.09 feet to the point of beginning.

PARCEL H

All that piece or parcel of real property lying and being in the Village of Ilion, County of Herkimer and State of New York and bounded and described as follows:

Beginning at an iron pipe found on the westerly bounds of New York State Route No. 5-S at its intersection with northeasterly bounds of the former East State Street; thence along said northeasterly bounds of the former East State Street N 56° 37'-12" W, 178.77 feet to a point on the southeasterly bounds of Catherine Street; thence along said street bounds N 34° 39'-09" E, 217.11 feet to a point on the aforementioned westerly bounds of New York State Route No. 5-S; thence along said highway bounds the following two (2) courses and distances: S 15° 56'-54" E, 120.37 feet; S 02° 34'-14" W, 161.38 feet to the point of beginning.

PARCEL I

All that piece or parcel of real property lying and being in the Village of Ilion, County of Herkimer and State of New York and bounded and described as follows:

Beginning at a point on the southwesterly bounds of East Clark Street at its intersection with the division line between the lands of Remington Arms Company Inc. on the northwest and the lands of Mark and Tina Riley on the southeast; thence along said division line S 34° 36'-53" W, 130.00 feet to a point on the division line between the lands of Remington Arms Company Inc. on the southwest and the lands of Mark and Tina Riley on the northeast; thence along said division line S 55° 43'-44" E, 55.00 feet to a point on the division line between the lands of Remington Arms Company Inc. on the northwest and the lands of Bradley F. and Jennifer L. Winne on the southeast; thence along said division line S 34° 36'-55" W, 139.55 feet to a point on the northeasterly bounds of East State Street, said line passing through an iron pipe found 3.48 feet from the northeasterly bounds of East State Street; thence along said street bounds N 56° 37'-13" W, 52.52 feet to a point on the easterly bounds of New York State Route No. 5-S; thence along the southeast bounds of New York State Route No. 5-S the following three (3) courses and distances: 1) N 02° -20'-07" E, 189.08 feet; 2) N 34° -25'-02" E, 75.00 feet; 3) S 80° -08'-42" E, 84.61 feet to a point on the aforementioned southwest bounds of East Clark Street; thence along said street bounds S 55° -31'-24" E., 21.92 feet to the point of beginning.

PARCEL J

All that piece or parcel of real property lying and being in the Village of Ilion, County of Herkimer and State of New York and bounded and described as follows:

Beginning at a point on the easterly bounds of New York State Route No. 5-S at its intersection with the southwest bounds of East State Street; thence along said southwest bounds of East State Street S 56° 35'-06" E, 189.98 feet to a point on the division line between the lands of Remington Arms Company Inc. on the northwest and the lands of Clifford Fuel Co. Inc. on the southeast; thence along said division line S 34° 14'-45" W, 88.84 feet to a point on the northeasterly bounds of New York State Route No. 5-S; thence along the east bounds of New York State Route No. 5-S the following three (3) courses and distances: N 47° 23'-10" W. 75.80 feet; N 33° 02'-10" W, 59.62 feet; N 14° 48'-56" W, 79.40 feet to the point of beginning.

TOGETHER WITH rights of way and rights of entry reserved to Remington Arms Company Inc. for a canal or raceway (water) flows under roadway, and to repair canal embankment, by instrument dated 10-22-19 in Liber 246/295 of Deeds.

TOGETHER WITH all easements, rights of way, and water privileges conveyed in an instrument

recorded in the Herkimer County Clerk's Office in Liber 134/416 and 134/538 of Deeds.

TOGETHER WITH easements, rights and privileges set forth in a deed dated November 17, 1938, and recorded November 29, 1938 in Liber __ of Deeds at page 514.

TOGETHER WITH a reservation of rights to creek waters, water rights, pipeline rights, pipeline construction, rights to dredge, deepen, and maintain a pond, right to fill raceway, grant of rights to the Village of Ilion to divert waters, agreements with the Village of Ilion to maintain a pond, limitation on water use, agreement regarding destruction of dams and bulkheads, pond use restrictions, right of way for Otsego Street to plant land, right to use of Ilion right of way by deed dated December 17, 1941, and recorded February 5, 1942, in Liber 344/44 of Deeds.

EDR Environmental Lien and AUL Search

The EDR Environmental Lien Search Report provides results from a search of available current land title records for environmental cleanup liens and other activity and use limitations, such as engineering controls and institutional controls.

A network of professional, trained researchers, following established procedures, uses client supplied address information to:

- search for parcel information and/or legal description;
- search for ownership information;
- research official land title documents recorded at jurisdictional agencies such as recorders' offices, registries of deeds, county clerks' offices, etc.;
- access a copy of the deed;
- search for environmental encumbering instrument(s) associated with the deed;
- provide a copy of any environmental encumbrance(s) based upon a review of key words in the instrument(s) (title, parties involved, and description); and
- provide a copy of the deed or cite documents reviewed.

Thank you for your business.
Please contact EDR at 1-800-352-0050
with any questions or comments.

Disclaimer - Copyright and Trademark Notice

This report was prepared for the use of Environmental Data Resources, Inc., and AFX Research, LLC. (AFX) exclusively. This report is neither a guarantee of title, a commitment to insure, or a policy of title insurance. **NO WARRANTY, EXPRESSED OR IMPLIED, IS MADE WHATSOEVER IN CONNECTION WTH THIS REPORT**. Environmental Data Resources, Inc. (EDR) and AFX exclusively specifically disclaim the making of any such warranties, including without limitation, merchantability or fitness for a particular use or purpose. The information contained in this report is retrieved as it is recorded from the various agencies that make it available. The total liability is limited to the fee paid for this report.

Copyright 2024 by Environmental Data Resources, Inc. All rights reserved. Reproduction in any media or format, in whole or in part, of any report or map of Environmental Data Resources, Inc., or its affiliates, is prohibited without prior written permission.

EDR and its logos are trademarks of Environmental Data Resources, Inc. or its affiliates. All other trademarks used herein are the property of their respective owners.

EDR Environmental Lien and AUL Search

TARGET PROPERTY INFORMATION

ADDRESS

14 HOEFLER AVE PARCELS

EAST MAIN STREET

ILION, NY 13357

RESEARCH SOURCE

JUDICIAL RECORDS ***NOT*** SEARCHED. BASED ON AVAILABLE INFORMATION EVALUATED BY THE TITLE SEARCH PROFESSIONAL, THE JURISDICTION ***DOES NOT*** REQUIRE A SEARCH OF JUDICIAL RECORDS IN ORDER TO IDENTIFY ENVIRONMENTAL LIENS.

Source 1: HERKIMER COUNTY RECORDER'S OFFICE

Source 2: NEW YORK STATE DEPARTMENT OF ENVIRONMENTAL CONSERVATION

Source 3: UNITED STATES ENVIRONMENTAL PROTECTION AGENCY

PROPERTY INFORMATION

Legal Description:	AS RECORDED IN THE DEED ATTACHED.
Current Owner:	ROUNDHILL GROUP LLC
Property Identifiers:	120.37-5-9
	212801-120-037-0005-009-000-0000
Comments:	NA

Deed 1

Type of Deed:	QUIT CLAIM DEED
Title is vested in:	ROUNDHILL GROUP LLC
Title received from:	REMINGTON ARMS COMPANY LLC
Date Executed:	10/12/2020
Date Recorded:	06/25/2021
Book:	NA
Page:	NA
Volume:	NA
Instrument#:	RP2021-3452
Docket:	NA
Land Record Comments:	NA
Miscellaneous Comments:	NA

EDR Environmental Lien and AUL Search

ENVIRONMENTAL LIEN

Environmental Lien: Found ☐ Not Found ☒

Comments: NONE IDENTIFIED.

OTHER ACTIVITY AND USE LIMITATIONS (AULS)

Other AUL's: Found ☐ Not Found ☒

Comments: NONE IDENTIFIED.

EDR Environmental Lien and AUL Search

MISCELLANEOUS

Comments: NONE IDENTIFIED.

HERKIMER COUNTY – STATE OF NEW YORK

SYLVIA M. ROWAN COUNTY CLERK
109 MARY STREET, SUITE 1111, HERKIMER, NY 13350-2923

COUNTY CLERK'S RECORDING PAGE

THIS PAGE IS PART OF THE DOCUMENT – DO NOT DETACH

INSTRUMENT #: RP2021-3452

Receipt#: 473561
Clerk: KC
Rec Date: 06/25/2021 10:26:00 AM
Doc Grp: RP
Descrip: DEED
Num Pgs: 9
Rec'd Frm: FIRST AMERICAN TITLE INSURANCE COMPANY - NCS IRVINE

Party1: REMINGTON ARMS COMPANY LLC
Party2: ROUNDHILL GROUP LLC
Town: ILION V GERMAN FLATTS

Recording:	
Cover Page	5.00
Recording Fee	60.00
Cultural Ed	14.25
Records Management - Coun	1.00
Records Management - Stat	4.75
TP584	5.00
RP5217 - County	9.00
RP5217 All others - State	241.00
Sub Total:	340.00
Transfer Tax	
Transfer Tax - State	0.00
Sub Total:	0.00
Total:	340.00

**** NOTICE: THIS IS NOT A BILL ****

***** Transfer Tax *****
Transfer Tax #: 2373
Commercial Transfer Tax

Total: 0.00

Record and Return To:

ELECTRONICALLY RECORDED BY SIMPLIFILE

WARNING***
I hereby certify that the within and foregoing was recorded in the Herkimer County Clerk's Office, State of New York.
This sheet constitutes the Clerks endorsement required by Section 316 of the Real Property Law of the State of New York.

Sylvia M. Rowan
Herkimer County Clerk

RECORD AND RETURN TO:

Shulman Bastian Friedman & Bui LLP
100 Spectrum Center Drive, Suite 600
Irvine, CA 92618
Phone: (949) 340-3400
Attn: Jim Bastian, Esq.

RECORDING REQUESTED BY
FIRST AMERICAN TITLE CO.
NATIONAL COMMERCIAL SERVICES
1033234

Quitclaim Deed, without Covenant against Grantor's Acts

THIS INDENTURE, made the ~~10th~~ 12th day of October, 2020

BETWEEN

REMINGTON ARMS COMPANY, LLC, a Delaware limited liability company, having an address of 870 Remington Drive, Madison, North Carolina 27025

party of the first part, and

Roundhill Group, LLC, a Delaware limited liability company, having an address of 888 SE 3 Avenue, Suite 500, Fort Lauderdale, FL 33316

party of the second part,

WITNESSETH, that the party of the first part, in consideration of One Hundred Dollars in hand paid by the party of the second part, does hereby remise, release and quitclaim unto the party of the second part, the heirs or successors and assigns of the part of the second part forever,

ALL that certain plot, piece or parcel of land, with the buildings and improvements thereon erected, situate, lying and being in the Village of Illion, County of Herkimer and State of New York,

SEE SCHEDULE A ATTACHED.

TOGETHER with all right, title and interest, if any, of the party of the first part in and to any streets and roads abutting the above described premises to the center lines thereof; TOGETHER with the appurtenances and all the estate and rights of the party of the first part in and to said premises; TO HAVE AND TO HOLD the premises herein granted unto the party of the second part, the heirs or successors and assigns of the party of the second part forever,

AND the party of the first part, in compliance with Section 13 of the Lien Law, covenants that the party of the first part will receive the consideration for this conveyance and will hold the right to receive such consideration as a trust fund to be applied first for the purpose of paying the cost of the improvement and will apply the same first to the payment of the cost of the improvement before using any part of the total of the same for any other purpose.

THIS INSTRUMENT FILED FOR RECORD BY
FIRST AMERICAN TITLE AS AN ACCOMMODATION
ONLY IT HAS NOT BEEN EXAMINED AS TO ITS EXECUTION
OR TO ITS EFFECT UPON THE TITLE

IN WITNESS WHEREOF, the party of the first part has duly executed this quitclaim deed the day and year first above written.

Grantor:

REMINGTON ARMS COMPANY, LLC

By: _____
Name: Ken D'Arcy
Title: Chief Executive Officer

State of Colorado)
) ss.:
County of Las Animas

On the 10th day of October in the year 2020 before me, the undersigned, personally appeared ... ...Ken D'Arcy....., personally known to me or proved to me on the basis of satisfactory evidence to be the individual whose name is subscribed to the within instrument and acknowledged to me that he executed the same in his capacity, and that by his signature on the instrument, the individual, or the person upon behalf of which the individual acted, executed the instrument.

(Signature and office of individual taking acknowledgement.)

CAROL M BRIMMEIER
Notary Public - State of Colorado
Notary ID 19944011348
My Commission Expires Jul 14, 2022

_____
Notary Public

SCHEDULE A

LEGAL DESCRIPTION

PARCEL A

All that piece or parcel of real property lying and being in the Village of Ilion, County of Herkimer and State of New York and bounded and described as follows:

Beginning at a point on the southwesterly bounds of Highland Avenue at its intersection with the division line between the lands of Remington Arms Company Inc. on the west and the lands of Melissa S. Stannard (formerly Matthew T. and Deanna R. Stubley) on the east; thence along said division line S 15° 34'-19" W, 65.40 feet to an iron pipe found; thence continuing along said division line S 15° 34' 19" W, 109.14 feet to an iron pipe found on the division line between Remington Arms Company Inc. on the west and the lands of Russell Park on the east; thence along said division line S 15° 34' 19" W, 70.00 feet to a point on the division line between the lands of Remington Arms Company Inc. on the northeast and the lands of Russell Park on the southwest; thence along said division line N 54° 25' 37" W, 67.26 feet to an iron pipe found on the division line between the lands Remington Arms Company Inc. on the west and the lands of Russell Park on the east; thence along said division line S 15° 33' 58" W, 494.94 feet to a monument found on the division line between the lands of Remington Arms Company Inc. on the northeast and the lands of Ilion Cemetery Association on the southwest; thence along said division line the following three courses and distances: N 54° 13' 02" W, 364.51 feet to an iron pipe found; N 41° 32' 38" W, 14.23 feet to an iron pipe found on the division line between the lands of Remington Arms Company Inc. on the east and the lands of John J. Direnzo and Robin L. Direnzo on the west; thence along said division line N 34° 04' 20" E. 228.07 feet to an iron pipe found on the division line between the lands of Remington Arms Company Inc. on the southeast and the lands of William and Phyllis Singer on the northwest; thence along said division line N 34° 04' 18"E, 170.00 feet to an iron pipe found on the division line between the lands of Remington Arms Company Inc. on the southeast and the lands of Richard H. and Eleanor M. Brown on the northwest; thence along said division line and a continuation thereof N 34° 41' 14" E, 99.45 feet to an iron pipe found on the division line between the lands of Remington Arms Company Inc. on the southeast and the lands of Richard M. Nicholas and Patricia A. Moynihan on the northwest; thence along said division line N 34° 09' 20" E, 49.89 feet to an iron pipe found on the division line between the lands of Remington Arms Company Inc. on the southeast and the lands of Deborah L. Wiley on the northwest; thence along said division line and a continuation thereof N 34° 18' 16" E, 150.00 feet to a point on the aforementioned southwesterly bounds of Highland Avenue; thence along said street bounds S 52° 33' 12" E, 209.29 feet to the place of beginning.

PARCEL B

All that piece or parcel of real property lying and being in the Village of Ilion, County of Herkimer and State of New York and bounded and described as follows:

Beginning at an iron pipe found on the southerly bounds of Remington Avenue at its intersection with the division line between the lands of Remington Arms Company Inc. on the west and the lands of Indeck Energy Services of Clifton Inc. on the east; thence along said division line S 17°

18'-39" W, 132.26 feet to a point on the division line between the lands of Remington Arms Company Inc. on the north and the lands of Gregory A. and Janet M. Fuess on the south; thence along said division line and a continuation thereof N 72° 50'-38" W, 131.64 feet to a point on the division line between the lands of Remington Arms Company Inc. on the east and the lands of Ronald and Mary E. Dutcher on the west; thence along said division line N 14° 47'-06" E, 132.28 feet to a point on the aforementioned southerly bounds of Remington Avenue; thence along said street bounds S 72° 53'-03" E, 137.47 feet to the point of beginning.

PARCEL C

All that piece or parcel of real property lying and being in the Village of Ilion, County of Herkimer and State of New York and bounded and described as follows:

Beginning at a point on the southeasterly bounds of Otsego Street at its intersection with the division line between the lands of Remington Arms Company Inc. on the northeast and the lands of Jeffrey Rheinhardt and Brenda A. Rheinhardt (formerly Grover W. Radley Jr. and Patricia R. Radley) on the southwest; thence along said southeasterly bounds of Otsego Street N 35° 23'-19" E, 665.86 feet to a point on the division line between the lands of Remington Arms Company Inc. on the southwest and the lands of Paul Werthman on the northeast; thence along said division line and a continuation thereof, said line meeting and running along a building face, S 56° 42'-09" E, 103.73 feet to a point on the division line between the lands of Remington Arms Company Inc. on the southeast and the lands of Ilion Lodge 839 100F on the northwest; thence along said division line, said line also running along the face of a building, N 33° 24'-47" E, 91.65 feet to a point; thence continuing N 33° 24'-47" E, 181.37 feet to a point on the southwesterly bounds of East State Street; thence along said street bounds S 55° 56'-49" E, 143.40 feet to a point on the southeasterly bounds of an existing street; thence along said street bounds the following four (4) courses and distances: N 34° 07'-43" E, 29.43 feet; N 34° 06'-48" E, 33.53 feet; N 31° 58'-31" E, 108.35 feet; N 32° 34'-22" E, 135.39 feet to a point on the southwesterly bounds of New York State Route No. 5-S; thence along said highway bounds the following three (3) courses and distances: S 55° 38'-49" E, 856.80 feet; S 49° 52'-20" E, 70.35 feet; S 08° 51'-26" W, 25.50 feet to a point on the northwesterly bounds of Catherine Street; thence along said street bounds S 34° 39'-07" W, 348.56 feet to a point; thence on a curve to the right with a radius of 25.00 feet a distance of 38.82 feet to a point on the northeasterly bounds of East Main Street; said curve being subtended by a chord bearing S 79° -08'-07" W, and having a chord distance of 35.04 feet, thence along said street bounds the following two (2) courses and distances: N 56° 22'-53" W, 82.50 feet; S 84° 20'-06" W, 8.95 feet to a point on the northwesterly bounds of Hoefler Avenue; thence along said street bounds S 34° 28'-21" W, 662.66 feet to a point on the northerly bounds of Remington Avenue; thence along said street bounds N 72° 53'-32" W, 414.25 feet to a point on the division line between the lands of Remington Arms Company Inc. on the east and the lands of Little Theater Club Inc. on the west; thence along said division line the following four (4) courses and distances: N 17° 18'-28" E, 6.95 feet; N 33° 24'-59" E, 39.64 feet; N 17° 18'-28" E, 26.80 feet; N 32° 17'-10" E, 18.14 feet to a point on the division line between the lands of Remington Arms Company Inc. on the north and the lands of Little Theater Club Inc. on the south; thence along said division line N 72° 52'-53" W, 101.00 feet to a point on the division line between the lands of Remington Arms Company Inc. on the west and the lands of Little Theater Club Inc. on the east; thence along said division line S 17° 06'-29" W, 89.31 feet to a point on the aforementioned northerly bounds of Remington Avenue; thence along said street bounds N 72° 52'-53" W, 311.57 feet to a point;

thence on a curve to the right with a radius of 89.67 feet a distance of 45.09 feet to a point on the division line between the lands of Remington Arms Company Inc. on the southeast and the lands of the Village of Ilion on the northwest, said curve being subtended by a chord bearing N 58° -09'-19" W and having a chord distance of 44.62 feet; thence along said division line N 26° -21'-27" E, 13.20 feet to a point on the division line between the lands of Remington Arms Company Inc. on the northeast and the lands of the Village of Ilion on the southwest; thence along said division line N 54° -52'-25" W, 201.45 feet to a point on the division line between the lands of Remington Arms Company Inc. on the southeast and the lands of Jeffrey N. Rheinhardt and Brenda A. Rheinhardt (formerly Grover W. Radley Jr. and Patricia Radley) on the northwest; thence along said division line N 50° -54'-18" E, 52.46 feet to a point on the division line between the lands of Remington Arms Company Inc. on the northeast and the lands of Jeffrey N. Rheinhardt and Brenda A. Rheinhardt (formerly Grover W. Radley, Jr. and Patricia R. Radley) on the southwest; thence along said division line N 54° -22'-18" W, 59.00 feet to the point of beginning.

PARCEL D

All that piece or parcel of real property lying and being in the Village of Ilion, County of Herkimer and State of New York and bounded and described as follows:

Beginning at an iron pipe found on the southeasterly bounds of Hoefler Avenue at its intersection with the division line between the lands of Remington Arms Company Inc. on the southwest and the lands of Daniel E. Basler on the northeast; thence along said division line S 55° 39'-58" E, 85.00 feet to a point on the westerly bounds of Arlington Street; thence along said street bounds the following two (2) courses and distances: S 32° 59'-30" W, 15.00 feet; S 08° 02'-42" W, 41.24 feet to a point; thence N 86° 49'-26" W, 19.59 feet; thence S 02° 22'-49" W, 87.07 feet; thence S 08° 42'-06" W, 17.61 feet; thence S 17° 31'-15" W 70.58 feet; thence S 68° 35'-39" E, 21.05 feet to a point on the westerly bounds of Arlington Street; thence along said street bounds S 47° 12'-07" W, 21.81 feet to a point on the division line between the lands of Remington Arms Company Inc. on the northeast and the lands of Robert Bacon and Holly Bacon (formerly Ronald Merle Saunders) on the southwest; thence along said division line N 53° 30'-32" W, 37.76 feet to a point on the division line between the lands of Remington Arms Company Inc. on the northwest and the lands of Robert Bacon and Holly Bacon (formerly Ronald Merle Saunders) on the southeast; thence along said division line S 34° 23'-20" W, 24.13 feet to an iron pipe found on the division line between the lands of Remington Arms Company Inc. on the northeast and the lands of Jason W. Congilaro and Bethanne R. Congilaro (formerly Donald P. and Thelma I. Knowles) on the southwest; thence along said division line N 55° 36'-21" W, 140.21 feet to an iron pipe found on the aforementioned southeasterly bounds of Hoefler Avenue; thence along said street bounds N 34° 33'-15" E, 258.43 feet to the point of beginning.

PARCEL E

All that piece or parcel of real property lying and being in the Village of Ilion, County of Herkimer and State of New York bounded and described as follows:

Beginning at an iron pipe found on the southeasterly bounds of Hoefler Avenue at its intersection with the division line between the lands of Remington Arms Company Inc. on the northeast and the lands of Daniel E. Basler on the southwest; thence along said southeasterly bounds of Hoefler

Avenue N 34° 21'-01" E, 133.72 feet to a point on the southwesterly bounds of East Main Street; thence along said street bounds S 56° 51'-22" E, 83.40 feet to a point on the northwesterly bounds of Arlington Street; thence along said street bounds S 34° 04'-01" W, 135.48 feet to an iron pipe found on the aforementioned division line between the lands of Remington Arms Company Inc. on the northeast and the lands of Daniel E. Basler on the southwest; thence along said division line N 55° 38'-57" W, 84.05 feet to the point of beginning.

PARCEL F

All that piece or parcel of real property lying and being in the Village of Ilion, County of Herkimer and State of New York and bounded and described as follows:

Beginning at an iron pipe found on the southeast bounds of Arlington Street at its intersection with the division line between the lands of Remington Arms Company Inc. on the northeast and the lands of Glenn E. Goodrich on the southwest; thence along said southeast bounds of Arlington Street N 34° 04'-05" E, 155.35 feet to a point on the southwesterly bounds of East Main Street; thence along said street bounds S 56° 51'-22" E, 73.60 feet to a point on the division line between the lands of Remington Arms Company Inc. on the northwest and the lands of Harry T. and Dolores A. McGraw Family Trust on the southeast; thence along said division line S 33° 03'-02" W, 117.20 feet to a point on the division line between the lands of Remington Arms Company Inc. on the southwest and the lands of Harry T. and Dolores A. McGraw Family Trust on the northeast; thence along said division line S 56° 47'-51" E, 5.00 feet to a point on the division line between of Remington Arms Company Inc. on the northwest and the lands of Harry T. and Dolores A. McGraw Family Trust on the southeast; thence along said division line S 33° 28'-12" W, 42.70 feet to a point on the aforementioned division line between the lands of Remington Arms Company Inc. on the northeast and the lands of Glenn E. Goodrich on the southwest; thence along said division line N 53° 37'-51" W, 81.18 feet to the point of beginning.

PARCEL G

All that piece or parcel of real property lying and being in the Village of Ilion, County of Herkimer and State of New York and bounded and described as follows:

Beginning at a point on the northwest bounds of New York State Route No. 5-S at its intersection with southwest bounds of the former East State Street; thence along said northwesterly bounds of New York State Route No. 5-S S 34° 16'-12" W, 90.50 feet to a point on the northeasterly bounds of East Main Street; thence along said street bounds the following two (2) courses and distances: N 55° 03'-42" W, 178.76 feet to a point; on a curve to the right with a radius of 25.00 feet a distance of 39.16 feet to a point on the southeasterly bounds of Catherine Street; thence along said curve being subtended by a chord bearing N 10° -12' 16" W and having a chord distance of 35.27 feet; thence along said street bounds N 34° 39'-09" E, 60.09 feet to a point on the southwesterly bounds of the former East State Street; thence along said former street bounds S 56° 37'-10" E, 203.09 feet to the point of beginning.

PARCEL H

All that piece or parcel of real property lying and being in the Village of Ilion, County of Herkimer and State of New York and bounded and described as follows:

Beginning at an iron pipe found on the westerly bounds of New York State Route No. 5-S at its intersection with northeasterly bounds of the former East State Street; thence along said northeasterly bounds of the former East State Street N 56° 37'-12" W, 178.77 feet to a point on the southeasterly bounds of Catherine Street; thence along said street bounds N 34° 39'-09" E, 217.11 feet to a point on the aforementioned westerly bounds of New York State Route No. 5-S; thence along said highway bounds the following two (2) courses and distances: S 15° 56'-54" E, 120.37 feet; S 02° 34'-14" W, 161.38 feet to the point of beginning.

PARCEL I

All that piece or parcel of real property lying and being in the Village of Ilion, County of Herkimer and State of New York and bounded and described as follows:

Beginning at a point on the southwesterly bounds of East Clark Street at its intersection with the division line between the lands of Remington Arms Company Inc. on the northwest and the lands of Mark and Tina Riley on the southeast; thence along said division line S 34° 36'-53" W, 130.00 feet to a point on the division line between the lands of Remington Arms Company Inc. on the southwest and the lands of Mark and Tina Riley on the northeast; thence along said division line S 55° 43'-44" E, 55.00 feet to a point on the division line between the lands of Remington Arms Company Inc. on the northwest and the lands of Bradley F. and Jennifer L. Winne on the southeast; thence along said division line S 34° 36'-55" W, 139.55 feet to a point on the northeasterly bounds of East State Street, said line passing through an iron pipe found 3.48 feet from the northeasterly bounds of East State Street; thence along said street bounds N 56° 37'-13" W, 52.52 feet to a point on the easterly bounds of New York State Route No. 5-S; thence along the southeast bounds of New York State Route No. 5-S the following three (3) courses and distances: 1) N 02° -20'-07" E, 189.08 feet; 2) N 34° -25'-02" E, 75.00 feet; 3) S 80° -08'-42" E, 84.61 feet to a point on the aforementioned southwest bounds of East Clark Street; thence along said street bounds S 55° -31'-24" E., 21.92 feet to the point of beginning.

PARCEL J

All that piece or parcel of real property lying and being in the Village of Ilion, County of Herkimer and State of New York and bounded and described as follows:

Beginning at a point on the easterly bounds of New York State Route No. 5-S at its intersection with the southwest bounds of East State Street; thence along said southwest bounds of East State Street S 56° 35'-06" E, 189.98 feet to a point on the division line between the lands of Remington Arms Company Inc. on the northwest and the lands of Clifford Fuel Co. Inc. on the southeast; thence along said division line S 34° 14'-45" W, 88.84 feet to a point on the northeasterly bounds of New York State Route No. 5-S; thence along the east bounds of New York State Route No. 5-S the following three (3) courses and distances: N 47° 23'-10" W. 75.80 feet; N 33° 02'-10" W, 59.62 feet; N 14° 48'-56" W, 79.40 feet to the point of beginning.

TOGETHER WITH rights of way and rights of entry reserved to Remington Arms Company Inc. for a canal or raceway (water) flows under roadway, and to repair canal embankment, by instrument dated 10-22-19 in Liber 246/295 of Deeds.

TOGETHER WITH all easements, rights of way, and water privileges conveyed in an instrument

recorded in the Herkimer County Clerk's Office in Liber 134/416 and 134/538 of Deeds.

TOGETHER WITH easements, rights and privileges set forth in a deed dated November 17, 1938, and recorded November 29, 1938 in Liber __ of Deeds at page 514.

TOGETHER WITH a reservation of rights to creek waters, water rights, pipeline rights, pipeline construction, rights to dredge, deepen, and maintain a pond, right to fill raceway, grant of rights to the Village of Ilion to divert waters, agreements with the Village of Ilion to maintain a pond, limitation on water use, agreement regarding destruction of dams and bulkheads, pond use restrictions, right of way for Otsego Street to plant land, right to use of Ilion right of way by deed dated December 17, 1941, and recorded February 5, 1942, in Liber 344/44 of Deeds.

APPENDIX D
REGULATORY DATABASE RECORD SEARCH

14 Hoefler Avenue
14 Hoefler Avenue
Ilion, NY 13357

Inquiry Number: 7920787.2s
March 10, 2025

The EDR Radius Map™ Report with GeoCheck®

6 Armstrong Road, 4th floor
Shelton, CT 06484
Toll Free: 800.352.0050
www.edrnet.com

TABLE OF CONTENTS

SECTION	PAGE
Executive Summary	ES1
Overview Map	2
Detail Map	3
Map Findings Summary	4
Map Findings	9
Orphan Summary	620
Government Records Searched/Data Currency Tracking	GR-1

GEOCHECK ADDENDUM

Physical Setting Source Addendum	A-1
Physical Setting Source Summary	A-2
Physical Setting Source Map	A-7
Physical Setting Source Map Findings	A-8
Physical Setting Source Records Searched	PSGR-1

Thank you for your business.
Please contact EDR at 1-800-352-0050
with any questions or comments.

Disclaimer - Copyright and Trademark Notice

This Report contains certain information obtained from a variety of public and other sources reasonably available to Environmental Data Resources, LLC. It cannot be concluded from this Report that coverage information for the target and surrounding properties does not exist from other sources. This Report is provided on an "AS IS", "AS AVAILABLE" basis. **NO WARRANTY EXPRESS OR IMPLIED IS MADE WHATSOEVER IN CONNECTION WITH THIS REPORT. ENVIRONMENTAL DATA RESOURCES, LLC AND ITS SUBSIDIARIES, AFFILIATES AND THIRD PARTY SUPPLIERS DISCLAIM ALL WARRANTIES, OF ANY KIND OR NATURE, EXPRESS OR IMPLIED, ARISING OUT OF OR RELATED TO THIS REPORT OR ANY OF THE DATA AND INFORMATION PROVIDED IN THIS REPORT, INCLUDING WITHOUT LIMITATION, ANY WARRANTIES REGARDING ACCURACY, QUALITY, CORRECTNESS, COMPLETENESS, COMPREHENSIVENESS, SUITABILITY, MERCHANTABILITY, FITNESS FOR A PARTICULAR PURPOSE, TITLE, NON-INFRINGEMENT, MISAPPROPRIATION, OR OTHERWISE. ALL RISK IS ASSUMED BY THE USER. IN NO EVENT SHALL ENVIRONMENTAL DATA RESOURCES, LLC OR ITS SUBSIDIARIES, AFFILIATES OR THIRD PARTY SUPPLIERS BE LIABLE TO ANYONE FOR ANY DIRECT, INCIDENTAL, INDIRECT, SPECIAL, CONSEQUENTIAL OR OTHER DAMAGES OF ANY TYPE OR KIND (INCLUDING BUT NOT LIMITED TO LOSS OF PROFITS, LOSS OF USE, OR LOSS OF DATA) INFORMATION PROVIDED IN THIS REPORT.** Any analyses, estimates, ratings, environmental risk levels, or risk codes provided in this Report are provided for illustrative purposes only, and are not intended to provide, nor should they be interpreted as providing any facts regarding, or prediction or forecast of, any environmental risk for any property. Only an assessment performed by a qualified environmental professional can provide findings, opinions or conclusions regarding the environmental risk or conditions in, on or at any property.

Copyright 2025 by Environmental Data Resources, LLC. All rights reserved. Reproduction in any media or format, in whole or in part, of any report or map of Environmental Data Resources, LLC, or its affiliates, is prohibited without prior written permission.

EDR and its logos (including Sanborn and Sanborn Map) are trademarks of Environmental Data Resources, LLC or its affiliates. All other trademarks used herein are the property of their respective owners.

EXECUTIVE SUMMARY

A search of available environmental records was conducted by Environmental Data Resources, Inc (EDR). The report was designed to assist parties seeking to meet the search requirements of EPA's Standards and Practices for All Appropriate Inquiries (40 CFR Part 312), the ASTM Standard Practice for Environmental Site Assessments (E1527 - 21), the ASTM Standard Practice for Environmental Site Assessments for Forestland or Rural Property (E2247 - 16), the ASTM Standard Practice for Limited Environmental Due Diligence: Transaction Screen Process (E1528 - 22) or custom requirements developed for the evaluation of environmental risk associated with a parcel of real estate.

TARGET PROPERTY INFORMATION

ADDRESS

14 HOEFLER AVENUE
ILION, NY 13357

COORDINATES

Latitude (North):	43.0132950 - 43° 0' 47.86''
Longitude (West):	75.0346540 - 75° 2' 4.75''
Universal Tranverse Mercator:	Zone 18
UTM X (Meters):	497175.9
UTM Y (Meters):	4762077.0
Elevation:	427 ft. above sea level

USGS TOPOGRAPHIC MAP ASSOCIATED WITH TARGET PROPERTY

Target Property Map:	14123567 ILION, NY
Version Date:	2019
South Map:	14121934 MILLERS MILLS, NY
Version Date:	2019

AERIAL PHOTOGRAPHY IN THIS REPORT

Portions of Photo from:	20190805
Source:	USDA

MAPPED SITES SUMMARY

Target Property Address:
14 HOEFLER AVENUE
ILION, NY 13357

Click on Map ID to see full detail.

MAP ID	SITE NAME	ADDRESS	DATABASE ACRONYMS	RELATIVE ELEVATION	DIST (ft. & mi.) DIRECTION
A1	REMINGTON ARMS, INC.	14 HOEFLER AVENUE	NY AST		TP
A2	REMINGTON ARMS	14 HOEFLER AVE	UST FINDER RELEASE		TP
A3	REMINGTON ARMS	14 HOEFLER AVENUE	NY AST		TP
A4	REMINGTON ARMS CO IN	14 HOEFLER AVENUE	FINDS, ECHO		TP
A5	REMINGTON ARMS	14 HOESLER AVE	NY Spills		TP
A6		14 HOEFLER AVE	ERNS		TP
A7		14 HOEFLER AVE	ERNS		TP
A8	REMINGTON ARMS CO IN	14 HOEFLER AVENUE	NY SPDES		TP
A9	REMINGTON ARMS	14 HOEFLER AVENUE	UST FINDER RELEASE		TP
A10	REMINGTON ARMS CO	14 HOEFLER AVE	NY Spills, US AIRS, PA MANIFEST		TP
A11		14 HOEFLER AVE.	NY COOLING TOWERS		TP
A12	REMINGTON ARMS	14 HOEFFLER AVE BLDG	NY Spills		TP
A13	REMARMS LLC	14 HOEFLER AVE	NY CBS UST, NY CBS, NY CBS AST, NY TANKS, NY...		TP
A14	REMINGTON ARMS.	14 HOEFFLER AVE	NY Spills		TP
A15	14 HOEFLER AVE PARCE	14 HOEFLER AVE, EAST	US BROWNFIELDS, FINDS		TP
A16	REMINGTON ARMS COMPA	14 HOEFLER AVENUE	CORRACTS, RCRA-TSDF, RCRA-LQG, 2020 COR ACTION,...		TP
A17		14 HOEFLER AVE	ERNS		TP
18	SPERRY UNIVAC	CLARK ST	SEMS-ARCHIVE	Higher	1 ft.
B19	REMINGTON ARMS	REMINGTON AVE	NY Spills	Lower	3, 0.001,
B20	REMINGTON ARMS	HOEFER AVE	NY Spills	Lower	3, 0.001,
C21	INDECK-ILION ENERGY	11 REMINGTON AVENUE	NY CBS AST	Higher	3, 0.001,
C22	REMINGTON STEAM PLAN	11 REMINGTON AVE	NY CBS, NY AST, NY AIRS, NY SPDES	Higher	3, 0.001,
C23	NRG-ILION	11 REMINGTON AVENUE	NY AST	Higher	3, 0.001,
C24	INDECK ENERGY	P.SERVICES OF ILION,	NY CBS, NY AST, NY CBS AST	Higher	3, 0.001,
B25	FERDULA PIT		MINES MRDS	Lower	5, 0.001,
D26	DELUDE VEHICLE	34 CATHERINE STREET	NY Spills	Lower	26, 0.005, East
B27	CUMMINS GEORGE	E MAIN & CATHERINE	EDR Hist Auto	Lower	50, 0.009, East
B28	REMINGTON ARMS	E MAIN & CATHERINE S	NY Spills	Lower	50, 0.009, East
E29	WALGREENS	17 E STATE ST	E MANIFEST	Lower	58, 0.011, North
B30	PATTERSON DONALD	92 E MAIN ST	EDR Hist Auto	Lower	85, 0.016, East
F31	STEWARTS SHOP 155 IL	27 EAST CLARK ST	NY Spills	Lower	102, 0.019, NNE
F32	STEWARTS SHOP 155	27 EAST CLARK ST	NY Spills	Lower	102, 0.019, NNE
F33	STEWART' S SHOPS COR	23-27 EAST CLARK STR	UST FINDER RELEASE	Lower	102, 0.019, NNE
F34	STEWART'S SHOPS CORP	23-27 EAST CLARK STR	UST FINDER	Lower	102, 0.019, NNE
F35	STEWART'S SHOPS CORP	27 EAST CLARK STREET	NY Spills	Lower	102, 0.019, NNE
F36	STEWART' S SHOPS COR	23-27 EAST CLARK STR	NY LTANKS, NY Spills	Lower	102, 0.019, NNE
F37	STEWARTS SHOP #155	27 EAST CLARK ST	NY Spills	Lower	102, 0.019, NNE
F38	STEWARTS #155	27 EAST CLARKE ST.	NY Spills	Lower	102, 0.019, NNE
F39	STEWARTS SHOP #155	27 EAST CLARK ST	NY Spills	Lower	102, 0.019, NNE

MAPPED SITES SUMMARY

Target Property Address:
14 HOEFLER AVENUE
ILION, NY 13357

Click on Map ID to see full detail.

MAP ID	SITE NAME	ADDRESS	DATABASE ACRONYMS	RELATIVE ELEVATION	DIST (ft. & mi.) DIRECTION
F40	STEWART'S SHOPS CORP	23-27 EAST CLARK STR	NY UST	Lower	102, 0.019, NNE
G41	FLEET BANK	1 CENTRAL PLZ	RCRA NonGen / NLR, FINDS, ECHO, NY MANIFEST	Lower	116, 0.022, NNW
D42	REMINGTON/B.P.	CATHERINE ST	NY Spills	Lower	120, 0.023, ENE
H43	SPERRY UNIVAC	MAIN ST	SEMS-ARCHIVE	Lower	148, 0.028, WNW
F44	STEWARTS - ILION	E CLARK ST	NY Spills	Lower	157, 0.030, NNE
E45	ILION CITGO	20 CENTRAL AVENUE	UST FINDER	Lower	255, 0.048, North
E46	ILION NICE N EASY	20 CENTRAL AVE	NY Spills	Lower	255, 0.048, North
E47	NICE N EASY	20 CENTRAL AVE	NY Spills	Lower	255, 0.048, North
E48	ILION CITGO	20 CENTRAL AVENUE	NY UST, NY Spills	Lower	255, 0.048, North
E49	LESTER T & SONS	20 CENTRAL AVE	EDR Hist Auto	Lower	255, 0.048, North
I50	BULINSKI PROPERTY	125 EAST CLARK STREE	NY Spills	Lower	286, 0.054, East
G51	GREAT AMERICAN	47 CENTRAL PLAZA	UST FINDER	Lower	304, 0.058, NNW
G52	GREAT AMERICAN	47 CENTRAL PLAZA	NY UST	Lower	304, 0.058, NNW
G53	NATIONAL AUTO STORES	53 CENTRAL PLZ	RCRA NonGen / NLR, FINDS, ECHO, NY MANIFEST	Lower	334, 0.063, NNW
G54	VALLEY FAMILY HEALTH	55 CENTRAL PLZ SUITE	E MANIFEST	Lower	344, 0.065, NNW
H55	U S POST OFFICE	48 FIRST STREET	NY UST	Lower	361, 0.068, NW
J56	CLIFFORD'S CITGO	CLARK ST & CENTRAL A	NY Spills	Lower	416, 0.079, North
K57	NEW YORK TELEPHONE	60 MORGAN STREET	NY UST	Lower	419, 0.079, WNW
K58	NEW YORK TELEPHONE	60 MORGAN STREET	UST FINDER	Lower	419, 0.079, WNW
J59	ILION CITGO NICE & E	1 CENTRAL AVE	EDR Hist Auto	Lower	468, 0.089, North
J60	WALGREENS	4 CENTRAL PLZ	E MANIFEST	Lower	477, 0.090, NNW
J61	DBA RITE AID #10772	4 CENTRAL PLZ	RCRA-VSQG, E MANIFEST, NY MANIFEST	Lower	477, 0.090, NNW
L62	BEST FURNITURE	144 E MAIN ST	NY Spills	Lower	497, 0.094, ESE
I63	HUMPHREVILLE RENTAL	140 E NORTH STREET	NY Spills	Lower	508, 0.096, ENE
J64	BONFARE FOOD STORES	55 CENTRAL AVE	EDR Hist Auto	Lower	527, 0.100, North
L65	NORTH ILION CITGO	ROUTE 5, HERKIMER RO	NY Spills	Lower	548, 0.104, ESE
M66	RESIDENTIAL DRIVE WA	143 EAST NORTH ST	NY Spills	Lower	567, 0.107, ENE
M67	PRIVATE RESIDENCE	143 EAST NORTH STREE	NY Spills	Lower	567, 0.107, ENE
L68	SUNOCO SERVICE STATI	153 E MAIN ST RTE 5S	RCRA NonGen / NLR, FINDS, ECHO	Lower	582, 0.110, ESE
L69	ILION CITGO	157 EAST MAIN STREET	UST FINDER, UST FINDER RELEASE	Lower	650, 0.123, ESE
L70	CLIFFORD FUEL CO INC	157 E MAIN ST	EDR Hist Auto	Lower	650, 0.123, ESE
L71	ILION CITGO	157 EAST MAIN STREET	NY UST, NY AST	Lower	650, 0.123, ESE
72	GRACE PETROLEUM	11 NORTH ST GROOM RE	NY Spills	Lower	656, 0.124, North
N73	DOLLAR GENERAL	70-80 CENTRAL PLAZA	RCRA-VSQG, FINDS, ECHO, E MANIFEST	Lower	692, 0.131, NW
N74	DOLLAR GENERAL STORE	70-80 CENTRAL PLZ	NY MANIFEST	Lower	692, 0.131, NW
O75	ANNUNCIATION PARISH	60 WEST WEST STREET	NY UST	Lower	776, 0.147, WNW
O76	ANNUNCIATION PARISH	60 WEST WEST STREET	UST FINDER	Lower	776, 0.147, WNW
P77	FASTRAC MARKET #236	114 CENTRAL AVENUE	UST FINDER	Lower	899, 0.170, NNE
P78	FASTRAC # 236	114 CENTRAL AVE	UST FINDER RELEASE	Lower	899, 0.170, NNE

MAPPED SITES SUMMARY

Target Property Address:
14 HOEFLER AVENUE
ILION, NY 13357

Click on Map ID to see full detail.

MAP ID	SITE NAME	ADDRESS	DATABASE ACRONYMS	RELATIVE ELEVATION	DIST (ft. & mi.) DIRECTION
P79	FASTRAC- 236	114 CENTRAL AVENUE	NY UST	Lower	899, 0.170, NNE
80	EASTERN AUTO MALL IN	176 E MAIN ST	RCRA-VSQG, FINDS, ECHO, NY MANIFEST	Lower	948, 0.180, ESE
Q81	GREENIE'S CORNER LLC	90 WEST MAIN STREET	UST FINDER	Lower	1091, 0.207, NW
Q82	GREENIE'S CORNER LLC	90 WEST MAIN STREET	NY LTANKS, NY UST, NY Spills	Lower	1091, 0.207, NW
P83	NORTHRUP SUPPLY CORP	143 CENTRAL AVE	RCRA NonGen / NLR, FINDS, ECHO, NY MANIFEST	Lower	1107, 0.210, NNE
84	ILION PHASE II	125 EAST ST	RCRA NonGen / NLR, ECHO, NY MANIFEST	Lower	1257, 0.238, East
R85	NIMO - ILION MGP	1 EAST ST.	EDR MGP	Lower	1292, 0.245, ESE
R86	NATIONAL GRID - ILIO	1 EAST ST	RCRA-LQG, FINDS	Lower	1292, 0.245, ESE
R87	NIAGARA MOHAWK A NAT	1 EAST ST	NY MANIFEST	Lower	1292, 0.245, ESE
R88	NM - ILION MGP	1 EAST ST.	NY SHWS, NY ENG CONTROLS, NY INST CONTROL, NY MGP	Lower	1292, 0.245, ESE
S89	GREEN & SONS FUEL OI	166 CENTRAL AVE.	NY INST CONTROL, NY VCP	Lower	1369, 0.259, NNE
S90	166 CENTRAL AVENUE	166 CENTRAL AVENUE	NY VCP, NY Spills	Lower	1369, 0.259, NNE
91	FORMER WOOD SERVICE	123 WEST MAIN STREET	NY ENG CONTROLS, NY INST CONTROL, NY ERP	Lower	1453, 0.275, NW
92	ILION LANDFILL	EAST ST	NY HSWDS	Lower	1846, 0.350, NE
T93	DAWSON FORTE CASHMER	7 SPRUCE ST	SEMS, RCRA-LQG, NY SHWS, NY AST, NY BROWNFIELDS,...	Lower	1871, 0.354, North
T94	SPERRY UNIVAC (ILION	7 SPRUCE STREET	NY HSWDS	Lower	1871, 0.354, North
T95	FORMER DUOFOLD CORPO	7 SPRUCE STREET	US BROWNFIELDS, FINDS	Lower	1871, 0.354, North
96	ILION LANDFILL	EAST STREET/ RTE 5S	NY SWF/LF, NY PFAS, NY ILI	Lower	1918, 0.363, ENE
97	MIDTOWN WINGS & WHEE	165 WEST MAIN STREET	UST FINDER, UST FINDER RELEASE	Lower	1923, 0.364, NW
98	ILION MARINA	MARINA ROAD	NY LTANKS, NY Spills	Lower	2048, 0.388, NNE
U99	RED APPLE FOOD MART	190 WEST MAIN STREET	UST FINDER, UST FINDER RELEASE	Lower	2166, 0.410, NW
U100	BUSY BEE STORE #24	190 WEST MAIN ST	NY LTANKS, NY Spills	Lower	2259, 0.428, NW

EXECUTIVE SUMMARY

TARGET PROPERTY SEARCH RESULTS

The target property was identified in the following records. For more information on this property see page 9 of the attached EDR Radius Map report:

Site	Database(s)	EPA ID
REMINGTON ARMS, INC. 14 HOEFLER AVENUE ILION, NY 13357	NY AST Database: AST, Date of Government Version: 12/12/2024 Facility Id: 6-000107	N/A
REMINGTON ARMS 14 HOEFLER AVE ILION V, NY 0	UST FINDER RELEASE	N/A
REMINGTON ARMS 14 HOEFLER AVENUE ILION, NY 13357	NY AST Database: AST, Date of Government Version: 12/12/2024 Facility Id: 6-000130	N/A
REMINGTON ARMS CO IN 14 HOEFLER AVENUE ILION, NY 13357	FINDS Registry ID:: 110000880912 Registry ID:: 110071285648 ECHO Registry ID: 110071285648 Registry ID: 110000880912	N/A
REMINGTON ARMS 14 HOESLER AVE GERMAN FLATTS (T), NY	NY Spills Spill Number/Closed Date: 8301709 / 1983-11-23 Site ID: 114892 Spill Date: 1983-11-21	N/A
14 HOEFLER AVE 14 HOEFLER AVE ILION, NY 13357	ERNS NRC Report #: 728355 Incident Date Time: 2004-07-15 04:45:00	N/A
14 HOEFLER AVE 14 HOEFLER AVE ILION, NY 13357	ERNS NRC Report #: 851324 Incident Date Time: 2007-10-11 11:00:00	N/A
REMINGTON ARMS CO IN 14 HOEFLER AVENUE ILION, NY 13357	NY SPDES Limit Set Status Flag: A	N/A

EXECUTIVE SUMMARY

Permit Number: NYR00A796

REMINGTON ARMS 14 HOEFLER AVENUE ILION V, NY 0	UST FINDER RELEASE	N/A
REMINGTON ARMS CO 14 HOEFLER AVE ILION, NY 13357	NY Spills Spill Number/Closed Date: 8906230 / 1989-09-25 Spill Number/Closed Date: 9005824 / 1990-08-27 Spill Number/Closed Date: 9006236 / 1991-01-30 Spill Number/Closed Date: 9013083 / 1991-03-24 Spill Number/Closed Date: 9103483 / 1996-02-09 **Additional key fields are available in the Map Findings section* Site ID: 296226 Site ID: 296227 Site ID: 296228 Site ID: 296229 Site ID: 296230 **Additional key fields are available in the Map Findings section* Spill Date: 1989-09-22 Spill Date: 1990-08-16 Spill Date: 1990-09-06 Spill Date: 1991-03-24 Spill Date: 1991-06-28 **Additional key fields are available in the Map Findings section* US AIRS Database: US AIRS (AFS), Date of Government Version: 10/12/2016 EPA plant ID:: 110000880912 PA MANIFEST Generator EPA Id: NYD002240638	N/A
14 HOEFLER AVE. 14 HOEFLER AVE. ILION, NY 13357	NY COOLING TOWERS	N/A
REMINGTON ARMS 14 HOEFFLER AVE BLDG ILION V, NY	NY Spills Spill Number/Closed Date: 9201054 / 1992-04-27 Site ID: 125881 Spill Date: 1992-04-27	N/A
REMARMS LLC 14 HOEFLER AVE ILION, NY 13357	NY CBS UST Facility Status: 3 Id/Status: 6-000054 Tank Status: 1 NY CBS Facility Status: Active	N/A

Facility Status: Unregulated/Closed
CBS Number: 6-000054
CBS Number: 6-000107
CBS Number: 6-000130

NY CBS AST
Facility Status: 2
Facility Status: 1
Facility Status: 1
CBS Number: 6-000130
CBS Number: 6-000054
CBS Number: 6-000107

NY TANKS
Database: TANKS, Date of Government Version: 12/12/2024
Facility Id: 6-120618
Site Status: Active

NY Spills
Spill Number/Closed Date: 0707643 / 2008-01-16
Spill Number/Closed Date: 0701330 / 2008-08-25
Spill Number/Closed Date: 8501947 / 1985-09-06
Spill Number/Closed Date: 8709390 / 1988-03-28
Spill Number/Closed Date: 9501694 / 1995-08-10
**Additional key fields are available in the Map Findings section*
Site ID: 388373
Site ID: 380816
Site ID: 223298
Site ID: 223299
Site ID: 223300
**Additional key fields are available in the Map Findings section*
Spill Date: 2007-10-11
Spill Date: 2007-04-27
Spill Date: 1985-09-04
Spill Date: 1988-02-01
Spill Date: 1995-05-10
**Additional key fields are available in the Map Findings section*

NY AIRS
DEC Id: 6212800019

NY MANIFEST
EPA ID: NYD002240638
EPA ID: NYD980558332

NY SPDES
Permit Number: NYR00G479
Permit Number: NY0005282

REMINGTON ARMS.
14 HOEFFLER AVE
ILION V, NY

NY Spills N/A
Spill Number/Closed Date: 9205570 / 1992-08-14
Spill Number/Closed Date: 9301799 / 1993-05-19
Spill Number/Closed Date: 9105547 / 1991-08-22
Site ID: 151003
Site ID: 151004
Site ID: 151002
Spill Date: 1992-08-14

Spill Date: 1993-05-07
Spill Date: 1991-08-22

14 HOEFLER AVE PARCE 14 HOEFLER AVE, EAST ILION, NY 13357	US BROWNFIELDS FINDS Registry ID:: 110071646390	N/A
REMINGTON ARMS COMPA 14 HOEFLER AVENUE ILION, NY 13357	CORRACTS EPA ID:: NYD002240638 RCRA-TSDF EPA ID:: NYD002240638 RCRA-LQG EPA ID:: NYD002240638 2020 COR ACTION EPA ID:: NYD002240638 TRIS PADS EPAID:: NYD002240638 E MANIFEST	1335WRMRMS14HEF
14 HOEFLER AVE 14 HOEFLER AVE ILION, NY	ERNS NRC Report #: 757966 Incident Date Time: 2005-05-06 20:00:00	N/A

DATABASES WITH NO MAPPED SITES

No mapped sites were found in EDR's search of available ("reasonably ascertainable ") government records either on the target property or within the search radius around the target property for the following databases:

STANDARD ENVIRONMENTAL RECORDS

Lists of Federal NPL (Superfund) sites

NPL ---------- National Priority List
Proposed NPL ---------- Proposed National Priority List Sites
NPL LIENS ---------- Federal Superfund Liens

Lists of Federal Delisted NPL sites

Delisted NPL ---------- National Priority List Deletions

EXECUTIVE SUMMARY

Lists of Federal sites subject to CERCLA removals and CERCLA orders

FEDERAL FACILITY---------- Federal Facility Site Information listing

Lists of Federal RCRA generators

RCRA-SQG---------- RCRA - Small Quantity Generators

Federal institutional controls / engineering controls registries

LUCIS---------- Land Use Control Information System
US ENG CONTROLS---------- Engineering Controls Sites List
US INST CONTROLS---------- Institutional Controls Sites List

Lists of state and tribal leaking storage tanks

INDIAN LUST---------- Leaking Underground Storage Tanks on Indian Land
NY HIST LTANKS---------- Listing of Leaking Storage Tanks

Lists of state and tribal registered storage tanks

FEMA UST---------- Underground Storage Tank Listing
NY MOSF UST---------- Major Oil Storage Facilities Database
NY MOSF---------- Major Oil Storage Facility Site Listing
NY MOSF AST---------- Major Oil Storage Facilities Database
INDIAN UST---------- Underground Storage Tanks on Indian Land

State and tribal institutional control / engineering control registries

NY RES DECL---------- Restrictive Declarations Listing

Lists of state and tribal voluntary cleanup sites

INDIAN VCP---------- Voluntary Cleanup Priority Listing

ADDITIONAL ENVIRONMENTAL RECORDS

Local Lists of Landfill / Solid Waste Disposal Sites

NY SWRCY---------- Registered Recycling Facility List
NY SWTIRE---------- Registered Waste Tire Storage & Facility List
INDIAN ODI---------- Report on the Status of Open Dumps on Indian Lands
DEBRIS REGION 9---------- Torres Martinez Reservation Illegal Dump Site Locations
ODI---------- Open Dump Inventory
IHS OPEN DUMPS---------- Open Dumps on Indian Land

Local Lists of Hazardous waste / Contaminated Sites

US HIST CDL---------- Delisted National Clandestine Laboratory Register
NY DEL SHWS---------- Delisted Registry Sites
US CDL---------- National Clandestine Laboratory Register

Local Lists of Registered Storage Tanks

NY HIST UST---------- Historical Petroleum Bulk Storage Database

NY HIST AST ---- Historical Petroleum Bulk Storage Database

Local Land Records

NY LIENS ---- Spill Liens Information
LIENS 2 ---- CERCLA Lien Information

Records of Emergency Release Reports

HMIRS ---- Hazardous Materials Information Reporting System
NY Hist Spills ---- SPILLS Database
NY SPILLS 90 ---- SPILLS 90 data from FirstSearch
NY SPILLS 80 ---- SPILLS 80 data from FirstSearch

Other Ascertainable Records

FUDS ---- Formerly Used Defense Sites
DOD ---- Department of Defense Sites
SCRD DRYCLEANERS ---- State Coalition for Remediation of Drycleaners Listing
US FIN ASSUR ---- Financial Assurance Information
EPA WATCH LIST ---- EPA WATCH LIST
TSCA ---- Toxic Substances Control Act
SSTS ---- Section 7 Tracking Systems
ROD ---- Records Of Decision
RMP ---- Risk Management Plans
RAATS ---- RCRA Administrative Action Tracking System
PRP ---- Potentially Responsible Parties
ICIS ---- Integrated Compliance Information System
FTTS ---- FIFRA/ TSCA Tracking System - FIFRA (Federal Insecticide, Fungicide, & Rodenticide Act)/TSCA (Toxic Substances Control Act)
MLTS ---- Material Licensing Tracking System
COAL ASH DOE ---- Steam-Electric Plant Operation Data
COAL ASH EPA ---- Coal Combustion Residues Surface Impoundments List
PCB TRANSFORMER ---- PCB Transformer Registration Database
RADINFO ---- Radiation Information Database
HIST FTTS ---- FIFRA/TSCA Tracking System Administrative Case Listing
DOT OPS ---- Incident and Accident Data
CONSENT ---- Superfund (CERCLA) Consent Decrees
INDIAN RESERV ---- Indian Reservations
FUSRAP ---- Formerly Utilized Sites Remedial Action Program
UMTRA ---- Uranium Mill Tailings Sites
LEAD SMELTERS ---- Lead Smelter Sites
US MINES ---- Mines Master Index File
ABANDONED MINES ---- Abandoned Mines
DOCKET HWC ---- Hazardous Waste Compliance Docket Listing
UXO ---- Unexploded Ordnance Sites
FUELS PROGRAM ---- EPA Fuels Program Registered Listing
PFAS NPL ---- Superfund Sites with PFAS Detections Information
PFAS FEDERAL SITES ---- Federal Sites PFAS Information
PFAS TRIS ---- List of PFAS Added to the TRI
PFAS TSCA ---- PFAS Manufacture and Imports Information
PFAS RCRA MANIFEST ---- PFAS Transfers Identified In the RCRA Database Listing
PFAS ATSDR ---- PFAS Contamination Site Location Listing
PFAS WQP ---- Ambient Environmental Sampling for PFAS
PFAS PROJECT ---- NORTHEASTERN UNIVERSITY PFAS PROJECT

PFAS NPDES ---- Clean Water Act Discharge Monitoring Information
PFAS ECHO ---- Facilities in Industries that May Be Handling PFAS Listing
PFAS ECHO FIRE TRAIN ---- Facilities in Industries that May Be Handling PFAS Listing
PFAS PT 139 AIRPORT ---- All Certified Part 139 Airports PFAS Information Listing
AQUEOUS FOAM NRC ---- Aqueous Foam Related Incidents Listing
BIOSOLIDS ---- ICIS-NPDES Biosolids Facility Data
NY COAL ASH ---- Coal Ash Disposal Site Listing
NY DRYCLEANERS ---- Registered Drycleaners
NY E DESIGNATION ---- E DESIGNATION SITE LISTING
NY Financial Assurance ---- Financial Assurance Information Listing
NY LEAD ---- Lead-based Paint Testing Results
NY VAPOR REOPENED ---- Vapor Intrusion Legacy Site List
NY UIC ---- Underground Injection Control Wells
NY NYC OER ---- OER Cleanup Sites Listing
NY NYC LAND USE ---- New York City Land Use Information

EDR HIGH RISK HISTORICAL RECORDS

EDR Exclusive Records

EDR Hist Cleaner ---- EDR Exclusive Historical Cleaners

EDR RECOVERED GOVERNMENT ARCHIVES

Exclusive Recovered Govt. Archives

NY RGA HWS ---- Recovered Government Archive State Hazardous Waste Facilities List
NY RGA LF ---- Recovered Government Archive Solid Waste Facilities List

SURROUNDING SITES: SEARCH RESULTS

Surrounding sites were identified in the following databases.

Elevations have been determined from the USGS Digital Elevation Model and should be evaluated on a relative (not an absolute) basis. Relative elevation information between sites of close proximity should be field verified. Sites with an elevation equal to or higher than the target property have been differentiated below from sites with an elevation lower than the target property.
Page numbers and map identification numbers refer to the EDR Radius Map report where detailed data on individual sites can be reviewed.

Sites listed in ***bold italics*** are in multiple databases.

Unmappable (orphan) sites are not considered in the foregoing analysis.

STANDARD ENVIRONMENTAL RECORDS

Lists of Federal sites subject to CERCLA removals and CERCLA orders

SEMS: SEMS (Superfund Enterprise Management System) tracks hazardous waste sites, potentially hazardous waste sites, and remedial activities performed in support of EPA's Superfund Program across the United States. The list was formerly know as CERCLIS, renamed to SEMS by the EPA in 2015. The list contains data on potentially hazardous waste sites that have been reported to the USEPA by states, municipalities,

private companies and private persons, pursuant to Section 103 of the Comprehensive Environmental Response, Compensation, and Liability Act (CERCLA). This dataset also contains sites which are either proposed to or on the National Priorities List (NPL) and the sites which are in the screening and assessment phase for possible inclusion on the NPL.

A review of the SEMS list, as provided by EDR, and dated 12/19/2024 has revealed that there is 1 SEMS site within approximately 0.5 miles of the target property.

Lower Elevation	Address	Direction / Distance	Map ID	Page
DAWSON FORTE CASHMER	***7 SPRUCE ST***	***N 1/4 - 1/2 (0.354 mi.)***	***T93***	***559***

Lists of Federal CERCLA sites with NFRAP

SEMS-ARCHIVE: SEMS-ARCHIVE (Superfund Enterprise Management System Archive) tracks sites that have no further interest under the Federal Superfund Program based on available information. The list was formerly known as the CERCLIS-NFRAP, renamed to SEMS ARCHIVE by the EPA in 2015. EPA may perform a minimal level of assessment work at a site while it is archived if site conditions change and/or new information becomes available. Archived sites have been removed and archived from the inventory of SEMS sites. Archived status indicates that, to the best of EPA's knowledge, assessment at a site has been completed and that EPA has determined no further steps will be taken to list the site on the National Priorities List (NPL), unless information indicates this decision was not appropriate or other considerations require a recommendation for listing at a later time. The decision does not necessarily mean that there is no hazard associated with a given site; it only means that. based upon available information, the location is not judged to be potential NPL site.

A review of the SEMS-ARCHIVE list, as provided by EDR, and dated 12/19/2024 has revealed that there are 2 SEMS-ARCHIVE sites within approximately 0.5 miles of the target property.

Equal/Higher Elevation	Address	Direction / Distance	Map ID	Page
SPERRY UNIVAC Site ID: 0202027 EPA Id: NYD980532584	CLARK ST	0 - 1/8 (0.000 mi.)	18	259

Lower Elevation	Address	Direction / Distance	Map ID	Page
SPERRY UNIVAC Site ID: 0202026 EPA Id: NYD980532576	MAIN ST	WNW 0 - 1/8 (0.028 mi.)	H43	308

Lists of Federal RCRA generators

RCRA-LQG: RCRAInfo is EPA's comprehensive information system, providing access to data supporting the Resource Conservation and Recovery Act (RCRA) of 1976 and the Hazardous and Solid Waste Amendments (HSWA) of 1984. The database includes selective information on sites which generate, transport, store, treat and/or dispose of hazardous waste as defined by the Resource Conservation and Recovery Act (RCRA). Large quantity generators (LQGs) generate over 1,000 kilograms (kg) of hazardous waste, or over 1 kg of acutely hazardous waste per month.

A review of the RCRA-LQG list, as provided by EDR, and dated 02/17/2025 has revealed that there is 1

RCRA-LQG site within approximately 0.25 miles of the target property.

Lower Elevation	Address	Direction / Distance	Map ID	Page
NATIONAL GRID - ILIO EPA ID:: NYR000217562	***1 EAST ST***	***ESE 1/8 - 1/4 (0.245 mi.)***	***R86***	***476***

RCRA-VSQG: RCRAInfo is EPA's comprehensive information system, providing access to data supporting the Resource Conservation and Recovery Act (RCRA) of 1976 and the Hazardous and Solid Waste Amendments (HSWA) of 1984. The database includes selective information on sites which generate, transport, store, treat and/or dispose of hazardous waste as defined by the Resource Conservation and Recovery Act (RCRA). Very small quantity generators (VSQGs) generate less than 100 kg of hazardous waste, or less than 1 kg of acutely hazardous waste per month.

A review of the RCRA-VSQG list, as provided by EDR, and dated 02/17/2025 has revealed that there are 3 RCRA-VSQG sites within approximately 0.25 miles of the target property.

Lower Elevation	Address	Direction / Distance	Map ID	Page
DBA RITE AID #10772 EPA ID:: NYR000190470	***4 CENTRAL PLZ***	***NNW 0 - 1/8 (0.090 mi.)***	***J61***	***356***
DOLLAR GENERAL EPA ID:: NYR000206508	***70-80 CENTRAL PLAZA***	***NW 1/8 - 1/4 (0.131 mi.)***	***N73***	***405***
EASTERN AUTO MALL IN EPA ID:: NYD057766271	***176 E MAIN ST***	***ESE 1/8 - 1/4 (0.180 mi.)***	***80***	***432***

Lists of state- and tribal hazardous waste facilities

NY SHWS: The State Hazardous Waste Sites records are the states' equivalent to CERCLIS. These sites may or may not already be listed on the federal CERCLIS list. Priority sites planned for cleanup using state funds (state equivalent of Superfund) are identified along with sites where cleanup will be paid for by potentially responsible parties. The data come from the Department of Environmental Conservation's Inactive Hazardous waste Disposal Sites in New York State.

A review of the NY SHWS list, as provided by EDR, and dated 11/04/2024 has revealed that there are 2 NY SHWS sites within approximately 1 mile of the target property.

Lower Elevation	Address	Direction / Distance	Map ID	Page
NM - ILION MGP Site Code: 58760	***1 EAST ST.***	***ESE 1/8 - 1/4 (0.245 mi.)***	***R88***	***481***
DAWSON FORTE CASHMER Site Code: 462152	***7 SPRUCE ST***	***N 1/4 - 1/2 (0.354 mi.)***	***T93***	***559***

Lists of state and tribal landfills and solid waste disposal facilities

NY SWF/LF: The Solid Waste Facilities/Landfill Sites records typically contain an inventory of solid waste disposal facilities or landfills in a particular state. The data come from the list.

A review of the NY SWF/LF list, as provided by EDR, and dated 12/11/2024 has revealed that there is 1

NY SWF/LF site within approximately 0.5 miles of the target property.

Lower Elevation	Address	Direction / Distance	Map ID	Page
ILION LANDFILL	***EAST STREET/ RTE 5S***	***ENE 1/4 - 1/2 (0.363 mi.)***	***96***	***599***

Lists of state and tribal leaking storage tanks

NY LTANKS: Leaking Storage Tank Incident Reports. These records contain an inventory of reported leaking storage tank incidents reported from 4/1/86 through the most recent update. They can be either leaking underground storage tanks or leaking aboveground storage tanks. The causes of the incidents are tank test failures, tank failures or tank overfills

A review of the NY LTANKS list, as provided by EDR, and dated 11/03/2024 has revealed that there are 4 NY LTANKS sites within approximately 0.5 miles of the target property.

Lower Elevation	Address	Direction / Distance	Map ID	Page
STEWART' S SHOPS COR	***23-27 EAST CLARK STR***	***NNE 0 - 1/8 (0.019 mi.)***	***F36***	***288***
Spill Number/Closed Date: 8906527 / 1990-11-15 Site ID: 158781 Spill Date: 1989-10-03				
GREENIE'S CORNER LLC	***90 WEST MAIN STREET***	***NW 1/8 - 1/4 (0.207 mi.)***	***Q82***	***447***
Spill Number/Closed Date: 9313841 / 2012-05-10 Site ID: 250307 Spill Date: 1994-02-23				
ILION MARINA	***MARINA ROAD***	***NNE 1/4 - 1/2 (0.388 mi.)***	***98***	***602***
Spill Number/Closed Date: 9903220 / 1999-06-21 Site ID: 165054 Spill Date: 1999-06-21				
BUSY BEE STORE #24	***190 WEST MAIN ST***	***NW 1/4 - 1/2 (0.428 mi.)***	***U100***	***606***
Spill Number/Closed Date: 8902561 / 1989-06-22 Spill Number/Closed Date: 8912317 / 2012-08-15 Site ID: 212792 Site ID: 212793 Spill Date: 1989-06-12 Spill Date: 1990-03-27				

Lists of state and tribal registered storage tanks

NY UST: The Underground Storage Tank database contains registered USTs. USTs are regulated under Subtitle I of the Resource Conservation and Recovery Act (RCRA). The data come from the Department of Environmental Conservation's Petroleum Bulk Storage (PBS) Database

A review of the NY UST list, as provided by EDR, has revealed that there are 9 NY UST sites within approximately 0.25 miles of the target property.

Lower Elevation	Address	Direction / Distance	Map ID	Page
STEWART'S SHOPS CORP	23-27 EAST CLARK STR	NNE 0 - 1/8 (0.019 mi.)	F40	295
Database: UST, Date of Government Version: 12/12/2024				
ILION CITGO	***20 CENTRAL AVENUE***	***N 0 - 1/8 (0.048 mi.)***	***E48***	***317***
Database: UST, Date of Government Version: 12/12/2024				

Lower Elevation	Address	Direction / Distance	Map ID	Page
GREAT AMERICAN Database: UST, Date of Government Version: 12/12/2024	47 CENTRAL PLAZA	NNW 0 - 1/8 (0.058 mi.)	G52	329
U S POST OFFICE Database: UST, Date of Government Version: 12/12/2024	48 FIRST STREET	NW 0 - 1/8 (0.068 mi.)	H55	341
NEW YORK TELEPHONE Database: UST, Date of Government Version: 12/12/2024	60 MORGAN STREET	WNW 0 - 1/8 (0.079 mi.)	K57	344
ILION CITGO Database: UST, Date of Government Version: 12/12/2024	***157 EAST MAIN STREET***	***ESE 0 - 1/8 (0.123 mi.)***	***L71***	***396***
ANNUNCIATION PARISH Database: UST, Date of Government Version: 12/12/2024	60 WEST WEST STREET	WNW 1/8 - 1/4 (0.147 mi.)	O75	419
FASTRAC- 236 Database: UST, Date of Government Version: 12/12/2024	114 CENTRAL AVENUE	NNE 1/8 - 1/4 (0.170 mi.)	P79	425
GREENIE'S CORNER LLC Database: UST, Date of Government Version: 12/12/2024	***90 WEST MAIN STREET***	***NW 1/8 - 1/4 (0.207 mi.)***	***Q82***	***447***

NY CBS: These facilities store regulated hazardous substances in aboveground tanks with capacities of 185 gallons or greater, and/or in underground tanks of any size

A review of the NY CBS list, as provided by EDR, and dated 12/12/2024 has revealed that there are 2 NY CBS sites within approximately 0.25 miles of the target property.

Equal/Higher Elevation	Address	Direction / Distance	Map ID	Page
REMINGTON STEAM PLAN Facility Status: Unregulated/Closed CBS Number: 6-000146	***11 REMINGTON AVE***	***0 - 1/8 (0.001 mi.)***	***C22***	***265***
INDECK ENERGY Facility Status: Unregulated/Closed CBS Number: 6-000149	***P.SERVICES OF ILION,***	***0 - 1/8 (0.001 mi.)***	***C24***	***270***

NY AST: The Aboveground Storage Tank database contains registered ASTs. The data come from the Department of Environmental Conservation's Petroleum Bulk Storage (PBS) Database.

A review of the NY AST list, as provided by EDR, has revealed that there are 4 NY AST sites within approximately 0.25 miles of the target property.

Equal/Higher Elevation	Address	Direction / Distance	Map ID	Page
REMINGTON STEAM PLAN Database: AST, Date of Government Version: 12/12/2024 Facility Id: 6-000146	***11 REMINGTON AVE***	***0 - 1/8 (0.001 mi.)***	***C22***	***265***
NRG-ILION Database: AST, Date of Government Version: 12/12/2024 Facility Id: 6-600182	11 REMINGTON AVENUE	0 - 1/8 (0.001 mi.)	C23	269
INDECK ENERGY Database: AST, Date of Government Version: 12/12/2024 Facility Id: 6-000149	***P.SERVICES OF ILION,***	***0 - 1/8 (0.001 mi.)***	***C24***	***270***

Lower Elevation	Address	Direction / Distance	Map ID	Page
ILION CITGO Database: AST, Date of Government Version: 12/12/2024	***157 EAST MAIN STREET***	***ESE 0 - 1/8 (0.123 mi.)***	***L71***	***396***

Facility Id: 6-077771

NY CBS AST: Chemical Bulk Storage Database. Registration data collected as required by 6 NYCRR Part 596. It includes facilities storing hazardous substances listed in 6 NYCRR Part 597, in aboveground tanks with capacities of 185 gallons or greater, and/or in underground tanks of any size. Includes facilities registered (and closed) since effective date of CBS regulations (July 15, 1988) through the date request is processed.

A review of the NY CBS AST list, as provided by EDR, and dated 01/01/2002 has revealed that there are 2 NY CBS AST sites within approximately 0.25 miles of the target property.

Equal/Higher Elevation	Address	Direction / Distance	Map ID	Page
INDECK-ILION ENERGY Facility Status: 1 Facility Status: 1 CBS Number: 6-000146	11 REMINGTON AVENUE	0 - 1/8 (0.001 mi.)	C21	262
INDECK ENERGY Facility Status: 2 Facility Status: 1 CBS Number: 6-000149	***P.SERVICES OF ILION,***	***0 - 1/8 (0.001 mi.)***	***C24***	***270***

State and tribal institutional control / engineering control registries

NY ENG CONTROLS: Environmental Remediation sites that have engineering controls in place.

A review of the NY ENG CONTROLS list, as provided by EDR, and dated 11/04/2024 has revealed that there are 2 NY ENG CONTROLS sites within approximately 0.5 miles of the target property.

Lower Elevation	Address	Direction / Distance	Map ID	Page
NM - ILION MGP Site Code: 58760	***1 EAST ST.***	***ESE 1/8 - 1/4 (0.245 mi.)***	***R88***	***481***
FORMER WOOD SERVICE Site Code: 373241	***123 WEST MAIN STREET***	***NW 1/4 - 1/2 (0.275 mi.)***	***91***	***523***

Environmental Remediation sites that have institutional controls in place.

A review of the NY INST CONTROL list, as provided by EDR, and dated 11/04/2024 has revealed that there are 3 NY INST CONTROL sites within approximately 0.5 miles of the target property.

Lower Elevation	Address	Direction / Distance	Map ID	Page
NM - ILION MGP Site Code: 58760	***1 EAST ST.***	***ESE 1/8 - 1/4 (0.245 mi.)***	***R88***	***481***
GREEN & SONS FUEL OI Site Code: 57936	***166 CENTRAL AVE.***	***NNE 1/4 - 1/2 (0.259 mi.)***	***S89***	***515***
FORMER WOOD SERVICE Site Code: 373241	***123 WEST MAIN STREET***	***NW 1/4 - 1/2 (0.275 mi.)***	***91***	***523***

Lists of state and tribal voluntary cleanup sites

NY VCP: Voluntary Cleanup Agreements. The voluntary remedial program uses private monies to get contaminated sites remediated to levels allowing for the sites' productive use. The program covers virtually any kind of site and contamination.

A review of the NY VCP list, as provided by EDR, has revealed that there are 2 NY VCP sites within approximately 0.5 miles of the target property.

Lower Elevation	Address	Direction / Distance	Map ID	Page
GREEN & SONS FUEL OI	***166 CENTRAL AVE.***	***NNE 1/4 - 1/2 (0.259 mi.)***	***S89***	***515***
Database: VCP, Date of Government Version: 11/04/2024 Site Code: 57936				
166 CENTRAL AVENUE	***166 CENTRAL AVENUE***	***NNE 1/4 - 1/2 (0.259 mi.)***	***S90***	***519***
Database: VCP, Date of Government Version: 11/04/2024 Site Code: 56824				

Lists of state and tribal brownfield sites

NY BROWNFIELDS: Brownfields Site List

A review of the NY BROWNFIELDS list, as provided by EDR, and dated 11/04/2024 has revealed that there is 1 NY BROWNFIELDS site within approximately 0.5 miles of the target property.

Lower Elevation	Address	Direction / Distance	Map ID	Page
DAWSON FORTE CASHMER	***7 SPRUCE ST***	***N 1/4 - 1/2 (0.354 mi.)***	***T93***	***559***
Site Code: 468977				

NY ERP: In an effort to spur the cleanup and redevelopment of brownfields, New Yorkers approved a $200 million Environmental Restoration or Brownfields Fund as part of the $1.75 billion Clean Water/Clean Air Bond Act of 1996 (1996 Bond Act). Enhancements to the program were enacted on October 7, 2003. Under the Environmental Restoration Program, the State provides grants to municipalities to reimburse up to 90 percent of on-site eligible costs and 100% of off-site eligible costs for site investigation and remediation activities. Once remediated, the property may then be reused for commercial, industrial, residential or public use.

A review of the NY ERP list, as provided by EDR, and dated 11/04/2024 has revealed that there are 2 NY ERP sites within approximately 0.5 miles of the target property.

Lower Elevation	Address	Direction / Distance	Map ID	Page
FORMER WOOD SERVICE	***123 WEST MAIN STREET***	***NW 1/4 - 1/2 (0.275 mi.)***	***91***	***523***
Site Code: 373241				
DAWSON FORTE CASHMER	***7 SPRUCE ST***	***N 1/4 - 1/2 (0.354 mi.)***	***T93***	***559***
Site Code: 57247				

ADDITIONAL ENVIRONMENTAL RECORDS

Local Brownfield lists

US BROWNFIELDS: The EPA's listing of Brownfields properties from the Cleanups in My Community program, which provides information on Brownfields properties for which information is reported back to EPA, as well as areas served by Brownfields grant programs.

A review of the US BROWNFIELDS list, as provided by EDR, and dated 09/09/2024 has revealed that there is 1 US BROWNFIELDS site within approximately 0.5 miles of the target property.

Lower Elevation	Address	Direction / Distance	Map ID	Page
FORMER DUOFOLD CORPO	***7 SPRUCE STREET***	***N 1/4 - 1/2 (0.354 mi.)***	***T95***	***586***

Records of Emergency Release Reports

NY Spills: Data collected on spills reported to NYSDEC. is required by one or more of the following: Article 12 of the Navigation Law, 6 NYCRR Section 613.8 (from PBS regs), or 6 NYCRR Section 595.2 (from CBS regs). It includes spills active as of April 1, 1986, as well as spills occurring since this date.

A review of the NY Spills list, as provided by EDR, and dated 11/03/2024 has revealed that there are 24 NY Spills sites within approximately 0.125 miles of the target property.

Lower Elevation	Address	Direction / Distance	Map ID	Page
REMINGTON ARMS Spill Number/Closed Date: 8908206 / 1989-11-17 Site ID: 119528 Spill Date: 1989-11-17	REMINGTON AVE	0 - 1/8 (0.001 mi.)	B19	260
REMINGTON ARMS Spill Number/Closed Date: 8301182 / 1983-09-02 Site ID: 329239 Spill Date: 1983-09-02	HOEFER AVE	0 - 1/8 (0.001 mi.)	B20	261
DELUDE VEHICLE Spill Number/Closed Date: 9807353 / 1998-11-02 Site ID: 255086 Spill Date: 1998-09-15	34 CATHERINE STREET	E 0 - 1/8 (0.005 mi.)	D26	273
REMINGTON ARMS Spill Number/Closed Date: 9206432 / 1992-11-03 Site ID: 84231 Spill Date: 1992-08-26	E MAIN & CATHERINE S	E 0 - 1/8 (0.009 mi.)	B28	274
STEWARTS SHOP 155 IL Spill Number/Closed Date: 2204498 / 2022-12-28 Spill Number/Closed Date: 1506648 / 2015-10-16 Site ID: 641654 Site ID: 514072 Spill Date: 2022-08-22 Spill Date: 2015-09-22	27 EAST CLARK ST	NNE 0 - 1/8 (0.019 mi.)	F31	281
STEWARTS SHOP 155 Spill Number/Closed Date: 1812106 / 2019-03-09	27 EAST CLARK ST	NNE 0 - 1/8 (0.019 mi.)	F32	283

Site ID: 584066
Spill Date: 2019-03-09

STEWART'S SHOPS CORP	27 EAST CLARK STREET	NNE 0 - 1/8 (0.019 mi.)	F35	287
Spill Number/Closed Date: 1109457 / 2011-10-28				
Site ID: 457233				
Spill Date: 2011-10-28				
STEWART' S SHOPS COR	***23-27 EAST CLARK STR***	***NNE 0 - 1/8 (0.019 mi.)***	***F36***	***288***
Spill Number/Closed Date: 0611919 / 2007-10-03				
Spill Number/Closed Date: 0514259 / 2006-07-24				
Site ID: 376657				
Site ID: 360947				
Spill Date: 2007-01-29				
Spill Date: 2006-03-13				
STEWARTS SHOP #155	27 EAST CLARK ST	NNE 0 - 1/8 (0.019 mi.)	F37	292
Spill Number/Closed Date: 0806982 / 2008-09-22				
Site ID: 404292				
Spill Date: 2008-09-22				
STEWARTS #155	27 EAST CLARKE ST.	NNE 0 - 1/8 (0.019 mi.)	F38	293
Spill Number/Closed Date: 0513218 / 2006-02-17				
Site ID: 359668				
Spill Date: 2006-02-16				
STEWARTS SHOP #155	27 EAST CLARK ST	NNE 0 - 1/8 (0.019 mi.)	F39	294
Spill Number/Closed Date: 1805275 / 2018-08-15				
Site ID: 575964				
Spill Date: 2018-08-14				
REMINGTON/B.P.	CATHERINE ST	ENE 0 - 1/8 (0.023 mi.)	D42	307
Spill Number/Closed Date: 9506245 / 2006-02-01				
Site ID: 113658				
Spill Date: 1995-07-21				
STEWARTS - ILION	E CLARK ST	NNE 0 - 1/8 (0.030 mi.)	F44	310
Spill Number/Closed Date: 9206154 / 1992-08-27				
Site ID: 325797				
Spill Date: 1992-08-27				
ILION NICE N EASY	20 CENTRAL AVE	N 0 - 1/8 (0.048 mi.)	E46	313
Spill Number/Closed Date: 0912862 / 2010-03-11				
Spill Number/Closed Date: 1700000 / 2017-04-03				
Spill Number/Closed Date: 1006183 / 2010-10-25				
Site ID: 425771				
Site ID: 544588				
Site ID: 439529				
Spill Date: 2010-03-11				
Spill Date: 2017-04-01				
Spill Date: 2010-09-05				
NICE N EASY	20 CENTRAL AVE	N 0 - 1/8 (0.048 mi.)	E47	316
Spill Number/Closed Date: 1507462 / 2015-10-19				
Site ID: 514946				
Spill Date: 2015-10-16				
ILION CITGO	***20 CENTRAL AVENUE***	***N 0 - 1/8 (0.048 mi.)***	***E48***	***317***
Spill Number/Closed Date: 8911818 / 1997-11-18				
Spill Number/Closed Date: 9710209 / 1997-12-04				
Spill Number/Closed Date: 0110138 / 2002-02-20				

Spill Number/Closed Date: 9607139 / 1996-09-06
Site ID: 114008
Site ID: 114009
Site ID: 326613
Site ID: 326614
Spill Date: 1990-03-12
Spill Date: 1997-12-04
Spill Date: 2002-01-22
Spill Date: 1996-09-05

BULINSKI PROPERTY	125 EAST CLARK STREE	E 0 - 1/8 (0.054 mi.)	I50	327
Spill Number/Closed Date: 0905631 / 2009-08-26				
Site ID: 417905				
Spill Date: 2009-08-10				
CLIFFORD'S CITGO	CLARK ST & CENTRAL A	N 0 - 1/8 (0.079 mi.)	J56	343
Spill Number/Closed Date: 9804040 / 1998-06-30				
Site ID: 162279				
Spill Date: 1998-06-30				
BEST FURNITURE	144 E MAIN ST	ESE 0 - 1/8 (0.094 mi.)	L62	383
Spill Number/Closed Date: 9010966 / 1995-03-07				
Site ID: 270450				
Spill Date: 1991-01-15				
HUMPHREVILLE RENTAL	140 E NORTH STREET	ENE 0 - 1/8 (0.096 mi.)	I63	384
Spill Number/Closed Date: 9514405 / 1996-02-15				
Site ID: 290256				
Spill Date: 1996-02-11				
NORTH ILION CITGO	ROUTE 5, HERKIMER RO	ESE 0 - 1/8 (0.104 mi.)	L65	385
Spill Number/Closed Date: 9703417 / 1998-01-13				
Spill Number/Closed Date: 9705922 / 1997-11-28				
Site ID: 190079				
Site ID: 175416				
Spill Date: 1997-06-19				
Spill Date: 1997-08-15				
RESIDENTIAL DRIVE WA	143 EAST NORTH ST	ENE 0 - 1/8 (0.107 mi.)	M66	387
Spill Number/Closed Date: 2002663 / 2020-08-10				
Site ID: 608361				
Spill Date: 2020-07-09				
PRIVATE RESIDENCE	143 EAST NORTH STREE	ENE 0 - 1/8 (0.107 mi.)	M67	388
Spill Number/Closed Date: 2002081 / 2020-06-30				
Site ID: 606753				
Spill Date: 2020-06-22				
GRACE PETROLEUM	11 NORTH ST GROOM RE	N 0 - 1/8 (0.124 mi.)	72	403
Spill Number/Closed Date: 8908315 / 1989-11-21				
Site ID: 298328				
Spill Date: 1989-11-20				

Other Ascertainable Records

RCRA NonGen / NLR: RCRAInfo is EPA's comprehensive information system, providing access to data supporting the Resource Conservation and Recovery Act (RCRA) of 1976 and the Hazardous and Solid Waste Amendments (HSWA)

of 1984. The database includes selective information on sites which generate, transport, store, treat and/or dispose of hazardous waste as defined by the Resource Conservation and Recovery Act (RCRA). Non-Generators do not presently generate hazardous waste.

A review of the RCRA NonGen / NLR list, as provided by EDR, and dated 02/17/2025 has revealed that there are 5 RCRA NonGen / NLR sites within approximately 0.25 miles of the target property.

Lower Elevation	Address	Direction / Distance	Map ID	Page
FLEET BANK EPA ID:: NYR000033571	***1 CENTRAL PLZ***	***NNW 0 - 1/8 (0.022 mi.)***	***G41***	***302***
NATIONAL AUTO STORES EPA ID:: NYD980641880	***53 CENTRAL PLZ***	***NNW 0 - 1/8 (0.063 mi.)***	***G53***	***331***
SUNOCO SERVICE STATI EPA ID:: NYD000698233	***153 E MAIN ST RTE 5S***	***ESE 0 - 1/8 (0.110 mi.)***	***L68***	***389***
NORTHRUP SUPPLY CORP EPA ID:: NYD085170975	***143 CENTRAL AVE***	***NNE 1/8 - 1/4 (0.210 mi.)***	***P83***	***453***
ILION PHASE II EPA ID:: NYD981183387	***125 EAST ST***	***E 1/8 - 1/4 (0.238 mi.)***	***84***	***466***

MINES MRDS: Mineral Resources Data System

A review of the MINES MRDS list, as provided by EDR, and dated 06/04/2024 has revealed that there is 1 MINES MRDS site within approximately 0.25 miles of the target property.

Lower Elevation	Address	Direction / Distance	Map ID	Page
FERDULA PIT		0 - 1/8 (0.001 mi.)	B25	272

UST FINDER RELEASE: US EPA's UST Finder data is a national composite of leaking underground storage tanks. This data contains information about, and locations of, leaking underground storage tanks. Data was collected from state sources and standardized into a national profile by EPA's Office of Underground Storage Tanks, Office of Research and Development, and the Association of State and Territorial Solid Waste Management Officials.

A review of the UST FINDER RELEASE list, as provided by EDR, and dated 06/08/2023 has revealed that there are 5 UST FINDER RELEASE sites within approximately 0.5 miles of the target property.

Lower Elevation	Address	Direction / Distance	Map ID	Page
STEWART' S SHOPS COR	23-27 EAST CLARK STR	NNE 0 - 1/8 (0.019 mi.)	F33	284
ILION CITGO	***157 EAST MAIN STREET***	***ESE 0 - 1/8 (0.123 mi.)***	***L69***	***393***
FASTRAC # 236	114 CENTRAL AVE	NNE 1/8 - 1/4 (0.170 mi.)	P78	424
MIDTOWN WINGS & WHEE	***165 WEST MAIN STREET***	***NW 1/4 - 1/2 (0.364 mi.)***	***97***	***601***
RED APPLE FOOD MART	***190 WEST MAIN STREET***	***NW 1/4 - 1/2 (0.410 mi.)***	***U99***	***604***

UST FINDER: EPA developed UST Finder, a web map application containing a comprehensive, state-sourced national map of underground storage tank (UST) and leaking UST (LUST) data. It provides the attributes and locations of active and closed USTs, UST facilities, and LUST sites from states and from Tribal lands and US territories . UST Finder contains information about proximity of UST facilities and LUST sites to: surface and groundwater public drinking water protection areas; estimated number of private domestic wells and number of people living nearby; and flooding and wildfires.

A review of the UST FINDER list, as provided by EDR, and dated 06/08/2023 has revealed that there are

8 UST FINDER sites within approximately 0.25 miles of the target property.

Lower Elevation	Address	Direction / Distance	Map ID	Page
STEWART'S SHOPS CORP	23-27 EAST CLARK STR	NNE 0 - 1/8 (0.019 mi.)	F34	285
ILION CITGO	20 CENTRAL AVENUE	N 0 - 1/8 (0.048 mi.)	E45	311
GREAT AMERICAN	47 CENTRAL PLAZA	NNW 0 - 1/8 (0.058 mi.)	G51	328
NEW YORK TELEPHONE	60 MORGAN STREET	WNW 0 - 1/8 (0.079 mi.)	K58	345
ILION CITGO	***157 EAST MAIN STREET***	***ESE 0 - 1/8 (0.123 mi.)***	***L69***	***393***
ANNUNCIATION PARISH	60 WEST WEST STREET	WNW 1/8 - 1/4 (0.147 mi.)	O76	421
FASTRAC MARKET #236	114 CENTRAL AVENUE	NNE 1/8 - 1/4 (0.170 mi.)	P77	422
GREENIE'S CORNER LLC	90 WEST MAIN STREET	NW 1/8 - 1/4 (0.207 mi.)	Q81	445

E MANIFEST: EPA established a national system for tracking hazardous waste shipments electronically. This system, known as ?e-Manifest,? will modernize the nation?s cradle-to-grave hazardous waste tracking process while saving valuable time, resources, and dollars for industry and states.

A review of the E MANIFEST list, as provided by EDR, and dated 09/16/2024 has revealed that there are 5 E MANIFEST sites within approximately 0.25 miles of the target property.

Lower Elevation	Address	Direction / Distance	Map ID	Page
WALGREENS	17 E STATE ST	N 0 - 1/8 (0.011 mi.)	E29	275
VALLEY FAMILY HEALTH	55 CENTRAL PLZ SUITE	NNW 0 - 1/8 (0.065 mi.)	G54	339
WALGREENS	4 CENTRAL PLZ	NNW 0 - 1/8 (0.090 mi.)	J60	346
DBA RITE AID #10772	***4 CENTRAL PLZ***	***NNW 0 - 1/8 (0.090 mi.)***	***J61***	***356***
DOLLAR GENERAL	***70-80 CENTRAL PLAZA***	***NW 1/8 - 1/4 (0.131 mi.)***	***N73***	***405***

NY HSWDS: The List includes any known or suspected hazardous substance waste disposal sites. Also included are sites delisted from the Registry of Inactive Hazardous Waste Disposal Sites and non-registry sites that U.S. EPA Preliminary Assessment (PA) reports or Site Investigation (SI) reports were prepared. Hazardous Substance Waste Disposal Sites are eligible to be Superfund sites now that the New York State Superfund has been refinanced and changed. This means that the study inventory has served its purpose and will no longer be maintained as a separate entity The latest version of the study is frozen in time. The sites on the study will not automatically be made superfund sites, rather each site will be further evaluated for listing in the registry. So overtime they will be added to the registry or not.

A review of the NY HSWDS list, as provided by EDR, and dated 01/01/2003 has revealed that there are 2 NY HSWDS sites within approximately 0.5 miles of the target property.

Lower Elevation	Address	Direction / Distance	Map ID	Page
ILION LANDFILL	EAST ST	NE 1/4 - 1/2 (0.350 mi.)	92	557
SPERRY UNIVAC (ILION Facility Id: HS6011	7 SPRUCE STREET	N 1/4 - 1/2 (0.354 mi.)	T94	584

NY MANIFEST: Manifest is a document that lists and tracks hazardous waste from the generator through transporters to a TSD facility.

A review of the NY MANIFEST list, as provided by EDR, and dated 12/31/2019 has revealed that there are 8 NY MANIFEST sites within approximately 0.25 miles of the target property.

Lower Elevation	Address	Direction / Distance	Map ID	Page
FLEET BANK	***1 CENTRAL PLZ***	***NNW 0 - 1/8 (0.022 mi.)***	***G41***	***302***

EPA ID: NYR000033571				
NATIONAL AUTO STORES EPA ID: NYD980641880	***53 CENTRAL PLZ***	***NNW 0 - 1/8 (0.063 mi.)***	***G53***	***331***
DBA RITE AID #10772 EPA ID: NYR000190470	***4 CENTRAL PLZ***	***NNW 0 - 1/8 (0.090 mi.)***	***J61***	***356***
DOLLAR GENERAL STORE EPA ID: NYR000206508	70-80 CENTRAL PLZ	NW 1/8 - 1/4 (0.131 mi.)	N74	413
EASTERN AUTO MALL IN EPA ID: NYD057766271	***176 E MAIN ST***	***ESE 1/8 - 1/4 (0.180 mi.)***	***80***	***432***
NORTHRUP SUPPLY CORP EPA ID: NYD085170975	***143 CENTRAL AVE***	***NNE 1/8 - 1/4 (0.210 mi.)***	***P83***	***453***
ILION PHASE II EPA ID: NYD981183387	***125 EAST ST***	***E 1/8 - 1/4 (0.238 mi.)***	***84***	***466***
NIAGARA MOHAWK A NAT EPA ID: NYR000217562	1 EAST ST	ESE 1/8 - 1/4 (0.245 mi.)	R87	479

NY ILI: A solid waste site priority list of mitigation and remedial activities to address sites causing, or substantially contributing to, impairments of drinking water quality. Inactive solid waste disposal sites, primarily landfills, and their potential impact on New York?s drinking water resources from site-related contaminants, with a focus on emerging contaminants.

A review of the NY ILI list, as provided by EDR, and dated 05/16/2024 has revealed that there is 1 NY ILI site within approximately 0.5 miles of the target property.

Lower Elevation	Address	Direction / Distance	Map ID	Page
ILION LANDFILL	***EAST STREET/ RTE 5S***	***ENE 1/4 - 1/2 (0.363 mi.)***	***96***	***599***

NY MGP: From the late 1800's to the mid 1900's, hundreds of manufactured gas plants across New York State supplied homes and industry with fuel for heating, cooking, and lighting. Today, the New York State DEC is overseeing the investigation and cleanup of contamination left behind from these plants.

A review of the NY MGP list, as provided by EDR, and dated 12/02/2024 has revealed that there is 1 NY MGP site within approximately 1 mile of the target property.

Lower Elevation	Address	Direction / Distance	Map ID	Page
NM - ILION MGP	***1 EAST ST.***	***ESE 1/8 - 1/4 (0.245 mi.)***	***R88***	***481***

EDR HIGH RISK HISTORICAL RECORDS

EDR Exclusive Records

EDR MGP: The EDR Proprietary Manufactured Gas Plant Database includes records of coal gas plants (manufactured gas plants) compiled by EDR's researchers. Manufactured gas sites were used in the United States from the 1800's to 1950's to produce a gas that could be distributed and used as fuel. These plants used whale oil, rosin, coal, or a mixture of coal, oil, and water that also produced a significant amount of waste.

EXECUTIVE SUMMARY

Many of the byproducts of the gas production, such as coal tar (oily waste containing volatile and non-volatile chemicals), sludges, oils and other compounds are potentially hazardous to human health and the environment. The byproduct from this process was frequently disposed of directly at the plant site and can remain or spread slowly, serving as a continuous source of soil and groundwater contamination.

A review of the EDR MGP list, as provided by EDR, has revealed that there is 1 EDR MGP site within approximately 1 mile of the target property.

Lower Elevation	Address	Direction / Distance	Map ID	Page
NIMO - ILION MGP	1 EAST ST.	ESE 1/8 - 1/4 (0.245 mi.)	R85	475

EDR Hist Auto: EDR has searched selected national collections of business directories and has collected listings of potential gas station/filling station/service station sites that were available to EDR researchers. EDR's review was limited to those categories of sources that might, in EDR's opinion, include gas station/filling station/service station establishments. The categories reviewed included, but were not limited to gas, gas station, gasoline station, filling station, auto, automobile repair, auto service station, service station, etc. This database falls within a category of information EDR classifies as "High Risk Historical Records", or HRHR. EDR's HRHR effort presents unique and sometimes proprietary data about past sites and operations that typically create environmental concerns, but may not show up in current government records searches.

A review of the EDR Hist Auto list, as provided by EDR, has revealed that there are 6 EDR Hist Auto sites within approximately 0.125 miles of the target property.


Lower Elevation	Address	Direction / Distance	Map ID	Page
CUMMINS GEORGE	E MAIN & CATHERINE	E 0 - 1/8 (0.009 mi.)	B27	274
PATTERSON DONALD	92 E MAIN ST	E 0 - 1/8 (0.016 mi.)	B30	280
LESTER T & SONS	20 CENTRAL AVE	N 0 - 1/8 (0.048 mi.)	E49	327
ILION CITGO NICE & E	1 CENTRAL AVE	N 0 - 1/8 (0.089 mi.)	J59	346
BONFARE FOOD STORES	55 CENTRAL AVE	N 0 - 1/8 (0.100 mi.)	J64	385
CLIFFORD FUEL CO INC	157 E MAIN ST	ESE 0 - 1/8 (0.123 mi.)	L70	395

EXECUTIVE SUMMARY

Due to poor or inadequate address information, the following sites were not mapped. Count: 8 records.

Site Name	Database(s)
SUDAKOW DUMP	NY SHWS
MOHAWK RIFLE RANGE	NY SHWS
FORMER PRINE CLEANERS SITE	NY SHWS
ILION LANDFILL	NY SHWS
ILION LF	SEMS-ARCHIVE
ILION DPW	NY LTANKS
NIMO, HERKIMER	NY HSWDS, NY MGP
NIMO, ILION	NY HSWDS

OVERVIEW MAP - 7920787.2S

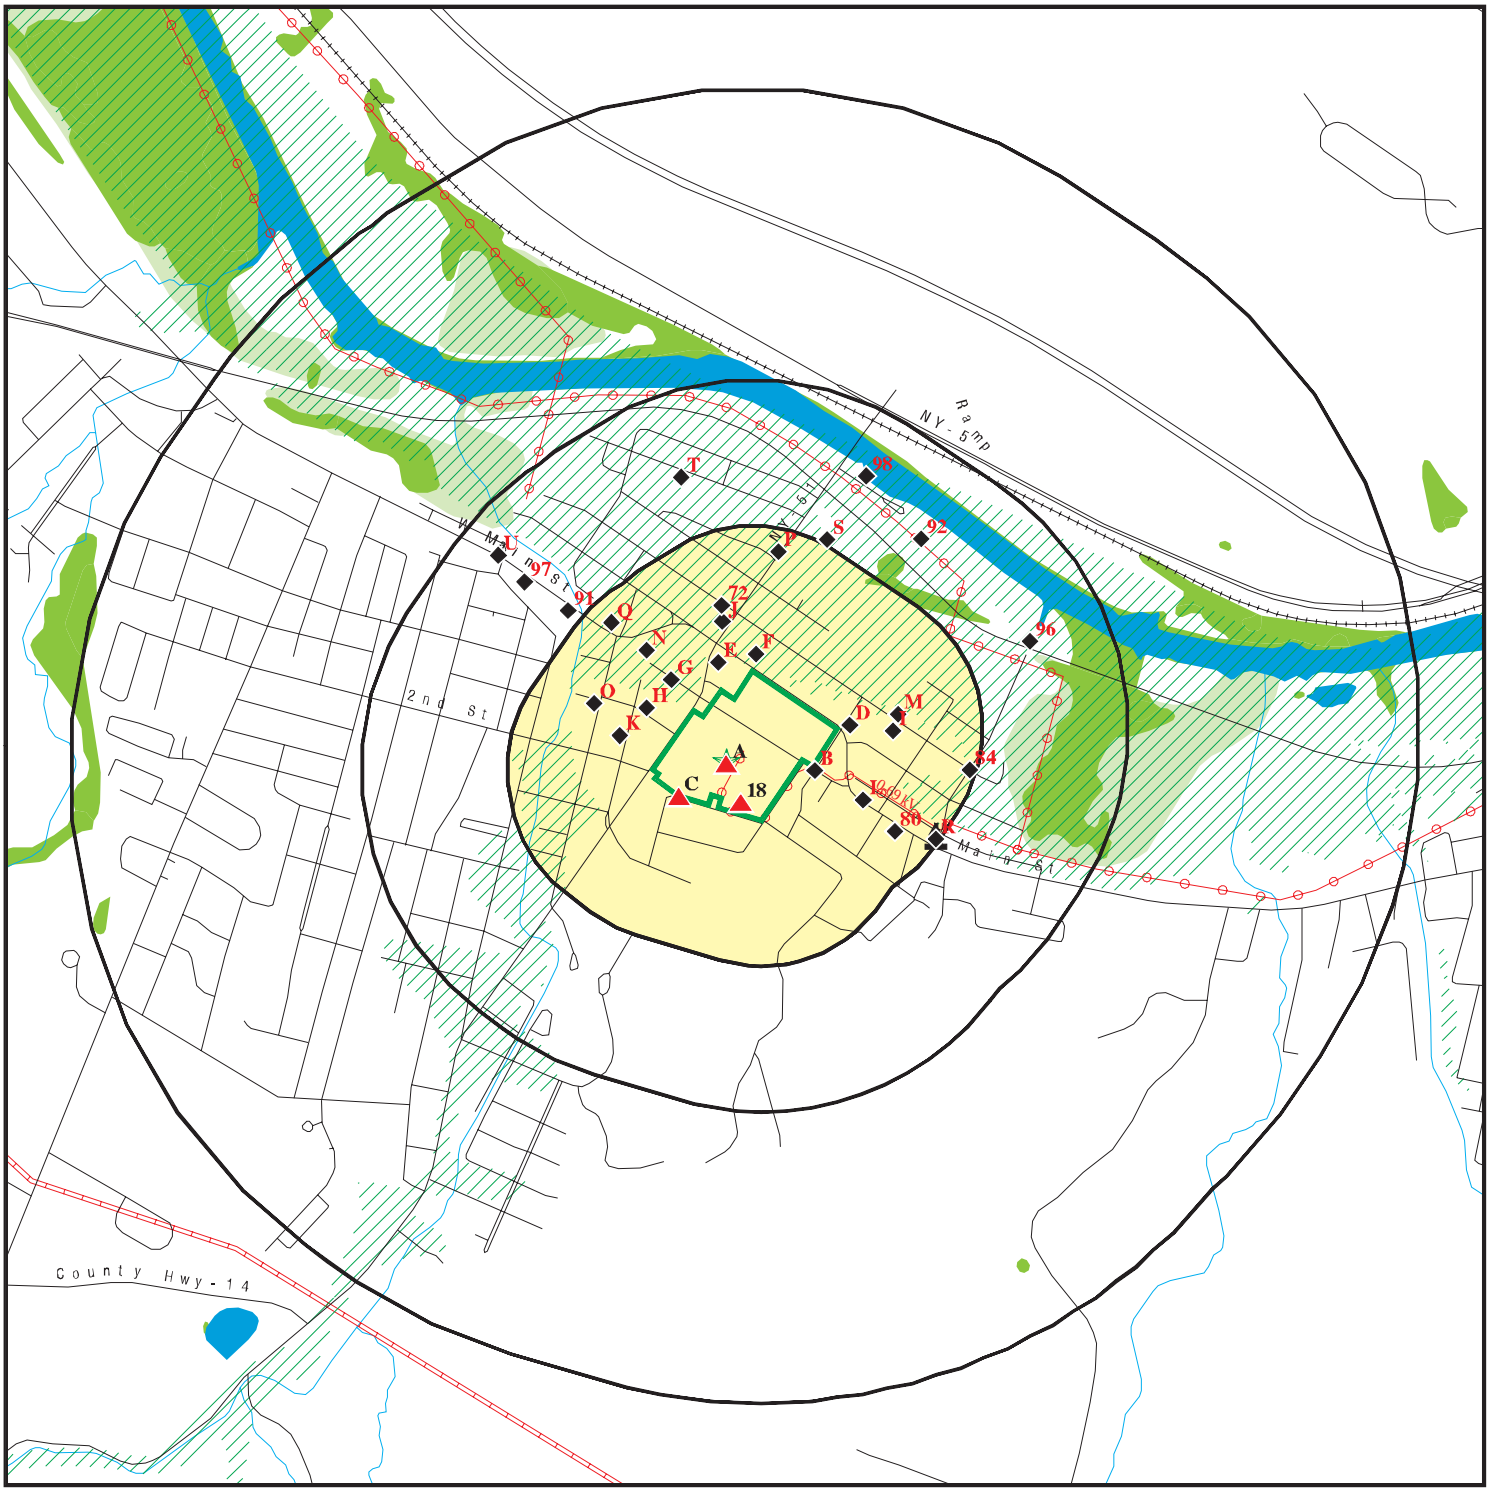

Target Property
Sites at elevations higher than or equal to the target property
Sites at elevations lower than the target property
Manufactured Gas Plants
National Priority List Sites
Dept. Defense Sites

0 1/4 1/2 1 Miles


Indian Reservations BIA
Power transmission lines
Pipelines
Special Flood Hazard Area (1%)
0.2% Annual Chance Flood Hazard
National Wetland Inventory
State Wetlands

This report includes Interactive Map Layers to display and/or hide map information. The legend includes only those icons for the default map view.

SITE NAME: 14 Hoefler Avenue ADDRESS: 14 Hoefler Avenue Ilion NY 13357 LAT/LONG: 43.013295 / 75.034654	CLIENT: HRP Associates, Inc. CONTACT: James Charter INQUIRY #: 7920787.2s DATE: March 10, 2025 3:30 pm

Copyright © 2025 EDR, Inc. © 2015 TomTom Rel. 2015.

DETAIL MAP - 7920787.2S

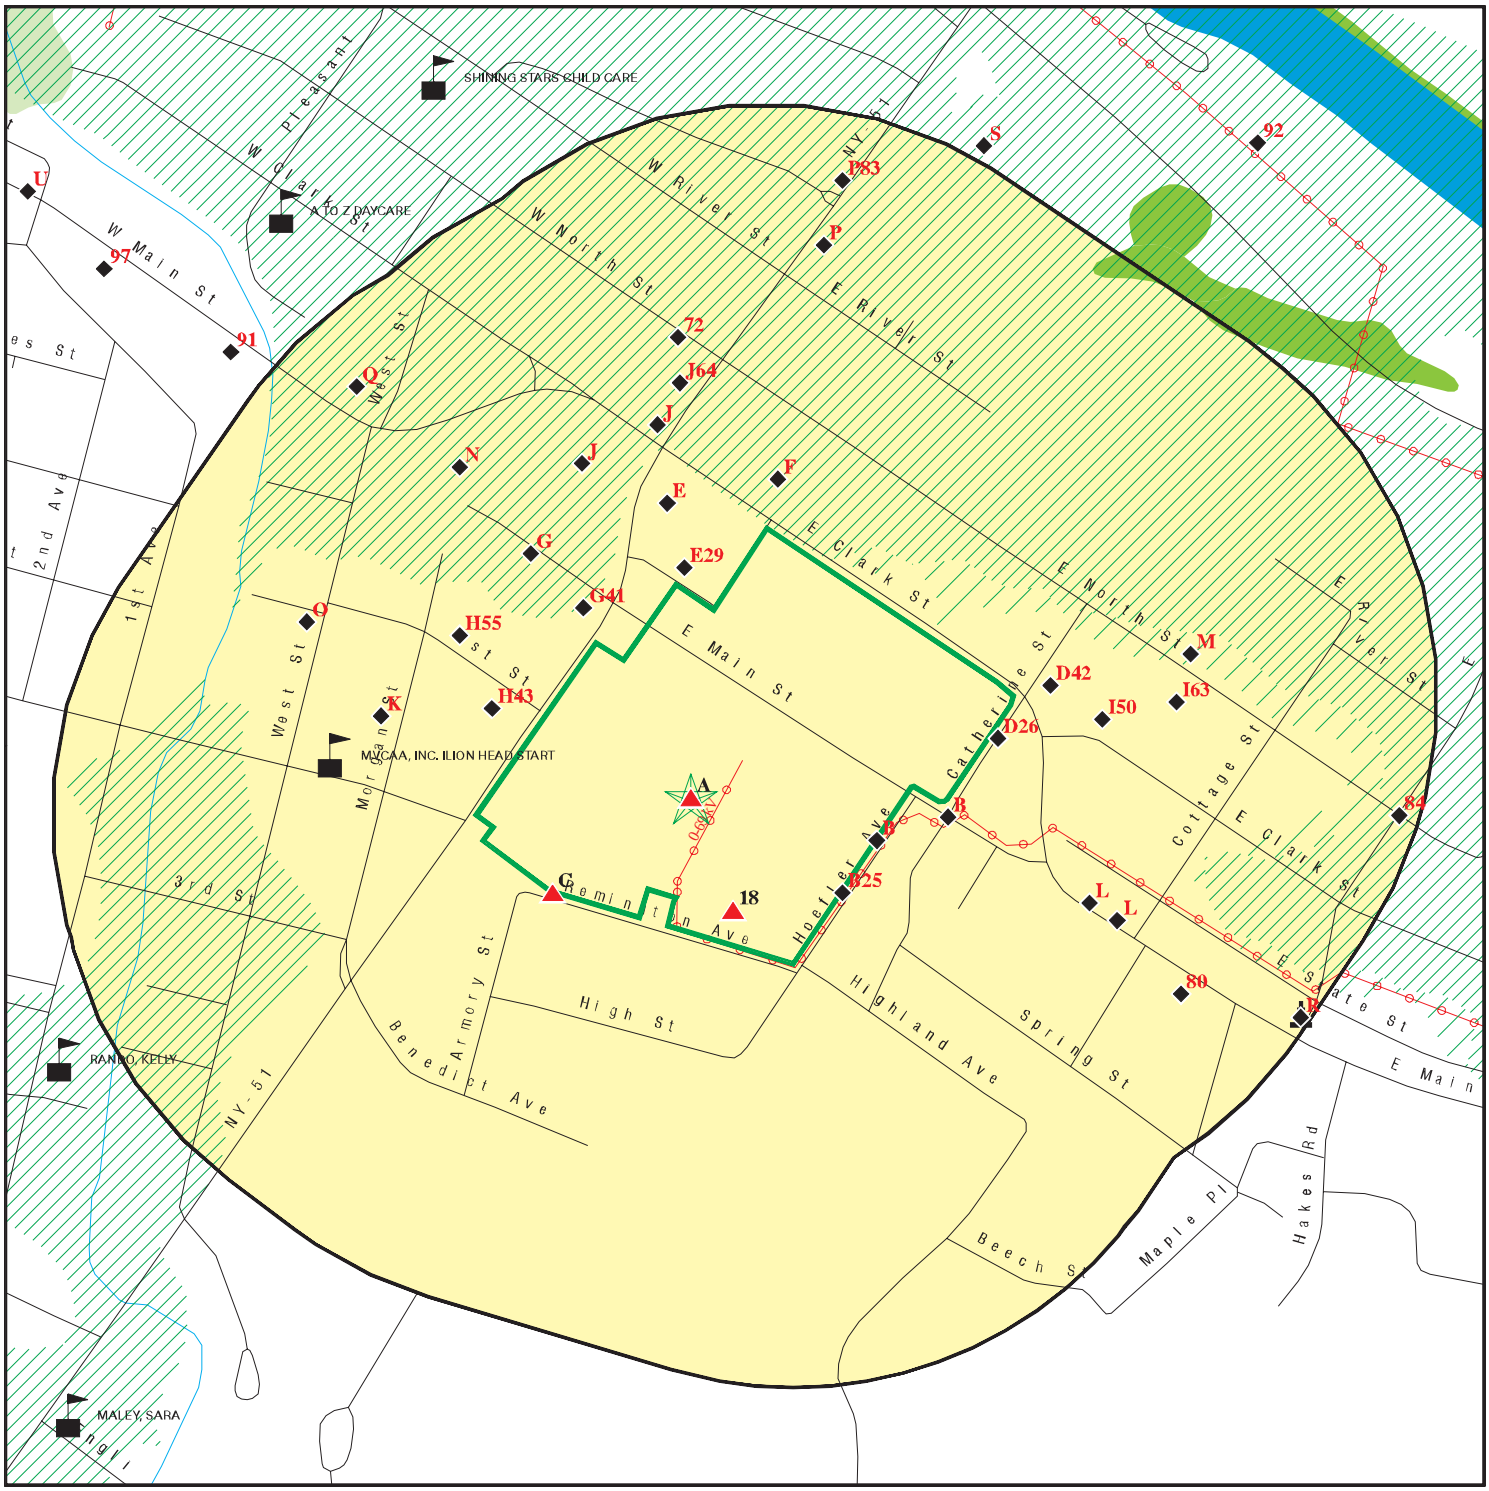

Target Property

Sites at elevations higher than or equal to the target property

Sites at elevations lower than the target property

Manufactured Gas Plants

Sensitive Receptors

National Priority List Sites

Dept. Defense Sites

0 1/16 1/8 1/4 Miles

Indian Reservations BIA

Power transmission lines

Special Flood Hazard Area (1%)

0.2% Annual Chance Flood Hazard

National Wetland Inventory

State Wetlands

This report includes Interactive Map Layers to display and/or hide map information. The legend includes only those icons for the default map view.

SITE NAME: 14 Hoefler Avenue	CLIENT: HRP Associates, Inc.
ADDRESS: 14 Hoefler Avenue Ilion NY 13357	CONTACT: James Charter INQUIRY #: 7920787.2s
LAT/LONG: 43.013295 / 75.034654	DATE: March 10, 2025 3:31 pm

Copyright © 2025 EDR, Inc. © 2015 TomTom Rel. 2015.

MAP FINDINGS SUMMARY

Database	Search Distance (Miles)	Target Property	< 1/8	1/8 - 1/4	1/4 - 1/2	1/2 - 1	> 1	Total Plotted
STANDARD ENVIRONMENTAL RECORDS								
Lists of Federal NPL (Superfund) sites								
NPL	1.000		0	0	0	0	NR	0
Proposed NPL	1.000		0	0	0	0	NR	0
NPL LIENS	1.000		0	0	0	0	NR	0
Lists of Federal Delisted NPL sites								
Delisted NPL	1.000		0	0	0	0	NR	0
Lists of Federal sites subject to CERCLA removals and CERCLA orders								
FEDERAL FACILITY	0.500		0	0	0	NR	NR	0
SEMS	0.500		0	0	1	NR	NR	1
Lists of Federal CERCLA sites with NFRAP								
SEMS-ARCHIVE	0.500		2	0	0	NR	NR	2
Lists of Federal RCRA facilities undergoing Corrective Action								
CORRACTS	1.000	1	0	0	0	0	NR	1
Lists of Federal RCRA TSD facilities								
RCRA-TSDF	0.500	1	0	0	0	NR	NR	1
Lists of Federal RCRA generators								
RCRA-LQG	0.250	1	0	1	NR	NR	NR	2
RCRA-SQG	0.250		0	0	NR	NR	NR	0
RCRA-VSQG	0.250		1	2	NR	NR	NR	3
Federal institutional controls / engineering controls registries								
LUCIS	0.500		0	0	0	NR	NR	0
US ENG CONTROLS	0.500		0	0	0	NR	NR	0
US INST CONTROLS	0.500		0	0	0	NR	NR	0
Federal ERNS list								
ERNS	TP	3	NR	NR	NR	NR	NR	3
Lists of state- and tribal hazardous waste facilities								
NY SHWS	1.000		0	1	1	0	NR	2
Lists of state and tribal landfills and solid waste disposal facilities								
NY SWF/LF	0.500		0	0	1	NR	NR	1
Lists of state and tribal leaking storage tanks								
INDIAN LUST	0.500		0	0	0	NR	NR	0

MAP FINDINGS SUMMARY

Database	Search Distance (Miles)	Target Property	< 1/8	1/8 - 1/4	1/4 - 1/2	1/2 - 1	> 1	Total Plotted
NY LTANKS	0.500		1	1	2	NR	NR	4
NY HIST LTANKS	0.500		0	0	0	NR	NR	0
Lists of state and tribal registered storage tanks								
FEMA UST	0.250		0	0	NR	NR	NR	0
NY UST	0.250		6	3	NR	NR	NR	9
NY CBS UST	0.250	1	0	0	NR	NR	NR	1
NY MOSF UST	0.500		0	0	0	NR	NR	0
NY CBS	0.250	1	2	0	NR	NR	NR	3
NY MOSF	0.500		0	0	0	NR	NR	0
NY AST	0.250	2	4	0	NR	NR	NR	6
NY CBS AST	0.250	1	2	0	NR	NR	NR	3
NY MOSF AST	0.500		0	0	0	NR	NR	0
INDIAN UST	0.250		0	0	NR	NR	NR	0
NY TANKS	0.250	1	0	0	NR	NR	NR	1
State and tribal institutional control / engineering control registries								
NY RES DECL	0.125		0	NR	NR	NR	NR	0
NY ENG CONTROLS	0.500		0	1	1	NR	NR	2
NY INST CONTROL	0.500		0	1	2	NR	NR	3
Lists of state and tribal voluntary cleanup sites								
NY VCP	0.500		0	0	2	NR	NR	2
INDIAN VCP	0.500		0	0	0	NR	NR	0
Lists of state and tribal brownfield sites								
NY BROWNFIELDS	0.500		0	0	1	NR	NR	1
NY ERP	0.500		0	0	2	NR	NR	2
ADDITIONAL ENVIRONMENTAL RECORDS								
Local Brownfield lists								
US BROWNFIELDS	0.500	1	0	0	1	NR	NR	2
Local Lists of Landfill / Solid Waste Disposal Sites								
NY SWRCY	0.500		0	0	0	NR	NR	0
NY SWTIRE	0.500		0	0	0	NR	NR	0
INDIAN ODI	0.500		0	0	0	NR	NR	0
DEBRIS REGION 9	0.500		0	0	0	NR	NR	0
ODI	0.500		0	0	0	NR	NR	0
IHS OPEN DUMPS	0.500		0	0	0	NR	NR	0
Local Lists of Hazardous waste / Contaminated Sites								
US HIST CDL	TP		NR	NR	NR	NR	NR	0
NY DEL SHWS	1.000		0	0	0	0	NR	0
US CDL	TP		NR	NR	NR	NR	NR	0
Local Lists of Registered Storage Tanks								
NY HIST UST	0.250		0	0	NR	NR	NR	0

MAP FINDINGS SUMMARY

Database	Search Distance (Miles)	Target Property	< 1/8	1/8 - 1/4	1/4 - 1/2	1/2 - 1	> 1	Total Plotted
NY HIST AST	TP		NR	NR	NR	NR	NR	0
Local Land Records								
NY LIENS	TP		NR	NR	NR	NR	NR	0
LIENS 2	TP		NR	NR	NR	NR	NR	0
Records of Emergency Release Reports								
HMIRS	TP		NR	NR	NR	NR	NR	0
NY Spills	0.125	5	24	NR	NR	NR	NR	29
NY Hist Spills	0.125		0	NR	NR	NR	NR	0
NY SPILLS 90	0.125		0	NR	NR	NR	NR	0
NY SPILLS 80	0.125		0	NR	NR	NR	NR	0
Other Ascertainable Records								
RCRA NonGen / NLR	0.250		3	2	NR	NR	NR	5
FUDS	1.000		0	0	0	0	NR	0
DOD	1.000		0	0	0	0	NR	0
SCRD DRYCLEANERS	0.500		0	0	0	NR	NR	0
US FIN ASSUR	TP		NR	NR	NR	NR	NR	0
EPA WATCH LIST	TP		NR	NR	NR	NR	NR	0
2020 COR ACTION	0.250	1	0	0	NR	NR	NR	1
TSCA	TP		NR	NR	NR	NR	NR	0
TRIS	TP	1	NR	NR	NR	NR	NR	1
SSTS	TP		NR	NR	NR	NR	NR	0
ROD	1.000		0	0	0	0	NR	0
RMP	TP		NR	NR	NR	NR	NR	0
RAATS	TP		NR	NR	NR	NR	NR	0
PRP	TP		NR	NR	NR	NR	NR	0
PADS	TP	1	NR	NR	NR	NR	NR	1
ICIS	TP		NR	NR	NR	NR	NR	0
FTTS	TP		NR	NR	NR	NR	NR	0
MLTS	TP		NR	NR	NR	NR	NR	0
COAL ASH DOE	TP		NR	NR	NR	NR	NR	0
COAL ASH EPA	0.500		0	0	0	NR	NR	0
PCB TRANSFORMER	TP		NR	NR	NR	NR	NR	0
RADINFO	TP		NR	NR	NR	NR	NR	0
HIST FTTS	TP		NR	NR	NR	NR	NR	0
DOT OPS	TP		NR	NR	NR	NR	NR	0
CONSENT	1.000		0	0	0	0	NR	0
INDIAN RESERV	1.000		0	0	0	0	NR	0
FUSRAP	1.000		0	0	0	0	NR	0
UMTRA	0.500		0	0	0	NR	NR	0
LEAD SMELTERS	TP		NR	NR	NR	NR	NR	0
US AIRS	TP	1	NR	NR	NR	NR	NR	1
US MINES	0.250		0	0	NR	NR	NR	0
MINES MRDS	0.250		1	0	NR	NR	NR	1
ABANDONED MINES	0.250		0	0	NR	NR	NR	0
FINDS	TP	2	NR	NR	NR	NR	NR	2
DOCKET HWC	TP		NR	NR	NR	NR	NR	0
UXO	1.000		0	0	0	0	NR	0
ECHO	TP	1	NR	NR	NR	NR	NR	1

MAP FINDINGS SUMMARY

Database	Search Distance (Miles)	Target Property	< 1/8	1/8 - 1/4	1/4 - 1/2	1/2 - 1	> 1	Total Plotted
FUELS PROGRAM	0.250		0	0	NR	NR	NR	0
PFAS NPL	0.250		0	0	NR	NR	NR	0
PFAS FEDERAL SITES	0.250		0	0	NR	NR	NR	0
PFAS TRIS	0.250		0	0	NR	NR	NR	0
PFAS TSCA	0.250		0	0	NR	NR	NR	0
PFAS RCRA MANIFEST	0.250		0	0	NR	NR	NR	0
PFAS ATSDR	0.250		0	0	NR	NR	NR	0
PFAS WQP	0.250		0	0	NR	NR	NR	0
PFAS PROJECT	0.250		0	0	NR	NR	NR	0
PFAS NPDES	0.250		0	0	NR	NR	NR	0
PFAS ECHO	0.250		0	0	NR	NR	NR	0
PFAS ECHO FIRE TRAIN	0.250		0	0	NR	NR	NR	0
PFAS PT 139 AIRPORT	0.250		0	0	NR	NR	NR	0
AQUEOUS FOAM NRC	0.250		0	0	NR	NR	NR	0
BIOSOLIDS	TP		NR	NR	NR	NR	NR	0
UST FINDER RELEASE	0.500	2	2	1	2	NR	NR	7
UST FINDER	0.250		5	3	NR	NR	NR	8
E MANIFEST	0.250	1	4	1	NR	NR	NR	6
NY PFAS	0.250		0	0	NR	NR	NR	0
NY AIRS	TP	1	NR	NR	NR	NR	NR	1
NY COAL ASH	0.500		0	0	0	NR	NR	0
NY DRYCLEANERS	0.250		0	0	NR	NR	NR	0
NY E DESIGNATION	0.125		0	NR	NR	NR	NR	0
NY Financial Assurance	TP		NR	NR	NR	NR	NR	0
NY HSWDS	0.500		0	0	2	NR	NR	2
NY LEAD	TP		NR	NR	NR	NR	NR	0
NY MANIFEST	0.250	1	3	5	NR	NR	NR	9
PA MANIFEST	0.250	1	0	0	NR	NR	NR	1
NY SPDES	TP	2	NR	NR	NR	NR	NR	2
NY VAPOR REOPENED	0.500		0	0	0	NR	NR	0
NY UIC	TP		NR	NR	NR	NR	NR	0
NY COOLING TOWERS	TP	1	NR	NR	NR	NR	NR	1
NY ILI	0.500		0	0	1	NR	NR	1
NY MGP	1.000		0	1	0	0	NR	1
NY NYC OER	1.000		0	0	0	0	NR	0
NY NYC LAND USE	TP		NR	NR	NR	NR	NR	0
EDR HIGH RISK HISTORICAL RECORDS								
EDR Exclusive Records								
EDR MGP	1.000		0	1	0	0	NR	1
EDR Hist Auto	0.125		6	NR	NR	NR	NR	6
EDR Hist Cleaner	0.125		0	NR	NR	NR	NR	0
EDR RECOVERED GOVERNMENT ARCHIVES								
Exclusive Recovered Govt. Archives								
NY RGA HWS	TP		NR	NR	NR	NR	NR	0
NY RGA LF	TP		NR	NR	NR	NR	NR	0
- Totals --		34	66	24	19	0	0	143

MAP FINDINGS SUMMARY

Database	Search Distance (Miles)	Target Property	< 1/8	1/8 - 1/4	1/4 - 1/2	1/2 - 1	> 1	Total Plotted

NOTES:

TP = Target Property

NR = Not Requested at this Search Distance

Sites may be listed in more than one database

A1 **REMINGTON ARMS, INC.** **NY AST** **A100521758**
Target **14 HOEFLER AVENUE** **N/A**
Property **ILION, NY 13357**

Site 1 of 17 in cluster A

Actual: **427 ft.**

AST:

Name:	REMINGTON ARMS, INC.
Address:	14 HOEFLER AVENUE
City,State,Zip:	ILION, NY 13357
Region:	STATE
DEC Region:	6
Site Status:	Unregulated/Closed
Facility Id:	6-000107
Program Type:	CBS
UTM X:	497352.84556
UTM Y:	4762250.16558
Expiration Date:	N/A
Site Type:	Manufacturing (Other than Chemical)/Processing

Tank Info:

Tank Number:	3125
Tank Id:	188150
Tank Location:	Aboveground - contact with soil.... Tank bottom rests on soil, allowing no visual inspection.
Tank Type:	Steel/Carbon Steel/Iron
Tank Status:	Tank Converted to Non-Regulated Use
Pipe Model:	Not reported
Install Date:	07/01/1983
Capacity Gallons:	1000
Tightness Test Method:	NN
Date Test:	Not reported
Next Test Date:	Not reported
Date Tank Closed:	Not reported
Register:	True
Modified By:	MJGRIFFI
Last Modified:	05/09/2022
Material Name:	Not reported

A2 **REMINGTON ARMS** **UST FINDER RELEASE** **1029076493**
Target **14 HOEFLER AVE** **N/A**
Property **ILION V, NY 0**

Site 2 of 17 in cluster A

Actual: **427 ft.**

UST FINDER RELEASE:

Object ID:	252378
Facility ID:	NY487537
Lust ID:	NY9608901
Name:	REMINGTON ARMS
Address:	14 HOEFLER AVE
City,State,Zip:	ILION V, NY 0
Address Match Type:	Not reported
Reported Date:	1996/10/17 15:59:59+00
Status:	No Further Action
Substance:	Not reported
Population within 1500ft:	1157
Domestic Wells within 1500ft:	5
Land Use:	Developed, Medium Intensity

REMINGTON ARMS (Continued) **1029076493**

Within SPA:	No
SPA PWS Facility ID:	Not reported
SPA Water Type:	Not reported
SPA Facility Type:	Not reported
SPA HUC12:	Not reported
Within WHPA:	No
WHPA PWS Facility ID:	Not reported
WHPA Water Type:	Not reported
WHPA Facility Type:	Not reported
WHPA HUC12:	Not reported
Within 100yr Floodplain:	No
Tribe:	Not reported
EPA Region:	2
NFA Letter 1:	Not reported
NFA Letter 2:	Not reported
NFA Letter 3:	Not reported
NFA Letter 4:	Not reported
Closed With Residual Contaminate:	Not reported
Coordinate Source:	State
X Coord:	-75.03248
Y Coord:	43.0129200000001
Latitude:	43.01292
Longitude:	-75.03248

A3 **REMINGTON ARMS** **NY AST** **A100521759**
Target **14 HOEFLER AVENUE** **N/A**
Property **ILION, NY 13357**

Site 3 of 17 in cluster A

Actual:
427 ft.

AST:

Name:	REMINGTON ARMS
Address:	14 HOEFLER AVENUE
City,State,Zip:	ILION, NY 13357
Region:	STATE
DEC Region:	6
Site Status:	Unregulated/Closed
Facility Id:	6-000130
Program Type:	CBS
UTM X:	497352.84556
UTM Y:	4762250.16558
Expiration Date:	N/A
Site Type:	Manufacturing (Other than Chemical)/Processing

Tank Info:

Tank Number:	910631
Tank Id:	189667
Tank Location:	Aboveground - contact with soil.... Tank bottom rests on soil, allowing no visual inspection.
Tank Type:	Plastic
Tank Status:	Closed - Removed
Pipe Model:	Not reported
Install Date:	06/01/1991
Capacity Gallons:	1000
Tightness Test Method:	NN
Date Test:	Not reported
Next Test Date:	Not reported

REMINGTON ARMS (Continued) **A100521759**

Date Tank Closed:	08/01/1998
Register:	True
Modified By:	MJGRIFFI
Last Modified:	05/09/2022
Material Name:	Not reported

A4 Target Property **REMINGTON ARMS CO INC** **FINDS** **1016099517**
14 HOEFLER AVENUE **ECHO** **N/A**
ILION, NY 13357

Site 4 of 17 in cluster A

Actual: 427 ft.

FINDS:
Registry ID: 110000880912

Click Here for FRS Facility Detail Report:

Environmental Interest/Information System:

All generators and treatment, storage, and disposal (TSD) facilities who handle hazardous waste are required to report to the EPA Administrator at least once every two years. The data collected is used to create the National Biennial Resource Conservation and Recovery Act (RCRA) Hazardous Waste Report. This data is processed within the RCRA Information (RCRAInfo) database
The New York Department of Environmental Conservation Facility Information System (FIS) database houses all information about facilities that are regulated or of environmental interest to the state of New York.
The Air Facility System (AFS) contains compliance and permit data for stationary sources of air pollution regulated by the EPA, state, and local air pollution agencies.
ICIS-Air (AIR) AIR is the modernization of the Air Facility System (AFS) into the Integrated Compliance Information System (ICIS). AIR contains enforcement, compliance, and permit data for stationary sources of air pollution regulated by the EPA, State, and Local air pollution agencies.
The Toxic Release Inventory System (TRIS) is a publicly available EPA database reported annually by certain covered industry groups, as well as federal facilities. It contains information about more than 650 toxic chemicals that are being used, manufactured, treated, transported, or released into the environment, and includes information about waste management and pollution prevention activities.
The National Pollutant Discharge Elimination System (NPDES) module of the Integrated Compliance Information System (ICIS). Under NPDES, all facilities that discharge pollutants from any point source into waters of the United States are required to obtain a permit. The permit will likely contain limits on what can be discharged, impose monitoring and reporting requirements, and include other provisions to ensure that the discharge does not adversely affect water quality.
The Department of Labor, Occupational Safety and Health Administration information system consists of inspection case detail for approximately 100,000 OSHA inspections conducted annually. The FRS dataset includes facilities that had inspections within the last 7 years within the mining, oil and gas, utilities, and manufacturing sectors.
The Resource Conservation and Recovery Act Information System (RCRAInfo) is EPA's comprehensive information system in support of the

REMINGTON ARMS CO INC (Continued) **1016099517**

Resource Conservation and Recovery Act (RCRA) of 1976 and the Hazardous and Solid Waste Amendments (HSWA) of 1984. It tracks many types of information about generators, transporters, treaters, storers, and disposers of hazardous waste.
CEDRI is a web application used by EPA programs and various stakeholders to manage environmental data transmitted to EPA in order to meet EPA's reporting requirements.

Registry ID: 110071285648

Click Here for FRS Facility Detail Report:

Environmental Interest/Information System:
The Toxic Release Inventory System (TRIS) is a publicly available EPA database reported annually by certain covered industry groups, as well as federal facilities. It contains information about more than 650 toxic chemicals that are being used, manufactured, treated, transported, or released into the environment, and includes information about waste management and pollution prevention activities.

Click this hyperlink while viewing on your computer to access additional FINDS: detail in the EDR Site Report.

ECHO:
Envid: 1016099517
Registry ID: 110071285648

DFR URL:
Name: REMARMS, LLC
Address: 14 HOEFLER AVE
City,State,Zip: ILION, NY 13357

Envid: 1016099517
Registry ID: 110000880912

DFR URL:
Name: REMINGTON ARMS CO INC
Address: 14 HOEFLER AVENUE
City,State,Zip: ILION, NY 13357

A5 **REMINGTON ARMS** **NY Spills** **S102676881**
Target **14 HOESLER AVE** **N/A**
Property **GERMAN FLATTS (T), NY**

Site 5 of 17 in cluster A

Actual:
427 ft.

SPILLS:
Name: REMINGTON ARMS
Address: 14 HOESLER AVE
City,State,Zip: GERMAN FLATTS (T), NY
Spill Number/Closed Date: 8301709 / 1983-11-23
Facility ID: 8301709
Facility Type: ER
DER Facility ID: 100168
Site ID: 114892
DEC Region: 6
Spill Cause: Unknown
Spill Class: C3
SWIS: 2228

REMINGTON ARMS (Continued) **S102676881**

Spill Date:	1983-11-21
Investigator:	UNASSIGNED
Referred To:	Not reported
Reported to Dept:	1983-11-22
CID:	Not reported
Water Affected:	MOHAWK RVR/BARGE CAN
Spill Source:	Commercial/Industrial
Spill Notifier:	Other
Cleanup Ceased:	1983-11-23
Cleanup Meets Std:	True
Last Inspection:	Not reported
Recommended Penalty:	False
UST Trust:	False
Remediation Phase:	0
Date Entered In Computer:	Not reported
Spill Record Last Update:	2023-12-12
Spiller Name:	Not reported
Spiller Company:	Not reported
Spiller Address:	Not reported
Spiller Company:	001
Contact Name:	Not reported
Latitude:	Not reported
Longitude:	Not reported
DEC Memo:	Prior to Sept, 2004 data translation this spill Lead_DEC Field was 2004/02/19 - Both Spill_Time and RCVD_Time were previously blank and replaced with 00:00 to fix a data translation problem... Bob Corcoran ENTIRE FILE IN DECDOCS. NO PAPER FILE.
Remarks:	Not reported

All Materials:

Site ID:	114892
Operable Unit ID:	893665
Operable Unit:	01
Material ID:	481360
Material Code:	0016A
Material Name:	non PCB oil
Case No.:	Not reported
Material FA:	Petroleum
Quantity:	5.00
Units:	Not reported
Recovered:	.00
Resource Affected:	Surface Water
Oxygenate:	Not reported

Site ID:	114892
Operable Unit ID:	893665
Operable Unit:	01
Material ID:	481359
Material Code:	0010
Material Name:	hydraulic oil
Case No.:	Not reported
Material FA:	Petroleum
Quantity:	.00
Units:	Not reported
Recovered:	.00
Resource Affected:	Surface Water
Oxygenate:	Not reported

A6 **ERNS** **2004728355**
Target Property **14 HOEFLER AVE**
ILION, NY 13357 **N/A**

Site 6 of 17 in cluster A

Actual: 427 ft.

Incident Commons:

NRC Report #:	728355
Description of Incident:	THE CALLER STATED THAT PLANE CARBON STEEL PARTS WERE PUT INTO A VAT OF NITRIC ACID WHICH CAUSED A CHEMICAL REACTION AND RELEASED MATERIAL TO THE ATMOSPHERE
Type of Incident:	FIXED
Incident Cause:	OPERATOR ERROR
Incident Date Time:	2004-07-15 04:45:00
Incident DTG:	OCCURRED
Incident Location:	Not reported
Loaction Address:	14 HOEFLER AVE
Location Street 1:	Not reported
Location Street 2:	Not reported
Location Nearest City:	ILION
Location State:	NY
Location County:	HERKIMER
Location Zip:	13357
Distance From City:	Not reported
Distance Units:	Not reported
Direction From City:	Not reported
Lat Deg:	Not reported
Lat Min:	Not reported
Lat Sec:	Not reported
Lat Quad:	Not reported
Long Deg:	Not reported
Long Min:	Not reported
Long Sec:	Not reported
Long Quad:	Not reported
Location Section:	Not reported
Location Township:	Not reported
Location range:	Not reported
Potential Range:	Not reported

Incidents:

Year:	2004
NRC Report #:	728355
Aircraft Type:	Not reported
Aircraft Model:	Not reported
Aircraft ID:	Not reported
Aircraft Fuel Capacity:	Not reported
Aircraft Fuel Capacity Units:	Not reported
Aircraft Fuel on Board:	Not reported
Aircraft Fuel on Board Units:	Not reported
Aircraft Spot Number:	Not reported
Aircraft Hanger:	Not reported
Aircraft Runway Number:	Not reported
Road Mile Marker:	Not reported
Building ID:	Not reported
Type of Fixed Object:	MANUFACTURING FACILITY
Power Generating Facility:	N
Generating Capacity:	Not reported
Type of Fuel:	Not reported
NPDES:	Not reported
NPDES Compliance:	U

(Continued) **2004728355**

Pipeline Type:	Not reported
DOT Regulated:	U
Pipeline Above Ground:	ABOVE
Exposed Underwater:	N
Pipeline Covered:	U
Railroad Hotline:	Not reported
Grade Crossing:	N
Location Subdivision:	Not reported
Railroad Milepost:	Not reported
Type Vehicle Involved:	Not reported
Crossing Device Type:	Not reported
Device Operational:	Y
DOT Crossing Number:	Not reported
Brake Failure:	N
Description of Tank:	Not reported
Tank Above Ground:	ABOVE
Transportable Container:	U
Tank Regulated:	U
Tank Regulated By:	Not reported
Tank ID:	Not reported
Capacity of Tank:	Not reported
Capacity of Tank Units:	Not reported
Actual Amount:	Not reported
Actual Amount Units:	Not reported
Platform Rig Name:	Not reported
Platform Letter:	Not reported
Location Area ID:	Not reported
Location Block ID:	Not reported
OCSG Number:	Not reported
OCSP Number:	Not reported
State Lease Number:	Not reported
Pier Dock Number:	Not reported
Berth Slip Number:	Not reported
Continuous Release Type:	Not reported
Initial Continuous Release No:	Not reported
Continuous Release Permit:	Not reported
Allision:	N
Type of Structure:	Not reported
Structure Name:	Not reported
Structure Operational:	U
Airbag Deployed:	Not reported
Date Tiem Normal Service:	Not reported
Service Disruption Time:	Not reported
Service Disruption Units:	Not reported
Transit Bus Flag:	Not reported
CR Begin Date:	Not reported
CR End Date:	Not reported
CR Change Date:	Not reported
FBI Contact:	Not reported
FBI Contact Date Time:	Not reported
Sub Part C Testing Req:	XXX
Conductor Testing:	Not reported
Engineer Testing:	Not reported
Trainman Testing:	Not reported
Yard Foreman Testing:	Not reported
RCL Operator Testing:	Not reported
Brakeman Testing:	Not reported

(Continued) **2004728355**

Train Dispatcher Testing:	Not reported
Signalman Testing:	Not reported
Other Employee Testing:	Not reported
Unknown Testing:	Not reported
Passenger Handling:	Not reported
Passenger Route:	XXX
Passenger Delay:	XXX

Incident Details:

Year:	2004
NRC Report #:	728355
Fire Involved:	N
Fire Extinguished:	U
Any Evacuations:	N
Number Evacuated:	Not reported
Who Evacuated:	Not reported
Radius of Evacuation:	Not reported
Any Injuries:	N
Number Injured:	Not reported
Number Hospitalized:	Not reported
Any Fatalities:	N
Number Fatalities:	Not reported
Any Damages:	N
Damage Amount:	Not reported
Air Corridor Closed:	N
Air Corridor Desc:	Not reported
Air Closure Time:	Not reported
Waterway Closed:	N
Waterway Desc:	Not reported
Waterway Closure Time:	Not reported
Road Closed:	N
Road Desc:	Not reported
Road Closure Time:	Not reported
Closure Direction:	Not reported
Major Artery:	N
Track Closed:	N
Track Desc:	Not reported
Track Closure Time:	Not reported
Media Interest:	NONE
Medium Desc:	AIR
Additional Medium Info:	Not reported
Body of Water:	Not reported
Tributary of:	Not reported
Release Secured:	Y
Estimated Duration of Release:	10
Release rate:	Not reported
Desc Remedial Action:	PARTS WERE REMOVED FROM THE ACID BATH AND PLACED IN COLD WATER / DISSIPATED
State Agency on Scene:	Not reported
State Agency Report Number:	Not reported
Other Agency Notified:	Not reported
Weather Conditions:	OVERCAST
Air Temperature:	60
Wind Speed:	Not reported
Wind Direction:	Not reported
Water Supply Contaminated:	U
Sheen Size:	Not reported

(Continued) **2004728355**

Sheen Color:	Not reported
Direction of Sheen Travel:	Not reported
Sheen Odor Description:	Not reported
Wave Condition:	Not reported
Current Speed:	Not reported
Current Direction:	Not reported
Water Temperature:	Not reported
Track Close Dir:	Not reported
Empl Fatality:	Not reported
Pass Fatality:	Not reported
Community Impact:	N
Wind Speed Unit:	Not reported
Employee Injuries:	Not reported
Passenger Injuries:	Not reported
Occupant Fatality:	Not reported
Current Speed Unit:	Not reported
Road Closure Units:	Not reported
Track CLosure Units:	Not reported
Sheen Size Units:	Not reported
Additional Info:	THE CALLER WILL NOTIFY: STATE
State Agency Notified:	Not reported
Federal Agency Notified:	Not reported
nearest River Mile Marker:	Not reported
Sheen Size Length:	Not reported
Sheen Size Length Units:	Not reported
Sheen Size Width:	Not reported
Sheen Size Width Units:	Not reported
Offshore:	N
Duration Unit:	MINUTE
Release Rate Unit:	Not reported
Release Rate Rate:	Not reported
Passengers Transferred:	UNK

Calls:

Year:	2004
NRC Report #:	728355
Site ID:	2004728355
Date Time Received:	2004-07-15 07:06:04
Date Time Complete:	2004-07-15 07:09:57
Call Type:	INC
Responsible Company:	REMINGTON ARMS CO.
Responsible Org Type:	PRIVATE ENTERPRISE
Responsible City:	ILION
Responsible State:	NY
Responsible Zip:	13357
On Behalf:	Y
Source:	TELEPHONE

Material Involved:

Year:	2004
NRC Report #:	728355
Chris Code:	NCC
Case Number:	000000-00-0
UN Number:	Not reported
Amount of Material:	50
Unit of Measure:	POUND(S)

(Continued) **2004728355**

Name of Material:	NITROGEN DIOXIDES
If Reached Water:	NO
Amount in Water:	Not reported
Unit of Measure Reach Water:	Not reported

A7 **ERNS** **2007851324**
Target Property **14 HOEFLER AVE** **N/A**
ILION, NY 13357

Site 7 of 17 in cluster A

Actual: 427 ft.

Incident Commons:

NRC Report #:	851324
Description of Incident:	CALLER STATED THAT WHILE PLUMBERS REMOVED A PRESSURE REGULATING DEVICE MERCURY SPILLED OUT ONTO THE GROUND. IT IS UNKNOWN WHERE THE MERCURY CAME FROM. CALLER STATED THAT IT POSSIBLY CAME FROM OLD MACHINERY THAT THEY HAVE.
Type of Incident:	FIXED
Incident Cause:	UNKNOWN
Incident Date Time:	2007-10-11 11:00:00
Incident DTG:	DISCOVERED
Incident Location:	Not reported
Loaction Address:	14 HOEFLER AVE
Location Street 1:	Not reported
Location Street 2:	Not reported
Location Nearest City:	ILION
Location State:	NY
Location County:	HERKIMER
Location Zip:	13357
Distance From City:	Not reported
Distance Units:	Not reported
Direction From City:	Not reported
Lat Deg:	Not reported
Lat Min:	Not reported
Lat Sec:	Not reported
Lat Quad:	Not reported
Long Deg:	Not reported
Long Min:	Not reported
Long Sec:	Not reported
Long Quad:	Not reported
Location Section:	Not reported
Location Township:	Not reported
Location range:	Not reported
Potential Range:	N

Incidents:

Year:	2007
NRC Report #:	851324
Aircraft Type:	Not reported
Aircraft Model:	Not reported
Aircraft ID:	Not reported
Aircraft Fuel Capacity:	Not reported
Aircraft Fuel Capacity Units:	Not reported
Aircraft Fuel on Board:	Not reported
Aircraft Fuel on Board Units:	Not reported
Aircraft Spot Number:	Not reported
Aircraft Hanger:	Not reported

(Continued) **2007851324**

Aircraft Runway Number:	Not reported
Road Mile Marker:	Not reported
Building ID:	Not reported
Type of Fixed Object:	MANUFACTURING FACILITY
Power Generating Facility:	U
Generating Capacity:	Not reported
Type of Fuel:	Not reported
NPDES:	Not reported
NPDES Compliance:	U
Pipeline Type:	Not reported
DOT Regulated:	U
Pipeline Above Ground:	ABOVE
Exposed Underwater:	N
Pipeline Covered:	U
Railroad Hotline:	Not reported
Grade Crossing:	U
Location Subdivision:	Not reported
Railroad Milepost:	Not reported
Type Vehicle Involved:	Not reported
Crossing Device Type:	Not reported
Device Operational:	Y
DOT Crossing Number:	Not reported
Brake Failure:	U
Description of Tank:	Not reported
Tank Above Ground:	ABOVE
Transportable Container:	U
Tank Regulated:	U
Tank Regulated By:	Not reported
Tank ID:	Not reported
Capacity of Tank:	Not reported
Capacity of Tank Units:	Not reported
Actual Amount:	Not reported
Actual Amount Units:	Not reported
Platform Rig Name:	Not reported
Platform Letter:	Not reported
Location Area ID:	Not reported
Location Block ID:	Not reported
OCSG Number:	Not reported
OCSP Number:	Not reported
State Lease Number:	Not reported
Pier Dock Number:	Not reported
Berth Slip Number:	Not reported
Continuous Release Type:	Not reported
Initial Continuous Release No:	Not reported
Continuous Release Permit:	Not reported
Allision:	U
Type of Structure:	Not reported
Structure Name:	Not reported
Structure Operational:	U
Airbag Deployed:	U
Date Tiem Normal Service:	Not reported
Service Disruption Time:	Not reported
Service Disruption Units:	Not reported
Transit Bus Flag:	Not reported
CR Begin Date:	Not reported
CR End Date:	Not reported
CR Change Date:	Not reported

(Continued) **2007851324**

FBI Contact:	Not reported
FBI Contact Date Time:	Not reported
Sub Part C Testing Req:	XXX
Conductor Testing:	Not reported
Engineer Testing:	Not reported
Trainman Testing:	Not reported
Yard Foreman Testing:	Not reported
RCL Operator Testing:	Not reported
Brakeman Testing:	Not reported
Train Dispatcher Testing:	Not reported
Signalman Testing:	Not reported
Other Employee Testing:	Not reported
Unknown Testing:	Not reported
Passenger Handling:	Not reported
Passenger Route:	XXX
Passenger Delay:	XXX

Incident Details:

Year:	2007
NRC Report #:	851324
Fire Involved:	N
Fire Extinguished:	U
Any Evacuations:	N
Number Evacuated:	Not reported
Who Evacuated:	Not reported
Radius of Evacuation:	Not reported
Any Injuries:	N
Number Injured:	Not reported
Number Hospitalized:	Not reported
Any Fatalities:	N
Number Fatalities:	Not reported
Any Damages:	N
Damage Amount:	Not reported
Air Corridor Closed:	N
Air Corridor Desc:	Not reported
Air Closure Time:	Not reported
Waterway Closed:	N
Waterway Desc:	Not reported
Waterway Closure Time:	Not reported
Road Closed:	N
Road Desc:	Not reported
Road Closure Time:	Not reported
Closure Direction:	Not reported
Major Artery:	N
Track Closed:	N
Track Desc:	Not reported
Track Closure Time:	Not reported
Media Interest:	NONE
Medium Desc:	LAND
Additional Medium Info:	CONCRETE GROUND
Body of Water:	Not reported
Tributary of:	Not reported
Release Secured:	Y
Estimated Duration of Release:	Not reported
Release rate:	Not reported
Desc Remedial Action:	CLEAN UP CREW EN ROUTE. THEY BARRICADED THE AREA.
State Agency on Scene:	NONE

(Continued) **2007851324**

State Agency Report Number:	N/A
Other Agency Notified:	Not reported
Weather Conditions:	RAINY
Air Temperature:	56
Wind Speed:	Not reported
Wind Direction:	Not reported
Water Supply Contaminated:	U
Sheen Size:	Not reported
Sheen Color:	Not reported
Direction of Sheen Travel:	Not reported
Sheen Odor Description:	Not reported
Wave Condition:	Not reported
Current Speed:	Not reported
Current Direction:	Not reported
Water Temperature:	Not reported
Track Close Dir:	Not reported
Empl Fatality:	Not reported
Pass Fatality:	Not reported
Community Impact:	Not reported
Wind Speed Unit:	Not reported
Employee Injuries:	Not reported
Passenger Injuries:	Not reported
Occupant Fatality:	Not reported
Current Speed Unit:	Not reported
Road Closure Units:	Not reported
Track CLosure Units:	Not reported
Sheen Size Units:	Not reported
Additional Info:	NO ADDITIONAL INFORMATION.
State Agency Notified:	NONE
Federal Agency Notified:	NONE
nearest River Mile Marker:	Not reported
Sheen Size Length:	Not reported
Sheen Size Length Units:	Not reported
Sheen Size Width:	Not reported
Sheen Size Width Units:	Not reported
Offshore:	N
Duration Unit:	Not reported
Release Rate Unit:	Not reported
Release Rate Rate:	Not reported
Passengers Transferred:	NO

Calls:

Year:	2007
NRC Report #:	851324
Site ID:	2007851324
Date Time Received:	2007-10-11 11:41:52
Date Time Complete:	2007-10-11 11:47:22
Call Type:	INC
Responsible Company:	REMINGTON ARMS CO.
Responsible Org Type:	PRIVATE ENTERPRISE
Responsible City:	ILION
Responsible State:	NY
Responsible Zip:	13357
On Behalf:	N
Source:	TELEPHONE

(Continued) **2007851324**

Material Involved:

Year:	2007
NRC Report #:	851324
Chris Code:	MCR
Case Number:	007439-97-6
UN Number:	Not reported
Amount of Material:	1
Unit of Measure:	POUND(S)
Name of Material:	MERCURY
If Reached Water:	NO
Amount in Water:	Not reported
Unit of Measure Reach Water:	Not reported

A8 **REMINGTON ARMS CO INC** **NY SPDES** **S123697806**
Target **14 HOEFLER AVENUE** **N/A**
Property **ILION, NY 13357**

Site 8 of 17 in cluster A

Actual:
427 ft.

SPDES:

Name:	Remington Arms Co Inc
Address:	14 HOEFLER AVENUE
City,State,Zip:	ILION, NY 13357
Permit Number:	NYR00A796
State-Region:	06
Expiration Date:	09/30/2017
Current Major Minor Status:	Minor
Primary Facility SIC Code:	3484
State Water Body Name:	MOHAWK RIVER
Limit Set Status Flag:	Active
Total Actual Average Flow(MGD):	Not reported
Total App Design Flow(MGD):	Not reported
UDF1:	SC
Lat/Long:	+43.014 / -75.034
DMR Cognizant Official:	STEVEN TAYLOR
UDF2:	Not reported
UDF3:	Not reported
FIPS County Code:	NY043

Non-Gov Permit Affiliation Type Desc:	DMR Mailing Address
Non-Gov Permit Org Formal Name:	REMINGTON ARMS COMPANY LLC
Non-Gov Permit Street Address:	REMINGTON ARMS CO INC
Non-Gov Permit Supplemental Location:	14 HOEFLER AVE
Non-Gov Permit City:	ILION
Non-Gov Permit State Code:	NY
Non-Gov Permit Zip Code:	13357
Non-Gov Facility Affiliation Type Desc:	Owner
Non-Gov Facility Org Formal Name:	REMINGTON ARMS COMPANY LLC
Non-Gov Facility Street Address:	REMINGTON ARMS CO INC
Non-Gov Facility Supplemental Location:	870 REMINGTON DR
Non-Gov Facility City:	ILION
Non-Gov Facility State Code:	NC
Non-Gov Facility Zip Code:	27025-0700
State Water Body:	Not reported
Region Permit Processed:	Not reported

REMINGTON ARMS CO INC (Continued) **S123697806**

Dow Discharge Class Code:	Not reported
SPDES Class Description:	Not reported
Affiliation Type Description:	Not reported
Name:	Not reported
Contacts Title:	Not reported
Contacts Email:	Not reported
NOI Submission Date:	Not reported
Facility Type:	Not reported
Name:	Remington Arms Co Inc
Address:	14 HOEFLER AVENUE
City,State,Zip:	ILION, NY 13357
UDF2:	Not reported
UDF3:	Not reported
FIPS County Code:	NY043
Non-Gov Permit Affiliation Type Desc:	Permittee
Non-Gov Permit Org Formal Name:	REMINGTON ARM
Non-Gov Permit Street Address:	870 REMINGTON DR
Non-Gov Permit Supplemental Location:	Not reported
Non-Gov Permit City:	MADISON
Non-Gov Permit State Code:	NC
Non-Gov Permit Zip Code:	27025-0700
Non-Gov Facility Affiliation Type Desc:	Owner
Non-Gov Facility Org Formal Name:	REMINGTON ARMS COMPANY LLC
Non-Gov Facility Street Address:	REMINGTON ARMS CO INC
Non-Gov Facility Supplemental Location:	870 REMINGTON DR
Non-Gov Facility City:	ILION
Non-Gov Facility State Code:	NC
Non-Gov Facility Zip Code:	27025-0700
State Water Body:	Not reported
Region Permit Processed:	Not reported
Dow Discharge Class Code:	Not reported
SPDES Class Description:	Not reported
Affiliation Type Description:	Not reported
Name:	Not reported
Contacts Title:	Not reported
Contacts Email:	Not reported
NOI Submission Date:	Not reported
Facility Type:	Not reported
Name:	Remington Arms Co Inc
Address:	14 HOEFLER AVENUE
City,State,Zip:	ILION, NY 13357
UDF2:	Not reported
UDF3:	Not reported
FIPS County Code:	NY043
Non-Gov Permit Affiliation Type Desc:	Not reported
Non-Gov Permit Org Formal Name:	Not reported
Non-Gov Permit Street Address:	Not reported
Non-Gov Permit Supplemental Location:	Not reported
Non-Gov Permit City:	Not reported
Non-Gov Permit State Code:	Not reported
Non-Gov Permit Zip Code:	Not reported
Non-Gov Facility Affiliation Type Desc:	Owner
Non-Gov Facility Org Formal Name:	REMINGTON ARMS COMPANY LLC

REMINGTON ARMS CO INC (Continued) **S123697806**

Non-Gov Facility Street Address:	REMINGTON ARMS CO INC
Non-Gov Facility Supplemental Location:	870 REMINGTON DR
Non-Gov Facility City:	ILION
Non-Gov Facility State Code:	NC
Non-Gov Facility Zip Code:	27025-0700
State Water Body:	Not reported
Region Permit Processed:	Not reported
Dow Discharge Class Code:	Not reported
SPDES Class Description:	Not reported
Affiliation Type Description:	Not reported
Name:	Not reported
Contacts Title:	Not reported
Contacts Email:	Not reported
NOI Submission Date:	Not reported
Facility Type:	Not reported

A9 **REMINGTON ARMS** **UST FINDER RELEASE** **1029072218**
Target **14 HOEFLER AVENUE** **N/A**
Property **ILION V, NY 0**

Site 9 of 17 in cluster A

Actual: **427 ft.**

UST FINDER RELEASE:

Object ID:	252377
Facility ID:	NY291944
Lust ID:	NY9414667
Name:	REMINGTON ARMS
Address:	14 HOEFLER AVENUE
City,State,Zip:	ILION V, NY 0
Address Match Type:	Not reported
Reported Date:	1995/02/07 15:59:59+00
Status:	No Further Action
Substance:	Not reported
Population within 1500ft:	1157
Domestic Wells within 1500ft:	5
Land Use:	Developed, Medium Intensity
Within SPA:	No
SPA PWS Facility ID:	Not reported
SPA Water Type:	Not reported
SPA Facility Type:	Not reported
SPA HUC12:	Not reported
Within WHPA:	No
WHPA PWS Facility ID:	Not reported
WHPA Water Type:	Not reported
WHPA Facility Type:	Not reported
WHPA HUC12:	Not reported
Within 100yr Floodplain:	No
Tribe:	Not reported
EPA Region:	2
NFA Letter 1:	Not reported
NFA Letter 2:	Not reported
NFA Letter 3:	Not reported
NFA Letter 4:	Not reported
Closed With Residual Contaminate:	Not reported
Coordinate Source:	State
X Coord:	-75.03248
Y Coord:	43.0129200000001
Latitude:	43.01292
Longitude:	-75.03248

A10 **REMINGTON ARMS CO** **NY Spills** **1000257527**
Target **14 HOEFLER AVE** **US AIRS** **N/A**
Property **ILION, NY 13357** **PA MANIFEST**

Site 10 of 17 in cluster A

Actual:
427 ft.

SPILLS:

Name:	REMINGTON ARMS
Address:	CLARK ST
City,State,Zip:	ILION V, NY
Spill Number/Closed Date:	8906230 / 1989-09-25
Facility ID:	8906230
Facility Type:	ER
DER Facility ID:	487534
Site ID:	296226
DEC Region:	6
Spill Cause:	Unknown
Spill Class:	C4
SWIS:	2228
Spill Date:	1989-09-22
Investigator:	CHERUBIN
Referred To:	Not reported
Reported to Dept:	1989-09-22
CID:	Not reported
Water Affected:	Not reported
Spill Source:	Commercial/Industrial
Spill Notifier:	Responsible Party
Cleanup Ceased:	1989-09-25
Cleanup Meets Std:	True
Last Inspection:	Not reported
Recommended Penalty:	False
UST Trust:	False
Remediation Phase:	0
Date Entered In Computer:	1989-09-30
Spill Record Last Update:	2023-12-11
Spiller Name:	Not reported
Spiller Company:	REMINGTON ARMS
Spiller Address:	CLARK STREET
Spiller Company:	001
Contact Name:	Not reported
Latitude:	Not reported
Longitude:	Not reported
DEC Memo:	Prior to Sept, 2004 data translation this spill Lead_DEC Field was CHERUBIN 09/25/89: SPOKE TO B. FIRMAN. SORBENTS REMOVED SHOWING LITTLE PRODUCT RESIDUAL. CLOSED. (AC).
Remarks:	ASSUMED CUTTING OIL RELEASED DURING REMOVAL OF BLOCKAGE IN STORM LINE. Not reported

All Materials:

Site ID:	296226
Operable Unit ID:	933869
Operable Unit:	01
Material ID:	446627
Material Code:	0066A
Material Name:	unknown petroleum
Case No.:	Not reported
Material FA:	Petroleum
Quantity:	4.00
Units:	G

REMINGTON ARMS CO (Continued) **1000257527**

Recovered:	.00
Resource Affected:	Sewer
Oxygenate:	Not reported
Name:	REMINGTON ARMS
Address:	CLARK ST
City,State,Zip:	ILION V, NY
Spill Number/Closed Date:	9005824 / 1990-08-27
Facility ID:	9005824
Facility Type:	ER
DER Facility ID:	239712
Site ID:	296227
DEC Region:	6
Spill Cause:	Equipment Failure
Spill Class:	Not reported
SWIS:	2200
Spill Date:	1990-08-16
Investigator:	AJMARSCH
Referred To:	Not reported
Reported to Dept:	1990-08-22
CID:	Not reported
Water Affected:	Not reported
Spill Source:	Commercial Vehicle
Spill Notifier:	Responsible Party
Cleanup Ceased:	1990-08-27
Cleanup Meets Std:	True
Last Inspection:	Not reported
Recommended Penalty:	False
UST Trust:	False
Remediation Phase:	0
Date Entered In Computer:	1990-08-27
Spill Record Last Update:	2023-12-14
Spiller Name:	Not reported
Spiller Company:	REMINGTON ARMS
Spiller Address:	CLARK STREET
Spiller Company:	001
Contact Name:	Not reported
Latitude:	Not reported
Longitude:	Not reported
DEC Memo:	08/22/90: MR. FIRMAN INDICATED THAT A TRUCK HOSE BROKE AND SPILLED HYDRAULIC FLUID. HE WAS ON VACATION AND BECAUSE IT WAS ONLY A MINOR QUANTITY IT WASN'T CALLED IN. (JM).08/27/90: LETTER, NOTE FAILURE TO REPORT; RESPONSE RECEIVED, MINOR SPILL, CLOSED. (JM). 12/14/2023: Fact Sheet only; no hard file located. (EBL)
Remarks:	Not reported

All Materials:

Site ID:	296227
Operable Unit ID:	943373
Operable Unit:	01
Material ID:	554509
Material Code:	0016A
Material Name:	non PCB oil
Case No.:	Not reported
Material FA:	Petroleum

REMINGTON ARMS CO (Continued) **1000257527**

Quantity:	1.00
Units:	G
Recovered:	.00
Resource Affected:	Surface Water
Oxygenate:	Not reported

Name:	REMINGTON ARMS
Address:	CLARK ST
City,State,Zip:	ILION V, NY
Spill Number/Closed Date:	9006236 / 1991-01-30
Facility ID:	9006236
Facility Type:	ER
DER Facility ID:	239712
Site ID:	296228
DEC Region:	6
Spill Cause:	Equipment Failure
Spill Class:	Not reported
SWIS:	2200
Spill Date:	1990-09-06
Investigator:	DIJOHNSO
Referred To:	Not reported
Reported to Dept:	1990-09-06
CID:	Not reported
Water Affected:	MOHAWK RIVER
Spill Source:	Commercial/Industrial
Spill Notifier:	Responsible Party
Cleanup Ceased:	1990-09-21
Cleanup Meets Std:	True
Last Inspection:	Not reported
Recommended Penalty:	False
UST Trust:	False
Remediation Phase:	0
Date Entered In Computer:	1990-09-12
Spill Record Last Update:	2023-12-14
Spiller Name:	Not reported
Spiller Company:	REMINGTON ARMS
Spiller Address:	CLARK STREET
Spiller Company:	001
Contact Name:	Not reported
Latitude:	Not reported
Longitude:	Not reported
DEC Memo:	Prior to Sept, 2004 data translation this spill Lead_DEC Field was JOHNSON 09/07/90: 1125-INSPECTED OUTFALL AT RIVER. BOOMS PLACED AROUND OUTFALL, SHEEN NOTED ON RIVER, FREE PRODUCT IN SEWER, CONTACTED BRUCE FIRMAN. (DJ). 09/07/90: 1645- MET BRUCE FIRMAN & CREW AT SITE. INSTALLED HARBOR BOOM (DEC LOAN). ADDITIONAL QUANTITY OF OIL WASHED OUT OF SEWER FROM RAIN. REMINGTON CREWS TO CHECK TWICE A DAY & CHANGE SORBENT AS NEEDED. 09/10/90: CHECKED STORM SEWER - CREW CHANGING SORBENTS - OIL STILL NOTED IN PIPE/CHECK MANHOLE IN PLAZA WITH JIM ROWLAND - LOOKS GOOD. (DJ). 09/26/90: RECEIVED LETTER FROM BRUCE FIRMAN REGARDING NOTIFICATION/CLEANUP. (DJ). 01/30/91: SENT WARNING LETTER. COMPLETE. (DJ). 12/14/2023: Fact Sheet only; no hard file

REMINGTON ARMS CO (Continued) **1000257527**

located. (EBL)
Remarks: LEAK DISCOVERED FROM FURNACE HEAT EXCHANGER ON 9/4/90 BY REMINGTON STAFF. DID NOT NOTIFY BRUCE FIRMAN UNTIL 9/6/90. EXCHANGER FILLED ON 8/30/90. ALL VISIBLE PRODUCT DISSIPATED.

All TTF:
Facility ID: 9006236
Spill Number: 9006236
Spill Tank Test: 1537511
Site ID: 296228
Tank Number: Not reported
Tank Size: 0
Material: 0022
EPA UST: Not reported
UST: Not reported
Cause: Not reported
Source: Not reported
Test Method: 00
Test Method 2: Unknown
Leak Rate: .00
Gross Fail: Not reported
Modified By: Spills
Last Modified Date: Not reported

All Materials:
Site ID: 296228
Operable Unit ID: 943727
Operable Unit: 01
Material ID: 433704
Material Code: 0022
Material Name: waste oil/used oil
Case No.: Not reported
Material FA: Petroleum
Quantity: 300.00
Units: G
Recovered: .00
Resource Affected: Sewer
Oxygenate: Not reported

Name: REMINGTON ARMS
Address: CLARK ST
City,State,Zip: ILION V, NY
Spill Number/Closed Date: 9013083 / 1991-03-24
Facility ID: 9013083
Facility Type: ER
DER Facility ID: 487534
Site ID: 296229
DEC Region: 6
Spill Cause: Equipment Failure
Spill Class: D4
SWIS: 2228
Spill Date: 1991-03-24
Investigator: NFCARRIE
Referred To: Not reported
Reported to Dept: 1991-03-24
CID: Not reported

REMINGTON ARMS CO (Continued) **1000257527**

Water Affected:	BARGE CANAL
Spill Source:	Commercial/Industrial
Spill Notifier:	Responsible Party
Cleanup Ceased:	1991-03-24
Cleanup Meets Std:	True
Last Inspection:	Not reported
Recommended Penalty:	False
UST Trust:	False
Remediation Phase:	0
Date Entered In Computer:	Not reported
Spill Record Last Update:	2023-12-11
Spiller Name:	Not reported
Spiller Company:	REMINGTON ARMS CO. INC.
Spiller Address:	14 HOEFLER AVE.
Spiller Company:	001
Contact Name:	Not reported
Latitude:	Not reported
Longitude:	Not reported
DEC Memo:	03/24/91: NOT SURE WHAT FAILED/AT 1500 A.M. ON 3-23 NO PROBLEM/MAINT. FOUND THIS A.M./PLANT CREW VACUUMED UP/NO SIGN OF OIL IN STORM SEWER TO BARGE CANAL/NO SLICK IN CANAL/EPA NOTIFIED. (NC).
Remarks:	OIL FILTER SYSTEM FAILED/OIL OVERFLOWED ON TO PLANT FLOOR OUTDOOR TO STORM SEWER TO BARGE CANAL.

All TTF:

Facility ID:	9013083
Spill Number:	9013083
Spill Tank Test:	1538359
Site ID:	296229
Tank Number:	Not reported
Tank Size:	0
Material:	0016A
EPA UST:	Not reported
UST:	Not reported
Cause:	Not reported
Source:	Not reported
Test Method:	00
Test Method 2:	Unknown
Leak Rate:	.00
Gross Fail:	Not reported
Modified By:	Spills
Last Modified Date:	Not reported

All Materials:

Site ID:	296229
Operable Unit ID:	950307
Operable Unit:	01
Material ID:	425982
Material Code:	0016A
Material Name:	non PCB oil
Case No.:	Not reported
Material FA:	Petroleum
Quantity:	1000.00
Units:	G
Recovered:	.00
Resource Affected:	Soil

REMINGTON ARMS CO (Continued) **1000257527**

Oxygenate:	Not reported
Name:	REMINGTON ARMS
Address:	CLARK ST
City,State,Zip:	ILION V, NY
Spill Number/Closed Date:	9103483 / 1996-02-09
Facility ID:	9103483
Facility Type:	ER
DER Facility ID:	487534
Site ID:	296230
DEC Region:	6
Spill Cause:	Unknown
Spill Class:	B3
SWIS:	2228
Spill Date:	1991-06-28
Investigator:	AJMARSCH
Referred To:	Not reported
Reported to Dept:	1991-06-28
CID:	Not reported
Water Affected:	Not reported
Spill Source:	Commercial/Industrial
Spill Notifier:	Responsible Party
Cleanup Ceased:	1996-02-09
Cleanup Meets Std:	False
Last Inspection:	Not reported
Recommended Penalty:	False
UST Trust:	False
Remediation Phase:	0
Date Entered In Computer:	1991-07-02
Spill Record Last Update:	2023-12-08
Spiller Name:	Not reported
Spiller Company:	REMINGTON ARMS CO. INC.
Spiller Address:	14 HOEFLER AVE.
Spiller Company:	001
Contact Name:	Not reported
Latitude:	Not reported
Longitude:	Not reported
DEC Memo:	06/28/91: ON SITE VISIT/OIL COMING UP THRU MANHOLE IN OIL TREATMENT ROOM/SUMP PUMP FAILED/OIL LEAK INSIDE 001 & 002 CONTAINMENT. (NC). 07/01/91: SENT GWI LETTER. 08/28/91: LETTER FROM FIRMAN/310-13 FID ON OIL/GOOD MATCH SUMP TO COOLING OIL IN SAME BUILDING. (NC). 01/29/92: SUMP INFLOWS SAMPLED/WEST SIDE CLEAR/EAST SIDE DIRTY-WATER CLEAR BUT WHITISH-YELLOWISH GLOBS ON SURFACE. (NC). 04/29/92: SAMPLED 2X SUMP DRAINS. 02/09/96: CLOSURE LETTER (CLOSED - DOES NOT MEET STATE STANDARDS) (JM).
Remarks:	INGROUND SUMP SERVING AS BLDG. FOUNDATION DRAIN/STARTED TAKING ON OIL AT 11 A.M./CALLED N. CARRIER. CURRENTLY PUMPING OUT OIL/SPILLED SOME IN STORM SEWER/HAVE NO IDEA WHERE SOURCE IS.

All TTF:

Facility ID:	9103483
Spill Number:	9103483
Spill Tank Test:	1538713
Site ID:	296230

REMINGTON ARMS CO (Continued) **1000257527**

Tank Number:	Not reported
Tank Size:	0
Material:	0066A
EPA UST:	Not reported
UST:	Not reported
Cause:	Not reported
Source:	Not reported
Test Method:	00
Test Method 2:	Unknown
Leak Rate:	.00
Gross Fail:	Not reported
Modified By:	Spills
Last Modified Date:	Not reported

All Materials:

Site ID:	296230
Operable Unit ID:	954303
Operable Unit:	01
Material ID:	425916
Material Code:	0066A
Material Name:	unknown petroleum
Case No.:	Not reported
Material FA:	Petroleum
Quantity:	50.00
Units:	G
Recovered:	.00
Resource Affected:	Sewer
Oxygenate:	Not reported

Name:	REMINGTON ARMS
Address:	CLARK ST
City,State,Zip:	ILION V, NY
Spill Number/Closed Date:	8200767 / 1982-07-28
Facility ID:	8200767
Facility Type:	ER
DER Facility ID:	487534
Site ID:	296223
DEC Region:	6
Spill Cause:	Equipment Failure
Spill Class:	D4
SWIS:	2228
Spill Date:	1982-07-26
Investigator:	UNASSIGNED
Referred To:	Not reported
Reported to Dept:	1982-07-28
CID:	Not reported
Water Affected:	NONE
Spill Source:	Commercial/Industrial
Spill Notifier:	Other
Cleanup Ceased:	1982-07-28
Cleanup Meets Std:	True
Last Inspection:	Not reported
Recommended Penalty:	False
UST Trust:	False
Remediation Phase:	0
Date Entered In Computer:	Not reported

REMINGTON ARMS CO (Continued) **1000257527**

Spill Record Last Update:	2023-12-12
Spiller Name:	Not reported
Spiller Company:	Not reported
Spiller Address:	Not reported
Spiller Company:	001
Contact Name:	Not reported
Latitude:	Not reported
Longitude:	Not reported
DEC Memo:	Prior to Sept, 2004 data translation this spill Lead_DEC Field was
Remarks:	Not reported

All Materials:

Site ID:	296223
Operable Unit ID:	893737
Operable Unit:	01
Material ID:	484302
Material Code:	0039A
Material Name:	sulfuric acid
Case No.:	07664939
Material FA:	Hazardous Material
Quantity:	5000.00
Units:	Not reported
Recovered:	.00
Resource Affected:	Soil
Oxygenate:	Not reported

Name:	REMINGTON ARMS
Address:	CLARK ST
City,State,Zip:	ILION V, NY
Spill Number/Closed Date:	8903968 / 1990-02-17
Facility ID:	8903968
Facility Type:	ER
DER Facility ID:	487534
Site ID:	296225
DEC Region:	6
Spill Cause:	Unknown
Spill Class:	D4
SWIS:	2228
Spill Date:	1989-07-21
Investigator:	CHERUBIN
Referred To:	Not reported
Reported to Dept:	1989-07-21
CID:	Not reported
Water Affected:	Not reported
Spill Source:	Commercial/Industrial
Spill Notifier:	Responsible Party
Cleanup Ceased:	1990-01-19
Cleanup Meets Std:	True
Last Inspection:	Not reported
Recommended Penalty:	False
UST Trust:	False
Remediation Phase:	0
Date Entered In Computer:	1989-08-01
Spill Record Last Update:	2023-12-11
Spiller Name:	Not reported
Spiller Company:	REMINGTON ARMS
Spiller Address:	CLARK ST.

REMINGTON ARMS CO (Continued) **1000257527**

Spiller Company: 001
Contact Name: Not reported
Latitude: Not reported
Longitude: Not reported
DEC Memo: Prior to Sept, 2004 data translation this spill Lead_DEC Field was
CHERUBIN 07/21/89: REVIESE SPILL
AMOUNT TO EST 50 GAL OR LESS/MAJORITY ON ROOF TOP/CONTAINED WITH PADS AND SPEEDY-DRI/20 BAGS
SORBENT MATERIAL PLUS PADS TO CONTAIN/TANK GAUGE SUSPECT IN ACCIDENT (AC). 01/19/90: CONTAMINATED
DEBRIS (9 DRUMS) DISPOSED OF. (JM). 01/23/90: DISPOSAL PAPERWORK SUBMITTED. (JM). 02/17/90: CLOSED.
(JM).
Remarks: FLASH PT. OF 300 DEGREES/FULLY CONTAINED/NO DISCHARGE/SORBENT MATERIAL LAID DOWN/MATERIAL CALLED SUNNY CUT 300/CUTTING OIL

All Materials:
Site ID: 296225
Operable Unit ID: 929373
Operable Unit: 01
Material ID: 448041
Material Code: 0016A
Material Name: non PCB oil
Case No.: Not reported
Material FA: Petroleum
Quantity: 100.00
Units: G
Recovered: 100.00
Resource Affected: Soil
Oxygenate: Not reported

Name: REMINGTON ARMS
Address: CLARK ST
City,State,Zip: ILION V, NY
Spill Number/Closed Date: 8809139 / 1989-11-04
Facility ID: 8809139
Facility Type: ER
DER Facility ID: 487534
Site ID: 296224
DEC Region: 6
Spill Cause: Equipment Failure
Spill Class: C3
SWIS: 2228
Spill Date: 1989-02-24
Investigator: CHERUBIN
Referred To: Not reported
Reported to Dept: 1989-02-24
CID: Not reported
Water Affected: Not reported
Spill Source: Commercial/Industrial
Spill Notifier: Responsible Party
Cleanup Ceased: 1989-06-02
Cleanup Meets Std: True
Last Inspection: Not reported
Recommended Penalty: False
UST Trust: False
Remediation Phase: 0

REMINGTON ARMS CO (Continued) **1000257527**

Date Entered In Computer:	1989-03-07
Spill Record Last Update:	2023-12-11
Spiller Name:	Not reported
Spiller Company:	REMINGTON ARMS
Spiller Address:	CLARK ST.
Spiller Company:	001
Contact Name:	Not reported
Latitude:	Not reported
Longitude:	Not reported
DEC Memo:	Prior to Sept, 2004 data translation this spill Lead_DEC Field was CHERUBIN 02/24/89: SPILL CONTAINED/CLEANUP UNDERWAY (AC). 02/24/89: EST 13000 GAL SPILLED/FULLY CONTAINED IN DIKED AREA/NO LEAKAGE OBSVD/TO BE PUMPED TO #3 TK FOR REUSE/WATER RMVD/HCSD TO BE NOTIFIED OF SPILL/CHK MANHOLES,NO PROD/PADS PLACED OVER STORM DRAINS (AC). 06/02/89: CONTAMINATED SOIL (69 DRUMS) DISPOSED OF (JM). 08/28/89: SOIL DISPOSAL PAPERWORK SUBMITTED (JM). 11/04/89: CLOSED (JM).
Remarks:	BELIEVE ELECTRONIC VALVE STUCK OPEN/SPILL IS FULLY CONTAINED IN DYKED AREA/CLEANUP BEGUN BY PLANT PERSONNEL/MAY CALL CONTRACTOR

All Materials:

Site ID:	296224
Operable Unit ID:	925037
Operable Unit:	01
Material ID:	453903
Material Code:	0003A
Material Name:	#6 fuel oil
Case No.:	Not reported
Material FA:	Petroleum
Quantity:	16000.00
Units:	G
Recovered:	.00
Resource Affected:	Soil
Oxygenate:	Not reported

US AIRS (AFS):

Region Code:	02
County Code:	NY043
Programmatic ID:	AIR NY0000006212800019
Facility Registry ID:	110000880912
D and B Number:	Not reported
Facility Site Name:	REMINGTON ARMS CO
Primary SIC Code:	3484
NAICS Code:	332994
Default Air Classification Code:	SMI
Facility Type of Ownership Code:	Not reported
Air CMS Category Code:	SMI
HPV Status:	Not reported
Region Code:	02
County Code:	NY043
Programmatic ID:	AIR NY0000006212800019
Facility Registry ID:	110000880912
D and B Number:	Not reported
Facility Site Name:	REMINGTON ARMS CO

REMINGTON ARMS CO (Continued) **1000257527**

Primary SIC Code: 3484
NAICS Code: 332117
Default Air Classification Code: SMI
Facility Type of Ownership Code: Not reported
Air CMS Category Code: SMI
HPV Status: Not reported

US AIRS (AFS):
Region Code: 02
Programmatic ID: AIR NY0000006212800019
Facility Registry ID: 110000880912
Air Operating Status Code: OPR
Default Air Classification Code: SMI

Air Program: Operating Permits
Activity Date: 2016-04-05 00:00:00
Activity Status Date: 2016-04-07 07:39:49
Activity Group: Compliance Monitoring
Activity Type: Inspection/Evaluation
Activity Status: Active

Air Program: Stratospheric Ozone Protection
Activity Date: 2016-01-28 00:00:00
Activity Status Date: 2016-06-09 07:01:56
Activity Group: Compliance Monitoring
Activity Type: Inspection/Evaluation
Activity Status: Active

Air Program: New Source Performance Standards
Activity Date: 2016-01-28 00:00:00
Activity Status Date: 2016-06-09 07:01:56
Activity Group: Compliance Monitoring
Activity Type: Inspection/Evaluation
Activity Status: Active

Air Program: MACT Standards (40 CFR Part 63)
Activity Date: 2016-01-28 00:00:00
Activity Status Date: 2016-06-09 07:01:56
Activity Group: Compliance Monitoring
Activity Type: Inspection/Evaluation
Activity Status: Active

Air Program: National Emission Standards for Hazardous Air Pollutants (40 CFR Part 61)
Activity Date: 2016-01-28 00:00:00
Activity Status Date: 2016-06-09 07:01:56
Activity Group: Compliance Monitoring
Activity Type: Inspection/Evaluation
Activity Status: Active

Air Program: State Implementation Plan for National Primary and Secondary Ambient Air Quality Standards
Activity Date: 2016-01-28 00:00:00
Activity Status Date: 2016-06-09 07:01:56
Activity Group: Compliance Monitoring
Activity Type: Inspection/Evaluation
Activity Status: Active

Air Program: 40 CFR Part 63 Area Sources
Activity Date: 2016-01-28 00:00:00

REMINGTON ARMS CO (Continued) **1000257527**

Activity Status Date: 2016-06-09 07:01:56
Activity Group: Compliance Monitoring
Activity Type: Inspection/Evaluation
Activity Status: Active

Air Program: 40 CFR Part 63 Area Sources
Activity Date: 2015-07-30 00:00:00
Activity Status Date: 2016-05-02 13:50:03
Activity Group: Compliance Monitoring
Activity Type: Inspection/Evaluation
Activity Status: Active

Air Program: National Emission Standards for Hazardous Air Pollutants (40 CFR Part 61)
Activity Date: 2015-07-30 00:00:00
Activity Status Date: 2016-05-02 13:50:03
Activity Group: Compliance Monitoring
Activity Type: Inspection/Evaluation
Activity Status: Active

Air Program: MACT Standards (40 CFR Part 63)
Activity Date: 2015-07-30 00:00:00
Activity Status Date: 2016-05-02 13:50:03
Activity Group: Compliance Monitoring
Activity Type: Inspection/Evaluation
Activity Status: Active

Air Program: New Source Performance Standards
Activity Date: 2015-07-30 00:00:00
Activity Status Date: 2016-05-02 13:50:03
Activity Group: Compliance Monitoring
Activity Type: Inspection/Evaluation
Activity Status: Active

Air Program: Stratospheric Ozone Protection
Activity Date: 2015-07-30 00:00:00
Activity Status Date: 2016-05-02 13:50:03
Activity Group: Compliance Monitoring
Activity Type: Inspection/Evaluation
Activity Status: Active

Air Program: State Implementation Plan for National Primary and Secondary Ambient Air Quality Standards
Activity Date: 2015-07-30 00:00:00
Activity Status Date: 2016-05-02 13:50:03
Activity Group: Compliance Monitoring
Activity Type: Inspection/Evaluation
Activity Status: Active

Air Program: National Emission Standards for Hazardous Air Pollutants (40 CFR Part 61)
Activity Date: 2015-01-27 00:00:00
Activity Status Date: 2016-05-02 13:50:03
Activity Group: Compliance Monitoring
Activity Type: Inspection/Evaluation
Activity Status: Active

Air Program: 40 CFR Part 63 Area Sources
Activity Date: 2015-01-27 00:00:00
Activity Status Date: 2016-05-02 13:50:03

REMINGTON ARMS CO (Continued) **1000257527**

Activity Group: Compliance Monitoring
Activity Type: Inspection/Evaluation
Activity Status: Active

Air Program: New Source Performance Standards
Activity Date: 2015-01-27 00:00:00
Activity Status Date: 2016-05-02 13:50:03
Activity Group: Compliance Monitoring
Activity Type: Inspection/Evaluation
Activity Status: Active

Air Program: Stratospheric Ozone Protection
Activity Date: 2015-01-27 00:00:00
Activity Status Date: 2016-05-02 13:50:03
Activity Group: Compliance Monitoring
Activity Type: Inspection/Evaluation
Activity Status: Active

Air Program: MACT Standards (40 CFR Part 63)
Activity Date: 2015-01-27 00:00:00
Activity Status Date: 2016-05-02 13:50:03
Activity Group: Compliance Monitoring
Activity Type: Inspection/Evaluation
Activity Status: Active

Air Program: State Implementation Plan for National Primary and Secondary Ambient Air Quality Standards
Activity Date: 2015-01-27 00:00:00
Activity Status Date: 2016-05-02 13:50:03
Activity Group: Compliance Monitoring
Activity Type: Inspection/Evaluation
Activity Status: Active

Air Program: New Source Performance Standards
Activity Date: 2014-07-16 00:00:00
Activity Status Date: 2016-05-02 13:50:03
Activity Group: Compliance Monitoring
Activity Type: Inspection/Evaluation
Activity Status: Active

Air Program: 40 CFR Part 63 Area Sources
Activity Date: 2014-07-16 00:00:00
Activity Status Date: 2016-05-02 13:50:03
Activity Group: Compliance Monitoring
Activity Type: Inspection/Evaluation
Activity Status: Active

Air Program: State Implementation Plan for National Primary and Secondary Ambient Air Quality Standards
Activity Date: 2014-07-16 00:00:00
Activity Status Date: 2016-05-02 13:50:03
Activity Group: Compliance Monitoring
Activity Type: Inspection/Evaluation
Activity Status: Active

Air Program: MACT Standards (40 CFR Part 63)
Activity Date: 2014-07-16 00:00:00
Activity Status Date: 2016-05-02 13:50:03
Activity Group: Compliance Monitoring

REMINGTON ARMS CO (Continued) **1000257527**

Activity Type: Inspection/Evaluation
Activity Status: Active

Air Program: National Emission Standards for Hazardous Air Pollutants (40 CFR Part 61)
Activity Date: 2014-07-16 00:00:00
Activity Status Date: 2016-05-02 13:50:03
Activity Group: Compliance Monitoring
Activity Type: Inspection/Evaluation
Activity Status: Active

Air Program: Stratospheric Ozone Protection
Activity Date: 2014-07-16 00:00:00
Activity Status Date: 2016-05-02 13:50:03
Activity Group: Compliance Monitoring
Activity Type: Inspection/Evaluation
Activity Status: Active

Air Program: Stratospheric Ozone Protection
Activity Date: 2014-06-06 00:00:00
Activity Status Date: Not reported
Activity Group: Compliance Monitoring
Activity Type: Inspection/Evaluation
Activity Status: Not reported

Air Program: State Implementation Plan for National Primary and Secondary Ambient Air Quality Standards
Activity Date: 2014-06-06 00:00:00
Activity Status Date: Not reported
Activity Group: Compliance Monitoring
Activity Type: Inspection/Evaluation
Activity Status: Not reported

Air Program: New Source Performance Standards
Activity Date: 2014-06-06 00:00:00
Activity Status Date: Not reported
Activity Group: Compliance Monitoring
Activity Type: Inspection/Evaluation
Activity Status: Not reported

Air Program: National Emission Standards for Hazardous Air Pollutants (40 CFR Part 61)
Activity Date: 2014-06-06 00:00:00
Activity Status Date: Not reported
Activity Group: Compliance Monitoring
Activity Type: Inspection/Evaluation
Activity Status: Not reported

Air Program: MACT Standards (40 CFR Part 63)
Activity Date: 2014-06-06 00:00:00
Activity Status Date: Not reported
Activity Group: Compliance Monitoring
Activity Type: Inspection/Evaluation
Activity Status: Not reported

Air Program: 40 CFR Part 63 Area Sources
Activity Date: 2014-06-06 00:00:00
Activity Status Date: Not reported
Activity Group: Compliance Monitoring
Activity Type: Inspection/Evaluation

REMINGTON ARMS CO (Continued) **1000257527**

Activity Status: Not reported

Air Program: MACT Standards (40 CFR Part 63)
Activity Date: 2014-01-30 00:00:00
Activity Status Date: Not reported
Activity Group: Compliance Monitoring
Activity Type: Inspection/Evaluation
Activity Status: Not reported

Air Program: National Emission Standards for Hazardous Air Pollutants (40 CFR Part 61)
Activity Date: 2014-01-30 00:00:00
Activity Status Date: Not reported
Activity Group: Compliance Monitoring
Activity Type: Inspection/Evaluation
Activity Status: Not reported

Air Program: State Implementation Plan for National Primary and Secondary Ambient Air Quality Standards
Activity Date: 2014-01-30 00:00:00
Activity Status Date: Not reported
Activity Group: Compliance Monitoring
Activity Type: Inspection/Evaluation
Activity Status: Not reported

Air Program: New Source Performance Standards
Activity Date: 2014-01-30 00:00:00
Activity Status Date: Not reported
Activity Group: Compliance Monitoring
Activity Type: Inspection/Evaluation
Activity Status: Not reported

Air Program: 40 CFR Part 63 Area Sources
Activity Date: 2014-01-30 00:00:00
Activity Status Date: Not reported
Activity Group: Compliance Monitoring
Activity Type: Inspection/Evaluation
Activity Status: Not reported

Air Program: Stratospheric Ozone Protection
Activity Date: 2014-01-30 00:00:00
Activity Status Date: Not reported
Activity Group: Compliance Monitoring
Activity Type: Inspection/Evaluation
Activity Status: Not reported

Air Program: National Emission Standards for Hazardous Air Pollutants (40 CFR Part 61)
Activity Date: 2013-07-25 00:00:00
Activity Status Date: Not reported
Activity Group: Compliance Monitoring
Activity Type: Inspection/Evaluation
Activity Status: Not reported

Air Program: Stratospheric Ozone Protection
Activity Date: 2013-07-25 00:00:00
Activity Status Date: Not reported
Activity Group: Compliance Monitoring
Activity Type: Inspection/Evaluation
Activity Status: Not reported

REMINGTON ARMS CO (Continued) **1000257527**

Air Program: New Source Performance Standards
Activity Date: 2013-07-25 00:00:00
Activity Status Date: Not reported
Activity Group: Compliance Monitoring
Activity Type: Inspection/Evaluation
Activity Status: Not reported

Air Program: 40 CFR Part 63 Area Sources
Activity Date: 2013-07-25 00:00:00
Activity Status Date: Not reported
Activity Group: Compliance Monitoring
Activity Type: Inspection/Evaluation
Activity Status: Not reported

Air Program: MACT Standards (40 CFR Part 63)
Activity Date: 2013-07-25 00:00:00
Activity Status Date: Not reported
Activity Group: Compliance Monitoring
Activity Type: Inspection/Evaluation
Activity Status: Not reported

Air Program: State Implementation Plan for National Primary and Secondary Ambient Air Quality Standards
Activity Date: 2013-07-25 00:00:00
Activity Status Date: Not reported
Activity Group: Compliance Monitoring
Activity Type: Inspection/Evaluation
Activity Status: Not reported

Air Program: Stratospheric Ozone Protection
Activity Date: 2013-03-28 00:00:00
Activity Status Date: Not reported
Activity Group: Compliance Monitoring
Activity Type: Inspection/Evaluation
Activity Status: Not reported

Air Program: State Implementation Plan for National Primary and Secondary Ambient Air Quality Standards
Activity Date: 2013-03-28 00:00:00
Activity Status Date: Not reported
Activity Group: Compliance Monitoring
Activity Type: Inspection/Evaluation
Activity Status: Not reported

Air Program: New Source Performance Standards
Activity Date: 2013-03-28 00:00:00
Activity Status Date: Not reported
Activity Group: Compliance Monitoring
Activity Type: Inspection/Evaluation
Activity Status: Not reported

Air Program: National Emission Standards for Hazardous Air Pollutants (40 CFR Part 61)
Activity Date: 2013-03-28 00:00:00
Activity Status Date: Not reported
Activity Group: Compliance Monitoring
Activity Type: Inspection/Evaluation
Activity Status: Not reported

Air Program: MACT Standards (40 CFR Part 63)

REMINGTON ARMS CO (Continued) **1000257527**

Activity Date: 2013-03-28 00:00:00
Activity Status Date: Not reported
Activity Group: Compliance Monitoring
Activity Type: Inspection/Evaluation
Activity Status: Not reported

Air Program: 40 CFR Part 63 Area Sources
Activity Date: 2013-03-28 00:00:00
Activity Status Date: Not reported
Activity Group: Compliance Monitoring
Activity Type: Inspection/Evaluation
Activity Status: Not reported

Air Program: MACT Standards (40 CFR Part 63)
Activity Date: 2013-01-24 00:00:00
Activity Status Date: Not reported
Activity Group: Compliance Monitoring
Activity Type: Inspection/Evaluation
Activity Status: Not reported

Air Program: National Emission Standards for Hazardous Air Pollutants (40 CFR Part 61)
Activity Date: 2013-01-24 00:00:00
Activity Status Date: Not reported
Activity Group: Compliance Monitoring
Activity Type: Inspection/Evaluation
Activity Status: Not reported

Air Program: State Implementation Plan for National Primary and Secondary Ambient Air Quality Standards
Activity Date: 2013-01-24 00:00:00
Activity Status Date: Not reported
Activity Group: Compliance Monitoring
Activity Type: Inspection/Evaluation
Activity Status: Not reported

Air Program: New Source Performance Standards
Activity Date: 2013-01-24 00:00:00
Activity Status Date: Not reported
Activity Group: Compliance Monitoring
Activity Type: Inspection/Evaluation
Activity Status: Not reported

Air Program: 40 CFR Part 63 Area Sources
Activity Date: 2013-01-24 00:00:00
Activity Status Date: Not reported
Activity Group: Compliance Monitoring
Activity Type: Inspection/Evaluation
Activity Status: Not reported

Air Program: Stratospheric Ozone Protection
Activity Date: 2013-01-24 00:00:00
Activity Status Date: Not reported
Activity Group: Compliance Monitoring
Activity Type: Inspection/Evaluation
Activity Status: Not reported

Air Program: State Implementation Plan for National Primary and Secondary Ambient Air Quality Standards
Activity Date: 2012-07-31 00:00:00

REMINGTON ARMS CO (Continued) **1000257527**

Activity Status Date: Not reported
Activity Group: Compliance Monitoring
Activity Type: Inspection/Evaluation
Activity Status: Not reported

Air Program: MACT Standards (40 CFR Part 63)
Activity Date: 2012-07-31 00:00:00
Activity Status Date: Not reported
Activity Group: Compliance Monitoring
Activity Type: Inspection/Evaluation
Activity Status: Not reported

Air Program: National Emission Standards for Hazardous Air Pollutants (40 CFR Part 61)
Activity Date: 2012-07-31 00:00:00
Activity Status Date: Not reported
Activity Group: Compliance Monitoring
Activity Type: Inspection/Evaluation
Activity Status: Not reported

Air Program: New Source Performance Standards
Activity Date: 2012-07-31 00:00:00
Activity Status Date: Not reported
Activity Group: Compliance Monitoring
Activity Type: Inspection/Evaluation
Activity Status: Not reported

Air Program: 40 CFR Part 63 Area Sources
Activity Date: 2012-07-31 00:00:00
Activity Status Date: Not reported
Activity Group: Compliance Monitoring
Activity Type: Inspection/Evaluation
Activity Status: Not reported

Air Program: Stratospheric Ozone Protection
Activity Date: 2012-07-31 00:00:00
Activity Status Date: Not reported
Activity Group: Compliance Monitoring
Activity Type: Inspection/Evaluation
Activity Status: Not reported

Air Program: State Implementation Plan for National Primary and Secondary Ambient Air Quality Standards
Activity Date: 2012-07-20 00:00:00
Activity Status Date: Not reported
Activity Group: Compliance Monitoring
Activity Type: Inspection/Evaluation
Activity Status: Not reported

Air Program: New Source Performance Standards
Activity Date: 2012-07-20 00:00:00
Activity Status Date: Not reported
Activity Group: Compliance Monitoring
Activity Type: Inspection/Evaluation
Activity Status: Not reported

Air Program: National Emission Standards for Hazardous Air Pollutants (40 CFR Part 61)
Activity Date: 2012-07-20 00:00:00
Activity Status Date: Not reported

REMINGTON ARMS CO (Continued) **1000257527**

Activity Group: Compliance Monitoring
Activity Type: Inspection/Evaluation
Activity Status: Not reported

Air Program: MACT Standards (40 CFR Part 63)
Activity Date: 2012-07-20 00:00:00
Activity Status Date: Not reported
Activity Group: Compliance Monitoring
Activity Type: Inspection/Evaluation
Activity Status: Not reported

Air Program: 40 CFR Part 63 Area Sources
Activity Date: 2012-07-20 00:00:00
Activity Status Date: Not reported
Activity Group: Compliance Monitoring
Activity Type: Inspection/Evaluation
Activity Status: Not reported

Air Program: Stratospheric Ozone Protection
Activity Date: 2012-07-20 00:00:00
Activity Status Date: Not reported
Activity Group: Compliance Monitoring
Activity Type: Inspection/Evaluation
Activity Status: Not reported

Air Program: MACT Standards (40 CFR Part 63)
Activity Date: 2012-06-27 00:00:00
Activity Status Date: Not reported
Activity Group: Compliance Monitoring
Activity Type: Inspection/Evaluation
Activity Status: Not reported

Air Program: Stratospheric Ozone Protection
Activity Date: 2012-06-27 00:00:00
Activity Status Date: Not reported
Activity Group: Compliance Monitoring
Activity Type: Inspection/Evaluation
Activity Status: Not reported

Air Program: State Implementation Plan for National Primary and Secondary Ambient Air Quality Standards
Activity Date: 2012-06-27 00:00:00
Activity Status Date: Not reported
Activity Group: Compliance Monitoring
Activity Type: Inspection/Evaluation
Activity Status: Not reported

Air Program: New Source Performance Standards
Activity Date: 2012-06-27 00:00:00
Activity Status Date: Not reported
Activity Group: Compliance Monitoring
Activity Type: Inspection/Evaluation
Activity Status: Not reported

Air Program: National Emission Standards for Hazardous Air Pollutants (40 CFR Part 61)
Activity Date: 2012-06-27 00:00:00
Activity Status Date: Not reported
Activity Group: Compliance Monitoring

REMINGTON ARMS CO (Continued) **1000257527**

Activity Type: Inspection/Evaluation
Activity Status: Not reported

Air Program: 40 CFR Part 63 Area Sources
Activity Date: 2012-06-27 00:00:00
Activity Status Date: Not reported
Activity Group: Compliance Monitoring
Activity Type: Inspection/Evaluation
Activity Status: Not reported

Air Program: Stratospheric Ozone Protection
Activity Date: 2012-01-26 00:00:00
Activity Status Date: Not reported
Activity Group: Compliance Monitoring
Activity Type: Inspection/Evaluation
Activity Status: Not reported

Air Program: MACT Standards (40 CFR Part 63)
Activity Date: 2012-01-26 00:00:00
Activity Status Date: Not reported
Activity Group: Compliance Monitoring
Activity Type: Inspection/Evaluation
Activity Status: Not reported

Air Program: State Implementation Plan for National Primary and Secondary Ambient Air Quality Standards
Activity Date: 2012-01-26 00:00:00
Activity Status Date: Not reported
Activity Group: Compliance Monitoring
Activity Type: Inspection/Evaluation
Activity Status: Not reported

Air Program: National Emission Standards for Hazardous Air Pollutants (40 CFR Part 61)
Activity Date: 2012-01-26 00:00:00
Activity Status Date: Not reported
Activity Group: Compliance Monitoring
Activity Type: Inspection/Evaluation
Activity Status: Not reported

Air Program: New Source Performance Standards
Activity Date: 2012-01-26 00:00:00
Activity Status Date: Not reported
Activity Group: Compliance Monitoring
Activity Type: Inspection/Evaluation
Activity Status: Not reported

Air Program: 40 CFR Part 63 Area Sources
Activity Date: 2012-01-26 00:00:00
Activity Status Date: Not reported
Activity Group: Compliance Monitoring
Activity Type: Inspection/Evaluation
Activity Status: Not reported

Air Program: Stratospheric Ozone Protection
Activity Date: 2011-08-08 00:00:00
Activity Status Date: Not reported
Activity Group: Compliance Monitoring
Activity Type: Inspection/Evaluation

REMINGTON ARMS CO (Continued) **1000257527**

Activity Status: Not reported

Air Program: MACT Standards (40 CFR Part 63)
Activity Date: 2011-08-08 00:00:00
Activity Status Date: Not reported
Activity Group: Compliance Monitoring
Activity Type: Inspection/Evaluation
Activity Status: Not reported

Air Program: 40 CFR Part 63 Area Sources
Activity Date: 2011-08-08 00:00:00
Activity Status Date: Not reported
Activity Group: Compliance Monitoring
Activity Type: Inspection/Evaluation
Activity Status: Not reported

Air Program: National Emission Standards for Hazardous Air Pollutants (40 CFR Part 61)
Activity Date: 2011-08-08 00:00:00
Activity Status Date: Not reported
Activity Group: Compliance Monitoring
Activity Type: Inspection/Evaluation
Activity Status: Not reported

Air Program: State Implementation Plan for National Primary and Secondary Ambient Air Quality Standards
Activity Date: 2011-08-08 00:00:00
Activity Status Date: Not reported
Activity Group: Compliance Monitoring
Activity Type: Inspection/Evaluation
Activity Status: Not reported

Air Program: New Source Performance Standards
Activity Date: 2011-08-08 00:00:00
Activity Status Date: Not reported
Activity Group: Compliance Monitoring
Activity Type: Inspection/Evaluation
Activity Status: Not reported

Air Program: MACT Standards (40 CFR Part 63)
Activity Date: 2011-01-27 00:00:00
Activity Status Date: Not reported
Activity Group: Compliance Monitoring
Activity Type: Inspection/Evaluation
Activity Status: Not reported

Air Program: Stratospheric Ozone Protection
Activity Date: 2011-01-27 00:00:00
Activity Status Date: Not reported
Activity Group: Compliance Monitoring
Activity Type: Inspection/Evaluation
Activity Status: Not reported

Air Program: National Emission Standards for Hazardous Air Pollutants (40 CFR Part 61)
Activity Date: 2011-01-27 00:00:00
Activity Status Date: Not reported
Activity Group: Compliance Monitoring
Activity Type: Inspection/Evaluation
Activity Status: Not reported

REMINGTON ARMS CO (Continued) **1000257527**

Air Program: State Implementation Plan for National Primary and Secondary Ambient Air Quality Standards
Activity Date: 2011-01-27 00:00:00
Activity Status Date: Not reported
Activity Group: Compliance Monitoring
Activity Type: Inspection/Evaluation
Activity Status: Not reported

Air Program: 40 CFR Part 63 Area Sources
Activity Date: 2011-01-27 00:00:00
Activity Status Date: Not reported
Activity Group: Compliance Monitoring
Activity Type: Inspection/Evaluation
Activity Status: Not reported

Air Program: New Source Performance Standards
Activity Date: 2011-01-27 00:00:00
Activity Status Date: Not reported
Activity Group: Compliance Monitoring
Activity Type: Inspection/Evaluation
Activity Status: Not reported

Air Program: New Source Performance Standards
Activity Date: 2010-07-19 00:00:00
Activity Status Date: Not reported
Activity Group: Compliance Monitoring
Activity Type: Inspection/Evaluation
Activity Status: Not reported

Air Program: State Implementation Plan for National Primary and Secondary Ambient Air Quality Standards
Activity Date: 2010-07-19 00:00:00
Activity Status Date: Not reported
Activity Group: Compliance Monitoring
Activity Type: Inspection/Evaluation
Activity Status: Not reported

Air Program: National Emission Standards for Hazardous Air Pollutants (40 CFR Part 61)
Activity Date: 2010-07-19 00:00:00
Activity Status Date: Not reported
Activity Group: Compliance Monitoring
Activity Type: Inspection/Evaluation
Activity Status: Not reported

Air Program: 40 CFR Part 63 Area Sources
Activity Date: 2010-07-19 00:00:00
Activity Status Date: Not reported
Activity Group: Compliance Monitoring
Activity Type: Inspection/Evaluation
Activity Status: Not reported

Air Program: MACT Standards (40 CFR Part 63)
Activity Date: 2010-07-19 00:00:00
Activity Status Date: Not reported
Activity Group: Compliance Monitoring
Activity Type: Inspection/Evaluation
Activity Status: Not reported

Air Program: Stratospheric Ozone Protection

REMINGTON ARMS CO (Continued) **1000257527**

Activity Date: 2010-07-19 00:00:00
Activity Status Date: Not reported
Activity Group: Compliance Monitoring
Activity Type: Inspection/Evaluation
Activity Status: Not reported

Air Program: State Implementation Plan for National Primary and Secondary Ambient Air Quality Standards
Activity Date: 2010-01-26 00:00:00
Activity Status Date: Not reported
Activity Group: Compliance Monitoring
Activity Type: Inspection/Evaluation
Activity Status: Not reported

Air Program: Stratospheric Ozone Protection
Activity Date: 2010-01-26 00:00:00
Activity Status Date: Not reported
Activity Group: Compliance Monitoring
Activity Type: Inspection/Evaluation
Activity Status: Not reported

Air Program: 40 CFR Part 63 Area Sources
Activity Date: 2010-01-26 00:00:00
Activity Status Date: Not reported
Activity Group: Compliance Monitoring
Activity Type: Inspection/Evaluation
Activity Status: Not reported

Air Program: MACT Standards (40 CFR Part 63)
Activity Date: 2010-01-26 00:00:00
Activity Status Date: Not reported
Activity Group: Compliance Monitoring
Activity Type: Inspection/Evaluation
Activity Status: Not reported

Air Program: National Emission Standards for Hazardous Air Pollutants (40 CFR Part 61)
Activity Date: 2010-01-26 00:00:00
Activity Status Date: Not reported
Activity Group: Compliance Monitoring
Activity Type: Inspection/Evaluation
Activity Status: Not reported

Air Program: New Source Performance Standards
Activity Date: 2010-01-26 00:00:00
Activity Status Date: Not reported
Activity Group: Compliance Monitoring
Activity Type: Inspection/Evaluation
Activity Status: Not reported

Air Program: State Implementation Plan for National Primary and Secondary Ambient Air Quality Standards
Activity Date: 2010-01-14 00:00:00
Activity Status Date: 2016-05-02 13:49:59
Activity Group: Compliance Monitoring
Activity Type: Inspection/Evaluation
Activity Status: Active

Air Program: State Implementation Plan for National Primary and Secondary Ambient Air Quality Standards
Activity Date: 2010-01-14 00:00:00

REMINGTON ARMS CO (Continued) **1000257527**

Activity Status Date: Not reported
Activity Group: Compliance Monitoring
Activity Type: Inspection/Evaluation
Activity Status: Not reported

Air Program: Stratospheric Ozone Protection
Activity Date: 2010-01-14 00:00:00
Activity Status Date: 2016-05-02 13:49:59
Activity Group: Compliance Monitoring
Activity Type: Inspection/Evaluation
Activity Status: Active

Air Program: Stratospheric Ozone Protection
Activity Date: 2010-01-14 00:00:00
Activity Status Date: Not reported
Activity Group: Compliance Monitoring
Activity Type: Inspection/Evaluation
Activity Status: Not reported

Air Program: 40 CFR Part 63 Area Sources
Activity Date: 2010-01-14 00:00:00
Activity Status Date: 2016-05-02 13:49:59
Activity Group: Compliance Monitoring
Activity Type: Inspection/Evaluation
Activity Status: Active

Air Program: New Source Performance Standards
Activity Date: 2010-01-14 00:00:00
Activity Status Date: Not reported
Activity Group: Compliance Monitoring
Activity Type: Inspection/Evaluation
Activity Status: Not reported

Air Program: MACT Standards (40 CFR Part 63)
Activity Date: 2010-01-14 00:00:00
Activity Status Date: 2016-05-02 13:49:59
Activity Group: Compliance Monitoring
Activity Type: Inspection/Evaluation
Activity Status: Active

Air Program: MACT Standards (40 CFR Part 63)
Activity Date: 2010-01-14 00:00:00
Activity Status Date: Not reported
Activity Group: Compliance Monitoring
Activity Type: Inspection/Evaluation
Activity Status: Not reported

Air Program: National Emission Standards for Hazardous Air Pollutants (40 CFR Part 61)
Activity Date: 2010-01-14 00:00:00
Activity Status Date: 2016-05-02 13:49:59
Activity Group: Compliance Monitoring
Activity Type: Inspection/Evaluation
Activity Status: Active

Air Program: National Emission Standards for Hazardous Air Pollutants (40 CFR Part 61)
Activity Date: 2010-01-14 00:00:00
Activity Status Date: Not reported

REMINGTON ARMS CO (Continued) **1000257527**

Activity Group: Compliance Monitoring
Activity Type: Inspection/Evaluation
Activity Status: Not reported

Air Program: New Source Performance Standards
Activity Date: 2010-01-14 00:00:00
Activity Status Date: 2016-05-02 13:49:59
Activity Group: Compliance Monitoring
Activity Type: Inspection/Evaluation
Activity Status: Active

Air Program: 40 CFR Part 63 Area Sources
Activity Date: 2010-01-14 00:00:00
Activity Status Date: Not reported
Activity Group: Compliance Monitoring
Activity Type: Inspection/Evaluation
Activity Status: Not reported

Air Program: Stratospheric Ozone Protection
Activity Date: 2009-08-13 00:00:00
Activity Status Date: Not reported
Activity Group: Compliance Monitoring
Activity Type: Inspection/Evaluation
Activity Status: Not reported

Air Program: State Implementation Plan for National Primary and Secondary Ambient Air Quality Standards
Activity Date: 2009-08-13 00:00:00
Activity Status Date: Not reported
Activity Group: Compliance Monitoring
Activity Type: Inspection/Evaluation
Activity Status: Not reported

Air Program: New Source Performance Standards
Activity Date: 2009-08-13 00:00:00
Activity Status Date: Not reported
Activity Group: Compliance Monitoring
Activity Type: Inspection/Evaluation
Activity Status: Not reported

Air Program: National Emission Standards for Hazardous Air Pollutants (40 CFR Part 61)
Activity Date: 2009-08-13 00:00:00
Activity Status Date: Not reported
Activity Group: Compliance Monitoring
Activity Type: Inspection/Evaluation
Activity Status: Not reported

Air Program: MACT Standards (40 CFR Part 63)
Activity Date: 2009-08-13 00:00:00
Activity Status Date: Not reported
Activity Group: Compliance Monitoring
Activity Type: Inspection/Evaluation
Activity Status: Not reported

Air Program: 40 CFR Part 63 Area Sources
Activity Date: 2009-08-13 00:00:00
Activity Status Date: Not reported
Activity Group: Compliance Monitoring

REMINGTON ARMS CO (Continued) **1000257527**

Activity Type: Inspection/Evaluation
Activity Status: Not reported

Air Program: Stratospheric Ozone Protection
Activity Date: 2009-07-23 00:00:00
Activity Status Date: Not reported
Activity Group: Compliance Monitoring
Activity Type: Inspection/Evaluation
Activity Status: Not reported

Air Program: State Implementation Plan for National Primary and Secondary Ambient Air Quality Standards
Activity Date: 2009-07-23 00:00:00
Activity Status Date: Not reported
Activity Group: Compliance Monitoring
Activity Type: Inspection/Evaluation
Activity Status: Not reported

Air Program: New Source Performance Standards
Activity Date: 2009-07-23 00:00:00
Activity Status Date: Not reported
Activity Group: Compliance Monitoring
Activity Type: Inspection/Evaluation
Activity Status: Not reported

Air Program: National Emission Standards for Hazardous Air Pollutants (40 CFR Part 61)
Activity Date: 2009-07-23 00:00:00
Activity Status Date: Not reported
Activity Group: Compliance Monitoring
Activity Type: Inspection/Evaluation
Activity Status: Not reported

Air Program: MACT Standards (40 CFR Part 63)
Activity Date: 2009-07-23 00:00:00
Activity Status Date: Not reported
Activity Group: Compliance Monitoring
Activity Type: Inspection/Evaluation
Activity Status: Not reported

Air Program: 40 CFR Part 63 Area Sources
Activity Date: 2009-07-23 00:00:00
Activity Status Date: Not reported
Activity Group: Compliance Monitoring
Activity Type: Inspection/Evaluation
Activity Status: Not reported

Air Program: MACT Standards (40 CFR Part 63)
Activity Date: 2009-01-28 00:00:00
Activity Status Date: Not reported
Activity Group: Compliance Monitoring
Activity Type: Inspection/Evaluation
Activity Status: Not reported

Air Program: New Source Performance Standards
Activity Date: 2009-01-28 00:00:00
Activity Status Date: Not reported
Activity Group: Compliance Monitoring
Activity Type: Inspection/Evaluation

REMINGTON ARMS CO (Continued) **1000257527**

Activity Status: Not reported

Air Program: Stratospheric Ozone Protection
Activity Date: 2009-01-28 00:00:00
Activity Status Date: Not reported
Activity Group: Compliance Monitoring
Activity Type: Inspection/Evaluation
Activity Status: Not reported

Air Program: State Implementation Plan for National Primary and Secondary Ambient Air Quality Standards
Activity Date: 2009-01-28 00:00:00
Activity Status Date: Not reported
Activity Group: Compliance Monitoring
Activity Type: Inspection/Evaluation
Activity Status: Not reported

Air Program: 40 CFR Part 63 Area Sources
Activity Date: 2009-01-28 00:00:00
Activity Status Date: Not reported
Activity Group: Compliance Monitoring
Activity Type: Inspection/Evaluation
Activity Status: Not reported

Air Program: National Emission Standards for Hazardous Air Pollutants (40 CFR Part 61)
Activity Date: 2009-01-28 00:00:00
Activity Status Date: Not reported
Activity Group: Compliance Monitoring
Activity Type: Inspection/Evaluation
Activity Status: Not reported

Air Program: Stratospheric Ozone Protection
Activity Date: 2009-01-27 00:00:00
Activity Status Date: Not reported
Activity Group: Compliance Monitoring
Activity Type: Inspection/Evaluation
Activity Status: Not reported

Air Program: MACT Standards (40 CFR Part 63)
Activity Date: 2009-01-27 00:00:00
Activity Status Date: Not reported
Activity Group: Compliance Monitoring
Activity Type: Inspection/Evaluation
Activity Status: Not reported

Air Program: New Source Performance Standards
Activity Date: 2009-01-27 00:00:00
Activity Status Date: Not reported
Activity Group: Compliance Monitoring
Activity Type: Inspection/Evaluation
Activity Status: Not reported

Air Program: 40 CFR Part 63 Area Sources
Activity Date: 2009-01-27 00:00:00
Activity Status Date: Not reported
Activity Group: Compliance Monitoring
Activity Type: Inspection/Evaluation
Activity Status: Not reported

REMINGTON ARMS CO (Continued) **1000257527**

Air Program: State Implementation Plan for National Primary and Secondary Ambient Air Quality Standards
Activity Date: 2009-01-27 00:00:00
Activity Status Date: Not reported
Activity Group: Compliance Monitoring
Activity Type: Inspection/Evaluation
Activity Status: Not reported

Air Program: National Emission Standards for Hazardous Air Pollutants (40 CFR Part 61)
Activity Date: 2009-01-27 00:00:00
Activity Status Date: Not reported
Activity Group: Compliance Monitoring
Activity Type: Inspection/Evaluation
Activity Status: Not reported

Air Program: National Emission Standards for Hazardous Air Pollutants (40 CFR Part 61)
Activity Date: 2008-07-21 00:00:00
Activity Status Date: Not reported
Activity Group: Compliance Monitoring
Activity Type: Inspection/Evaluation
Activity Status: Not reported

Air Program: Stratospheric Ozone Protection
Activity Date: 2008-07-21 00:00:00
Activity Status Date: Not reported
Activity Group: Compliance Monitoring
Activity Type: Inspection/Evaluation
Activity Status: Not reported

Air Program: MACT Standards (40 CFR Part 63)
Activity Date: 2008-07-21 00:00:00
Activity Status Date: Not reported
Activity Group: Compliance Monitoring
Activity Type: Inspection/Evaluation
Activity Status: Not reported

Air Program: New Source Performance Standards
Activity Date: 2008-07-21 00:00:00
Activity Status Date: Not reported
Activity Group: Compliance Monitoring
Activity Type: Inspection/Evaluation
Activity Status: Not reported

Air Program: 40 CFR Part 63 Area Sources
Activity Date: 2008-07-21 00:00:00
Activity Status Date: Not reported
Activity Group: Compliance Monitoring
Activity Type: Inspection/Evaluation
Activity Status: Not reported

Air Program: State Implementation Plan for National Primary and Secondary Ambient Air Quality Standards
Activity Date: 2008-07-21 00:00:00
Activity Status Date: Not reported
Activity Group: Compliance Monitoring
Activity Type: Inspection/Evaluation
Activity Status: Not reported

Air Program: 40 CFR Part 63 Area Sources

REMINGTON ARMS CO (Continued) **1000257527**

Activity Date: 2008-03-28 00:00:00
Activity Status Date: Not reported
Activity Group: Compliance Monitoring
Activity Type: Inspection/Evaluation
Activity Status: Not reported

Air Program: MACT Standards (40 CFR Part 63)
Activity Date: 2008-03-28 00:00:00
Activity Status Date: Not reported
Activity Group: Compliance Monitoring
Activity Type: Inspection/Evaluation
Activity Status: Not reported

Air Program: Stratospheric Ozone Protection
Activity Date: 2008-03-28 00:00:00
Activity Status Date: Not reported
Activity Group: Compliance Monitoring
Activity Type: Inspection/Evaluation
Activity Status: Not reported

Air Program: National Emission Standards for Hazardous Air Pollutants (40 CFR Part 61)
Activity Date: 2008-03-28 00:00:00
Activity Status Date: Not reported
Activity Group: Compliance Monitoring
Activity Type: Inspection/Evaluation
Activity Status: Not reported

Air Program: New Source Performance Standards
Activity Date: 2008-03-28 00:00:00
Activity Status Date: Not reported
Activity Group: Compliance Monitoring
Activity Type: Inspection/Evaluation
Activity Status: Not reported

Air Program: State Implementation Plan for National Primary and Secondary Ambient Air Quality Standards
Activity Date: 2008-03-28 00:00:00
Activity Status Date: Not reported
Activity Group: Compliance Monitoring
Activity Type: Inspection/Evaluation
Activity Status: Not reported

Air Program: New Source Performance Standards
Activity Date: 2008-01-22 00:00:00
Activity Status Date: Not reported
Activity Group: Compliance Monitoring
Activity Type: Inspection/Evaluation
Activity Status: Not reported

Air Program: National Emission Standards for Hazardous Air Pollutants (40 CFR Part 61)
Activity Date: 2008-01-22 00:00:00
Activity Status Date: Not reported
Activity Group: Compliance Monitoring
Activity Type: Inspection/Evaluation
Activity Status: Not reported

Air Program: 40 CFR Part 63 Area Sources
Activity Date: 2008-01-22 00:00:00

REMINGTON ARMS CO (Continued) **1000257527**

Activity Status Date: Not reported
Activity Group: Compliance Monitoring
Activity Type: Inspection/Evaluation
Activity Status: Not reported

Air Program: Stratospheric Ozone Protection
Activity Date: 2008-01-22 00:00:00
Activity Status Date: Not reported
Activity Group: Compliance Monitoring
Activity Type: Inspection/Evaluation
Activity Status: Not reported

Air Program: MACT Standards (40 CFR Part 63)
Activity Date: 2008-01-22 00:00:00
Activity Status Date: Not reported
Activity Group: Compliance Monitoring
Activity Type: Inspection/Evaluation
Activity Status: Not reported

Air Program: State Implementation Plan for National Primary and Secondary Ambient Air Quality Standards
Activity Date: 2008-01-22 00:00:00
Activity Status Date: Not reported
Activity Group: Compliance Monitoring
Activity Type: Inspection/Evaluation
Activity Status: Not reported

Air Program: MACT Standards (40 CFR Part 63)
Activity Date: 2007-09-13 00:00:00
Activity Status Date: Not reported
Activity Group: Compliance Monitoring
Activity Type: Inspection/Evaluation
Activity Status: Not reported

Air Program: Stratospheric Ozone Protection
Activity Date: 2007-09-13 00:00:00
Activity Status Date: Not reported
Activity Group: Compliance Monitoring
Activity Type: Inspection/Evaluation
Activity Status: Not reported

Air Program: National Emission Standards for Hazardous Air Pollutants (40 CFR Part 61)
Activity Date: 2007-09-13 00:00:00
Activity Status Date: Not reported
Activity Group: Compliance Monitoring
Activity Type: Inspection/Evaluation
Activity Status: Not reported

Air Program: State Implementation Plan for National Primary and Secondary Ambient Air Quality Standards
Activity Date: 2007-09-13 00:00:00
Activity Status Date: Not reported
Activity Group: Compliance Monitoring
Activity Type: Inspection/Evaluation
Activity Status: Not reported

Air Program: New Source Performance Standards
Activity Date: 2007-09-13 00:00:00
Activity Status Date: Not reported

REMINGTON ARMS CO (Continued) **1000257527**

Activity Group: Compliance Monitoring
Activity Type: Inspection/Evaluation
Activity Status: Not reported

Air Program: 40 CFR Part 63 Area Sources
Activity Date: 2007-09-13 00:00:00
Activity Status Date: Not reported
Activity Group: Compliance Monitoring
Activity Type: Inspection/Evaluation
Activity Status: Not reported

Air Program: 40 CFR Part 63 Area Sources
Activity Date: 2007-09-11 00:00:00
Activity Status Date: Not reported
Activity Group: Compliance Monitoring
Activity Type: Inspection/Evaluation
Activity Status: Not reported

Air Program: MACT Standards (40 CFR Part 63)
Activity Date: 2007-09-11 00:00:00
Activity Status Date: Not reported
Activity Group: Compliance Monitoring
Activity Type: Inspection/Evaluation
Activity Status: Not reported

Air Program: State Implementation Plan for National Primary and Secondary Ambient Air Quality Standards
Activity Date: 2007-09-11 00:00:00
Activity Status Date: Not reported
Activity Group: Compliance Monitoring
Activity Type: Inspection/Evaluation
Activity Status: Not reported

Air Program: New Source Performance Standards
Activity Date: 2007-09-11 00:00:00
Activity Status Date: Not reported
Activity Group: Compliance Monitoring
Activity Type: Inspection/Evaluation
Activity Status: Not reported

Air Program: Stratospheric Ozone Protection
Activity Date: 2007-09-11 00:00:00
Activity Status Date: Not reported
Activity Group: Compliance Monitoring
Activity Type: Inspection/Evaluation
Activity Status: Not reported

Air Program: National Emission Standards for Hazardous Air Pollutants (40 CFR Part 61)
Activity Date: 2007-09-11 00:00:00
Activity Status Date: Not reported
Activity Group: Compliance Monitoring
Activity Type: Inspection/Evaluation
Activity Status: Not reported

Air Program: State Implementation Plan for National Primary and Secondary Ambient Air Quality Standards
Activity Date: 2007-07-25 00:00:00
Activity Status Date: Not reported
Activity Group: Compliance Monitoring

REMINGTON ARMS CO (Continued) **1000257527**

Activity Type: Inspection/Evaluation
Activity Status: Not reported

Air Program: New Source Performance Standards
Activity Date: 2007-07-25 00:00:00
Activity Status Date: Not reported
Activity Group: Compliance Monitoring
Activity Type: Inspection/Evaluation
Activity Status: Not reported

Air Program: Stratospheric Ozone Protection
Activity Date: 2007-07-25 00:00:00
Activity Status Date: Not reported
Activity Group: Compliance Monitoring
Activity Type: Inspection/Evaluation
Activity Status: Not reported

Air Program: 40 CFR Part 63 Area Sources
Activity Date: 2007-07-25 00:00:00
Activity Status Date: Not reported
Activity Group: Compliance Monitoring
Activity Type: Inspection/Evaluation
Activity Status: Not reported

Air Program: National Emission Standards for Hazardous Air Pollutants (40 CFR Part 61)
Activity Date: 2007-07-25 00:00:00
Activity Status Date: Not reported
Activity Group: Compliance Monitoring
Activity Type: Inspection/Evaluation
Activity Status: Not reported

Air Program: MACT Standards (40 CFR Part 63)
Activity Date: 2007-07-25 00:00:00
Activity Status Date: Not reported
Activity Group: Compliance Monitoring
Activity Type: Inspection/Evaluation
Activity Status: Not reported

Air Program: 40 CFR Part 63 Area Sources
Activity Date: 2007-01-29 00:00:00
Activity Status Date: Not reported
Activity Group: Compliance Monitoring
Activity Type: Inspection/Evaluation
Activity Status: Not reported

Air Program: MACT Standards (40 CFR Part 63)
Activity Date: 2007-01-29 00:00:00
Activity Status Date: Not reported
Activity Group: Compliance Monitoring
Activity Type: Inspection/Evaluation
Activity Status: Not reported

Air Program: National Emission Standards for Hazardous Air Pollutants (40 CFR Part 61)
Activity Date: 2007-01-29 00:00:00
Activity Status Date: Not reported
Activity Group: Compliance Monitoring
Activity Type: Inspection/Evaluation

REMINGTON ARMS CO (Continued) **1000257527**

Activity Status: Not reported

Air Program: New Source Performance Standards
Activity Date: 2007-01-29 00:00:00
Activity Status Date: Not reported
Activity Group: Compliance Monitoring
Activity Type: Inspection/Evaluation
Activity Status: Not reported

Air Program: State Implementation Plan for National Primary and Secondary Ambient Air Quality Standards
Activity Date: 2007-01-29 00:00:00
Activity Status Date: Not reported
Activity Group: Compliance Monitoring
Activity Type: Inspection/Evaluation
Activity Status: Not reported

Air Program: Stratospheric Ozone Protection
Activity Date: 2007-01-29 00:00:00
Activity Status Date: Not reported
Activity Group: Compliance Monitoring
Activity Type: Inspection/Evaluation
Activity Status: Not reported

Air Program: Title V Permits
Activity Date: 2007-01-29 00:00:00
Activity Status Date: Not reported
Activity Group: Compliance Monitoring
Activity Type: Inspection/Evaluation
Activity Status: Not reported

Air Program: New Source Performance Standards
Activity Date: 2006-07-19 00:00:00
Activity Status Date: Not reported
Activity Group: Compliance Monitoring
Activity Type: Inspection/Evaluation
Activity Status: Not reported

Air Program: National Emission Standards for Hazardous Air Pollutants (40 CFR Part 61)
Activity Date: 2006-07-19 00:00:00
Activity Status Date: Not reported
Activity Group: Compliance Monitoring
Activity Type: Inspection/Evaluation
Activity Status: Not reported

Air Program: Stratospheric Ozone Protection
Activity Date: 2006-07-19 00:00:00
Activity Status Date: Not reported
Activity Group: Compliance Monitoring
Activity Type: Inspection/Evaluation
Activity Status: Not reported

Air Program: MACT Standards (40 CFR Part 63)
Activity Date: 2006-07-19 00:00:00
Activity Status Date: Not reported
Activity Group: Compliance Monitoring
Activity Type: Inspection/Evaluation
Activity Status: Not reported

REMINGTON ARMS CO (Continued) **1000257527**

Air Program: 40 CFR Part 63 Area Sources
Activity Date: 2006-07-19 00:00:00
Activity Status Date: Not reported
Activity Group: Compliance Monitoring
Activity Type: Inspection/Evaluation
Activity Status: Not reported

Air Program: State Implementation Plan for National Primary and Secondary Ambient Air Quality Standards
Activity Date: 2006-07-19 00:00:00
Activity Status Date: Not reported
Activity Group: Compliance Monitoring
Activity Type: Inspection/Evaluation
Activity Status: Not reported

Air Program: National Emission Standards for Hazardous Air Pollutants (40 CFR Part 61)
Activity Date: 2006-01-30 00:00:00
Activity Status Date: Not reported
Activity Group: Compliance Monitoring
Activity Type: Inspection/Evaluation
Activity Status: Not reported

Air Program: New Source Performance Standards
Activity Date: 2006-01-30 00:00:00
Activity Status Date: Not reported
Activity Group: Compliance Monitoring
Activity Type: Inspection/Evaluation
Activity Status: Not reported

Air Program: 40 CFR Part 63 Area Sources
Activity Date: 2006-01-30 00:00:00
Activity Status Date: Not reported
Activity Group: Compliance Monitoring
Activity Type: Inspection/Evaluation
Activity Status: Not reported

Air Program: Title V Permits
Activity Date: 2006-01-30 00:00:00
Activity Status Date: Not reported
Activity Group: Compliance Monitoring
Activity Type: Inspection/Evaluation
Activity Status: Not reported

Air Program: Stratospheric Ozone Protection
Activity Date: 2006-01-30 00:00:00
Activity Status Date: Not reported
Activity Group: Compliance Monitoring
Activity Type: Inspection/Evaluation
Activity Status: Not reported

Air Program: MACT Standards (40 CFR Part 63)
Activity Date: 2006-01-30 00:00:00
Activity Status Date: Not reported
Activity Group: Compliance Monitoring
Activity Type: Inspection/Evaluation
Activity Status: Not reported

Air Program: State Implementation Plan for National Primary and Secondary Ambient Air Quality Standards

REMINGTON ARMS CO (Continued) **1000257527**

Activity Date: 2006-01-30 00:00:00
Activity Status Date: Not reported
Activity Group: Compliance Monitoring
Activity Type: Inspection/Evaluation
Activity Status: Not reported

Air Program: New Source Performance Standards
Activity Date: 2005-07-22 00:00:00
Activity Status Date: Not reported
Activity Group: Compliance Monitoring
Activity Type: Inspection/Evaluation
Activity Status: Not reported

Air Program: Stratospheric Ozone Protection
Activity Date: 2005-07-22 00:00:00
Activity Status Date: Not reported
Activity Group: Compliance Monitoring
Activity Type: Inspection/Evaluation
Activity Status: Not reported

Air Program: 40 CFR Part 63 Area Sources
Activity Date: 2005-07-22 00:00:00
Activity Status Date: Not reported
Activity Group: Compliance Monitoring
Activity Type: Inspection/Evaluation
Activity Status: Not reported

Air Program: National Emission Standards for Hazardous Air Pollutants (40 CFR Part 61)
Activity Date: 2005-07-22 00:00:00
Activity Status Date: Not reported
Activity Group: Compliance Monitoring
Activity Type: Inspection/Evaluation
Activity Status: Not reported

Air Program: State Implementation Plan for National Primary and Secondary Ambient Air Quality Standards
Activity Date: 2005-07-22 00:00:00
Activity Status Date: Not reported
Activity Group: Compliance Monitoring
Activity Type: Inspection/Evaluation
Activity Status: Not reported

Air Program: MACT Standards (40 CFR Part 63)
Activity Date: 2005-07-22 00:00:00
Activity Status Date: Not reported
Activity Group: Compliance Monitoring
Activity Type: Inspection/Evaluation
Activity Status: Not reported

Air Program: New Source Performance Standards
Activity Date: 2005-01-19 00:00:00
Activity Status Date: Not reported
Activity Group: Compliance Monitoring
Activity Type: Inspection/Evaluation
Activity Status: Not reported

Air Program: 40 CFR Part 63 Area Sources
Activity Date: 2005-01-19 00:00:00

REMINGTON ARMS CO (Continued) **1000257527**

Activity Status Date: Not reported
Activity Group: Compliance Monitoring
Activity Type: Inspection/Evaluation
Activity Status: Not reported

Air Program: State Implementation Plan for National Primary and Secondary Ambient Air Quality Standards
Activity Date: 2005-01-19 00:00:00
Activity Status Date: Not reported
Activity Group: Compliance Monitoring
Activity Type: Inspection/Evaluation
Activity Status: Not reported

Air Program: Title V Permits
Activity Date: 2005-01-19 00:00:00
Activity Status Date: Not reported
Activity Group: Compliance Monitoring
Activity Type: Inspection/Evaluation
Activity Status: Not reported

Air Program: National Emission Standards for Hazardous Air Pollutants (40 CFR Part 61)
Activity Date: 2005-01-19 00:00:00
Activity Status Date: Not reported
Activity Group: Compliance Monitoring
Activity Type: Inspection/Evaluation
Activity Status: Not reported

Air Program: MACT Standards (40 CFR Part 63)
Activity Date: 2005-01-19 00:00:00
Activity Status Date: Not reported
Activity Group: Compliance Monitoring
Activity Type: Inspection/Evaluation
Activity Status: Not reported

Air Program: Stratospheric Ozone Protection
Activity Date: 2005-01-19 00:00:00
Activity Status Date: Not reported
Activity Group: Compliance Monitoring
Activity Type: Inspection/Evaluation
Activity Status: Not reported

Air Program: MACT Standards (40 CFR Part 63)
Activity Date: 2004-07-30 00:00:00
Activity Status Date: Not reported
Activity Group: Compliance Monitoring
Activity Type: Inspection/Evaluation
Activity Status: Not reported

Air Program: 40 CFR Part 63 Area Sources
Activity Date: 2004-07-30 00:00:00
Activity Status Date: Not reported
Activity Group: Compliance Monitoring
Activity Type: Inspection/Evaluation
Activity Status: Not reported

Air Program: Stratospheric Ozone Protection
Activity Date: 2004-07-30 00:00:00
Activity Status Date: Not reported

REMINGTON ARMS CO (Continued) **1000257527**

Activity Group: Compliance Monitoring
Activity Type: Inspection/Evaluation
Activity Status: Not reported

Air Program: National Emission Standards for Hazardous Air Pollutants (40 CFR Part 61)
Activity Date: 2004-07-30 00:00:00
Activity Status Date: Not reported
Activity Group: Compliance Monitoring
Activity Type: Inspection/Evaluation
Activity Status: Not reported

Air Program: State Implementation Plan for National Primary and Secondary Ambient Air Quality Standards
Activity Date: 2004-07-30 00:00:00
Activity Status Date: Not reported
Activity Group: Compliance Monitoring
Activity Type: Inspection/Evaluation
Activity Status: Not reported

Air Program: New Source Performance Standards
Activity Date: 2004-07-30 00:00:00
Activity Status Date: Not reported
Activity Group: Compliance Monitoring
Activity Type: Inspection/Evaluation
Activity Status: Not reported

Air Program: State Implementation Plan for National Primary and Secondary Ambient Air Quality Standards
Activity Date: 2004-06-01 00:00:00
Activity Status Date: Not reported
Activity Group: Compliance Monitoring
Activity Type: Inspection/Evaluation
Activity Status: Not reported

Air Program: National Emission Standards for Hazardous Air Pollutants (40 CFR Part 61)
Activity Date: 2004-06-01 00:00:00
Activity Status Date: Not reported
Activity Group: Compliance Monitoring
Activity Type: Inspection/Evaluation
Activity Status: Not reported

Air Program: New Source Performance Standards
Activity Date: 2004-06-01 00:00:00
Activity Status Date: Not reported
Activity Group: Compliance Monitoring
Activity Type: Inspection/Evaluation
Activity Status: Not reported

Air Program: 40 CFR Part 63 Area Sources
Activity Date: 2004-06-01 00:00:00
Activity Status Date: Not reported
Activity Group: Compliance Monitoring
Activity Type: Inspection/Evaluation
Activity Status: Not reported

Air Program: Stratospheric Ozone Protection
Activity Date: 2004-06-01 00:00:00
Activity Status Date: Not reported
Activity Group: Compliance Monitoring

REMINGTON ARMS CO (Continued) **1000257527**

Activity Type: Inspection/Evaluation
Activity Status: Not reported

Air Program: MACT Standards (40 CFR Part 63)
Activity Date: 2004-06-01 00:00:00
Activity Status Date: Not reported
Activity Group: Compliance Monitoring
Activity Type: Inspection/Evaluation
Activity Status: Not reported

Air Program: MACT Standards (40 CFR Part 63)
Activity Date: 2004-04-27 00:00:00
Activity Status Date: Not reported
Activity Group: Compliance Monitoring
Activity Type: Inspection/Evaluation
Activity Status: Not reported

Air Program: Stratospheric Ozone Protection
Activity Date: 2004-04-27 00:00:00
Activity Status Date: Not reported
Activity Group: Compliance Monitoring
Activity Type: Inspection/Evaluation
Activity Status: Not reported

Air Program: New Source Performance Standards
Activity Date: 2004-04-27 00:00:00
Activity Status Date: Not reported
Activity Group: Compliance Monitoring
Activity Type: Inspection/Evaluation
Activity Status: Not reported

Air Program: National Emission Standards for Hazardous Air Pollutants (40 CFR Part 61)
Activity Date: 2004-04-27 00:00:00
Activity Status Date: Not reported
Activity Group: Compliance Monitoring
Activity Type: Inspection/Evaluation
Activity Status: Not reported

Air Program: State Implementation Plan for National Primary and Secondary Ambient Air Quality Standards
Activity Date: 2004-04-27 00:00:00
Activity Status Date: Not reported
Activity Group: Compliance Monitoring
Activity Type: Inspection/Evaluation
Activity Status: Not reported

Air Program: 40 CFR Part 63 Area Sources
Activity Date: 2004-04-27 00:00:00
Activity Status Date: Not reported
Activity Group: Compliance Monitoring
Activity Type: Inspection/Evaluation
Activity Status: Not reported

Air Program: MACT Standards (40 CFR Part 63)
Activity Date: 2004-01-29 00:00:00
Activity Status Date: Not reported
Activity Group: Compliance Monitoring
Activity Type: Inspection/Evaluation

REMINGTON ARMS CO (Continued) **1000257527**

Activity Status: Not reported

Air Program: National Emission Standards for Hazardous Air Pollutants (40 CFR Part 61)
Activity Date: 2004-01-29 00:00:00
Activity Status Date: Not reported
Activity Group: Compliance Monitoring
Activity Type: Inspection/Evaluation
Activity Status: Not reported

Air Program: New Source Performance Standards
Activity Date: 2004-01-29 00:00:00
Activity Status Date: Not reported
Activity Group: Compliance Monitoring
Activity Type: Inspection/Evaluation
Activity Status: Not reported

Air Program: 40 CFR Part 63 Area Sources
Activity Date: 2004-01-29 00:00:00
Activity Status Date: Not reported
Activity Group: Compliance Monitoring
Activity Type: Inspection/Evaluation
Activity Status: Not reported

Air Program: State Implementation Plan for National Primary and Secondary Ambient Air Quality Standards
Activity Date: 2004-01-29 00:00:00
Activity Status Date: Not reported
Activity Group: Compliance Monitoring
Activity Type: Inspection/Evaluation
Activity Status: Not reported

Air Program: Stratospheric Ozone Protection
Activity Date: 2004-01-29 00:00:00
Activity Status Date: Not reported
Activity Group: Compliance Monitoring
Activity Type: Inspection/Evaluation
Activity Status: Not reported

Air Program: Title V Permits
Activity Date: 2004-01-29 00:00:00
Activity Status Date: Not reported
Activity Group: Compliance Monitoring
Activity Type: Inspection/Evaluation
Activity Status: Not reported

Air Program: Stratospheric Ozone Protection
Activity Date: 2003-07-25 00:00:00
Activity Status Date: Not reported
Activity Group: Compliance Monitoring
Activity Type: Inspection/Evaluation
Activity Status: Not reported

Air Program: State Implementation Plan for National Primary and Secondary Ambient Air Quality Standards
Activity Date: 2003-07-25 00:00:00
Activity Status Date: Not reported
Activity Group: Compliance Monitoring
Activity Type: Inspection/Evaluation
Activity Status: Not reported

REMINGTON ARMS CO (Continued) **1000257527**

Air Program: New Source Performance Standards
Activity Date: 2003-07-25 00:00:00
Activity Status Date: Not reported
Activity Group: Compliance Monitoring
Activity Type: Inspection/Evaluation
Activity Status: Not reported

Air Program: National Emission Standards for Hazardous Air Pollutants (40 CFR Part 61)
Activity Date: 2003-07-25 00:00:00
Activity Status Date: Not reported
Activity Group: Compliance Monitoring
Activity Type: Inspection/Evaluation
Activity Status: Not reported

Air Program: MACT Standards (40 CFR Part 63)
Activity Date: 2003-07-25 00:00:00
Activity Status Date: Not reported
Activity Group: Compliance Monitoring
Activity Type: Inspection/Evaluation
Activity Status: Not reported

Air Program: 40 CFR Part 63 Area Sources
Activity Date: 2003-07-25 00:00:00
Activity Status Date: Not reported
Activity Group: Compliance Monitoring
Activity Type: Inspection/Evaluation
Activity Status: Not reported

Air Program: State Implementation Plan for National Primary and Secondary Ambient Air Quality Standards
Activity Date: 2001-06-05 00:00:00
Activity Status Date: Not reported
Activity Group: Compliance Monitoring
Activity Type: Inspection/Evaluation
Activity Status: Not reported

Air Program: New Source Performance Standards
Activity Date: 2001-06-05 00:00:00
Activity Status Date: Not reported
Activity Group: Compliance Monitoring
Activity Type: Inspection/Evaluation
Activity Status: Not reported

Air Program: National Emission Standards for Hazardous Air Pollutants (40 CFR Part 61)
Activity Date: 2001-06-05 00:00:00
Activity Status Date: Not reported
Activity Group: Compliance Monitoring
Activity Type: Inspection/Evaluation
Activity Status: Not reported

Air Program: MACT Standards (40 CFR Part 63)
Activity Date: 2001-06-05 00:00:00
Activity Status Date: Not reported
Activity Group: Compliance Monitoring
Activity Type: Inspection/Evaluation
Activity Status: Not reported

Air Program: 40 CFR Part 63 Area Sources

REMINGTON ARMS CO (Continued) **1000257527**

Activity Date: 2001-06-05 00:00:00
Activity Status Date: Not reported
Activity Group: Compliance Monitoring
Activity Type: Inspection/Evaluation
Activity Status: Not reported

Air Program: Stratospheric Ozone Protection
Activity Date: 2001-06-05 00:00:00
Activity Status Date: Not reported
Activity Group: Compliance Monitoring
Activity Type: Inspection/Evaluation
Activity Status: Not reported

Air Program: 40 CFR Part 63 Area Sources
Activity Date: 1999-11-16 00:00:00
Activity Status Date: Not reported
Activity Group: Compliance Monitoring
Activity Type: Inspection/Evaluation
Activity Status: Not reported

Air Program: Stratospheric Ozone Protection
Activity Date: 1999-11-16 00:00:00
Activity Status Date: Not reported
Activity Group: Compliance Monitoring
Activity Type: Inspection/Evaluation
Activity Status: Not reported

Air Program: National Emission Standards for Hazardous Air Pollutants (40 CFR Part 61)
Activity Date: 1999-11-16 00:00:00
Activity Status Date: Not reported
Activity Group: Compliance Monitoring
Activity Type: Inspection/Evaluation
Activity Status: Not reported

Air Program: New Source Performance Standards
Activity Date: 1999-11-16 00:00:00
Activity Status Date: Not reported
Activity Group: Compliance Monitoring
Activity Type: Inspection/Evaluation
Activity Status: Not reported

Air Program: MACT Standards (40 CFR Part 63)
Activity Date: 1999-11-16 00:00:00
Activity Status Date: Not reported
Activity Group: Compliance Monitoring
Activity Type: Inspection/Evaluation
Activity Status: Not reported

Air Program: State Implementation Plan for National Primary and Secondary Ambient Air Quality Standards
Activity Date: 1999-11-16 00:00:00
Activity Status Date: Not reported
Activity Group: Compliance Monitoring
Activity Type: Inspection/Evaluation
Activity Status: Not reported

Air Program: State Implementation Plan for National Primary and Secondary Ambient Air Quality Standards
Activity Date: 1998-10-20 00:00:00

REMINGTON ARMS CO (Continued) **1000257527**

Activity Status Date: Not reported
Activity Group: Compliance Monitoring
Activity Type: Inspection/Evaluation
Activity Status: Not reported

Air Program: State Implementation Plan for National Primary and Secondary Ambient Air Quality Standards
Activity Date: 1997-10-02 00:00:00
Activity Status Date: Not reported
Activity Group: Compliance Monitoring
Activity Type: Inspection/Evaluation
Activity Status: Not reported

Air Program: State Implementation Plan for National Primary and Secondary Ambient Air Quality Standards
Activity Date: 1995-03-31 00:00:00
Activity Status Date: Not reported
Activity Group: Compliance Monitoring
Activity Type: Inspection/Evaluation
Activity Status: Not reported

Air Program: State Implementation Plan for National Primary and Secondary Ambient Air Quality Standards
Activity Date: 1995-03-24 00:00:00
Activity Status Date: Not reported
Activity Group: Compliance Monitoring
Activity Type: Inspection/Evaluation
Activity Status: Not reported

Air Program: State Implementation Plan for National Primary and Secondary Ambient Air Quality Standards
Activity Date: 1990-11-29 00:00:00
Activity Status Date: Not reported
Activity Group: Compliance Monitoring
Activity Type: Inspection/Evaluation
Activity Status: Not reported

Air Program: State Implementation Plan for National Primary and Secondary Ambient Air Quality Standards
Activity Date: 1988-09-07 00:00:00
Activity Status Date: Not reported
Activity Group: Compliance Monitoring
Activity Type: Inspection/Evaluation
Activity Status: Not reported

Air Program: State Implementation Plan for National Primary and Secondary Ambient Air Quality Standards
Activity Date: 1987-11-18 00:00:00
Activity Status Date: Not reported
Activity Group: Compliance Monitoring
Activity Type: Inspection/Evaluation
Activity Status: Not reported

Air Program: State Implementation Plan for National Primary and Secondary Ambient Air Quality Standards
Activity Date: 1986-09-30 00:00:00
Activity Status Date: Not reported
Activity Group: Compliance Monitoring
Activity Type: Inspection/Evaluation
Activity Status: Not reported

Air Program: State Implementation Plan for National Primary and Secondary Ambient Air Quality Standards
Activity Date: 1985-10-16 00:00:00
Activity Status Date: Not reported

REMINGTON ARMS CO (Continued) **1000257527**

Activity Group: Compliance Monitoring
Activity Type: Inspection/Evaluation
Activity Status: Not reported

Air Program: State Implementation Plan for National Primary and Secondary Ambient Air Quality Standards
Activity Date: 1984-09-12 00:00:00
Activity Status Date: Not reported
Activity Group: Compliance Monitoring
Activity Type: Inspection/Evaluation
Activity Status: Not reported

Air Program: State Implementation Plan for National Primary and Secondary Ambient Air Quality Standards
Activity Date: 1984-02-13 00:00:00
Activity Status Date: Not reported
Activity Group: Compliance Monitoring
Activity Type: Inspection/Evaluation
Activity Status: Not reported

Air Program: State Implementation Plan for National Primary and Secondary Ambient Air Quality Standards
Activity Date: 1983-10-28 00:00:00
Activity Status Date: Not reported
Activity Group: Compliance Monitoring
Activity Type: Inspection/Evaluation
Activity Status: Not reported

Air Program: State Implementation Plan for National Primary and Secondary Ambient Air Quality Standards
Activity Date: 1983-08-23 00:00:00
Activity Status Date: Not reported
Activity Group: Compliance Monitoring
Activity Type: Inspection/Evaluation
Activity Status: Not reported

Air Program: State Implementation Plan for National Primary and Secondary Ambient Air Quality Standards
Activity Date: 1983-03-08 00:00:00
Activity Status Date: Not reported
Activity Group: Compliance Monitoring
Activity Type: Inspection/Evaluation
Activity Status: Not reported

Air Program: State Implementation Plan for National Primary and Secondary Ambient Air Quality Standards
Activity Date: 1979-07-24 00:00:00
Activity Status Date: Not reported
Activity Group: Compliance Monitoring
Activity Type: Inspection/Evaluation
Activity Status: Not reported

PA MANIFEST:
Name: REMINGTON ARMS CO INC
Address: CLARK ST
City,State,Zip: ILION, NY 13357
Year: 2014
Manifest Number: 007483308FLE
Manifest Type: T
Generator EPA ID: NYD002240638
Generator Date: 07/08/2014
Mailing Address: Not reported

REMINGTON ARMS CO (Continued) **1000257527**

Contact Name:	Not reported
Contact Phone:	315-895-3258
TSD EPA ID:	Not reported
TSD Date:	Not reported
TSD Facility Name:	Envirite of Pennsylvania Inc
TSD Facility Address:	730 Vogelsong Rd
TSD Facility City:	York
TSD Facility State:	PA
Facility Telephone:	Not reported
Page Number:	1
Line Number:	1
Waste Number:	D008
Container Number:	1
Container Type:	CM
Waste Quantity:	15
Unit:	T
Handling Code:	Not reported
TSP EPA ID:	PAD010154045
Date TSP Sig:	Not reported
Year:	2014
Manifest Number:	007483309FLE
Manifest Type:	T
Generator EPA ID:	NYD002240638
Generator Date:	07/03/2014
Mailing Address:	Not reported
Contact Name:	Not reported
Contact Phone:	315-895-3258
TSD EPA ID:	Not reported
TSD Date:	Not reported
TSD Facility Name:	Envirite of Pennsylvania Inc
TSD Facility Address:	730 Vogelsong Rd
TSD Facility City:	York
TSD Facility State:	PA
Facility Telephone:	Not reported
Page Number:	1
Line Number:	1
Waste Number:	D008
Container Number:	1
Container Type:	CM
Waste Quantity:	15
Unit:	T
Handling Code:	Not reported
TSP EPA ID:	PAD010154045
Date TSP Sig:	Not reported
Year:	2012
Manifest Number:	005211816FLE
Manifest Type:	T
Generator EPA ID:	NYD002240638
Generator Date:	07/30/2012
Mailing Address:	Not reported
Contact Name:	Not reported
Contact Phone:	315-895-3258
TSD EPA ID:	Not reported
TSD Date:	Not reported
TSD Facility Name:	Envirite of Pennsylvania Inc

REMINGTON ARMS CO (Continued) **1000257527**

TSD Facility Address:	730 Vogelsong Rd
TSD Facility City:	York
TSD Facility State:	PA
Facility Telephone:	Not reported
Page Number:	1
Line Number:	1
Waste Number:	D008
Container Number:	1
Container Type:	CM
Waste Quantity:	6
Unit:	T
Handling Code:	Not reported
TSP EPA ID:	PAD010154045
Date TSP Sig:	Not reported
Year:	2012
Manifest Number:	005630094FLE
Manifest Type:	T
Generator EPA ID:	NYD002240638
Generator Date:	07/16/2012
Mailing Address:	Not reported
Contact Name:	Not reported
Contact Phone:	315-895-3258
TSD EPA ID:	Not reported
TSD Date:	Not reported
TSD Facility Name:	Envirite of Pennsylvania Inc
TSD Facility Address:	730 Vogelsong Rd
TSD Facility City:	York
TSD Facility State:	PA
Facility Telephone:	Not reported
Page Number:	1
Line Number:	1
Waste Number:	D008
Container Number:	1
Container Type:	CM
Waste Quantity:	15
Unit:	T
Handling Code:	Not reported
TSP EPA ID:	PAD010154045
Date TSP Sig:	Not reported
Year:	2017
Manifest Number:	009928545FLE
Manifest Type:	T
Generator EPA ID:	NYD002240638
Generator Date:	07/06/2017
Mailing Address:	Not reported
Contact Name:	Not reported
Contact Phone:	315-895-3258
TSD EPA ID:	Not reported
TSD Date:	Not reported
TSD Facility Name:	Envirite of Pennsylvania Inc
TSD Facility Address:	730 Vogelsong Rd
TSD Facility City:	York
TSD Facility State:	PA
Facility Telephone:	Not reported
Page Number:	1

REMINGTON ARMS CO (Continued) **1000257527**

Line Number:	1
Waste Number:	D008
Container Number:	1
Container Type:	CM
Waste Quantity:	15
Unit:	T
Handling Code:	Not reported
TSP EPA ID:	PAD010154045
Date TSP Sig:	Not reported
Year:	2017
Manifest Number:	009928544FLE
Manifest Type:	T
Generator EPA ID:	NYD002240638
Generator Date:	07/06/2017
Mailing Address:	Not reported
Contact Name:	Not reported
Contact Phone:	315-895-3258
TSD EPA ID:	Not reported
TSD Date:	Not reported
TSD Facility Name:	Envirite of Pennsylvania Inc
TSD Facility Address:	730 Vogelsong Rd
TSD Facility City:	York
TSD Facility State:	PA
Facility Telephone:	Not reported
Page Number:	1
Line Number:	1
Waste Number:	D008
Container Number:	1
Container Type:	CM
Waste Quantity:	16
Unit:	T
Handling Code:	Not reported
TSP EPA ID:	PAD010154045
Date TSP Sig:	Not reported
Year:	2011
Manifest Number:	003968920FLE
Manifest Type:	T
Generator EPA ID:	NYD002240638
Generator Date:	07/12/2011
Mailing Address:	Not reported
Contact Name:	Not reported
Contact Phone:	315-895-3258
TSD EPA ID:	PAD010154045
TSD Date:	Not reported
TSD Facility Name:	ENVIRITE OF PENNSYLVANIA INC
TSD Facility Address:	730 VOGELSONG ROAD
TSD Facility City:	YORK
TSD Facility State:	PA
Facility Telephone:	Not reported
Page Number:	1
Line Number:	1
Waste Number:	D008
Container Number:	1
Container Type:	CM
Waste Quantity:	33000

REMINGTON ARMS CO (Continued) **1000257527**

Unit:	P
Handling Code:	Not reported
TSP EPA ID:	Not reported
Date TSP Sig:	Not reported
Year:	2011
Manifest Number:	003968921FLE
Manifest Type:	T
Generator EPA ID:	NYD002240638
Generator Date:	07/14/2011
Mailing Address:	Not reported
Contact Name:	Not reported
Contact Phone:	315-895-3258
TSD EPA ID:	PAD010154045
TSD Date:	Not reported
TSD Facility Name:	ENVIRITE OF PENNSYLVANIA INC
TSD Facility Address:	730 VOGELSONG ROAD
TSD Facility City:	YORK
TSD Facility State:	PA
Facility Telephone:	Not reported
Page Number:	1
Line Number:	1
Waste Number:	D008
Container Number:	1
Container Type:	CM
Waste Quantity:	15000
Unit:	P
Handling Code:	Not reported
TSP EPA ID:	Not reported
Date TSP Sig:	Not reported
Year:	2015
Manifest Number:	007483219FLE
Manifest Type:	T
Generator EPA ID:	NYD002240638
Generator Date:	07/08/2015
Mailing Address:	Not reported
Contact Name:	Not reported
Contact Phone:	315-895-3258
TSD EPA ID:	Not reported
TSD Date:	Not reported
TSD Facility Name:	Envirite of Pennsylvania Inc
TSD Facility Address:	730 Vogelsong Rd
TSD Facility City:	York
TSD Facility State:	PA
Facility Telephone:	Not reported
Page Number:	1
Line Number:	1
Waste Number:	D008
Container Number:	1
Container Type:	CM
Waste Quantity:	10
Unit:	T
Handling Code:	Not reported
TSP EPA ID:	PAD010154045
Date TSP Sig:	Not reported

REMINGTON ARMS CO (Continued) **1000257527**

Year:	2015
Manifest Number:	008061063FLE
Manifest Type:	T
Generator EPA ID:	NYD002240638
Generator Date:	07/07/2015
Mailing Address:	Not reported
Contact Name:	Not reported
Contact Phone:	315-895-3258
TSD EPA ID:	Not reported
TSD Date:	Not reported
TSD Facility Name:	Envirite of Pennsylvania Inc
TSD Facility Address:	730 Vogelsong Rd
TSD Facility City:	York
TSD Facility State:	PA
Facility Telephone:	Not reported
Page Number:	1
Line Number:	1
Waste Number:	D008
Container Number:	1
Container Type:	DM
Waste Quantity:	10
Unit:	T
Handling Code:	Not reported
TSP EPA ID:	PAD010154045
Date TSP Sig:	Not reported

Year:	2008
Manifest Number:	001778058FLE
Manifest Type:	T
Generator EPA ID:	NYD002240638
Generator Date:	07/08/2008
Mailing Address:	Not reported
Contact Name:	Not reported
Contact Phone:	315-895-3258
TSD EPA ID:	PAD010154045
TSD Date:	Not reported
TSD Facility Name:	ENVIRITE OF PENNSYLVANIA INC
TSD Facility Address:	730 VOGELSONG ROAD
TSD Facility City:	YORK
TSD Facility State:	PA
Facility Telephone:	Not reported
Page Number:	1
Line Number:	1
Waste Number:	D008
Container Number:	1
Container Type:	CM
Waste Quantity:	15
Unit:	Y
Handling Code:	Not reported
TSP EPA ID:	Not reported
Date TSP Sig:	Not reported

Click this hyperlink while viewing on your computer to access
14 additional PA MANIFEST: record(s) in the EDR Site Report.

A11 **NY COOLING TOWERS** **S121993082**
Target Property **14 HOEFLER AVE.**
ILION, NY 13357 **N/A**

Site 11 of 17 in cluster A

Actual: 427 ft.

COOLING TOWERS:

Name:	Not reported
Address:	14 HOEFLER AVE.
City,State,Zip:	ILION, NY 13357
Equipment Unique ID:	3378
Equipment Borough:	Not reported
Intended Use:	Other
Manufacturer:	IMECO
Model:	EFC-PS-250
Cooling Capacity:	18.75
Cooling Capacity Unit:	Tonnage
Commissioned Date:	06/06/1996
Inspection Date:	04/28/2022
Date of Bacteriological Collection:	04/28/2022
Date of Legionella Collection:	09/25/2023
Last Legionella Result > 1,000 CFU/mL:	lt20
Last Sampled Days:	Not reported
Reg Compliant:	Not reported
Last Update Days:	Not reported
CT Status:	Not reported
Equipment Tower Operation Duration:	Not reported
Latitude:	43.012932
Longitude:	-75.032478

A12 **REMINGTON ARMS** **NY Spills** **1000548477**
Target Property **14 HOEFFLER AVE BLDG 82**
ILION V, NY **N/A**

Site 12 of 17 in cluster A

Actual: 427 ft.

SPILLS:

Name:	REMINGTON ARMS
Address:	14 HOEFFLER AVE BLDG 82
City,State,Zip:	ILION V, NY
Spill Number/Closed Date:	9201054 / 1992-04-27
Facility ID:	9201054
Facility Type:	ER
DER Facility ID:	108878
Site ID:	125881
DEC Region:	6
Spill Cause:	Equipment Failure
Spill Class:	C4
SWIS:	2228
Spill Date:	1992-04-27
Investigator:	NFCARRIE
Referred To:	Not reported
Reported to Dept:	1992-04-27
CID:	Not reported
Water Affected:	MOHAWK RIVER
Spill Source:	Commercial/Industrial
Spill Notifier:	Responsible Party
Cleanup Ceased:	1992-04-27
Cleanup Meets Std:	True
Last Inspection:	Not reported

REMINGTON ARMS (Continued) **1000548477**

Recommended Penalty:	False
UST Trust:	False
Remediation Phase:	0
Date Entered In Computer:	Not reported
Spill Record Last Update:	2023-12-08
Spiller Name:	Not reported
Spiller Company:	REMINGTON ARMS INC.
Spiller Address:	14 HOEFLER AVE.
Spiller Company:	001
Contact Name:	Not reported
Latitude:	43.0129209
Longitude:	-75.0324839
DEC Memo:	04/27/92: SPILLER CALLED P.M. - SPDES - WILL BE SENDING IN REPORT. (NC).
Remarks:	SUSPECT LEAKS IN VAPOR DEGREASER PROCESS TANK - LEAKS TO STORM DRAIN - LEAK STOPPED - REPAIRS IN PROCESS - UNRECOVERABLE.

All Materials:

Site ID:	125881
Operable Unit ID:	965021
Operable Unit:	01
Material ID:	557190
Material Code:	0064A
Material Name:	unknown material
Case No.:	Not reported
Material FA:	Other
Quantity:	10.00
Units:	G
Recovered:	.00
Resource Affected:	Soil
Oxygenate:	Not reported

A13 **REMARMS LLC** **NY CBS UST** **1000872161**
Target **14 HOEFLER AVE** **NY CBS** **N/A**
Property **ILION, NY 13357** **NY CBS AST**
NY TANKS
Site 13 of 17 in cluster A **NY Spills**
NY AIRS
Actual: **NY MANIFEST**
427 ft. **NY SPDES**

CBS UST:

Id/Status:	6-000054 / NO LONGER A MAJOR FACILITY
Facility Type:	D
Facility Tel:	(315) 895-3200
Total Tanks:	1
Region:	STATE
ICS No:	6-166744
PBS No:	6-120618
MOSF No:	Not reported
SPDES No:	0-005282
Town:	GERMAN FLATTS
Operator:	ROBERT ORF
Emergency Contact:	BRUCE FIRMAN
Emergency Contact Phone:	(315) 895-3394
Certification Date:	04/05/2001
Expiration Date:	06/27/2003

REMARMS LLC (Continued) **1000872161**

Owner Name:	REMINGTON ARMS CO. INC.
Owner Address:	14 HOEFLER AVENUE
Owner City,State,Zip:	ILION, NY 13357
Owner Phone:	(315) 895-3200
Owner Type:	5
Owner Subtype:	Not reported
Mailing Name:	REMINGTON ARMS CO. INC.
Mailing Contact:	BRUCE FIRMAN
Mailing Address:	14 HOEFLER AVENUE
Mailing Address 2:	Not reported
Mailing City,State,Zip:	ILION, NY 13357
Mailing Telephone:	(315) 895-3258
Tank Number:	014
Date Entered:	06/27/1989
Capacity:	7500
Chemical:	Toluene
Tank Closed:	02/91
Tank Status:	In Service
Tank Type:	Steel/carbon steel
Install Date:	12/68
CAS No:	108883
Substance:	Not reported
Tank Location:	Outdoors, Belowground
Tank Internal:	Not reported
Tank External:	Not reported
Pipe Location:	Not reported
Pipe Internal:	Not reported
Pipe External:	Not reported
Leak Detection:	Not reported
Secondary Containmentt:	None
Overfill Protection:	Not reported
Haz Percent:	0
Pipe Containment:	Not reported
Pipe Type:	STEEL/IRON
Tank Error Status:	Minor Data Missing
Tank Secret:	F
Date Entered:	11:27:53
Last Test:	Not reported
Due Date:	Not reported
SWIS Code:	2128
Cert Flag:	F
Is it There:	F
Is Updated:	F
Owners Mark:	Second Owner
Latitude:	43|00|48
Longitude:	75|02|04
Renew Date:	03/01/93
Deliquent:	F
Total Capacity:	5500
Date Expired:	06/27/95
Case No:	Not reported
Federal Amt:	T
Pipe Flag:	F
Reserve Flag:	T

CBS:

Name:	REMARMS LLC

REMARMS LLC (Continued) **1000872161**

Address: 14 HOEFLER AVENUE
City,State,Zip: ILION, NY 13357
CBS Number: 6-000054
Program Type: CBS
Facility Status: Active
Expiration Date: 10/12/2024
Dec Region: 6
UTMX: 497279.00000
UTMY: 4762330.00000

Name: REMINGTON ARMS, INC.
Address: 14 HOEFLER AVENUE
City,State,Zip: ILION, NY 13357
CBS Number: 6-000107
Program Type: CBS
Facility Status: Unregulated/Closed
Expiration Date: Not reported
Dec Region: 6
UTMX: 497352.84556
UTMY: 4762250.16558

Name: REMINGTON ARMS
Address: 14 HOEFLER AVENUE
City,State,Zip: ILION, NY 13357
CBS Number: 6-000130
Program Type: CBS
Facility Status: Unregulated/Closed
Expiration Date: Not reported
Dec Region: 6
UTMX: 497352.84556
UTMY: 4762250.16558

CBS AST:
CBS Number: 6-000054
ICS Number: 6-166744
PBS Number: 6-120618
MOSF Number: Not reported
SPDES Number: 0-005282
Facility Status: IN SERVICE
Facility Type: D
Telephone: (315) 895-3200
Facility Town: GERMAN FLATTS
Region: STATE
Expiration Date: 06/27/2003
Total Capacity of All Active Tanks(gal): 5500
Operator: ROBERT ORF
Emergency Contact: BRUCE FIRMAN
Emergency Phone: (315) 895-3394
Owner Name: REMINGTON ARMS CO. INC.
Owner Address: 14 HOEFLER AVENUE
Owner City,St,Zip: ILION, NY 13357
Owner Telephone: (315) 895-3200
Owner Type: Corporate/Commercial
Owner Sub Type: Not reported
Mail Name: REMINGTON ARMS CO. INC.
Mail Contact Addr: 14 HOEFLER AVENUE
Mail Contact Addr2: Not reported

REMARMS LLC (Continued) **1000872161**

Mail Contact Contact:	BRUCE FIRMAN
Mail Contact City,St,Zip:	ILION, NY 13357
Mail Phone:	(315) 895-3258
Tank Id:	038
CAS Number:	7664939
Federal ID:	Not reported
Tank Status:	In Service
Install Date:	12/91
Tank Closed:	00/00
Capacity (Gal):	4000
Chemical:	Sulfuric acid
Tank Location:	Indoors, Aboveground
Tank Type:	Fiberglass reinforced plastic [FRP]
Total Tanks:	1
Tank Secret:	False
Tank Secondary Containment:	Vault
Tank Error Status:	No Missing Data
Date Entered:	01/03/1992
Certified Date:	04/05/2001
Substance:	Single Hazardous Substance on DEC List
Internal Protection:	None
External Protection:	None
Pipe Location:	Aboveground
Pipe Type:	Double Walled Fiberglass
Pipe Internal:	None
Pipe External:	Painted/Asphalt Coating
Pipe Flag:	Painted/Asphalt Coating
Leak Detection:	Interstitial Monitoring
Overfill Protection:	High Level Alarm
Haz Percent:	98
Last Test:	Not reported
Due Date:	Not reported
SWIS Code:	2128
Lat/Long:	43|00|48 / 75|02|04
Is Updated:	False
Renew Date:	03/01/93
Is It There:	False
Delinquent:	False
Date Expired:	06/27/95
Owner Mark:	2
Certificate Needs to be Printed:	43|00|48 / 75|02|04
Fiscal Amt for Registration Fee Correct:	43|00|48 / 75|02|04
Renewal Has Been Printed for Facility:	43|00|48 / 75|02|04
Pre-Printed Renewal App Last Printed:	43|00|48 / 75|02|04

Tank Id:	015
CAS Number:	1310732
Federal ID:	Not reported
Tank Status:	In Service
Install Date:	12/91
Tank Closed:	06/96
Capacity (Gal):	200
Chemical:	Sodium hydroxide
Tank Location:	Indoors, Belowground
Tank Type:	Fiberglass reinforced plastic [FRP]

REMARMS LLC (Continued) **1000872161**

Total Tanks:	1
Tank Secret:	False
Tank Secondary Containment:	Vault
Tank Error Status:	No Missing Data
Date Entered:	01/03/1992
Certified Date:	04/05/2001
Substance:	Single Hazardous Substance on DEC List
Internal Protection:	None
External Protection:	None
Pipe Location:	Aboveground
Pipe Type:	Double Walled Fiberglass
Pipe Internal:	None
Pipe External:	None
Pipe Flag:	None
Leak Detection:	None
Overfill Protection:	Product Level Gauge
Haz Percent:	50
Last Test:	Not reported
Due Date:	Not reported
SWIS Code:	2128
Lat/Long:	43|00|48 / 75|02|04
Is Updated:	False
Renew Date:	03/01/93
Is It There:	False
Delinquent:	False
Date Expired:	06/27/95
Owner Mark:	2
Certificate Needs to be Printed:	43|00|48 / 75|02|04
Fiscal Amt for Registration Fee Correct:	43|00|48 / 75|02|04
Renewal Has Been Printed for Facility:	43|00|48 / 75|02|04
Pre-Printed Renewal App Last Printed:	43|00|48 / 75|02|04

Tank Id:	012
CAS Number:	7664939
Federal ID:	Not reported
Tank Status:	In Service
Install Date:	12/75
Tank Closed:	12/91
Capacity (Gal):	4000
Chemical:	Sulfuric acid
Tank Location:	Indoors, Aboveground
Tank Type:	Steel/carbon steel
Total Tanks:	1
Tank Secret:	False
Tank Secondary Containment:	Vault
Tank Error Status:	No Missing Data
Date Entered:	06/27/1989
Certified Date:	04/05/2001
Substance:	Single Hazardous Substance on DEC List
Internal Protection:	None
External Protection:	Painted/Asphalt Coating
Pipe Location:	Aboveground
Pipe Type:	Steel/Iron
Pipe Internal:	None
Pipe External:	Painted/Asphalt Coating
Pipe Flag:	Painted/Asphalt Coating

REMARMS LLC (Continued) **1000872161**

Leak Detection:	Interstitial Monitoring
Overfill Protection:	High Level Alarm
Haz Percent:	93
Last Test:	Not reported
Due Date:	Not reported
SWIS Code:	2128
Lat/Long:	43|00|48 / 75|02|04
Is Updated:	False
Renew Date:	03/01/93
Is It There:	False
Delinquent:	False
Date Expired:	06/27/95
Owner Mark:	2
Certificate Needs to be Printed:	43|00|48 / 75|02|04
Fiscal Amt for Registration Fee Correct:	43|00|48 / 75|02|04
Renewal Has Been Printed for Facility:	43|00|48 / 75|02|04
Pre-Printed Renewal App Last Printed:	43|00|48 / 75|02|04

Tank Id:	013
CAS Number:	7664939
Federal ID:	Not reported
Tank Status:	In Service
Install Date:	12/75
Tank Closed:	Not reported
Capacity (Gal):	5500
Chemical:	Sulfuric acid
Tank Location:	Indoors, Aboveground
Tank Type:	Fiberglass coated steel
Total Tanks:	1
Tank Secret:	False
Tank Secondary Containment:	Vault
Tank Error Status:	No Missing Data
Date Entered:	06/27/1989
Certified Date:	04/05/2001
Substance:	Single Hazardous Substance on DEC List
Internal Protection:	None
External Protection:	None
Pipe Location:	Aboveground
Pipe Type:	Double Walled Fiberglass
Pipe Internal:	None
Pipe External:	None
Pipe Flag:	None
Leak Detection:	Interstitial Monitoring
Overfill Protection:	High Level Alarm
Haz Percent:	15
Last Test:	Not reported
Due Date:	Not reported
SWIS Code:	2128
Lat/Long:	43|00|48 / 75|02|04
Is Updated:	False
Renew Date:	03/01/93
Is It There:	False
Delinquent:	False
Date Expired:	06/27/95
Owner Mark:	2
Certificate Needs to be Printed:	43|00|48 / 75|02|04

REMARMS LLC (Continued) **1000872161**

Fiscal Amt for Registration Fee Correct: 43|00|48 / 75|02|04
Renewal Has Been Printed for Facility: 43|00|48 / 75|02|04
Pre-Printed Renewal App Last Printed: 43|00|48 / 75|02|04

Tank Id:	011
CAS Number:	7664417
Federal ID:	Not reported
Tank Status:	In Service
Install Date:	12/56
Tank Closed:	09/95
Capacity (Gal):	9600
Chemical:	Ammonia
Tank Location:	Indoors, Belowground
Tank Type:	Steel/carbon steel
Total Tanks:	1
Tank Secret:	False
Tank Secondary Containment:	Vault
Tank Error Status:	No Missing Data
Date Entered:	06/27/1989
Certified Date:	04/05/2001
Substance:	Single Hazardous Substance on DEC List
Internal Protection:	None
External Protection:	Painted/Asphalt Coating
Pipe Location:	Aboveground
Pipe Type:	Steel/Iron
Pipe Internal:	None
Pipe External:	Painted/Asphalt Coating
Pipe Flag:	Painted/Asphalt Coating
Leak Detection:	Interstitial Monitoring
Overfill Protection:	High Level Alarm
Haz Percent:	100
Last Test:	Not reported
Due Date:	Not reported
SWIS Code:	2128
Lat/Long:	43|00|48 / 75|02|04
Is Updated:	False
Renew Date:	03/01/93
Is It There:	False
Delinquent:	False
Date Expired:	06/27/95
Owner Mark:	2
Certificate Needs to be Printed:	43|00|48 / 75|02|04
Fiscal Amt for Registration Fee Correct:	43|00|48 / 75|02|04
Renewal Has Been Printed for Facility:	43|00|48 / 75|02|04
Pre-Printed Renewal App Last Printed:	43|00|48 / 75|02|04

Tank Id:	010
CAS Number:	7664417
Federal ID:	Not reported
Tank Status:	In Service
Install Date:	12/53
Tank Closed:	09/95
Capacity (Gal):	6000
Chemical:	Ammonia
Tank Location:	Indoors, Belowground

REMARMS LLC (Continued) **1000872161**

Tank Type:	Steel/carbon steel
Total Tanks:	1
Tank Secret:	False
Tank Secondary Containment:	Vault
Tank Error Status:	No Missing Data
Date Entered:	06/27/1989
Certified Date:	04/05/2001
Substance:	Single Hazardous Substance on DEC List
Internal Protection:	None
External Protection:	Painted/Asphalt Coating
Pipe Location:	Aboveground
Pipe Type:	Steel/Iron
Pipe Internal:	None
Pipe External:	Painted/Asphalt Coating
Pipe Flag:	Painted/Asphalt Coating
Leak Detection:	Interstitial Monitoring
Overfill Protection:	High Level Alarm
Haz Percent:	100
Last Test:	Not reported
Due Date:	Not reported
SWIS Code:	2128
Lat/Long:	43|00|48 / 75|02|04
Is Updated:	False
Renew Date:	03/01/93
Is It There:	False
Delinquent:	False
Date Expired:	06/27/95
Owner Mark:	2
Certificate Needs to be Printed:	43|00|48 / 75|02|04
Fiscal Amt for Registration Fee Correct:	43|00|48 / 75|02|04
Renewal Has Been Printed for Facility:	43|00|48 / 75|02|04
Pre-Printed Renewal App Last Printed:	43|00|48 / 75|02|04

Tank Id:	3125
CAS Number:	1310732
Federal ID:	Not reported
Tank Status:	0
Install Date:	07/83
Tank Closed:	Not reported
Capacity (Gal):	1000
Chemical:	Sodium hydroxide
Tank Location:	Indoors, Aboveground
Tank Type:	Steel/carbon steel
Total Tanks:	0
Tank Secret:	False
Tank Secondary Containment:	Other
Tank Error Status:	3
Date Entered:	08/08/1989
Certified Date:	08/08/1989
Substance:	Not reported
Internal Protection:	None
External Protection:	None
Pipe Location:	Aboveground
Pipe Type:	Cathodically Protected
Pipe Internal:	None
Pipe External:	None

REMARMS LLC (Continued) **1000872161**

Pipe Flag:	None
Leak Detection:	None
Overfill Protection:	Product Level Gauge
Haz Percent:	0
Last Test:	Not reported
Due Date:	Not reported
SWIS Code:	2128
Lat/Long:	Not reported
Is Updated:	False
Renew Date:	05/02/91
Is It There:	False
Delinquent:	False
Date Expired:	08/08/91
Owner Mark:	1
Certificate Needs to be Printed:	False
Fiscal Amt for Registration Fee Correct:	True
Renewal Has Been Printed for Facility:	True
Pre-Printed Renewal App Last Printed:	05/02/1991

Tank Id:	910631
CAS Number:	1310583
Federal ID:	Not reported
Tank Status:	0
Install Date:	06/91
Tank Closed:	08/98
Capacity (Gal):	1000
Chemical:	Potassium hydroxide
Tank Location:	Indoors, Aboveground
Tank Type:	Fiberglass reinforced plastic [FRP]
Total Tanks:	0
Tank Secret:	False
Tank Secondary Containment:	None
Tank Error Status:	No Missing Data
Date Entered:	07/29/1991
Certified Date:	05/22/1997
Substance:	Single Hazardous Substance on DEC List
Internal Protection:	None
External Protection:	None
Pipe Location:	Aboveground
Pipe Type:	Wrapped Steel
Pipe Internal:	Epoxy Liner
Pipe External:	None
Pipe Flag:	None
Leak Detection:	None
Overfill Protection:	Product Level Gauge
Haz Percent:	59
Last Test:	Not reported
Due Date:	Not reported
SWIS Code:	2128
Lat/Long:	Not reported
Is Updated:	False
Renew Date:	04/01/93
Is It There:	False
Delinquent:	False
Date Expired:	07/30/95
Owner Mark:	1

REMARMS LLC (Continued) **1000872161**

Certificate Needs to be Printed: False
Fiscal Amt for Registration Fee Correct: True
Renewal Has Been Printed for Facility: True
Pre-Printed Renewal App Last Printed: 04/01/1999

TANKS:

Name:	REMARMS, LLC
Address:	14 HOEFLER AVENUE
City,State,Zip:	ILION, NY 13357
Facility Id:	6-120618
Region:	STATE
DEC Region:	6
Site Status:	Active
Program Type:	PBS
Expiration Date:	10/12/2025
UTM X:	497338.39536
UTM Y:	4762259.32739

SPILLS:

Name:	REMINGTON ARMS CO.
Address:	14 HOEFLER AVE.
City,State,Zip:	ILION, NY
Spill Number/Closed Date:	0707643 / 2008-01-16
Facility ID:	0707643
Facility Type:	ER
DER Facility ID:	326608
Site ID:	388373
DEC Region:	6
Spill Cause:	Other
Spill Class:	C4
SWIS:	2228
Spill Date:	2007-10-11
Investigator:	SCREICHI
Referred To:	Not reported
Reported to Dept:	2007-10-11
CID:	444
Water Affected:	Not reported
Spill Source:	Commercial/Industrial
Spill Notifier:	Responsible Party
Cleanup Ceased:	2008-01-16
Cleanup Meets Std:	True
Last Inspection:	Not reported
Recommended Penalty:	False
UST Trust:	Not reported
Remediation Phase:	0
Date Entered In Computer:	2007-10-11
Spill Record Last Update:	2023-12-08
Spiller Name:	BRUCE FIRMAN
Spiller Company:	REMINGTON ARMS CO.
Spiller Address:	14 HOEFLER AVE.
Spiller Company:	001
Contact Name:	BRUCE FIRMAN
Latitude:	43.0129209
Longitude:	-75.0324839
DEC Memo:	10/11/2007: TELECON WITH BRUCE FIRMAN: 1 POUND OF MERCURY SPILLED ON TO CONCRETE FLOOR AND LIFT

REMARMS LLC (Continued) **1000872161**

MACHINERY. CLEAN HARBORS ENVIRONMENTAL SERVICES PERFORMING CLEANUP. WILL SUBMIT DISPOSAL RECEIPTS
WITH CLEANUP REPORT. (SR) 10/17/2007: REVIEWED CLEANUP REPORT: ADDITIONAL 1-2 POUNDS OF MERCURY
CLEANED FROM INSIDE PIPE NEAR GAGE. TOTAL OF 3-4 POUNDS OF MERCURY DISPOSED OF WITH 185 POUNDS OF
MERCURY IMPACTED SOLIDS AND CLEANING MATERIALS. (SR) 01/16/2008: RECEIVED DISPOSAL RECEIPTS. ONE
DRUM SENT TO SPRING GROVE RESOURCE RECOVERY INC IN CINCINNATI, OHIO FOR DISPOSAL. (SR)

Remarks: PLUMBERS WERE WORKING ON A PIPELINE ON CEILING AND WHILE REMOVING A GAUGE MERCURY FELL OUT: CLEAN HARBORS WILL CLEAN UP:

All Materials:

Site ID:	388373
Operable Unit ID:	1145548
Operable Unit:	01
Material ID:	2135883
Material Code:	0031A
Material Name:	mercury
Case No.:	07439976
Material FA:	Hazardous Material
Quantity:	1.00
Units:	L
Recovered:	.00
Resource Affected:	Air
Oxygenate:	Not reported

Name:	REMINGTON ARMS CO.
Address:	14 HOEFLER AVE.
City,State,Zip:	ILION, NY 13357
Spill Number/Closed Date:	0701330 / 2008-08-25
Facility ID:	0701330
Facility Type:	ER
DER Facility ID:	330234
Site ID:	380816
DEC Region:	6
Spill Cause:	Unknown
Spill Class:	C3
SWIS:	2228
Spill Date:	2007-04-27
Investigator:	SCREICHI
Referred To:	Not reported
Reported to Dept:	2007-05-02
CID:	444
Water Affected:	Not reported
Spill Source:	Commercial/Industrial
Spill Notifier:	Responsible Party
Cleanup Ceased:	2008-08-15
Cleanup Meets Std:	True
Last Inspection:	2007-05-03
Recommended Penalty:	False
UST Trust:	Not reported
Remediation Phase:	0
Date Entered In Computer:	2007-05-02
Spill Record Last Update:	2023-12-08
Spiller Name:	BRUCE FIRMAN

REMARMS LLC (Continued) **1000872161**

Spiller Company:	REMINGTON ARMS CO.
Spiller Address:	14 HOEFLER AVE.
Spiller Company:	999
Contact Name:	BRUCE FIRMAN
Latitude:	43.0129209
Longitude:	-75.0324839
DEC Memo:	05/02/2007: TELECON WITH BRUCE FIRMAN: UNKNOWN AMOUNT OF MINERAL OIL IN SOLUTION RELEASED INTO SECONDARY CONTAINMENT. SAFETY-CLEAN VAC'D OUT PRODUCT AND EMPTIED REST OF TANK. (SR) 05/03/2007: ON SITE W/ BRUCE FIRMAN: 10,000 GALLON VERTICAL W/0 AST APPEARS TO BE SEEPING PRODUCT FROM BOTTOM SEAM. TANK WAS CLEANED AND INSPECTED MARCH 28, 2007. THE RECENT CLEANING OF SLUDGE FROM BOTTOM OF TANK MAY HAVE EXPOSED CRACKS/PINHOLES AT BOTTOM SEAM. RP TO DYE TEST TANK. (SR) 07/12/2007: APPROVED WORKPLAN. (SR) 08/25/2008: REVIEWED SCR: TANK OO5 HAS BEEN REPAIRED, PASSED VACUUM TEST. (SR)
Remarks:	BELIEVES IT MAY BE A LEAKING TANK AT ABOVE ADDRESS: DEC RESPONDER SCOTT REICHINGER FROM UTICA HAS BEEN NOTIFIED

All Materials:

Site ID:	380816
Operable Unit ID:	1138289
Operable Unit:	01
Material ID:	2128272
Material Code:	2630
Material Name:	mineral oil
Case No.:	Not reported
Material FA:	Petroleum
Quantity:	5.00
Units:	G
Recovered:	.00
Resource Affected:	Soil, Impervious Surface
Oxygenate:	Not reported

Name:	REMINGTON ARMS
Address:	14 HOEFLER AVE
City,State,Zip:	ILION V, NY
Spill Number/Closed Date:	8501947 / 1985-09-06
Facility ID:	8501947
Facility Type:	ER
DER Facility ID:	487537
Site ID:	223298
DEC Region:	6
Spill Cause:	Equipment Failure
Spill Class:	D4
SWIS:	2228
Spill Date:	1985-09-04
Investigator:	UNASSIGNED
Referred To:	Not reported
Reported to Dept:	1985-09-04
CID:	Not reported
Water Affected:	MOHAWK RIVER
Spill Source:	Commercial/Industrial
Spill Notifier:	Other

REMARMS LLC (Continued) **1000872161**

Cleanup Ceased:	1985-09-06
Cleanup Meets Std:	True
Last Inspection:	Not reported
Recommended Penalty:	False
UST Trust:	False
Remediation Phase:	0
Date Entered In Computer:	Not reported
Spill Record Last Update:	2023-12-12
Spiller Name:	Not reported
Spiller Company:	Not reported
Spiller Address:	Not reported
Spiller Company:	001
Contact Name:	Not reported
Latitude:	43.0129209
Longitude:	-75.0324839
DEC Memo:	Prior to Sept, 2004 data translation this spill Lead_DEC Field was No notes
Remarks:	Not reported

All Materials:

Site ID:	223298
Operable Unit ID:	895320
Operable Unit:	01
Material ID:	479219
Material Code:	0022
Material Name:	waste oil/used oil
Case No.:	Not reported
Material FA:	Petroleum
Quantity:	10.00
Units:	Not reported
Recovered:	.00
Resource Affected:	Surface Water
Oxygenate:	Not reported

Name:	REMINGTON ARMS
Address:	14 HOEFLER AVE
City,State,Zip:	ILION V, NY
Spill Number/Closed Date:	8709390 / 1988-03-28
Facility ID:	8709390
Facility Type:	ER
DER Facility ID:	487537
Site ID:	223299
DEC Region:	6
Spill Cause:	Equipment Failure
Spill Class:	D4
SWIS:	2228
Spill Date:	1988-02-01
Investigator:	HALLINAN
Referred To:	Not reported
Reported to Dept:	1988-02-02
CID:	Not reported
Water Affected:	Not reported
Spill Source:	Commercial/Industrial
Spill Notifier:	DEC
Cleanup Ceased:	1988-03-28
Cleanup Meets Std:	True
Last Inspection:	1988-03-28

REMARMS LLC (Continued) **1000872161**

Recommended Penalty:	False
UST Trust:	False
Remediation Phase:	0
Date Entered In Computer:	1988-02-09
Spill Record Last Update:	2023-12-12
Spiller Name:	Not reported
Spiller Company:	REMINGTON ARMS
Spiller Address:	14 HOEFLER AVE
Spiller Company:	001
Contact Name:	Not reported
Latitude:	43.0129209
Longitude:	-75.0324839
DEC Memo:	/ / : 2/3/88-A NC PNEUMATIC VALVE FAILED DURING PUMP CHANGEOVER,ALLOWING MAT TO ENTER FLR DRAINS & 21' CUFT PIT/MAT BEING HELD FOR DISPOSAL (JFH).10/12/95: This is additional information about material spilled from the translation of the old spill file: 50% ETHYLENEGLYCOL.
Remarks:	Not reported

Name:	REMINGTON ARMS-ILION
Address:	14 HOEFLER AVE
City,State,Zip:	ILION V, NY
Spill Number/Closed Date:	9501694 / 1995-08-10
Facility ID:	9501694
Facility Type:	ER
DER Facility ID:	487537
Site ID:	223300
DEC Region:	6
Spill Cause:	Equipment Failure
Spill Class:	D5
SWIS:	2228
Spill Date:	1995-05-10
Investigator:	MASON
Referred To:	Not reported
Reported to Dept:	1995-05-10
CID:	Not reported
Water Affected:	Not reported
Spill Source:	Commercial Vehicle
Spill Notifier:	Affected Persons
Cleanup Ceased:	1995-03-10
Cleanup Meets Std:	True
Last Inspection:	Not reported
Recommended Penalty:	False
UST Trust:	False
Remediation Phase:	0
Date Entered In Computer:	Not reported
Spill Record Last Update:	2023-12-08
Spiller Name:	Not reported
Spiller Company:	H.R. BEEBE
Spiller Address:	6153 TRENTON ROAD
Spiller Company:	001
Contact Name:	Not reported
Latitude:	43.0129209
Longitude:	-75.0324839
DEC Memo:	Prior to Sept, 2004 data translation this spill Lead_DEC Field was MASON 03/10/95: TC W/PHIL

REMARMS LLC (Continued) **1000872161**

GREENFIELD - SORBENT BOOM IN SEWER TO CATCH ANY SPILLAGE - SURFACE SHEEN ON ASPHALT BEING CLEANED
UP - MINOR SPILL - CLOSED (HM). 10/12/95: This is additional information about material spilled
from the translation of the old spill file: HYDRAULIC FLUID

Remarks: HYDRAULIC LINE ON BACKHOE WAS LEAKING, OIL SPILLED ON GROUND - IT IS RAINING SO SOME MAY HAVE GONE INTO SEWER DRAIN - SPEEDI-DRY AND BOOMS PUT DOWN.

Name:	REMINGTON ARMS CO.
Address:	14 HOEFLER AVE
City,State,Zip:	ILION V, NY
Spill Number/Closed Date:	9503020 / 1995-06-12
Facility ID:	9503020
Facility Type:	ER
DER Facility ID:	487537
Site ID:	223301
DEC Region:	6
Spill Cause:	Unknown
Spill Class:	B4
SWIS:	2228
Spill Date:	1995-06-09
Investigator:	DIJOHNSO
Referred To:	Not reported
Reported to Dept:	1995-06-09
CID:	Not reported
Water Affected:	Not reported
Spill Source:	Commercial/Industrial
Spill Notifier:	Police Department
Cleanup Ceased:	1995-06-12
Cleanup Meets Std:	True
Last Inspection:	Not reported
Recommended Penalty:	False
UST Trust:	False
Remediation Phase:	0
Date Entered In Computer:	Not reported
Spill Record Last Update:	2023-12-08
Spiller Name:	Not reported
Spiller Company:	REMINGTON ARMS CO.
Spiller Address:	14 HOEFLER AVE
Spiller Company:	001
Contact Name:	Not reported
Latitude:	43.0129209
Longitude:	-75.0324839
DEC Memo:	Prior to Sept, 2004 data translation this spill Lead_DEC Field was JOHNSON 06/09/95: CALLED LT. DEGENNARO-SPILL REP. TO HIM AS A LEAKING VEHICLE-ADVISED HIM OF MY CONVERSATION W/BRUCE FIRMAN-REMINGTON & INDICATED THAT SPILL WAS AN AIR RELEASE & WE HAD NO REP. OF SURFACE SPILL (DJ). 06/12/95: COMPLETE - DUPLICATE OF 95-03019 (DJ).
Remarks:	WAS A REMINGTON VEHICLE SPILLING SUBSTANCE - NO FURTHER INFO. SP ENROUTE TO SCENE - CALLER REQUESTS A PHONE CALL

All Materials:

Site ID:	223301
Operable Unit ID:	1014243
Operable Unit:	01

REMARMS LLC (Continued) **1000872161**

Material ID:	368069
Material Code:	0035A
Material Name:	nitric acid
Case No.:	07697372
Material FA:	Hazardous Material
Quantity:	.00
Units:	Not reported
Recovered:	.00
Resource Affected:	Air
Oxygenate:	Not reported

Name:	REMINGTON ARMS
Address:	14 HOEFLER AVE
City,State,Zip:	ILION V, NY
Spill Number/Closed Date:	9606733 / 1996-08-26
Facility ID:	9606733
Facility Type:	ER
DER Facility ID:	487537
Site ID:	223302
DEC Region:	6
Spill Cause:	Equipment Failure
Spill Class:	D4
SWIS:	2228
Spill Date:	1996-08-26
Investigator:	DIJOHNSO
Referred To:	Not reported
Reported to Dept:	1996-08-26
CID:	282
Water Affected:	Not reported
Spill Source:	Tank Truck
Spill Notifier:	Responsible Party
Cleanup Ceased:	1996-08-26
Cleanup Meets Std:	True
Last Inspection:	Not reported
Recommended Penalty:	False
UST Trust:	False
Remediation Phase:	0
Date Entered In Computer:	1996-08-26
Spill Record Last Update:	2023-12-14
Spiller Name:	DON HOXIE
Spiller Company:	SAFETY KLEEN
Spiller Address:	6741 VIP PARKWAY
Spiller Company:	001
Contact Name:	DON HOXIE
Latitude:	43.0129209
Longitude:	-75.0324839
DEC Memo:	Prior to Sept, 2004 data translation this spill Lead_DEC Field was JOHNSON 08/26/96: DUPICATE OF #96-06706. COMPLETE (DJ). 12/14/2023: File was previously DecDoc'd; no hard file. (EBL)
Remarks:	emergency shut off alarm did not sound and waste oil overflowed out of the truck from safety kleen.spill was cleaned up.

All Materials:

Site ID:	223302
Operable Unit ID:	1037876
Operable Unit:	01

REMARMS LLC (Continued) **1000872161**

Material ID:	346002
Material Code:	0022
Material Name:	waste oil/used oil
Case No.:	Not reported
Material FA:	Petroleum
Quantity:	10.00
Units:	G
Recovered:	10.00
Resource Affected:	Soil
Oxygenate:	Not reported

Name:	REMINGTON ARMS
Address:	14 HOEFLER AVE
City,State,Zip:	ILION V, NY
Spill Number/Closed Date:	9608901 / 1996-10-21
Facility ID:	9608901
Facility Type:	ER
DER Facility ID:	487537
Site ID:	223303
DEC Region:	6
Spill Cause:	Unknown
Spill Class:	C4
SWIS:	2228
Spill Date:	1996-10-17
Investigator:	NFCARRIE
Referred To:	Not reported
Reported to Dept:	1996-10-17
CID:	233
Water Affected:	Not reported
Spill Source:	Commercial/Industrial
Spill Notifier:	Responsible Party
Cleanup Ceased:	Not reported
Cleanup Meets Std:	True
Last Inspection:	Not reported
Recommended Penalty:	False
UST Trust:	True
Remediation Phase:	0
Date Entered In Computer:	1996-10-17
Spill Record Last Update:	2023-12-08
Spiller Name:	CALLER
Spiller Company:	REMINGTON ARMS
Spiller Address:	14 HOEFLER AV
Spiller Company:	001
Contact Name:	DON HOXIE
Latitude:	43.0129209
Longitude:	-75.0324839
DEC Memo:	10/21/96: TO REMOVE FROM SOURCE AND REPAIR AND REPLACE - NO SPILLAE TO ENVIRONMENT (NC).
Remarks:	tank found ti be pourous spill contained don johnson dec aware of spill

All Materials:

Site ID:	223303
Operable Unit ID:	1037010
Operable Unit:	01
Material ID:	344633
Material Code:	0009

REMARMS LLC (Continued) **1000872161**

Material Name:	gasoline
Case No.:	Not reported
Material FA:	Petroleum
Quantity:	10.00
Units:	G
Recovered:	.00
Resource Affected:	Soil
Oxygenate:	Not reported

Name:	REMINGTON ARMS
Address:	14 HOEFLER AVE
City,State,Zip:	ILION V, NY
Spill Number/Closed Date:	9712401 / 1998-02-06
Facility ID:	9712401
Facility Type:	ER
DER Facility ID:	487537
Site ID:	223304
DEC Region:	6
Spill Cause:	Other
Spill Class:	A4
SWIS:	2228
Spill Date:	1998-02-06
Investigator:	JDALSANT
Referred To:	Not reported
Reported to Dept:	1998-02-06
CID:	255
Water Affected:	Not reported
Spill Source:	Commercial/Industrial
Spill Notifier:	Responsible Party
Cleanup Ceased:	1998-02-06
Cleanup Meets Std:	True
Last Inspection:	Not reported
Recommended Penalty:	False
UST Trust:	False
Remediation Phase:	0
Date Entered In Computer:	1998-02-06
Spill Record Last Update:	2023-12-08
Spiller Name:	BRUCE FIRMAN
Spiller Company:	REMINGTON ARMS
Spiller Address:	14 HOEFLER AVE
Spiller Company:	001
Contact Name:	BRUCE FIRMAN
Latitude:	43.0129209
Longitude:	-75.0324839
DEC Memo:	02/06/98: MINOR SPILL WHICH CREATED A FIRE HAZARD. RECOVERY WAS TECHNICALLY IMPRACTICAL. NO SHEEN LEFT. SPILL CLOSED (JA).
Remarks:	Fire in bldg 78 & 80 - hydraulically powered robot that broke a line and sprayed oil around which ignited - during fire suppression oil combined with water run of.

All Materials:

Site ID:	223304
Operable Unit ID:	1055166
Operable Unit:	01
Material ID:	327006
Material Code:	0010

REMARMS LLC (Continued) **1000872161**

Material Name:	hydraulic oil
Case No.:	Not reported
Material FA:	Petroleum
Quantity:	10.00
Units:	G
Recovered:	.00
Resource Affected:	Sewer
Oxygenate:	Not reported

Name:	REMINGTON ARMS
Address:	14 HOEFLER AVE
City,State,Zip:	ILION V, NY
Spill Number/Closed Date:	9803627 / 1998-12-07
Facility ID:	9803627
Facility Type:	ER
DER Facility ID:	487537
Site ID:	223305
DEC Region:	6
Spill Cause:	Equipment Failure
Spill Class:	C3
SWIS:	2228
Spill Date:	1998-06-19
Investigator:	NFCARRIE
Referred To:	Not reported
Reported to Dept:	1998-06-22
CID:	323
Water Affected:	Not reported
Spill Source:	Institutional, Educational, Gov., Other
Spill Notifier:	Responsible Party
Cleanup Ceased:	Not reported
Cleanup Meets Std:	True
Last Inspection:	Not reported
Recommended Penalty:	False
UST Trust:	False
Remediation Phase:	0
Date Entered In Computer:	1998-06-22
Spill Record Last Update:	2023-12-08
Spiller Name:	BRUCE FIRMAN
Spiller Company:	REMINGTON ARMS
Spiller Address:	14 HOEFLER AV
Spiller Company:	001
Contact Name:	BRUCE FIRMAN
Latitude:	43.0129209
Longitude:	-75.0324839
DEC Memo:	06/23/98: SITE VISIT IN AM. SENT SPILL/SOIL LETTER (NC). 09/11/98: REVIEWED BORING REPORT & RESPONDED (NC). 09/24/98: PHONEX FROM B. FIRMAN. EXCAVATION DONE - ABLE TO VISUALLY DIG CLEAN - NOT GOING TO TAKE SAMPLE - OK'D BACKFILLING - TO SUBMIT REPORT FOR REVIEW (NC). 12/07/98: REVIEWED REPORT - CONTAMINATION EXCAVATED AND DISPOSED OF - OK TO CLOSE (NC).
Remarks:	ON GOING LEAK OF SOME TIME, VERY SLOWLY LEAKED AND PENETRATED THE WALL OF THE FACTORY AND GOT INTO THE SOIL. MACHINES WERE THE CAUSE OF THE LEAKS. CALLER HAS BEEN IN CONTACT WITH DON JOHNSON FROM THE UTICA OFFICE.

REMARMS LLC (Continued) **1000872161**

All Materials:

Site ID:	223305
Operable Unit ID:	1064441
Operable Unit:	01
Material ID:	321946
Material Code:	0010
Material Name:	hydraulic oil
Case No.:	Not reported
Material FA:	Petroleum
Quantity:	.00
Units:	G
Recovered:	.00
Resource Affected:	Soil
Oxygenate:	Not reported

Name:	REMINGTON ARMS CO.
Address:	14 HOEFLER AVENUE
City,State,Zip:	ILION V, NY
Spill Number/Closed Date:	0501532 / 2005-05-09
Facility ID:	0501532
Facility Type:	ER
DER Facility ID:	291944
Site ID:	345703
DEC Region:	6
Spill Cause:	Other
Spill Class:	A4
SWIS:	2228
Spill Date:	2005-05-06
Investigator:	DIJOHNSO
Referred To:	Not reported
Reported to Dept:	2005-05-06
CID:	64
Water Affected:	Not reported
Spill Source:	Commercial/Industrial
Spill Notifier:	Responsible Party
Cleanup Ceased:	Not reported
Cleanup Meets Std:	False
Last Inspection:	Not reported
Recommended Penalty:	False
UST Trust:	False
Remediation Phase:	0
Date Entered In Computer:	2005-05-09
Spill Record Last Update:	2023-12-08
Spiller Name:	BRUCE FIRMAN
Spiller Company:	REMINGTON ARMS CO.
Spiller Address:	14 HOEFFLER AVENUE
Spiller Company:	001
Contact Name:	BRUCE FIRMAN
Latitude:	43.0129209
Longitude:	-75.0324839
DEC Memo:	05/06/2005: SPOKE WITH BRICE FIRMAN. POSSIBLE SPILL, FIRE IN THE FIRING RANGE MAY HAVE CAUSED RELEASE OF LEAD. FIRE-FIGHTING WATER CONTAINED. BRUCE MAKING ARRANGEMENTS WITH PRECISION INDUSTRIAL TO ARRIVE ON SATURDAY TO PUMP OUT. WILL EVALUATE ANY RELEASE OF LEAD OUTSIDE OF RANGE. (DJ)

REMARMS LLC (Continued) **1000872161**

05/09/2005: REFERED SPILL TO RCRA FOR FOLLOWUP. CLOSED. (DJ)
Remarks: A fire which may have caused a release of lead. Unsure.

All Materials:
Site ID: 345703
Operable Unit ID: 1103420
Operable Unit: 01
Material ID: 583629
Material Code: 0030A
Material Name: lead
Case No.: 07439921
Material FA: Hazardous Material
Quantity: .00
Units: G
Recovered: .00
Resource Affected: Soil, Indoor Air, Impervious Surface
Oxygenate: Not reported

Click this hyperlink while viewing on your computer to access
14 additional NY SPILL: record(s) in the EDR Site Report.

AIRS:
Name: REMARMS LLC
Address: 14 HOEFLER AVE
City,State,Zip: ILION, NY 13357
DECID: 6212800019
Process ID: Not reported
Latitude: 43.013081096
Longitude: 75.034236885
FIPS Code: Not reported
Auth Type Code: ASF

Permit Status: Expired
Auth Status Code: Not reported
Emissions: Not reported
Issue date: 10/08/2003
Expired Date: 04/28/2015
Emission Unit date: Not reported
Contamination: Not reported
EPA Control Code: Not reported
Control Eff: Not reported
Unit: Not reported

Permit Status: Expired
Auth Status Code: Not reported
Emissions: Not reported
Issue date: 10/14/2008
Expired Date: 04/28/2015
Emission Unit date: Not reported
Contamination: Not reported
EPA Control Code: Not reported
Control Eff: Not reported
Unit: Not reported

Permit Status: Expired
Auth Status Code: Not reported

REMARMS LLC (Continued) **1000872161**

Emissions:	Not reported
Issue date:	12/19/2013
Expired Date:	Not reported
Emission Unit date:	Not reported
Contamination:	Not reported
EPA Control Code:	Not reported
Control Eff:	Not reported
Unit:	Not reported

Permit Status:	Issued
Auth Status Code:	Not reported
Emissions:	Not reported
Issue date:	03/03/2021
Expired Date:	04/28/2025
Emission Unit date:	Not reported
Contamination:	Not reported
EPA Control Code:	Not reported
Control Eff:	Not reported
Unit:	Not reported

Permit Status:	Expired
Auth Status Code:	Not reported
Emissions:	Not reported
Issue date:	Not reported
Expired Date:	12/19/2013
Emission Unit date:	Not reported
Contamination:	Not reported
EPA Control Code:	Not reported
Control Eff:	Not reported
Unit:	Not reported

Permit Status:	Expired
Auth Status Code:	Not reported
Emissions:	Not reported
Issue date:	09/30/2003
Expired Date:	Not reported
Emission Unit date:	Not reported
Contamination:	Not reported
EPA Control Code:	Not reported
Control Eff:	Not reported
Unit:	Not reported

Permit Status:	Expired
Auth Status Code:	Not reported
Emissions:	Not reported
Issue date:	08/26/2002
Expired Date:	04/28/2015
Emission Unit date:	Not reported
Contamination:	Not reported
EPA Control Code:	Not reported
Control Eff:	Not reported
Unit:	Not reported

Permit Status:	Expired
Auth Status Code:	Not reported
Emissions:	Not reported
Issue date:	06/29/2006

REMARMS LLC (Continued) **1000872161**

Expired Date:	04/28/2015
Emission Unit date:	Not reported
Contamination:	Not reported
EPA Control Code:	Not reported
Control Eff:	Not reported
Unit:	Not reported
Permit Status:	Issued
Auth Status Code:	Not reported
Emissions:	Not reported
Issue date:	04/29/2015
Expired Date:	04/28/2025
Emission Unit date:	Not reported
Contamination:	Not reported
EPA Control Code:	Not reported
Control Eff:	Not reported
Unit:	Not reported

AIRS Detail:

DECID:	6212800019
Facility Name:	REMARMS LLC
Auth Type:	ASF
Issue Date:	Not reported
Expiration Date:	Not reported
Year:	Not reported
CAS #:	Not reported
Contaminant:	1,2,3-PROPANETRICARBOXYLIC ACID,2-HYDROXY
Amount(Lbs/Yr):	Not reported
Issue Date:	Not reported
Expiration Date:	Not reported
Year:	Not reported
CAS #:	Not reported
Contaminant:	2-HEPATANONE
Amount(Lbs/Yr):	Not reported
Issue Date:	Not reported
Expiration Date:	Not reported
Year:	Not reported
CAS #:	Not reported
Contaminant:	2-PENTANONE, 4-METHYL
Amount(Lbs/Yr):	Not reported
Issue Date:	Not reported
Expiration Date:	Not reported
Year:	Not reported
CAS #:	Not reported
Contaminant:	2-PROPANOL, 1-METHOXY
Amount(Lbs/Yr):	Not reported
Issue Date:	Not reported
Expiration Date:	Not reported
Year:	Not reported
CAS #:	Not reported
Contaminant:	2-PROPANOL, 1-METHOXY-, ACETATE
Amount(Lbs/Yr):	Not reported

REMARMS LLC (Continued) **1000872161**

Issue Date: Not reported
Expiration Date: Not reported
Year: Not reported
CAS #: Not reported
Contaminant: 2-PROPOXY ETHANOL
Amount(Lbs/Yr): Not reported

Issue Date: Not reported
Expiration Date: Not reported
Year: Not reported
CAS #: Not reported
Contaminant: ACETIC ACID, BUTYL ESTER
Amount(Lbs/Yr): Not reported

Issue Date: Not reported
Expiration Date: Not reported
Year: Not reported
CAS #: Not reported
Contaminant: ACETYLENE BLACK
Amount(Lbs/Yr): Not reported

Issue Date: Not reported
Expiration Date: Not reported
Year: Not reported
CAS #: Not reported
Contaminant: ALUMINUM
Amount(Lbs/Yr): Not reported

Issue Date: Not reported
Expiration Date: Not reported
Year: Not reported
CAS #: Not reported
Contaminant: BARIUM
Amount(Lbs/Yr): Not reported

Issue Date: Not reported
Expiration Date: Not reported
Year: Not reported
CAS #: Not reported
Contaminant: BORACIC ACID (H3BO3)
Amount(Lbs/Yr): Not reported

Issue Date: Not reported
Expiration Date: Not reported
Year: Not reported
CAS #: Not reported
Contaminant: BORIC ACID (H2B407), DIPOTASSIUM SALT (8CI9CI)
Amount(Lbs/Yr): Not reported

Issue Date: Not reported
Expiration Date: Not reported
Year: Not reported
CAS #: Not reported
Contaminant: BORON POTASSIUM OXIDE
Amount(Lbs/Yr): Not reported

Issue Date: Not reported

REMARMS LLC (Continued) **1000872161**

Expiration Date: Not reported
Year: Not reported
CAS #: Not reported
Contaminant: BUTANOL
Amount(Lbs/Yr): Not reported

Issue Date: Not reported
Expiration Date: Not reported
Year: Not reported
CAS #: Not reported
Contaminant: CADMIUM
Amount(Lbs/Yr): Not reported

Issue Date: Not reported
Expiration Date: Not reported
Year: Not reported
CAS #: Not reported
Contaminant: CARBON DIOXIDE
Amount(Lbs/Yr): Not reported

Issue Date: Not reported
Expiration Date: Not reported
Year: Not reported
CAS #: Not reported
Contaminant: CARBON DIOXIDE EQUIVALENTS
Amount(Lbs/Yr): Not reported

Issue Date: Not reported
Expiration Date: Not reported
Year: Not reported
CAS #: Not reported
Contaminant: CARBON MONOXIDE
Amount(Lbs/Yr): Not reported

Issue Date: Not reported
Expiration Date: Not reported
Year: Not reported
CAS #: Not reported
Contaminant: CHROMIUM
Amount(Lbs/Yr): Not reported

Issue Date: Not reported
Expiration Date: Not reported
Year: Not reported
CAS #: Not reported
Contaminant: COPPER
Amount(Lbs/Yr): Not reported

Issue Date: Not reported
Expiration Date: Not reported
Year: Not reported
CAS #: Not reported
Contaminant: DISTILLATES (PETROLEUM), HYDROTREATED HEAVY NAPHTHENIC
Amount(Lbs/Yr): Not reported

Issue Date: Not reported
Expiration Date: Not reported

REMARMS LLC (Continued) **1000872161**

Year: Not reported
CAS #: Not reported
Contaminant: DISTILLATES (PETROLEUM), HYDROTREATED LIGHT
Amount(Lbs/Yr): Not reported

Issue Date: Not reported
Expiration Date: Not reported
Year: Not reported
CAS #: Not reported
Contaminant: ETHANOL, 2-BUTOXY-
Amount(Lbs/Yr): Not reported

Issue Date: Not reported
Expiration Date: Not reported
Year: Not reported
CAS #: Not reported
Contaminant: ETHANOL, 2-PHENOXY
Amount(Lbs/Yr): Not reported

Issue Date: Not reported
Expiration Date: Not reported
Year: Not reported
CAS #: Not reported
Contaminant: ETHYL ALCOHOL (ETHANOL)
Amount(Lbs/Yr): Not reported

Issue Date: Not reported
Expiration Date: Not reported
Year: Not reported
CAS #: Not reported
Contaminant: ETHYLBENZENE
Amount(Lbs/Yr): Not reported

Issue Date: Not reported
Expiration Date: Not reported
Year: Not reported
CAS #: Not reported
Contaminant: ETHYLENEDIAMINETETRAACETIC ACID, SODIUM SALT
Amount(Lbs/Yr): Not reported

Issue Date: Not reported
Expiration Date: Not reported
Year: Not reported
CAS #: Not reported
Contaminant: FORMALDEHYDE
Amount(Lbs/Yr): Not reported

Issue Date: Not reported
Expiration Date: Not reported
Year: Not reported
CAS #: Not reported
Contaminant: GLYCINE, N,N'-1,2-ETHANEDIYLBIS[N-(CARBOXYMETHYL)-, SODIUM SALT
Amount(Lbs/Yr): Not reported

Issue Date: Not reported
Expiration Date: Not reported
Year: Not reported

REMARMS LLC (Continued) **1000872161**

CAS #: Not reported
Contaminant: HYDROGEN CHLORIDE
Amount(Lbs/Yr): Not reported

Issue Date: Not reported
Expiration Date: Not reported
Year: Not reported
CAS #: Not reported
Contaminant: IRON OXIDE FE3O4
Amount(Lbs/Yr): Not reported

Issue Date: Not reported
Expiration Date: Not reported
Year: Not reported
CAS #: Not reported
Contaminant: ISOBUTYL ACETATE
Amount(Lbs/Yr): Not reported

Issue Date: Not reported
Expiration Date: Not reported
Year: Not reported
CAS #: Not reported
Contaminant: ISOBUTYL ALCOHOL
Amount(Lbs/Yr): Not reported

Issue Date: Not reported
Expiration Date: Not reported
Year: Not reported
CAS #: Not reported
Contaminant: ISOPROPYL ALCOHOL
Amount(Lbs/Yr): Not reported

Issue Date: Not reported
Expiration Date: Not reported
Year: Not reported
CAS #: Not reported
Contaminant: LEAD
Amount(Lbs/Yr): Not reported

Issue Date: Not reported
Expiration Date: Not reported
Year: Not reported
CAS #: Not reported
Contaminant: LIMESTONE
Amount(Lbs/Yr): Not reported

Issue Date: Not reported
Expiration Date: Not reported
Year: Not reported
CAS #: Not reported
Contaminant: MANGANESE
Amount(Lbs/Yr): Not reported

Issue Date: Not reported
Expiration Date: Not reported
Year: Not reported
CAS #: Not reported

REMARMS LLC (Continued) **1000872161**

Contaminant: METHYL ALCOHOL
Amount(Lbs/Yr): Not reported

Issue Date: Not reported
Expiration Date: Not reported
Year: Not reported
CAS #: Not reported
Contaminant: NAPHTHA (PETROLEUM), HEAVY ALKYLATE
Amount(Lbs/Yr): Not reported

Issue Date: Not reported
Expiration Date: Not reported
Year: Not reported
CAS #: Not reported
Contaminant: NICKEL (NI 059)
Amount(Lbs/Yr): Not reported

Issue Date: Not reported
Expiration Date: Not reported
Year: Not reported
CAS #: Not reported
Contaminant: NICKEL METAL AND INSOLUBLE COMPOUNDS
Amount(Lbs/Yr): Not reported

Issue Date: Not reported
Expiration Date: Not reported
Year: Not reported
CAS #: Not reported
Contaminant: OIL MIST
Amount(Lbs/Yr): Not reported

Issue Date: Not reported
Expiration Date: Not reported
Year: Not reported
CAS #: Not reported
Contaminant: OXIDES OF NITROGEN
Amount(Lbs/Yr): Not reported

Issue Date: Not reported
Expiration Date: Not reported
Year: Not reported
CAS #: Not reported
Contaminant: PARAFFIN WAX
Amount(Lbs/Yr): Not reported

Issue Date: Not reported
Expiration Date: Not reported
Year: Not reported
CAS #: Not reported
Contaminant: PARAFFIN WAXES (PETROLEUM), CLAY TREATED
Amount(Lbs/Yr): Not reported

Issue Date: Not reported
Expiration Date: Not reported
Year: Not reported
CAS #: Not reported
Contaminant: PARTICULATES

REMARMS LLC (Continued) **1000872161**

Amount(Lbs/Yr): Not reported

Issue Date: Not reported
Expiration Date: Not reported
Year: Not reported
CAS #: Not reported
Contaminant: PHOSPHORIC ACID
Amount(Lbs/Yr): Not reported

Issue Date: Not reported
Expiration Date: Not reported
Year: Not reported
CAS #: Not reported
Contaminant: PM-10
Amount(Lbs/Yr): Not reported

Issue Date: Not reported
Expiration Date: Not reported
Year: Not reported
CAS #: Not reported
Contaminant: POLYETHYLENE
Amount(Lbs/Yr): Not reported

Issue Date: Not reported
Expiration Date: Not reported
Year: Not reported
CAS #: Not reported
Contaminant: POTASSIUM ACID FLUORIDE
Amount(Lbs/Yr): Not reported

Issue Date: Not reported
Expiration Date: Not reported
Year: Not reported
CAS #: Not reported
Contaminant: SOLVENT NAPTHA, LIGHT ALIPHATIC
Amount(Lbs/Yr): Not reported

Issue Date: Not reported
Expiration Date: Not reported
Year: Not reported
CAS #: Not reported
Contaminant: STODDARD SOLVENT
Amount(Lbs/Yr): Not reported

Issue Date: Not reported
Expiration Date: Not reported
Year: Not reported
CAS #: Not reported
Contaminant: SULFUR DIOXIDE
Amount(Lbs/Yr): Not reported

Issue Date: Not reported
Expiration Date: Not reported
Year: Not reported
CAS #: Not reported
Contaminant: SULFURIC ACID
Amount(Lbs/Yr): Not reported

REMARMS LLC (Continued) **1000872161**

Issue Date:	Not reported
Expiration Date:	Not reported
Year:	Not reported
CAS #:	Not reported
Contaminant:	TOLUENE
Amount(Lbs/Yr):	Not reported
Issue Date:	Not reported
Expiration Date:	Not reported
Year:	Not reported
CAS #:	Not reported
Contaminant:	TOTAL HAP
Amount(Lbs/Yr):	Not reported
Issue Date:	Not reported
Expiration Date:	Not reported
Year:	Not reported
CAS #:	Not reported
Contaminant:	VOC
Amount(Lbs/Yr):	Not reported
Issue Date:	Not reported
Expiration Date:	Not reported
Year:	Not reported
CAS #:	Not reported
Contaminant:	XYLENE, M, O & P MIXT.
Amount(Lbs/Yr):	Not reported
Issue Date:	Not reported
Expiration Date:	Not reported
Year:	Not reported
CAS #:	Not reported
Contaminant:	ZINC STEARATE
Amount(Lbs/Yr):	Not reported
Issue Date:	Not reported
Expiration Date:	Not reported
Year:	Not reported
CAS #:	Not reported
Contaminant:	1,2,3-PROPANETRICARBOXYLIC ACID,2-HYDROXY
Amount(Lbs/Yr):	Not reported
Issue Date:	Not reported
Expiration Date:	Not reported
Year:	Not reported
CAS #:	Not reported
Contaminant:	2-HEPATANONE
Amount(Lbs/Yr):	Not reported
Issue Date:	Not reported
Expiration Date:	Not reported
Year:	Not reported
CAS #:	Not reported
Contaminant:	2-PENTANONE, 4-METHYL
Amount(Lbs/Yr):	Not reported
Issue Date:	Not reported

REMARMS LLC (Continued) **1000872161**

Expiration Date: Not reported
Year: Not reported
CAS #: Not reported
Contaminant: 2-PROPANOL, 1-METHOXY
Amount(Lbs/Yr): Not reported

Issue Date: Not reported
Expiration Date: Not reported
Year: Not reported
CAS #: Not reported
Contaminant: 2-PROPANOL, 1-METHOXY-, ACETATE
Amount(Lbs/Yr): Not reported

Issue Date: Not reported
Expiration Date: Not reported
Year: Not reported
CAS #: Not reported
Contaminant: 2-PROPOXY ETHANOL
Amount(Lbs/Yr): Not reported

Issue Date: Not reported
Expiration Date: Not reported
Year: Not reported
CAS #: Not reported
Contaminant: ACETIC ACID, BUTYL ESTER
Amount(Lbs/Yr): Not reported

Issue Date: Not reported
Expiration Date: Not reported
Year: Not reported
CAS #: Not reported
Contaminant: ACETYLENE BLACK
Amount(Lbs/Yr): Not reported

Issue Date: Not reported
Expiration Date: Not reported
Year: Not reported
CAS #: Not reported
Contaminant: ALUMINUM
Amount(Lbs/Yr): Not reported

Issue Date: Not reported
Expiration Date: Not reported
Year: Not reported
CAS #: Not reported
Contaminant: BARIUM
Amount(Lbs/Yr): Not reported

Issue Date: Not reported
Expiration Date: Not reported
Year: Not reported
CAS #: Not reported
Contaminant: BORACIC ACID (H3BO3)
Amount(Lbs/Yr): Not reported

Issue Date: Not reported
Expiration Date: Not reported

REMARMS LLC (Continued) **1000872161**

Year: Not reported
CAS #: Not reported
Contaminant: BORIC ACID (H2B407), DIPOTASSIUM SALT (8CI9CI)
Amount(Lbs/Yr): Not reported

Issue Date: Not reported
Expiration Date: Not reported
Year: Not reported
CAS #: Not reported
Contaminant: BORON POTASSIUM OXIDE
Amount(Lbs/Yr): Not reported

Issue Date: Not reported
Expiration Date: Not reported
Year: Not reported
CAS #: Not reported
Contaminant: BUTANOL
Amount(Lbs/Yr): Not reported

Issue Date: Not reported
Expiration Date: Not reported
Year: Not reported
CAS #: Not reported
Contaminant: CADMIUM
Amount(Lbs/Yr): Not reported

Issue Date: Not reported
Expiration Date: Not reported
Year: Not reported
CAS #: Not reported
Contaminant: CARBON DIOXIDE
Amount(Lbs/Yr): Not reported

Issue Date: Not reported
Expiration Date: Not reported
Year: Not reported
CAS #: Not reported
Contaminant: CARBON DIOXIDE EQUIVALENTS
Amount(Lbs/Yr): Not reported

Issue Date: Not reported
Expiration Date: Not reported
Year: Not reported
CAS #: Not reported
Contaminant: CARBON MONOXIDE
Amount(Lbs/Yr): Not reported

Issue Date: Not reported
Expiration Date: Not reported
Year: Not reported
CAS #: Not reported
Contaminant: CHROMIUM
Amount(Lbs/Yr): Not reported

Issue Date: Not reported
Expiration Date: Not reported
Year: Not reported

REMARMS LLC (Continued) **1000872161**

CAS #: Not reported
Contaminant: COPPER
Amount(Lbs/Yr): Not reported

Issue Date: Not reported
Expiration Date: Not reported
Year: Not reported
CAS #: Not reported
Contaminant: DISTILLATES (PETROLEUM), HYDROTREATED HEAVY NAPHTHENIC
Amount(Lbs/Yr): Not reported

Issue Date: Not reported
Expiration Date: Not reported
Year: Not reported
CAS #: Not reported
Contaminant: DISTILLATES (PETROLEUM), HYDROTREATED LIGHT
Amount(Lbs/Yr): Not reported

Issue Date: Not reported
Expiration Date: Not reported
Year: Not reported
CAS #: Not reported
Contaminant: ETHANOL, 2-BUTOXY-
Amount(Lbs/Yr): Not reported

Issue Date: Not reported
Expiration Date: Not reported
Year: Not reported
CAS #: Not reported
Contaminant: ETHANOL, 2-PHENOXY
Amount(Lbs/Yr): Not reported

Issue Date: Not reported
Expiration Date: Not reported
Year: Not reported
CAS #: Not reported
Contaminant: ETHYL ALCOHOL (ETHANOL)
Amount(Lbs/Yr): Not reported

Issue Date: Not reported
Expiration Date: Not reported
Year: Not reported
CAS #: Not reported
Contaminant: ETHYLBENZENE
Amount(Lbs/Yr): Not reported

Issue Date: Not reported
Expiration Date: Not reported
Year: Not reported
CAS #: Not reported
Contaminant: ETHYLENEDIAMINETETRAACETIC ACID, SODIUM SALT
Amount(Lbs/Yr): Not reported

Issue Date: Not reported
Expiration Date: Not reported
Year: Not reported
CAS #: Not reported

REMARMS LLC (Continued) **1000872161**

Contaminant: FORMALDEHYDE
Amount(Lbs/Yr): Not reported

Issue Date: Not reported
Expiration Date: Not reported
Year: Not reported
CAS #: Not reported
Contaminant: GLYCINE, N,N'-1,2-ETHANEDIYLBIS[N-(CARBOXYMETHYL)-, SODIUM SALT
Amount(Lbs/Yr): Not reported

Issue Date: Not reported
Expiration Date: Not reported
Year: Not reported
CAS #: Not reported
Contaminant: HYDROGEN CHLORIDE
Amount(Lbs/Yr): Not reported

Issue Date: Not reported
Expiration Date: Not reported
Year: Not reported
CAS #: Not reported
Contaminant: IRON OXIDE FE3O4
Amount(Lbs/Yr): Not reported

Issue Date: Not reported
Expiration Date: Not reported
Year: Not reported
CAS #: Not reported
Contaminant: ISOBUTYL ACETATE
Amount(Lbs/Yr): Not reported

Issue Date: Not reported
Expiration Date: Not reported
Year: Not reported
CAS #: Not reported
Contaminant: ISOBUTYL ALCOHOL
Amount(Lbs/Yr): Not reported

Issue Date: Not reported
Expiration Date: Not reported
Year: Not reported
CAS #: Not reported
Contaminant: ISOPROPYL ALCOHOL
Amount(Lbs/Yr): Not reported

Issue Date: Not reported
Expiration Date: Not reported
Year: Not reported
CAS #: Not reported
Contaminant: LEAD
Amount(Lbs/Yr): Not reported

Issue Date: Not reported
Expiration Date: Not reported
Year: Not reported
CAS #: Not reported
Contaminant: LIMESTONE

REMARMS LLC (Continued) **1000872161**

Amount(Lbs/Yr): Not reported

Issue Date: Not reported
Expiration Date: Not reported
Year: Not reported
CAS #: Not reported
Contaminant: MANGANESE
Amount(Lbs/Yr): Not reported

Issue Date: Not reported
Expiration Date: Not reported
Year: Not reported
CAS #: Not reported
Contaminant: METHYL ALCOHOL
Amount(Lbs/Yr): Not reported

Issue Date: Not reported
Expiration Date: Not reported
Year: Not reported
CAS #: Not reported
Contaminant: NAPHTHA (PETROLEUM), HEAVY ALKYLATE
Amount(Lbs/Yr): Not reported

Issue Date: Not reported
Expiration Date: Not reported
Year: Not reported
CAS #: Not reported
Contaminant: NICKEL (NI 059)
Amount(Lbs/Yr): Not reported

Issue Date: Not reported
Expiration Date: Not reported
Year: Not reported
CAS #: Not reported
Contaminant: NICKEL METAL AND INSOLUBLE COMPOUNDS
Amount(Lbs/Yr): Not reported

Issue Date: Not reported
Expiration Date: Not reported
Year: Not reported
CAS #: Not reported
Contaminant: OIL MIST
Amount(Lbs/Yr): Not reported

Issue Date: Not reported
Expiration Date: Not reported
Year: Not reported
CAS #: Not reported
Contaminant: OXIDES OF NITROGEN
Amount(Lbs/Yr): Not reported

Issue Date: Not reported
Expiration Date: Not reported
Year: Not reported
CAS #: Not reported
Contaminant: PARAFFIN WAX
Amount(Lbs/Yr): Not reported

REMARMS LLC (Continued) **1000872161**

Issue Date:	Not reported
Expiration Date:	Not reported
Year:	Not reported
CAS #:	Not reported
Contaminant:	PARAFFIN WAXES (PETROLEUM), CLAY TREATED
Amount(Lbs/Yr):	Not reported
Issue Date:	Not reported
Expiration Date:	Not reported
Year:	Not reported
CAS #:	Not reported
Contaminant:	PARTICULATES
Amount(Lbs/Yr):	Not reported
Issue Date:	Not reported
Expiration Date:	Not reported
Year:	Not reported
CAS #:	Not reported
Contaminant:	PHOSPHORIC ACID
Amount(Lbs/Yr):	Not reported
Issue Date:	Not reported
Expiration Date:	Not reported
Year:	Not reported
CAS #:	Not reported
Contaminant:	PM-10
Amount(Lbs/Yr):	Not reported
Issue Date:	Not reported
Expiration Date:	Not reported
Year:	Not reported
CAS #:	Not reported
Contaminant:	POLYETHYLENE
Amount(Lbs/Yr):	Not reported
Issue Date:	Not reported
Expiration Date:	Not reported
Year:	Not reported
CAS #:	Not reported
Contaminant:	POTASSIUM ACID FLUORIDE
Amount(Lbs/Yr):	Not reported
Issue Date:	Not reported
Expiration Date:	Not reported
Year:	Not reported
CAS #:	Not reported
Contaminant:	SOLVENT NAPTHA, LIGHT ALIPHATIC
Amount(Lbs/Yr):	Not reported
Issue Date:	Not reported
Expiration Date:	Not reported
Year:	Not reported
CAS #:	Not reported
Contaminant:	STODDARD SOLVENT
Amount(Lbs/Yr):	Not reported
Issue Date:	Not reported

REMARMS LLC (Continued) **1000872161**

Expiration Date:	Not reported
Year:	Not reported
CAS #:	Not reported
Contaminant:	SULFUR DIOXIDE
Amount(Lbs/Yr):	Not reported
Issue Date:	Not reported
Expiration Date:	Not reported
Year:	Not reported
CAS #:	Not reported
Contaminant:	SULFURIC ACID
Amount(Lbs/Yr):	Not reported
Issue Date:	Not reported
Expiration Date:	Not reported
Year:	Not reported
CAS #:	Not reported
Contaminant:	TOLUENE
Amount(Lbs/Yr):	Not reported
Issue Date:	Not reported
Expiration Date:	Not reported
Year:	Not reported
CAS #:	Not reported
Contaminant:	TOTAL HAP
Amount(Lbs/Yr):	Not reported
Issue Date:	Not reported
Expiration Date:	Not reported
Year:	Not reported
CAS #:	Not reported
Contaminant:	VOC
Amount(Lbs/Yr):	Not reported
Issue Date:	Not reported
Expiration Date:	Not reported
Year:	Not reported
CAS #:	Not reported
Contaminant:	XYLENE, M, O & P MIXT.
Amount(Lbs/Yr):	Not reported
Issue Date:	Not reported
Expiration Date:	Not reported
Year:	Not reported
CAS #:	Not reported
Contaminant:	ZINC STEARATE
Amount(Lbs/Yr):	Not reported
Issue Date:	Not reported
Expiration Date:	Not reported
Year:	Not reported
CAS #:	Not reported
Contaminant:	OIL MIST
Amount(Lbs/Yr):	Not reported
Issue Date:	Not reported
Expiration Date:	Not reported

REMARMS LLC (Continued) **1000872161**

Year: Not reported
CAS #: Not reported
Contaminant: OXIDES OF NITROGEN
Amount(Lbs/Yr): Not reported

Issue Date: Not reported
Expiration Date: Not reported
Year: Not reported
CAS #: Not reported
Contaminant: PARAFFIN WAX
Amount(Lbs/Yr): Not reported

Issue Date: Not reported
Expiration Date: Not reported
Year: Not reported
CAS #: Not reported
Contaminant: PARAFFIN WAXES (PETROLEUM), CLAY TREATED
Amount(Lbs/Yr): Not reported

Issue Date: Not reported
Expiration Date: Not reported
Year: Not reported
CAS #: Not reported
Contaminant: PARTICULATES
Amount(Lbs/Yr): Not reported

Issue Date: Not reported
Expiration Date: Not reported
Year: Not reported
CAS #: Not reported
Contaminant: PHOSPHORIC ACID
Amount(Lbs/Yr): Not reported

Issue Date: Not reported
Expiration Date: Not reported
Year: Not reported
CAS #: Not reported
Contaminant: PM-10
Amount(Lbs/Yr): Not reported

Issue Date: Not reported
Expiration Date: Not reported
Year: Not reported
CAS #: Not reported
Contaminant: POLYETHYLENE
Amount(Lbs/Yr): Not reported

Issue Date: Not reported
Expiration Date: Not reported
Year: Not reported
CAS #: Not reported
Contaminant: POTASSIUM ACID FLUORIDE
Amount(Lbs/Yr): Not reported

Issue Date: Not reported
Expiration Date: Not reported
Year: Not reported

REMARMS LLC (Continued) **1000872161**

CAS #:	Not reported
Contaminant:	SOLVENT NAPTHA, LIGHT ALIPHATIC
Amount(Lbs/Yr):	Not reported
Issue Date:	Not reported
Expiration Date:	Not reported
Year:	Not reported
CAS #:	Not reported
Contaminant:	STODDARD SOLVENT
Amount(Lbs/Yr):	Not reported
Issue Date:	Not reported
Expiration Date:	Not reported
Year:	Not reported
CAS #:	Not reported
Contaminant:	SULFUR DIOXIDE
Amount(Lbs/Yr):	Not reported
Issue Date:	Not reported
Expiration Date:	Not reported
Year:	Not reported
CAS #:	Not reported
Contaminant:	SULFURIC ACID
Amount(Lbs/Yr):	Not reported
Issue Date:	Not reported
Expiration Date:	Not reported
Year:	Not reported
CAS #:	Not reported
Contaminant:	TOLUENE
Amount(Lbs/Yr):	Not reported
Issue Date:	Not reported
Expiration Date:	Not reported
Year:	Not reported
CAS #:	Not reported
Contaminant:	TOTAL HAP
Amount(Lbs/Yr):	Not reported
Issue Date:	Not reported
Expiration Date:	Not reported
Year:	Not reported
CAS #:	Not reported
Contaminant:	VOC
Amount(Lbs/Yr):	Not reported
Issue Date:	Not reported
Expiration Date:	Not reported
Year:	Not reported
CAS #:	Not reported
Contaminant:	XYLENE, M, O & P MIXT.
Amount(Lbs/Yr):	Not reported
Issue Date:	Not reported
Expiration Date:	Not reported
Year:	Not reported
CAS #:	Not reported

REMARMS LLC (Continued) **1000872161**

Contaminant: ZINC STEARATE
Amount(Lbs/Yr): Not reported

Issue Date: Not reported
Expiration Date: Not reported
Year: Not reported
CAS #: Not reported
Contaminant: 1,2,3-PROPANETRICARBOXYLIC ACID,2-HYDROXY
Amount(Lbs/Yr): Not reported

Issue Date: Not reported
Expiration Date: Not reported
Year: Not reported
CAS #: Not reported
Contaminant: 2-HEPATANONE
Amount(Lbs/Yr): Not reported

Issue Date: Not reported
Expiration Date: Not reported
Year: Not reported
CAS #: Not reported
Contaminant: 2-PENTANONE, 4-METHYL
Amount(Lbs/Yr): Not reported

Issue Date: Not reported
Expiration Date: Not reported
Year: Not reported
CAS #: Not reported
Contaminant: 2-PROPANOL, 1-METHOXY
Amount(Lbs/Yr): Not reported

Issue Date: Not reported
Expiration Date: Not reported
Year: Not reported
CAS #: Not reported
Contaminant: 2-PROPANOL, 1-METHOXY-, ACETATE
Amount(Lbs/Yr): Not reported

Issue Date: Not reported
Expiration Date: Not reported
Year: Not reported
CAS #: Not reported
Contaminant: 2-PROPOXY ETHANOL
Amount(Lbs/Yr): Not reported

Issue Date: Not reported
Expiration Date: Not reported
Year: Not reported
CAS #: Not reported
Contaminant: ACETIC ACID, BUTYL ESTER
Amount(Lbs/Yr): Not reported

Issue Date: Not reported
Expiration Date: Not reported
Year: Not reported
CAS #: Not reported
Contaminant: ACETYLENE BLACK

REMARMS LLC (Continued) **1000872161**

Amount(Lbs/Yr): Not reported

Issue Date: Not reported
Expiration Date: Not reported
Year: Not reported
CAS #: Not reported
Contaminant: ALUMINUM
Amount(Lbs/Yr): Not reported

Issue Date: Not reported
Expiration Date: Not reported
Year: Not reported
CAS #: Not reported
Contaminant: BARIUM
Amount(Lbs/Yr): Not reported

Issue Date: Not reported
Expiration Date: Not reported
Year: Not reported
CAS #: Not reported
Contaminant: BORACIC ACID (H3BO3)
Amount(Lbs/Yr): Not reported

Issue Date: Not reported
Expiration Date: Not reported
Year: Not reported
CAS #: Not reported
Contaminant: BORIC ACID (H2B407), DIPOTASSIUM SALT (8CI9CI)
Amount(Lbs/Yr): Not reported

Issue Date: Not reported
Expiration Date: Not reported
Year: Not reported
CAS #: Not reported
Contaminant: BORON POTASSIUM OXIDE
Amount(Lbs/Yr): Not reported

Issue Date: Not reported
Expiration Date: Not reported
Year: Not reported
CAS #: Not reported
Contaminant: BUTANOL
Amount(Lbs/Yr): Not reported

Issue Date: Not reported
Expiration Date: Not reported
Year: Not reported
CAS #: Not reported
Contaminant: CADMIUM
Amount(Lbs/Yr): Not reported

Issue Date: Not reported
Expiration Date: Not reported
Year: Not reported
CAS #: Not reported
Contaminant: CARBON DIOXIDE
Amount(Lbs/Yr): Not reported

REMARMS LLC (Continued) **1000872161**

Issue Date: Not reported
Expiration Date: Not reported
Year: Not reported
CAS #: Not reported
Contaminant: CARBON DIOXIDE EQUIVALENTS
Amount(Lbs/Yr): Not reported

Issue Date: Not reported
Expiration Date: Not reported
Year: Not reported
CAS #: Not reported
Contaminant: CARBON MONOXIDE
Amount(Lbs/Yr): Not reported

Issue Date: Not reported
Expiration Date: Not reported
Year: Not reported
CAS #: Not reported
Contaminant: CHROMIUM
Amount(Lbs/Yr): Not reported

Issue Date: Not reported
Expiration Date: Not reported
Year: Not reported
CAS #: Not reported
Contaminant: COPPER
Amount(Lbs/Yr): Not reported

Issue Date: Not reported
Expiration Date: Not reported
Year: Not reported
CAS #: Not reported
Contaminant: DISTILLATES (PETROLEUM), HYDROTREATED HEAVY NAPHTHENIC
Amount(Lbs/Yr): Not reported

Issue Date: Not reported
Expiration Date: Not reported
Year: Not reported
CAS #: Not reported
Contaminant: DISTILLATES (PETROLEUM), HYDROTREATED LIGHT
Amount(Lbs/Yr): Not reported

Issue Date: Not reported
Expiration Date: Not reported
Year: Not reported
CAS #: Not reported
Contaminant: ETHANOL, 2-BUTOXY-
Amount(Lbs/Yr): Not reported

Issue Date: Not reported
Expiration Date: Not reported
Year: Not reported
CAS #: Not reported
Contaminant: ETHANOL, 2-PHENOXY
Amount(Lbs/Yr): Not reported

Issue Date: Not reported

REMARMS LLC (Continued) **1000872161**

Expiration Date: Not reported
Year: Not reported
CAS #: Not reported
Contaminant: ETHYL ALCOHOL (ETHANOL)
Amount(Lbs/Yr): Not reported

Issue Date: Not reported
Expiration Date: Not reported
Year: Not reported
CAS #: Not reported
Contaminant: ETHYLBENZENE
Amount(Lbs/Yr): Not reported

Issue Date: Not reported
Expiration Date: Not reported
Year: Not reported
CAS #: Not reported
Contaminant: ETHYLENEDIAMINETETRAACETIC ACID, SODIUM SALT
Amount(Lbs/Yr): Not reported

Issue Date: Not reported
Expiration Date: Not reported
Year: Not reported
CAS #: Not reported
Contaminant: FORMALDEHYDE
Amount(Lbs/Yr): Not reported

Issue Date: Not reported
Expiration Date: Not reported
Year: Not reported
CAS #: Not reported
Contaminant: GLYCINE, N,N'-1,2-ETHANEDIYLBIS[N-(CARBOXYMETHYL)-, SODIUM SALT
Amount(Lbs/Yr): Not reported

Issue Date: Not reported
Expiration Date: Not reported
Year: Not reported
CAS #: Not reported
Contaminant: HYDROGEN CHLORIDE
Amount(Lbs/Yr): Not reported

Issue Date: Not reported
Expiration Date: Not reported
Year: Not reported
CAS #: Not reported
Contaminant: IRON OXIDE FE3O4
Amount(Lbs/Yr): Not reported

Issue Date: Not reported
Expiration Date: Not reported
Year: Not reported
CAS #: Not reported
Contaminant: ISOBUTYL ACETATE
Amount(Lbs/Yr): Not reported

Issue Date: Not reported
Expiration Date: Not reported

REMARMS LLC (Continued) **1000872161**

Year: Not reported
CAS #: Not reported
Contaminant: ISOBUTYL ALCOHOL
Amount(Lbs/Yr): Not reported

Issue Date: Not reported
Expiration Date: Not reported
Year: Not reported
CAS #: Not reported
Contaminant: ISOPROPYL ALCOHOL
Amount(Lbs/Yr): Not reported

Issue Date: Not reported
Expiration Date: Not reported
Year: Not reported
CAS #: Not reported
Contaminant: LEAD
Amount(Lbs/Yr): Not reported

Issue Date: Not reported
Expiration Date: Not reported
Year: Not reported
CAS #: Not reported
Contaminant: LIMESTONE
Amount(Lbs/Yr): Not reported

Issue Date: Not reported
Expiration Date: Not reported
Year: Not reported
CAS #: Not reported
Contaminant: MANGANESE
Amount(Lbs/Yr): Not reported

Issue Date: Not reported
Expiration Date: Not reported
Year: Not reported
CAS #: Not reported
Contaminant: METHYL ALCOHOL
Amount(Lbs/Yr): Not reported

Issue Date: Not reported
Expiration Date: Not reported
Year: Not reported
CAS #: Not reported
Contaminant: NAPHTHA (PETROLEUM), HEAVY ALKYLATE
Amount(Lbs/Yr): Not reported

Issue Date: Not reported
Expiration Date: Not reported
Year: Not reported
CAS #: Not reported
Contaminant: NICKEL (NI 059)
Amount(Lbs/Yr): Not reported

Issue Date: Not reported
Expiration Date: Not reported
Year: Not reported

REMARMS LLC (Continued) **1000872161**

CAS #: Not reported
Contaminant: NICKEL METAL AND INSOLUBLE COMPOUNDS
Amount(Lbs/Yr): Not reported

Issue Date: Not reported
Expiration Date: Not reported
Year: Not reported
CAS #: Not reported
Contaminant: 1,2,3-PROPANETRICARBOXYLIC ACID,2-HYDROXY
Amount(Lbs/Yr): Not reported

Issue Date: Not reported
Expiration Date: Not reported
Year: Not reported
CAS #: Not reported
Contaminant: 2-HEPATANONE
Amount(Lbs/Yr): Not reported

Issue Date: Not reported
Expiration Date: Not reported
Year: Not reported
CAS #: Not reported
Contaminant: 2-PENTANONE, 4-METHYL
Amount(Lbs/Yr): Not reported

Issue Date: Not reported
Expiration Date: Not reported
Year: Not reported
CAS #: Not reported
Contaminant: 2-PROPANOL, 1-METHOXY
Amount(Lbs/Yr): Not reported

Issue Date: Not reported
Expiration Date: Not reported
Year: Not reported
CAS #: Not reported
Contaminant: 2-PROPANOL, 1-METHOXY-, ACETATE
Amount(Lbs/Yr): Not reported

Issue Date: Not reported
Expiration Date: Not reported
Year: Not reported
CAS #: Not reported
Contaminant: 2-PROPOXY ETHANOL
Amount(Lbs/Yr): Not reported

Issue Date: Not reported
Expiration Date: Not reported
Year: Not reported
CAS #: Not reported
Contaminant: ACETIC ACID, BUTYL ESTER
Amount(Lbs/Yr): Not reported

Issue Date: Not reported
Expiration Date: Not reported
Year: Not reported
CAS #: Not reported

REMARMS LLC (Continued) **1000872161**

Contaminant: ACETYLENE BLACK
Amount(Lbs/Yr): Not reported

Issue Date: Not reported
Expiration Date: Not reported
Year: Not reported
CAS #: Not reported
Contaminant: ALUMINUM
Amount(Lbs/Yr): Not reported

Issue Date: Not reported
Expiration Date: Not reported
Year: Not reported
CAS #: Not reported
Contaminant: BARIUM
Amount(Lbs/Yr): Not reported

Issue Date: Not reported
Expiration Date: Not reported
Year: Not reported
CAS #: Not reported
Contaminant: BORACIC ACID (H3BO3)
Amount(Lbs/Yr): Not reported

Issue Date: Not reported
Expiration Date: Not reported
Year: Not reported
CAS #: Not reported
Contaminant: BORIC ACID (H2B407), DIPOTASSIUM SALT (8CI9CI)
Amount(Lbs/Yr): Not reported

Issue Date: Not reported
Expiration Date: Not reported
Year: Not reported
CAS #: Not reported
Contaminant: BORON POTASSIUM OXIDE
Amount(Lbs/Yr): Not reported

Issue Date: Not reported
Expiration Date: Not reported
Year: Not reported
CAS #: Not reported
Contaminant: BUTANOL
Amount(Lbs/Yr): Not reported

Issue Date: Not reported
Expiration Date: Not reported
Year: Not reported
CAS #: Not reported
Contaminant: CADMIUM
Amount(Lbs/Yr): Not reported

Issue Date: Not reported
Expiration Date: Not reported
Year: Not reported
CAS #: Not reported
Contaminant: CARBON DIOXIDE

REMARMS LLC (Continued) **1000872161**

Amount(Lbs/Yr):	Not reported
Issue Date:	Not reported
Expiration Date:	Not reported
Year:	Not reported
CAS #:	Not reported
Contaminant:	CARBON DIOXIDE EQUIVALENTS
Amount(Lbs/Yr):	Not reported
Issue Date:	Not reported
Expiration Date:	Not reported
Year:	Not reported
CAS #:	Not reported
Contaminant:	CARBON MONOXIDE
Amount(Lbs/Yr):	Not reported
Issue Date:	Not reported
Expiration Date:	Not reported
Year:	Not reported
CAS #:	Not reported
Contaminant:	CHROMIUM
Amount(Lbs/Yr):	Not reported
Issue Date:	Not reported
Expiration Date:	Not reported
Year:	Not reported
CAS #:	Not reported
Contaminant:	COPPER
Amount(Lbs/Yr):	Not reported
Issue Date:	Not reported
Expiration Date:	Not reported
Year:	Not reported
CAS #:	Not reported
Contaminant:	DISTILLATES (PETROLEUM), HYDROTREATED HEAVY NAPHTHENIC
Amount(Lbs/Yr):	Not reported
Issue Date:	Not reported
Expiration Date:	Not reported
Year:	Not reported
CAS #:	Not reported
Contaminant:	DISTILLATES (PETROLEUM), HYDROTREATED LIGHT
Amount(Lbs/Yr):	Not reported
Issue Date:	Not reported
Expiration Date:	Not reported
Year:	Not reported
CAS #:	Not reported
Contaminant:	ETHANOL, 2-BUTOXY-
Amount(Lbs/Yr):	Not reported
Issue Date:	Not reported
Expiration Date:	Not reported
Year:	Not reported
CAS #:	Not reported
Contaminant:	ETHANOL, 2-PHENOXY
Amount(Lbs/Yr):	Not reported

REMARMS LLC (Continued) **1000872161**

Issue Date: Not reported
Expiration Date: Not reported
Year: Not reported
CAS #: Not reported
Contaminant: ETHYL ALCOHOL (ETHANOL)
Amount(Lbs/Yr): Not reported

Issue Date: Not reported
Expiration Date: Not reported
Year: Not reported
CAS #: Not reported
Contaminant: ETHYLBENZENE
Amount(Lbs/Yr): Not reported

Issue Date: Not reported
Expiration Date: Not reported
Year: Not reported
CAS #: Not reported
Contaminant: ETHYLENEDIAMINETETRAACETIC ACID, SODIUM SALT
Amount(Lbs/Yr): Not reported

Issue Date: Not reported
Expiration Date: Not reported
Year: Not reported
CAS #: Not reported
Contaminant: FORMALDEHYDE
Amount(Lbs/Yr): Not reported

Issue Date: Not reported
Expiration Date: Not reported
Year: Not reported
CAS #: Not reported
Contaminant: GLYCINE, N,N'-1,2-ETHANEDIYLBIS[N-(CARBOXYMETHYL)-, SODIUM SALT
Amount(Lbs/Yr): Not reported

Issue Date: Not reported
Expiration Date: Not reported
Year: Not reported
CAS #: Not reported
Contaminant: HYDROGEN CHLORIDE
Amount(Lbs/Yr): Not reported

Issue Date: Not reported
Expiration Date: Not reported
Year: Not reported
CAS #: Not reported
Contaminant: IRON OXIDE FE3O4
Amount(Lbs/Yr): Not reported

Issue Date: Not reported
Expiration Date: Not reported
Year: Not reported
CAS #: Not reported
Contaminant: ISOBUTYL ACETATE
Amount(Lbs/Yr): Not reported

Issue Date: Not reported

REMARMS LLC (Continued) **1000872161**

Expiration Date: Not reported
Year: Not reported
CAS #: Not reported
Contaminant: ISOBUTYL ALCOHOL
Amount(Lbs/Yr): Not reported

Issue Date: Not reported
Expiration Date: Not reported
Year: Not reported
CAS #: Not reported
Contaminant: ISOPROPYL ALCOHOL
Amount(Lbs/Yr): Not reported

Issue Date: Not reported
Expiration Date: Not reported
Year: Not reported
CAS #: Not reported
Contaminant: LEAD
Amount(Lbs/Yr): Not reported

Issue Date: Not reported
Expiration Date: Not reported
Year: Not reported
CAS #: Not reported
Contaminant: LIMESTONE
Amount(Lbs/Yr): Not reported

Issue Date: Not reported
Expiration Date: Not reported
Year: Not reported
CAS #: Not reported
Contaminant: MANGANESE
Amount(Lbs/Yr): Not reported

Issue Date: Not reported
Expiration Date: Not reported
Year: Not reported
CAS #: Not reported
Contaminant: METHYL ALCOHOL
Amount(Lbs/Yr): Not reported

Issue Date: Not reported
Expiration Date: Not reported
Year: Not reported
CAS #: Not reported
Contaminant: NAPHTHA (PETROLEUM), HEAVY ALKYLATE
Amount(Lbs/Yr): Not reported

Issue Date: Not reported
Expiration Date: Not reported
Year: Not reported
CAS #: Not reported
Contaminant: NICKEL (NI 059)
Amount(Lbs/Yr): Not reported

Issue Date: Not reported
Expiration Date: Not reported

REMARMS LLC (Continued) **1000872161**

Year: Not reported
CAS #: Not reported
Contaminant: NICKEL METAL AND INSOLUBLE COMPOUNDS
Amount(Lbs/Yr): Not reported

Issue Date: Not reported
Expiration Date: Not reported
Year: Not reported
CAS #: Not reported
Contaminant: OIL MIST
Amount(Lbs/Yr): Not reported

Issue Date: Not reported
Expiration Date: Not reported
Year: Not reported
CAS #: Not reported
Contaminant: OXIDES OF NITROGEN
Amount(Lbs/Yr): Not reported

Issue Date: Not reported
Expiration Date: Not reported
Year: Not reported
CAS #: Not reported
Contaminant: PARAFFIN WAX
Amount(Lbs/Yr): Not reported

Issue Date: Not reported
Expiration Date: Not reported
Year: Not reported
CAS #: Not reported
Contaminant: PARAFFIN WAXES (PETROLEUM), CLAY TREATED
Amount(Lbs/Yr): Not reported

Issue Date: Not reported
Expiration Date: Not reported
Year: Not reported
CAS #: Not reported
Contaminant: PARTICULATES
Amount(Lbs/Yr): Not reported

Issue Date: Not reported
Expiration Date: Not reported
Year: Not reported
CAS #: Not reported
Contaminant: PHOSPHORIC ACID
Amount(Lbs/Yr): Not reported

Issue Date: Not reported
Expiration Date: Not reported
Year: Not reported
CAS #: Not reported
Contaminant: PM-10
Amount(Lbs/Yr): Not reported

Issue Date: Not reported
Expiration Date: Not reported
Year: Not reported

REMARMS LLC (Continued) **1000872161**

CAS #: Not reported
Contaminant: POLYETHYLENE
Amount(Lbs/Yr): Not reported

Issue Date: Not reported
Expiration Date: Not reported
Year: Not reported
CAS #: Not reported
Contaminant: POTASSIUM ACID FLUORIDE
Amount(Lbs/Yr): Not reported

Issue Date: Not reported
Expiration Date: Not reported
Year: Not reported
CAS #: Not reported
Contaminant: SOLVENT NAPTHA, LIGHT ALIPHATIC
Amount(Lbs/Yr): Not reported

Issue Date: Not reported
Expiration Date: Not reported
Year: Not reported
CAS #: Not reported
Contaminant: STODDARD SOLVENT
Amount(Lbs/Yr): Not reported

Issue Date: Not reported
Expiration Date: Not reported
Year: Not reported
CAS #: Not reported
Contaminant: SULFUR DIOXIDE
Amount(Lbs/Yr): Not reported

Issue Date: Not reported
Expiration Date: Not reported
Year: Not reported
CAS #: Not reported
Contaminant: SULFURIC ACID
Amount(Lbs/Yr): Not reported

Issue Date: Not reported
Expiration Date: Not reported
Year: Not reported
CAS #: Not reported
Contaminant: TOLUENE
Amount(Lbs/Yr): Not reported

Issue Date: Not reported
Expiration Date: Not reported
Year: Not reported
CAS #: Not reported
Contaminant: TOTAL HAP
Amount(Lbs/Yr): Not reported

Issue Date: Not reported
Expiration Date: Not reported
Year: Not reported
CAS #: Not reported

REMARMS LLC (Continued) **1000872161**

Contaminant: VOC
Amount(Lbs/Yr): Not reported

Issue Date: Not reported
Expiration Date: Not reported
Year: Not reported
CAS #: Not reported
Contaminant: XYLENE, M, O & P MIXT.
Amount(Lbs/Yr): Not reported

Issue Date: Not reported
Expiration Date: Not reported
Year: Not reported
CAS #: Not reported
Contaminant: ZINC STEARATE
Amount(Lbs/Yr): Not reported

Issue Date: Not reported
Expiration Date: Not reported
Year: Not reported
CAS #: Not reported
Contaminant: 1,2,3-PROPANETRICARBOXYLIC ACID,2-HYDROXY
Amount(Lbs/Yr): Not reported

Issue Date: Not reported
Expiration Date: Not reported
Year: Not reported
CAS #: Not reported
Contaminant: 2-HEPATANONE
Amount(Lbs/Yr): Not reported

Issue Date: Not reported
Expiration Date: Not reported
Year: Not reported
CAS #: Not reported
Contaminant: 2-PENTANONE, 4-METHYL
Amount(Lbs/Yr): Not reported

Issue Date: Not reported
Expiration Date: Not reported
Year: Not reported
CAS #: Not reported
Contaminant: 2-PROPANOL, 1-METHOXY
Amount(Lbs/Yr): Not reported

Issue Date: Not reported
Expiration Date: Not reported
Year: Not reported
CAS #: Not reported
Contaminant: 2-PROPANOL, 1-METHOXY-, ACETATE
Amount(Lbs/Yr): Not reported

Issue Date: Not reported
Expiration Date: Not reported
Year: Not reported
CAS #: Not reported
Contaminant: 2-PROPOXY ETHANOL

REMARMS LLC (Continued) **1000872161**

Amount(Lbs/Yr): Not reported

Issue Date: Not reported
Expiration Date: Not reported
Year: Not reported
CAS #: Not reported
Contaminant: ACETIC ACID, BUTYL ESTER
Amount(Lbs/Yr): Not reported

Issue Date: Not reported
Expiration Date: Not reported
Year: Not reported
CAS #: Not reported
Contaminant: ACETYLENE BLACK
Amount(Lbs/Yr): Not reported

Issue Date: Not reported
Expiration Date: Not reported
Year: Not reported
CAS #: Not reported
Contaminant: ALUMINUM
Amount(Lbs/Yr): Not reported

Issue Date: Not reported
Expiration Date: Not reported
Year: Not reported
CAS #: Not reported
Contaminant: BARIUM
Amount(Lbs/Yr): Not reported

Issue Date: Not reported
Expiration Date: Not reported
Year: Not reported
CAS #: Not reported
Contaminant: BORACIC ACID (H3BO3)
Amount(Lbs/Yr): Not reported

Issue Date: Not reported
Expiration Date: Not reported
Year: Not reported
CAS #: Not reported
Contaminant: BORIC ACID (H2B407), DIPOTASSIUM SALT (8CI9CI)
Amount(Lbs/Yr): Not reported

Issue Date: Not reported
Expiration Date: Not reported
Year: Not reported
CAS #: Not reported
Contaminant: BORON POTASSIUM OXIDE
Amount(Lbs/Yr): Not reported

Issue Date: Not reported
Expiration Date: Not reported
Year: Not reported
CAS #: Not reported
Contaminant: BUTANOL
Amount(Lbs/Yr): Not reported

REMARMS LLC (Continued) **1000872161**

Issue Date: Not reported
Expiration Date: Not reported
Year: Not reported
CAS #: Not reported
Contaminant: CADMIUM
Amount(Lbs/Yr): Not reported

Issue Date: Not reported
Expiration Date: Not reported
Year: Not reported
CAS #: Not reported
Contaminant: CARBON DIOXIDE
Amount(Lbs/Yr): Not reported

Issue Date: Not reported
Expiration Date: Not reported
Year: Not reported
CAS #: Not reported
Contaminant: CARBON DIOXIDE EQUIVALENTS
Amount(Lbs/Yr): Not reported

Issue Date: Not reported
Expiration Date: Not reported
Year: Not reported
CAS #: Not reported
Contaminant: CARBON MONOXIDE
Amount(Lbs/Yr): Not reported

Issue Date: Not reported
Expiration Date: Not reported
Year: Not reported
CAS #: Not reported
Contaminant: CHROMIUM
Amount(Lbs/Yr): Not reported

Issue Date: Not reported
Expiration Date: Not reported
Year: Not reported
CAS #: Not reported
Contaminant: COPPER
Amount(Lbs/Yr): Not reported

Issue Date: Not reported
Expiration Date: Not reported
Year: Not reported
CAS #: Not reported
Contaminant: DISTILLATES (PETROLEUM), HYDROTREATED HEAVY NAPHTHENIC
Amount(Lbs/Yr): Not reported

Issue Date: Not reported
Expiration Date: Not reported
Year: Not reported
CAS #: Not reported
Contaminant: DISTILLATES (PETROLEUM), HYDROTREATED LIGHT
Amount(Lbs/Yr): Not reported

Issue Date: Not reported

REMARMS LLC (Continued) **1000872161**

Expiration Date: Not reported
Year: Not reported
CAS #: Not reported
Contaminant: ETHANOL, 2-BUTOXY-
Amount(Lbs/Yr): Not reported

Issue Date: Not reported
Expiration Date: Not reported
Year: Not reported
CAS #: Not reported
Contaminant: ETHANOL, 2-PHENOXY
Amount(Lbs/Yr): Not reported

Issue Date: Not reported
Expiration Date: Not reported
Year: Not reported
CAS #: Not reported
Contaminant: ETHYL ALCOHOL (ETHANOL)
Amount(Lbs/Yr): Not reported

Issue Date: Not reported
Expiration Date: Not reported
Year: Not reported
CAS #: Not reported
Contaminant: ETHYLBENZENE
Amount(Lbs/Yr): Not reported

Issue Date: Not reported
Expiration Date: Not reported
Year: Not reported
CAS #: Not reported
Contaminant: ETHYLENEDIAMINETETRAACETIC ACID, SODIUM SALT
Amount(Lbs/Yr): Not reported

Issue Date: Not reported
Expiration Date: Not reported
Year: Not reported
CAS #: Not reported
Contaminant: FORMALDEHYDE
Amount(Lbs/Yr): Not reported

Issue Date: Not reported
Expiration Date: Not reported
Year: Not reported
CAS #: Not reported
Contaminant: GLYCINE, N,N'-1,2-ETHANEDIYLBIS[N-(CARBOXYMETHYL)-, SODIUM SALT
Amount(Lbs/Yr): Not reported

Issue Date: Not reported
Expiration Date: Not reported
Year: Not reported
CAS #: Not reported
Contaminant: HYDROGEN CHLORIDE
Amount(Lbs/Yr): Not reported

Issue Date: Not reported
Expiration Date: Not reported

REMARMS LLC (Continued) **1000872161**

Year: Not reported
CAS #: Not reported
Contaminant: IRON OXIDE FE3O4
Amount(Lbs/Yr): Not reported

Issue Date: Not reported
Expiration Date: Not reported
Year: Not reported
CAS #: Not reported
Contaminant: ISOBUTYL ACETATE
Amount(Lbs/Yr): Not reported

Issue Date: Not reported
Expiration Date: Not reported
Year: Not reported
CAS #: Not reported
Contaminant: ISOBUTYL ALCOHOL
Amount(Lbs/Yr): Not reported

Issue Date: Not reported
Expiration Date: Not reported
Year: Not reported
CAS #: Not reported
Contaminant: ISOPROPYL ALCOHOL
Amount(Lbs/Yr): Not reported

Issue Date: Not reported
Expiration Date: Not reported
Year: Not reported
CAS #: Not reported
Contaminant: LEAD
Amount(Lbs/Yr): Not reported

Issue Date: Not reported
Expiration Date: Not reported
Year: Not reported
CAS #: Not reported
Contaminant: LIMESTONE
Amount(Lbs/Yr): Not reported

Issue Date: Not reported
Expiration Date: Not reported
Year: Not reported
CAS #: Not reported
Contaminant: MANGANESE
Amount(Lbs/Yr): Not reported

Issue Date: Not reported
Expiration Date: Not reported
Year: Not reported
CAS #: Not reported
Contaminant: METHYL ALCOHOL
Amount(Lbs/Yr): Not reported

Issue Date: Not reported
Expiration Date: Not reported
Year: Not reported

REMARMS LLC (Continued) **1000872161**

CAS #: Not reported
Contaminant: NAPHTHA (PETROLEUM), HEAVY ALKYLATE
Amount(Lbs/Yr): Not reported

Issue Date: Not reported
Expiration Date: Not reported
Year: Not reported
CAS #: Not reported
Contaminant: NICKEL (NI 059)
Amount(Lbs/Yr): Not reported

Issue Date: Not reported
Expiration Date: Not reported
Year: Not reported
CAS #: Not reported
Contaminant: NICKEL METAL AND INSOLUBLE COMPOUNDS
Amount(Lbs/Yr): Not reported

Issue Date: Not reported
Expiration Date: Not reported
Year: Not reported
CAS #: Not reported
Contaminant: OIL MIST
Amount(Lbs/Yr): Not reported

Issue Date: Not reported
Expiration Date: Not reported
Year: Not reported
CAS #: Not reported
Contaminant: OXIDES OF NITROGEN
Amount(Lbs/Yr): Not reported

Issue Date: Not reported
Expiration Date: Not reported
Year: Not reported
CAS #: Not reported
Contaminant: PARAFFIN WAX
Amount(Lbs/Yr): Not reported

Issue Date: Not reported
Expiration Date: Not reported
Year: Not reported
CAS #: Not reported
Contaminant: PARAFFIN WAXES (PETROLEUM), CLAY TREATED
Amount(Lbs/Yr): Not reported

Issue Date: Not reported
Expiration Date: Not reported
Year: Not reported
CAS #: Not reported
Contaminant: PARTICULATES
Amount(Lbs/Yr): Not reported

Issue Date: Not reported
Expiration Date: Not reported
Year: Not reported
CAS #: Not reported

REMARMS LLC (Continued) **1000872161**

Contaminant: PHOSPHORIC ACID
Amount(Lbs/Yr): Not reported

Issue Date: Not reported
Expiration Date: Not reported
Year: Not reported
CAS #: Not reported
Contaminant: PM-10
Amount(Lbs/Yr): Not reported

Issue Date: Not reported
Expiration Date: Not reported
Year: Not reported
CAS #: Not reported
Contaminant: POLYETHYLENE
Amount(Lbs/Yr): Not reported

Issue Date: Not reported
Expiration Date: Not reported
Year: Not reported
CAS #: Not reported
Contaminant: POTASSIUM ACID FLUORIDE
Amount(Lbs/Yr): Not reported

Issue Date: Not reported
Expiration Date: Not reported
Year: Not reported
CAS #: Not reported
Contaminant: SOLVENT NAPTHA, LIGHT ALIPHATIC
Amount(Lbs/Yr): Not reported

Issue Date: Not reported
Expiration Date: Not reported
Year: Not reported
CAS #: Not reported
Contaminant: STODDARD SOLVENT
Amount(Lbs/Yr): Not reported

Issue Date: Not reported
Expiration Date: Not reported
Year: Not reported
CAS #: Not reported
Contaminant: SULFUR DIOXIDE
Amount(Lbs/Yr): Not reported

Issue Date: Not reported
Expiration Date: Not reported
Year: Not reported
CAS #: Not reported
Contaminant: SULFURIC ACID
Amount(Lbs/Yr): Not reported

Issue Date: Not reported
Expiration Date: Not reported
Year: Not reported
CAS #: Not reported
Contaminant: TOLUENE

REMARMS LLC (Continued) **1000872161**

Amount(Lbs/Yr): Not reported

Issue Date: Not reported
Expiration Date: Not reported
Year: Not reported
CAS #: Not reported
Contaminant: TOTAL HAP
Amount(Lbs/Yr): Not reported

Issue Date: Not reported
Expiration Date: Not reported
Year: Not reported
CAS #: Not reported
Contaminant: VOC
Amount(Lbs/Yr): Not reported

Issue Date: Not reported
Expiration Date: Not reported
Year: Not reported
CAS #: Not reported
Contaminant: XYLENE, M, O & P MIXT.
Amount(Lbs/Yr): Not reported

Issue Date: Not reported
Expiration Date: Not reported
Year: Not reported
CAS #: Not reported
Contaminant: ZINC STEARATE
Amount(Lbs/Yr): Not reported

NY MANIFEST:
EPA ID: NYD002240638
Country: USA
Name: Remarms Llc
Address: 14 HOEFLER AVE.
Address 2: Not reported
City,State,Zip: ILION, NY 13357
Zip 4: Not reported
Location Address 1: 14 HOEFLER AVE
Location Address 2: Not reported
Location City,State,Zip: ILION, NY 13357
Location Zip 4: Not reported
Facility Status: Not reported
Total Tanks: Not reported
Code: BP

Mailing:
Mailing Name: Remarms Llc
Mailing Contact: Steve Taylor
Mailing Address 1: 14 HOEFLER AVE
Mailing Address 2: Not reported
Mailing City,State,Zip: ILION, NY 13357
Mailing Zip 4: Not reported
Mailing Country: USA
Mailing Phone: 3158953228

REMARMS LLC (Continued) **1000872161**

Manifest Data:

Document ID:	MIA7490111
Manifest Status:	Not reported
Trans1 State ID:	95005RNY
Year:	2000
Trans2 State ID:	Not reported
Generator Ship Date:	11/08/2000
Trans1 Recv Date:	11/08/2000
Trans2 Recv Date:	Not reported
TSD Site Recv Date:	11/09/2000
Part A Recv Date:	Not reported
Part B Recv Date:	Not reported
Generator EPA ID:	NYD002240638
Trans1 EPA ID:	NYD049178296
Trans2 EPA ID:	Not reported
TSDF ID 1:	MID096963194
TSDF ID 2:	Not reported
Manifest Tracking Number:	Not reported
Import Indicator:	Not reported
Export Indicator:	Not reported
Discr Quantity Indicator:	Not reported
Discr Type Indicator:	Not reported
Discr Residue Indicator:	Not reported
Discr Partial Reject Indicator:	Not reported
Discr Full Reject Indicator:	Not reported
Manifest Ref Number:	Not reported
Alt Facility RCRA ID:	Not reported
Alt Facility Sign Date:	Not reported
MGMT Method Type Code:	Not reported
Waste Code 1:	Lead
Waste Code 2:	Not reported
Waste Code 3:	Not reported
Waste Code 4:	Not reported
Waste Code 5:	Not reported
Waste Code 6:	Not reported
Quantity:	09200
Units:	Pounds
Number of Containers:	046
Container Type:	Metal drums, barrels, kegs
Handling Method:	Treat
Specific Gravity:	01.00
Waste Code 7:	Ignitable Waste
Waste Code 8:	Not reported
Waste Code:	Not reported
Waste Code 10:	Not reported
Waste Code 11:	Not reported
Quantity:	04500
Units:	Pounds
Number of Containers:	012
Container Type:	Metal drums, barrels, kegs
Handling Method:	Treat
Specific Gravity:	01.00
Waste Code 12:	Lead
Waste Code 13:	Not reported
Waste Code 14:	Not reported
Waste Code 15:	Not reported
Waste Code 16:	Not reported

REMARMS LLC (Continued) **1000872161**

Quantity:	01500
Units:	Pounds
Number of Containers:	003
Container Type:	Metal drums, barrels, kegs
Handling Method:	Treat
Specific Gravity:	01.00
Waste Code 17:	Lead
Waste Code 18:	Not reported
Waste Code 19:	Not reported
Waste Code 20:	Not reported
Waste Code 21:	Not reported
Quantity:	00800
Units:	Pounds
Number of Containers:	002
Container Type:	Metal drums, barrels, kegs
Handling Method:	Treat
Specific Gravity:	01.00

Document ID:	MIA9461236
Manifest Status:	Not reported
Trans1 State ID:	Not reported
Year:	2004
Trans2 State ID:	Not reported
Generator Ship Date:	07/21/2004
Trans1 Recv Date:	07/21/2004
Trans2 Recv Date:	Not reported
TSD Site Recv Date:	07/23/2004
Part A Recv Date:	Not reported
Part B Recv Date:	Not reported
Generator EPA ID:	NYD002240638
Trans1 EPA ID:	OHD004274031
Trans2 EPA ID:	Not reported
TSDF ID 1:	MID096963194
TSDF ID 2:	Not reported
Manifest Tracking Number:	Not reported
Import Indicator:	Not reported
Export Indicator:	Not reported
Discr Quantity Indicator:	Not reported
Discr Type Indicator:	Not reported
Discr Residue Indicator:	Not reported
Discr Partial Reject Indicator:	Not reported
Discr Full Reject Indicator:	Not reported
Manifest Ref Number:	Not reported
Alt Facility RCRA ID:	Not reported
Alt Facility Sign Date:	Not reported
MGMT Method Type Code:	Not reported
Waste Code 1:	Ignitable Waste
Waste Code 2:	Not reported
Waste Code 3:	Not reported
Waste Code 4:	Not reported
Waste Code 5:	Not reported
Waste Code 6:	Not reported
Quantity:	01200
Units:	Pounds
Number of Containers:	012
Container Type:	Metal drums, barrels, kegs
Handling Method:	Treat

REMARMS LLC (Continued) **1000872161**

Specific Gravity:	01.00
Waste Code 7:	Lead
Waste Code 8:	Not reported
Waste Code:	Not reported
Waste Code 10:	Not reported
Waste Code 11:	Not reported
Quantity:	06400
Units:	Pounds
Number of Containers:	008
Container Type:	Metal drums, barrels, kegs
Handling Method:	Treat
Specific Gravity:	01.00
Waste Code 12:	Lead
Waste Code 13:	Not reported
Waste Code 14:	Not reported
Waste Code 15:	Not reported
Waste Code 16:	Not reported
Quantity:	06200
Units:	Pounds
Number of Containers:	031
Container Type:	Metal drums, barrels, kegs
Handling Method:	Treat
Specific Gravity:	01.00
Waste Code 17:	Cadmium
Waste Code 18:	Not reported
Waste Code 19:	Not reported
Waste Code 20:	Not reported
Waste Code 21:	Not reported
Quantity:	02000
Units:	Pounds
Number of Containers:	004
Container Type:	Metal drums, barrels, kegs
Handling Method:	Treat
Specific Gravity:	01.00

Document ID:	MIA9461507
Manifest Status:	Not reported
Trans1 State ID:	Not reported
Year:	2004
Trans2 State ID:	Not reported
Generator Ship Date:	04/21/2004
Trans1 Recv Date:	04/21/2004
Trans2 Recv Date:	Not reported
TSD Site Recv Date:	04/22/2004
Part A Recv Date:	Not reported
Part B Recv Date:	Not reported
Generator EPA ID:	NYD002240638
Trans1 EPA ID:	OHD004274031
Trans2 EPA ID:	Not reported
TSDF ID 1:	MID096963194
TSDF ID 2:	Not reported
Manifest Tracking Number:	Not reported
Import Indicator:	Not reported
Export Indicator:	Not reported
Discr Quantity Indicator:	Not reported
Discr Type Indicator:	Not reported
Discr Residue Indicator:	Not reported

REMARMS LLC (Continued) **1000872161**

Discr Partial Reject Indicator:	Not reported
Discr Full Reject Indicator:	Not reported
Manifest Ref Number:	Not reported
Alt Facility RCRA ID:	Not reported
Alt Facility Sign Date:	Not reported
MGMT Method Type Code:	Not reported
Waste Code 1:	Ignitable Waste
Waste Code 2:	Not reported
Waste Code 3:	Not reported
Waste Code 4:	Not reported
Waste Code 5:	Not reported
Waste Code 6:	Not reported
Quantity:	01100
Units:	Pounds
Number of Containers:	002
Container Type:	Metal drums, barrels, kegs
Handling Method:	Treat
Specific Gravity:	01.00
Waste Code 7:	Ignitable Waste
Waste Code 8:	Not reported
Waste Code:	Not reported
Waste Code 10:	Not reported
Waste Code 11:	Not reported
Quantity:	00800
Units:	Pounds
Number of Containers:	008
Container Type:	Metal drums, barrels, kegs
Handling Method:	Treat
Specific Gravity:	01.00
Waste Code 12:	Lead
Waste Code 13:	Not reported
Waste Code 14:	Not reported
Waste Code 15:	Not reported
Waste Code 16:	Not reported
Quantity:	04800
Units:	Pounds
Number of Containers:	024
Container Type:	Metal drums, barrels, kegs
Handling Method:	Treat
Specific Gravity:	01.00
Document ID:	MIA9461509
Manifest Status:	Not reported
Trans1 State ID:	Not reported
Year:	2004
Trans2 State ID:	Not reported
Generator Ship Date:	04/21/2004
Trans1 Recv Date:	04/21/2004
Trans2 Recv Date:	04/22/2004
TSD Site Recv Date:	04/27/2004
Part A Recv Date:	Not reported
Part B Recv Date:	Not reported
Generator EPA ID:	NYD002240638
Trans1 EPA ID:	OHD004274031
Trans2 EPA ID:	FLD980559728
TSDF ID 1:	OHD004274031
TSDF ID 2:	Not reported

REMARMS LLC (Continued) **1000872161**

Manifest Tracking Number:	Not reported
Import Indicator:	Not reported
Export Indicator:	Not reported
Discr Quantity Indicator:	Not reported
Discr Type Indicator:	Not reported
Discr Residue Indicator:	Not reported
Discr Partial Reject Indicator:	Not reported
Discr Full Reject Indicator:	Not reported
Manifest Ref Number:	Not reported
Alt Facility RCRA ID:	Not reported
Alt Facility Sign Date:	Not reported
MGMT Method Type Code:	Not reported
Waste Code 1:	Ignitable Waste
Waste Code 2:	Not reported
Waste Code 3:	Not reported
Waste Code 4:	Not reported
Waste Code 5:	Not reported
Waste Code 6:	Not reported
Quantity:	00200
Units:	Pounds
Number of Containers:	002
Container Type:	Metal drums, barrels, kegs
Handling Method:	Burn
Specific Gravity:	01.00
Waste Code 7:	Ignitable Waste
Waste Code 8:	Not reported
Waste Code:	Not reported
Waste Code 10:	Not reported
Waste Code 11:	Not reported
Quantity:	00425
Units:	Pounds
Number of Containers:	001
Container Type:	Metal drums, barrels, kegs
Handling Method:	Burn
Specific Gravity:	01.00

Document ID:	MIA9461510
Manifest Status:	Not reported
Trans1 State ID:	Not reported
Year:	2004
Trans2 State ID:	Not reported
Generator Ship Date:	04/21/2004
Trans1 Recv Date:	04/21/2004
Trans2 Recv Date:	Not reported
TSD Site Recv Date:	04/22/2004
Part A Recv Date:	Not reported
Part B Recv Date:	Not reported
Generator EPA ID:	NYD002240638
Trans1 EPA ID:	OHD004274031
Trans2 EPA ID:	Not reported
TSDF ID 1:	MID096963194
TSDF ID 2:	Not reported
Manifest Tracking Number:	Not reported
Import Indicator:	Not reported
Export Indicator:	Not reported
Discr Quantity Indicator:	Not reported
Discr Type Indicator:	Not reported

REMARMS LLC (Continued) **1000872161**

Discr Residue Indicator:	Not reported
Discr Partial Reject Indicator:	Not reported
Discr Full Reject Indicator:	Not reported
Manifest Ref Number:	Not reported
Alt Facility RCRA ID:	Not reported
Alt Facility Sign Date:	Not reported
MGMT Method Type Code:	Not reported
Waste Code 1:	Lead
Waste Code 2:	Not reported
Waste Code 3:	Not reported
Waste Code 4:	Not reported
Waste Code 5:	Not reported
Waste Code 6:	Not reported
Quantity:	02000
Units:	Pounds
Number of Containers:	004
Container Type:	Metal drums, barrels, kegs
Handling Method:	Treat
Specific Gravity:	01.00
Waste Code 7:	Lead
Waste Code 8:	Not reported
Waste Code:	Not reported
Waste Code 10:	Not reported
Waste Code 11:	Not reported
Quantity:	03200
Units:	Pounds
Number of Containers:	008
Container Type:	Metal drums, barrels, kegs
Handling Method:	Treat
Specific Gravity:	01.00
Waste Code 12:	Lead
Waste Code 13:	Not reported
Waste Code 14:	Not reported
Waste Code 15:	Not reported
Waste Code 16:	Not reported
Quantity:	00800
Units:	Pounds
Number of Containers:	002
Container Type:	Metal drums, barrels, kegs
Handling Method:	Treat
Specific Gravity:	01.00

Document ID:	MIA7516928
Manifest Status:	Not reported
Trans1 State ID:	145654ANY
Year:	2000
Trans2 State ID:	Not reported
Generator Ship Date:	06/09/2000
Trans1 Recv Date:	06/09/2000
Trans2 Recv Date:	Not reported
TSD Site Recv Date:	06/12/2000
Part A Recv Date:	Not reported
Part B Recv Date:	Not reported
Generator EPA ID:	NYD002240638
Trans1 EPA ID:	NYD049178296
Trans2 EPA ID:	Not reported
TSDF ID 1:	MID096963194

REMARMS LLC (Continued) **1000872161**

TSDF ID 2:	Not reported
Manifest Tracking Number:	Not reported
Import Indicator:	Not reported
Export Indicator:	Not reported
Discr Quantity Indicator:	Not reported
Discr Type Indicator:	Not reported
Discr Residue Indicator:	Not reported
Discr Partial Reject Indicator:	Not reported
Discr Full Reject Indicator:	Not reported
Manifest Ref Number:	Not reported
Alt Facility RCRA ID:	Not reported
Alt Facility Sign Date:	Not reported
MGMT Method Type Code:	Not reported
Waste Code 1:	Lead
Waste Code 2:	Not reported
Waste Code 3:	Not reported
Waste Code 4:	Not reported
Waste Code 5:	Not reported
Waste Code 6:	Not reported
Quantity:	05800
Units:	Pounds
Number of Containers:	029
Container Type:	Metal drums, barrels, kegs
Handling Method:	Treat
Specific Gravity:	01.00
Waste Code 7:	Ignitable Waste
Waste Code 8:	Not reported
Waste Code:	Not reported
Waste Code 10:	Not reported
Waste Code 11:	Not reported
Quantity:	03750
Units:	Pounds
Number of Containers:	010
Container Type:	Metal drums, barrels, kegs
Handling Method:	Landfill
Specific Gravity:	01.00
Waste Code 12:	Lead
Waste Code 13:	Not reported
Waste Code 14:	Not reported
Waste Code 15:	Not reported
Waste Code 16:	Not reported
Quantity:	01500
Units:	Pounds
Number of Containers:	003
Container Type:	Metal drums, barrels, kegs
Handling Method:	Treat
Specific Gravity:	01.00

Document ID:	MIA7517138
Manifest Status:	Not reported
Trans1 State ID:	145645ANY
Year:	2000
Trans2 State ID:	Not reported
Generator Ship Date:	04/25/2000
Trans1 Recv Date:	04/25/2000
Trans2 Recv Date:	Not reported
TSD Site Recv Date:	04/26/2000

REMARMS LLC (Continued) **1000872161**

Part A Recv Date:	Not reported
Part B Recv Date:	Not reported
Generator EPA ID:	NYD002240638
Trans1 EPA ID:	NYD049178296
Trans2 EPA ID:	Not reported
TSDF ID 1:	MID096963194
TSDF ID 2:	Not reported
Manifest Tracking Number:	Not reported
Import Indicator:	Not reported
Export Indicator:	Not reported
Discr Quantity Indicator:	Not reported
Discr Type Indicator:	Not reported
Discr Residue Indicator:	Not reported
Discr Partial Reject Indicator:	Not reported
Discr Full Reject Indicator:	Not reported
Manifest Ref Number:	Not reported
Alt Facility RCRA ID:	Not reported
Alt Facility Sign Date:	Not reported
MGMT Method Type Code:	Not reported
Waste Code 1:	Lead
Waste Code 2:	Not reported
Waste Code 3:	Not reported
Waste Code 4:	Not reported
Waste Code 5:	Not reported
Waste Code 6:	Not reported
Quantity:	09600
Units:	Pounds
Number of Containers:	048
Container Type:	Metal drums, barrels, kegs
Handling Method:	Landfill
Specific Gravity:	01.00
Waste Code 7:	Ignitable Waste
Waste Code 8:	Not reported
Waste Code:	Not reported
Waste Code 10:	Not reported
Waste Code 11:	Not reported
Quantity:	02300
Units:	Pounds
Number of Containers:	012
Container Type:	Metal drums, barrels, kegs
Handling Method:	Landfill
Specific Gravity:	01.00
Waste Code 12:	Lead
Waste Code 13:	Not reported
Waste Code 14:	Not reported
Waste Code 15:	Not reported
Waste Code 16:	Not reported
Quantity:	01000
Units:	Pounds
Number of Containers:	002
Container Type:	Metal drums, barrels, kegs
Handling Method:	Landfill
Specific Gravity:	01.00
Waste Code 17:	Lead
Waste Code 18:	Not reported
Waste Code 19:	Not reported
Waste Code 20:	Not reported

REMARMS LLC (Continued) **1000872161**

Waste Code 21:	Not reported
Quantity:	00500
Units:	Pounds
Number of Containers:	001
Container Type:	Metal drums, barrels, kegs
Handling Method:	Landfill
Specific Gravity:	01.00
Document ID:	NYA3648464
Manifest Status:	C - Completed copy
Trans1 State ID:	46623ANY
Year:	1988
Trans2 State ID:	Not reported
Generator Ship Date:	880118
Trans1 Recv Date:	880118
Trans2 Recv Date:	Not reported
TSD Site Recv Date:	880126
Part A Recv Date:	880121
Part B Recv Date:	880201
Generator EPA ID:	NYD002240638
Trans1 EPA ID:	ILD099202681
Trans2 EPA ID:	Not reported
TSDF ID 1:	NYD049836679
TSDF ID 2:	Not reported
Manifest Tracking Number:	Not reported
Import Indicator:	Not reported
Export Indicator:	Not reported
Discr Quantity Indicator:	Not reported
Discr Type Indicator:	Not reported
Discr Residue Indicator:	Not reported
Discr Partial Reject Indicator:	Not reported
Discr Full Reject Indicator:	Not reported
Manifest Ref Number:	Not reported
Alt Facility RCRA ID:	Not reported
Alt Facility Sign Date:	Not reported
MGMT Method Type Code:	Not reported
Waste Code 1:	Corrosive Waste
Waste Code 2:	Not reported
Waste Code 3:	Not reported
Waste Code 4:	Not reported
Waste Code 5:	Not reported
Waste Code 6:	Not reported
Quantity:	08400
Units:	Pounds
Number of Containers:	014
Container Type:	Metal drums, barrels, kegs
Handling Method:	Landfill
Specific Gravity:	100
Waste Code 7:	The Following Spent Nonhalogenated Solvents: Toluene, Methyl Ethyl Ketone, Carbon Disulfide, Isobutanol, Pyridine, Benzene, 2-Ethoxyethanol, And 2-Nitropropane; All Spent Solvent Mixtures/Blends Containing, Before Use, A Total Of Ten Percent Or More (By Volume) Of One Or More Of The Above Nonhalogenated Solvents Or Those Solvents Listed In F001, F002, Or F004; And Still Bottoms From The Recovery Of These Spent Solvents And Spent Solvent Mixtures.
Waste Code 8:	Not reported
Waste Code:	Not reported

REMARMS LLC (Continued) **1000872161**

Waste Code 10:	Not reported
Waste Code 11:	Not reported
Quantity:	04000
Units:	Pounds
Number of Containers:	008
Container Type:	Metal drums, barrels, kegs
Handling Method:	Burn
Specific Gravity:	100
Waste Code 12:	The Following Spent Nonhalogenated Solvents: Toluene, Methyl Ethyl Ketone, Carbon Disulfide, Isobutanol, Pyridine, Benzene, 2-Ethoxyethanol, And 2-Nitropropane; All Spent Solvent Mixtures/Blends Containing, Before Use, A Total Of Ten Percent Or More (By Volume) Of One Or More Of The Above Nonhalogenated Solvents Or Those Solvents Listed In F001, F002, Or F004; And Still Bottoms From The Recovery Of These Spent Solvents And Spent Solvent Mixtures.
Waste Code 13:	Not reported
Waste Code 14:	Not reported
Waste Code 15:	Not reported
Waste Code 16:	Not reported
Quantity:	03900
Units:	Pounds
Number of Containers:	006
Container Type:	Metal drums, barrels, kegs
Handling Method:	Burn
Specific Gravity:	100

Document ID:	NYA3648497
Manifest Status:	C - Completed copy
Trans1 State ID:	46623ANY
Year:	1988
Trans2 State ID:	Not reported
Generator Ship Date:	880215
Trans1 Recv Date:	880215
Trans2 Recv Date:	Not reported
TSD Site Recv Date:	880218
Part A Recv Date:	880218
Part B Recv Date:	880225
Generator EPA ID:	NYD002240638
Trans1 EPA ID:	ILD099202681
Trans2 EPA ID:	Not reported
TSDF ID 1:	NYD049836679
TSDF ID 2:	Not reported
Manifest Tracking Number:	Not reported
Import Indicator:	Not reported
Export Indicator:	Not reported
Discr Quantity Indicator:	Not reported
Discr Type Indicator:	Not reported
Discr Residue Indicator:	Not reported
Discr Partial Reject Indicator:	Not reported
Discr Full Reject Indicator:	Not reported
Manifest Ref Number:	Not reported
Alt Facility RCRA ID:	Not reported
Alt Facility Sign Date:	Not reported
MGMT Method Type Code:	Not reported
Waste Code 1:	Lead
Waste Code 2:	Not reported
Waste Code 3:	Not reported

REMARMS LLC (Continued) **1000872161**

Waste Code 4:	Not reported
Waste Code 5:	Not reported
Waste Code 6:	Not reported
Quantity:	00100
Units:	Pounds
Number of Containers:	001
Container Type:	Metal drums, barrels, kegs
Handling Method:	Landfill
Specific Gravity:	100
Waste Code 7:	Lead
Waste Code 8:	Not reported
Waste Code:	Not reported
Waste Code 10:	Not reported
Waste Code 11:	Not reported
Quantity:	00600
Units:	Pounds
Number of Containers:	001
Container Type:	Metal drums, barrels, kegs
Handling Method:	Landfill
Specific Gravity:	100

Document ID:	MIA9167540
Manifest Status:	Not reported
Trans1 State ID:	Not reported
Year:	2003
Trans2 State ID:	Not reported
Generator Ship Date:	10/28/2003
Trans1 Recv Date:	10/28/2003
Trans2 Recv Date:	Not reported
TSD Site Recv Date:	10/30/2003
Part A Recv Date:	Not reported
Part B Recv Date:	Not reported
Generator EPA ID:	NYD002240638
Trans1 EPA ID:	OHD004274031
Trans2 EPA ID:	Not reported
TSDF ID 1:	MID096963194
TSDF ID 2:	Not reported
Manifest Tracking Number:	Not reported
Import Indicator:	Not reported
Export Indicator:	Not reported
Discr Quantity Indicator:	Not reported
Discr Type Indicator:	Not reported
Discr Residue Indicator:	Not reported
Discr Partial Reject Indicator:	Not reported
Discr Full Reject Indicator:	Not reported
Manifest Ref Number:	Not reported
Alt Facility RCRA ID:	Not reported
Alt Facility Sign Date:	Not reported
MGMT Method Type Code:	Not reported
Waste Code 1:	Ignitable Waste
Waste Code 2:	Not reported
Waste Code 3:	Not reported
Waste Code 4:	Not reported
Waste Code 5:	Not reported
Waste Code 6:	Not reported
Quantity:	01200
Units:	Pounds

REMARMS LLC (Continued) **1000872161**

Number of Containers:	012
Container Type:	Metal drums, barrels, kegs
Handling Method:	Treat
Specific Gravity:	01.00
Waste Code 7:	Lead
Waste Code 8:	Not reported
Waste Code:	Not reported
Waste Code 10:	Not reported
Waste Code 11:	Not reported
Quantity:	05600
Units:	Pounds
Number of Containers:	028
Container Type:	Metal drums, barrels, kegs
Handling Method:	Treat
Specific Gravity:	01.00
Waste Code 12:	Lead
Waste Code 13:	Not reported
Waste Code 14:	Not reported
Waste Code 15:	Not reported
Waste Code 16:	Not reported
Quantity:	05000
Units:	Pounds
Number of Containers:	010
Container Type:	Metal drums, barrels, kegs
Handling Method:	Treat
Specific Gravity:	01.00

Document ID:	MIA9167541
Manifest Status:	Not reported
Trans1 State ID:	Not reported
Year:	2003
Trans2 State ID:	Not reported
Generator Ship Date:	10/28/2003
Trans1 Recv Date:	10/28/2003
Trans2 Recv Date:	Not reported
TSD Site Recv Date:	10/30/2003
Part A Recv Date:	Not reported
Part B Recv Date:	Not reported
Generator EPA ID:	NYD002240638
Trans1 EPA ID:	OHD004274034
Trans2 EPA ID:	Not reported
TSDF ID 1:	MID096963194
TSDF ID 2:	Not reported
Manifest Tracking Number:	Not reported
Import Indicator:	Not reported
Export Indicator:	Not reported
Discr Quantity Indicator:	Not reported
Discr Type Indicator:	Not reported
Discr Residue Indicator:	Not reported
Discr Partial Reject Indicator:	Not reported
Discr Full Reject Indicator:	Not reported
Manifest Ref Number:	Not reported
Alt Facility RCRA ID:	Not reported
Alt Facility Sign Date:	Not reported
MGMT Method Type Code:	Not reported
Waste Code 1:	Lead
Waste Code 2:	Not reported

REMARMS LLC (Continued) **1000872161**

Waste Code 3:	Not reported
Waste Code 4:	Not reported
Waste Code 5:	Not reported
Waste Code 6:	Not reported
Quantity:	00400
Units:	Pounds
Number of Containers:	001
Container Type:	Metal drums, barrels, kegs
Handling Method:	Treat
Specific Gravity:	01.00
Waste Code 7:	Chromium
Waste Code 8:	Not reported
Waste Code:	Not reported
Waste Code 10:	Not reported
Waste Code 11:	Not reported
Quantity:	00400
Units:	Pounds
Number of Containers:	001
Container Type:	Metal drums, barrels, kegs
Handling Method:	Treat
Specific Gravity:	01.00

Click this hyperlink while viewing on your computer to access
810 additional NY MANIFEST: record(s) in the EDR Site Report.

EPA ID:	NYD980558332
Country:	USA
Name:	Remington Arms Co Inc
Address:	14 HOEFLER AVE
Address 2:	Not reported
City,State,Zip:	ILION, NY 13357
Zip 4:	Not reported
Location Address 1:	14 HOEFLER AVE
Location Address 2:	Not reported
Location City,State,Zip:	ILION, NY 13357
Location Zip 4:	1888
Facility Status:	Not reported
Total Tanks:	Not reported
Code:	BP

Mailing:

Mailing Name:	Remington Arms Co Inc
Mailing Contact:	Bruce Firman
Mailing Address 1:	14 HOEFLER AVE
Mailing Address 2:	Not reported
Mailing City,State,Zip:	ILION, NY 13357
Mailing Zip 4:	1888
Mailing Country:	USA
Mailing Phone:	3158953258

Manifest Data:

Document ID:	NYB7857009
Manifest Status:	Not reported
Trans1 State ID:	80346VNY
Year:	1997
Trans2 State ID:	Not reported

REMARMS LLC (Continued) **1000872161**

Generator Ship Date:	08/14/1997
Trans1 Recv Date:	08/14/1997
Trans2 Recv Date:	Not reported
TSD Site Recv Date:	08/15/1997
Part A Recv Date:	Not reported
Part B Recv Date:	Not reported
Generator EPA ID:	NYD980558332
Trans1 EPA ID:	NYD982792814
Trans2 EPA ID:	Not reported
TSDF ID 1:	NYD049836679
TSDF ID 2:	Not reported
Manifest Tracking Number:	Not reported
Import Indicator:	Not reported
Export Indicator:	Not reported
Discr Quantity Indicator:	Not reported
Discr Type Indicator:	Not reported
Discr Residue Indicator:	Not reported
Discr Partial Reject Indicator:	Not reported
Discr Full Reject Indicator:	Not reported
Manifest Ref Number:	Not reported
Alt Facility RCRA ID:	Not reported
Alt Facility Sign Date:	Not reported
MGMT Method Type Code:	Not reported
Waste Code 1:	Lead
Waste Code 2:	Not reported
Waste Code 3:	Not reported
Waste Code 4:	Not reported
Waste Code 5:	Not reported
Waste Code 6:	Not reported
Quantity:	00500
Units:	Pounds
Number of Containers:	002
Container Type:	Metal drums, barrels, kegs
Handling Method:	Treat
Specific Gravity:	01.00

SPDES:

Name:	Remarms, Llc
Address:	14 HOEFLER AVE.
City,State,Zip:	ILION, NY
Permit Number:	NYR00G479
State-Region:	06
Expiration Date:	Not reported
Current Major Minor Status:	Not reported
Primary Facility SIC Code:	Not reported
State Water Body Name:	Not reported
Limit Set Status Flag:	Not reported
Total Actual Average Flow(MGD):	Not reported
Total App Design Flow(MGD):	Not reported
UDF1:	Not reported
Lat/Long:	Not reported
DMR Cognizant Official:	Not reported
UDF2:	Not reported
UDF3:	Not reported
FIPS County Code:	Not reported

REMARMS LLC (Continued) **1000872161**

Non-Gov Permit Affiliation Type Desc:	Not reported
Non-Gov Permit Org Formal Name:	REMARMS
Non-Gov Permit Street Address:	14 HOEFLER AVE.
Non-Gov Permit Supplemental Location:	Not reported
Non-Gov Permit City:	Not reported
Non-Gov Permit State Code:	Not reported
Non-Gov Permit Zip Code:	Not reported
Non-Gov Facility Affiliation Type Desc:	Not reported
Non-Gov Facility Org Formal Name:	Not reported
Non-Gov Facility Street Address:	Not reported
Non-Gov Facility Supplemental Location:	Not reported
Non-Gov Facility City:	Not reported
Non-Gov Facility State Code:	Not reported
Non-Gov Facility Zip Code:	Not reported
State Water Body:	Not reported
Region Permit Processed:	Not reported
Dow Discharge Class Code:	Not reported
SPDES Class Description:	Not reported
Affiliation Type Description:	Not reported
Name:	Not reported
Contacts Title:	Not reported
Contacts Email:	Not reported
NOI Submission Date:	Not reported
Facility Type:	General Permit
Name:	Remarms Llc
Address:	14 HOEFLER AVE
City,State,Zip:	ILION, NY 13357
UDF2:	Not reported
UDF3:	Not reported
FIPS County Code:	Not reported
Non-Gov Permit Affiliation Type Desc:	Private
Non-Gov Permit Org Formal Name:	REMARMS LLC
Non-Gov Permit Street Address:	14 Hoefler Ave
Non-Gov Permit Supplemental Location:	Not reported
Non-Gov Permit City:	Ilion
Non-Gov Permit State Code:	NY
Non-Gov Permit Zip Code:	13357
Non-Gov Facility Affiliation Type Desc:	Not reported
Non-Gov Facility Org Formal Name:	Not reported
Non-Gov Facility Street Address:	Not reported
Non-Gov Facility Supplemental Location:	Not reported
Non-Gov Facility City:	Not reported
Non-Gov Facility State Code:	Not reported
Non-Gov Facility Zip Code:	Not reported
State Water Body:	Not reported
Region Permit Processed:	Not reported
Dow Discharge Class Code:	Not reported
SPDES Class Description:	Not reported
Affiliation Type Description:	Not reported
Name:	Not reported
Contacts Title:	Not reported
Contacts Email:	Not reported
NOI Submission Date:	Not reported
Facility Type:	Not reported

A14 **REMINGTON ARMS.** **NY Spills** **S102161408**
Target **14 HOEFFLER AVE** **N/A**
Property **ILION V, NY**

Site 14 of 17 in cluster A

Actual:
427 ft.

SPILLS:

Name:	REMINGTON ARMS.
Address:	14 HOEFFLER AVE
City,State,Zip:	ILION V, NY
Spill Number/Closed Date:	9205570 / 1992-08-14
Facility ID:	9205570
Facility Type:	ER
DER Facility ID:	487346
Site ID:	151003
DEC Region:	6
Spill Cause:	Equipment Failure
Spill Class:	D4
SWIS:	2228
Spill Date:	1992-08-14
Investigator:	MASON
Referred To:	Not reported
Reported to Dept:	1992-08-14
CID:	Not reported
Water Affected:	Not reported
Spill Source:	Commercial Vehicle
Spill Notifier:	Responsible Party
Cleanup Ceased:	1992-08-14
Cleanup Meets Std:	True
Last Inspection:	Not reported
Recommended Penalty:	False
UST Trust:	False
Remediation Phase:	0
Date Entered In Computer:	Not reported
Spill Record Last Update:	2023-12-08
Spiller Name:	Not reported
Spiller Company:	REMINGTON ARMS CO.
Spiller Address:	14 HOEFFLER AVE.
Spiller Company:	001
Contact Name:	Not reported
Latitude:	43.0129209
Longitude:	-75.0324839
DEC Memo:	Prior to Sept, 2004 data translation this spill Lead_DEC Field was MASON 08/14/92: PER FIRMAN. MOST RECOVERED & PROCESSED FOR FUEL (ARCOR PROCESS?) MINOR AMOUNT GOT BY. CLOSED. (HM).
Remarks:	HOSE ON FORKLIFT BROKE - LEAKED TO PAVED AREA & STORM DRAIN - EMPLOYEES VACCUMED DRAIN.

All Materials:

Site ID:	151003
Operable Unit ID:	972982
Operable Unit:	01
Material ID:	409772
Material Code:	1099A
Material Name:	hud - oil
Case No.:	Not reported
Material FA:	Petroleum
Quantity:	.00
Units:	G

REMINGTON ARMS. (Continued) **S102161408**

Recovered:	.00
Resource Affected:	Sewer
Oxygenate:	Not reported
Name:	REMINGTON ARMS
Address:	14 HOEFFLER AVE
City,State,Zip:	ILION V, NY
Spill Number/Closed Date:	9301799 / 1993-05-19
Facility ID:	9301799
Facility Type:	ER
DER Facility ID:	487346
Site ID:	151004
DEC Region:	6
Spill Cause:	Equipment Failure
Spill Class:	D4
SWIS:	2228
Spill Date:	1993-05-07
Investigator:	DIJOHNSO
Referred To:	Not reported
Reported to Dept:	1993-05-08
CID:	Not reported
Water Affected:	Not reported
Spill Source:	Commercial/Industrial
Spill Notifier:	Responsible Party
Cleanup Ceased:	1993-05-19
Cleanup Meets Std:	True
Last Inspection:	Not reported
Recommended Penalty:	False
UST Trust:	False
Remediation Phase:	0
Date Entered In Computer:	Not reported
Spill Record Last Update:	2023-12-08
Spiller Name:	Not reported
Spiller Company:	REMINGTON ARMS CO.
Spiller Address:	14 HOEFLER AVE.
Spiller Company:	001
Contact Name:	Not reported
Latitude:	43.0129209
Longitude:	-75.0324839
DEC Memo:	Prior to Sept, 2004 data translation this spill Lead_DEC Field was JOHNSON 05/19/93: RECEIVED LETTER FROM BRUCE FURMAN. CLEANUP COMPLETE. (DJ).
Remarks:	OLD PIPELINE DEVELOPED LEAK SORBENT PADS APPLIED, EXCAVATED CONTAMINATED SOIL. NO CALLBACK NEEDED.

All Materials:

Site ID:	151004
Operable Unit ID:	980253
Operable Unit:	01
Material ID:	398963
Material Code:	0066A
Material Name:	unknown petroleum
Case No.:	Not reported
Material FA:	Petroleum
Quantity:	1.00
Units:	G
Recovered:	.00

REMINGTON ARMS. (Continued) **S102161408**

Resource Affected:	Soil
Oxygenate:	Not reported
Name:	REMINGTON ARMS
Address:	14 HOEFFLER AVE
City,State,Zip:	ILION V, NY
Spill Number/Closed Date:	9105547 / 1991-08-22
Facility ID:	9105547
Facility Type:	ER
DER Facility ID:	487346
Site ID:	151002
DEC Region:	6
Spill Cause:	Unknown
Spill Class:	C3
SWIS:	2228
Spill Date:	1991-08-22
Investigator:	NFCARRIE
Referred To:	Not reported
Reported to Dept:	1991-08-22
CID:	Not reported
Water Affected:	MOHAWK RIVER
Spill Source:	Commercial/Industrial
Spill Notifier:	Responsible Party
Cleanup Ceased:	1991-08-22
Cleanup Meets Std:	True
Last Inspection:	Not reported
Recommended Penalty:	False
UST Trust:	False
Remediation Phase:	0
Date Entered In Computer:	Not reported
Spill Record Last Update:	2023-12-14
Spiller Name:	Not reported
Spiller Company:	REMINGTON ARMS
Spiller Address:	14 HOEFLER AVE.
Spiller Company:	001
Contact Name:	Not reported
Latitude:	43.0129209
Longitude:	-75.0324839
DEC Memo:	08/22/91: COMPRESSOR LEAKED/FILLED 8/5/91/ONE GAL. MISSING NOW/TO REPLACE & TEST COMPRESSOR/NO SHEEN IN S.S. NOW/GOT MSDS - DID VCR. (NC).08/26/91: RESPONSE FROM REMINGTON AS TO CAUSE OF SPILL. (NC). 12/14/2023: Fact Sheet only; no hard file located. (EBL)
Remarks:	POSSIBLE RUNOFF, SORBENT IN SEWER BOOM REMOVED & REPLACED/DON JOHNSON NOTIFIED 1150; INVESTIGATION CONTINUING.

All Materials:

Site ID:	151002
Operable Unit ID:	956046
Operable Unit:	01
Material ID:	421338
Material Code:	0066A
Material Name:	unknown petroleum
Case No.:	Not reported
Material FA:	Petroleum
Quantity:	.00
Units:	G

REMINGTON ARMS. (Continued) **S102161408**

Recovered: .00
Resource Affected: Sewer
Oxygenate: Not reported

A15 **14 HOEFLER AVE PARCELS** **US BROWNFIELDS** **1031175570**
Target **14 HOEFLER AVE, EAST MAIN ST, EAST CLARK ST** **FINDS** **N/A**
Property **ILION, NY 13357**

Site 15 of 17 in cluster A

Actual:
427 ft.

US BROWNFIELDS:

Name:	14 HOEFLER AVE PARCELS
Address:	14 Hoefler Ave, East Main St, East Clark St
City,State,Zip:	ILION, NY 13357
Property ID:	258469
Property Alias:	Not reported
Recipient Name:	Herkimer County Industrial Development Agency
Grant Type:	Not reported
Property Number:	120.37-5-16, 120.37-5-9, and 120.37-5-8
Parcel Size:	28.2
Latitude:	43.013003489
Longitude:	-75.032661182
Census Tract:	36043010400
State or Tribal Voluntary Response Program:	N
Program Name:	4B
AA Activity Funded:	Not reported
Start Date:	Not reported
Redev Completition Date:	Not reported
Completed Date:	Not reported
Cleanup Funding:	Not reported
Cleanup Funding Source:	Not reported
Activity Funded:	Phase I Environmental Assessment
Assessment Funding:	Not reported
Assessment Funding Source:	Not reported
Redevelopment Funding:	Not reported
Contaminants REC:	Not reported
Contaminants Found at Actionable Level:	Not reported
Redev. Funding Source:	Not reported
Redev. Funding Entity Name:	Not reported
Contaminants Found Below Actionable Level:	Not reported
Redevelopment Start Date:	Not reported
Assessment Funding Entity:	Not reported
Cleanup Funding Entity:	Not reported
Climate Adapt Mitig - Planning or Assessment:	Not reported
Cooperative Agreement Number:	96240822
Start Date:	Not reported
Ownership Entity:	Private
Additional Institutional Controls Information:	Not reported
Completion Date:	Not reported
Address of Data Sources (URL if available) 1:	Not reported
Cleanup Required:	U
Indicates Cleanup/Treatment Tech Implemented:	U
Institutional Controls Required:	U
IC Category Proprietary Controls:	Not reported
Excavation and Disposal of Soils:	Not reported
Extraction of contaminants:	Not reported
IC Cat. Info. Devices:	Not reported

14 HOEFLER AVE PARCELS (Continued) **1031175570**

Removal of materials (tanks and piping, etc.):	Not reported
IC Cat. Gov. Controls:	Not reported
Reduction of Contam Bioremediation/Phytoremediation:	Not reported
IC Cat. Enforcement Permit Tools:	Not reported
Cleanup of structures:	Not reported
IC in place date:	Not reported
Additional Cleanup/Treatment Tech Info:	Not reported
IC in place:	Not reported
Address of Data Source (URL if available) 2:	Not reported
Indicate whether Engineering Controls are required:	U
State/tribal program ID:	Not reported
Cover Technologies (e.g., Capping):	Not reported
Security (e.g., Guard, Fence):	Not reported
Immobilization Process:	Not reported
Engineering Barriers (e.g., Slurry Walls, Sheet):	Not reported
Other:	Not reported
Additional Engineering Controls Information:	Not reported
Address of Data Source (URL if available) 3:	Not reported
Indicate whether Engineering Controls are in place:	Not reported
Date Engineering Controls put into place:	Not reported
ACRES Cleaned Up:	Not reported
Section 128(a) State/Tribal:	Not reported
Multipurpose - Cost Share Amount:	Not reported
Cleanup - Cost Share Amount:	Not reported
RLF Loan - Total Loan Amount:	Not reported
RLF - Loan Signed Date:	Not reported
RLF Loan - Anticipated Repayment Start Date:	Not reported
RLF Loan - Anticipated Repayment End Date:	Not reported
RLF Loan - Interest Rate:	Not reported
RLF Loan - EPA Funds Used:	Not reported
Contaminant Cleanup:	Not reported
RLF Loan - Cost Share Used:	Not reported
Media Affected:	Not reported
RLF Loan - Program Income Used:	Not reported
Media Cleanup:	Not reported
RLF Loan - Discounted:	Not reported
RLF Loan - Discount Percentage:	Not reported
RLF Subgrant - Total Subgrant Amount:	Not reported
RLF Subgrant - Signed Date:	Not reported
RLF Subgrant - EPA Funds Used:	Not reported
RLF Subgrant - Cost Share Used:	Not reported
RLF Subgrant - Program Income Used:	Not reported
RLF Direct Cleanup - Total Funding Amt:	Not reported
Num. of cleanup and re-dev. jobs:	Not reported
RLF Direct Cleanup - Source of Funding:	Not reported
RLF Leveraged - Funding Source Type:	Not reported
Past use greenspace acreage:	Not reported
Past use residential acreage:	Not reported
RLF Leveraged - Entity Providing Funding:	Not reported
RLF Leveraged - Funding Amount:	Not reported
Cleanup Completion Doc - NFA Letter Received:	N
Past use commercial acreage:	Not reported
NFA Letter Date Received:	Not reported
Past use industrial acreage:	28.2
Cleanup Comp Doc - Letter/Signed Rep Qualified Pro:	N
Future use greenspace acreage:	Not reported
Letter/Signed Report Date Received:	Not reported

14 HOEFLER AVE PARCELS (Continued) **1031175570**

Future use residential acreage:	Not reported
Future use commercial acreage:	Not reported
Cleanup Completion Doc- Other forms of Doc:	Not reported
Future use industrial acreage:	Not reported
Climate Adapt and Mitiga - Demo or Cleanup:	Not reported
ReDev Activity Funded:	Not reported
Amount of Funding Expended on this Activity 2:	Not reported
Number of Redevelopment Jobs Leveraged:	Not reported
Climate Adaptation and Mitigation Redevelopment:	N/A
Radius:	0.5
Below Poverty Number:	760
Below Poverty Percent:	25.88
Meidan Income:	7582
Meidan Income Number:	1667
Meidan Income Percent:	56.76
Vacant Housing Number:	97
Vacant Housing Percent:	6.64
Unemployed Number:	256
Unemployed Percent:	8.72

Name:	14 HOEFLER AVE PARCELS
Address:	14 Hoefler Ave, East Main St, East Clark St
City,State,Zip:	ILION, NY 13357
Property ID:	258469
Property Alias:	Not reported
Recipient Name:	Herkimer County Industrial Development Agency
Grant Type:	Not reported
Property Number:	120.37-5-16, 120.37-5-9, and 120.37-5-8
Parcel Size:	28.2
Latitude:	43.013003489
Longitude:	-75.032661182
Census Tract:	36043010400
State or Tribal Voluntary Response Program:	N
Program Name:	4B
AA Activity Funded:	Not reported
Start Date:	Not reported
Redev Completition Date:	Not reported
Completed Date:	Not reported
Cleanup Funding:	Not reported
Cleanup Funding Source:	Not reported
Activity Funded:	Phase I Environmental Assessment
Assessment Funding:	Not reported
Assessment Funding Source:	Not reported
Redevelopment Funding:	Not reported
Contaminants REC:	Not reported
Contaminants Found at Actionable Level:	Not reported
Redev. Funding Source:	Not reported
Redev. Funding Entity Name:	Not reported
Contaminants Found Below Actionable Level:	Not reported
Redevelopment Start Date:	Not reported
Assessment Funding Entity:	Not reported
Cleanup Funding Entity:	Not reported
Climate Adapt Mitig - Planning or Assessment:	Not reported
Cooperative Agreement Number:	96240822
Start Date:	Not reported
Ownership Entity:	Private
Additional Institutional Controls Information:	Not reported

14 HOEFLER AVE PARCELS (Continued) **1031175570**

Completion Date:	Not reported
Address of Data Sources (URL if available) 1:	Not reported
Cleanup Required:	U
Indicates Cleanup/Treatment Tech Implemented:	U
Institutional Controls Required:	U
IC Category Proprietary Controls:	Not reported
Excavation and Disposal of Soils:	Not reported
Extraction of contaminants:	Not reported
IC Cat. Info. Devices:	Not reported
Removal of materials (tanks and piping, etc.):	Not reported
IC Cat. Gov. Controls:	Not reported
Reduction of Contam Bioremediation/Phytoremediation:	Not reported
IC Cat. Enforcement Permit Tools:	Not reported
Cleanup of structures:	Not reported
IC in place date:	Not reported
Additional Cleanup/Treatment Tech Info:	Not reported
IC in place:	Not reported
Address of Data Source (URL if available) 2:	Not reported
Indicate whether Engineering Controls are required:	U
State/tribal program ID:	Not reported
Cover Technologies (e.g., Capping):	Not reported
Security (e.g., Guard, Fence):	Not reported
Immobilization Process:	Not reported
Engineering Barriers (e.g., Slurry Walls, Sheet):	Not reported
Other:	Not reported
Additional Engineering Controls Information:	Not reported
Address of Data Source (URL if available) 3:	Not reported
Indicate whether Engineering Controls are in place:	Not reported
Date Engineering Controls put into place:	Not reported
ACRES Cleaned Up:	Not reported
Section 128(a) State/Tribal:	Not reported
Multipurpose - Cost Share Amount:	Not reported
Cleanup - Cost Share Amount:	Not reported
RLF Loan - Total Loan Amount:	Not reported
RLF - Loan Signed Date:	Not reported
RLF Loan - Anticipated Repayment Start Date:	Not reported
RLF Loan - Anticipated Repayment End Date:	Not reported
RLF Loan - Interest Rate:	Not reported
RLF Loan - EPA Funds Used:	Not reported
Contaminant Cleanup:	Not reported
RLF Loan - Cost Share Used:	Not reported
Media Affected:	Not reported
RLF Loan - Program Income Used:	Not reported
Media Cleanup:	Not reported
RLF Loan - Discounted:	Not reported
RLF Loan - Discount Percentage:	Not reported
RLF Subgrant - Total Subgrant Amount:	Not reported
RLF Subgrant - Signed Date:	Not reported
RLF Subgrant - EPA Funds Used:	Not reported
RLF Subgrant - Cost Share Used:	Not reported
RLF Subgrant - Program Income Used:	Not reported
RLF Direct Cleanup - Total Funding Amt:	Not reported
Num. of cleanup and re-dev. jobs:	Not reported
RLF Direct Cleanup - Source of Funding:	Not reported
RLF Leveraged - Funding Source Type:	Not reported
Past use greenspace acreage:	Not reported
Past use residential acreage:	Not reported

14 HOEFLER AVE PARCELS (Continued) **1031175570**

RLF Leveraged - Entity Providing Funding:	Not reported
RLF Leveraged - Funding Amount:	Not reported
Cleanup Completion Doc - NFA Letter Received:	Not reported
Past use commercial acreage:	Not reported
NFA Letter Date Received:	Not reported
Past use industrial acreage:	28.2
Cleanup Comp Doc - Letter/Signed Rep Qualified Pro:	Not reported
Future use greenspace acreage:	Not reported
Letter/Signed Report Date Received:	Not reported
Future use residential acreage:	Not reported
Future use commercial acreage:	Not reported
Cleanup Completion Doc- Other forms of Doc:	Not reported
Future use industrial acreage:	Not reported
Climate Adapt and Mitiga - Demo or Cleanup:	Not reported
ReDev Activity Funded:	Not reported
Amount of Funding Expended on this Activity 2:	Not reported
Number of Redevelopment Jobs Leveraged:	Not reported
Climate Adaptation and Mitigation Redevelopment:	N/A
Radius:	0.5
Below Poverty Number:	760
Below Poverty Percent:	25.88
Meidan Income:	7582
Meidan Income Number:	1667
Meidan Income Percent:	56.76
Vacant Housing Number:	97
Vacant Housing Percent:	6.64
Unemployed Number:	256
Unemployed Percent:	8.72

Name:	14 HOEFLER AVE PARCELS
Address:	14 Hoefler Ave, East Main St, East Clark St
City,State,Zip:	ILION, NY 13357
Property ID:	258469
Property Alias:	Not reported
Recipient Name:	Herkimer County Industrial Development Agency
Grant Type:	Not reported
Property Number:	120.37-5-16, 120.37-5-9, and 120.37-5-8
Parcel Size:	28.2
Latitude:	43.013003489
Longitude:	-75.032661182
Census Tract:	36043010400
State or Tribal Voluntary Response Program:	N
Program Name:	4B
AA Activity Funded:	Phase I Environmental Assessment
Start Date:	Not reported
Redev Completition Date:	Not reported
Completed Date:	Not reported
Cleanup Funding:	Not reported
Cleanup Funding Source:	Not reported
Activity Funded:	Phase I Environmental Assessment
Assessment Funding:	Not reported
Assessment Funding Source:	Not reported
Redevelopment Funding:	Not reported
Contaminants REC:	Not reported
Contaminants Found at Actionable Level:	Not reported
Redev. Funding Source:	Not reported
Redev. Funding Entity Name:	Not reported

14 HOEFLER AVE PARCELS (Continued) **1031175570**

Contaminants Found Below Actionable Level:	Not reported
Redevelopment Start Date:	Not reported
Assessment Funding Entity:	EPA
Cleanup Funding Entity:	Not reported
Climate Adapt Mitig - Planning or Assessment:	Not reported
Cooperative Agreement Number:	96240822
Start Date:	2024-02-27 00:00:00
Ownership Entity:	Private
Additional Institutional Controls Information:	Not reported
Completion Date:	2024-04-10 00:00:00
Address of Data Sources (URL if available) 1:	Not reported
Cleanup Required:	U
Indicates Cleanup/Treatment Tech Implemented:	U
Institutional Controls Required:	U
IC Category Proprietary Controls:	Not reported
Excavation and Disposal of Soils:	Not reported
Extraction of contaminants:	Not reported
IC Cat. Info. Devices:	Not reported
Removal of materials (tanks and piping, etc.):	Not reported
IC Cat. Gov. Controls:	Not reported
Reduction of Contam Bioremediation/Phytoremediation:	Not reported
IC Cat. Enforcement Permit Tools:	Not reported
Cleanup of structures:	Not reported
IC in place date:	Not reported
Additional Cleanup/Treatment Tech Info:	Not reported
IC in place:	Not reported
Address of Data Source (URL if available) 2:	Not reported
Indicate whether Engineering Controls are required:	U
State/tribal program ID:	Not reported
Cover Technologies (e.g., Capping):	Not reported
Security (e.g., Guard, Fence):	Not reported
Immobilization Process:	Not reported
Engineering Barriers (e.g., Slurry Walls, Sheet):	Not reported
Other:	Not reported
Additional Engineering Controls Information:	Not reported
Address of Data Source (URL if available) 3:	Not reported
Indicate whether Engineering Controls are in place:	Not reported
Date Engineering Controls put into place:	Not reported
ACRES Cleaned Up:	Not reported
Section 128(a) State/Tribal:	Not reported
Multipurpose - Cost Share Amount:	Not reported
Cleanup - Cost Share Amount:	Not reported
RLF Loan - Total Loan Amount:	Not reported
RLF - Loan Signed Date:	Not reported
RLF Loan - Anticipated Repayment Start Date:	Not reported
RLF Loan - Anticipated Repayment End Date:	Not reported
RLF Loan - Interest Rate:	Not reported
RLF Loan - EPA Funds Used:	Not reported
Contaminant Cleanup:	Not reported
RLF Loan - Cost Share Used:	Not reported
Media Affected:	Not reported
RLF Loan - Program Income Used:	Not reported
Media Cleanup:	Not reported
RLF Loan - Discounted:	Not reported
RLF Loan - Discount Percentage:	Not reported
RLF Subgrant - Total Subgrant Amount:	Not reported
RLF Subgrant - Signed Date:	Not reported

14 HOEFLER AVE PARCELS (Continued) **1031175570**

RLF Subgrant - EPA Funds Used:	Not reported
RLF Subgrant - Cost Share Used:	Not reported
RLF Subgrant - Program Income Used:	Not reported
RLF Direct Cleanup - Total Funding Amt:	Not reported
Num. of cleanup and re-dev. jobs:	Not reported
RLF Direct Cleanup - Source of Funding:	Not reported
RLF Leveraged - Funding Source Type:	Not reported
Past use greenspace acreage:	Not reported
Past use residential acreage:	Not reported
RLF Leveraged - Entity Providing Funding:	Not reported
RLF Leveraged - Funding Amount:	Not reported
Cleanup Completion Doc - NFA Letter Received:	Not reported
Past use commercial acreage:	Not reported
NFA Letter Date Received:	Not reported
Past use industrial acreage:	28.2
Cleanup Comp Doc - Letter/Signed Rep Qualified Pro:	Not reported
Future use greenspace acreage:	Not reported
Letter/Signed Report Date Received:	Not reported
Future use residential acreage:	Not reported
Future use commercial acreage:	Not reported
Cleanup Completion Doc- Other forms of Doc:	Not reported
Future use industrial acreage:	Not reported
Climate Adapt and Mitiga - Demo or Cleanup:	Not reported
ReDev Activity Funded:	Not reported
Amount of Funding Expended on this Activity 2:	Not reported
Number of Redevelopment Jobs Leveraged:	Not reported
Climate Adaptation and Mitigation Redevelopment:	N/A
Radius:	0.5
Below Poverty Number:	760
Below Poverty Percent:	25.88
Meidan Income:	7582
Meidan Income Number:	1667
Meidan Income Percent:	56.76
Vacant Housing Number:	97
Vacant Housing Percent:	6.64
Unemployed Number:	256
Unemployed Percent:	8.72

FINDS:
Registry ID: 110071646390

Click Here for FRS Facility Detail Report:

Environmental Interest/Information System:
The Assessment, Cleanup and Redevelopment Exchange System (ACRES) stores information reported by EPA Brownfields grant recipients on Brownfields properties assessed or cleaned up with grant funding, as well as information on Targeted Brownfields Assessments (TBA) performed by EPA Regions.

Click this hyperlink while viewing on your computer to access additional FINDS: detail in the EDR Site Report.

A16 **REMINGTON ARMS COMPANY INC** **CORRACTS** **1015757894**
Target **14 HOEFLER AVENUE** **RCRA-TSDF** **1335WRMRMS14HEF**
Property **ILION, NY 13357** **RCRA-LQG**
2020 COR ACTION
Site 16 of 17 in cluster A **TRIS**
PADS
Actual: **E MANIFEST**
427 ft.

CORRACTS:

Name:	REMARMS LLC
Address:	14 HOEFLER AVE
Address 2:	Not reported
EPA ID:	NYD002240638
Area Name:	SITEWIDE
Corrective Action:	RFA COMPLETED
Actual Date:	19901010
Air Release Indicator:	Not reported
Groundwater Release Indicator:	Not reported
Soil Release Indicator:	Not reported
Surface Water Release Indicator:	Not reported

Name:	REMARMS LLC
Address:	14 HOEFLER AVE
Address 2:	Not reported
EPA ID:	NYD002240638
Area Name:	SITEWIDE
Corrective Action:	CA PRIORITIZATION-LOW CA PRIORITY
Actual Date:	19921015
Air Release Indicator:	Not reported
Groundwater Release Indicator:	Not reported
Soil Release Indicator:	Not reported
Surface Water Release Indicator:	Not reported

Name:	REMARMS LLC
Address:	14 HOEFLER AVE
Address 2:	Not reported
EPA ID:	NYD002240638
Area Name:	SITEWIDE
Corrective Action:	STABILIZATION MEASURES EVALUATION-FURTHER INVESTIGATION NECESSARY
Actual Date:	19940831
Air Release Indicator:	Not reported
Groundwater Release Indicator:	Not reported
Soil Release Indicator:	Not reported
Surface Water Release Indicator:	Not reported

Name:	REMARMS LLC
Address:	14 HOEFLER AVE
Address 2:	Not reported
EPA ID:	NYD002240638
Area Name:	SITEWIDE
Corrective Action:	CA PERFORMANCE STANDARDS ATTAINED - NO CONTROLS NECESSARY
Actual Date:	20210413
Air Release Indicator:	Not reported
Groundwater Release Indicator:	Not reported
Soil Release Indicator:	Not reported
Surface Water Release Indicator:	Not reported

Name:	REMARMS LLC
Address:	14 HOEFLER AVE

REMINGTON ARMS COMPANY INC (Continued) **1015757894**

Address 2: Not reported
EPA ID: NYD002240638
Area Name: SITEWIDE
Corrective Action: RFA INITIATION
Actual Date: 19900801
Air Release Indicator: Not reported
Groundwater Release Indicator: Not reported
Soil Release Indicator: Not reported
Surface Water Release Indicator: Not reported

Name: REMARMS LLC
Address: 14 HOEFLER AVE
Address 2: Not reported
EPA ID: NYD002240638
Area Name: SITEWIDE
Corrective Action: DETERMINATION OF NEED FOR AN INVESTIGATION-INVESTIGATION IS NECESSARY
Actual Date: 19950801
Air Release Indicator: Not reported
Groundwater Release Indicator: Not reported
Soil Release Indicator: Not reported
Surface Water Release Indicator: Not reported

Name: REMARMS LLC
Address: 14 HOEFLER AVE
Address 2: Not reported
EPA ID: NYD002240638
Area Name: SITEWIDE
Corrective Action: INVESTIGATION IMPOSITION
Actual Date: 19950801
Air Release Indicator: Not reported
Groundwater Release Indicator: Not reported
Soil Release Indicator: Not reported
Surface Water Release Indicator: Not reported

Name: REMARMS LLC
Address: 14 HOEFLER AVE
Address 2: Not reported
EPA ID: NYD002240638
Area Name: SITEWIDE
Corrective Action: STABILIZATION MEASURES EVALUATION
Actual Date: 19940915
Air Release Indicator: Not reported
Groundwater Release Indicator: Not reported
Soil Release Indicator: Not reported
Surface Water Release Indicator: Not reported

Name: REMARMS LLC
Address: 14 HOEFLER AVE
Address 2: Not reported
EPA ID: NYD002240638
Area Name: SITEWIDE
Corrective Action: REMEDY CONSTRUCTION-NO REMEDY CONSTRUCTED
Actual Date: 20090728
Air Release Indicator: Not reported
Groundwater Release Indicator: Not reported
Soil Release Indicator: Not reported
Surface Water Release Indicator: Not reported

REMINGTON ARMS COMPANY INC (Continued) **1015757894**

Name: REMARMS LLC
Address: 14 HOEFLER AVE
Address 2: Not reported
EPA ID: NYD002240638
Area Name: SITEWIDE
Corrective Action: HUMAN EXPOSURES CONTROLLED DETERMINATION-YES, APPLICABLE AS OF THIS DATE
Actual Date: 20090729
Air Release Indicator: Not reported
Groundwater Release Indicator: Not reported
Soil Release Indicator: Not reported
Surface Water Release Indicator: Not reported

Name: REMARMS LLC
Address: 14 HOEFLER AVE
Address 2: Not reported
EPA ID: NYD002240638
Area Name: SITEWIDE
Corrective Action: RELEASE TO GW CONTROLLED DETERMINATION-YES, APPLICABLE AS OF THIS DATE
Actual Date: 20090729
Air Release Indicator: Not reported
Groundwater Release Indicator: Not reported
Soil Release Indicator: Not reported
Surface Water Release Indicator: Not reported

Click this hyperlink while viewing on your computer to access
18 additional CORRACTS: record(s) in the EDR Site Report.

RCRA TSDF:
Treatment Storage and Disposal Type: Storage
Full Enforcement Universe: Not reported
Corrective Action Workload Universe: No
Permit Renewals Workload Universe: Not reported
Permit Workload Universe: Not reported
Permit Progress Universe: Storage
Post-Closure Workload Universe: Not reported
Closure Workload Universe: Not reported
Operating TSDF Universe: Not reported
Commercial TSD Indicator: No
Active Site Fed-Reg Treatment Storage and Disposal Facility: Not reported
Active Site Converter Treatment storage and Disposal Facility: Not reported
Active Site State-Reg Treatment Storage and Disposal Facility: Not reported
TSDFs Potentially Subject to CA Under 3004 (u)/(v) Universe: No
TSDFs Only Subject to CA under Discretionary Auth Universe: Yes

Biennial: List of Years
Year: 2023

Click Here for Biennial Reporting System Data:
Year: 2021

Click Here for Biennial Reporting System Data:
Year: 2019

Click Here for Biennial Reporting System Data:
Year: 2017

REMINGTON ARMS COMPANY INC (Continued) **1015757894**

Click Here for Biennial Reporting System Data:
Year: 2015

Click Here for Biennial Reporting System Data:
Year: 2013

Click Here for Biennial Reporting System Data:
Year: 2011

Click Here for Biennial Reporting System Data:
Year: 2009

Click Here for Biennial Reporting System Data:
Year: 2007

Click Here for Biennial Reporting System Data:
Year: 2005

Click Here for Biennial Reporting System Data:
Year: 2003

Click Here for Biennial Reporting System Data:
Year: 2001

Click Here for Biennial Reporting System Data:

RCRA Listings:

Date Form Received by Agency:		20240215
Handler Name:		Remarms Llc
Handler Address:		Hoefler Ave
Handler City,State,Zip:		ILION, NY 13357
EPA ID:		NYD002240638
Contact Name:		STEVEN B TAYLOR
Contact Address:		HOEFLER AVE
Contact City,State,Zip:		ILION, NY 13357
Contact Telephone:		315-219-6969
Contact Fax:		Not reported
Contact Email:		STEVEN.TAYLOR@REMARMS.COM
Contact Title:		MANAGER, ENVIRONMENTAL HEALTH & SAFETY
EPA Region:		02
Land Type:		Private
Federal Waste Generator Description:		Large Quantity Generator
Non-Notifier:		Not reported
Biennial Report Cycle:		2023
Accessibility:		Not reported
Active Site Indicator:		Handler Activities
State District Owner:		Ny
State District:		NYSDEC R6
Mailing Address:		HOEFLER AVE
Mailing City,State,Zip:		ILION, NY 13357
Owner Name:	Roundhill Group Llc	
Owner Type:		Private
Operator Name:	Remarms Llc	
Operator Type:		Private
Short-Term Generator Activity:		No
Importer Activity:		No

REMINGTON ARMS COMPANY INC (Continued) **1015757894**

Mixed Waste Generator:	No
Transporter Activity:	No
Transfer Facility Activity:	No
Recycler Activity with Storage:	No
Small Quantity On-Site Burner Exemption:	No
Smelting Melting and Refining Furnace Exemption:	No
Underground Injection Control:	No
Off-Site Waste Receipt:	No
Universal Waste Indicator:	No
Universal Waste Destination Facility:	No
Federal Universal Waste:	No
Active Site State-Reg Handler:	---
Federal Facility Indicator:	Not reported
Hazardous Secondary Material Indicator:	N
Sub-Part K Indicator:	Not reported
2018 GPRA Permit Baseline:	Not on the Baseline
2018 GPRA Renewals Baseline:	Not on the Baseline
202 GPRA Corrective Action Baseline:	Yes
Subject to Corrective Action Universe:	Yes
Non-TSDFs Where RCRA CA has Been Imposed Universe:	No
Corrective Action Priority Ranking:	Low
Environmental Control Indicator:	No
Institutional Control Indicator:	No
Human Exposure Controls Indicator:	Yes
Groundwater Controls Indicator:	Yes
Significant Non-Complier Universe:	No
Unaddressed Significant Non-Complier Universe:	No
Addressed Significant Non-Complier Universe:	No
Significant Non-Complier With a Compliance Schedule Universe:	No
Financial Assurance Required:	Not reported
Handler Date of Last Change:	20240215
Recognized Trader-Importer:	No
Recognized Trader-Exporter:	No
Importer of Spent Lead Acid Batteries:	No
Exporter of Spent Lead Acid Batteries:	No
Recycler Activity Without Storage:	No
Manifest Broker:	No
Sub-Part P Indicator:	No

Biennial: List of Years
Year: 2023

Click Here for Biennial Reporting System Data:
Year: 2021

Click Here for Biennial Reporting System Data:
Year: 2019

Click Here for Biennial Reporting System Data:
Year: 2017

Click Here for Biennial Reporting System Data:
Year: 2015

Click Here for Biennial Reporting System Data:
Year: 2013

REMINGTON ARMS COMPANY INC (Continued) **1015757894**

Click Here for Biennial Reporting System Data:
Year: 2011

Click Here for Biennial Reporting System Data:
Year: 2009

Click Here for Biennial Reporting System Data:
Year: 2007

Click Here for Biennial Reporting System Data:
Year: 2005

Click Here for Biennial Reporting System Data:
Year: 2003

Click Here for Biennial Reporting System Data:
Year: 2001

Click Here for Biennial Reporting System Data:

Hazardous Waste Summary:
Waste Code: D000
Waste Description: Not Defined

Waste Code: D001
Waste Description: Ignitable Waste

Waste Code: D002
Waste Description: Corrosive Waste

Waste Code: D003
Waste Description: Reactive Waste

Waste Code: D005
Waste Description: Barium

Waste Code: D006
Waste Description: Cadmium

Waste Code: D007
Waste Description: Chromium

Waste Code: D008
Waste Description: Lead

Waste Code: D009
Waste Description: Mercury

Waste Code: D011
Waste Description: Silver

Waste Code: D018
Waste Description: Benzene

Waste Code: D035
Waste Description: Methyl Ethyl Ketone

REMINGTON ARMS COMPANY INC (Continued) **1015757894**

Waste Code:	F001
Waste Description:	The Following Spent Halogenated Solvents Used In Degreasing: Tetrachloroethylene, Trichlorethylene, Methylene Chloride, 1,1,1-Trichloroethane, Carbon Tetrachloride And Chlorinated Fluorocarbons; All Spent Solvent Mixtures/Blends Used In Degreasing Containing, Before Use, A Total Of Ten Percent Or More (By Volume) Of One Or More Of The Above Halogenated Solvents Or Those Solvents Listed In F002, F004, And F005; And Still Bottoms From The Recovery Of These Spent Solvents And Spent Solvent Mixtures.
Waste Code:	F002
Waste Description:	The Following Spent Halogenated Solvents: Tetrachloroethylene, Methylene Chloride, Trichloroethylene, 1,1,1-Trichloroethane, Chlorobenzene, 1,1,2-Trichloro-1,2,2-Trifluoroethane, Ortho-Dichlorobenzene, Trichlorofluoromethane, And 1,1,2, Trichloroethane; All Spent Solvent Mixtures/Blends Containing, Before Use, A Total Of Ten Percent Or More (By Volume) Of One Or More Of The Above Halogenated Solvents Or Those Solvents Listed In F001, F004, And F005; And Still Bottoms From The Recovery Of These Spent Solvents And Spent Solvent Mixtures.
Waste Code:	F003
Waste Description:	The Following Spent Nonhalogenated Solvents: Xylene, Acetone, Ethyl Acetate, Ethyl Benzene, Ethyl Ether, Methyl Isobutyl Ketone, N-Butyl Alcohol, Cyclohexanone, And Methanol; All Spent Solvent Mixtures/Blends Containing, Before Use, Only The Above Spent Nonhalogenated Solvents; And All Spent Solvent Mixtures/Blends Containing, Before Use, One Or More Of The Above Nonhalogenated Solvents, And A Total Of Ten Percent Or More (By Volume) Of One Or More Of Those Solvents Listed In F001, F002, F004, And F005; And Still Bottoms From The Recovery Of These Spent Solvents And Spent Solvent Mixtures.
Waste Code:	F005
Waste Description:	The Following Spent Nonhalogenated Solvents: Toluene, Methyl Ethyl Ketone, Carbon Disulfide, Isobutanol, Pyridine, Benzene, 2-Ethoxyethanol, And 2-Nitropropane; All Spent Solvent Mixtures/Blends Containing, Before Use, A Total Of Ten Percent Or More (By Volume) Of One Or More Of The Above Nonhalogenated Solvents Or Those Solvents Listed In F001, F002, Or F004; And Still Bottoms From The Recovery Of These Spent Solvents And Spent Solvent Mixtures.
Waste Code:	F010
Waste Description:	Quenching Bath Residues From Oil Baths From Metal Heat Treating Operations In Which Cyanides Are Used In The Process.
Waste Code:	F011
Waste Description:	Spent Cyanide Solutions From Slat Bath Pot Cleaning From Metal Heat Treating Operations.
Waste Code:	LABP
Waste Description:	Lab Pack
Waste Code:	P001
Waste Description:	2h-1-Benzopyran-2-One, 4-Hydroxy-3-(3-Oxo-1-Phenylbutyl)-, & Salts, When Present At Concentrations Greater Than 0.3% (Or) Warfarin, & Salts, When Present At Concentrations Greater Than 0.3%

REMINGTON ARMS COMPANY INC (Continued) **1015757894**

Waste Code: P106
Waste Description: Sodium Cyanide (Or) Sodium Cyanide Na(Cn)

Waste Code: U002
Waste Description: 2-Propanone (I) (Or) Acetone (I)

Waste Code: U031
Waste Description: 1-Butanol (I) (Or) N-Butyl Alcohol (I)

Waste Code: U188
Waste Description: Phenol

Waste Code: U228
Waste Description: Ethene, Trichloro- (Or) Trichloroethylene

Handler - Owner Operator:
Owner/Operator Indicator: Operator
Owner/Operator Name: REMINGTON ARMS COMPANY INC
Legal Status: Private
Date Became Current: 19931201
Date Ended Current: Not reported
Owner/Operator Address: Not reported
Owner/Operator City,State,Zip: Not reported
Owner/Operator Telephone: Not reported
Owner/Operator Telephone Ext: Not reported
Owner/Operator Fax: Not reported
Owner/Operator Email: Not reported

Owner/Operator Indicator: Owner
Owner/Operator Name: REMINGTON ARMS CO INC
Legal Status: Private
Date Became Current: 19931201
Date Ended Current: Not reported
Owner/Operator Address: 870 REMINGTON DR
Owner/Operator City,State,Zip: MADISON, NC 27025
Owner/Operator Telephone: Not reported
Owner/Operator Telephone Ext: Not reported
Owner/Operator Fax: Not reported
Owner/Operator Email: Not reported

Owner/Operator Indicator: Operator
Owner/Operator Name: REMINGTON ARMS COMPANY INC
Legal Status: Private
Date Became Current: 19931201
Date Ended Current: Not reported
Owner/Operator Address: 870 REMINGTON DR
Owner/Operator City,State,Zip: MADISON, NC 27025
Owner/Operator Telephone: Not reported
Owner/Operator Telephone Ext: Not reported
Owner/Operator Fax: Not reported
Owner/Operator Email: Not reported

Owner/Operator Indicator: Owner
Owner/Operator Name: REMINGTON ARMS COMPANY LLC
Legal Status: Private
Date Became Current: 20110701
Date Ended Current: Not reported

REMINGTON ARMS COMPANY INC (Continued) **1015757894**

Owner/Operator Address: 870 REMINGTON DR
Owner/Operator City,State,Zip: MADISON, NC 27025
Owner/Operator Telephone: 315-895-3394
Owner/Operator Telephone Ext: Not reported
Owner/Operator Fax: Not reported
Owner/Operator Email: Not reported

Owner/Operator Indicator: Operator
Owner/Operator Name: REMARMS LLC
Legal Status: Private
Date Became Current: 20201210
Date Ended Current: Not reported
Owner/Operator Address: 14 HOEFLER AVE
Owner/Operator City,State,Zip: ILION, NY 13357
Owner/Operator Telephone: 315-219-6969
Owner/Operator Telephone Ext: Not reported
Owner/Operator Fax: Not reported
Owner/Operator Email: STEVEN.TAYLOR@REMARMS.COM

Owner/Operator Indicator: Owner
Owner/Operator Name: ROUNDHIL GROUP LLC
Legal Status: Private
Date Became Current: 20201210
Date Ended Current: Not reported
Owner/Operator Address: 888 SOUTHEAST 3RD AVE STE 500
Owner/Operator City,State,Zip: FORT LAUDERDALE, FL 33316
Owner/Operator Telephone: 954-522-1166
Owner/Operator Telephone Ext: Not reported
Owner/Operator Fax: Not reported
Owner/Operator Email: Not reported

Owner/Operator Indicator: Owner
Owner/Operator Name: REMINGTON ARMS CO., INC.
Legal Status: Private
Date Became Current: 19931201
Date Ended Current: Not reported
Owner/Operator Address: 870 REMINGTON DRIVE
Owner/Operator City,State,Zip: MADISON, NC 27025
Owner/Operator Telephone: Not reported
Owner/Operator Telephone Ext: Not reported
Owner/Operator Fax: Not reported
Owner/Operator Email: Not reported

Owner/Operator Indicator: Owner
Owner/Operator Name: REMINGTON ARMS COMPANY INC
Legal Status: Private
Date Became Current: 19931201
Date Ended Current: Not reported
Owner/Operator Address: 870 REMINGTON DRIVE
Owner/Operator City,State,Zip: MADISON, NC 27025
Owner/Operator Telephone: Not reported
Owner/Operator Telephone Ext: Not reported
Owner/Operator Fax: Not reported
Owner/Operator Email: Not reported

Owner/Operator Indicator: Owner
Owner/Operator Name: REMINGTON ARMS CO LLC

REMINGTON ARMS COMPANY INC (Continued) **1015757894**

Legal Status:	Private
Date Became Current:	19931201
Date Ended Current:	Not reported
Owner/Operator Address:	870 REMINGTON DR
Owner/Operator City,State,Zip:	MADISON, NC 27025
Owner/Operator Telephone:	Not reported
Owner/Operator Telephone Ext:	Not reported
Owner/Operator Fax:	Not reported
Owner/Operator Email:	Not reported

Owner/Operator Indicator:	Operator
Owner/Operator Name: REMINGTON ARMS CO., INC.	
Legal Status:	Private
Date Became Current:	19931201
Date Ended Current:	Not reported
Owner/Operator Address:	Not reported
Owner/Operator City,State,Zip:	Not reported
Owner/Operator Telephone:	Not reported
Owner/Operator Telephone Ext:	Not reported
Owner/Operator Fax:	Not reported
Owner/Operator Email:	Not reported

Owner/Operator Indicator:	Owner
Owner/Operator Name: REMINGTON ARMS CO., INC.	
Legal Status:	Private
Date Became Current:	19931201
Date Ended Current:	Not reported
Owner/Operator Address:	870 REMINGTON DRIVE
Owner/Operator City,State,Zip:	MADISON, NC 27025
Owner/Operator Telephone:	Not reported
Owner/Operator Telephone Ext:	Not reported
Owner/Operator Fax:	Not reported
Owner/Operator Email:	Not reported

Owner/Operator Indicator:	Operator
Owner/Operator Name: REMINGTON ARMS CO., INC.	
Legal Status:	Private
Date Became Current:	19931201
Date Ended Current:	Not reported
Owner/Operator Address:	Not reported
Owner/Operator City,State,Zip:	Not reported
Owner/Operator Telephone:	Not reported
Owner/Operator Telephone Ext:	Not reported
Owner/Operator Fax:	Not reported
Owner/Operator Email:	Not reported

Owner/Operator Indicator:	Operator
Owner/Operator Name: REMINGTON ARMS CO INC	
Legal Status:	Private
Date Became Current:	19931201
Date Ended Current:	Not reported
Owner/Operator Address:	Not reported
Owner/Operator City,State,Zip:	Not reported
Owner/Operator Telephone:	Not reported
Owner/Operator Telephone Ext:	Not reported
Owner/Operator Fax:	Not reported
Owner/Operator Email:	Not reported

REMINGTON ARMS COMPANY INC (Continued) **1015757894**

Owner/Operator Indicator: Owner
Owner/Operator Name: ROUNDHILL GROUP LLC
Legal Status: Private
Date Became Current: 20201210
Date Ended Current: Not reported
Owner/Operator Address: 888 SOUTHEAST 3RD AVE STE 500
Owner/Operator City,State,Zip: FORT LAUDERDALE, FL 33316
Owner/Operator Telephone: 954-522-1166
Owner/Operator Telephone Ext: Not reported
Owner/Operator Fax: Not reported
Owner/Operator Email: Not reported

Owner/Operator Indicator: Owner
Owner/Operator Name: REMINGTON ARMS CO., INC.
Legal Status: Private
Date Became Current: 19931201
Date Ended Current: Not reported
Owner/Operator Address: 870 REMINGTON DRIVE
Owner/Operator City,State,Zip: MADISON, NC 27025
Owner/Operator Telephone: Not reported
Owner/Operator Telephone Ext: Not reported
Owner/Operator Fax: Not reported
Owner/Operator Email: Not reported

Owner/Operator Indicator: Operator
Owner/Operator Name: REMINGTON ARMS CO. INC.
Legal Status: Private
Date Became Current: Not reported
Date Ended Current: Not reported
Owner/Operator Address: CLARK ST
Owner/Operator City,State,Zip: ILION, NY 13357
Owner/Operator Telephone: 315-895-3200
Owner/Operator Telephone Ext: Not reported
Owner/Operator Fax: Not reported
Owner/Operator Email: Not reported

Owner/Operator Indicator: Owner
Owner/Operator Name: REMINGTON ARMS CO INC
Legal Status: Private
Date Became Current: Not reported
Date Ended Current: Not reported
Owner/Operator Address: CLARK ST
Owner/Operator City,State,Zip: ILION, NY 13357
Owner/Operator Telephone: 315-895-3200
Owner/Operator Telephone Ext: Not reported
Owner/Operator Fax: Not reported
Owner/Operator Email: Not reported

Owner/Operator Indicator: Operator
Owner/Operator Name: REMARMS LLC
Legal Status: Private
Date Became Current: 20201210
Date Ended Current: Not reported
Owner/Operator Address: 14 HOEFLER AVE
Owner/Operator City,State,Zip: ILION, NY 13357
Owner/Operator Telephone: 315-895-3200
Owner/Operator Telephone Ext: Not reported

REMINGTON ARMS COMPANY INC (Continued) **1015757894**

Owner/Operator Fax: Not reported
Owner/Operator Email: MARCUS.MOULTON@REMARMS.COM

Owner/Operator Indicator: Operator
Owner/Operator Name: REMARMS LLC
Legal Status: Private
Date Became Current: 20201210
Date Ended Current: Not reported
Owner/Operator Address: 14 HOEFLER AVE
Owner/Operator City,State,Zip: ILION, NY 13357
Owner/Operator Telephone: 315-219-6969
Owner/Operator Telephone Ext: Not reported
Owner/Operator Fax: Not reported
Owner/Operator Email: STEVEN.TAYLOR@REMARMS.COM

Owner/Operator Indicator: Operator
Owner/Operator Name: REMINGTON ARMS COMPANY LLC
Legal Status: Private
Date Became Current: 20110701
Date Ended Current: Not reported
Owner/Operator Address: 14 HOEFLER AVE
Owner/Operator City,State,Zip: ILION, NY 13357
Owner/Operator Telephone: 315-895-3200
Owner/Operator Telephone Ext: Not reported
Owner/Operator Fax: Not reported
Owner/Operator Email: Not reported

Owner/Operator Indicator: Operator
Owner/Operator Name: REMARMS LLC
Legal Status: Private
Date Became Current: 20201210
Date Ended Current: Not reported
Owner/Operator Address: 14 HOEFLER AVE
Owner/Operator City,State,Zip: ILION, NY 13357
Owner/Operator Telephone: 315-219-6969
Owner/Operator Telephone Ext: Not reported
Owner/Operator Fax: Not reported
Owner/Operator Email: STEVEN.TAYLOR@REMARMS.COM

Owner/Operator Indicator: Owner
Owner/Operator Name: REMINGTON ARMS CO INC
Legal Status: Private
Date Became Current: Not reported
Date Ended Current: Not reported
Owner/Operator Address: CLARK ST
Owner/Operator City,State,Zip: ILION, NY 13357
Owner/Operator Telephone: 315-895-3200
Owner/Operator Telephone Ext: Not reported
Owner/Operator Fax: Not reported
Owner/Operator Email: Not reported

Owner/Operator Indicator: Operator
Owner/Operator Name: REMARMS LLC
Legal Status: Private
Date Became Current: 20201210
Date Ended Current: Not reported
Owner/Operator Address: 14 HOEFLER AVE

REMINGTON ARMS COMPANY INC (Continued) **1015757894**

Owner/Operator City,State,Zip: ILION, NY 13357
Owner/Operator Telephone: 315-895-3200
Owner/Operator Telephone Ext: Not reported
Owner/Operator Fax: Not reported
Owner/Operator Email: MARCUS.MOULTON@REMARMS.COM

Owner/Operator Indicator: Owner
Owner/Operator Name: REMINGTON ARMS COMPANY INC
Legal Status: Private
Date Became Current: 19931201
Date Ended Current: Not reported
Owner/Operator Address: 870 REMINGTON DR
Owner/Operator City,State,Zip: MADISON, NC 27025
Owner/Operator Telephone: 336-548-8700
Owner/Operator Telephone Ext: Not reported
Owner/Operator Fax: Not reported
Owner/Operator Email: Not reported

Owner/Operator Indicator: Operator
Owner/Operator Name: REMINGTON ARMS CO LLC
Legal Status: Private
Date Became Current: 19931201
Date Ended Current: Not reported
Owner/Operator Address: 870 REMINGTON DR
Owner/Operator City,State,Zip: MADISON, NC 27025
Owner/Operator Telephone: Not reported
Owner/Operator Telephone Ext: Not reported
Owner/Operator Fax: Not reported
Owner/Operator Email: Not reported

Owner/Operator Indicator: Owner
Owner/Operator Name: ROUNDHILL GROUP LLC
Legal Status: Private
Date Became Current: 20201210
Date Ended Current: Not reported
Owner/Operator Address: 888 SOUTHEAST 3RD AVE STE 500
Owner/Operator City,State,Zip: FORT LAUDERDALE, FL 33316
Owner/Operator Telephone: 954-522-1166
Owner/Operator Telephone Ext: Not reported
Owner/Operator Fax: Not reported
Owner/Operator Email: Not reported

Owner/Operator Indicator: Owner
Owner/Operator Name: REMINGTON ARMS CO., INC.
Legal Status: Private
Date Became Current: 19931201
Date Ended Current: Not reported
Owner/Operator Address: 870 REMINGTON DRIVE
Owner/Operator City,State,Zip: MADISON, NC 27025
Owner/Operator Telephone: Not reported
Owner/Operator Telephone Ext: Not reported
Owner/Operator Fax: Not reported
Owner/Operator Email: Not reported

Owner/Operator Indicator: Owner
Owner/Operator Name: ROUNDHIL GROUP LLC
Legal Status: Private

REMINGTON ARMS COMPANY INC (Continued) **1015757894**

Date Became Current: 20201210
Date Ended Current: Not reported
Owner/Operator Address: 888 SOUTHEAST 3RD AVE STE 500
Owner/Operator City,State,Zip: FORT LAUDERDALE, FL 33316
Owner/Operator Telephone: 954-522-1166
Owner/Operator Telephone Ext: Not reported
Owner/Operator Fax: Not reported
Owner/Operator Email: Not reported

Owner/Operator Indicator: Operator
Owner/Operator Name: REMINGTON ARMS CO., INC.
Legal Status: Private
Date Became Current: 19931201
Date Ended Current: Not reported
Owner/Operator Address: Not reported
Owner/Operator City,State,Zip: Not reported
Owner/Operator Telephone: Not reported
Owner/Operator Telephone Ext: Not reported
Owner/Operator Fax: Not reported
Owner/Operator Email: Not reported

Owner/Operator Indicator: Operator
Owner/Operator Name: REMINGTON ARMS CO. INC.
Legal Status: Private
Date Became Current: Not reported
Date Ended Current: Not reported
Owner/Operator Address: CLARK ST
Owner/Operator City,State,Zip: ILION, NY 13357
Owner/Operator Telephone: 315-895-3200
Owner/Operator Telephone Ext: Not reported
Owner/Operator Fax: Not reported
Owner/Operator Email: Not reported

Owner/Operator Indicator: Owner
Owner/Operator Name: REMINGTON ARMS CO INC
Legal Status: Private
Date Became Current: 19931201
Date Ended Current: Not reported
Owner/Operator Address: 870 REMINGTON DR
Owner/Operator City,State,Zip: MADISON, NC 27025
Owner/Operator Telephone: Not reported
Owner/Operator Telephone Ext: Not reported
Owner/Operator Fax: Not reported
Owner/Operator Email: Not reported

Owner/Operator Indicator: Operator
Owner/Operator Name: REMINGTON ARMS CO LLC
Legal Status: Private
Date Became Current: 19931201
Date Ended Current: Not reported
Owner/Operator Address: 14 HOEFLER AVE
Owner/Operator City,State,Zip: ILION, NY 13357
Owner/Operator Telephone: Not reported
Owner/Operator Telephone Ext: Not reported
Owner/Operator Fax: Not reported
Owner/Operator Email: Not reported

REMINGTON ARMS COMPANY INC (Continued) **1015757894**

Owner/Operator Indicator: Owner
Owner/Operator Name: ROUNDHILL GROUP LLC
Legal Status: Private
Date Became Current: 20201210
Date Ended Current: Not reported
Owner/Operator Address: 888 SOUTHEAST 3RD AVE STE 500
Owner/Operator City,State,Zip: FORT LAUDERDALE, FL 33316
Owner/Operator Telephone: 954-522-1166
Owner/Operator Telephone Ext: Not reported
Owner/Operator Fax: Not reported
Owner/Operator Email: Not reported

Owner/Operator Indicator: Owner
Owner/Operator Name: RACI ACQUISITION CORP
Legal Status: Private
Date Became Current: Not reported
Date Ended Current: Not reported
Owner/Operator Address: 270 GREENWICH AVE
Owner/Operator City,State,Zip: GREENWICH, CT 06830
Owner/Operator Telephone: 203-661-3998
Owner/Operator Telephone Ext: Not reported
Owner/Operator Fax: Not reported
Owner/Operator Email: Not reported

Historic Generators:
Receive Date: 19940420
Handler Name: REMINGTON ARMS CO INC
Federal Waste Generator Description: Not a generator, verified
State District Owner: Ny
Large Quantity Handler of Universal Waste: No
Recognized Trader Importer: No
Recognized Trader Exporter: No
Spent Lead Acid Battery Importer: No
Spent Lead Acid Battery Exporter: No
Current Record: No
Non Storage Recycler Activity: Not reported
Electronic Manifest Broker: Not reported

Receive Date: 20100210
Handler Name: REMINGTON ARMS COMPANY INC
Federal Waste Generator Description: Large Quantity Generator
State District Owner: Not reported
Large Quantity Handler of Universal Waste: No
Recognized Trader Importer: No
Recognized Trader Exporter: No
Spent Lead Acid Battery Importer: No
Spent Lead Acid Battery Exporter: No
Current Record: No
Non Storage Recycler Activity: Not reported
Electronic Manifest Broker: Not reported

Receive Date: 20120214
Handler Name: REMINGTON ARMS CO INC
Federal Waste Generator Description: Large Quantity Generator
State District Owner: Ny
Large Quantity Handler of Universal Waste: No
Recognized Trader Importer: No

REMINGTON ARMS COMPANY INC (Continued) **1015757894**

Recognized Trader Exporter: No
Spent Lead Acid Battery Importer: No
Spent Lead Acid Battery Exporter: No
Current Record: No
Non Storage Recycler Activity: Not reported
Electronic Manifest Broker: Not reported

Receive Date: 20140218
Handler Name: REMINGTON ARMS COMPANY INC
Federal Waste Generator Description: Large Quantity Generator
State District Owner: Ny
Large Quantity Handler of Universal Waste: No
Recognized Trader Importer: No
Recognized Trader Exporter: No
Spent Lead Acid Battery Importer: No
Spent Lead Acid Battery Exporter: No
Current Record: No
Non Storage Recycler Activity: Not reported
Electronic Manifest Broker: Not reported

Receive Date: 20160210
Handler Name: REMINGTON ARMS CO LLC
Federal Waste Generator Description: Large Quantity Generator
State District Owner: Ny
Large Quantity Handler of Universal Waste: No
Recognized Trader Importer: No
Recognized Trader Exporter: No
Spent Lead Acid Battery Importer: No
Spent Lead Acid Battery Exporter: No
Current Record: No
Non Storage Recycler Activity: Not reported
Electronic Manifest Broker: Not reported

Receive Date: 20180209
Handler Name: REMINGTON ARMS CO LLC
Federal Waste Generator Description: Large Quantity Generator
State District Owner: Ny
Large Quantity Handler of Universal Waste: No
Recognized Trader Importer: No
Recognized Trader Exporter: No
Spent Lead Acid Battery Importer: No
Spent Lead Acid Battery Exporter: No
Current Record: No
Non Storage Recycler Activity: No
Electronic Manifest Broker: No

Receive Date: 20200211
Handler Name: REMINGTON ARMS COMPANY LLC
Federal Waste Generator Description: Large Quantity Generator
State District Owner: Ny
Large Quantity Handler of Universal Waste: No
Recognized Trader Importer: No
Recognized Trader Exporter: No
Spent Lead Acid Battery Importer: No
Spent Lead Acid Battery Exporter: No
Current Record: No
Non Storage Recycler Activity: No

REMINGTON ARMS COMPANY INC (Continued) **1015757894**

Electronic Manifest Broker:	No
Receive Date:	20220202
Handler Name: REMARMS LLC	
Federal Waste Generator Description:	Large Quantity Generator
State District Owner:	Ny
Large Quantity Handler of Universal Waste:	No
Recognized Trader Importer:	No
Recognized Trader Exporter:	No
Spent Lead Acid Battery Importer:	No
Spent Lead Acid Battery Exporter:	No
Current Record:	No
Non Storage Recycler Activity:	No
Electronic Manifest Broker:	No
Receive Date:	20230208
Handler Name: REMARMS LLC	
Federal Waste Generator Description:	Large Quantity Generator
State District Owner:	Ny
Large Quantity Handler of Universal Waste:	No
Recognized Trader Importer:	No
Recognized Trader Exporter:	No
Spent Lead Acid Battery Importer:	No
Spent Lead Acid Battery Exporter:	No
Current Record:	No
Non Storage Recycler Activity:	No
Electronic Manifest Broker:	No
Receive Date:	20240215
Handler Name: REMARMS LLC	
Federal Waste Generator Description:	Large Quantity Generator
State District Owner:	Ny
Large Quantity Handler of Universal Waste:	No
Recognized Trader Importer:	No
Recognized Trader Exporter:	No
Spent Lead Acid Battery Importer:	No
Spent Lead Acid Battery Exporter:	No
Current Record:	Yes
Non Storage Recycler Activity:	No
Electronic Manifest Broker:	No
Receive Date:	19791231
Handler Name: REMINGTON ARMS CO INC	
Federal Waste Generator Description:	Large Quantity Generator
State District Owner:	Ny
Large Quantity Handler of Universal Waste:	No
Recognized Trader Importer:	No
Recognized Trader Exporter:	No
Spent Lead Acid Battery Importer:	No
Spent Lead Acid Battery Exporter:	No
Current Record:	No
Non Storage Recycler Activity:	Not reported
Electronic Manifest Broker:	Not reported
Receive Date:	20060214
Handler Name: REMINGTON ARMS CO., INC.	
Federal Waste Generator Description:	Large Quantity Generator

REMINGTON ARMS COMPANY INC (Continued) **1015757894**

State District Owner: Not reported
Large Quantity Handler of Universal Waste: No
Recognized Trader Importer: No
Recognized Trader Exporter: No
Spent Lead Acid Battery Importer: No
Spent Lead Acid Battery Exporter: No
Current Record: No
Non Storage Recycler Activity: Not reported
Electronic Manifest Broker: Not reported

Receive Date: 20070101
Handler Name: REMINGTON ARMS CO., INC.
Federal Waste Generator Description: Large Quantity Generator
State District Owner: Ny
Large Quantity Handler of Universal Waste: No
Recognized Trader Importer: No
Recognized Trader Exporter: No
Spent Lead Acid Battery Importer: No
Spent Lead Acid Battery Exporter: No
Current Record: No
Non Storage Recycler Activity: Not reported
Electronic Manifest Broker: Not reported

Receive Date: 19990714
Handler Name: REMINGTON ARMS CO INC
Federal Waste Generator Description: Small Quantity Generator
State District Owner: Ny
Large Quantity Handler of Universal Waste: No
Recognized Trader Importer: No
Recognized Trader Exporter: No
Spent Lead Acid Battery Importer: No
Spent Lead Acid Battery Exporter: No
Current Record: No
Non Storage Recycler Activity: Not reported
Electronic Manifest Broker: Not reported

Receive Date: 20060101
Handler Name: REMINGTON ARMS CO INC NYD980558332
Federal Waste Generator Description: Not a generator, verified
State District Owner: Ny
Large Quantity Handler of Universal Waste: No
Recognized Trader Importer: Not reported
Recognized Trader Exporter: Not reported
Spent Lead Acid Battery Importer: Not reported
Spent Lead Acid Battery Exporter: Not reported
Current Record: No
Non Storage Recycler Activity: No
Electronic Manifest Broker: No

Receive Date: 19940125
Handler Name: REMINGTON ARMS CO INC
Federal Waste Generator Description: Large Quantity Generator
State District Owner: Ny
Large Quantity Handler of Universal Waste: No
Recognized Trader Importer: No
Recognized Trader Exporter: No
Spent Lead Acid Battery Importer: No

REMINGTON ARMS COMPANY INC (Continued) **1015757894**

Spent Lead Acid Battery Exporter: No
Current Record: No
Non Storage Recycler Activity: Not reported
Electronic Manifest Broker: Not reported

Receive Date: 19931130
Handler Name: REMINGTON ARMS CO INC
Federal Waste Generator Description: Large Quantity Generator
State District Owner: Ny
Large Quantity Handler of Universal Waste: No
Recognized Trader Importer: No
Recognized Trader Exporter: No
Spent Lead Acid Battery Importer: No
Spent Lead Acid Battery Exporter: No
Current Record: No
Non Storage Recycler Activity: Not reported
Electronic Manifest Broker: Not reported

Receive Date: 20210323
Handler Name: REMINGTON ARMS CO LLC
Federal Waste Generator Description: Large Quantity Generator
State District Owner: Ny
Large Quantity Handler of Universal Waste: No
Recognized Trader Importer: No
Recognized Trader Exporter: No
Spent Lead Acid Battery Importer: No
Spent Lead Acid Battery Exporter: No
Current Record: No
Non Storage Recycler Activity: No
Electronic Manifest Broker: No

Receive Date: 20220201
Handler Name: REMARMS LLC
Federal Waste Generator Description: Large Quantity Generator
State District Owner: Ny
Large Quantity Handler of Universal Waste: No
Recognized Trader Importer: No
Recognized Trader Exporter: No
Spent Lead Acid Battery Importer: No
Spent Lead Acid Battery Exporter: No
Current Record: No
Non Storage Recycler Activity: No
Electronic Manifest Broker: No

Receive Date: 19900301
Handler Name: REMINGTON ARMS COMPANY INC
Federal Waste Generator Description: Large Quantity Generator
State District Owner: Ny
Large Quantity Handler of Universal Waste: No
Recognized Trader Importer: No
Recognized Trader Exporter: No
Spent Lead Acid Battery Importer: No
Spent Lead Acid Battery Exporter: No
Current Record: No
Non Storage Recycler Activity: Not reported
Electronic Manifest Broker: Not reported

REMINGTON ARMS COMPANY INC (Continued) **1015757894**

Receive Date:	19920127
Handler Name:	REMINGTON ARMS COMPANY INC
Federal Waste Generator Description:	Large Quantity Generator
State District Owner:	Ny
Large Quantity Handler of Universal Waste:	No
Recognized Trader Importer:	No
Recognized Trader Exporter:	No
Spent Lead Acid Battery Importer:	No
Spent Lead Acid Battery Exporter:	No
Current Record:	No
Non Storage Recycler Activity:	Not reported
Electronic Manifest Broker:	Not reported

Receive Date:	19940322
Handler Name:	REMINGTON ARMS COMPANY, INC.
Federal Waste Generator Description:	Large Quantity Generator
State District Owner:	Ny
Large Quantity Handler of Universal Waste:	No
Recognized Trader Importer:	No
Recognized Trader Exporter:	No
Spent Lead Acid Battery Importer:	No
Spent Lead Acid Battery Exporter:	No
Current Record:	No
Non Storage Recycler Activity:	Not reported
Electronic Manifest Broker:	Not reported

Receive Date:	19960306
Handler Name:	REMINGTON ARMS COMPANY INC
Federal Waste Generator Description:	Large Quantity Generator
State District Owner:	Ny
Large Quantity Handler of Universal Waste:	No
Recognized Trader Importer:	No
Recognized Trader Exporter:	No
Spent Lead Acid Battery Importer:	No
Spent Lead Acid Battery Exporter:	No
Current Record:	No
Non Storage Recycler Activity:	Not reported
Electronic Manifest Broker:	Not reported

Receive Date:	19980206
Handler Name:	REMINGTON ARMS CO. INC.
Federal Waste Generator Description:	Large Quantity Generator
State District Owner:	Ny
Large Quantity Handler of Universal Waste:	No
Recognized Trader Importer:	No
Recognized Trader Exporter:	No
Spent Lead Acid Battery Importer:	No
Spent Lead Acid Battery Exporter:	No
Current Record:	No
Non Storage Recycler Activity:	Not reported
Electronic Manifest Broker:	Not reported

Receive Date:	20010101
Handler Name:	REMINGTON ARMS CO. INC
Federal Waste Generator Description:	Large Quantity Generator
State District Owner:	Ny
Large Quantity Handler of Universal Waste:	No

REMINGTON ARMS COMPANY INC (Continued) **1015757894**

Recognized Trader Importer: No
Recognized Trader Exporter: No
Spent Lead Acid Battery Importer: No
Spent Lead Acid Battery Exporter: No
Current Record: No
Non Storage Recycler Activity: Not reported
Electronic Manifest Broker: Not reported

Receive Date: 20020319
Handler Name: REMINGTON ARMS CO., INC.
Federal Waste Generator Description: Large Quantity Generator
State District Owner: Ny
Large Quantity Handler of Universal Waste: No
Recognized Trader Importer: No
Recognized Trader Exporter: No
Spent Lead Acid Battery Importer: No
Spent Lead Acid Battery Exporter: No
Current Record: No
Non Storage Recycler Activity: Not reported
Electronic Manifest Broker: Not reported

Receive Date: 20040212
Handler Name: REMINGTON ARMS CO., INC.
Federal Waste Generator Description: Large Quantity Generator
State District Owner: Not reported
Large Quantity Handler of Universal Waste: No
Recognized Trader Importer: No
Recognized Trader Exporter: No
Spent Lead Acid Battery Importer: No
Spent Lead Acid Battery Exporter: No
Current Record: No
Non Storage Recycler Activity: Not reported
Electronic Manifest Broker: Not reported

Receive Date: 20060215
Handler Name: REMINGTON ARMS CO., INC.
Federal Waste Generator Description: Large Quantity Generator
State District Owner: Not reported
Large Quantity Handler of Universal Waste: No
Recognized Trader Importer: No
Recognized Trader Exporter: No
Spent Lead Acid Battery Importer: No
Spent Lead Acid Battery Exporter: No
Current Record: No
Non Storage Recycler Activity: Not reported
Electronic Manifest Broker: Not reported

Receive Date: 20080131
Handler Name: REMINGTON ARMS CO., INC.
Federal Waste Generator Description: Large Quantity Generator
State District Owner: Not reported
Large Quantity Handler of Universal Waste: No
Recognized Trader Importer: No
Recognized Trader Exporter: No
Spent Lead Acid Battery Importer: No
Spent Lead Acid Battery Exporter: No
Current Record: No

REMINGTON ARMS COMPANY INC (Continued) **1015757894**

Non Storage Recycler Activity: Not reported
Electronic Manifest Broker: Not reported

List of NAICS Codes and Descriptions:
NAICS Code: 332117
NAICS Description: Powder Metallurgy Part Manufacturing

NAICS Code: 332994
NAICS Description: Small Arms Manufacturing

NAICS Code: 332999
NAICS Description: All Other Miscellaneous Fabricated Metal Product Manufacturing

Has the Facility Received Notices of Violations:
Found Violation: Yes
Agency Which Determined Violation: State
Violation Short Description: TSD - General
Date Violation was Determined: 19960521
Actual Return to Compliance Date: 19960625
Return to Compliance Qualifier: Observed
Violation Responsible Agency: State
Scheduled Compliance Date: 19960621
Enforcement Identifier: 000
Date of Enforcement Action: 19960521
Enforcement Responsible Agency: State
Enforcement Docket Number: Not reported
Enforcement Attorney: NY
Corrective Action Component: No
Appeal Initiated Date: Not reported
Appeal Resolution Date: Not reported
Disposition Status Date: Not reported
Disposition Status: Not reported
Disposition Status Description: Not reported
Consent/Final Order Sequence Number: Not reported
Consent/Final Order Respondent Name: Not reported
Consent/Final Order Lead Agency: Not reported
Enforcement Type: WRITTEN INFORMAL
Enforcement Responsible Person: NYCW
Enforcement Responsible Sub-Organization: R6
SEP Sequence Number: Not reported
SEP Expenditure Amount: Not reported
SEP Scheduled Completion Date: Not reported
SEP Actual Date: Not reported
SEP Defaulted Date: Not reported
SEP Type: Not reported
SEP Type Description: Not reported
Proposed Amount: Not reported
Final Monetary Amount: Not reported
Paid Amount: Not reported
Final Count: Not reported
Final Amount: Not reported

Found Violation: Yes
Agency Which Determined Violation: State
Violation Short Description: TSD - General
Date Violation was Determined: 19910422

REMINGTON ARMS COMPANY INC (Continued) **1015757894**

Actual Return to Compliance Date: 19910516
Return to Compliance Qualifier: Observed
Violation Responsible Agency: State
Scheduled Compliance Date: 19910522
Enforcement Identifier: 003
Date of Enforcement Action: 19910422
Enforcement Responsible Agency: State
Enforcement Docket Number: Not reported
Enforcement Attorney: Not reported
Corrective Action Component: No
Appeal Initiated Date: Not reported
Appeal Resolution Date: Not reported
Disposition Status Date: Not reported
Disposition Status: Not reported
Disposition Status Description: Not reported
Consent/Final Order Sequence Number: Not reported
Consent/Final Order Respondent Name: Not reported
Consent/Final Order Lead Agency: Not reported
Enforcement Type: WRITTEN INFORMAL
Enforcement Responsible Person: NYPAN
Enforcement Responsible Sub-Organization: R6
SEP Sequence Number: Not reported
SEP Expenditure Amount: Not reported
SEP Scheduled Completion Date: Not reported
SEP Actual Date: Not reported
SEP Defaulted Date: Not reported
SEP Type: Not reported
SEP Type Description: Not reported
Proposed Amount: Not reported
Final Monetary Amount: Not reported
Paid Amount: Not reported
Final Count: Not reported
Final Amount: Not reported

Found Violation: Yes
Agency Which Determined Violation: State
Violation Short Description: TSD - General
Date Violation was Determined: 19950601
Actual Return to Compliance Date: 19950731
Return to Compliance Qualifier: Observed
Violation Responsible Agency: State
Scheduled Compliance Date: 19950801
Enforcement Identifier: 000
Date of Enforcement Action: 19950601
Enforcement Responsible Agency: State
Enforcement Docket Number: Not reported
Enforcement Attorney: NY
Corrective Action Component: No
Appeal Initiated Date: Not reported
Appeal Resolution Date: Not reported
Disposition Status Date: Not reported
Disposition Status: Not reported
Disposition Status Description: Not reported
Consent/Final Order Sequence Number: Not reported
Consent/Final Order Respondent Name: Not reported
Consent/Final Order Lead Agency: Not reported
Enforcement Type: WRITTEN INFORMAL

REMINGTON ARMS COMPANY INC (Continued) **1015757894**

Enforcement Responsible Person: NYCW
Enforcement Responsible Sub-Organization: R6
SEP Sequence Number: Not reported
SEP Expenditure Amount: Not reported
SEP Scheduled Completion Date: Not reported
SEP Actual Date: Not reported
SEP Defaulted Date: Not reported
SEP Type: Not reported
SEP Type Description: Not reported
Proposed Amount: Not reported
Final Monetary Amount: Not reported
Paid Amount: Not reported
Final Count: Not reported
Final Amount: Not reported

Found Violation: No
Agency Which Determined Violation: Not reported
Violation Short Description: Not reported
Date Violation was Determined: Not reported
Actual Return to Compliance Date: Not reported
Return to Compliance Qualifier: Not reported
Violation Responsible Agency: Not reported
Scheduled Compliance Date: Not reported
Enforcement Identifier: Not reported
Date of Enforcement Action: Not reported
Enforcement Responsible Agency: Not reported
Enforcement Docket Number: Not reported
Enforcement Attorney: Not reported
Corrective Action Component: Not reported
Appeal Initiated Date: Not reported
Appeal Resolution Date: Not reported
Disposition Status Date: Not reported
Disposition Status: Not reported
Disposition Status Description: Not reported
Consent/Final Order Sequence Number: Not reported
Consent/Final Order Respondent Name: Not reported
Consent/Final Order Lead Agency: Not reported
Enforcement Type: Not reported
Enforcement Responsible Person: Not reported
Enforcement Responsible Sub-Organization: Not reported
SEP Sequence Number: Not reported
SEP Expenditure Amount: Not reported
SEP Scheduled Completion Date: Not reported
SEP Actual Date: Not reported
SEP Defaulted Date: Not reported
SEP Type: Not reported
SEP Type Description: Not reported
Proposed Amount: Not reported
Final Monetary Amount: Not reported
Paid Amount: Not reported
Final Count: Not reported
Final Amount: Not reported

Found Violation: Yes
Agency Which Determined Violation: State
Violation Short Description: Universal Waste - Small Quantity Handlers
Date Violation was Determined: 20141007

REMINGTON ARMS COMPANY INC (Continued) **1015757894**

Actual Return to Compliance Date: 20141113
Return to Compliance Qualifier: Documented
Violation Responsible Agency: State
Scheduled Compliance Date: Not reported
Enforcement Identifier: 001
Date of Enforcement Action: 20141103
Enforcement Responsible Agency: State
Enforcement Docket Number: Not reported
Enforcement Attorney: Not reported
Corrective Action Component: Yes
Appeal Initiated Date: Not reported
Appeal Resolution Date: Not reported
Disposition Status Date: Not reported
Disposition Status: Not reported
Disposition Status Description: Not reported
Consent/Final Order Sequence Number: Not reported
Consent/Final Order Respondent Name: Not reported
Consent/Final Order Lead Agency: Not reported
Enforcement Type: WRITTEN INFORMAL
Enforcement Responsible Person: NYRFG
Enforcement Responsible Sub-Organization: R6
SEP Sequence Number: Not reported
SEP Expenditure Amount: Not reported
SEP Scheduled Completion Date: Not reported
SEP Actual Date: Not reported
SEP Defaulted Date: Not reported
SEP Type: Not reported
SEP Type Description: Not reported
Proposed Amount: Not reported
Final Monetary Amount: Not reported
Paid Amount: Not reported
Final Count: Not reported
Final Amount: Not reported

Found Violation: No
Agency Which Determined Violation: Not reported
Violation Short Description: Not reported
Date Violation was Determined: Not reported
Actual Return to Compliance Date: Not reported
Return to Compliance Qualifier: Not reported
Violation Responsible Agency: Not reported
Scheduled Compliance Date: Not reported
Enforcement Identifier: Not reported
Date of Enforcement Action: Not reported
Enforcement Responsible Agency: Not reported
Enforcement Docket Number: Not reported
Enforcement Attorney: Not reported
Corrective Action Component: Not reported
Appeal Initiated Date: Not reported
Appeal Resolution Date: Not reported
Disposition Status Date: Not reported
Disposition Status: Not reported
Disposition Status Description: Not reported
Consent/Final Order Sequence Number: Not reported
Consent/Final Order Respondent Name: Not reported
Consent/Final Order Lead Agency: Not reported
Enforcement Type: Not reported

REMINGTON ARMS COMPANY INC (Continued) **1015757894**

Enforcement Responsible Person: Not reported
Enforcement Responsible Sub-Organization: Not reported
SEP Sequence Number: Not reported
SEP Expenditure Amount: Not reported
SEP Scheduled Completion Date: Not reported
SEP Actual Date: Not reported
SEP Defaulted Date: Not reported
SEP Type: Not reported
SEP Type Description: Not reported
Proposed Amount: Not reported
Final Monetary Amount: Not reported
Paid Amount: Not reported
Final Count: Not reported
Final Amount: Not reported

Found Violation: Yes
Agency Which Determined Violation: State
Violation Short Description: Universal Waste - Small Quantity Handlers
Date Violation was Determined: 20141007
Actual Return to Compliance Date: 20141113
Return to Compliance Qualifier: Documented
Violation Responsible Agency: State
Scheduled Compliance Date: Not reported
Enforcement Identifier: 001
Date of Enforcement Action: 20141103
Enforcement Responsible Agency: State
Enforcement Docket Number: Not reported
Enforcement Attorney: Not reported
Corrective Action Component: Yes
Appeal Initiated Date: Not reported
Appeal Resolution Date: Not reported
Disposition Status Date: Not reported
Disposition Status: Not reported
Disposition Status Description: Not reported
Consent/Final Order Sequence Number: Not reported
Consent/Final Order Respondent Name: Not reported
Consent/Final Order Lead Agency: Not reported
Enforcement Type: WRITTEN INFORMAL
Enforcement Responsible Person: NYRFG
Enforcement Responsible Sub-Organization: R6
SEP Sequence Number: Not reported
SEP Expenditure Amount: Not reported
SEP Scheduled Completion Date: Not reported
SEP Actual Date: Not reported
SEP Defaulted Date: Not reported
SEP Type: Not reported
SEP Type Description: Not reported
Proposed Amount: Not reported
Final Monetary Amount: Not reported
Paid Amount: Not reported
Final Count: Not reported
Final Amount: Not reported

Found Violation: Yes
Agency Which Determined Violation: State
Violation Short Description: TSD IS-Contingency Plan and Emergency Procedures
Date Violation was Determined: 20180327

REMINGTON ARMS COMPANY INC (Continued) **1015757894**

Actual Return to Compliance Date: 20180328
Return to Compliance Qualifier: Documented
Violation Responsible Agency: State
Scheduled Compliance Date: Not reported
Enforcement Identifier: 001
Date of Enforcement Action: 20180328
Enforcement Responsible Agency: State
Enforcement Docket Number: Not reported
Enforcement Attorney: Not reported
Corrective Action Component: No
Appeal Initiated Date: Not reported
Appeal Resolution Date: Not reported
Disposition Status Date: Not reported
Disposition Status: Not reported
Disposition Status Description: Not reported
Consent/Final Order Sequence Number:Not reported
Consent/Final Order Respondent Name: Not reported
Consent/Final Order Lead Agency: Not reported
Enforcement Type: WRITTEN INFORMAL
Enforcement Responsible Person: NYRFG
Enforcement Responsible Sub-Organization: R6
SEP Sequence Number: Not reported
SEP Expenditure Amount: Not reported
SEP Scheduled Completion Date: Not reported
SEP Actual Date: Not reported
SEP Defaulted Date: Not reported
SEP Type: Not reported
SEP Type Description: Not reported
Proposed Amount: Not reported
Final Monetary Amount: Not reported
Paid Amount: Not reported
Final Count: Not reported
Final Amount: Not reported

Found Violation: Yes
Agency Which Determined Violation: State
Violation Short Description: Generators - General
Date Violation was Determined: 20021016
Actual Return to Compliance Date: 20021017
Return to Compliance Qualifier: Documented
Violation Responsible Agency: State
Scheduled Compliance Date: Not reported
Enforcement Identifier: 001
Date of Enforcement Action: 20021031
Enforcement Responsible Agency: State
Enforcement Docket Number: Not reported
Enforcement Attorney: Not reported
Corrective Action Component: No
Appeal Initiated Date: Not reported
Appeal Resolution Date: Not reported
Disposition Status Date: Not reported
Disposition Status: Not reported
Disposition Status Description: Not reported
Consent/Final Order Sequence Number:Not reported
Consent/Final Order Respondent Name: Not reported
Consent/Final Order Lead Agency: Not reported
Enforcement Type: WRITTEN INFORMAL

REMINGTON ARMS COMPANY INC (Continued) **1015757894**

Enforcement Responsible Person: NYTTE
Enforcement Responsible Sub-Organization: R6
SEP Sequence Number: Not reported
SEP Expenditure Amount: Not reported
SEP Scheduled Completion Date: Not reported
SEP Actual Date: Not reported
SEP Defaulted Date: Not reported
SEP Type: Not reported
SEP Type Description: Not reported
Proposed Amount: Not reported
Final Monetary Amount: Not reported
Paid Amount: Not reported
Final Count: Not reported
Final Amount: Not reported

Found Violation: No
Agency Which Determined Violation: Not reported
Violation Short Description: Not reported
Date Violation was Determined: Not reported
Actual Return to Compliance Date: Not reported
Return to Compliance Qualifier: Not reported
Violation Responsible Agency: Not reported
Scheduled Compliance Date: Not reported
Enforcement Identifier: Not reported
Date of Enforcement Action: Not reported
Enforcement Responsible Agency: Not reported
Enforcement Docket Number: Not reported
Enforcement Attorney: Not reported
Corrective Action Component: Not reported
Appeal Initiated Date: Not reported
Appeal Resolution Date: Not reported
Disposition Status Date: Not reported
Disposition Status: Not reported
Disposition Status Description: Not reported
Consent/Final Order Sequence Number: Not reported
Consent/Final Order Respondent Name: Not reported
Consent/Final Order Lead Agency: Not reported
Enforcement Type: Not reported
Enforcement Responsible Person: Not reported
Enforcement Responsible Sub-Organization: Not reported
SEP Sequence Number: Not reported
SEP Expenditure Amount: Not reported
SEP Scheduled Completion Date: Not reported
SEP Actual Date: Not reported
SEP Defaulted Date: Not reported
SEP Type: Not reported
SEP Type Description: Not reported
Proposed Amount: Not reported
Final Monetary Amount: Not reported
Paid Amount: Not reported
Final Count: Not reported
Final Amount: Not reported

Found Violation: Yes
Agency Which Determined Violation: State
Violation Short Description: Generators - Pre-transport
Date Violation was Determined: 20141007

REMINGTON ARMS COMPANY INC (Continued) **1015757894**

Actual Return to Compliance Date: 20141007
Return to Compliance Qualifier: Observed
Violation Responsible Agency: State
Scheduled Compliance Date: Not reported
Enforcement Identifier: 001
Date of Enforcement Action: 20141103
Enforcement Responsible Agency: State
Enforcement Docket Number: Not reported
Enforcement Attorney: Not reported
Corrective Action Component: Yes
Appeal Initiated Date: Not reported
Appeal Resolution Date: Not reported
Disposition Status Date: Not reported
Disposition Status: Not reported
Disposition Status Description: Not reported
Consent/Final Order Sequence Number:Not reported
Consent/Final Order Respondent Name: Not reported
Consent/Final Order Lead Agency: Not reported
Enforcement Type: WRITTEN INFORMAL
Enforcement Responsible Person: NYRFG
Enforcement Responsible Sub-Organization: R6
SEP Sequence Number: Not reported
SEP Expenditure Amount: Not reported
SEP Scheduled Completion Date: Not reported
SEP Actual Date: Not reported
SEP Defaulted Date: Not reported
SEP Type: Not reported
SEP Type Description: Not reported
Proposed Amount: Not reported
Final Monetary Amount: Not reported
Paid Amount: Not reported
Final Count: Not reported
Final Amount: Not reported

Found Violation: Yes
Agency Which Determined Violation: State
Violation Short Description: TSD - Manifest/Records/Reporting
Date Violation was Determined: 19930512
Actual Return to Compliance Date: 19930602
Return to Compliance Qualifier: Observed
Violation Responsible Agency: State
Scheduled Compliance Date: 19930621
Enforcement Identifier: 000
Date of Enforcement Action: 19930521
Enforcement Responsible Agency: State
Enforcement Docket Number: Not reported
Enforcement Attorney: NY
Corrective Action Component: No
Appeal Initiated Date: Not reported
Appeal Resolution Date: Not reported
Disposition Status Date: Not reported
Disposition Status: Not reported
Disposition Status Description: Not reported
Consent/Final Order Sequence Number:Not reported
Consent/Final Order Respondent Name: Not reported
Consent/Final Order Lead Agency: Not reported
Enforcement Type: WRITTEN INFORMAL

REMINGTON ARMS COMPANY INC (Continued) **1015757894**

Enforcement Responsible Person: NYCW
Enforcement Responsible Sub-Organization: R6
SEP Sequence Number: Not reported
SEP Expenditure Amount: Not reported
SEP Scheduled Completion Date: Not reported
SEP Actual Date: Not reported
SEP Defaulted Date: Not reported
SEP Type: Not reported
SEP Type Description: Not reported
Proposed Amount: Not reported
Final Monetary Amount: Not reported
Paid Amount: Not reported
Final Count: Not reported
Final Amount: Not reported

Found Violation: No
Agency Which Determined Violation: Not reported
Violation Short Description: Not reported
Date Violation was Determined: Not reported
Actual Return to Compliance Date: Not reported
Return to Compliance Qualifier: Not reported
Violation Responsible Agency: Not reported
Scheduled Compliance Date: Not reported
Enforcement Identifier: Not reported
Date of Enforcement Action: Not reported
Enforcement Responsible Agency: Not reported
Enforcement Docket Number: Not reported
Enforcement Attorney: Not reported
Corrective Action Component: Not reported
Appeal Initiated Date: Not reported
Appeal Resolution Date: Not reported
Disposition Status Date: Not reported
Disposition Status: Not reported
Disposition Status Description: Not reported
Consent/Final Order Sequence Number: Not reported
Consent/Final Order Respondent Name: Not reported
Consent/Final Order Lead Agency: Not reported
Enforcement Type: Not reported
Enforcement Responsible Person: Not reported
Enforcement Responsible Sub-Organization: Not reported
SEP Sequence Number: Not reported
SEP Expenditure Amount: Not reported
SEP Scheduled Completion Date: Not reported
SEP Actual Date: Not reported
SEP Defaulted Date: Not reported
SEP Type: Not reported
SEP Type Description: Not reported
Proposed Amount: Not reported
Final Monetary Amount: Not reported
Paid Amount: Not reported
Final Count: Not reported
Final Amount: Not reported

Found Violation: No
Agency Which Determined Violation: Not reported
Violation Short Description: Not reported
Date Violation was Determined: Not reported

REMINGTON ARMS COMPANY INC (Continued) **1015757894**

Actual Return to Compliance Date:	Not reported
Return to Compliance Qualifier:	Not reported
Violation Responsible Agency:	Not reported
Scheduled Compliance Date:	Not reported
Enforcement Identifier:	Not reported
Date of Enforcement Action:	Not reported
Enforcement Responsible Agency:	Not reported
Enforcement Docket Number:	Not reported
Enforcement Attorney:	Not reported
Corrective Action Component:	Not reported
Appeal Initiated Date:	Not reported
Appeal Resolution Date:	Not reported
Disposition Status Date:	Not reported
Disposition Status:	Not reported
Disposition Status Description:	Not reported
Consent/Final Order Sequence Number:	Not reported
Consent/Final Order Respondent Name:	Not reported
Consent/Final Order Lead Agency:	Not reported
Enforcement Type:	Not reported
Enforcement Responsible Person:	Not reported
Enforcement Responsible Sub-Organization:	Not reported
SEP Sequence Number:	Not reported
SEP Expenditure Amount:	Not reported
SEP Scheduled Completion Date:	Not reported
SEP Actual Date:	Not reported
SEP Defaulted Date:	Not reported
SEP Type:	Not reported
SEP Type Description:	Not reported
Proposed Amount:	Not reported
Final Monetary Amount:	Not reported
Paid Amount:	Not reported
Final Count:	Not reported
Final Amount:	Not reported

Found Violation:	Yes
Agency Which Determined Violation:	State
Violation Short Description:	State Statute or Regulation
Date Violation was Determined:	20111117
Actual Return to Compliance Date:	20111219
Return to Compliance Qualifier:	Documented
Violation Responsible Agency:	State
Scheduled Compliance Date:	Not reported
Enforcement Identifier:	001
Date of Enforcement Action:	20111122
Enforcement Responsible Agency:	State
Enforcement Docket Number:	Not reported
Enforcement Attorney:	Not reported
Corrective Action Component:	No
Appeal Initiated Date:	Not reported
Appeal Resolution Date:	Not reported
Disposition Status Date:	Not reported
Disposition Status:	Not reported
Disposition Status Description:	Not reported
Consent/Final Order Sequence Number:	Not reported
Consent/Final Order Respondent Name:	Not reported
Consent/Final Order Lead Agency:	Not reported
Enforcement Type:	WRITTEN INFORMAL

REMINGTON ARMS COMPANY INC (Continued) **1015757894**

Enforcement Responsible Person: NYRSR
Enforcement Responsible Sub-Organization: R6
SEP Sequence Number: Not reported
SEP Expenditure Amount: Not reported
SEP Scheduled Completion Date: Not reported
SEP Actual Date: Not reported
SEP Defaulted Date: Not reported
SEP Type: Not reported
SEP Type Description: Not reported
Proposed Amount: Not reported
Final Monetary Amount: Not reported
Paid Amount: Not reported
Final Count: Not reported
Final Amount: Not reported

Found Violation: No
Agency Which Determined Violation: Not reported
Violation Short Description: Not reported
Date Violation was Determined: Not reported
Actual Return to Compliance Date: Not reported
Return to Compliance Qualifier: Not reported
Violation Responsible Agency: Not reported
Scheduled Compliance Date: Not reported
Enforcement Identifier: Not reported
Date of Enforcement Action: Not reported
Enforcement Responsible Agency: Not reported
Enforcement Docket Number: Not reported
Enforcement Attorney: Not reported
Corrective Action Component: Not reported
Appeal Initiated Date: Not reported
Appeal Resolution Date: Not reported
Disposition Status Date: Not reported
Disposition Status: Not reported
Disposition Status Description: Not reported
Consent/Final Order Sequence Number: Not reported
Consent/Final Order Respondent Name: Not reported
Consent/Final Order Lead Agency: Not reported
Enforcement Type: Not reported
Enforcement Responsible Person: Not reported
Enforcement Responsible Sub-Organization: Not reported
SEP Sequence Number: Not reported
SEP Expenditure Amount: Not reported
SEP Scheduled Completion Date: Not reported
SEP Actual Date: Not reported
SEP Defaulted Date: Not reported
SEP Type: Not reported
SEP Type Description: Not reported
Proposed Amount: Not reported
Final Monetary Amount: Not reported
Paid Amount: Not reported
Final Count: Not reported
Final Amount: Not reported

Found Violation: No
Agency Which Determined Violation: Not reported
Violation Short Description: Not reported
Date Violation was Determined: Not reported

REMINGTON ARMS COMPANY INC (Continued) **1015757894**

Actual Return to Compliance Date:	Not reported
Return to Compliance Qualifier:	Not reported
Violation Responsible Agency:	Not reported
Scheduled Compliance Date:	Not reported
Enforcement Identifier:	Not reported
Date of Enforcement Action:	Not reported
Enforcement Responsible Agency:	Not reported
Enforcement Docket Number:	Not reported
Enforcement Attorney:	Not reported
Corrective Action Component:	Not reported
Appeal Initiated Date:	Not reported
Appeal Resolution Date:	Not reported
Disposition Status Date:	Not reported
Disposition Status:	Not reported
Disposition Status Description:	Not reported
Consent/Final Order Sequence Number:	Not reported
Consent/Final Order Respondent Name:	Not reported
Consent/Final Order Lead Agency:	Not reported
Enforcement Type:	Not reported
Enforcement Responsible Person:	Not reported
Enforcement Responsible Sub-Organization:	Not reported
SEP Sequence Number:	Not reported
SEP Expenditure Amount:	Not reported
SEP Scheduled Completion Date:	Not reported
SEP Actual Date:	Not reported
SEP Defaulted Date:	Not reported
SEP Type:	Not reported
SEP Type Description:	Not reported
Proposed Amount:	Not reported
Final Monetary Amount:	Not reported
Paid Amount:	Not reported
Final Count:	Not reported
Final Amount:	Not reported

Found Violation:	Yes
Agency Which Determined Violation:	State
Violation Short Description:	Generators - General
Date Violation was Determined:	20021016
Actual Return to Compliance Date:	20021017
Return to Compliance Qualifier:	Documented
Violation Responsible Agency:	State
Scheduled Compliance Date:	Not reported
Enforcement Identifier:	001
Date of Enforcement Action:	20021031
Enforcement Responsible Agency:	State
Enforcement Docket Number:	Not reported
Enforcement Attorney:	Not reported
Corrective Action Component:	No
Appeal Initiated Date:	Not reported
Appeal Resolution Date:	Not reported
Disposition Status Date:	Not reported
Disposition Status:	Not reported
Disposition Status Description:	Not reported
Consent/Final Order Sequence Number:	Not reported
Consent/Final Order Respondent Name:	Not reported
Consent/Final Order Lead Agency:	Not reported
Enforcement Type:	WRITTEN INFORMAL

REMINGTON ARMS COMPANY INC (Continued) **1015757894**

Enforcement Responsible Person: NYTTE
Enforcement Responsible Sub-Organization: R6
SEP Sequence Number: Not reported
SEP Expenditure Amount: Not reported
SEP Scheduled Completion Date: Not reported
SEP Actual Date: Not reported
SEP Defaulted Date: Not reported
SEP Type: Not reported
SEP Type Description: Not reported
Proposed Amount: Not reported
Final Monetary Amount: Not reported
Paid Amount: Not reported
Final Count: Not reported
Final Amount: Not reported

Found Violation: Yes
Agency Which Determined Violation: State
Violation Short Description: Universal Waste - Small Quantity Handlers
Date Violation was Determined: 20111117
Actual Return to Compliance Date: 20111219
Return to Compliance Qualifier: Documented
Violation Responsible Agency: State
Scheduled Compliance Date: Not reported
Enforcement Identifier: 001
Date of Enforcement Action: 20111122
Enforcement Responsible Agency: State
Enforcement Docket Number: Not reported
Enforcement Attorney: Not reported
Corrective Action Component: No
Appeal Initiated Date: Not reported
Appeal Resolution Date: Not reported
Disposition Status Date: Not reported
Disposition Status: Not reported
Disposition Status Description: Not reported
Consent/Final Order Sequence Number: Not reported
Consent/Final Order Respondent Name: Not reported
Consent/Final Order Lead Agency: Not reported
Enforcement Type: WRITTEN INFORMAL
Enforcement Responsible Person: NYRSR
Enforcement Responsible Sub-Organization: R6
SEP Sequence Number: Not reported
SEP Expenditure Amount: Not reported
SEP Scheduled Completion Date: Not reported
SEP Actual Date: Not reported
SEP Defaulted Date: Not reported
SEP Type: Not reported
SEP Type Description: Not reported
Proposed Amount: Not reported
Final Monetary Amount: Not reported
Paid Amount: Not reported
Final Count: Not reported
Final Amount: Not reported

Found Violation: No
Agency Which Determined Violation: Not reported
Violation Short Description: Not reported
Date Violation was Determined: Not reported

REMINGTON ARMS COMPANY INC (Continued) **1015757894**

Actual Return to Compliance Date: Not reported
Return to Compliance Qualifier: Not reported
Violation Responsible Agency: Not reported
Scheduled Compliance Date: Not reported
Enforcement Identifier: Not reported
Date of Enforcement Action: Not reported
Enforcement Responsible Agency: Not reported
Enforcement Docket Number: Not reported
Enforcement Attorney: Not reported
Corrective Action Component: Not reported
Appeal Initiated Date: Not reported
Appeal Resolution Date: Not reported
Disposition Status Date: Not reported
Disposition Status: Not reported
Disposition Status Description: Not reported
Consent/Final Order Sequence Number: Not reported
Consent/Final Order Respondent Name: Not reported
Consent/Final Order Lead Agency: Not reported
Enforcement Type: Not reported
Enforcement Responsible Person: Not reported
Enforcement Responsible Sub-Organization: Not reported
SEP Sequence Number: Not reported
SEP Expenditure Amount: Not reported
SEP Scheduled Completion Date: Not reported
SEP Actual Date: Not reported
SEP Defaulted Date: Not reported
SEP Type: Not reported
SEP Type Description: Not reported
Proposed Amount: Not reported
Final Monetary Amount: Not reported
Paid Amount: Not reported
Final Count: Not reported
Final Amount: Not reported

Found Violation: Yes
Agency Which Determined Violation: State
Violation Short Description: TSD - Manifest/Records/Reporting
Date Violation was Determined: 19940711
Actual Return to Compliance Date: 19940815
Return to Compliance Qualifier: Observed
Violation Responsible Agency: State
Scheduled Compliance Date: 19940811
Enforcement Identifier: 000
Date of Enforcement Action: 19940711
Enforcement Responsible Agency: State
Enforcement Docket Number: Not reported
Enforcement Attorney: NY
Corrective Action Component: No
Appeal Initiated Date: Not reported
Appeal Resolution Date: Not reported
Disposition Status Date: Not reported
Disposition Status: Not reported
Disposition Status Description: Not reported
Consent/Final Order Sequence Number: Not reported
Consent/Final Order Respondent Name: Not reported
Consent/Final Order Lead Agency: Not reported
Enforcement Type: WRITTEN INFORMAL

REMINGTON ARMS COMPANY INC (Continued) **1015757894**

Enforcement Responsible Person: NYCW
Enforcement Responsible Sub-Organization: R6
SEP Sequence Number: Not reported
SEP Expenditure Amount: Not reported
SEP Scheduled Completion Date: Not reported
SEP Actual Date: Not reported
SEP Defaulted Date: Not reported
SEP Type: Not reported
SEP Type Description: Not reported
Proposed Amount: Not reported
Final Monetary Amount: Not reported
Paid Amount: Not reported
Final Count: Not reported
Final Amount: Not reported

Found Violation: No
Agency Which Determined Violation: Not reported
Violation Short Description: Not reported
Date Violation was Determined: Not reported
Actual Return to Compliance Date: Not reported
Return to Compliance Qualifier: Not reported
Violation Responsible Agency: Not reported
Scheduled Compliance Date: Not reported
Enforcement Identifier: Not reported
Date of Enforcement Action: Not reported
Enforcement Responsible Agency: Not reported
Enforcement Docket Number: Not reported
Enforcement Attorney: Not reported
Corrective Action Component: Not reported
Appeal Initiated Date: Not reported
Appeal Resolution Date: Not reported
Disposition Status Date: Not reported
Disposition Status: Not reported
Disposition Status Description: Not reported
Consent/Final Order Sequence Number: Not reported
Consent/Final Order Respondent Name: Not reported
Consent/Final Order Lead Agency: Not reported
Enforcement Type: Not reported
Enforcement Responsible Person: Not reported
Enforcement Responsible Sub-Organization: Not reported
SEP Sequence Number: Not reported
SEP Expenditure Amount: Not reported
SEP Scheduled Completion Date: Not reported
SEP Actual Date: Not reported
SEP Defaulted Date: Not reported
SEP Type: Not reported
SEP Type Description: Not reported
Proposed Amount: Not reported
Final Monetary Amount: Not reported
Paid Amount: Not reported
Final Count: Not reported
Final Amount: Not reported

Found Violation: Yes
Agency Which Determined Violation: State
Violation Short Description: Generators - Pre-transport
Date Violation was Determined: 20081203

REMINGTON ARMS COMPANY INC (Continued) **1015757894**

Actual Return to Compliance Date: 20081203
Return to Compliance Qualifier: Observed
Violation Responsible Agency: State
Scheduled Compliance Date: Not reported
Enforcement Identifier: 009
Date of Enforcement Action: 20090109
Enforcement Responsible Agency: State
Enforcement Docket Number: Not reported
Enforcement Attorney: Not reported
Corrective Action Component: No
Appeal Initiated Date: Not reported
Appeal Resolution Date: Not reported
Disposition Status Date: 20090210
Disposition Status: AS
Disposition Status Description: ACTION SATISFIED (CASE CLOSED)
Consent/Final Order Sequence Number:Not reported
Consent/Final Order Respondent Name: Not reported
Consent/Final Order Lead Agency: Not reported
Enforcement Type: WRITTEN INFORMAL
Enforcement Responsible Person: NYRFG
Enforcement Responsible Sub-Organization: R6
SEP Sequence Number: Not reported
SEP Expenditure Amount: Not reported
SEP Scheduled Completion Date: Not reported
SEP Actual Date: Not reported
SEP Defaulted Date: Not reported
SEP Type: Not reported
SEP Type Description: Not reported
Proposed Amount: Not reported
Final Monetary Amount: Not reported
Paid Amount: Not reported
Final Count: Not reported
Final Amount: Not reported

Found Violation: Yes
Agency Which Determined Violation: State
Violation Short Description: TSD IS-General Facility Standards
Date Violation was Determined: 20180327
Actual Return to Compliance Date: 20180328
Return to Compliance Qualifier: Documented
Violation Responsible Agency: State
Scheduled Compliance Date: Not reported
Enforcement Identifier: 001
Date of Enforcement Action: 20180328
Enforcement Responsible Agency: State
Enforcement Docket Number: Not reported
Enforcement Attorney: Not reported
Corrective Action Component: No
Appeal Initiated Date: Not reported
Appeal Resolution Date: Not reported
Disposition Status Date: Not reported
Disposition Status: Not reported
Disposition Status Description: Not reported
Consent/Final Order Sequence Number:Not reported
Consent/Final Order Respondent Name: Not reported
Consent/Final Order Lead Agency: Not reported
Enforcement Type: WRITTEN INFORMAL

REMINGTON ARMS COMPANY INC (Continued) **1015757894**

Enforcement Responsible Person: NYRFG
Enforcement Responsible Sub-Organization: R6
SEP Sequence Number: Not reported
SEP Expenditure Amount: Not reported
SEP Scheduled Completion Date: Not reported
SEP Actual Date: Not reported
SEP Defaulted Date: Not reported
SEP Type: Not reported
SEP Type Description: Not reported
Proposed Amount: Not reported
Final Monetary Amount: Not reported
Paid Amount: Not reported
Final Count: Not reported
Final Amount: Not reported

Found Violation: No
Agency Which Determined Violation: Not reported
Violation Short Description: Not reported
Date Violation was Determined: Not reported
Actual Return to Compliance Date: Not reported
Return to Compliance Qualifier: Not reported
Violation Responsible Agency: Not reported
Scheduled Compliance Date: Not reported
Enforcement Identifier: Not reported
Date of Enforcement Action: Not reported
Enforcement Responsible Agency: Not reported
Enforcement Docket Number: Not reported
Enforcement Attorney: Not reported
Corrective Action Component: Not reported
Appeal Initiated Date: Not reported
Appeal Resolution Date: Not reported
Disposition Status Date: Not reported
Disposition Status: Not reported
Disposition Status Description: Not reported
Consent/Final Order Sequence Number: Not reported
Consent/Final Order Respondent Name: Not reported
Consent/Final Order Lead Agency: Not reported
Enforcement Type: Not reported
Enforcement Responsible Person: Not reported
Enforcement Responsible Sub-Organization: Not reported
SEP Sequence Number: Not reported
SEP Expenditure Amount: Not reported
SEP Scheduled Completion Date: Not reported
SEP Actual Date: Not reported
SEP Defaulted Date: Not reported
SEP Type: Not reported
SEP Type Description: Not reported
Proposed Amount: Not reported
Final Monetary Amount: Not reported
Paid Amount: Not reported
Final Count: Not reported
Final Amount: Not reported

Found Violation: No
Agency Which Determined Violation: Not reported
Violation Short Description: Not reported
Date Violation was Determined: Not reported

REMINGTON ARMS COMPANY INC (Continued) **1015757894**

Actual Return to Compliance Date:	Not reported
Return to Compliance Qualifier:	Not reported
Violation Responsible Agency:	Not reported
Scheduled Compliance Date:	Not reported
Enforcement Identifier:	Not reported
Date of Enforcement Action:	Not reported
Enforcement Responsible Agency:	Not reported
Enforcement Docket Number:	Not reported
Enforcement Attorney:	Not reported
Corrective Action Component:	Not reported
Appeal Initiated Date:	Not reported
Appeal Resolution Date:	Not reported
Disposition Status Date:	Not reported
Disposition Status:	Not reported
Disposition Status Description:	Not reported
Consent/Final Order Sequence Number:	Not reported
Consent/Final Order Respondent Name:	Not reported
Consent/Final Order Lead Agency:	Not reported
Enforcement Type:	Not reported
Enforcement Responsible Person:	Not reported
Enforcement Responsible Sub-Organization:	Not reported
SEP Sequence Number:	Not reported
SEP Expenditure Amount:	Not reported
SEP Scheduled Completion Date:	Not reported
SEP Actual Date:	Not reported
SEP Defaulted Date:	Not reported
SEP Type:	Not reported
SEP Type Description:	Not reported
Proposed Amount:	Not reported
Final Monetary Amount:	Not reported
Paid Amount:	Not reported
Final Count:	Not reported
Final Amount:	Not reported

Found Violation:	Yes
Agency Which Determined Violation:	State
Violation Short Description:	LDR - General
Date Violation was Determined:	19940711
Actual Return to Compliance Date:	19940815
Return to Compliance Qualifier:	Observed
Violation Responsible Agency:	State
Scheduled Compliance Date:	19940811
Enforcement Identifier:	000
Date of Enforcement Action:	19940711
Enforcement Responsible Agency:	State
Enforcement Docket Number:	Not reported
Enforcement Attorney:	NY
Corrective Action Component:	No
Appeal Initiated Date:	Not reported
Appeal Resolution Date:	Not reported
Disposition Status Date:	Not reported
Disposition Status:	Not reported
Disposition Status Description:	Not reported
Consent/Final Order Sequence Number:	Not reported
Consent/Final Order Respondent Name:	Not reported
Consent/Final Order Lead Agency:	Not reported
Enforcement Type:	WRITTEN INFORMAL

REMINGTON ARMS COMPANY INC (Continued) **1015757894**

Enforcement Responsible Person: NYCW
Enforcement Responsible Sub-Organization: R6
SEP Sequence Number: Not reported
SEP Expenditure Amount: Not reported
SEP Scheduled Completion Date: Not reported
SEP Actual Date: Not reported
SEP Defaulted Date: Not reported
SEP Type: Not reported
SEP Type Description: Not reported
Proposed Amount: Not reported
Final Monetary Amount: Not reported
Paid Amount: Not reported
Final Count: Not reported
Final Amount: Not reported

Found Violation: Yes
Agency Which Determined Violation: State
Violation Short Description: State Statute or Regulation
Date Violation was Determined: 20081203
Actual Return to Compliance Date: 20081210
Return to Compliance Qualifier: Documented
Violation Responsible Agency: State
Scheduled Compliance Date: Not reported
Enforcement Identifier: 009
Date of Enforcement Action: 20090109
Enforcement Responsible Agency: State
Enforcement Docket Number: Not reported
Enforcement Attorney: Not reported
Corrective Action Component: No
Appeal Initiated Date: Not reported
Appeal Resolution Date: Not reported
Disposition Status Date: 20090210
Disposition Status: AS
Disposition Status Description: ACTION SATISFIED (CASE CLOSED)
Consent/Final Order Sequence Number: Not reported
Consent/Final Order Respondent Name: Not reported
Consent/Final Order Lead Agency: Not reported
Enforcement Type: WRITTEN INFORMAL
Enforcement Responsible Person: NYRFG
Enforcement Responsible Sub-Organization: R6
SEP Sequence Number: Not reported
SEP Expenditure Amount: Not reported
SEP Scheduled Completion Date: Not reported
SEP Actual Date: Not reported
SEP Defaulted Date: Not reported
SEP Type: Not reported
SEP Type Description: Not reported
Proposed Amount: Not reported
Final Monetary Amount: Not reported
Paid Amount: Not reported
Final Count: Not reported
Final Amount: Not reported

Found Violation: No
Agency Which Determined Violation: Not reported
Violation Short Description: Not reported
Date Violation was Determined: Not reported

REMINGTON ARMS COMPANY INC (Continued) **1015757894**

Actual Return to Compliance Date: Not reported
Return to Compliance Qualifier: Not reported
Violation Responsible Agency: Not reported
Scheduled Compliance Date: Not reported
Enforcement Identifier: Not reported
Date of Enforcement Action: Not reported
Enforcement Responsible Agency: Not reported
Enforcement Docket Number: Not reported
Enforcement Attorney: Not reported
Corrective Action Component: Not reported
Appeal Initiated Date: Not reported
Appeal Resolution Date: Not reported
Disposition Status Date: Not reported
Disposition Status: Not reported
Disposition Status Description: Not reported
Consent/Final Order Sequence Number: Not reported
Consent/Final Order Respondent Name: Not reported
Consent/Final Order Lead Agency: Not reported
Enforcement Type: Not reported
Enforcement Responsible Person: Not reported
Enforcement Responsible Sub-Organization: Not reported
SEP Sequence Number: Not reported
SEP Expenditure Amount: Not reported
SEP Scheduled Completion Date: Not reported
SEP Actual Date: Not reported
SEP Defaulted Date: Not reported
SEP Type: Not reported
SEP Type Description: Not reported
Proposed Amount: Not reported
Final Monetary Amount: Not reported
Paid Amount: Not reported
Final Count: Not reported
Final Amount: Not reported

Found Violation: Yes
Agency Which Determined Violation: EPA
Violation Short Description: TSD - General
Date Violation was Determined: 19860729
Actual Return to Compliance Date: 19871105
Return to Compliance Qualifier: Observed
Violation Responsible Agency: EPA
Scheduled Compliance Date: Not reported
Enforcement Identifier: Not reported
Date of Enforcement Action: Not reported
Enforcement Responsible Agency: Not reported
Enforcement Docket Number: Not reported
Enforcement Attorney: Not reported
Corrective Action Component: Not reported
Appeal Initiated Date: Not reported
Appeal Resolution Date: Not reported
Disposition Status Date: Not reported
Disposition Status: Not reported
Disposition Status Description: Not reported
Consent/Final Order Sequence Number: Not reported
Consent/Final Order Respondent Name: Not reported
Consent/Final Order Lead Agency: Not reported
Enforcement Type: Not reported

REMINGTON ARMS COMPANY INC (Continued) **1015757894**

Enforcement Responsible Person: Not reported
Enforcement Responsible Sub-Organization: Not reported
SEP Sequence Number: Not reported
SEP Expenditure Amount: Not reported
SEP Scheduled Completion Date: Not reported
SEP Actual Date: Not reported
SEP Defaulted Date: Not reported
SEP Type: Not reported
SEP Type Description: Not reported
Proposed Amount: Not reported
Final Monetary Amount: Not reported
Paid Amount: Not reported
Final Count: Not reported
Final Amount: Not reported

Found Violation: Yes
Agency Which Determined Violation: State
Violation Short Description: TSD IS-General Facility Standards
Date Violation was Determined: 20111117
Actual Return to Compliance Date: 20111219
Return to Compliance Qualifier: Documented
Violation Responsible Agency: State
Scheduled Compliance Date: Not reported
Enforcement Identifier: 001
Date of Enforcement Action: 20111122
Enforcement Responsible Agency: State
Enforcement Docket Number: Not reported
Enforcement Attorney: Not reported
Corrective Action Component: No
Appeal Initiated Date: Not reported
Appeal Resolution Date: Not reported
Disposition Status Date: Not reported
Disposition Status: Not reported
Disposition Status Description: Not reported
Consent/Final Order Sequence Number: Not reported
Consent/Final Order Respondent Name: Not reported
Consent/Final Order Lead Agency: Not reported
Enforcement Type: WRITTEN INFORMAL
Enforcement Responsible Person: NYRSR
Enforcement Responsible Sub-Organization: R6
SEP Sequence Number: Not reported
SEP Expenditure Amount: Not reported
SEP Scheduled Completion Date: Not reported
SEP Actual Date: Not reported
SEP Defaulted Date: Not reported
SEP Type: Not reported
SEP Type Description: Not reported
Proposed Amount: Not reported
Final Monetary Amount: Not reported
Paid Amount: Not reported
Final Count: Not reported
Final Amount: Not reported

Found Violation: Yes
Agency Which Determined Violation: State
Violation Short Description: TSD IS-Contingency Plan and Emergency Procedures
Date Violation was Determined: 20141007

REMINGTON ARMS COMPANY INC (Continued) **1015757894**

Actual Return to Compliance Date: 20141113
Return to Compliance Qualifier: Documented
Violation Responsible Agency: State
Scheduled Compliance Date: Not reported
Enforcement Identifier: 001
Date of Enforcement Action: 20141103
Enforcement Responsible Agency: State
Enforcement Docket Number: Not reported
Enforcement Attorney: Not reported
Corrective Action Component: Yes
Appeal Initiated Date: Not reported
Appeal Resolution Date: Not reported
Disposition Status Date: Not reported
Disposition Status: Not reported
Disposition Status Description: Not reported
Consent/Final Order Sequence Number:Not reported
Consent/Final Order Respondent Name: Not reported
Consent/Final Order Lead Agency: Not reported
Enforcement Type: WRITTEN INFORMAL
Enforcement Responsible Person: NYRFG
Enforcement Responsible Sub-Organization: R6
SEP Sequence Number: Not reported
SEP Expenditure Amount: Not reported
SEP Scheduled Completion Date: Not reported
SEP Actual Date: Not reported
SEP Defaulted Date: Not reported
SEP Type: Not reported
SEP Type Description: Not reported
Proposed Amount: Not reported
Final Monetary Amount: Not reported
Paid Amount: Not reported
Final Count: Not reported
Final Amount: Not reported

Found Violation: Yes
Agency Which Determined Violation: State
Violation Short Description: TSD IS-Contingency Plan and Emergency Procedures
Date Violation was Determined: 20111117
Actual Return to Compliance Date: 20111219
Return to Compliance Qualifier: Documented
Violation Responsible Agency: State
Scheduled Compliance Date: Not reported
Enforcement Identifier: 001
Date of Enforcement Action: 20111122
Enforcement Responsible Agency: State
Enforcement Docket Number: Not reported
Enforcement Attorney: Not reported
Corrective Action Component: No
Appeal Initiated Date: Not reported
Appeal Resolution Date: Not reported
Disposition Status Date: Not reported
Disposition Status: Not reported
Disposition Status Description: Not reported
Consent/Final Order Sequence Number:Not reported
Consent/Final Order Respondent Name: Not reported
Consent/Final Order Lead Agency: Not reported
Enforcement Type: WRITTEN INFORMAL

REMINGTON ARMS COMPANY INC (Continued) **1015757894**

Enforcement Responsible Person:	NYRSR
Enforcement Responsible Sub-Organization:	R6
SEP Sequence Number:	Not reported
SEP Expenditure Amount:	Not reported
SEP Scheduled Completion Date:	Not reported
SEP Actual Date:	Not reported
SEP Defaulted Date:	Not reported
SEP Type:	Not reported
SEP Type Description:	Not reported
Proposed Amount:	Not reported
Final Monetary Amount:	Not reported
Paid Amount:	Not reported
Final Count:	Not reported
Final Amount:	Not reported

Found Violation:	No
Agency Which Determined Violation:	Not reported
Violation Short Description:	Not reported
Date Violation was Determined:	Not reported
Actual Return to Compliance Date:	Not reported
Return to Compliance Qualifier:	Not reported
Violation Responsible Agency:	Not reported
Scheduled Compliance Date:	Not reported
Enforcement Identifier:	Not reported
Date of Enforcement Action:	Not reported
Enforcement Responsible Agency:	Not reported
Enforcement Docket Number:	Not reported
Enforcement Attorney:	Not reported
Corrective Action Component:	Not reported
Appeal Initiated Date:	Not reported
Appeal Resolution Date:	Not reported
Disposition Status Date:	Not reported
Disposition Status:	Not reported
Disposition Status Description:	Not reported
Consent/Final Order Sequence Number:	Not reported
Consent/Final Order Respondent Name:	Not reported
Consent/Final Order Lead Agency:	Not reported
Enforcement Type:	Not reported
Enforcement Responsible Person:	Not reported
Enforcement Responsible Sub-Organization:	Not reported
SEP Sequence Number:	Not reported
SEP Expenditure Amount:	Not reported
SEP Scheduled Completion Date:	Not reported
SEP Actual Date:	Not reported
SEP Defaulted Date:	Not reported
SEP Type:	Not reported
SEP Type Description:	Not reported
Proposed Amount:	Not reported
Final Monetary Amount:	Not reported
Paid Amount:	Not reported
Final Count:	Not reported
Final Amount:	Not reported

Found Violation:	Yes
Agency Which Determined Violation:	State
Violation Short Description:	TSD IS-Contingency Plan and Emergency Procedures
Date Violation was Determined:	20111117

REMINGTON ARMS COMPANY INC (Continued) **1015757894**

Actual Return to Compliance Date: 20111219
Return to Compliance Qualifier: Documented
Violation Responsible Agency: State
Scheduled Compliance Date: Not reported
Enforcement Identifier: 001
Date of Enforcement Action: 20111122
Enforcement Responsible Agency: State
Enforcement Docket Number: Not reported
Enforcement Attorney: Not reported
Corrective Action Component: No
Appeal Initiated Date: Not reported
Appeal Resolution Date: Not reported
Disposition Status Date: Not reported
Disposition Status: Not reported
Disposition Status Description: Not reported
Consent/Final Order Sequence Number: Not reported
Consent/Final Order Respondent Name: Not reported
Consent/Final Order Lead Agency: Not reported
Enforcement Type: WRITTEN INFORMAL
Enforcement Responsible Person: NYRSR
Enforcement Responsible Sub-Organization: R6
SEP Sequence Number: Not reported
SEP Expenditure Amount: Not reported
SEP Scheduled Completion Date: Not reported
SEP Actual Date: Not reported
SEP Defaulted Date: Not reported
SEP Type: Not reported
SEP Type Description: Not reported
Proposed Amount: Not reported
Final Monetary Amount: Not reported
Paid Amount: Not reported
Final Count: Not reported
Final Amount: Not reported

Found Violation: No
Agency Which Determined Violation: Not reported
Violation Short Description: Not reported
Date Violation was Determined: Not reported
Actual Return to Compliance Date: Not reported
Return to Compliance Qualifier: Not reported
Violation Responsible Agency: Not reported
Scheduled Compliance Date: Not reported
Enforcement Identifier: Not reported
Date of Enforcement Action: Not reported
Enforcement Responsible Agency: Not reported
Enforcement Docket Number: Not reported
Enforcement Attorney: Not reported
Corrective Action Component: Not reported
Appeal Initiated Date: Not reported
Appeal Resolution Date: Not reported
Disposition Status Date: Not reported
Disposition Status: Not reported
Disposition Status Description: Not reported
Consent/Final Order Sequence Number: Not reported
Consent/Final Order Respondent Name: Not reported
Consent/Final Order Lead Agency: Not reported
Enforcement Type: Not reported

REMINGTON ARMS COMPANY INC (Continued) **1015757894**

Enforcement Responsible Person: Not reported
Enforcement Responsible Sub-Organization: Not reported
SEP Sequence Number: Not reported
SEP Expenditure Amount: Not reported
SEP Scheduled Completion Date: Not reported
SEP Actual Date: Not reported
SEP Defaulted Date: Not reported
SEP Type: Not reported
SEP Type Description: Not reported
Proposed Amount: Not reported
Final Monetary Amount: Not reported
Paid Amount: Not reported
Final Count: Not reported
Final Amount: Not reported

Found Violation: Yes
Agency Which Determined Violation: State
Violation Short Description: State Statute or Regulation
Date Violation was Determined: 20081203
Actual Return to Compliance Date: 20081203
Return to Compliance Qualifier: Documented
Violation Responsible Agency: State
Scheduled Compliance Date: Not reported
Enforcement Identifier: 009
Date of Enforcement Action: 20090109
Enforcement Responsible Agency: State
Enforcement Docket Number: Not reported
Enforcement Attorney: Not reported
Corrective Action Component: No
Appeal Initiated Date: Not reported
Appeal Resolution Date: Not reported
Disposition Status Date: 20090210
Disposition Status: AS
Disposition Status Description: ACTION SATISFIED (CASE CLOSED)
Consent/Final Order Sequence Number: Not reported
Consent/Final Order Respondent Name: Not reported
Consent/Final Order Lead Agency: Not reported
Enforcement Type: WRITTEN INFORMAL
Enforcement Responsible Person: NYRFG
Enforcement Responsible Sub-Organization: R6
SEP Sequence Number: Not reported
SEP Expenditure Amount: Not reported
SEP Scheduled Completion Date: Not reported
SEP Actual Date: Not reported
SEP Defaulted Date: Not reported
SEP Type: Not reported
SEP Type Description: Not reported
Proposed Amount: Not reported
Final Monetary Amount: Not reported
Paid Amount: Not reported
Final Count: Not reported
Final Amount: Not reported

Found Violation: No
Agency Which Determined Violation: Not reported
Violation Short Description: Not reported
Date Violation was Determined: Not reported

REMINGTON ARMS COMPANY INC (Continued) **1015757894**

Actual Return to Compliance Date: Not reported
Return to Compliance Qualifier: Not reported
Violation Responsible Agency: Not reported
Scheduled Compliance Date: Not reported
Enforcement Identifier: Not reported
Date of Enforcement Action: Not reported
Enforcement Responsible Agency: Not reported
Enforcement Docket Number: Not reported
Enforcement Attorney: Not reported
Corrective Action Component: Not reported
Appeal Initiated Date: Not reported
Appeal Resolution Date: Not reported
Disposition Status Date: Not reported
Disposition Status: Not reported
Disposition Status Description: Not reported
Consent/Final Order Sequence Number: Not reported
Consent/Final Order Respondent Name: Not reported
Consent/Final Order Lead Agency: Not reported
Enforcement Type: Not reported
Enforcement Responsible Person: Not reported
Enforcement Responsible Sub-Organization: Not reported
SEP Sequence Number: Not reported
SEP Expenditure Amount: Not reported
SEP Scheduled Completion Date: Not reported
SEP Actual Date: Not reported
SEP Defaulted Date: Not reported
SEP Type: Not reported
SEP Type Description: Not reported
Proposed Amount: Not reported
Final Monetary Amount: Not reported
Paid Amount: Not reported
Final Count: Not reported
Final Amount: Not reported

Found Violation: No
Agency Which Determined Violation: Not reported
Violation Short Description: Not reported
Date Violation was Determined: Not reported
Actual Return to Compliance Date: Not reported
Return to Compliance Qualifier: Not reported
Violation Responsible Agency: Not reported
Scheduled Compliance Date: Not reported
Enforcement Identifier: Not reported
Date of Enforcement Action: Not reported
Enforcement Responsible Agency: Not reported
Enforcement Docket Number: Not reported
Enforcement Attorney: Not reported
Corrective Action Component: Not reported
Appeal Initiated Date: Not reported
Appeal Resolution Date: Not reported
Disposition Status Date: Not reported
Disposition Status: Not reported
Disposition Status Description: Not reported
Consent/Final Order Sequence Number: Not reported
Consent/Final Order Respondent Name: Not reported
Consent/Final Order Lead Agency: Not reported
Enforcement Type: Not reported

REMINGTON ARMS COMPANY INC (Continued) **1015757894**

Enforcement Responsible Person: Not reported
Enforcement Responsible Sub-Organization: Not reported
SEP Sequence Number: Not reported
SEP Expenditure Amount: Not reported
SEP Scheduled Completion Date: Not reported
SEP Actual Date: Not reported
SEP Defaulted Date: Not reported
SEP Type: Not reported
SEP Type Description: Not reported
Proposed Amount: Not reported
Final Monetary Amount: Not reported
Paid Amount: Not reported
Final Count: Not reported
Final Amount: Not reported

Found Violation: No
Agency Which Determined Violation: Not reported
Violation Short Description: Not reported
Date Violation was Determined: Not reported
Actual Return to Compliance Date: Not reported
Return to Compliance Qualifier: Not reported
Violation Responsible Agency: Not reported
Scheduled Compliance Date: Not reported
Enforcement Identifier: Not reported
Date of Enforcement Action: Not reported
Enforcement Responsible Agency: Not reported
Enforcement Docket Number: Not reported
Enforcement Attorney: Not reported
Corrective Action Component: Not reported
Appeal Initiated Date: Not reported
Appeal Resolution Date: Not reported
Disposition Status Date: Not reported
Disposition Status: Not reported
Disposition Status Description: Not reported
Consent/Final Order Sequence Number: Not reported
Consent/Final Order Respondent Name: Not reported
Consent/Final Order Lead Agency: Not reported
Enforcement Type: Not reported
Enforcement Responsible Person: Not reported
Enforcement Responsible Sub-Organization: Not reported
SEP Sequence Number: Not reported
SEP Expenditure Amount: Not reported
SEP Scheduled Completion Date: Not reported
SEP Actual Date: Not reported
SEP Defaulted Date: Not reported
SEP Type: Not reported
SEP Type Description: Not reported
Proposed Amount: Not reported
Final Monetary Amount: Not reported
Paid Amount: Not reported
Final Count: Not reported
Final Amount: Not reported

Found Violation: Yes
Agency Which Determined Violation: State
Violation Short Description: State Statute or Regulation
Date Violation was Determined: 20141007

REMINGTON ARMS COMPANY INC (Continued) **1015757894**

Actual Return to Compliance Date: 20141014
Return to Compliance Qualifier: Documented
Violation Responsible Agency: State
Scheduled Compliance Date: Not reported
Enforcement Identifier: 001
Date of Enforcement Action: 20141103
Enforcement Responsible Agency: State
Enforcement Docket Number: Not reported
Enforcement Attorney: Not reported
Corrective Action Component: Yes
Appeal Initiated Date: Not reported
Appeal Resolution Date: Not reported
Disposition Status Date: Not reported
Disposition Status: Not reported
Disposition Status Description: Not reported
Consent/Final Order Sequence Number: Not reported
Consent/Final Order Respondent Name: Not reported
Consent/Final Order Lead Agency: Not reported
Enforcement Type: WRITTEN INFORMAL
Enforcement Responsible Person: NYRFG
Enforcement Responsible Sub-Organization: R6
SEP Sequence Number: Not reported
SEP Expenditure Amount: Not reported
SEP Scheduled Completion Date: Not reported
SEP Actual Date: Not reported
SEP Defaulted Date: Not reported
SEP Type: Not reported
SEP Type Description: Not reported
Proposed Amount: Not reported
Final Monetary Amount: Not reported
Paid Amount: Not reported
Final Count: Not reported
Final Amount: Not reported

Found Violation: No
Agency Which Determined Violation: Not reported
Violation Short Description: Not reported
Date Violation was Determined: Not reported
Actual Return to Compliance Date: Not reported
Return to Compliance Qualifier: Not reported
Violation Responsible Agency: Not reported
Scheduled Compliance Date: Not reported
Enforcement Identifier: Not reported
Date of Enforcement Action: Not reported
Enforcement Responsible Agency: Not reported
Enforcement Docket Number: Not reported
Enforcement Attorney: Not reported
Corrective Action Component: Not reported
Appeal Initiated Date: Not reported
Appeal Resolution Date: Not reported
Disposition Status Date: Not reported
Disposition Status: Not reported
Disposition Status Description: Not reported
Consent/Final Order Sequence Number: Not reported
Consent/Final Order Respondent Name: Not reported
Consent/Final Order Lead Agency: Not reported
Enforcement Type: Not reported

REMINGTON ARMS COMPANY INC (Continued) **1015757894**

Enforcement Responsible Person: Not reported
Enforcement Responsible Sub-Organization: Not reported
SEP Sequence Number: Not reported
SEP Expenditure Amount: Not reported
SEP Scheduled Completion Date: Not reported
SEP Actual Date: Not reported
SEP Defaulted Date: Not reported
SEP Type: Not reported
SEP Type Description: Not reported
Proposed Amount: Not reported
Final Monetary Amount: Not reported
Paid Amount: Not reported
Final Count: Not reported
Final Amount: Not reported

Found Violation: Yes
Agency Which Determined Violation: State
Violation Short Description: Generators - Pre-transport
Date Violation was Determined: 20141007
Actual Return to Compliance Date: 20141113
Return to Compliance Qualifier: Documented
Violation Responsible Agency: State
Scheduled Compliance Date: Not reported
Enforcement Identifier: 001
Date of Enforcement Action: 20141103
Enforcement Responsible Agency: State
Enforcement Docket Number: Not reported
Enforcement Attorney: Not reported
Corrective Action Component: Yes
Appeal Initiated Date: Not reported
Appeal Resolution Date: Not reported
Disposition Status Date: Not reported
Disposition Status: Not reported
Disposition Status Description: Not reported
Consent/Final Order Sequence Number: Not reported
Consent/Final Order Respondent Name: Not reported
Consent/Final Order Lead Agency: Not reported
Enforcement Type: WRITTEN INFORMAL
Enforcement Responsible Person: NYRFG
Enforcement Responsible Sub-Organization: R6
SEP Sequence Number: Not reported
SEP Expenditure Amount: Not reported
SEP Scheduled Completion Date: Not reported
SEP Actual Date: Not reported
SEP Defaulted Date: Not reported
SEP Type: Not reported
SEP Type Description: Not reported
Proposed Amount: Not reported
Final Monetary Amount: Not reported
Paid Amount: Not reported
Final Count: Not reported
Final Amount: Not reported

Found Violation: Yes
Agency Which Determined Violation: State
Violation Short Description: TSD - General
Date Violation was Determined: 20081203

REMINGTON ARMS COMPANY INC (Continued) **1015757894**

Actual Return to Compliance Date: 20090204
Return to Compliance Qualifier: Documented
Violation Responsible Agency: State
Scheduled Compliance Date: Not reported
Enforcement Identifier: 009
Date of Enforcement Action: 20090109
Enforcement Responsible Agency: State
Enforcement Docket Number: Not reported
Enforcement Attorney: Not reported
Corrective Action Component: No
Appeal Initiated Date: Not reported
Appeal Resolution Date: Not reported
Disposition Status Date: 20090210
Disposition Status: AS
Disposition Status Description: ACTION SATISFIED (CASE CLOSED)
Consent/Final Order Sequence Number:Not reported
Consent/Final Order Respondent Name: Not reported
Consent/Final Order Lead Agency: Not reported
Enforcement Type: WRITTEN INFORMAL
Enforcement Responsible Person: NYRFG
Enforcement Responsible Sub-Organization: R6
SEP Sequence Number: Not reported
SEP Expenditure Amount: Not reported
SEP Scheduled Completion Date: Not reported
SEP Actual Date: Not reported
SEP Defaulted Date: Not reported
SEP Type: Not reported
SEP Type Description: Not reported
Proposed Amount: Not reported
Final Monetary Amount: Not reported
Paid Amount: Not reported
Final Count: Not reported
Final Amount: Not reported

Found Violation: No
Agency Which Determined Violation: Not reported
Violation Short Description: Not reported
Date Violation was Determined: Not reported
Actual Return to Compliance Date: Not reported
Return to Compliance Qualifier: Not reported
Violation Responsible Agency: Not reported
Scheduled Compliance Date: Not reported
Enforcement Identifier: Not reported
Date of Enforcement Action: Not reported
Enforcement Responsible Agency: Not reported
Enforcement Docket Number: Not reported
Enforcement Attorney: Not reported
Corrective Action Component: Not reported
Appeal Initiated Date: Not reported
Appeal Resolution Date: Not reported
Disposition Status Date: Not reported
Disposition Status: Not reported
Disposition Status Description: Not reported
Consent/Final Order Sequence Number:Not reported
Consent/Final Order Respondent Name: Not reported
Consent/Final Order Lead Agency: Not reported
Enforcement Type: Not reported

REMINGTON ARMS COMPANY INC (Continued) **1015757894**

Enforcement Responsible Person: Not reported
Enforcement Responsible Sub-Organization: Not reported
SEP Sequence Number: Not reported
SEP Expenditure Amount: Not reported
SEP Scheduled Completion Date: Not reported
SEP Actual Date: Not reported
SEP Defaulted Date: Not reported
SEP Type: Not reported
SEP Type Description: Not reported
Proposed Amount: Not reported
Final Monetary Amount: Not reported
Paid Amount: Not reported
Final Count: Not reported
Final Amount: Not reported

Found Violation: Yes
Agency Which Determined Violation: EPA
Violation Short Description: TSD - General
Date Violation was Determined: 19871105
Actual Return to Compliance Date: 19890117
Return to Compliance Qualifier: Observed
Violation Responsible Agency: EPA
Scheduled Compliance Date: Not reported
Enforcement Identifier: Not reported
Date of Enforcement Action: Not reported
Enforcement Responsible Agency: Not reported
Enforcement Docket Number: Not reported
Enforcement Attorney: Not reported
Corrective Action Component: Not reported
Appeal Initiated Date: Not reported
Appeal Resolution Date: Not reported
Disposition Status Date: Not reported
Disposition Status: Not reported
Disposition Status Description: Not reported
Consent/Final Order Sequence Number: Not reported
Consent/Final Order Respondent Name: Not reported
Consent/Final Order Lead Agency: Not reported
Enforcement Type: Not reported
Enforcement Responsible Person: Not reported
Enforcement Responsible Sub-Organization: Not reported
SEP Sequence Number: Not reported
SEP Expenditure Amount: Not reported
SEP Scheduled Completion Date: Not reported
SEP Actual Date: Not reported
SEP Defaulted Date: Not reported
SEP Type: Not reported
SEP Type Description: Not reported
Proposed Amount: Not reported
Final Monetary Amount: Not reported
Paid Amount: Not reported
Final Count: Not reported
Final Amount: Not reported

Found Violation: No
Agency Which Determined Violation: Not reported
Violation Short Description: Not reported
Date Violation was Determined: Not reported

REMINGTON ARMS COMPANY INC (Continued) **1015757894**

Actual Return to Compliance Date:	Not reported
Return to Compliance Qualifier:	Not reported
Violation Responsible Agency:	Not reported
Scheduled Compliance Date:	Not reported
Enforcement Identifier:	Not reported
Date of Enforcement Action:	Not reported
Enforcement Responsible Agency:	Not reported
Enforcement Docket Number:	Not reported
Enforcement Attorney:	Not reported
Corrective Action Component:	Not reported
Appeal Initiated Date:	Not reported
Appeal Resolution Date:	Not reported
Disposition Status Date:	Not reported
Disposition Status:	Not reported
Disposition Status Description:	Not reported
Consent/Final Order Sequence Number:	Not reported
Consent/Final Order Respondent Name:	Not reported
Consent/Final Order Lead Agency:	Not reported
Enforcement Type:	Not reported
Enforcement Responsible Person:	Not reported
Enforcement Responsible Sub-Organization:	Not reported
SEP Sequence Number:	Not reported
SEP Expenditure Amount:	Not reported
SEP Scheduled Completion Date:	Not reported
SEP Actual Date:	Not reported
SEP Defaulted Date:	Not reported
SEP Type:	Not reported
SEP Type Description:	Not reported
Proposed Amount:	Not reported
Final Monetary Amount:	Not reported
Paid Amount:	Not reported
Final Count:	Not reported
Final Amount:	Not reported

Found Violation:	Yes
Agency Which Determined Violation:	State
Violation Short Description:	State Statute or Regulation
Date Violation was Determined:	20141007
Actual Return to Compliance Date:	20141113
Return to Compliance Qualifier:	Documented
Violation Responsible Agency:	State
Scheduled Compliance Date:	Not reported
Enforcement Identifier:	001
Date of Enforcement Action:	20141103
Enforcement Responsible Agency:	State
Enforcement Docket Number:	Not reported
Enforcement Attorney:	Not reported
Corrective Action Component:	Yes
Appeal Initiated Date:	Not reported
Appeal Resolution Date:	Not reported
Disposition Status Date:	Not reported
Disposition Status:	Not reported
Disposition Status Description:	Not reported
Consent/Final Order Sequence Number:	Not reported
Consent/Final Order Respondent Name:	Not reported
Consent/Final Order Lead Agency:	Not reported
Enforcement Type:	WRITTEN INFORMAL

REMINGTON ARMS COMPANY INC (Continued) **1015757894**

Enforcement Responsible Person: NYRFG
Enforcement Responsible Sub-Organization: R6
SEP Sequence Number: Not reported
SEP Expenditure Amount: Not reported
SEP Scheduled Completion Date: Not reported
SEP Actual Date: Not reported
SEP Defaulted Date: Not reported
SEP Type: Not reported
SEP Type Description: Not reported
Proposed Amount: Not reported
Final Monetary Amount: Not reported
Paid Amount: Not reported
Final Count: Not reported
Final Amount: Not reported

Found Violation: Yes
Agency Which Determined Violation: State
Violation Short Description: LDR - General
Date Violation was Determined: 20081203
Actual Return to Compliance Date: 20090204
Return to Compliance Qualifier: Documented
Violation Responsible Agency: State
Scheduled Compliance Date: Not reported
Enforcement Identifier: 009
Date of Enforcement Action: 20090109
Enforcement Responsible Agency: State
Enforcement Docket Number: Not reported
Enforcement Attorney: Not reported
Corrective Action Component: No
Appeal Initiated Date: Not reported
Appeal Resolution Date: Not reported
Disposition Status Date: 20090210
Disposition Status: AS
Disposition Status Description: ACTION SATISFIED (CASE CLOSED)
Consent/Final Order Sequence Number: Not reported
Consent/Final Order Respondent Name: Not reported
Consent/Final Order Lead Agency: Not reported
Enforcement Type: WRITTEN INFORMAL
Enforcement Responsible Person: NYRFG
Enforcement Responsible Sub-Organization: R6
SEP Sequence Number: Not reported
SEP Expenditure Amount: Not reported
SEP Scheduled Completion Date: Not reported
SEP Actual Date: Not reported
SEP Defaulted Date: Not reported
SEP Type: Not reported
SEP Type Description: Not reported
Proposed Amount: Not reported
Final Monetary Amount: Not reported
Paid Amount: Not reported
Final Count: Not reported
Final Amount: Not reported

Found Violation: Yes
Agency Which Determined Violation: State
Violation Short Description: Generators - General
Date Violation was Determined: 20021016

REMINGTON ARMS COMPANY INC (Continued) **1015757894**

Actual Return to Compliance Date: 20021017
Return to Compliance Qualifier: Documented
Violation Responsible Agency: State
Scheduled Compliance Date: Not reported
Enforcement Identifier: 001
Date of Enforcement Action: 20021031
Enforcement Responsible Agency: State
Enforcement Docket Number: Not reported
Enforcement Attorney: Not reported
Corrective Action Component: No
Appeal Initiated Date: Not reported
Appeal Resolution Date: Not reported
Disposition Status Date: Not reported
Disposition Status: Not reported
Disposition Status Description: Not reported
Consent/Final Order Sequence Number: Not reported
Consent/Final Order Respondent Name: Not reported
Consent/Final Order Lead Agency: Not reported
Enforcement Type: WRITTEN INFORMAL
Enforcement Responsible Person: NYTTE
Enforcement Responsible Sub-Organization: R6
SEP Sequence Number: Not reported
SEP Expenditure Amount: Not reported
SEP Scheduled Completion Date: Not reported
SEP Actual Date: Not reported
SEP Defaulted Date: Not reported
SEP Type: Not reported
SEP Type Description: Not reported
Proposed Amount: Not reported
Final Monetary Amount: Not reported
Paid Amount: Not reported
Final Count: Not reported
Final Amount: Not reported

Found Violation: No
Agency Which Determined Violation: Not reported
Violation Short Description: Not reported
Date Violation was Determined: Not reported
Actual Return to Compliance Date: Not reported
Return to Compliance Qualifier: Not reported
Violation Responsible Agency: Not reported
Scheduled Compliance Date: Not reported
Enforcement Identifier: Not reported
Date of Enforcement Action: Not reported
Enforcement Responsible Agency: Not reported
Enforcement Docket Number: Not reported
Enforcement Attorney: Not reported
Corrective Action Component: Not reported
Appeal Initiated Date: Not reported
Appeal Resolution Date: Not reported
Disposition Status Date: Not reported
Disposition Status: Not reported
Disposition Status Description: Not reported
Consent/Final Order Sequence Number: Not reported
Consent/Final Order Respondent Name: Not reported
Consent/Final Order Lead Agency: Not reported
Enforcement Type: Not reported

REMINGTON ARMS COMPANY INC (Continued) **1015757894**

Enforcement Responsible Person: Not reported
Enforcement Responsible Sub-Organization: Not reported
SEP Sequence Number: Not reported
SEP Expenditure Amount: Not reported
SEP Scheduled Completion Date: Not reported
SEP Actual Date: Not reported
SEP Defaulted Date: Not reported
SEP Type: Not reported
SEP Type Description: Not reported
Proposed Amount: Not reported
Final Monetary Amount: Not reported
Paid Amount: Not reported
Final Count: Not reported
Final Amount: Not reported

Found Violation: No
Agency Which Determined Violation: Not reported
Violation Short Description: Not reported
Date Violation was Determined: Not reported
Actual Return to Compliance Date: Not reported
Return to Compliance Qualifier: Not reported
Violation Responsible Agency: Not reported
Scheduled Compliance Date: Not reported
Enforcement Identifier: Not reported
Date of Enforcement Action: Not reported
Enforcement Responsible Agency: Not reported
Enforcement Docket Number: Not reported
Enforcement Attorney: Not reported
Corrective Action Component: Not reported
Appeal Initiated Date: Not reported
Appeal Resolution Date: Not reported
Disposition Status Date: Not reported
Disposition Status: Not reported
Disposition Status Description: Not reported
Consent/Final Order Sequence Number: Not reported
Consent/Final Order Respondent Name: Not reported
Consent/Final Order Lead Agency: Not reported
Enforcement Type: Not reported
Enforcement Responsible Person: Not reported
Enforcement Responsible Sub-Organization: Not reported
SEP Sequence Number: Not reported
SEP Expenditure Amount: Not reported
SEP Scheduled Completion Date: Not reported
SEP Actual Date: Not reported
SEP Defaulted Date: Not reported
SEP Type: Not reported
SEP Type Description: Not reported
Proposed Amount: Not reported
Final Monetary Amount: Not reported
Paid Amount: Not reported
Final Count: Not reported
Final Amount: Not reported

Found Violation: Yes
Agency Which Determined Violation: EPA
Violation Short Description: TSD - Closure/Post-Closure
Date Violation was Determined: 19860729

REMINGTON ARMS COMPANY INC (Continued) **1015757894**

Actual Return to Compliance Date:	19910926
Return to Compliance Qualifier:	Observed
Violation Responsible Agency:	EPA
Scheduled Compliance Date:	Not reported
Enforcement Identifier:	Not reported
Date of Enforcement Action:	Not reported
Enforcement Responsible Agency:	Not reported
Enforcement Docket Number:	Not reported
Enforcement Attorney:	Not reported
Corrective Action Component:	Not reported
Appeal Initiated Date:	Not reported
Appeal Resolution Date:	Not reported
Disposition Status Date:	Not reported
Disposition Status:	Not reported
Disposition Status Description:	Not reported
Consent/Final Order Sequence Number:	Not reported
Consent/Final Order Respondent Name:	Not reported
Consent/Final Order Lead Agency:	Not reported
Enforcement Type:	Not reported
Enforcement Responsible Person:	Not reported
Enforcement Responsible Sub-Organization:	Not reported
SEP Sequence Number:	Not reported
SEP Expenditure Amount:	Not reported
SEP Scheduled Completion Date:	Not reported
SEP Actual Date:	Not reported
SEP Defaulted Date:	Not reported
SEP Type:	Not reported
SEP Type Description:	Not reported
Proposed Amount:	Not reported
Final Monetary Amount:	Not reported
Paid Amount:	Not reported
Final Count:	Not reported
Final Amount:	Not reported

Found Violation:	Yes
Agency Which Determined Violation:	State
Violation Short Description:	Universal Waste - Small Quantity Handlers
Date Violation was Determined:	20200812
Actual Return to Compliance Date:	20200813
Return to Compliance Qualifier:	Documented
Violation Responsible Agency:	State
Scheduled Compliance Date:	Not reported
Enforcement Identifier:	001
Date of Enforcement Action:	20200812
Enforcement Responsible Agency:	State
Enforcement Docket Number:	Not reported
Enforcement Attorney:	Not reported
Corrective Action Component:	No
Appeal Initiated Date:	Not reported
Appeal Resolution Date:	Not reported
Disposition Status Date:	Not reported
Disposition Status:	Not reported
Disposition Status Description:	Not reported
Consent/Final Order Sequence Number:	Not reported
Consent/Final Order Respondent Name:	Not reported
Consent/Final Order Lead Agency:	Not reported
Enforcement Type:	WRITTEN INFORMAL

REMINGTON ARMS COMPANY INC (Continued) **1015757894**

Enforcement Responsible Person: NYRFG
Enforcement Responsible Sub-Organization: R6
SEP Sequence Number: Not reported
SEP Expenditure Amount: Not reported
SEP Scheduled Completion Date: Not reported
SEP Actual Date: Not reported
SEP Defaulted Date: Not reported
SEP Type: Not reported
SEP Type Description: Not reported
Proposed Amount: Not reported
Final Monetary Amount: Not reported
Paid Amount: Not reported
Final Count: Not reported
Final Amount: Not reported

Found Violation: Yes
Agency Which Determined Violation: State
Violation Short Description: TSD - General
Date Violation was Determined: 20111117
Actual Return to Compliance Date: 20111219
Return to Compliance Qualifier: Documented
Violation Responsible Agency: State
Scheduled Compliance Date: Not reported
Enforcement Identifier: 001
Date of Enforcement Action: 20111122
Enforcement Responsible Agency: State
Enforcement Docket Number: Not reported
Enforcement Attorney: Not reported
Corrective Action Component: No
Appeal Initiated Date: Not reported
Appeal Resolution Date: Not reported
Disposition Status Date: Not reported
Disposition Status: Not reported
Disposition Status Description: Not reported
Consent/Final Order Sequence Number: Not reported
Consent/Final Order Respondent Name: Not reported
Consent/Final Order Lead Agency: Not reported
Enforcement Type: WRITTEN INFORMAL
Enforcement Responsible Person: NYRSR
Enforcement Responsible Sub-Organization: R6
SEP Sequence Number: Not reported
SEP Expenditure Amount: Not reported
SEP Scheduled Completion Date: Not reported
SEP Actual Date: Not reported
SEP Defaulted Date: Not reported
SEP Type: Not reported
SEP Type Description: Not reported
Proposed Amount: Not reported
Final Monetary Amount: Not reported
Paid Amount: Not reported
Final Count: Not reported
Final Amount: Not reported

Found Violation: No
Agency Which Determined Violation: Not reported
Violation Short Description: Not reported
Date Violation was Determined: Not reported

REMINGTON ARMS COMPANY INC (Continued) **1015757894**

Actual Return to Compliance Date: Not reported
Return to Compliance Qualifier: Not reported
Violation Responsible Agency: Not reported
Scheduled Compliance Date: Not reported
Enforcement Identifier: Not reported
Date of Enforcement Action: Not reported
Enforcement Responsible Agency: Not reported
Enforcement Docket Number: Not reported
Enforcement Attorney: Not reported
Corrective Action Component: Not reported
Appeal Initiated Date: Not reported
Appeal Resolution Date: Not reported
Disposition Status Date: Not reported
Disposition Status: Not reported
Disposition Status Description: Not reported
Consent/Final Order Sequence Number: Not reported
Consent/Final Order Respondent Name: Not reported
Consent/Final Order Lead Agency: Not reported
Enforcement Type: Not reported
Enforcement Responsible Person: Not reported
Enforcement Responsible Sub-Organization: Not reported
SEP Sequence Number: Not reported
SEP Expenditure Amount: Not reported
SEP Scheduled Completion Date: Not reported
SEP Actual Date: Not reported
SEP Defaulted Date: Not reported
SEP Type: Not reported
SEP Type Description: Not reported
Proposed Amount: Not reported
Final Monetary Amount: Not reported
Paid Amount: Not reported
Final Count: Not reported
Final Amount: Not reported

Found Violation: No
Agency Which Determined Violation: Not reported
Violation Short Description: Not reported
Date Violation was Determined: Not reported
Actual Return to Compliance Date: Not reported
Return to Compliance Qualifier: Not reported
Violation Responsible Agency: Not reported
Scheduled Compliance Date: Not reported
Enforcement Identifier: Not reported
Date of Enforcement Action: Not reported
Enforcement Responsible Agency: Not reported
Enforcement Docket Number: Not reported
Enforcement Attorney: Not reported
Corrective Action Component: Not reported
Appeal Initiated Date: Not reported
Appeal Resolution Date: Not reported
Disposition Status Date: Not reported
Disposition Status: Not reported
Disposition Status Description: Not reported
Consent/Final Order Sequence Number: Not reported
Consent/Final Order Respondent Name: Not reported
Consent/Final Order Lead Agency: Not reported
Enforcement Type: Not reported

REMINGTON ARMS COMPANY INC (Continued) **1015757894**

Enforcement Responsible Person: Not reported
Enforcement Responsible Sub-Organization: Not reported
SEP Sequence Number: Not reported
SEP Expenditure Amount: Not reported
SEP Scheduled Completion Date: Not reported
SEP Actual Date: Not reported
SEP Defaulted Date: Not reported
SEP Type: Not reported
SEP Type Description: Not reported
Proposed Amount: Not reported
Final Monetary Amount: Not reported
Paid Amount: Not reported
Final Count: Not reported
Final Amount: Not reported

Found Violation: No
Agency Which Determined Violation: Not reported
Violation Short Description: Not reported
Date Violation was Determined: Not reported
Actual Return to Compliance Date: Not reported
Return to Compliance Qualifier: Not reported
Violation Responsible Agency: Not reported
Scheduled Compliance Date: Not reported
Enforcement Identifier: Not reported
Date of Enforcement Action: Not reported
Enforcement Responsible Agency: Not reported
Enforcement Docket Number: Not reported
Enforcement Attorney: Not reported
Corrective Action Component: Not reported
Appeal Initiated Date: Not reported
Appeal Resolution Date: Not reported
Disposition Status Date: Not reported
Disposition Status: Not reported
Disposition Status Description: Not reported
Consent/Final Order Sequence Number: Not reported
Consent/Final Order Respondent Name: Not reported
Consent/Final Order Lead Agency: Not reported
Enforcement Type: Not reported
Enforcement Responsible Person: Not reported
Enforcement Responsible Sub-Organization: Not reported
SEP Sequence Number: Not reported
SEP Expenditure Amount: Not reported
SEP Scheduled Completion Date: Not reported
SEP Actual Date: Not reported
SEP Defaulted Date: Not reported
SEP Type: Not reported
SEP Type Description: Not reported
Proposed Amount: Not reported
Final Monetary Amount: Not reported
Paid Amount: Not reported
Final Count: Not reported
Final Amount: Not reported

Found Violation: Yes
Agency Which Determined Violation: State
Violation Short Description: TSD - General
Date Violation was Determined: 19860729

REMINGTON ARMS COMPANY INC (Continued) **1015757894**

Actual Return to Compliance Date: 19871105
Return to Compliance Qualifier: Observed
Violation Responsible Agency: State
Scheduled Compliance Date: Not reported
Enforcement Identifier: Not reported
Date of Enforcement Action: Not reported
Enforcement Responsible Agency: Not reported
Enforcement Docket Number: Not reported
Enforcement Attorney: Not reported
Corrective Action Component: Not reported
Appeal Initiated Date: Not reported
Appeal Resolution Date: Not reported
Disposition Status Date: Not reported
Disposition Status: Not reported
Disposition Status Description: Not reported
Consent/Final Order Sequence Number: Not reported
Consent/Final Order Respondent Name: Not reported
Consent/Final Order Lead Agency: Not reported
Enforcement Type: Not reported
Enforcement Responsible Person: Not reported
Enforcement Responsible Sub-Organization: Not reported
SEP Sequence Number: Not reported
SEP Expenditure Amount: Not reported
SEP Scheduled Completion Date: Not reported
SEP Actual Date: Not reported
SEP Defaulted Date: Not reported
SEP Type: Not reported
SEP Type Description: Not reported
Proposed Amount: Not reported
Final Monetary Amount: Not reported
Paid Amount: Not reported
Final Count: Not reported
Final Amount: Not reported

Found Violation: Yes
Agency Which Determined Violation: State
Violation Short Description: TSD - General
Date Violation was Determined: 19881129
Actual Return to Compliance Date: 19890117
Return to Compliance Qualifier: Observed
Violation Responsible Agency: State
Scheduled Compliance Date: 19890122
Enforcement Identifier: 002
Date of Enforcement Action: 19881222
Enforcement Responsible Agency: State
Enforcement Docket Number: Not reported
Enforcement Attorney: Not reported
Corrective Action Component: No
Appeal Initiated Date: Not reported
Appeal Resolution Date: Not reported
Disposition Status Date: Not reported
Disposition Status: Not reported
Disposition Status Description: Not reported
Consent/Final Order Sequence Number: Not reported
Consent/Final Order Respondent Name: Not reported
Consent/Final Order Lead Agency: Not reported
Enforcement Type: WRITTEN INFORMAL

REMINGTON ARMS COMPANY INC (Continued) **1015757894**

Enforcement Responsible Person: NYDEC
Enforcement Responsible Sub-Organization: Not reported
SEP Sequence Number: Not reported
SEP Expenditure Amount: Not reported
SEP Scheduled Completion Date: Not reported
SEP Actual Date: Not reported
SEP Defaulted Date: Not reported
SEP Type: Not reported
SEP Type Description: Not reported
Proposed Amount: Not reported
Final Monetary Amount: Not reported
Paid Amount: Not reported
Final Count: Not reported
Final Amount: Not reported

Found Violation: Yes
Agency Which Determined Violation: State
Violation Short Description: TSD - General
Date Violation was Determined: 19920601
Actual Return to Compliance Date: 19920616
Return to Compliance Qualifier: Observed
Violation Responsible Agency: State
Scheduled Compliance Date: 19920701
Enforcement Identifier: 000
Date of Enforcement Action: 19920601
Enforcement Responsible Agency: State
Enforcement Docket Number: Not reported
Enforcement Attorney: Not reported
Corrective Action Component: No
Appeal Initiated Date: Not reported
Appeal Resolution Date: Not reported
Disposition Status Date: Not reported
Disposition Status: Not reported
Disposition Status Description: Not reported
Consent/Final Order Sequence Number: Not reported
Consent/Final Order Respondent Name: Not reported
Consent/Final Order Lead Agency: Not reported
Enforcement Type: WRITTEN INFORMAL
Enforcement Responsible Person: NYCW
Enforcement Responsible Sub-Organization: R6
SEP Sequence Number: Not reported
SEP Expenditure Amount: Not reported
SEP Scheduled Completion Date: Not reported
SEP Actual Date: Not reported
SEP Defaulted Date: Not reported
SEP Type: Not reported
SEP Type Description: Not reported
Proposed Amount: Not reported
Final Monetary Amount: Not reported
Paid Amount: Not reported
Final Count: Not reported
Final Amount: Not reported

Found Violation: No
Agency Which Determined Violation: Not reported
Violation Short Description: Not reported
Date Violation was Determined: Not reported

REMINGTON ARMS COMPANY INC (Continued) **1015757894**

Actual Return to Compliance Date:	Not reported
Return to Compliance Qualifier:	Not reported
Violation Responsible Agency:	Not reported
Scheduled Compliance Date:	Not reported
Enforcement Identifier:	Not reported
Date of Enforcement Action:	Not reported
Enforcement Responsible Agency:	Not reported
Enforcement Docket Number:	Not reported
Enforcement Attorney:	Not reported
Corrective Action Component:	Not reported
Appeal Initiated Date:	Not reported
Appeal Resolution Date:	Not reported
Disposition Status Date:	Not reported
Disposition Status:	Not reported
Disposition Status Description:	Not reported
Consent/Final Order Sequence Number:	Not reported
Consent/Final Order Respondent Name:	Not reported
Consent/Final Order Lead Agency:	Not reported
Enforcement Type:	Not reported
Enforcement Responsible Person:	Not reported
Enforcement Responsible Sub-Organization:	Not reported
SEP Sequence Number:	Not reported
SEP Expenditure Amount:	Not reported
SEP Scheduled Completion Date:	Not reported
SEP Actual Date:	Not reported
SEP Defaulted Date:	Not reported
SEP Type:	Not reported
SEP Type Description:	Not reported
Proposed Amount:	Not reported
Final Monetary Amount:	Not reported
Paid Amount:	Not reported
Final Count:	Not reported
Final Amount:	Not reported

Found Violation:	Yes
Agency Which Determined Violation:	State
Violation Short Description:	State Statute or Regulation
Date Violation was Determined:	20111117
Actual Return to Compliance Date:	20111219
Return to Compliance Qualifier:	Documented
Violation Responsible Agency:	State
Scheduled Compliance Date:	Not reported
Enforcement Identifier:	001
Date of Enforcement Action:	20111122
Enforcement Responsible Agency:	State
Enforcement Docket Number:	Not reported
Enforcement Attorney:	Not reported
Corrective Action Component:	No
Appeal Initiated Date:	Not reported
Appeal Resolution Date:	Not reported
Disposition Status Date:	Not reported
Disposition Status:	Not reported
Disposition Status Description:	Not reported
Consent/Final Order Sequence Number:	Not reported
Consent/Final Order Respondent Name:	Not reported
Consent/Final Order Lead Agency:	Not reported
Enforcement Type:	WRITTEN INFORMAL

REMINGTON ARMS COMPANY INC (Continued) **1015757894**

Enforcement Responsible Person: NYRSR
Enforcement Responsible Sub-Organization: R6
SEP Sequence Number: Not reported
SEP Expenditure Amount: Not reported
SEP Scheduled Completion Date: Not reported
SEP Actual Date: Not reported
SEP Defaulted Date: Not reported
SEP Type: Not reported
SEP Type Description: Not reported
Proposed Amount: Not reported
Final Monetary Amount: Not reported
Paid Amount: Not reported
Final Count: Not reported
Final Amount: Not reported

Evaluation Action Summary:
Evaluation Date: 19960509
Evaluation Responsible Agency: State
Found Violation: Yes
Evaluation Type Description: COMPLIANCE EVALUATION INSPECTION
Evaluation Responsible Person Identifier: NYCW
Evaluation Responsible Sub-Organization: R6
Actual Return to Compliance Date: 19960625
Scheduled Compliance Date: 19960621
Date of Request: Not reported
Date Response Received: Not reported
Request Agency: Not reported
Former Citation: Not reported

Evaluation Date: 19901009
Evaluation Responsible Agency: State
Found Violation: Yes
Evaluation Type Description: COMPLIANCE EVALUATION INSPECTION
Evaluation Responsible Person Identifier: NYPAN
Evaluation Responsible Sub-Organization: R6
Actual Return to Compliance Date: 19910516
Scheduled Compliance Date: 19910522
Date of Request: Not reported
Date Response Received: Not reported
Request Agency: Not reported
Former Citation: Not reported

Evaluation Date: 19950524
Evaluation Responsible Agency: State
Found Violation: Yes
Evaluation Type Description: COMPLIANCE EVALUATION INSPECTION
Evaluation Responsible Person Identifier: NYCW
Evaluation Responsible Sub-Organization: R6
Actual Return to Compliance Date: 19950731
Scheduled Compliance Date: 19950801
Date of Request: Not reported
Date Response Received: Not reported
Request Agency: Not reported
Former Citation: Not reported

Evaluation Date: 19840822
Evaluation Responsible Agency: EPA

REMINGTON ARMS COMPANY INC (Continued) **1015757894**

Found Violation:	No
Evaluation Type Description:	NON-FINANCIAL RECORD REVIEW
Evaluation Responsible Person Identifier:	R2CEI
Evaluation Responsible Sub-Organization:	Not reported
Actual Return to Compliance Date:	Not reported
Scheduled Compliance Date:	Not reported
Date of Request:	Not reported
Date Response Received:	Not reported
Request Agency:	Not reported
Former Citation:	Not reported

Evaluation Date:	20141007
Evaluation Responsible Agency:	State
Found Violation:	Yes
Evaluation Type Description:	COMPLIANCE EVALUATION INSPECTION
Evaluation Responsible Person Identifier:	NYRFG
Evaluation Responsible Sub-Organization:	R6
Actual Return to Compliance Date:	20141113
Scheduled Compliance Date:	Not reported
Date of Request:	Not reported
Date Response Received:	Not reported
Request Agency:	Not reported
Former Citation:	Not reported

Evaluation Date:	19970731
Evaluation Responsible Agency:	State
Found Violation:	No
Evaluation Type Description:	NON-FINANCIAL RECORD REVIEW
Evaluation Responsible Person Identifier:	Not reported
Evaluation Responsible Sub-Organization:	EGS
Actual Return to Compliance Date:	Not reported
Scheduled Compliance Date:	Not reported
Date of Request:	Not reported
Date Response Received:	Not reported
Request Agency:	Not reported
Former Citation:	Not reported

Evaluation Date:	20141007
Evaluation Responsible Agency:	State
Found Violation:	Yes
Evaluation Type Description:	COMPLIANCE EVALUATION INSPECTION
Evaluation Responsible Person Identifier:	NYRFG
Evaluation Responsible Sub-Organization:	R6
Actual Return to Compliance Date:	20141113
Scheduled Compliance Date:	Not reported
Date of Request:	Not reported
Date Response Received:	Not reported
Request Agency:	Not reported
Former Citation:	Not reported

Evaluation Date:	20180327
Evaluation Responsible Agency:	State
Found Violation:	Yes
Evaluation Type Description:	COMPLIANCE EVALUATION INSPECTION
Evaluation Responsible Person Identifier:	NYRFG
Evaluation Responsible Sub-Organization:	R6
Actual Return to Compliance Date:	20180328

REMINGTON ARMS COMPANY INC (Continued) **1015757894**

Scheduled Compliance Date:	Not reported
Date of Request:	Not reported
Date Response Received:	Not reported
Request Agency:	Not reported
Former Citation:	Not reported
Evaluation Date:	20021016
Evaluation Responsible Agency:	State
Found Violation:	Yes
Evaluation Type Description:	COMPLIANCE EVALUATION INSPECTION
Evaluation Responsible Person Identifier:	NYTTE
Evaluation Responsible Sub-Organization:	R6
Actual Return to Compliance Date:	20021017
Scheduled Compliance Date:	Not reported
Date of Request:	Not reported
Date Response Received:	Not reported
Request Agency:	Not reported
Former Citation:	Not reported
Evaluation Date:	20030922
Evaluation Responsible Agency:	EPA
Found Violation:	No
Evaluation Type Description:	COMPLIANCE EVALUATION INSPECTION
Evaluation Responsible Person Identifier:	R2EJG
Evaluation Responsible Sub-Organization:	RCB
Actual Return to Compliance Date:	Not reported
Scheduled Compliance Date:	Not reported
Date of Request:	Not reported
Date Response Received:	Not reported
Request Agency:	Not reported
Former Citation:	Not reported
Evaluation Date:	20141007
Evaluation Responsible Agency:	State
Found Violation:	Yes
Evaluation Type Description:	COMPLIANCE EVALUATION INSPECTION
Evaluation Responsible Person Identifier:	NYRFG
Evaluation Responsible Sub-Organization:	R6
Actual Return to Compliance Date:	20141007
Scheduled Compliance Date:	Not reported
Date of Request:	Not reported
Date Response Received:	Not reported
Request Agency:	Not reported
Former Citation:	Not reported
Evaluation Date:	19930512
Evaluation Responsible Agency:	State
Found Violation:	Yes
Evaluation Type Description:	COMPLIANCE EVALUATION INSPECTION
Evaluation Responsible Person Identifier:	NYCW
Evaluation Responsible Sub-Organization:	R6
Actual Return to Compliance Date:	19930602
Scheduled Compliance Date:	19930621
Date of Request:	Not reported
Date Response Received:	Not reported
Request Agency:	Not reported
Former Citation:	Not reported

REMINGTON ARMS COMPANY INC (Continued) **1015757894**

Evaluation Date:	20010209
Evaluation Responsible Agency:	State
Found Violation:	No
Evaluation Type Description:	FINANCIAL RECORD REVIEW
Evaluation Responsible Person Identifier:	NYJMI
Evaluation Responsible Sub-Organization:	CO
Actual Return to Compliance Date:	Not reported
Scheduled Compliance Date:	Not reported
Date of Request:	Not reported
Date Response Received:	Not reported
Request Agency:	Not reported
Former Citation:	Not reported

Evaluation Date:	20020513
Evaluation Responsible Agency:	State
Found Violation:	No
Evaluation Type Description:	NON-FINANCIAL RECORD REVIEW
Evaluation Responsible Person Identifier:	NYWWZ
Evaluation Responsible Sub-Organization:	EGS
Actual Return to Compliance Date:	Not reported
Scheduled Compliance Date:	Not reported
Date of Request:	Not reported
Date Response Received:	Not reported
Request Agency:	Not reported
Former Citation:	Not reported

Evaluation Date:	20111117
Evaluation Responsible Agency:	State
Found Violation:	Yes
Evaluation Type Description:	COMPLIANCE EVALUATION INSPECTION
Evaluation Responsible Person Identifier:	NYRSR
Evaluation Responsible Sub-Organization:	R6
Actual Return to Compliance Date:	20111219
Scheduled Compliance Date:	Not reported
Date of Request:	Not reported
Date Response Received:	Not reported
Request Agency:	Not reported
Former Citation:	Not reported

Evaluation Date:	19970528
Evaluation Responsible Agency:	State
Found Violation:	No
Evaluation Type Description:	COMPLIANCE EVALUATION INSPECTION
Evaluation Responsible Person Identifier:	NYCW
Evaluation Responsible Sub-Organization:	R6
Actual Return to Compliance Date:	Not reported
Scheduled Compliance Date:	Not reported
Date of Request:	Not reported
Date Response Received:	Not reported
Request Agency:	Not reported
Former Citation:	Not reported

Evaluation Date:	19891117
Evaluation Responsible Agency:	State
Found Violation:	No
Evaluation Type Description:	COMPLIANCE EVALUATION INSPECTION
Evaluation Responsible Person Identifier:	NYDEC

REMINGTON ARMS COMPANY INC (Continued) **1015757894**

Evaluation Responsible Sub-Organization:	Not reported
Actual Return to Compliance Date:	Not reported
Scheduled Compliance Date:	Not reported
Date of Request:	Not reported
Date Response Received:	Not reported
Request Agency:	Not reported
Former Citation:	Not reported
Evaluation Date:	20021016
Evaluation Responsible Agency:	State
Found Violation:	Yes
Evaluation Type Description:	COMPLIANCE EVALUATION INSPECTION
Evaluation Responsible Person Identifier:	NYTTE
Evaluation Responsible Sub-Organization:	R6
Actual Return to Compliance Date:	20021017
Scheduled Compliance Date:	Not reported
Date of Request:	Not reported
Date Response Received:	Not reported
Request Agency:	Not reported
Former Citation:	Not reported
Evaluation Date:	20111117
Evaluation Responsible Agency:	State
Found Violation:	Yes
Evaluation Type Description:	COMPLIANCE EVALUATION INSPECTION
Evaluation Responsible Person Identifier:	NYRSR
Evaluation Responsible Sub-Organization:	R6
Actual Return to Compliance Date:	20111219
Scheduled Compliance Date:	Not reported
Date of Request:	Not reported
Date Response Received:	Not reported
Request Agency:	Not reported
Former Citation:	Not reported
Evaluation Date:	19970317
Evaluation Responsible Agency:	State
Found Violation:	No
Evaluation Type Description:	NON-FINANCIAL RECORD REVIEW
Evaluation Responsible Person Identifier:	Not reported
Evaluation Responsible Sub-Organization:	EGS
Actual Return to Compliance Date:	Not reported
Scheduled Compliance Date:	Not reported
Date of Request:	Not reported
Date Response Received:	Not reported
Request Agency:	Not reported
Former Citation:	Not reported
Evaluation Date:	19940616
Evaluation Responsible Agency:	State
Found Violation:	Yes
Evaluation Type Description:	COMPLIANCE EVALUATION INSPECTION
Evaluation Responsible Person Identifier:	NYCW
Evaluation Responsible Sub-Organization:	R6
Actual Return to Compliance Date:	19940815
Scheduled Compliance Date:	19940811
Date of Request:	Not reported
Date Response Received:	Not reported

REMINGTON ARMS COMPANY INC (Continued) **1015757894**

Request Agency:	Not reported
Former Citation:	Not reported
Evaluation Date:	19910926
Evaluation Responsible Agency:	State
Found Violation:	No
Evaluation Type Description:	COMPLIANCE EVALUATION INSPECTION
Evaluation Responsible Person Identifier:	NYCW
Evaluation Responsible Sub-Organization:	R6
Actual Return to Compliance Date:	Not reported
Scheduled Compliance Date:	Not reported
Date of Request:	Not reported
Date Response Received:	Not reported
Request Agency:	Not reported
Former Citation:	Not reported
Evaluation Date:	20081203
Evaluation Responsible Agency:	State
Found Violation:	Yes
Evaluation Type Description:	COMPLIANCE EVALUATION INSPECTION
Evaluation Responsible Person Identifier:	NYRFG
Evaluation Responsible Sub-Organization:	R6
Actual Return to Compliance Date:	20081203
Scheduled Compliance Date:	Not reported
Date of Request:	Not reported
Date Response Received:	Not reported
Request Agency:	Not reported
Former Citation:	Not reported
Evaluation Date:	20180327
Evaluation Responsible Agency:	State
Found Violation:	Yes
Evaluation Type Description:	COMPLIANCE EVALUATION INSPECTION
Evaluation Responsible Person Identifier:	NYRFG
Evaluation Responsible Sub-Organization:	R6
Actual Return to Compliance Date:	20180328
Scheduled Compliance Date:	Not reported
Date of Request:	Not reported
Date Response Received:	Not reported
Request Agency:	Not reported
Former Citation:	Not reported
Evaluation Date:	19920409
Evaluation Responsible Agency:	EPA Contractor/Grantee
Found Violation:	No
Evaluation Type Description:	COMPLIANCE EVALUATION INSPECTION
Evaluation Responsible Person Identifier:	R2TRC
Evaluation Responsible Sub-Organization:	RCB
Actual Return to Compliance Date:	Not reported
Scheduled Compliance Date:	Not reported
Date of Request:	Not reported
Date Response Received:	Not reported
Request Agency:	Not reported
Former Citation:	Not reported
Evaluation Date:	19960918
Evaluation Responsible Agency:	State

REMINGTON ARMS COMPANY INC (Continued) **1015757894**

Found Violation:	No
Evaluation Type Description:	NON-FINANCIAL RECORD REVIEW
Evaluation Responsible Person Identifier:	NYWWZ
Evaluation Responsible Sub-Organization:	EGS
Actual Return to Compliance Date:	Not reported
Scheduled Compliance Date:	Not reported
Date of Request:	Not reported
Date Response Received:	Not reported
Request Agency:	Not reported
Former Citation:	Not reported

Evaluation Date:	19940616
Evaluation Responsible Agency:	State
Found Violation:	Yes
Evaluation Type Description:	COMPLIANCE EVALUATION INSPECTION
Evaluation Responsible Person Identifier:	NYCW
Evaluation Responsible Sub-Organization:	R6
Actual Return to Compliance Date:	19940815
Scheduled Compliance Date:	19940811
Date of Request:	Not reported
Date Response Received:	Not reported
Request Agency:	Not reported
Former Citation:	Not reported

Evaluation Date:	20081203
Evaluation Responsible Agency:	State
Found Violation:	Yes
Evaluation Type Description:	COMPLIANCE EVALUATION INSPECTION
Evaluation Responsible Person Identifier:	NYRFG
Evaluation Responsible Sub-Organization:	R6
Actual Return to Compliance Date:	20081210
Scheduled Compliance Date:	Not reported
Date of Request:	Not reported
Date Response Received:	Not reported
Request Agency:	Not reported
Former Citation:	Not reported

Evaluation Date:	19851024
Evaluation Responsible Agency:	EPA-Initiated Oversight/Observation/Training Actions
Found Violation:	No
Evaluation Type Description:	COMPLIANCE EVALUATION INSPECTION
Evaluation Responsible Person Identifier:	R2JC
Evaluation Responsible Sub-Organization:	Not reported
Actual Return to Compliance Date:	Not reported
Scheduled Compliance Date:	Not reported
Date of Request:	Not reported
Date Response Received:	Not reported
Request Agency:	Not reported
Former Citation:	Not reported

Evaluation Date:	19860729
Evaluation Responsible Agency:	EPA
Found Violation:	Yes
Evaluation Type Description:	COMPLIANCE EVALUATION INSPECTION
Evaluation Responsible Person Identifier:	R2LN2
Evaluation Responsible Sub-Organization:	Not reported
Actual Return to Compliance Date:	19871105

REMINGTON ARMS COMPANY INC (Continued) **1015757894**

Scheduled Compliance Date:	Not reported
Date of Request:	Not reported
Date Response Received:	Not reported
Request Agency:	Not reported
Former Citation:	Not reported
Evaluation Date:	20111117
Evaluation Responsible Agency:	State
Found Violation:	Yes
Evaluation Type Description:	COMPLIANCE EVALUATION INSPECTION
Evaluation Responsible Person Identifier:	NYRSR
Evaluation Responsible Sub-Organization:	R6
Actual Return to Compliance Date:	20111219
Scheduled Compliance Date:	Not reported
Date of Request:	Not reported
Date Response Received:	Not reported
Request Agency:	Not reported
Former Citation:	Not reported
Evaluation Date:	20141007
Evaluation Responsible Agency:	State
Found Violation:	Yes
Evaluation Type Description:	COMPLIANCE EVALUATION INSPECTION
Evaluation Responsible Person Identifier:	NYRFG
Evaluation Responsible Sub-Organization:	R6
Actual Return to Compliance Date:	20141113
Scheduled Compliance Date:	Not reported
Date of Request:	Not reported
Date Response Received:	Not reported
Request Agency:	Not reported
Former Citation:	Not reported
Evaluation Date:	20111117
Evaluation Responsible Agency:	State
Found Violation:	Yes
Evaluation Type Description:	COMPLIANCE EVALUATION INSPECTION
Evaluation Responsible Person Identifier:	NYRSR
Evaluation Responsible Sub-Organization:	R6
Actual Return to Compliance Date:	20111219
Scheduled Compliance Date:	Not reported
Date of Request:	Not reported
Date Response Received:	Not reported
Request Agency:	Not reported
Former Citation:	Not reported
Evaluation Date:	19990430
Evaluation Responsible Agency:	State
Found Violation:	No
Evaluation Type Description:	NON-FINANCIAL RECORD REVIEW
Evaluation Responsible Person Identifier:	NYWWZ
Evaluation Responsible Sub-Organization:	EGS
Actual Return to Compliance Date:	Not reported
Scheduled Compliance Date:	Not reported
Date of Request:	Not reported
Date Response Received:	Not reported
Request Agency:	Not reported
Former Citation:	Not reported

REMINGTON ARMS COMPANY INC (Continued) **1015757894**

Evaluation Date:	20111117
Evaluation Responsible Agency:	State
Found Violation:	Yes
Evaluation Type Description:	COMPLIANCE EVALUATION INSPECTION
Evaluation Responsible Person Identifier:	NYRSR
Evaluation Responsible Sub-Organization:	R6
Actual Return to Compliance Date:	20111219
Scheduled Compliance Date:	Not reported
Date of Request:	Not reported
Date Response Received:	Not reported
Request Agency:	Not reported
Former Citation:	Not reported

Evaluation Date:	20010831
Evaluation Responsible Agency:	State
Found Violation:	No
Evaluation Type Description:	NON-FINANCIAL RECORD REVIEW
Evaluation Responsible Person Identifier:	NYWWZ
Evaluation Responsible Sub-Organization:	EGS
Actual Return to Compliance Date:	Not reported
Scheduled Compliance Date:	Not reported
Date of Request:	Not reported
Date Response Received:	Not reported
Request Agency:	Not reported
Former Citation:	Not reported

Evaluation Date:	20081203
Evaluation Responsible Agency:	State
Found Violation:	Yes
Evaluation Type Description:	COMPLIANCE EVALUATION INSPECTION
Evaluation Responsible Person Identifier:	NYRFG
Evaluation Responsible Sub-Organization:	R6
Actual Return to Compliance Date:	20081203
Scheduled Compliance Date:	Not reported
Date of Request:	Not reported
Date Response Received:	Not reported
Request Agency:	Not reported
Former Citation:	Not reported

Evaluation Date:	19850117
Evaluation Responsible Agency:	State
Found Violation:	No
Evaluation Type Description:	NON-FINANCIAL RECORD REVIEW
Evaluation Responsible Person Identifier:	NYDEC
Evaluation Responsible Sub-Organization:	Not reported
Actual Return to Compliance Date:	Not reported
Scheduled Compliance Date:	Not reported
Date of Request:	Not reported
Date Response Received:	Not reported
Request Agency:	Not reported
Former Citation:	Not reported

Evaluation Date:	20021016
Evaluation Responsible Agency:	State
Found Violation:	No
Evaluation Type Description:	COMPLIANCE EVALUATION INSPECTION
Evaluation Responsible Person Identifier:	NYTTE

REMINGTON ARMS COMPANY INC (Continued) **1015757894**

Evaluation Responsible Sub-Organization:	R6
Actual Return to Compliance Date:	Not reported
Scheduled Compliance Date:	Not reported
Date of Request:	Not reported
Date Response Received:	Not reported
Request Agency:	Not reported
Former Citation:	Not reported
Evaluation Date:	19840615
Evaluation Responsible Agency:	State
Found Violation:	No
Evaluation Type Description:	COMPLIANCE EVALUATION INSPECTION
Evaluation Responsible Person Identifier:	NYDEC
Evaluation Responsible Sub-Organization:	Not reported
Actual Return to Compliance Date:	Not reported
Scheduled Compliance Date:	Not reported
Date of Request:	Not reported
Date Response Received:	Not reported
Request Agency:	Not reported
Former Citation:	Not reported
Evaluation Date:	20141007
Evaluation Responsible Agency:	State
Found Violation:	Yes
Evaluation Type Description:	COMPLIANCE EVALUATION INSPECTION
Evaluation Responsible Person Identifier:	NYRFG
Evaluation Responsible Sub-Organization:	R6
Actual Return to Compliance Date:	20141014
Scheduled Compliance Date:	Not reported
Date of Request:	Not reported
Date Response Received:	Not reported
Request Agency:	Not reported
Former Citation:	Not reported
Evaluation Date:	19980424
Evaluation Responsible Agency:	State
Found Violation:	No
Evaluation Type Description:	NON-FINANCIAL RECORD REVIEW
Evaluation Responsible Person Identifier:	NYWWZ
Evaluation Responsible Sub-Organization:	EGS
Actual Return to Compliance Date:	Not reported
Scheduled Compliance Date:	Not reported
Date of Request:	Not reported
Date Response Received:	Not reported
Request Agency:	Not reported
Former Citation:	Not reported
Evaluation Date:	20141007
Evaluation Responsible Agency:	State
Found Violation:	Yes
Evaluation Type Description:	COMPLIANCE EVALUATION INSPECTION
Evaluation Responsible Person Identifier:	NYRFG
Evaluation Responsible Sub-Organization:	R6
Actual Return to Compliance Date:	20141113
Scheduled Compliance Date:	Not reported
Date of Request:	Not reported
Date Response Received:	Not reported

REMINGTON ARMS COMPANY INC (Continued) **1015757894**

Request Agency: Not reported
Former Citation: Not reported

Evaluation Date: 20081203
Evaluation Responsible Agency: State
Found Violation: Yes
Evaluation Type Description: COMPLIANCE EVALUATION INSPECTION
Evaluation Responsible Person Identifier: NYRFG
Evaluation Responsible Sub-Organization: R6
Actual Return to Compliance Date: 20090204
Scheduled Compliance Date: Not reported
Date of Request: Not reported
Date Response Received: Not reported
Request Agency: Not reported
Former Citation: Not reported

Evaluation Date: 19871105
Evaluation Responsible Agency: State
Found Violation: No
Evaluation Type Description: COMPLIANCE EVALUATION INSPECTION
Evaluation Responsible Person Identifier: NYDEC
Evaluation Responsible Sub-Organization: Not reported
Actual Return to Compliance Date: Not reported
Scheduled Compliance Date: Not reported
Date of Request: Not reported
Date Response Received: Not reported
Request Agency: Not reported
Former Citation: Not reported

Evaluation Date: 19871105
Evaluation Responsible Agency: EPA
Found Violation: Yes
Evaluation Type Description: COMPLIANCE EVALUATION INSPECTION
Evaluation Responsible Person Identifier: R2CEI
Evaluation Responsible Sub-Organization: Not reported
Actual Return to Compliance Date: 19890117
Scheduled Compliance Date: Not reported
Date of Request: Not reported
Date Response Received: Not reported
Request Agency: Not reported
Former Citation: Not reported

Evaluation Date: 19850731
Evaluation Responsible Agency: State
Found Violation: No
Evaluation Type Description: COMPLIANCE EVALUATION INSPECTION
Evaluation Responsible Person Identifier: NYDEC
Evaluation Responsible Sub-Organization: Not reported
Actual Return to Compliance Date: Not reported
Scheduled Compliance Date: Not reported
Date of Request: Not reported
Date Response Received: Not reported
Request Agency: Not reported
Former Citation: Not reported

Evaluation Date: 20141007
Evaluation Responsible Agency: State

REMINGTON ARMS COMPANY INC (Continued) **1015757894**

Found Violation:	Yes
Evaluation Type Description:	COMPLIANCE EVALUATION INSPECTION
Evaluation Responsible Person Identifier:	NYRFG
Evaluation Responsible Sub-Organization:	R6
Actual Return to Compliance Date:	20141113
Scheduled Compliance Date:	Not reported
Date of Request:	Not reported
Date Response Received:	Not reported
Request Agency:	Not reported
Former Citation:	Not reported

Evaluation Date:	20081203
Evaluation Responsible Agency:	State
Found Violation:	Yes
Evaluation Type Description:	COMPLIANCE EVALUATION INSPECTION
Evaluation Responsible Person Identifier:	NYRFG
Evaluation Responsible Sub-Organization:	R6
Actual Return to Compliance Date:	20090204
Scheduled Compliance Date:	Not reported
Date of Request:	Not reported
Date Response Received:	Not reported
Request Agency:	Not reported
Former Citation:	Not reported

Evaluation Date:	20021016
Evaluation Responsible Agency:	State
Found Violation:	Yes
Evaluation Type Description:	COMPLIANCE EVALUATION INSPECTION
Evaluation Responsible Person Identifier:	NYTTE
Evaluation Responsible Sub-Organization:	R6
Actual Return to Compliance Date:	20021017
Scheduled Compliance Date:	Not reported
Date of Request:	Not reported
Date Response Received:	Not reported
Request Agency:	Not reported
Former Citation:	Not reported

Evaluation Date:	20020326
Evaluation Responsible Agency:	State
Found Violation:	No
Evaluation Type Description:	NON-FINANCIAL RECORD REVIEW
Evaluation Responsible Person Identifier:	NYWWZ
Evaluation Responsible Sub-Organization:	EGS
Actual Return to Compliance Date:	Not reported
Scheduled Compliance Date:	Not reported
Date of Request:	Not reported
Date Response Received:	Not reported
Request Agency:	Not reported
Former Citation:	Not reported

Evaluation Date:	19870724
Evaluation Responsible Agency:	State
Found Violation:	No
Evaluation Type Description:	FINANCIAL RECORD REVIEW
Evaluation Responsible Person Identifier:	NYDEC
Evaluation Responsible Sub-Organization:	Not reported
Actual Return to Compliance Date:	Not reported

REMINGTON ARMS COMPANY INC (Continued) **1015757894**

Scheduled Compliance Date:	Not reported
Date of Request:	Not reported
Date Response Received:	Not reported
Request Agency:	Not reported
Former Citation:	Not reported
Evaluation Date:	19860729
Evaluation Responsible Agency:	EPA
Found Violation:	Yes
Evaluation Type Description:	COMPLIANCE EVALUATION INSPECTION
Evaluation Responsible Person Identifier:	R2LN2
Evaluation Responsible Sub-Organization:	Not reported
Actual Return to Compliance Date:	19910926
Scheduled Compliance Date:	Not reported
Date of Request:	Not reported
Date Response Received:	Not reported
Request Agency:	Not reported
Former Citation:	Not reported
Evaluation Date:	20200812
Evaluation Responsible Agency:	State
Found Violation:	Yes
Evaluation Type Description:	COMPLIANCE EVALUATION INSPECTION
Evaluation Responsible Person Identifier:	NYRFG
Evaluation Responsible Sub-Organization:	R6
Actual Return to Compliance Date:	20200813
Scheduled Compliance Date:	Not reported
Date of Request:	Not reported
Date Response Received:	Not reported
Request Agency:	Not reported
Former Citation:	Not reported
Evaluation Date:	20111117
Evaluation Responsible Agency:	State
Found Violation:	Yes
Evaluation Type Description:	COMPLIANCE EVALUATION INSPECTION
Evaluation Responsible Person Identifier:	NYRSR
Evaluation Responsible Sub-Organization:	R6
Actual Return to Compliance Date:	20111219
Scheduled Compliance Date:	Not reported
Date of Request:	Not reported
Date Response Received:	Not reported
Request Agency:	Not reported
Former Citation:	Not reported
Evaluation Date:	19991222
Evaluation Responsible Agency:	State
Found Violation:	No
Evaluation Type Description:	NON-FINANCIAL RECORD REVIEW
Evaluation Responsible Person Identifier:	NYWWZ
Evaluation Responsible Sub-Organization:	EGS
Actual Return to Compliance Date:	Not reported
Scheduled Compliance Date:	Not reported
Date of Request:	Not reported
Date Response Received:	Not reported
Request Agency:	Not reported
Former Citation:	Not reported

REMINGTON ARMS COMPANY INC (Continued) **1015757894**

Evaluation Date:	20020520
Evaluation Responsible Agency:	State
Found Violation:	No
Evaluation Type Description:	OPERATION AND MAINTENANCE INSPECTION
Evaluation Responsible Person Identifier:	NYWWZ
Evaluation Responsible Sub-Organization:	EGS
Actual Return to Compliance Date:	Not reported
Scheduled Compliance Date:	Not reported
Date of Request:	Not reported
Date Response Received:	Not reported
Request Agency:	Not reported
Former Citation:	Not reported

Evaluation Date:	20060126
Evaluation Responsible Agency:	State
Found Violation:	No
Evaluation Type Description:	COMPLIANCE EVALUATION INSPECTION
Evaluation Responsible Person Identifier:	NYGMH
Evaluation Responsible Sub-Organization:	R6
Actual Return to Compliance Date:	Not reported
Scheduled Compliance Date:	Not reported
Date of Request:	Not reported
Date Response Received:	Not reported
Request Agency:	Not reported
Former Citation:	Not reported

Evaluation Date:	19860729
Evaluation Responsible Agency:	State
Found Violation:	Yes
Evaluation Type Description:	COMPLIANCE EVALUATION INSPECTION
Evaluation Responsible Person Identifier:	NYDEC
Evaluation Responsible Sub-Organization:	Not reported
Actual Return to Compliance Date:	19871105
Scheduled Compliance Date:	Not reported
Date of Request:	Not reported
Date Response Received:	Not reported
Request Agency:	Not reported
Former Citation:	Not reported

Evaluation Date:	19881129
Evaluation Responsible Agency:	State
Found Violation:	Yes
Evaluation Type Description:	COMPLIANCE EVALUATION INSPECTION
Evaluation Responsible Person Identifier:	NYDEC
Evaluation Responsible Sub-Organization:	Not reported
Actual Return to Compliance Date:	19890117
Scheduled Compliance Date:	19890122
Date of Request:	Not reported
Date Response Received:	Not reported
Request Agency:	Not reported
Former Citation:	Not reported

Evaluation Date:	19920520
Evaluation Responsible Agency:	State
Found Violation:	Yes
Evaluation Type Description:	COMPLIANCE EVALUATION INSPECTION
Evaluation Responsible Person Identifier:	NYCW

REMINGTON ARMS COMPANY INC (Continued) **1015757894**

Evaluation Responsible Sub-Organization:	R6
Actual Return to Compliance Date:	19920616
Scheduled Compliance Date:	19920701
Date of Request:	Not reported
Date Response Received:	Not reported
Request Agency:	Not reported
Former Citation:	Not reported
Evaluation Date:	19980624
Evaluation Responsible Agency:	State
Found Violation:	No
Evaluation Type Description:	COMPLIANCE EVALUATION INSPECTION
Evaluation Responsible Person Identifier:	NYTTE
Evaluation Responsible Sub-Organization:	R6
Actual Return to Compliance Date:	Not reported
Scheduled Compliance Date:	Not reported
Date of Request:	Not reported
Date Response Received:	Not reported
Request Agency:	Not reported
Former Citation:	Not reported
Evaluation Date:	20111117
Evaluation Responsible Agency:	State
Found Violation:	Yes
Evaluation Type Description:	COMPLIANCE EVALUATION INSPECTION
Evaluation Responsible Person Identifier:	NYRSR
Evaluation Responsible Sub-Organization:	R6
Actual Return to Compliance Date:	20111219
Scheduled Compliance Date:	Not reported
Date of Request:	Not reported
Date Response Received:	Not reported
Request Agency:	Not reported
Former Citation:	Not reported

REMINGTON ARMS COMPANY INC (Continued) **1015757894**

2020 COR ACTION:
EPA ID: NYD002240638
Region: 2
Action: Remedy Construction

Facility, Chemical, Releases and Other Waste Management Summary Information:

TRI ID:	1335WRMRMS14HEF
Form Type:	Form R
Reporting year:	2023
Trade secret indicator:	NO
Sanitized indicator:	NO
Title of certifying official:	DIRECTOR PLANT OPERATIONS ROBERT SKINNER
Certifying officials signature indicator:	ELECTRONIC
Date signed:	2024-06-26
Name:	Remarms Llc
Address:	14 HOEFLER AVE
City,State,Zip:	ILION, NY 13357
BIA code:	Not reported
Tribe name:	Not reported
Mailing name:	Remarms Llc
Mailing street:	14 HOEFLER AVE
Mailing province:	Not reported
Mailing City,State,Zip:	ILION, NY 13357
Entire facility ind:	YES
Partial facility ind:	NO
Federal facility ind:	NO
Goco facility ind:	NO
Assigned fed facility flag:	NO
Public contact name:	PAUL BOMAN
Public contact phone and Ext:	6025401854
Public contact email:	PAUL.BOMAN@REMARMS.COM
Primary sic code:	Not reported
Sic code 2:	Not reported
Sic code 3:	Not reported
Sic code 4:	Not reported
Sic code 5:	Not reported
Sic code 6:	Not reported
Naics origin:	Not reported
Primary naics code:	332994
Naics code 2:	Not reported
Naics code 3:	Not reported
Naics code 4:	Not reported
Naics code 5:	Not reported
Naics code 6:	Not reported
Latitude:	43.01329
Longitude:	-75.034554
D and B number A:	117894705
D and B number B:	Not reported
RCRA number A:	Not reported
RCRA number B:	Not reported
RCRA number C:	Not reported
RCRA number D:	Not reported
RCRA number E:	Not reported
RCRA number F:	Not reported
RCRA number G:	Not reported
RCRA number H:	Not reported

REMINGTON ARMS COMPANY INC (Continued) **1015757894**

NPDES number A:		Not reported
NPDES number B:		Not reported
NPDES number C:		Not reported
NPDES number D:		Not reported
NPDES number E:		Not reported
NPDES number F:		Not reported
NPDES number G:		Not reported
Parent company name:		Not reported
Parent company D and B number:		Not reported
Standardized parent company name:		NA
Document control number:		1323221955418
TRI ID:		1335WRMRMS14HEF
Cas number:		N420
Chemical name:	Lead compounds	
Classification:		PBT
Unit of measure:		Pounds
Metal ind:		YES
Revision code 1:		Not reported
Revision code 2:		Not reported
Maximum amount on site:		03
Fugitive air emissions - total release pounds:		NA
Fugitive air emissions - total release range code:		Not reported
Total fugitive air emissions:		0
Fugitive air emissions - basis of estimate:		Not reported
Stack air emissions - release pounds:		.96
Stack air emissions - release range code:		Not reported
Total stack air emissions:		.96
Stack air emissions - basis of estimate:		Mass Balance Calculations
Total air emissions:		.96
Discharges to stream a - stream name:		MOHAWK RIVER
Total discharges to stream a:		2.8
Discharges to stream a - basis of estimate:		Mass Balance Calculations
Discharges to stream a - % from stormwater:		100
Discharges to stream b - stream name:		Not reported
Total discharges to stream b:		Not reported
Discharges to stream b - basis of estimate:		Not reported
Discharges to stream b - % from stormwater:		Not reported
Discharges to stream c - stream name:		Not reported
Total discharges to stream c:		Not reported
Discharges to stream c - basis of estimate:		Not reported
Discharges to stream c - % from stormwater:		Not reported
Discharges to stream d - stream name:		Not reported
Total discharges to stream d:		Not reported
Discharges to stream d - basis of estimate:		Not reported
Discharges to stream d - % from stormwater:		Not reported
Discharges to stream e - stream name:		Not reported
Total discharges to stream e:		Not reported
Discharges to stream e - basis of estimate:		Not reported
Discharges to stream e - % from stormwater:		Not reported
Discharges to stream f - stream name:		Not reported
Total discharges to stream f:		Not reported
Discharges to stream f - basis of estimate:		Not reported
Discharges to stream f - % from stormwater:		Not reported
Discharges to stream g - stream name:		Not reported
Total discharges to stream g:		Not reported
Discharges to stream g - basis of estimate:		Not reported
Discharges to stream g - % from stormwater:		Not reported

REMINGTON ARMS COMPANY INC (Continued) **1015757894**

Discharges to stream h - stream name:	Not reported
Discharges to stream h - release pounds:	Not reported
Discharges to stream h - release range code:	Not reported
Total discharges to stream h:	Not reported
Discharges to stream h - basis for estimate:	Not reported
Discharges to stream h - % from stormwater:	Not reported
Total number of receiving streams:	1
Total surface water discharge:	2.8
Total on-site underground inj - pounds:	Not reported
On-site underground inj - basis of estimate:	Not reported
Total on-site ugrnd inj to cl i wells - pounds:	0
On-site underground inj to c1 i wells - basis of estimate:	Not reported
Total on-site ugrnd inj to cl ii-v wells - pounds:	0
On-site ungrnd inj to cl ii-v wells - basis of estimate:	Not reported
Total on-site underground injection:	0
Total on-site landfills:	Not reported
On-site landfills - basis of estimate:	Not reported
Total on-site RCRA subtitle c landfills:	0
On-site RCRA subtitle c landfills - basis of estimate:	Not reported
Total other on-site landfills:	0
Other landfills - basis of estimate:	Not reported
Total on-site land treatment:	0
Land trtmt/appl farming - basis of estimate:	Not reported
Total surface impoundments:	Not reported
Surface impoundment - basis of estimate:	Not reported
Total RCRA c surface impoundments:	0
RCRA c Surface impoundment - basis of estimate:	Not reported
Total other surface impoundments:	0
Other surface impoundment - basis of estimate:	Not reported
Total other disposal:	0
Other disposal - basis of estimate:	Not reported
Total on-site land releases:	0
Total on-site releases:	3.76
Off-site - POTW releases:	3.1
Off-site - storage only:	0
Off-site - solid/stab - metals:	0
Off-site - wastewater treatment release - metals:	0
Off-site - solid/stab - release - metals:	0
Off-site - wastewater treatment - metals:	0
Off-site - underground injection:	0
Off-site - underground injection - class 1 wells:	0
Off-site - underground injection - class ii-v wells:	0
Off-site - landfills/disposal surface impoundments:	0
Off-site - surface impoundment:	0
Off-site - RCRA subtitle c surface impoundments:	0
Off-site - other surface impoundments:	0
Off-site - other landfills:	.09
Off-site - RCRA subtitle c landfills:	124.1
Off-site - disposal - land treatment:	0
Off-site - disposal - other land disposal:	0
Off-site - disposal - other off-site management:	0
Off-site - disposal - transfer to waste broker:	0
Off-site - disposal - unknown:	0
Total transferred off site for disposal:	127.29
Off-site - recycling - solvents/organics recovery:	0
Off-site - recycling -metals recovery:	0
Off-site - recycling - other reuse or recovery:	0

REMINGTON ARMS COMPANY INC (Continued) **1015757894**

Off-site - recycling - acid regeneration:	0
Off-site - recycling - transfer to waste broker:	0
Total transferred off site for recycling:	0
Off-site - energy recovery:	0
Off-site - transfer to waste broker for energy recovery:	0
Total transferred off site for energy recovery:	0
Off-site - POTW treatment:	0
Off-site - solid/stab treatment - non metals:	0
Off-site -incineration/thermal treatment:	0
Off-site - incineration/insignificant heat value:	0
Off-site - wastewater treatment - non-metals:	0
Off-site - other waste treatment:	0
Off-site - transfer to waste broker - waste treatment:	0
Total transferred off site for treatment:	0
Off-site - transfer to waste broker:	0
Total transferred off site for further waste management:	127.29
Total POTW transfer:	3.1
Energy recovery on site current year:	0
Recycled on site current year:	0
Treated on site current year:	0
Total on-site waste management:	0
On-site energy recovery method 1:	Not Applicable
On-site energy recovery method 2:	Not reported
On-site energy recovery method 3:	Not Applicable
On-site energy recovery method 4:	Not reported
On-site recycling processes method 1:	Not Applicable
On-site recycling processes method 2:	Not reported
On-site recycling processes method 3:	Not reported
On-site recycling processes method 4:	Not reported
On-site recycling processes method 5:	Not reported
On-site recycling processes method 6:	Not reported
On-site recycling processes method 7:	Not reported
FRS Facility ID:	Not reported
Elemental Metal Included:	YES
Waste Rock Pile managed Indicator:	0
Waste Rock Quantity:	Not reported
Off Site - POTW Releases 81C:	1.953
Off Site - POTW Releases 81D:	1.147
Assigned Partial Facility Flag:	NO
Case Number:	N420
Mixture Name:	NA
Carcinogen Ind:	NO
PFAS Ind:	NO
Foreign Parent Company D and B Number:	Not reported
Foreign Parent Company Name:	Not reported
Hazardous Air Pollutant - HAPS:	YES
Standardized Foreign Parent Company Name:	NA

Chemical Activities and Uses:

Cas number:	N420
Document control number:	1323221955418
Chemical name: Lead compounds	
Classification:	PBT
Unit of measure:	Pounds
Produce the chemical:	No
Import the chemical:	No
On-site use of the chemical:	No
Sale or distribution of the chemical:	No

REMINGTON ARMS COMPANY INC (Continued) **1015757894**

As a byproduct:	No
As a manufactured impurity:	No
Used as a reactant:	No
P101 feedstocks:	No
P102 raw materials:	No
P103 intermediates:	No
P104 initiators:	No
P199 other:	No
Added as a formulation component:	No
P201 additives:	No
P202 dyes:	No
P203 reaction diluents:	No
P204 initiators:	No
P205 solvents:	No
P206 inhibitors:	No
P207 emulsifiers:	No
P208 surfactants:	No
P209 lubricants:	No
P210 flame retardants:	No
P211 rheological modifiers:	No
P299 other:	No
Used as an article component:	No
Repackaging:	No
As a process impurity:	No
Processed / recycling:	No
Used as a chemical processing aid:	No
Z101 process solvents:	No
Z102 catalysts:	No
Z103 inhibitors:	No
Z104 initiators:	No
Z105 reaction terminators:	No
Z106 solution buffers:	No
Z199 other:	No
Used as a manufacturing aid:	Yes
Z201 process lubricants:	No
Z202 metalworking fluids:	No
Z203 coolants:	No
Z204 refrigerants:	No
Z205 hydraulic fluids:	No
Z299 other:	Yes
Ancillary or other use:	No
Z301 cleaner:	No
Z302 degreaser:	No
Z303 lubricant:	No
Z304 fuel:	No
Z305 flame retardant:	No
Z306 waste treatment:	No
Z307 water treatment:	No
Z308 construction materials:	No
Z399 other:	No
Certifying Officials Signature:	ELECTRONIC
Submitted Facility Name:	Remarms Llc
Submitted Street:	14 HOEFLER AVE
Submitted City:	ILION
Submitted County:	HERKIMER
Submitted State:	NY

REMINGTON ARMS COMPANY INC (Continued) **1015757894**

Submitted Zip Code:	13357
Submitted BIA Code:	Not reported
Submitted Tribe Name:	Not reported
Submitted Parent Company Name:	Not reported
Submitted Parent Company DB Number:	Not reported
Submitted Standardized Parent Company Name:	NA
Submitted Primary NAICS Code:	332994
Submitted Industry Code:	332
Submitted Industry Name:	Fabricated Metals
Industry Code:	332
Industry Name:	Fabricated Metals
Last year the facility reported:	2023
First year the facility reported:	2021
Number of forms submitted:	1
Total number of forms submitted:	3 20241105
Assigned Agency:	Not reported

Detailed Source Reduction Activities and Methods:

Cas number:	N420
Document control number:	1323221955418
Chemical name: Lead compounds	
Classification:	PBT
Unit of measure:	Pounds
On-site limited releases - prior year:	0
On-site limited releases - current year:	0
On-site limited releases - following year:	0
On-site limited releases - 2nd-following year:	0
Other on-site releases - prior year:	1.6
Other on-site releases - current year:	3.76
Other on-site releases - following year:	3.76
Other on-site releases - 2nd-following year:	.1
Off-site limited releases - prior year:	2939.753
Off-site limited releases - current year:	126.143
Off-site limited releases - following year:	126.143
Off-site limited releases - 2nd-following year:	62.5
Other off-site releases - previous year:	1.147
Other off-site releases - current year:	1.147
Other off-site releases - following year:	1.147
Other off-site releases - 2nd-following year:	0
Energy recovery on site prior year:	0
Energy recovery on site current year:	0
Energy recovery on site following year:	0
Energy recovery on site 2nd-following year:	0
Energy recovery off site prior year:	0
Energy recovery off site current year:	0
Energy recovery off site following year:	0
Energy recovery off site 2nd-following year:	0
Quantity recycled on site prior year:	0
Quantity recycled on site current year:	0
Quantity recycled on site following year:	0
Quantity recycled on site 2nd-following year:	0
Quantity recycled off site prior year:	20307
Quantity recycled off site current year:	0
Quantity recycled off site following year:	0
Quantity recycled off site 2nd-following year:	0
Quantity treated on site prior year:	0
Quantity treated on site current year:	0

REMINGTON ARMS COMPANY INC (Continued) **1015757894**

Quantity treated on site following year:	0
Quantity treated on site 2nd-following year:	0
Quantity treated off site prior year:	0
Quantity treated off site current year:	0
Quantity treated off site following year:	0
Quantity treated off site 2nd-following year:	0
Catastrophic releases or other one-time events:	Not reported
Prod ratio/activity index:	.65
Prod ratio or activity:	PRODUCTION
1st SR reduction activity:	S04-SUBSTITUTED MANUFACTURING AID, PROCESSING AID, OR OTHER A CHEMICAL
1st SR activity ID meth code and desc 1:	T11 OTHER
1st SR activity ID meth code and desc 2:	Not reported
1st SR activity ID meth code and desc 3:	Not reported
EST Ann REDN 1st source REDN act code and desc:	R6 greater than 0%, but less than 5%
2nd SR activity code and desc:	Not reported
2nd SR activity ID meth code and desc 1:	Not reported
2nd SR activity ID meth code and desc 2:	Not reported
2nd SR activity ID meth code and desc 3:	Not reported
EST Ann REDN 2nd source REDN act code and desc:	Not reported
3rd SR activity code and desc:	Not reported
3rd SR activity ID meth code and desc 1:	Not reported
3rd SR activity ID meth code and desc 2:	Not reported
3rd SR activity ID meth code and desc 3:	Not reported
EST Ann REDN 3rd source REDN act code and desc:	Not reported
4th SR activity code and desc:	Not reported
4th SR activity ID meth code and desc 1:	Not reported
4th SR activity ID meth code and desc 2:	Not reported
4th SR activity ID meth code and desc 3:	Not reported
EST Ann REDN 4th source REDN act code and desc:	Not reported

Detailed On-site Waste Treatment Methods and Efficiency:

Cas number:	N420
Document control number:	1323221955418
Chemical name: Lead compounds	
Classification:	PBT
Unit of measure:	Pounds
Stream 1 - waste stream code:	NA
Stream 1 - trtmt method - sequence 1:	Not reported
Stream 1 - trtmt method - sequence 2:	Not reported
Stream 1 - trtmt method - sequence 3:	Not reported
Stream 1 - trtmt method - sequence 4:	Not reported
Stream 1 - trtmt method - sequence 5:	Not reported
Stream 1 - trtmt method - sequence 6:	Not reported
Stream 1 - trtmt method - sequence 7:	Not reported
Stream 1 - trtmt method - sequence 8:	Not reported
Stream 1 - based on operating data:	Not reported
Stream 2 - waste stream code:	Not reported
Stream 2 - trtmt method - sequence 1:	Not reported
Stream 2 - trtmt method - sequence 2:	Not reported
Stream 2 - trtmt method - sequence 3:	Not reported
Stream 2 - trtmt method - sequence 4:	Not reported
Stream 2 - trtmt method - sequence 5:	Not reported
Stream 2 - trtmt method - sequence 6:	Not reported
Stream 2 - trtmt method - sequence 7:	Not reported
Stream 2 - trtmt method - sequence 8:	Not reported
Stream 2 - based on operating data:	Not reported

REMINGTON ARMS COMPANY INC (Continued) **1015757894**

Stream 3 - waste stream code:	Not reported
Stream 3 - trtmt method - sequence 1:	Not reported
Stream 3 - trtmt method - sequence 2:	Not reported
Stream 3 - trtmt method - sequence 3:	Not reported
Stream 3 - trtmt method - sequence 4:	Not reported
Stream 3 - trtmt method - sequence 5:	Not reported
Stream 3 - trtmt method - sequence 6:	Not reported
Stream 3 - trtmt method - sequence 7:	Not reported
Stream 3 - trtmt method - sequence 8:	Not reported
Stream 3 - based on operating data:	Not reported
Stream 4 - waste stream code:	Not reported
Stream 4 - trtmt method - sequence 1:	Not reported
Stream 4 - trtmt method - sequence 2:	Not reported
Stream 4 - trtmt method - sequence 3:	Not reported
Stream 4 - trtmt method - sequence 4:	Not reported
Stream 4 - trtmt method - sequence 5:	Not reported
Stream 4 - trtmt method - sequence 6:	Not reported
Stream 4 - trtmt method - sequence 7:	Not reported
Stream 4 - trtmt method - sequence 8:	Not reported
Stream 4 - based on operating data:	Not reported
Stream 5 - waste stream code:	Not reported
Stream 5 - trtmt method - sequence 1:	Not reported
Stream 5 - trtmt method - sequence 2:	Not reported
Stream 5 - trtmt method - sequence 3:	Not reported
Stream 5 - trtmt method - sequence 4:	Not reported
Stream 5 - trtmt method - sequence 5:	Not reported
Stream 5 - trtmt method - sequence 6:	Not reported
Stream 5 - trtmt method - sequence 7:	Not reported
Stream 5 - trtmt method - sequence 8:	Not reported
Stream 5 - based on operating data:	Not reported

Details of Off-site Transfers:

Cas number:	N420
Document control number:	1323221955418
Chemical name: Lead compounds	
Classification:	PBT
Offsite RCRA id nr:	OKD065438376
Offsite transfer sequence number:	2
Offsite name:	Clean Harbors Lone Mountain Llc
Offsite street address:	40355 COUNTY ROAD 236 SOUTH
Offsite City,State,Zip:	ORIENTA, OK 73737
Offsite county:	MAJOR
Offsite province:	Not reported
Offsite country id:	Not reported
Offsite control:	NO
Unit of measure:	Pounds
Offsite RCRA subtitle c landfillsm65 LBS:	124.1
Offsite RCRA subtitle c landfillsm65 BOE:	Mass Balance Calculations
Total amount transferred offsite for disposal:	124.1
Total amount transferred offsite for recycling:	0
Total amount transferred offsite for energy recovery:	0
Offsite solid/stab treatment m40 non-metal BOE:	0
Total amount transferred offsite for treatment:	0
FRS ID - Transfer Location:	110042003596
CAS Number:	N420

Offsite RCRA id nr:	NA

REMINGTON ARMS COMPANY INC (Continued) **1015757894**

Offsite transfer sequence number:	3
Offsite name:	Oneida-Herkimer Regional Landfill
Offsite street address:	7044 ST RTE 294
Offsite City,State,Zip:	BOONEVILLE, NY 13309
Offsite county:	ONEIDA
Offsite province:	Not reported
Offsite country id:	Not reported
Offsite control:	NO
Unit of measure:	Pounds
Offsite other landfills m64 LBS:	.09
Offsite other landfills m64 BOE:	Mass Balance Calculations
Total amount transferred offsite for disposal:	.09
Total amount transferred offsite for recycling:	0
Total amount transferred offsite for energy recovery:	0
Offsite solid/stab treatment m40 non-metal BOE:	0
Total amount transferred offsite for treatment:	0
FRS ID - Transfer Location:	Not reported
CAS Number:	N420

Details of Transfers to Publicly Owned Treatment Works:

Cas number:	N420
Document control number:	1323221955418
Chemical name:	Lead compounds
Classification:	PBT
Unit of measure:	Pounds
POTW name:	HERKIMER COUNTY WWTP
POTW address:	106 WEST MAIN STREET
POTW City,State,Zip:	MOHAWK, NY 134071018
POTW county:	HERKIMER
Quantity transferred:	3.1
Basis of estimate:	Not reported
Discharges to water streams:	0
Discharges to water streams - basis of estimate:	Not reported
Discharges to other activities:	0
Discharges to other activities - basis of estimate:	Not reported
Released to air:	0
Released to air - basis of estimate:	Not reported
Sludge to disposal:	1.953
Sludge to disposal - basis of estimate:	Published Emission Factors
Sludge to incineration - metals:	0
Sludge to incineration - metals - basis of estimate:	Not reported
Sludge to agricultural applications:	0
Sludge to agricultural applications - basis of estimate:	Not reported
Other or unknown disposal:	1.147
Other or unknown disposal - basis of estimate:	Published Emission Factors
Other or unknown treatment:	0
Other or unknown treatment - basis of estimate:	Not reported
Sludge to incineration - nonmetals:	0
Sludge to incineration - nonmetals - basis of estimate:	Not reported
Total treated:	0
POTW Registry ID:	110000540086
Off Site - POTW Releases 81C:	1.953
Off Site - POTW Releases 81D:	1.147
Off Site - POTW Releases:	3.1
Experimental and Est. Treatment:	0
Experimental and Est. Treatment - Basis of Est.:	Not reported
Assigned Partial Facility Flag:	NO

REMINGTON ARMS COMPANY INC (Continued) **1015757894**

Carcinogen: NO
CAS Number: N420
PFAS Indicator: NO
Standardized Foreign Parent Company Name: NA

Additional Information on Disposal and Other Releases, Source Reduction and Recycling Activities:
Cas number: N420
Document control number: 1323221955418
Chemical name: Lead compounds
Classification: PBT
Comment sequence: 822894
Comment type description: S04 - Substituted manufacturing aid, processing aid, or other ancillary chemical
Comment text: Use of steel shot when available for test firing of shotguns vs lead shot.
P2 Classification: Source Reduction

Additional Information Miscellaneous and Optional:
Cas number: N420
Document control number: 1323221955418
Chemical name: Lead compounds
Classification: PBT
Comment sequence: 822897
Comment type description: Metal and/or metal compound quantity reported as transferred to POTW - PE
Comment text: Verified

PADS:
Name: REMINGTON ARMS CO., INC
Address: CLARK STREET
Address 2: Not reported
City,State,Zip: ILION, NY 13357
EDR ID: 1015757894
EPAID: NYD002240638
Region: 02
Generator: Y
Storer: N
Disposer: N
Transporter: N
Smelter: N
Research Facility: N
Mailing Address: PO BOX 179
Mailing Address 2: Not reported
Mailing City: ILION
Mailing State: NY
Mailing Zip: 13357
Mailing Country: US
Owner Name: REMINGTON ARMS CO., INC.
Certification Date: 02/04/1991
Contact Name: BRUCE A FIRMAN
Contact Title: Not reported
Contact Telephone: 315-894-9961
Contact Text: Not reported
Contact Email: Not reported

REMINGTON ARMS COMPANY INC (Continued) **1015757894**

E MANIFEST:

Manifest Tracking Number:	011862252FLE
Last Updated Date:	20181119
Shipped Date:	20181017
Received Date:	20181022
Manifest Status:	Signed
Submission Type:	DataImage5Copy
Origin Type:	Service
Generator EPA ID:	NYD002240638
Generator Name:	Remington Arms Company Inc
Generator Location Street Number:	Not reported
Generator Location Street 1:	14 HOEFLER AVENUE
Generator Location Street 2:	Not reported
Generator Location City:	ILION
Generator Location State:	NY
Generator Location Zip:	13357
Generator Mail Street Number:	Not reported
Generator Mail Street 1:	14 Hoefler Avenue
Generator Mail Street 2:	Not reported
Generator Mail City:	Ilion
Generator Mail Zip:	13357
Generator Mail State:	NY
Generator Contact Company Name:	Not reported
Designated Facility EPA ID:	OHD000816629
Designated Facility Name:	Spring Grove Resource Recovery Inc.
Designated Facility Mail Street Number:	Not reported
Designated Facility Mail Street 1:	Not reported
Designated Facility Mail Street 2:	4879 Spring Grove Avenue
Designated Facility Mail City:	Cincinnati
Designated Facility Mail Zip:	45232
Designated Facility Mail State:	OH
Designated Facility Location Street Number:	Not reported
Designated Facility Location Street 1:	4879 Spring Grove Avenue
Designated Facility Location Street 2:	Not reported
Designated Facility Location City:	Cincinnati
Designated Facility Location Zip:	45232
Designated Facility Location State:	OH
Designated Facility Contact Company Name:	Not reported
Manifest Residue Indicator:	N
Rejection Indicator:	N

Manifest Tracking Number:	011862253FLE
Last Updated Date:	20181205
Shipped Date:	20181017
Received Date:	20181105
Manifest Status:	Signed
Submission Type:	DataImage5Copy
Origin Type:	Service
Generator EPA ID:	NYD002240638
Generator Name:	Remington Arms Company Inc
Generator Location Street Number:	Not reported
Generator Location Street 1:	14 HOEFLER AVENUE
Generator Location Street 2:	Not reported
Generator Location City:	ILION
Generator Location State:	NY
Generator Location Zip:	13357
Generator Mail Street Number:	Not reported

REMINGTON ARMS COMPANY INC (Continued) **1015757894**

Generator Mail Street 1:	14 Hoefler Avenue
Generator Mail Street 2:	Not reported
Generator Mail City:	Ilion
Generator Mail Zip:	13357
Generator Mail State:	NY
Generator Contact Company Name:	Not reported
Designated Facility EPA ID:	KYD053348108
Designated Facility Name:	Safety-Kleen Systems, Inc.
Designated Facility Mail Street Number:	Not reported
Designated Facility Mail Street 1:	Not reported
Designated Facility Mail Street 2:	3700 LaGrange Road
Designated Facility Mail City:	Smithfield
Designated Facility Mail Zip:	40068
Designated Facility Mail State:	KY
Designated Facility Location Street Number:	Not reported
Designated Facility Location Street 1:	3700 LaGrange Road
Designated Facility Location Street 2:	Not reported
Designated Facility Location City:	Smithfield
Designated Facility Location Zip:	40068
Designated Facility Location State:	KY
Designated Facility Contact Company Name:	Not reported
Manifest Residue Indicator:	N
Rejection Indicator:	N

Manifest Tracking Number:	013465434FLE
Last Updated Date:	20200204
Shipped Date:	20191227
Received Date:	20200106
Manifest Status:	Signed
Submission Type:	DataImage5Copy
Origin Type:	Service
Generator EPA ID:	NYD002240638
Generator Name:	Remington Arms Company Inc
Generator Location Street Number:	Not reported
Generator Location Street 1:	14 HOEFLER AVENUE
Generator Location Street 2:	Not reported
Generator Location City:	ILION
Generator Location State:	NY
Generator Location Zip:	13357
Generator Mail Street Number:	Not reported
Generator Mail Street 1:	14 Hoefler Avenue
Generator Mail Street 2:	Not reported
Generator Mail City:	Ilion
Generator Mail Zip:	13357
Generator Mail State:	NY
Generator Contact Company Name:	Remington Arms Company Inc
Designated Facility EPA ID:	OHD000816629
Designated Facility Name:	Spring Grove Resource Recovery Inc.
Designated Facility Mail Street Number:	Not reported
Designated Facility Mail Street 1:	Not reported
Designated Facility Mail Street 2:	4879 Spring Grove Avenue
Designated Facility Mail City:	Cincinnati
Designated Facility Mail Zip:	45232
Designated Facility Mail State:	OH
Designated Facility Location Street Number:	Not reported
Designated Facility Location Street 1:	4879 Spring Grove Avenue
Designated Facility Location Street 2:	Not reported

REMINGTON ARMS COMPANY INC (Continued) **1015757894**

Designated Facility Location City:	Cincinnati
Designated Facility Location Zip:	45232
Designated Facility Location State:	OH
Designated Facility Contact Company Name:	Not reported
Manifest Residue Indicator:	N
Rejection Indicator:	N

Manifest Tracking Number:	016531904FLE
Last Updated Date:	20220512
Shipped Date:	20220408
Received Date:	20220413
Manifest Status:	Signed
Submission Type:	DataImage5Copy
Origin Type:	Service
Generator EPA ID:	NYD002240638
Generator Name:	Remarms Llc
Generator Location Street Number:	Not reported
Generator Location Street 1:	14 HOEFLER AVENUE
Generator Location Street 2:	Not reported
Generator Location City:	ILION
Generator Location State:	NY
Generator Location Zip:	13357
Generator Mail Street Number:	Not reported
Generator Mail Street 1:	14 Hoefler Avenue
Generator Mail Street 2:	Not reported
Generator Mail City:	Ilion
Generator Mail Zip:	13357
Generator Mail State:	NY
Generator Contact Company Name:	RemArms LLC
Designated Facility EPA ID:	OHD000816629
Designated Facility Name:	Spring Grove Resource Recovery Inc.
Designated Facility Mail Street Number:	Not reported
Designated Facility Mail Street 1:	Not reported
Designated Facility Mail Street 2:	4879 Spring Grove Avenue
Designated Facility Mail City:	Cincinnati
Designated Facility Mail Zip:	45232
Designated Facility Mail State:	OH
Designated Facility Location Street Number:	Not reported
Designated Facility Location Street 1:	4879 Spring Grove Avenue
Designated Facility Location Street 2:	Not reported
Designated Facility Location City:	Cincinnati
Designated Facility Location Zip:	45232
Designated Facility Location State:	OH
Designated Facility Contact Company Name:	Not reported
Manifest Residue Indicator:	N
Rejection Indicator:	N

Manifest Tracking Number:	013779378FLE
Last Updated Date:	20200204
Shipped Date:	20191227
Received Date:	20200106
Manifest Status:	Signed
Submission Type:	DataImage5Copy
Origin Type:	Service
Generator EPA ID:	NYD002240638
Generator Name:	Remington Arms Company Inc
Generator Location Street Number:	Not reported

REMINGTON ARMS COMPANY INC (Continued) **1015757894**

Generator Location Street 1:	14 HOEFLER AVENUE
Generator Location Street 2:	Not reported
Generator Location City:	ILION
Generator Location State:	NY
Generator Location Zip:	13357
Generator Mail Street Number:	Not reported
Generator Mail Street 1:	14 Hoefler Avenue
Generator Mail Street 2:	Not reported
Generator Mail City:	Ilion
Generator Mail Zip:	13357
Generator Mail State:	NY
Generator Contact Company Name:	Remington Arms Company Inc
Designated Facility EPA ID:	OHD000816629
Designated Facility Name:	Spring Grove Resource Recovery Inc.
Designated Facility Mail Street Number:	Not reported
Designated Facility Mail Street 1:	Not reported
Designated Facility Mail Street 2:	4879 Spring Grove Avenue
Designated Facility Mail City:	Cincinnati
Designated Facility Mail Zip:	45232
Designated Facility Mail State:	OH
Designated Facility Location Street Number:	Not reported
Designated Facility Location Street 1:	4879 Spring Grove Avenue
Designated Facility Location Street 2:	Not reported
Designated Facility Location City:	Cincinnati
Designated Facility Location Zip:	45232
Designated Facility Location State:	OH
Designated Facility Contact Company Name:	Not reported
Manifest Residue Indicator:	N
Rejection Indicator:	N

Manifest Tracking Number:	015219819FLE
Last Updated Date:	20201106
Shipped Date:	20201005
Received Date:	20201013
Manifest Status:	Signed
Submission Type:	DataImage5Copy
Origin Type:	Service
Generator EPA ID:	NYD002240638
Generator Name:	Remington Arms Company Inc
Generator Location Street Number:	Not reported
Generator Location Street 1:	14 HOEFLER AVENUE
Generator Location Street 2:	Not reported
Generator Location City:	ILION
Generator Location State:	NY
Generator Location Zip:	13357
Generator Mail Street Number:	Not reported
Generator Mail Street 1:	14 Hoefler Avenue
Generator Mail Street 2:	Not reported
Generator Mail City:	Ilion
Generator Mail Zip:	13357
Generator Mail State:	NY
Generator Contact Company Name:	Remington Arms Company Inc
Designated Facility EPA ID:	KYD053348108
Designated Facility Name:	Safety-Kleen Systems, Inc.
Designated Facility Mail Street Number:	Not reported
Designated Facility Mail Street 1:	Not reported
Designated Facility Mail Street 2:	3700 LaGrange Road

REMINGTON ARMS COMPANY INC (Continued) **1015757894**

Designated Facility Mail City:	Smithfield
Designated Facility Mail Zip:	40068
Designated Facility Mail State:	KY
Designated Facility Location Street Number:	Not reported
Designated Facility Location Street 1:	3700 LaGrange Road
Designated Facility Location Street 2:	Not reported
Designated Facility Location City:	Smithfield
Designated Facility Location Zip:	40068
Designated Facility Location State:	KY
Designated Facility Contact Company Name:	Not reported
Manifest Residue Indicator:	N
Rejection Indicator:	N

Manifest Tracking Number:	015219818FLE
Last Updated Date:	20201116
Shipped Date:	20201005
Received Date:	20201012
Manifest Status:	Signed
Submission Type:	DataImage5Copy
Origin Type:	Service
Generator EPA ID:	NYD002240638
Generator Name:	Remington Arms Company Inc
Generator Location Street Number:	Not reported
Generator Location Street 1:	14 HOEFLER AVENUE
Generator Location Street 2:	Not reported
Generator Location City:	ILION
Generator Location State:	NY
Generator Location Zip:	13357
Generator Mail Street Number:	Not reported
Generator Mail Street 1:	14 Hoefler Avenue
Generator Mail Street 2:	Not reported
Generator Mail City:	Ilion
Generator Mail Zip:	13357
Generator Mail State:	NY
Generator Contact Company Name:	Remington Arms Company Inc
Designated Facility EPA ID:	OHD000816629
Designated Facility Name:	Spring Grove Resource Recovery Inc.
Designated Facility Mail Street Number:	Not reported
Designated Facility Mail Street 1:	Not reported
Designated Facility Mail Street 2:	4879 Spring Grove Avenue
Designated Facility Mail City:	Cincinnati
Designated Facility Mail Zip:	45232
Designated Facility Mail State:	OH
Designated Facility Location Street Number:	Not reported
Designated Facility Location Street 1:	4879 Spring Grove Avenue
Designated Facility Location Street 2:	Not reported
Designated Facility Location City:	Cincinnati
Designated Facility Location Zip:	45232
Designated Facility Location State:	OH
Designated Facility Contact Company Name:	Not reported
Manifest Residue Indicator:	N
Rejection Indicator:	N

Manifest Tracking Number:	011861766FLE
Last Updated Date:	20181022
Shipped Date:	20180920
Received Date:	20180925

REMINGTON ARMS COMPANY INC (Continued) **1015757894**

Manifest Status:	Signed
Submission Type:	DataImage5Copy
Origin Type:	Service
Generator EPA ID:	NYD002240638
Generator Name:	Remington Arms Company Inc
Generator Location Street Number:	Not reported
Generator Location Street 1:	14 HOEFLER AVENUE
Generator Location Street 2:	Not reported
Generator Location City:	ILION
Generator Location State:	NY
Generator Location Zip:	13357
Generator Mail Street Number:	Not reported
Generator Mail Street 1:	14 Hoefler Avenue
Generator Mail Street 2:	Not reported
Generator Mail City:	Ilion
Generator Mail Zip:	13357
Generator Mail State:	NY
Generator Contact Company Name:	Not reported
Designated Facility EPA ID:	LAD981055791
Designated Facility Name:	Clean Harbors Colfax Llc
Designated Facility Mail Street Number:	Not reported
Designated Facility Mail Street 1:	Not reported
Designated Facility Mail Street 2:	3763 Highway 471
Designated Facility Mail City:	Colfax
Designated Facility Mail Zip:	71417
Designated Facility Mail State:	LA
Designated Facility Location Street Number:	Not reported
Designated Facility Location Street 1:	3763 Highway 471
Designated Facility Location Street 2:	Not reported
Designated Facility Location City:	Colfax
Designated Facility Location Zip:	71417
Designated Facility Location State:	LA
Designated Facility Contact Company Name:	Not reported
Manifest Residue Indicator:	N
Rejection Indicator:	N

Manifest Tracking Number:	014228250FLE
Last Updated Date:	20210715
Shipped Date:	20200626
Received Date:	20200706
Manifest Status:	Corrected
Submission Type:	DataImage5Copy
Origin Type:	Service
Generator EPA ID:	NYD002240638
Generator Name:	Remington Arms Company Inc
Generator Location Street Number:	Not reported
Generator Location Street 1:	14 HOEFLER AVENUE
Generator Location Street 2:	Not reported
Generator Location City:	ILION
Generator Location State:	NY
Generator Location Zip:	13357
Generator Mail Street Number:	Not reported
Generator Mail Street 1:	14 Hoefler Avenue
Generator Mail Street 2:	Not reported
Generator Mail City:	Ilion
Generator Mail Zip:	13357
Generator Mail State:	NY

REMINGTON ARMS COMPANY INC (Continued) **1015757894**

Generator Contact Company Name:	Remington Arms Company Inc
Designated Facility EPA ID:	OHD000816629
Designated Facility Name:	Spring Grove Resource Recovery Inc.
Designated Facility Mail Street Number:	Not reported
Designated Facility Mail Street 1:	Not reported
Designated Facility Mail Street 2:	4879 Spring Grove Avenue
Designated Facility Mail City:	Cincinnati
Designated Facility Mail Zip:	45232
Designated Facility Mail State:	OH
Designated Facility Location Street Number:	Not reported
Designated Facility Location Street 1:	4879 Spring Grove Avenue
Designated Facility Location Street 2:	Not reported
Designated Facility Location City:	Cincinnati
Designated Facility Location Zip:	45232
Designated Facility Location State:	OH
Designated Facility Contact Company Name:	Not reported
Manifest Residue Indicator:	N
Rejection Indicator:	N

Manifest Tracking Number:	014228296FLE
Last Updated Date:	20210715
Shipped Date:	20200327
Received Date:	20200331
Manifest Status:	Corrected
Submission Type:	DataImage5Copy
Origin Type:	Service
Generator EPA ID:	NYD002240638
Generator Name:	Remington Arms Company Inc
Generator Location Street Number:	Not reported
Generator Location Street 1:	14 HOEFLER AVENUE
Generator Location Street 2:	Not reported
Generator Location City:	ILION
Generator Location State:	NY
Generator Location Zip:	13357
Generator Mail Street Number:	Not reported
Generator Mail Street 1:	14 Hoefler Avenue
Generator Mail Street 2:	Not reported
Generator Mail City:	Ilion
Generator Mail Zip:	13357
Generator Mail State:	NY
Generator Contact Company Name:	Remington Arms Company Inc
Designated Facility EPA ID:	OHD000816629
Designated Facility Name:	Spring Grove Resource Recovery Inc.
Designated Facility Mail Street Number:	Not reported
Designated Facility Mail Street 1:	Not reported
Designated Facility Mail Street 2:	4879 Spring Grove Avenue
Designated Facility Mail City:	Cincinnati
Designated Facility Mail Zip:	45232
Designated Facility Mail State:	OH
Designated Facility Location Street Number:	Not reported
Designated Facility Location Street 1:	4879 Spring Grove Avenue
Designated Facility Location Street 2:	Not reported
Designated Facility Location City:	Cincinnati
Designated Facility Location Zip:	45232
Designated Facility Location State:	OH
Designated Facility Contact Company Name:	Not reported
Manifest Residue Indicator:	N

REMINGTON ARMS COMPANY INC (Continued) **1015757894**

Rejection Indicator:	N
Manifest Tracking Number:	014228298FLE
Last Updated Date:	20200427
Shipped Date:	20200327
Received Date:	20200406
Manifest Status:	Signed
Submission Type:	DataImage5Copy
Origin Type:	Service
Generator EPA ID:	NYD002240638
Generator Name:	Remington Arms Company Inc
Generator Location Street Number:	Not reported
Generator Location Street 1:	14 HOEFLER AVENUE
Generator Location Street 2:	Not reported
Generator Location City:	ILION
Generator Location State:	NY
Generator Location Zip:	13357
Generator Mail Street Number:	Not reported
Generator Mail Street 1:	14 Hoefler Avenue
Generator Mail Street 2:	Not reported
Generator Mail City:	Ilion
Generator Mail Zip:	13357
Generator Mail State:	NY
Generator Contact Company Name:	Remington Arms Company Inc
Designated Facility EPA ID:	KYD053348108
Designated Facility Name:	Safety-Kleen Systems, Inc.
Designated Facility Mail Street Number:	Not reported
Designated Facility Mail Street 1:	Not reported
Designated Facility Mail Street 2:	3700 LaGrange Road
Designated Facility Mail City:	Smithfield
Designated Facility Mail Zip:	40068
Designated Facility Mail State:	KY
Designated Facility Location Street Number:	Not reported
Designated Facility Location Street 1:	3700 LaGrange Road
Designated Facility Location Street 2:	Not reported
Designated Facility Location City:	Smithfield
Designated Facility Location Zip:	40068
Designated Facility Location State:	KY
Designated Facility Contact Company Name:	Not reported
Manifest Residue Indicator:	N
Rejection Indicator:	N

Federal Waste:

Manifest Tracking Number:	013460105FLE
Waste Line Number:	1
Federal Waste Code:	D008
Federal Waste:	LEAD

State Waste:

Manifest Tracking Number:	013460105FLE
Waste Line Number:	1
State Waste Code Owner:	NY
State Waste Code:	T
State Waste:	Chemical, physical or biological treatment. Waste management method code to be used on e-Manifest only

REMINGTON ARMS COMPANY INC (Continued) **1015757894**

Transporter:
Manifest Tracking Number: 013460105FLE
Transporter Line Number: 1
Transporter EPA ID: MAD039322250
Transporter Name: Clean Harbors Environmental Services, Inc.

Manifest Tracking Number: 013460105FLE
Transporter Line Number: 2
Transporter EPA ID: MAD039322250
Transporter Name: Clean Harbors Environmental Services, Inc.

Manifest Tracking Number: 013460105FLE
Transporter Line Number: 3
Transporter EPA ID: MAD039322250
Transporter Name: Clean Harbors Environmental Services, Inc.

Manifest Tracking Number: 013460105FLE
Transporter Line Number: 4
Transporter EPA ID: MAD039322250
Transporter Name: Clean Harbors Environmental Services, Inc.

Waste Line:
Manifest Tracking Number: 013460105FLE
Waste Line Number: 1
U.S. DOT Hazardous Indicator: Y
U.S. DOT ID Number: NA3077
U.S. DOT Description: Rq, Na3077, Hazardous Waste, Solid, N.O.S. (Lead), 9, Pg Iii (D008)
Non-Hazardous Waste Description: Not reported
Number of Containers: 5
Container Type Code: CF
Container Type Description: Fiber or plastic boxes, cartons, cases
Waste Quantity: 3325
Quantity Unit of Measure Code: P
Quantity Unit of Measure Description: Pounds
Waste Quantity, in Tons: 1.6625
Acute Waste Quantity, in Tons: 0
Non-Acute Waste Quantity, in Tons: 1.6625
Waste Quantity, in Kilograms: 1507.9375
Acute Waste Quantity, in Kilograms: 0
Non-Acute Waste Quantity, in Kilorgrams: 1507.9375
Management Method Code: H141
Management Method Description: STORAGE, BULKING AND/OR TRANSFER OFF SITE
Waste Residue Indicator: N
Quantity Discrepancy Indicator: N
Waste Type Discrepancy Indicator: N
Waste Density: Not reported
Waste Density Unit of Measure Code: Not reported
Waste Density Unit of Measure Description: Not reported
Form Code: Not reported
Form Code Description: Not reported
Source Code: Not reported
Source Code Description: Not reported
Waste Minimization Code: Not reported
Waste Minimization Code Description: Not reported
Consent Number: Not reported
EPA Waste Indicator: Y

REMINGTON ARMS COMPANY INC (Continued) **1015757894**

Click this hyperlink while viewing on your computer to access
34 additional US EManifest: record(s) in the EDR Site Report.

A17 **ERNS** **2005757966**
Target Property **14 HOEFLER AVE** **N/A**
ILION, NY

Site 17 of 17 in cluster A

Actual: 427 ft.

Incident Commons:

NRC Report #:	757966
Description of Incident:	A FIRE OCCURRED IN AN INDOOR SHOOTING RANGE RESULTING IN A POTENTIAL FOR A RELEASE OF GUN POWDER AND LEAD DUST.
Type of Incident:	FIXED
Incident Cause:	EQUIPMENT FAILURE
Incident Date Time:	2005-05-06 20:00:00
Incident DTG:	OCCURRED
Incident Location:	Not reported
Loaction Address:	14 HOEFLER AVE
Location Street 1:	Not reported
Location Street 2:	Not reported
Location Nearest City:	ILION
Location State:	NY
Location County:	HERKIMER
Location Zip:	Not reported
Distance From City:	Not reported
Distance Units:	Not reported
Direction From City:	Not reported
Lat Deg:	Not reported
Lat Min:	Not reported
Lat Sec:	Not reported
Lat Quad:	Not reported
Long Deg:	Not reported
Long Min:	Not reported
Long Sec:	Not reported
Long Quad:	Not reported
Location Section:	Not reported
Location Township:	Not reported
Location range:	Not reported
Potential Range:	Y

Incidents:

Year:	2005
NRC Report #:	757966
Aircraft Type:	Not reported
Aircraft Model:	Not reported
Aircraft ID:	Not reported
Aircraft Fuel Capacity:	Not reported
Aircraft Fuel Capacity Units:	Not reported
Aircraft Fuel on Board:	Not reported
Aircraft Fuel on Board Units:	Not reported
Aircraft Spot Number:	Not reported
Aircraft Hanger:	Not reported
Aircraft Runway Number:	Not reported
Road Mile Marker:	Not reported
Building ID:	Not reported
Type of Fixed Object:	OTHER
Power Generating Facility:	N

(Continued) **2005757966**

Generating Capacity:	Not reported
Type of Fuel:	Not reported
NPDES:	Not reported
NPDES Compliance:	U
Pipeline Type:	Not reported
DOT Regulated:	U
Pipeline Above Ground:	ABOVE
Exposed Underwater:	N
Pipeline Covered:	U
Railroad Hotline:	Not reported
Grade Crossing:	N
Location Subdivision:	Not reported
Railroad Milepost:	Not reported
Type Vehicle Involved:	Not reported
Crossing Device Type:	Not reported
Device Operational:	Y
DOT Crossing Number:	Not reported
Brake Failure:	N
Description of Tank:	Not reported
Tank Above Ground:	ABOVE
Transportable Container:	U
Tank Regulated:	U
Tank Regulated By:	Not reported
Tank ID:	Not reported
Capacity of Tank:	Not reported
Capacity of Tank Units:	Not reported
Actual Amount:	Not reported
Actual Amount Units:	Not reported
Platform Rig Name:	Not reported
Platform Letter:	Not reported
Location Area ID:	Not reported
Location Block ID:	Not reported
OCSG Number:	Not reported
OCSP Number:	Not reported
State Lease Number:	Not reported
Pier Dock Number:	Not reported
Berth Slip Number:	Not reported
Continuous Release Type:	Not reported
Initial Continuous Release No:	Not reported
Continuous Release Permit:	Not reported
Allision:	N
Type of Structure:	Not reported
Structure Name:	Not reported
Structure Operational:	U
Airbag Deployed:	Not reported
Date Tiem Normal Service:	Not reported
Service Disruption Time:	Not reported
Service Disruption Units:	Not reported
Transit Bus Flag:	Not reported
CR Begin Date:	Not reported
CR End Date:	Not reported
CR Change Date:	Not reported
FBI Contact:	Not reported
FBI Contact Date Time:	Not reported
Sub Part C Testing Req:	XXX
Conductor Testing:	Not reported
Engineer Testing:	Not reported

(Continued) **2005757966**

Trainman Testing:	Not reported
Yard Foreman Testing:	Not reported
RCL Operator Testing:	Not reported
Brakeman Testing:	Not reported
Train Dispatcher Testing:	Not reported
Signalman Testing:	Not reported
Other Employee Testing:	Not reported
Unknown Testing:	Not reported
Passenger Handling:	Not reported
Passenger Route:	XXX
Passenger Delay:	XXX

Incident Details:

Year:	2005
NRC Report #:	757966
Fire Involved:	Y
Fire Extinguished:	Y
Any Evacuations:	N
Number Evacuated:	Not reported
Who Evacuated:	Not reported
Radius of Evacuation:	Not reported
Any Injuries:	N
Number Injured:	Not reported
Number Hospitalized:	Not reported
Any Fatalities:	N
Number Fatalities:	Not reported
Any Damages:	N
Damage Amount:	Not reported
Air Corridor Closed:	N
Air Corridor Desc:	Not reported
Air Closure Time:	Not reported
Waterway Closed:	N
Waterway Desc:	Not reported
Waterway Closure Time:	Not reported
Road Closed:	N
Road Desc:	Not reported
Road Closure Time:	Not reported
Closure Direction:	Not reported
Major Artery:	N
Track Closed:	N
Track Desc:	Not reported
Track Closure Time:	Not reported
Media Interest:	NONE
Medium Desc:	AIR
Additional Medium Info:	POTENTIAL RELEASE TO THE ATMOSPHERE
Body of Water:	Not reported
Tributary of:	Not reported
Release Secured:	Y
Estimated Duration of Release:	Not reported
Release rate:	Not reported
Desc Remedial Action:	EXTINGUISHED THE FIRE
State Agency on Scene:	FIRE DEPT.
State Agency Report Number:	Not reported
Other Agency Notified:	Not reported
Weather Conditions:	OVERCAST
Air Temperature:	Not reported
Wind Speed:	Not reported

(Continued) **2005757966**

Wind Direction:	Not reported
Water Supply Contaminated:	U
Sheen Size:	Not reported
Sheen Color:	Not reported
Direction of Sheen Travel:	Not reported
Sheen Odor Description:	Not reported
Wave Condition:	Not reported
Current Speed:	Not reported
Current Direction:	Not reported
Water Temperature:	Not reported
Track Close Dir:	Not reported
Empl Fatality:	Not reported
Pass Fatality:	Not reported
Community Impact:	N
Wind Speed Unit:	Not reported
Employee Injuries:	Not reported
Passenger Injuries:	Not reported
Occupant Fatality:	Not reported
Current Speed Unit:	Not reported
Road Closure Units:	Not reported
Track CLosure Units:	Not reported
Sheen Size Units:	Not reported
Additional Info:	NONE
State Agency Notified:	Not reported
Federal Agency Notified:	Not reported
nearest River Mile Marker:	Not reported
Sheen Size Length:	Not reported
Sheen Size Length Units:	Not reported
Sheen Size Width:	Not reported
Sheen Size Width Units:	Not reported
Offshore:	N
Duration Unit:	Not reported
Release Rate Unit:	Not reported
Release Rate Rate:	Not reported
Passengers Transferred:	UNK

Calls:

Year:	2005
NRC Report #:	757966
Site ID:	2005757966
Date Time Received:	2005-05-06 22:23:42
Date Time Complete:	2005-05-06 22:27:22
Call Type:	INC
Responsible Company:	REMINGTON ARMS CO.
Responsible Org Type:	PRIVATE ENTERPRISE
Responsible City:	ILION
Responsible State:	NY
Responsible Zip:	13357
On Behalf:	Y
Source:	TELEPHONE

Material Involved:

Year:	2005
NRC Report #:	757966
Chris Code:	NCC
Case Number:	000000-00-0

(Continued) **2005757966**

UN Number:	Not reported
Amount of Material:	0
Unit of Measure:	UNKNOWN AMOUNT
Name of Material:	GUN POWDER
If Reached Water:	NO
Amount in Water:	Not reported
Unit of Measure Reach Water:	Not reported
Year:	2005
NRC Report #:	757966
Chris Code:	NCC
Case Number:	000000-00-0
UN Number:	Not reported
Amount of Material:	0
Unit of Measure:	UNKNOWN AMOUNT
Name of Material:	LEAD DUST
If Reached Water:	NO
Amount in Water:	Not reported
Unit of Measure Reach Water:	Not reported

---

18 **SPERRY UNIVAC** **SEMS-ARCHIVE** **1003863891**
CLARK ST **NYD980532584**
< 1/8 **ILION, NY 13357**
1 ft.

Relative:
Higher

Actual:
448 ft.

SEMS Archive:

Site ID:	0202027
EPA ID:	NYD980532584
Name:	SPERRY UNIVAC
Address:	CLARK ST
Address 2:	Not reported
City,State,Zip:	ILION, NY 13357
Cong District:	31
FIPS Code:	36043
FF:	N
NPL:	Not on the NPL
Non NPL Status:	NFRAP-Site does not qualify for the NPL based on existing information

SEMS Archive Detail:

Region:	02
Site ID:	0202027
EPA ID:	NYD980532584
Site Name:	SPERRY UNIVAC
NPL:	N
FF:	N
OU:	00
Action Code:	PA
Action Name:	PA
SEQ:	1
Start Date:	Not reported
Finish Date:	1987-06-11 04:00:00
Qual:	N
Current Action Lead:	EPA Perf
Region:	02
Site ID:	0202027
EPA ID:	NYD980532584

SPERRY UNIVAC (Continued) **1003863891**

Site Name:	SPERRY UNIVAC
NPL:	N
FF:	N
OU:	00
Action Code:	DS
Action Name:	DISCVRY
SEQ:	1
Start Date:	1981-06-09 04:00:00
Finish Date:	1981-06-09 04:00:00
Qual:	Not reported
Current Action Lead:	EPA Perf
Region:	02
Site ID:	0202027
EPA ID:	NYD980532584
Site Name:	SPERRY UNIVAC
NPL:	N
FF:	N
OU:	00
Action Code:	VS
Action Name:	ARCH SITE
SEQ:	1
Start Date:	Not reported
Finish Date:	1987-06-11 04:00:00
Qual:	Not reported
Current Action Lead:	EPA Perf In-Hse

B19 **REMINGTON ARMS** **NY Spills** **S102162596**
REMINGTON AVE **N/A**
< 1/8 **ILION V, NY**
0.001 mi.
3 ft. **Site 1 of 6 in cluster B**

Relative: **Lower**
Actual: **411 ft.**

SPILLS:

Name:	REMINGTON ARMS
Address:	REMINGTON AVE
City,State,Zip:	ILION V, NY
Spill Number/Closed Date:	8908206 / 1989-11-17
Facility ID:	8908206
Facility Type:	ER
DER Facility ID:	487545
Site ID:	119528
DEC Region:	6
Spill Cause:	Human Error
Spill Class:	D4
SWIS:	2228
Spill Date:	1989-11-17
Investigator:	CHERUBIN
Referred To:	Not reported
Reported to Dept:	1989-11-17
CID:	Not reported
Water Affected:	Not reported
Spill Source:	Commercial/Industrial
Spill Notifier:	Responsible Party
Cleanup Ceased:	1989-11-17
Cleanup Meets Std:	True
Last Inspection:	Not reported

REMINGTON ARMS (Continued) **S102162596**

Recommended Penalty:	False
UST Trust:	False
Remediation Phase:	0
Date Entered In Computer:	Not reported
Spill Record Last Update:	2023-12-14
Spiller Name:	Not reported
Spiller Company:	REMINGTON ARMS
Spiller Address:	CLARK STREET
Spiller Company:	001
Contact Name:	Not reported
Latitude:	Not reported
Longitude:	Not reported
DEC Memo:	Prior to Sept, 2004 data translation this spill Lead_DEC Field was CHERUBIN 11/17/89: SPOKE TO B. FIRMAN, 1 BAG (50 LBS.)SPEEDY DRY USED TO CLEAN, DISPOSED IN DUMPSTER. CLOSED (AC). 12/14/2023: Fact Sheet only; no hard file located. (EBL)
Remarks:	MOVING USED HEAT TREATING FURNACE, TANK INIT. FILLED WITH OIL SPILLED OUT. CONTAINED ON PAVEMENT. REMINGTON ARMS PERSONNEL USED SPEEDY DRY IN CLEANUP.

All Materials:

Site ID:	119528
Operable Unit ID:	933248
Operable Unit:	01
Material ID:	444960
Material Code:	0016A
Material Name:	non PCB oil
Case No.:	Not reported
Material FA:	Petroleum
Quantity:	3.00
Units:	G
Recovered:	.00
Resource Affected:	Soil
Oxygenate:	Not reported

B20 **REMINGTON ARMS** **NY Spills** **S102163855**
HOEFER AVE **N/A**
< 1/8 **ILION V, NY**
0.001 mi.
3 ft. **Site 2 of 6 in cluster B**

Relative: **Lower**
Actual: **411 ft.**

SPILLS:

Name:	REMINGTON ARMS
Address:	HOEFER AVE
City,State,Zip:	ILION V, NY
Spill Number/Closed Date:	8301182 / 1983-09-02
Facility ID:	8301182
Facility Type:	ER
DER Facility ID:	264955
Site ID:	329239
DEC Region:	6
Spill Cause:	Human Error
Spill Class:	D4
SWIS:	2228
Spill Date:	1983-09-02
Investigator:	UNASSIGNED

REMINGTON ARMS (Continued) **S102163855**

Referred To:	Not reported
Reported to Dept:	1983-09-02
CID:	Not reported
Water Affected:	MOHAWK RIVER
Spill Source:	Commercial/Industrial
Spill Notifier:	Other
Cleanup Ceased:	1983-09-02
Cleanup Meets Std:	True
Last Inspection:	Not reported
Recommended Penalty:	False
UST Trust:	False
Remediation Phase:	0
Date Entered In Computer:	Not reported
Spill Record Last Update:	2023-12-12
Spiller Name:	Not reported
Spiller Company:	Not reported
Spiller Address:	Not reported
Spiller Company:	001
Contact Name:	Not reported
Latitude:	Not reported
Longitude:	Not reported
DEC Memo:	Prior to Sept, 2004 data translation this spill Lead_DEC Field was 2004/02/19 - RCVD_Time was previously blank and replaced with Spill_Time to fix data translation problem... Bob Corcoran 10/12/95: This is additional information about material spilled from the translation of the old spill file: ANHONDROUS AMMONIA.
Remarks:	Not reported

C21 **INDECK-ILION ENERGY CENTER** **NY CBS AST** **S102640073**
11 REMINGTON AVENUE **N/A**
< 1/8 **ILION, NY 13357**
0.001 mi.
3 ft. **Site 1 of 4 in cluster C**

Relative: **Higher**

Actual: **479 ft.**

CBS AST:

CBS Number:	6-000146
ICS Number:	Not reported
PBS Number:	Not reported
MOSF Number:	Not reported
SPDES Number:	0-245097
Facility Status:	IN SERVICE
Facility Type:	E
Telephone:	(315) 894-1000
Facility Town:	HERKIMER
Region:	STATE
Expiration Date:	10/06/2002
Total Capacity of All Active Tanks(gal):	11050
Operator:	RALPH LEIDY
Emergency Contact:	RALPH LEIDY
Emergency Phone:	(315) 894-1000
Owner Name:	INDECK-ILION LIMITED PARTNERSHIP
Owner Address:	1130 LAKE COOK ROAD, SUITE 300
Owner City,St,Zip:	BUFFALO GROVE, IL 60089
Owner Telephone:	(847) 520-3212
Owner Type:	Corporate/Commercial
Owner Sub Type:	Not reported

INDECK-ILION ENERGY CENTER (Continued) **S102640073**

Mail Name:	INDECK ENERGY SERVICES OF ILION, INC.
Mail Contact Addr:	11 REMINGTON AVENUE
Mail Contact Addr2:	Not reported
Mail Contact Contact:	RAPLH LEIDY, PLANT MANAGER
Mail Contact City,St,Zip:	ILION, NY 13357
Mail Phone:	(315) 894-1000

Tank Id:	143025
CAS Number:	107211
Federal ID:	Not reported
Tank Status:	In Service
Install Date:	09/95
Tank Closed:	Not reported
Capacity (Gal):	550
Chemical:	Ethylene glycol
Tank Location:	Indoors, Aboveground
Tank Type:	Fiberglass reinforced plastic [FRP]
Total Tanks:	3
Tank Secret:	False
Tank Secondary Containment:	Vault
Tank Error Status:	No Missing Data
Date Entered:	03/25/1999
Certified Date:	07/19/2000
Substance:	More than one Hazardous Substance on DEC List
Internal Protection:	None
External Protection:	None
Pipe Location:	Aboveground
Pipe Type:	Wrapped Steel
Pipe Internal:	None
Pipe External:	None
Pipe Flag:	None
Leak Detection:	None
Overfill Protection:	45
Haz Percent:	3
Last Test:	Not reported
Due Date:	Not reported
SWIS Code:	2130
Lat/Long:	43|00|45 / 75|02|00
Is Updated:	False
Renew Date:	/ /
Is It There:	False
Delinquent:	False
Date Expired:	10/06/94
Owner Mark:	1
Certificate Needs to be Printed:	43|00|45 / 75|02|00
Fiscal Amt for Registration Fee Correct:	43|00|45 / 75|02|00
Renewal Has Been Printed for Facility:	43|00|45 / 75|02|00
Pre-Printed Renewal App Last Printed:	43|00|45 / 75|02|00

Tank Id:	014H252
CAS Number:	7647010
Federal ID:	Not reported
Tank Status:	In Service
Install Date:	09/92
Tank Closed:	Not reported
Capacity (Gal):	6000

INDECK-ILION ENERGY CENTER (Continued) **S102640073**

Chemical:	Hydrochloric acid
Tank Location:	Indoors, Aboveground
Tank Type:	Steel/carbon steel
Total Tanks:	3
Tank Secret:	False
Tank Secondary Containment:	Vault
Tank Error Status:	No Missing Data
Date Entered:	10/06/1992
Certified Date:	07/19/2000
Substance:	Single Hazardous Substance on DEC List
Internal Protection:	Rubber Liner
External Protection:	Painted/Asphalt Coating
Pipe Location:	Aboveground
Pipe Type:	Steel/Iron
Pipe Internal:	Rubber Liner
Pipe External:	91
Pipe Flag:	91
Leak Detection:	Concrete Pad w/channels
Overfill Protection:	24
Haz Percent:	31
Last Test:	Not reported
Due Date:	Not reported
SWIS Code:	2130
Lat/Long:	43|00|45 / 75|02|00
Is Updated:	False
Renew Date:	/ /
Is It There:	False
Delinquent:	False
Date Expired:	10/06/94
Owner Mark:	1
Certificate Needs to be Printed:	43|00|45 / 75|02|00
Fiscal Amt for Registration Fee Correct:	43|00|45 / 75|02|00
Renewal Has Been Printed for Facility:	43|00|45 / 75|02|00
Pre-Printed Renewal App Last Printed:	43|00|45 / 75|02|00

Tank Id:	014M402
CAS Number:	1310732
Federal ID:	Not reported
Tank Status:	In Service
Install Date:	09/92
Tank Closed:	Not reported
Capacity (Gal):	4500
Chemical:	Sodium hydroxide
Tank Location:	Indoors, Aboveground
Tank Type:	Steel/carbon steel
Total Tanks:	3
Tank Secret:	False
Tank Secondary Containment:	Vault
Tank Error Status:	No Missing Data
Date Entered:	10/06/1992
Certified Date:	07/19/2000
Substance:	Single Hazardous Substance on DEC List
Internal Protection:	Epoxy Liner
External Protection:	Painted/Asphalt Coating
Pipe Location:	Aboveground
Pipe Type:	Wrapped Steel

INDECK-ILION ENERGY CENTER (Continued) **S102640073**

Pipe Internal:	None
Pipe External:	Jacketed
Pipe Flag:	Jacketed
Leak Detection:	Concrete Pad w/channels
Overfill Protection:	24
Haz Percent:	50
Last Test:	Not reported
Due Date:	Not reported
SWIS Code:	2130
Lat/Long:	43|00|45 / 75|02|00
Is Updated:	False
Renew Date:	/ /
Is It There:	False
Delinquent:	False
Date Expired:	10/06/94
Owner Mark:	1
Certificate Needs to be Printed:	43|00|45 / 75|02|00
Fiscal Amt for Registration Fee Correct:	43|00|45 / 75|02|00
Renewal Has Been Printed for Facility:	43|00|45 / 75|02|00
Pre-Printed Renewal App Last Printed:	43|00|45 / 75|02|00

C22 **REMINGTON STEAM PLANT** **NY CBS** **S110773164**
11 REMINGTON AVE **NY AST** **N/A**
< 1/8 **ILION, NY 13357** **NY AIRS**
0.001 mi. **NY SPDES**
3 ft. **Site 2 of 4 in cluster C**

Relative: Higher
Actual: 479 ft.

CBS:

Name:	REMINGTON STEAM PLANT
Address:	11 REMINGTON AVENUE
City,State,Zip:	ILION, NY 13357
CBS Number:	6-000146
Program Type:	CBS
Facility Status:	Unregulated/Closed
Expiration Date:	Not reported
Dec Region:	6
UTMX:	496469.81612
UTMY:	4762099.34246

AST:

Name:	REMINGTON STEAM PLANT
Address:	11 REMINGTON AVENUE
City,State,Zip:	ILION, NY 13357
Region:	STATE
DEC Region:	6
Site Status:	Unregulated/Closed
Facility Id:	6-000146
Program Type:	CBS
UTM X:	496469.81612
UTM Y:	4762099.34246
Expiration Date:	N/A
Site Type:	Manufacturing (Other than Chemical)/Processing

Tank Info:

Tank Number:	014H252
Tank Id:	190289
Tank Location:	Aboveground - on saddles, legs, racks, etc.... Tank bottom is elevated

REMINGTON STEAM PLANT (Continued) **S110773164**

	above grade or tank pad, allowing visual inspection.
Tank Type:	Steel/Carbon Steel/Iron
Tank Status:	Closed - In Place
Pipe Model:	Not reported
Install Date:	09/01/1992
Capacity Gallons:	6000
Tightness Test Method:	NN
Date Test:	Not reported
Next Test Date:	Not reported
Date Tank Closed:	12/10/2015
Register:	True
Modified By:	MJGRIFFI
Last Modified:	05/09/2022
Material Name:	Not reported

Tank Number:	014M402
Tank Id:	190288
Tank Location:	Aboveground - on saddles, legs, racks, etc.... Tank bottom is elevated above grade or tank pad, allowing visual inspection.
Tank Type:	Steel/Carbon Steel/Iron
Tank Status:	Closed - In Place
Pipe Model:	Not reported
Install Date:	09/01/1992
Capacity Gallons:	4500
Tightness Test Method:	NN
Date Test:	Not reported
Next Test Date:	Not reported
Date Tank Closed:	12/10/2015
Register:	True
Modified By:	MJGRIFFI
Last Modified:	05/09/2022
Material Name:	Not reported

Tank Number:	143025
Tank Id:	193216
Tank Location:	Aboveground - contact with soil.... Tank bottom rests on soil, allowing no visual inspection.
Tank Type:	Plastic
Tank Status:	Closed - Removed
Pipe Model:	Not reported
Install Date:	09/01/1995
Capacity Gallons:	550
Tightness Test Method:	NN
Date Test:	Not reported
Next Test Date:	Not reported
Date Tank Closed:	04/01/2007
Register:	True
Modified By:	MJGRIFFI
Last Modified:	05/09/2022
Material Name:	Not reported

AIRS:

Name:	REMINGTON STEAM PLANT
Address:	11 REMINGTON AVE
City,State,Zip:	ILION, NY 13357

REMINGTON STEAM PLANT (Continued) **S110773164**

DECID: 6212800041
Process ID: Not reported
Latitude: 43.012675661
Longitude: 75.034923847
FIPS Code: Not reported
Auth Type Code: ATV

Permit Status: Expired
Auth Status Code: Not reported
Emissions: Not reported
Issue date: 12/01/2005
Expired Date: 07/17/2006
Emission Unit date: Not reported
Contamination: Not reported
EPA Control Code: Not reported
Control Eff: Not reported
Unit: Not reported

Permit Status: Expired
Auth Status Code: Not reported
Emissions: Not reported
Issue date: 07/17/2006
Expired Date: Not reported
Emission Unit date: Not reported
Contamination: Not reported
EPA Control Code: Not reported
Control Eff: Not reported
Unit: Not reported

Permit Status: Expired
Auth Status Code: Not reported
Emissions: Not reported
Issue date: 07/28/1999
Expired Date: 07/28/2004
Emission Unit date: Not reported
Contamination: Not reported
EPA Control Code: Not reported
Control Eff: Not reported
Unit: Not reported

Permit Status: Expired
Auth Status Code: Not reported
Emissions: Not reported
Issue date: 06/19/2003
Expired Date: 07/28/2004
Emission Unit date: Not reported
Contamination: Not reported
EPA Control Code: Not reported
Control Eff: Not reported
Unit: Not reported

Permit Status: Expired
Auth Status Code: Not reported
Emissions: Not reported
Issue date: 10/21/2005
Expired Date: 07/17/2006
Emission Unit date: Not reported

REMINGTON STEAM PLANT (Continued) **S110773164**

Contamination:	Not reported
EPA Control Code:	Not reported
Control Eff:	Not reported
Unit:	Not reported

SPDES:

Name:	Remington Steam Plant
Address:	11 REMINGTON AVE
City,State,Zip:	ILION, NY 13357
Permit Number:	NY0245097
State-Region:	NY-2
Expiration Date:	Not reported
Current Major Minor Status:	Not reported
Primary Facility SIC Code:	Not reported
State Water Body Name:	Not reported
Limit Set Status Flag:	Not reported
Total Actual Average Flow(MGD):	Not reported
Total App Design Flow(MGD):	0.07
UDF1:	Not reported
Lat/Long:	43.012675661 / 75.034923847
DMR Cognizant Official:	RALPH R LEIDY, PLT MGR
UDF2:	Not reported
UDF3:	Not reported
FIPS County Code:	Not reported

Non-Gov Permit Affiliation Type Desc:	Private
Non-Gov Permit Org Formal Name:	REMARMS LLC
Non-Gov Permit Street Address:	14 Hoefler Ave
Non-Gov Permit Supplemental Location:	Not reported
Non-Gov Permit City:	Ilion
Non-Gov Permit State Code:	NY
Non-Gov Permit Zip Code:	13357
Non-Gov Facility Affiliation Type Desc:	Not reported
Non-Gov Facility Org Formal Name:	Not reported
Non-Gov Facility Street Address:	Not reported
Non-Gov Facility Supplemental Location:	Not reported
Non-Gov Facility City:	Not reported
Non-Gov Facility State Code:	Not reported
Non-Gov Facility Zip Code:	Not reported
State Water Body:	Not reported
Region Permit Processed:	Not reported
Dow Discharge Class Code:	Not reported
SPDES Class Description:	Not reported
Affiliation Type Description:	Not reported
Name:	Not reported
Contacts Title:	Not reported
Contacts Email:	Not reported
NOI Submission Date:	Not reported
Facility Type:	Not reported

C23 **NRG-ILION** **NY AST** **A100429525**
11 REMINGTON AVENUE **N/A**
< 1/8 **ILION V, NY 13357**
0.001 mi.
3 ft. **Site 3 of 4 in cluster C**

Relative:
Higher

Actual:
479 ft.

AST:

Name:	NRG-ILION
Address:	11 REMINGTON AVENUE
City,State,Zip:	ILION V, NY 13357
Region:	STATE
DEC Region:	6
Site Status:	Unregulated/Closed
Facility Id:	6-600182
Program Type:	PBS
UTM X:	496469.81612
UTM Y:	4762099.34246
Expiration Date:	N/A
Site Type:	Utility (Other than Municipal)

Tank Info:

Tank Number:	001M100
Tank Id:	120460
Tank Location:	Aboveground - contact with soil.... Tank bottom rests on soil, allowing no visual inspection.
Tank Type:	Steel/Carbon Steel/Iron
Tank Status:	Closed - Removed
Pipe Model:	Not reported
Install Date:	09/01/1992
Capacity Gallons:	150000
Tightness Test Method:	-
Date Test:	Not reported
Next Test Date:	Not reported
Date Tank Closed:	03/29/2006
Register:	True
Modified By:	MJGRIFFI
Last Modified:	05/09/2022
Material Name:	Not reported

Tank Number:	010M101
Tank Id:	121611
Tank Location:	Aboveground - on saddles, legs, racks, etc.... Tank bottom is elevated above grade or tank pad, allowing visual inspection.
Tank Type:	Steel/Carbon Steel/Iron
Tank Status:	Closed - Removed
Pipe Model:	Not reported
Install Date:	02/01/1993
Capacity Gallons:	230
Tightness Test Method:	-
Date Test:	Not reported
Next Test Date:	Not reported
Date Tank Closed:	03/29/2006
Register:	True
Modified By:	MJGRIFFI
Last Modified:	05/09/2022
Material Name:	Not reported

C24 **INDECK ENERGY** **NY CBS S102640136**
P.SERVICES OF ILION, R. SHEPPARD/ZURN M **NY AST N/A**
< 1/8 **ILION, NY 13357** **NY CBS AST**
0.001 mi.
3 ft. **Site 4 of 4 in cluster C**

Relative: Higher

Actual: 479 ft.

CBS:

Name:	INDECK ENERGY
Address:	P.SERVICES OF ILION, %R. SHEPPARD/ZURN M
City,State,Zip:	ILION, NY 13357
CBS Number:	6-000149
Program Type:	CBS
Facility Status:	Unregulated/Closed
Expiration Date:	Not reported
Dec Region:	6
UTMX:	497044.81925
UTMY:	4762201.71825

AST:

Name:	INDECK ENERGY
Address:	P.SERVICES OF ILION, %R. SHEPPARD/ZURN M
City,State,Zip:	ILION, NY 13357
Region:	STATE
DEC Region:	6
Site Status:	Unregulated/Closed
Facility Id:	6-000149
Program Type:	CBS
UTM X:	497044.81925
UTM Y:	4762201.71825
Expiration Date:	N/A
Site Type:	Manufacturing (Other than Chemical)/Processing

Tank Info:

Tank Number:	921054
Tank Id:	190423
Tank Location:	Aboveground - contact with soil.... Tank bottom rests on soil, allowing no visual inspection.
Tank Type:	Plastic
Tank Status:	Tank Converted to Non-Regulated Use
Pipe Model:	Not reported
Install Date:	11/01/1992
Capacity Gallons:	550
Tightness Test Method:	NN
Date Test:	Not reported
Next Test Date:	Not reported
Date Tank Closed:	Not reported
Register:	True
Modified By:	MJGRIFFI
Last Modified:	05/09/2022
Material Name:	Not reported

CBS AST:

CBS Number:	6-000149
ICS Number:	Not reported
PBS Number:	Not reported
MOSF Number:	Not reported
SPDES Number:	Not reported
Facility Status:	IN SERVICE

INDECK ENERGY (Continued) **S102640136**

Facility Type:	D
Telephone:	(315) 894-1000
Facility Town:	GERMAN FLATTS
Region:	STATE
Expiration Date:	03/05/1999
Total Capacity of All Active Tanks(gal):	0
Operator:	RALPH LEIDY
Emergency Contact:	RALPH LEIDY
Emergency Phone:	(315) 894-1000
Owner Name:	BETZ DEARBORN, INC.
Owner Address:	4636 SOMERTON ROAD
Owner City,St,Zip:	TREVOSE, PA 19053
Owner Telephone:	(215) 355-3300
Owner Type:	Corporate/Commercial
Owner Sub Type:	Not reported
Mail Name:	BETZ DEARBORN, INC.
Mail Contact Addr:	4636 SOMERTON ROAD
Mail Contact Addr2:	Not reported
Mail Contact Contact:	EDWARD J. LECKNER
Mail Contact City,St,Zip:	TREVOSE, PA 19053
Mail Phone:	(215) 355-3300

Tank Id:	921054
CAS Number:	1310732
Federal ID:	Not reported
Tank Status:	0
Install Date:	11/92
Tank Closed:	00/00
Capacity (Gal):	550
Chemical:	Sodium hydroxide
Tank Location:	Indoors, Aboveground
Tank Type:	Fiberglass reinforced plastic [FRP]
Total Tanks:	0
Tank Secret:	False
Tank Secondary Containment:	None
Tank Error Status:	No Missing Data
Date Entered:	03/03/1993
Certified Date:	01/22/1997
Substance:	Single Hazardous Substance on DEC List
Internal Protection:	None
External Protection:	None
Pipe Location:	None
Pipe Type:	Wrapped Steel
Pipe Internal:	None
Pipe External:	None
Pipe Flag:	None
Leak Detection:	None
Overfill Protection:	None
Haz Percent:	5
Last Test:	Not reported
Due Date:	Not reported
SWIS Code:	2128
Lat/Long:	Not reported
Is Updated:	False
Renew Date:	/ /
Is It There:	False
Delinquent:	False

INDECK ENERGY (Continued) **S102640136**

Date Expired:	03/05/95
Owner Mark:	1
Certificate Needs to be Printed:	False
Fiscal Amt for Registration Fee Correct:	True
Renewal Has Been Printed for Facility:	True
Pre-Printed Renewal App Last Printed:	12/01/1998

B25 **FERDULA PIT** **MINES MRDS** **1025746128**
N/A

< 1/8
0.001 mi.
5 ft.

HERKIMER (County), NY

Site 3 of 6 in cluster B

Relative:
Lower

Actual:
415 ft.

MINES MRDS:

Name:	FERDULA PIT
Address:	Not reported
Deposit identification Number:	10272663
City,State,Zip:	NEW YORK
URL:	
MRDS Identification Number:	Not reported
MAS/MILS Identification Number:	360430015
Region:	NA
Country:	United States
Primary Commodities:	Sand and Gravel, Construction
Secondary Commodities:	Not reported
Tertiary Commodities:	Not reported
Operation Type:	Surface
Deposit Type:	Not reported
Production Size:	Not reported
Development Status:	Producer
Ore Minerals or Materials:	Not reported
Gangue Minerals or Materials:	Not reported
Other Minerals or Materials:	Not reported
Ore Body Form:	Not reported
Workings Type:	Not reported
Mineral Deposit Model:	Not reported
Alteration Processes:	Not reported
Concentration Processes:	Not reported
Previous Names:	Not reported
Ore Controls:	Not reported
Reporter:	Not reported
Host Rock Unit Name:	Not reported
Host Rock Type:	Not reported
Associated Rock Unit Name:	Not reported
Associated Rock Type Code:	Not reported
Structural Characteristics:	Not reported
Tectonic Setting:	Not reported
References:	Not reported
First Production Year:	Not reported
Began Before/After FPY:	Not reported
Last Production Year:	Not reported
Ended Before/After LPY:	Not reported
Year Discovered:	Not reported
Found Before/After YD:	Not reported
Production History:	Not reported
Discovery Information:	Not reported
Latitude:	43.01248

FERDULA PIT (Continued) **1025746128**

Longitude: -75.03289
Object ID: 265818
Score: Not reported

D26 **DELUDE VEHICLE** **NY Spills** **S103481702**
East **34 CATHERINE STREET** **N/A**
< 1/8 **ILION V, NY**
0.005 mi.
26 ft. **Site 1 of 2 in cluster D**

Relative:
Lower

Actual:
407 ft.

SPILLS:

Name:	DELUDE VEHICLE
Address:	34 CATHERINE STREET
City,State,Zip:	ILION V, NY
Spill Number/Closed Date:	9807353 / 1998-11-02
Facility ID:	9807353
Facility Type:	ER
DER Facility ID:	208946
Site ID:	255086
DEC Region:	6
Spill Cause:	Equipment Failure
Spill Class:	D6
SWIS:	2200
Spill Date:	1998-09-15
Investigator:	JDALSANT
Referred To:	Not reported
Reported to Dept:	1998-09-15
CID:	201
Water Affected:	Not reported
Spill Source:	Passenger Vehicle
Spill Notifier:	Citizen
Cleanup Ceased:	Not reported
Cleanup Meets Std:	True
Last Inspection:	Not reported
Recommended Penalty:	False
UST Trust:	False
Remediation Phase:	0
Date Entered In Computer:	1998-09-15
Spill Record Last Update:	1998-11-03
Spiller Name:	Not reported
Spiller Company:	WILLIAM DELUDE
Spiller Address:	41 CATHERINE STREET
Spiller Company:	001
Contact Name:	CALLER
Latitude:	43.0143413
Longitude:	-75.0303681
DEC Memo:	Not reported
Remarks:	CALLER ADVISED OWNER OF VEH (NY REG 267666 HANDICAP PLATE) HAS HAD A LEAK FOR ABOUT A MONTH/VEH LEAKS ABOUT A QUART PER DAY AND PRODUCT GOES INTO SEWER

All Materials:

Site ID:	255086
Operable Unit ID:	1064926
Operable Unit:	01
Material ID:	318446
Material Code:	0021
Material Name:	transmission fluid

DELUDE VEHICLE (Continued) **S103481702**

Case No.:	Not reported
Material FA:	Petroleum
Quantity:	1.00
Units:	G
Recovered:	.00
Resource Affected:	Sewer
Oxygenate:	Not reported

B27 **CUMMINS GEORGE** **EDR Hist Auto** **1021336008**
East **E MAIN & CATHERINE** **N/A**
< 1/8 **ILION, NY 13357**
0.009 mi.
50 ft. **Site 4 of 6 in cluster B**

Relative: EDR Hist Auto
Lower

Actual:
410 ft.

Year:	Name:	Type:
1969	CUMMINS GEORGE	Gasoline Service Stations
1970	CUMMINS GEORGE	Gasoline Service Stations
1971	CUMMINS GEORGE	Gasoline Service Stations
1972	CUMMINS GEORGE	Gasoline Service Stations
1973	CUMMINS GEORGE	Gasoline Service Stations
1974	CUMMINS GEORGE	Gasoline Service Stations
1975	CUMMINS GEORGE	Gasoline Service Stations
1976	CUMMINS GEORGE	Gasoline Service Stations

B28 **REMINGTON ARMS** **NY Spills** **S105054140**
East **E MAIN & CATHERINE ST** **N/A**
< 1/8 **ILION V, NY**
0.009 mi.
50 ft. **Site 5 of 6 in cluster B**

Relative: SPILLS:
Lower

Actual:
410 ft.

Name:	REMINGTON ARMS
Address:	E MAIN & CATHERINE ST
City,State,Zip:	ILION V, NY
Spill Number/Closed Date:	9206432 / 1992-11-03
Facility ID:	9206432
Facility Type:	ER
DER Facility ID:	77478
Site ID:	84231
DEC Region:	6
Spill Cause:	Unknown
Spill Class:	C3
SWIS:	2228
Spill Date:	1992-08-26
Investigator:	DIJOHNSO
Referred To:	Not reported
Reported to Dept:	1992-08-26
CID:	Not reported
Water Affected:	Not reported
Spill Source:	Commercial/Industrial
Spill Notifier:	Other
Cleanup Ceased:	1992-10-14
Cleanup Meets Std:	True

REMINGTON ARMS (Continued) **S105054140**

Last Inspection:	Not reported
Recommended Penalty:	False
UST Trust:	True
Remediation Phase:	0
Date Entered In Computer:	1992-09-09
Spill Record Last Update:	2023-12-14
Spiller Name:	Not reported
Spiller Company:	REMINGTON ARMS CO., INC.
Spiller Address:	14 HOEFLER AVENUE
Spiller Company:	001
Contact Name:	Not reported
Latitude:	43.0131289
Longitude:	-75.0316589
DEC Memo:	Prior to Sept, 2004 data translation this spill Lead_DEC Field was JOHNSON 08/26/92: PULLED - 500 GAL. & 1 K TANK. HOLES NOTED INTANKS. DIGGING OUT SOIL (DJ). 08/27/92: PULLED - 2-1K TANKS - DIGGING OUT SOIL. MALCOLM PIRNIE ENGINEERS SAMPLED SOIL. (DJ). 09/08/92: SOIL LETTER SENT. (DJ). 10/14/92: CONTAMINATED SOIL (59 YDS) DISPOSED OF. (JM). 11/03/92: SOIL DISPOSAL PAPERWORK RECEIVED, CLOSED. (JM). 12/14/2023: Fact Sheet only; no hard file located. (EBL)
Remarks:	PULLED 4 TANKS - DUG OUT 20-40 YDS SOIL, PILED ON PLASTIC. (DJ)

All Materials:

Site ID:	84231
Operable Unit ID:	970147
Operable Unit:	01
Material ID:	561851
Material Code:	0009
Material Name:	gasoline
Case No.:	Not reported
Material FA:	Petroleum
Quantity:	.00
Units:	Not reported
Recovered:	.00
Resource Affected:	Soil
Oxygenate:	Not reported

E29 **WALGREENS** **E MANIFEST** **1031303249**
North **17 E STATE ST** **N/A**
< 1/8 **ILION, NY 13357**
0.011 mi.
58 ft. **Site 1 of 6 in cluster E**

Relative: **Lower**
Actual: **405 ft.**

E MANIFEST:

Manifest Tracking Number:	200824407CLE
Last Updated Date:	20240731
Shipped Date:	20240610
Received Date:	20240617
Manifest Status:	Signed
Submission Type:	DataImage5Copy
Origin Type:	Service
Generator EPA ID:	CESQG
Generator Name:	Walgreens
Generator Location Street Number:	Not reported
Generator Location Street 1:	17 E STATE ST

WALGREENS (Continued) **1031303249**

Generator Location Street 2:	Not reported
Generator Location City:	ILION
Generator Location State:	NY
Generator Location Zip:	13357
Generator Mail Street Number:	Not reported
Generator Mail Street 1:	17 E STATE ST
Generator Mail Street 2:	Not reported
Generator Mail City:	ILION
Generator Mail Zip:	13357
Generator Mail State:	NY
Generator Contact Company Name:	Not reported
Designated Facility EPA ID:	RID040098352
Designated Facility Name:	Northland Environmental Llc- (Esol)
Designated Facility Mail Street Number:	275
Designated Facility Mail Street 1:	Not reported
Designated Facility Mail Street 2:	ALLENS AVE
Designated Facility Mail City:	PROVIDENCE
Designated Facility Mail Zip:	02905
Designated Facility Mail State:	RI
Designated Facility Location Street Number:	275
Designated Facility Location Street 1:	ALLENS AVE
Designated Facility Location Street 2:	Not reported
Designated Facility Location City:	PROVIDENCE
Designated Facility Location Zip:	02905
Designated Facility Location State:	RI
Designated Facility Contact Company Name:	Not reported
Manifest Residue Indicator:	N
Rejection Indicator:	N

Manifest Tracking Number:	200659442CLE
Last Updated Date:	20231227
Shipped Date:	20231218
Received Date:	20231226
Manifest Status:	Signed
Submission Type:	DataImage5Copy
Origin Type:	Service
Generator EPA ID:	CESQG
Generator Name:	Walgreens
Generator Location Street Number:	Not reported
Generator Location Street 1:	17 E STATE ST
Generator Location Street 2:	Not reported
Generator Location City:	ILION
Generator Location State:	NY
Generator Location Zip:	13357
Generator Mail Street Number:	Not reported
Generator Mail Street 1:	302 WILMOT RD STOP 3305
Generator Mail Street 2:	Not reported
Generator Mail City:	Deerfield
Generator Mail Zip:	60015
Generator Mail State:	IL
Generator Contact Company Name:	Not reported
Designated Facility EPA ID:	RID040098352
Designated Facility Name:	Northland Environmental, Llc
Designated Facility Mail Street Number:	275
Designated Facility Mail Street 1:	Not reported
Designated Facility Mail Street 2:	Allens Avenue
Designated Facility Mail City:	Providence

WALGREENS (Continued) **1031303249**

Designated Facility Mail Zip:	02905
Designated Facility Mail State:	RI
Designated Facility Location Street Number:	275
Designated Facility Location Street 1:	Allens Avenue
Designated Facility Location Street 2:	Not reported
Designated Facility Location City:	Providence
Designated Facility Location Zip:	02905
Designated Facility Location State:	RI
Designated Facility Contact Company Name:	Not reported
Manifest Residue Indicator:	N
Rejection Indicator:	N

Manifest Tracking Number:	024490181JJK
Last Updated Date:	20230731
Shipped Date:	20230713
Received Date:	20230714
Manifest Status:	Signed
Submission Type:	DataImage5Copy
Origin Type:	Service
Generator EPA ID:	IL1790505004
Generator Name:	Artisan Cabinetry & Millwork Inc
Generator Location Street Number:	300
Generator Location Street 1:	300 300 W ADAMS
Generator Location Street 2:	Not reported
Generator Location City:	MORTON
Generator Location State:	IL
Generator Location Zip:	61550
Generator Mail Street Number:	300
Generator Mail Street 1:	300 W ADAMS
Generator Mail Street 2:	Not reported
Generator Mail City:	MORTON
Generator Mail Zip:	61550
Generator Mail State:	IL
Generator Contact Company Name:	Not reported
Designated Facility EPA ID:	IND000646943
Designated Facility Name:	Tradebe Treatment And Recycling Llc
Designated Facility Mail Street Number:	Not reported
Designated Facility Mail Street 1:	Not reported
Designated Facility Mail Street 2:	4343 KENNEDY AVE
Designated Facility Mail City:	EAST CHICAGO
Designated Facility Mail Zip:	46312
Designated Facility Mail State:	IN
Designated Facility Location Street Number:	Not reported
Designated Facility Location Street 1:	4343 KENNEDY AVENUE
Designated Facility Location Street 2:	Not reported
Designated Facility Location City:	EAST CHICAGO
Designated Facility Location Zip:	46312
Designated Facility Location State:	IN
Designated Facility Contact Company Name:	Not reported
Manifest Residue Indicator:	N
Rejection Indicator:	N

Manifest Tracking Number:	019167551JJK
Last Updated Date:	20181219
Shipped Date:	20181129
Received Date:	20181130
Manifest Status:	Signed

WALGREENS (Continued) **1031303249**

Submission Type:	DataImage5Copy
Origin Type:	Service
Generator EPA ID:	IL1790505004
Generator Name:	Artisan Cabinetry & Millwork Inc
Generator Location Street Number:	300
Generator Location Street 1:	300 300 W ADAMS
Generator Location Street 2:	Not reported
Generator Location City:	MORTON
Generator Location State:	IL
Generator Location Zip:	61550
Generator Mail Street Number:	300
Generator Mail Street 1:	300 W ADAMS
Generator Mail Street 2:	Not reported
Generator Mail City:	MORTON
Generator Mail Zip:	61550
Generator Mail State:	IL
Generator Contact Company Name:	Not reported
Designated Facility EPA ID:	IND000646943
Designated Facility Name:	Tradebe Treatment & Recycling Llc
Designated Facility Mail Street Number:	Not reported
Designated Facility Mail Street 1:	Not reported
Designated Facility Mail Street 2:	4343 KENNEDY AVE
Designated Facility Mail City:	EAST CHICAGO
Designated Facility Mail Zip:	46312
Designated Facility Mail State:	IN
Designated Facility Location Street Number:	Not reported
Designated Facility Location Street 1:	4343 KENNEDY AVE
Designated Facility Location Street 2:	Not reported
Designated Facility Location City:	EAST CHICAGO
Designated Facility Location Zip:	46312
Designated Facility Location State:	IN
Designated Facility Contact Company Name:	Not reported
Manifest Residue Indicator:	N
Rejection Indicator:	N

Manifest Tracking Number:	021970521JJK
Last Updated Date:	20201009
Shipped Date:	20200910
Received Date:	20200911
Manifest Status:	Signed
Submission Type:	DataImage5Copy
Origin Type:	Service
Generator EPA ID:	IL1790505004
Generator Name:	Artisan Cabinetry & Millwork Inc
Generator Location Street Number:	300
Generator Location Street 1:	300 300 W ADAMS
Generator Location Street 2:	Not reported
Generator Location City:	MORTON
Generator Location State:	IL
Generator Location Zip:	61550
Generator Mail Street Number:	300
Generator Mail Street 1:	300 W ADAMS
Generator Mail Street 2:	Not reported
Generator Mail City:	MORTON
Generator Mail Zip:	61550
Generator Mail State:	IL
Generator Contact Company Name:	Not reported

WALGREENS (Continued) **1031303249**

Designated Facility EPA ID: IND000646943
Designated Facility Name: Tradebe Treatment & Recycling Llc
Designated Facility Mail Street Number: Not reported
Designated Facility Mail Street 1: Not reported
Designated Facility Mail Street 2: 4343 KENNEDY AVE
Designated Facility Mail City: EAST CHICAGO
Designated Facility Mail Zip: 46312
Designated Facility Mail State: IN
Designated Facility Location Street Number: Not reported
Designated Facility Location Street 1: 4343 KENNEDY AVE
Designated Facility Location Street 2: Not reported
Designated Facility Location City: EAST CHICAGO
Designated Facility Location Zip: 46312
Designated Facility Location State: IN
Designated Facility Contact Company Name: Not reported
Manifest Residue Indicator: N
Rejection Indicator: N

Federal Waste:
Manifest Tracking Number: 021970521JJK
Waste Line Number: 1
Federal Waste Code: D001
Federal Waste: IGNITABLE WASTE

Manifest Tracking Number: 021970521JJK
Waste Line Number: 1
Federal Waste Code: D035
Federal Waste: METHYL ETHYL KETONE

Manifest Tracking Number: 021970521JJK
Waste Line Number: 1
Federal Waste Code: F003
Federal Waste: THE FOLLOWING SPENT NONHALOGENATED SOLVENTS: XYLENE, ACETONE, ETHYL ACETATE, ETHYL BENZENE, ETHYL ETHER, METHYL ISOBUTYL KETONE, N-BUTYL ALCOHOL, CYCLOHEXANONE, AND METHANOL; ALL SPENT SOLVENT MIXTURES/BLENDS CONTAINING, BEFORE USE, ONLY THE ABOVE SPENT NONHALOGENATED SOLVENTS; AND ALL SPENT SOLVENT MIXTURES/BLENDS CONTAINING, BEFORE USE, ONE OR MORE OF THE ABOVE NONHALOGENATED SOLVENTS, AND A TOTAL OF TEN PERCENT OR MORE (BY VOLUME) OF ONE OR MORE OF THOSE SOLVENTS LISTED IN F001, F002, F004, AND F005; AND STILL BOTTOMS FROM THE RECOVERY OF THESE SPENT SOLVENTS AND SPENT SOLVENT MIXTURES.

Manifest Tracking Number: 021970521JJK
Waste Line Number: 1
Federal Waste Code: F005
Federal Waste: THE FOLLOWING SPENT NONHALOGENATED SOLVENTS: TOLUENE, METHYL ETHYL KETONE, CARBON DISULFIDE, ISOBUTANOL, PYRIDINE, BENZENE, 2-ETHOXYETHANOL, AND 2-NITROPROPANE; ALL SPENT SOLVENT MIXTURES/BLENDS CONTAINING, BEFORE USE, A TOTAL OF TEN PERCENT OR MORE (BY VOLUME) OF ONE OR MORE OF THE ABOVE NONHALOGENATED SOLVENTS OR THOSE SOLVENTS LISTED IN F001, F002, OR F004; AND STILL BOTTOMS FROM THE RECOVERY OF THESE SPENT SOLVENTS AND SPENT SOLVENT MIXTURES.

Transporter:
Manifest Tracking Number: 021970521JJK

WALGREENS (Continued) **1031303249**

Transporter Line Number: 1
Transporter EPA ID: PAR000504944
Transporter Name: Alpont Transportation

Waste Line:
Manifest Tracking Number: 021970521JJK
Waste Line Number: 1
U.S. DOT Hazardous Indicator: Y
U.S. DOT ID Number: UN1263
U.S. DOT Description: Un1263 Waste Paint Related Material (Xylene, Toluene) 3 Ii Rq (D001)
Non-Hazardous Waste Description: Not reported
Number of Containers: 2
Container Type Code: DM
Container Type Description: Metal drums, barrels, kegs
Waste Quantity: 110
Quantity Unit of Measure Code: G
Quantity Unit of Measure Description: Gallons
Waste Quantity, in Tons: 0.4587156
Acute Waste Quantity, in Tons: 0
Non-Acute Waste Quantity, in Tons: 0.4587156
Waste Quantity, in Kilograms: 416.06882
Acute Waste Quantity, in Kilograms: 0
Non-Acute Waste Quantity, in Kilorgrams: 416.06882
Management Method Code: H061
Management Method Description: FUEL BLENDING
Waste Residue Indicator: N
Quantity Discrepancy Indicator: N
Waste Type Discrepancy Indicator: N
Waste Density: Not reported
Waste Density Unit of Measure Code: Not reported
Waste Density Unit of Measure Description: Not reported
Form Code: Not reported
Form Code Description: Not reported
Source Code: Not reported
Source Code Description: Not reported
Waste Minimization Code: Not reported
Waste Minimization Code Description: Not reported
Consent Number: Not reported
EPA Waste Indicator: Y

B30 **PATTERSON DONALD** **EDR Hist Auto** **1020551733**
East **92 E MAIN ST** **N/A**
< 1/8 **ILION, NY 13357**
0.016 mi.
85 ft. **Site 6 of 6 in cluster B**

Relative: EDR Hist Auto
Lower

Actual: **410 ft.**

Year:	Name:	Type:
1970	PATTERSON DONALD	Gasoline Service Stations
1971	PATTERSON DONALD	Gasoline Service Stations
1973	HECTUS LEO A	Gasoline Service Stations
1974	HECTUS LEO A	Gasoline Service Stations
1975	HECTUS LEO A	Gasoline Service Stations
1976	HECTUS LEO A	Gasoline Service Stations
1977	HECTUS LEO A	Gasoline Service Stations

F31 **STEWARTS SHOP 155 ILION** **NY Spills** **S118261827**
NNE **27 EAST CLARK ST** **N/A**
< 1/8 **ILION, NY 13357**
0.019 mi.
102 ft. **Site 1 of 11 in cluster F**

Relative:
Lower

Actual:
402 ft.

SPILLS:

Name:	STEWARTS 155‘
Address:	27 EAST CLARK ST
City,State,Zip:	ILION, NY
Spill Number/Closed Date:	2204498 / 2022-12-28
Facility ID:	2204498
Facility Type:	ER
DER Facility ID:	528915
Site ID:	641654
DEC Region:	6
Spill Cause:	Unknown
Spill Class:	C3
SWIS:	2228
Spill Date:	2022-08-22
Investigator:	SCREICHI
Referred To:	Not reported
Reported to Dept:	2022-08-22
CID:	Not reported
Water Affected:	Not reported
Spill Source:	Gasoline Station or other PBS Facility
Spill Notifier:	Other
Cleanup Ceased:	Not reported
Cleanup Meets Std:	True
Last Inspection:	Not reported
Recommended Penalty:	False
UST Trust:	False
Remediation Phase:	0
Date Entered In Computer:	2022-08-22
Spill Record Last Update:	2022-12-28
Spiller Name:	Not reported
Spiller Company:	STEWARTS
Spiller Address:	Not reported
Spiller Company:	999
Contact Name:	JULIETTE GAUDIER
Latitude:	Not reported
Longitude:	Not reported
DEC Memo:	8/22/22: on site with caller: minor amount of contaminated soil found under dispenser. minor historic gas spill. soil disposed of with all soil from tank grave. (sr)
Remarks:	found impacted soil during tank switch out

All Materials:

Site ID:	641654
Operable Unit ID:	1388688
Operable Unit:	01
Material ID:	2403633
Material Code:	0009
Material Name:	gasoline
Case No.:	Not reported
Material FA:	Petroleum
Quantity:	Not reported
Units:	Not reported
Recovered:	Not reported

STEWARTS SHOP 155 ILION (Continued) **S118261827**

Resource Affected:	Soil
Oxygenate:	Not reported

Name:	STEWARTS SHOP 155 ILION
Address:	27 EAST CLARK ST
City,State,Zip:	ILION, NY 13357
Spill Number/Closed Date:	1506648 / 2015-10-16
Facility ID:	1506648
Facility Type:	ER
DER Facility ID:	468549
Site ID:	514072
DEC Region:	6
Spill Cause:	Equipment Failure
Spill Class:	C3
SWIS:	2228
Spill Date:	2015-09-22
Investigator:	SCREICHI
Referred To:	Not reported
Reported to Dept:	2015-09-22
CID:	Not reported
Water Affected:	Not reported
Spill Source:	Commercial Vehicle
Spill Notifier:	Other
Cleanup Ceased:	Not reported
Cleanup Meets Std:	True
Last Inspection:	Not reported
Recommended Penalty:	False
UST Trust:	False
Remediation Phase:	0
Date Entered In Computer:	2015-09-22
Spill Record Last Update:	2015-10-16
Spiller Name:	PAT OR GORDON
Spiller Company:	CARMAN HAULING - FUEL DELIVERY
Spiller Address:	Not reported
Spiller Company:	999
Contact Name:	SHOP NUMBER
Latitude:	Not reported
Longitude:	Not reported
DEC Memo:	09/22/2015: site check: cleanup complete. (sr)
Remarks:	Vapor lock on delivery truck caused spill onto blacktop. Cleanup is complete.

All Materials:

Site ID:	514072
Operable Unit ID:	1263281
Operable Unit:	01
Material ID:	2266971
Material Code:	0009
Material Name:	gasoline
Case No.:	Not reported
Material FA:	Petroleum
Quantity:	10.00
Units:	G
Recovered:	Not reported
Resource Affected:	Soil
Oxygenate:	Not reported

F32 **STEWARTS SHOP 155** **NY Spills** **S123661702**
NNE **27 EAST CLARK ST** **N/A**
< 1/8 **ILION, NY**
0.019 mi.
102 ft. **Site 2 of 11 in cluster F**

Relative: **Lower**

Actual: **402 ft.**

SPILLS:

Name:	STEWARTS SHOP 155
Address:	27 EAST CLARK ST
City,State,Zip:	ILION, NY
Spill Number/Closed Date:	1812106 / 2019-03-09
Facility ID:	1812106
Facility Type:	ER
DER Facility ID:	528915
Site ID:	584066
DEC Region:	6
Spill Cause:	Human Error
Spill Class:	D3
SWIS:	2228
Spill Date:	2019-03-09
Investigator:	JDALSANT
Referred To:	Not reported
Reported to Dept:	2019-03-09
CID:	Not reported
Water Affected:	Not reported
Spill Source:	Commercial/Industrial
Spill Notifier:	Other
Cleanup Ceased:	2019-03-09
Cleanup Meets Std:	True
Last Inspection:	2019-03-09
Recommended Penalty:	False
UST Trust:	False
Remediation Phase:	0
Date Entered In Computer:	2019-03-09
Spill Record Last Update:	2019-03-11
Spiller Name:	Not reported
Spiller Company:	CUSTOMER (PROPPED NOZZLE)
Spiller Address:	Not reported
Spiller Company:	999
Contact Name:	WILSON LONGDAUE
Latitude:	Not reported
Longitude:	Not reported
DEC Memo:	03/09/19: Customer left nozzle unattended. 7 gal to pavement. Ilion FD contained with speedi-dry. Company maintenance swept up and put in dumpster. Non-trackable amount of debris. Spill closed. (JA) Not reported
Remarks:	cleanup in progress

All Materials:

Site ID:	584066
Operable Unit ID:	1331733
Operable Unit:	01
Material ID:	2340954
Material Code:	0009
Material Name:	gasoline
Case No.:	Not reported
Material FA:	Petroleum
Quantity:	7.00
Units:	G

STEWARTS SHOP 155 (Continued) **S123661702**

Recovered:	7.00
Resource Affected:	Impervious Surface
Oxygenate:	Not reported

F33 **STEWART' S SHOPS CORP. #155** **UST FINDER RELEASE** **1029073932**
NNE **23-27 EAST CLARK STREET** **N/A**
< 1/8 **ILION, NY 13357**
0.019 mi.
102 ft. **Site 3 of 11 in cluster F**

Relative: UST FINDER RELEASE:
Lower

Actual:
402 ft.

Object ID:	252373
Facility ID:	NY317576
Lust ID:	NY514259
Name:	STEWART' S SHOPS CORP. #155
Address:	23-27 EAST CLARK STREET
City,State,Zip:	ILION, NY 13357
Address Match Type:	Not reported
Reported Date:	2006/03/13 15:59:59+00
Status:	No Further Action
Substance:	Not reported
Population within 1500ft:	1139
Domestic Wells within 1500ft:	1
Land Use:	Developed, High Intensity
Within SPA:	No
SPA PWS Facility ID:	Not reported
SPA Water Type:	Not reported
SPA Facility Type:	Not reported
SPA HUC12:	Not reported
Within WHPA:	No
WHPA PWS Facility ID:	Not reported
WHPA Water Type:	Not reported
WHPA Facility Type:	Not reported
WHPA HUC12:	Not reported
Within 100yr Floodplain:	No
Tribe:	Not reported
EPA Region:	2
NFA Letter 1:	Not reported
NFA Letter 2:	Not reported
NFA Letter 3:	Not reported
NFA Letter 4:	Not reported
Closed With Residual Contaminate:	Not reported
Coordinate Source:	State
X Coord:	-75.03385
Y Coord:	43.0158000000001
Latitude:	43.0157999999999
Longitude:	-75.03385

F34 **STEWART'S SHOPS CORP. #155** **UST FINDER** **1028585909**
NNE **23-27 EAST CLARK STREET** **N/A**
< 1/8 **ILION V, NY 13357**
0.019 mi.
102 ft. **Site 4 of 11 in cluster F**

Relative: **Lower**

Actual: **402 ft.**

UST FINDER:

Object ID:	317763
Facility ID:	NY42020
Name:	STEWART'S SHOPS CORP. #155
Address:	23-27 EAST CLARK STREET
City,State,Zip:	ILION V, NY 13357
Address Match Type:	Not reported
Open USTs:	3
Closed USTs:	4
TOS USTs:	0
Population 1500ft:	1129
Private Wells 1500ft:	1
Within 100yr Floodplain:	No
Land Use:	Developed, High Intensity
Within SPA:	No
SPA PWS Facility ID:	Not reported
SPA Water Type:	Not reported
SPA Facility Type:	Not reported
SPA HUC12:	Not reported
Within WHPA:	No
WHPA PWS Facility ID:	Not reported
WHPA Water Type:	Not reported
WHPA Facility Type:	Not reported
WHPA HUC12:	Not reported
Facility Status:	Open UST(s)
Date of Last Inspection:	Not reported
EPA Region:	2
Tribe:	Not reported
Coordinate Source:	State
X Coord:	-75.033854
Y Coord:	43.015973
Latitude:	43.015973
Longitude:	-75.033854

UST FINDER:

Object ID:	1268652
Facility ID:	NY42020
Tank ID:	NY64688
Tank Status:	Open
Installation Date:	1989/10/01 15:59:59+00
Removal Date:	Not reported
Tank Capacity:	6000
Substances:	Not reported
Tank Wall Type:	Not reported

Object ID:	1268653
Facility ID:	NY42020
Tank ID:	NY65980
Tank Status:	Closed
Installation Date:	1979/09/01 16:00:00+00
Removal Date:	Not reported
Tank Capacity:	4000
Substances:	Not reported
Tank Wall Type:	Not reported

STEWART'S SHOPS CORP. #155 (Continued) **1028585909**

Object ID:	1268654
Facility ID:	NY42020
Tank ID:	NY65981
Tank Status:	Closed
Installation Date:	1979/09/01 16:00:00+00
Removal Date:	Not reported
Tank Capacity:	4000
Substances:	Not reported
Tank Wall Type:	Not reported

Object ID:	1268655
Facility ID:	NY42020
Tank ID:	NY67383
Tank Status:	Open
Installation Date:	1989/10/01 15:59:59+00
Removal Date:	Not reported
Tank Capacity:	6000
Substances:	Not reported
Tank Wall Type:	Not reported

Object ID:	1268656
Facility ID:	NY42020
Tank ID:	NY69000
Tank Status:	Closed
Installation Date:	1979/09/01 16:00:00+00
Removal Date:	Not reported
Tank Capacity:	4000
Substances:	Not reported
Tank Wall Type:	Not reported

Object ID:	1268657
Facility ID:	NY42020
Tank ID:	NY69001
Tank Status:	Closed
Installation Date:	1979/09/01 16:00:00+00
Removal Date:	Not reported
Tank Capacity:	4000
Substances:	Not reported
Tank Wall Type:	Not reported

Object ID:	1268658
Facility ID:	NY42020
Tank ID:	NY69002
Tank Status:	Open
Installation Date:	1989/10/01 15:59:59+00
Removal Date:	Not reported
Tank Capacity:	6000
Substances:	Not reported
Tank Wall Type:	Not reported

F35
NNE
< 1/8
0.019 mi.
102 ft.

STEWART'S SHOPS CORP. # 155
27 EAST CLARK STREET
ILION, NY

Site 5 of 11 in cluster F

NY Spills **S111318344**
N/A

Relative:
Lower

Actual:
402 ft.

SPILLS:

Name:	STEWART'S SHOPS CORP. # 155
Address:	27 EAST CLARK STREET
City,State,Zip:	ILION, NY
Spill Number/Closed Date:	1109457 / 2011-10-28
Facility ID:	1109457
Facility Type:	ER
DER Facility ID:	411714
Site ID:	457233
DEC Region:	6
Spill Cause:	Human Error
Spill Class:	D3
SWIS:	2228
Spill Date:	2011-10-28
Investigator:	JDALSANT
Referred To:	Not reported
Reported to Dept:	2011-10-28
CID:	Not reported
Water Affected:	Not reported
Spill Source:	Gasoline Station or other PBS Facility
Spill Notifier:	Other
Cleanup Ceased:	2011-10-28
Cleanup Meets Std:	True
Last Inspection:	2011-10-28
Recommended Penalty:	False
UST Trust:	False
Remediation Phase:	0
Date Entered In Computer:	2011-10-28
Spill Record Last Update:	2011-10-31
Spiller Name:	Jennifer Washburn
Spiller Company:	Stewart's Shops Corp.
Spiller Address:	P O Box 435
Spiller Company:	999
Contact Name:	Jennifer Washburn
Latitude:	43.0159613
Longitude:	-75.0337081
DEC Memo:	10/28/11: SPOKE WITH CALLER AND CONFIRMED MINOR SPILL TO PAVEMENT CLEANED UP BY STORE PERSONNEL. NON-TRACKABLE AMOUNT OF DEBRIS TO BE DOUBLE BAGGED AND DUMPSTERED. PERFORMED SITE CHECK TO RECONFIRM. SPILL CLOSED. (JA)
Remarks:	Clean up done

All Materials:

Site ID:	457233
Operable Unit ID:	1207359
Operable Unit:	01
Material ID:	2204629
Material Code:	0009
Material Name:	gasoline
Case No.:	Not reported
Material FA:	Petroleum
Quantity:	10.00
Units:	G

STEWART'S SHOPS CORP. # 155 (Continued) **S111318344**

Recovered:	10.00
Resource Affected:	Impervious Surface
Oxygenate:	Not reported

F36 **STEWART' S SHOPS CORP. #155** **NY LTANKS S100346851**
NNE **23-27 EAST CLARK STREET** **NY Spills N/A**
< 1/8 **ILION, NY 13357**
0.019 mi.
102 ft. **Site 6 of 11 in cluster F**

Relative: LTANKS:
Lower

Actual:
402 ft.

Name:	STEWARTS #155/ILION
Address:	23-27 CLARK ST
City,State,Zip:	ILION V, NY
Spill Number/Closed Date:	8906527 / 1990-11-15
Facility ID:	8906527
Site ID:	158781
Spill Date:	1989-10-03
Spill Cause:	Tank Failure
Spill Source:	Gasoline Station or other PBS Facility
Spill Class:	Not reported
Cleanup Ceased:	1990-05-10
SWIS:	2200
Investigator:	DIJOHNSO
Referred To:	Not reported
Reported to Dept:	1989-10-03
CID:	Not reported
Water Affected:	Not reported
Spill Notifier:	Tank Tester
Last Inspection:	Not reported
Recommended Penalty:	False
Meets Standard:	True
UST Involvement:	True
Remediation Phase:	0
Date Entered In Computer:	1989-10-21
Spill Record Last Update:	1990-11-20
Spiller Name:	Not reported
Spiller Company:	STEWART'S ICE CREAM CO
Spiller Address:	P.O. BOX 435
Spiller County:	001
Spiller Contact:	Not reported
Spiller Phone:	Not reported
Spiller Extention:	Not reported
DEC Region:	6
DER Facility ID:	134174
Latitude:	43.0168326
Longitude:	-75.0365499
DEC Memo:	Prior to Sept, 2004 data translation this spill Lead_DEC Field was JOHNSON 10/10/89: SUPER TANKS ALSO FAILED SYSTEM TEST - .0235 GPH (DJ). 11/15/89: OBSERVED REMOVAL 1X4K TANK/TANK GOOD CONDITION/CONT. SOIL AROUND FILLS/NC. 11/17/89: SOIL LETTER SENT. (DJ). 05/10/90: CONTAMINATED SOIL (105 YDS.) DISPOSED OF. (JM). 10/11/90: SPOKE WITH THOMAS MICHAEL. HE STATED CONTAM. SOIL REMOVED. (DP). 11/15/90: SOIL DISPOSAL PAPERWORK RECEIVED, CLOSED. (JM).
Remarks:	SOLID DROP TUBES IN TANKS AFFECTS TEMPERATURE READINGS, WILL EXCAVATE AND RETEST. 2-4K TANKS MANIFOLDED.

STEWART' S SHOPS CORP. #155 (Continued) **S100346851**

All TTF:

Facility ID:	8906527
Spill Number:	8906527
Spill Tank Test:	1536138
Site ID:	158781
Tank Number:	Not reported
Tank Size:	0
Material:	0009
EPA UST:	Not reported
UST:	Not reported
Cause:	Not reported
Source:	Not reported
Test Method:	00
Test Method 2:	Unknown
Leak Rate:	.00
Gross Fail:	Not reported
Modified By:	Spills
Last Modified Date:	Not reported

All Materials:

Site ID:	158781
Operable Unit ID:	931573
Operable Unit:	01
Material ID:	570766
Material Code:	0009
Material Name:	gasoline
Case No.:	Not reported
Material FA:	Petroleum
Quantity:	2.00
Units:	Not reported
Recovered:	.00
Resource Affected:	Groundwater
Oxygenate:	Not reported

SPILLS:

Name:	ILION STEWART'S
Address:	23-27 EAST CLARK ST
City,State,Zip:	ILION V, NY 13357
Spill Number/Closed Date:	0611919 / 2007-10-03
Facility ID:	0611919
Facility Type:	ER
DER Facility ID:	326245
Site ID:	376657
DEC Region:	6
Spill Cause:	Equipment Failure
Spill Class:	C3
SWIS:	2228
Spill Date:	2007-01-29
Investigator:	screichi
Referred To:	Not reported
Reported to Dept:	2007-01-29
CID:	78
Water Affected:	Not reported
Spill Source:	Commercial Vehicle
Spill Notifier:	Responsible Party

STEWART' S SHOPS CORP. #155 (Continued) **S100346851**

Cleanup Ceased:	2007-09-07
Cleanup Meets Std:	True
Last Inspection:	2007-07-16
Recommended Penalty:	False
UST Trust:	False
Remediation Phase:	0
Date Entered In Computer:	2007-01-29
Spill Record Last Update:	2007-10-09
Spiller Name:	MIKE TAUSTASHER
Spiller Company:	ARG TRUCKING
Spiller Address:	369 BOSTWICK ROAD
Spiller Company:	001
Contact Name:	LAWRENCE MCQWEN
Latitude:	43.0158578
Longitude:	-75.0339714
DEC Memo:	01/29/2007 7:30 AM: ON SITE WITH MIKE TAUSTASHER, ARG TRUCKING: LEAKING VALVE ON TRUCK CAUSED 10-20 GALLONS OF GASOLINE TO SPILL ON PAVED PARKING LOT AND TANK PAD AREA. ARG COMPANY CLEAN UP CREW ON SITE. HAS PLACED SPEEDY DRY DOWN, NOW THROWING SALT DOWN TO MELT SNOW AND ICE IN ORDER TO CAPTURE REMAINING PRODUCT IN CRACKS, ETC. (SR) 02/20/2007: TELECON WITH TIM JOHNCOX, STEWART'S GEOLOGIST (518) 581-1201 X 4259 : WHILE PERFORMING AN INTERAL AUDIT, STRONG ODORS WERE NOTED IN THE UNLEADED STP SUMP. ARG IS TAKING RESPONSIBILITY, WILL HIRE CONTRACTOR TO PERFORM FULL INVESTIGATION AND CLEAN-UP. (SR) 10/09/2007: REVIEWED SCR: 0.16 TONS OF PETROLEUM IMPACTED SOIL REMOVED FROM TANK TOP SUMPS, HAULED TO AVA, DISP. RECEIPTS RECEIVED. ALL SOIL DOWN TO TOP OF TANK WAS REMOVED, NO SAMPLES POSSIBLE. (SR)
Remarks:	fitting was leaking, leak stopped safety mgr enroute response team enroute from renns.

All Materials:

Site ID:	376657
Operable Unit ID:	1134226
Operable Unit:	01
Material ID:	2124085
Material Code:	0009
Material Name:	gasoline
Case No.:	Not reported
Material FA:	Petroleum
Quantity:	10.00
Units:	G
Recovered:	.00
Resource Affected:	Soil, Impervious Surface
Oxygenate:	Not reported

Name:	STEWART' S SHOPS CORP. #155
Address:	23-27 EAST CLARK STREET
City,State,Zip:	ILION, NY 13357
Spill Number/Closed Date:	0514259 / 2006-07-24
Facility ID:	0514259
Facility Type:	ER
DER Facility ID:	317576

STEWART' S SHOPS CORP. #155 (Continued) **S100346851**

Site ID:	360947
DEC Region:	6
Spill Cause:	Equipment Failure
Spill Class:	D4
SWIS:	2228
Spill Date:	2006-03-13
Investigator:	DIJOHNSO
Referred To:	Not reported
Reported to Dept:	2006-03-13
CID:	409
Water Affected:	Not reported
Spill Source:	Gasoline Station or other PBS Facility
Spill Notifier:	Responsible Party
Cleanup Ceased:	Not reported
Cleanup Meets Std:	False
Last Inspection:	Not reported
Recommended Penalty:	False
UST Trust:	True
Remediation Phase:	0
Date Entered In Computer:	2006-03-13
Spill Record Last Update:	2006-07-24
Spiller Name:	JENNIFER WASHBURN
Spiller Company:	STEWARTS SHOPS CORP.
Spiller Address:	P.O. BOX 435
Spiller Company:	001
Contact Name:	JENNIFER WASHBURN
Latitude:	43.0157970
Longitude:	-75.0338450
DEC Memo:	PBS #6-394513 03/20/2006: RECEIVED RESPONSE FOR SPILL. 07/24/2006: REVIEWED REPORT, REPAIRS MADE. COMPLETE. (DJ)
Remarks:	LEAKING METERS UNDER DISPENSER. NO SUMPS AND SOME RECOVERD AND EQUIPMENT HAS BEEN REPAIRED. JENN CELL # 518-683-1226

All Materials:

Site ID:	360947
Operable Unit ID:	1118048
Operable Unit:	01
Material ID:	2108558
Material Code:	0009
Material Name:	gasoline
Case No.:	Not reported
Material FA:	Petroleum
Quantity:	Not reported
Units:	G
Recovered:	.00
Resource Affected:	Soil
Oxygenate:	Not reported

F37 **STEWARTS SHOP #155** **NY Spills** **S109371679**
NNE **27 EAST CLARK ST** **N/A**
< 1/8 **ILION V, NY 13357**
0.019 mi.
102 ft. **Site 7 of 11 in cluster F**

Relative: **Lower**

Actual: **402 ft.**

SPILLS:

Name:	STEWARTS SHOP #155
Address:	27 EAST CLARK ST
City,State,Zip:	ILION V, NY 13357
Spill Number/Closed Date:	0806982 / 2008-09-22
Facility ID:	0806982
Facility Type:	ER
DER Facility ID:	353554
Site ID:	404292
DEC Region:	6
Spill Cause:	Equipment Failure
Spill Class:	C3
SWIS:	2228
Spill Date:	2008-09-22
Investigator:	SCREICHI
Referred To:	Not reported
Reported to Dept:	2008-09-22
CID:	Not reported
Water Affected:	Not reported
Spill Source:	Gasoline Station or other PBS Facility
Spill Notifier:	Other
Cleanup Ceased:	2008-09-22
Cleanup Meets Std:	False
Last Inspection:	2008-09-22
Recommended Penalty:	False
UST Trust:	False
Remediation Phase:	0
Date Entered In Computer:	2008-09-22
Spill Record Last Update:	2008-09-23
Spiller Name:	JENNIFER WASHBURN
Spiller Company:	STEWARTS ICE CREAM SHOP
Spiller Address:	27 EAST CLARK ST
Spiller Company:	999
Contact Name:	JENNIFER WASHBURN
Latitude:	43.0159613
Longitude:	-75.0337081
DEC Memo:	09/22/08: ON SITE: PADS ABSORBED MOST OF RELEASE. ~1 GALLON OF GASOLINE RELEASED INTO SOIL BENEATH DISPENSER. EXCAVATION IMPRACTICAL. NO FURTHER ACTION REQUIRED. (SR)
Remarks:	A leaking filter on a gas pump caused above spill. Pads were put down but some product did escape.

All Materials:

Site ID:	404292
Operable Unit ID:	1160958
Operable Unit:	01
Material ID:	2152146
Material Code:	0009
Material Name:	gasoline
Case No.:	Not reported
Material FA:	Petroleum
Quantity:	4.00
Units:	G
Recovered:	Not reported

STEWARTS SHOP #155 (Continued) **S109371679**

Resource Affected: Soil
Oxygenate: Not reported

F38 **STEWARTS #155** **NY Spills** **S107656869**
NNE **27 EAST CLARKE ST.** **N/A**
< 1/8 **ILION, NY**
0.019 mi.
102 ft. **Site 8 of 11 in cluster F**

Relative: **Lower**

Actual: **402 ft.**

SPILLS:

Name:	STEWARTS #155
Address:	27 EAST CLARKE ST.
City,State,Zip:	ILION, NY
Spill Number/Closed Date:	0513218 / 2006-02-17
Facility ID:	0513218
Facility Type:	ER
DER Facility ID:	309785
Site ID:	359668
DEC Region:	6
Spill Cause:	Equipment Failure
Spill Class:	C4
SWIS:	2228
Spill Date:	2006-02-16
Investigator:	NFCARRIE
Referred To:	Not reported
Reported to Dept:	2006-02-16
CID:	406
Water Affected:	Not reported
Spill Source:	Passenger Vehicle
Spill Notifier:	Other
Cleanup Ceased:	Not reported
Cleanup Meets Std:	True
Last Inspection:	Not reported
Recommended Penalty:	False
UST Trust:	False
Remediation Phase:	0
Date Entered In Computer:	2006-02-16
Spill Record Last Update:	2006-02-17
Spiller Name:	UNKNOWN NAME
Spiller Company:	UNKNOWN CUSTOMER
Spiller Address:	Not reported
Spiller Company:	001
Contact Name:	JENNIFER WASHBURN
Latitude:	43.0157970
Longitude:	-75.0338450
DEC Memo:	02/17/06: PHONEX W/J.W.-MINOR SPILL, CLEANED UP BY STORE PERSONELL.
Remarks:	Unknown customer had a problem with their gas tank -releasing material onto the ground. Clean up is complete.

All Materials:

Site ID:	359668
Operable Unit ID:	1116866
Operable Unit:	01
Material ID:	2107318
Material Code:	0009
Material Name:	gasoline
Case No.:	Not reported

STEWARTS #155 (Continued) **S107656869**

Material FA:	Petroleum
Quantity:	5.00
Units:	G
Recovered:	5.00
Resource Affected:	Soil
Oxygenate:	Not reported

F39 **STEWARTS SHOP #155** **NY Spills** **S122876391**
NNE **27 EAST CLARK ST** **N/A**
< 1/8 **ILION, NY**
0.019 mi.
102 ft. **Site 9 of 11 in cluster F**

Relative: SPILLS:
Lower

Actual:
402 ft.

Name:	STEWARTS SHOP #155
Address:	27 EAST CLARK ST
City,State,Zip:	ILION, NY
Spill Number/Closed Date:	1805275 / 2018-08-15
Facility ID:	1805275
Facility Type:	ER
DER Facility ID:	528915
Site ID:	575964
DEC Region:	6
Spill Cause:	Other
Spill Class:	B3
SWIS:	2228
Spill Date:	2018-08-14
Investigator:	JDALSANT
Referred To:	Not reported
Reported to Dept:	2018-08-14
CID:	Not reported
Water Affected:	STORM DRAIN
Spill Source:	Commercial/Industrial
Spill Notifier:	Other
Cleanup Ceased:	2018-08-14
Cleanup Meets Std:	True
Last Inspection:	2018-08-14
Recommended Penalty:	False
UST Trust:	False
Remediation Phase:	0
Date Entered In Computer:	2018-08-14
Spill Record Last Update:	2018-08-15
Spiller Name:	WILSON
Spiller Company:	STEWARDS SHOP
Spiller Address:	27 EAST CLARK ST
Spiller Company:	999
Contact Name:	WILSON
Latitude:	Not reported
Longitude:	Not reported
DEC Memo:	08/14/18: Product to sewer and pavement. Driver put speedi down. NRC, Albany enroute. Unsure how much to sewer. Store manager says sun was shining when driver arrived but lot runoff still going on. Whatever hit the sewer was totally gone by the time I got there. NRC arrive shortly thereafter. Sewer and next two manhole sumps downstream had no sheen. Checked canal by marina. Nothing. NRC

STEWARTS SHOP #155 (Continued) **S122876391**

picked up boom and speedi-dry. Clean up complete. Nontrackable amount of debris. Spill closed. (JA)

Remarks: gasoline leaked from delivery, clean up pending

All Materials:

Site ID:	575964
Operable Unit ID:	1323754
Operable Unit:	01
Material ID:	2332109
Material Code:	0009
Material Name:	gasoline
Case No.:	Not reported
Material FA:	Petroleum
Quantity:	4.00
Units:	G
Recovered:	3.00
Resource Affected:	Sewer, Impervious Surface
Oxygenate:	Not reported

F40 **STEWART'S SHOPS CORP. #155** **NY UST** **U000386161**
NNE **23-27 EAST CLARK STREET** **N/A**
< 1/8 **ILION, NY 13357**
0.019 mi.
102 ft. **Site 10 of 11 in cluster F**

Relative: **Lower**

Actual: **402 ft.**

UST:

Name:	STEWART'S SHOPS CORP. #155
Address:	23-27 EAST CLARK STREET
City,State,Zip:	ILION, NY 13357
Id/Status:	6-394513 / Active
Program Type:	PBS
Region:	STATE
DEC Region:	6
Expiration Date:	07/10/2027
UTM X:	497231.59346
UTM Y:	4762577.31156
Site Type:	Retail Gasoline Sales

Affiliation Records:

Site Id:	42020
Affiliation Type:	Facility Operator
Company Name:	STEWARTS SHOPS CORP. #155
Contact Type:	Not reported
Contact Name:	TIM JOHNCOX
Address1:	Not reported
Address2:	Not reported
City:	Not reported
State:	NN
Zip Code:	Not reported
Country Code:	001
Phone:	(315) 894-9814
EMail:	Not reported
Fax Number:	Not reported
Modified By:	MJRICE
Date Last Modified:	2024-02-07

Site Id:	42020
Affiliation Type:	Mail Contact

STEWART'S SHOPS CORP. #155 (Continued) **U000386161**

Company Name:	STEWARTS SHOPS CORP
Contact Type:	Not reported
Contact Name:	TIM JOHNCOX
Address1:	PO BOX 435
Address2:	Not reported
City:	SARATOGA SPRINGS
State:	NY
Zip Code:	12866
Country Code:	001
Phone:	(518) 581-1201 4259
EMail:	TJOHNCOX@STEWARTSSHOPS.COM
Fax Number:	Not reported
Modified By:	nFormUpd
Date Last Modified:	2024-10-01

Site Id:	42020
Affiliation Type:	Emergency Contact
Company Name:	STEWARTS SHOPS CORP
Contact Type:	Not reported
Contact Name:	TIM JOHNCOX
Address1:	Not reported
Address2:	Not reported
City:	Not reported
State:	NN
Zip Code:	Not reported
Country Code:	001
Phone:	(518) 581-1201
EMail:	Not reported
Fax Number:	Not reported
Modified By:	nFormUpd
Date Last Modified:	2024-12-03

Site Id:	42020
Affiliation Type:	Facility Owner
Company Name:	STEWARTS SHOPS CORP
Contact Type:	Not reported
Contact Name:	STEWART'S SHOPS CORP
Address1:	PO BOX 435
Address2:	Not reported
City:	SARATOGA SPRINGS
State:	NY
Zip Code:	12866
Country Code:	001
Phone:	(518) 581-1200
EMail:	TJOHNCOX@STEWARTSSHOPS.COM
Fax Number:	Not reported
Modified By:	nFormUpd
Date Last Modified:	2024-09-10

Tank Info:

Tank Number:	001
Tank ID:	116357
Tank Status:	Closed Prior to Micro Conversion, 03/91
Material Name:	Closed Prior to Micro Conversion, 03/91
Capacity Gallons:	4000
Install Date:	09/01/1979

STEWART'S SHOPS CORP. #155 (Continued) **U000386161**

Date Tank Closed:	Not reported
Registered:	True
Tank Location:	Underground
Tank Type:	Steel/carbon steel
Material Code:	0009
Common Name of Substance:	Gasoline
Tightness Test Method:	NN
Date Test:	Not reported
Next Test Date:	Not reported
Pipe Model:	Not reported
Modified By:	MJGRIFFI
Last Modified:	05/09/2022

Equipment Records:

H00 - Tank Leak Detection - None
I00 - Overfill - None
A00 - Tank Internal Protection - None
J02 - Dispenser - Suction Dispenser
G00 - Tank Secondary Containment - None
B00 - Tank External Protection - None
C00 - Pipe Location - No Piping
D02 - Pipe Type - Galvanized Steel
F00 - Pipe External Protection - None

Tank Number:	002
Tank ID:	116358
Tank Status:	Closed Prior to Micro Conversion, 03/91
Material Name:	Closed Prior to Micro Conversion, 03/91
Capacity Gallons:	4000
Install Date:	09/01/1979
Date Tank Closed:	Not reported
Registered:	True
Tank Location:	Underground
Tank Type:	Steel/carbon steel
Material Code:	0009
Common Name of Substance:	Gasoline
Tightness Test Method:	NN
Date Test:	Not reported
Next Test Date:	Not reported
Pipe Model:	Not reported
Modified By:	MJGRIFFI
Last Modified:	05/09/2022

Equipment Records:

H00 - Tank Leak Detection - None
I00 - Overfill - None
A00 - Tank Internal Protection - None
G00 - Tank Secondary Containment - None
J02 - Dispenser - Suction Dispenser
D02 - Pipe Type - Galvanized Steel
F00 - Pipe External Protection - None
B00 - Tank External Protection - None
C00 - Pipe Location - No Piping

STEWART'S SHOPS CORP. #155 (Continued) **U000386161**

Tank Number:	003
Tank ID:	116359
Tank Status:	Closed Prior to Micro Conversion, 03/91
Material Name:	Closed Prior to Micro Conversion, 03/91
Capacity Gallons:	4000
Install Date:	09/01/1979
Date Tank Closed:	Not reported
Registered:	True
Tank Location:	Underground
Tank Type:	Steel/carbon steel
Material Code:	0009
Common Name of Substance:	Gasoline
Tightness Test Method:	NN
Date Test:	Not reported
Next Test Date:	Not reported
Pipe Model:	Not reported
Modified By:	MJGRIFFI
Last Modified:	05/09/2022

Equipment Records:

H00 - Tank Leak Detection - None
I00 - Overfill - None
A00 - Tank Internal Protection - None
J02 - Dispenser - Suction Dispenser
G00 - Tank Secondary Containment - None
B00 - Tank External Protection - None
C00 - Pipe Location - No Piping
D02 - Pipe Type - Galvanized Steel
F00 - Pipe External Protection - None

Tank Number:	004
Tank ID:	116360
Tank Status:	Closed Prior to Micro Conversion, 03/91
Material Name:	Closed Prior to Micro Conversion, 03/91
Capacity Gallons:	4000
Install Date:	09/01/1979
Date Tank Closed:	Not reported
Registered:	True
Tank Location:	Underground
Tank Type:	Steel/carbon steel
Material Code:	0009
Common Name of Substance:	Gasoline
Tightness Test Method:	NN
Date Test:	Not reported
Next Test Date:	Not reported
Pipe Model:	Not reported
Modified By:	MJGRIFFI
Last Modified:	05/09/2022

Equipment Records:

H00 - Tank Leak Detection - None
I00 - Overfill - None
A00 - Tank Internal Protection - None
G00 - Tank Secondary Containment - None
J02 - Dispenser - Suction Dispenser

STEWART'S SHOPS CORP. #155 (Continued) **U000386161**

D02 - Pipe Type - Galvanized Steel
F00 - Pipe External Protection - None
B00 - Tank External Protection - None
C00 - Pipe Location - No Piping

Tank Number: 005
Tank ID: 297603
Tank Status: In Service
Material Name: In Service
Capacity Gallons: 15000
Install Date: 10/06/2022
Date Tank Closed: Not reported
Registered: True
Tank Location: Underground
Tank Type: Equivalent technology
Tightness Test Method: Not reported
Date Test: Not reported
Next Test Date: Not reported
Pipe Model: Not reported
Modified By: nFormUpd
Last Modified: 11/23/2022

Equipment Records:

H01 - Tank Leak Detection - Interstitial - Electronic Monitoring
I03 - Overfill - Automatic Shut-Off
K01 - Spill Prevention - Catch Basin
B04 - Tank External Protection - Fiberglass
A00 - Tank Internal Protection - None
L01 - Piping Leak Detection - Interstitial - Electronic Monitoring
L07 - Piping Leak Detection - Pressurized Piping Leak Detector
C02 - Pipe Location - Underground/On-ground
J01 - Dispenser - Pressurized Dispenser
D11 - Pipe Type - Flexible Piping
E04 - Piping Secondary Containment - Double walled UG
F00 - Pipe External Protection - None
G04 - Tank Secondary Containment - Double-Walled (Underground)

Tank Number: 006A
Tank ID: 297604
Tank Status: In Service
Material Name: In Service
Capacity Gallons: 6000
Install Date: 10/06/2022
Date Tank Closed: Not reported
Registered: True
Tank Location: Underground
Tank Type: Equivalent technology
Tightness Test Method: Not reported
Date Test: Not reported
Next Test Date: Not reported
Pipe Model: Not reported
Modified By: nFormUpd
Last Modified: 11/23/2022

Equipment Records:

K01 - Spill Prevention - Catch Basin

STEWART'S SHOPS CORP. #155 (Continued) **U000386161**

H01 - Tank Leak Detection - Interstitial - Electronic Monitoring
I03 - Overfill - Automatic Shut-Off
A00 - Tank Internal Protection - None
B04 - Tank External Protection - Fiberglass
L01 - Piping Leak Detection - Interstitial - Electronic Monitoring
L07 - Piping Leak Detection - Pressurized Piping Leak Detector
C02 - Pipe Location - Underground/On-ground
J01 - Dispenser - Pressurized Dispenser
D11 - Pipe Type - Flexible Piping
E04 - Piping Secondary Containment - Double walled UG
F00 - Pipe External Protection - None
G04 - Tank Secondary Containment - Double-Walled (Underground)

Tank Number:	006B
Tank ID:	297605
Tank Status:	In Service
Material Name:	In Service
Capacity Gallons:	6000
Install Date:	10/06/2022
Date Tank Closed:	Not reported
Registered:	True
Tank Location:	Underground
Tank Type:	Equivalent technology
Tightness Test Method:	Not reported
Date Test:	Not reported
Next Test Date:	Not reported
Pipe Model:	Not reported
Modified By:	nFormUpd
Last Modified:	11/23/2022

Equipment Records:

H01 - Tank Leak Detection - Interstitial - Electronic Monitoring
I03 - Overfill - Automatic Shut-Off
K01 - Spill Prevention - Catch Basin
A00 - Tank Internal Protection - None
B04 - Tank External Protection - Fiberglass
L01 - Piping Leak Detection - Interstitial - Electronic Monitoring
L07 - Piping Leak Detection - Pressurized Piping Leak Detector
C02 - Pipe Location - Underground/On-ground
J01 - Dispenser - Pressurized Dispenser
D11 - Pipe Type - Flexible Piping
E04 - Piping Secondary Containment - Double walled UG
F00 - Pipe External Protection - None
G04 - Tank Secondary Containment - Double-Walled (Underground)

Tank Number:	538
Tank ID:	116361
Tank Status:	Closed - Removed
Material Name:	Closed - Removed
Capacity Gallons:	6000
Install Date:	10/01/1989
Date Tank Closed:	08/23/2022
Registered:	True
Tank Location:	Underground
Tank Type:	Steel/carbon steel
Material Code:	2712

STEWART'S SHOPS CORP. #155 (Continued) **U000386161**

Common Name of Substance: Gasoline/Ethanol

Tightness Test Method: -
Date Test: Not reported
Next Test Date: Not reported
Pipe Model: Not reported
Modified By: nFormUpd
Last Modified: 11/23/2022

Equipment Records:

A00 - Tank Internal Protection - None
B01 - Tank External Protection - Painted/Asphalt Coating
D01 - Pipe Type - Steel/Carbon Steel/Iron
E00 - Piping Secondary Containment - None
K01 - Spill Prevention - Catch Basin
L99 - Piping Leak Detection - Other
H01 - Tank Leak Detection - Interstitial - Electronic Monitoring
I03 - Overfill - Automatic Shut-Off
C02 - Pipe Location - Underground/On-ground
L07 - Piping Leak Detection - Pressurized Piping Leak Detector
F02 - Pipe External Protection - Original Sacrificial Anode
F06 - Pipe External Protection - Wrapped
B02 - Tank External Protection - Original Sacrificial Anode
G04 - Tank Secondary Containment - Double-Walled (Underground)
J01 - Dispenser - Pressurized Dispenser

Tank Number: 539
Tank ID: 116362
Tank Status: Closed - Removed
Material Name: Closed - Removed
Capacity Gallons: 6000
Install Date: 10/01/1989
Date Tank Closed: 08/23/2022
Registered: True
Tank Location: Underground
Tank Type: Steel/carbon steel
Material Code: 2712
Common Name of Substance: Gasoline/Ethanol

Tightness Test Method: -
Date Test: Not reported
Next Test Date: Not reported
Pipe Model: Not reported
Modified By: nFormUpd
Last Modified: 11/23/2022

Equipment Records:

K01 - Spill Prevention - Catch Basin
L99 - Piping Leak Detection - Other
H01 - Tank Leak Detection - Interstitial - Electronic Monitoring
I03 - Overfill - Automatic Shut-Off
A00 - Tank Internal Protection - None
B01 - Tank External Protection - Painted/Asphalt Coating
D01 - Pipe Type - Steel/Carbon Steel/Iron
E00 - Piping Secondary Containment - None
L07 - Piping Leak Detection - Pressurized Piping Leak Detector
F02 - Pipe External Protection - Original Sacrificial Anode

STEWART'S SHOPS CORP. #155 (Continued) **U000386161**

F06 - Pipe External Protection - Wrapped
C02 - Pipe Location - Underground/On-ground
G04 - Tank Secondary Containment - Double-Walled (Underground)
J01 - Dispenser - Pressurized Dispenser
B02 - Tank External Protection - Original Sacrificial Anode

Tank Number:	540
Tank ID:	116363
Tank Status:	Closed - Removed
Material Name:	Closed - Removed
Capacity Gallons:	6000
Install Date:	10/01/1989
Date Tank Closed:	08/23/2022
Registered:	True
Tank Location:	Underground
Tank Type:	Steel/carbon steel
Material Code:	2712
Common Name of Substance:	Gasoline/Ethanol
Tightness Test Method:	-
Date Test:	Not reported
Next Test Date:	Not reported
Pipe Model:	Not reported
Modified By:	nFormUpd
Last Modified:	11/23/2022

Equipment Records:

H01 - Tank Leak Detection - Interstitial - Electronic Monitoring
I03 - Overfill - Automatic Shut-Off
K01 - Spill Prevention - Catch Basin
L99 - Piping Leak Detection - Other
D01 - Pipe Type - Steel/Carbon Steel/Iron
E00 - Piping Secondary Containment - None
A00 - Tank Internal Protection - None
B01 - Tank External Protection - Painted/Asphalt Coating
L07 - Piping Leak Detection - Pressurized Piping Leak Detector
C02 - Pipe Location - Underground/On-ground
F02 - Pipe External Protection - Original Sacrificial Anode
F06 - Pipe External Protection - Wrapped
J01 - Dispenser - Pressurized Dispenser
G04 - Tank Secondary Containment - Double-Walled (Underground)
B02 - Tank External Protection - Original Sacrificial Anode

G41 **FLEET BANK** **RCRA NonGen / NLR** **1004760142**
NNW **1 CENTRAL PLZ** **FINDS** **NYR000033571**
< 1/8 **ILION, NY 13357** **ECHO**
0.022 mi. **NY MANIFEST**
116 ft. **Site 1 of 5 in cluster G**

Relative:
Lower

Actual:
408 ft.

RCRA Listings:

Date Form Received by Agency:	20070101
Handler Name:	Fleet Bank
Handler Address:	Central Plz
Handler City,State,Zip:	ILION, NY 13357
EPA ID:	NYR000033571
Contact Name:	JAMES BUCK
Contact Address:	HORATIO ST

FLEET BANK (Continued) **1004760142**

Contact City,State,Zip:		UTICA, NY 13502
Contact Telephone:		315-738-5998
Contact Fax:		Not reported
Contact Email:		Not reported
Contact Title:		Not reported
EPA Region:		02
Land Type:		Private
Federal Waste Generator Description:		Not a generator, verified
Non-Notifier:		Not reported
Biennial Report Cycle:		Not reported
Accessibility:		Not reported
Active Site Indicator:		Not reported
State District Owner:		Ny
State District:		NYSDEC R6
Mailing Address:		HORATIO ST
Mailing City,State,Zip:		UTICA, NY 13502
Owner Name:	Fleet Bank	
Owner Type:		Private
Operator Name:	Fleet Bank	
Operator Type:		Private
Short-Term Generator Activity:		No
Importer Activity:		No
Mixed Waste Generator:		No
Transporter Activity:		No
Transfer Facility Activity:		No
Recycler Activity with Storage:		No
Small Quantity On-Site Burner Exemption:		No
Smelting Melting and Refining Furnace Exemption:		No
Underground Injection Control:		No
Off-Site Waste Receipt:		No
Universal Waste Indicator:		No
Universal Waste Destination Facility:		No
Federal Universal Waste:		No
Active Site State-Reg Handler:		---
Federal Facility Indicator:		Not reported
Hazardous Secondary Material Indicator:		N
Sub-Part K Indicator:		Not reported
2018 GPRA Permit Baseline:		Not on the Baseline
2018 GPRA Renewals Baseline:		Not on the Baseline
202 GPRA Corrective Action Baseline:		No
Subject to Corrective Action Universe:		No
Non-TSDFs Where RCRA CA has Been Imposed Universe:		No
Corrective Action Priority Ranking:		No NCAPS ranking
Environmental Control Indicator:		No
Institutional Control Indicator:		No
Human Exposure Controls Indicator:		N/A
Groundwater Controls Indicator:		N/A
Significant Non-Complier Universe:		No
Unaddressed Significant Non-Complier Universe:		No
Addressed Significant Non-Complier Universe:		No
Significant Non-Complier With a Compliance Schedule Universe:		No
Financial Assurance Required:		Not reported
Handler Date of Last Change:		20150414
Recognized Trader-Importer:		No
Recognized Trader-Exporter:		No
Importer of Spent Lead Acid Batteries:		No
Exporter of Spent Lead Acid Batteries:		No

FLEET BANK (Continued) **1004760142**

Recycler Activity Without Storage:	No
Manifest Broker:	No
Sub-Part P Indicator:	No

Hazardous Waste Summary:

Waste Code:	D019
Waste Description:	Carbon Tetrachloride

Handler - Owner Operator:

Owner/Operator Indicator:	Owner
Owner/Operator Name: FLEET BANK	
Legal Status:	Private
Date Became Current:	Not reported
Date Ended Current:	Not reported
Owner/Operator Address:	5701 HORATIO ST
Owner/Operator City,State,Zip:	UTICA, NY 13502
Owner/Operator Telephone:	315-738-5998
Owner/Operator Telephone Ext:	Not reported
Owner/Operator Fax:	Not reported
Owner/Operator Email:	Not reported

Owner/Operator Indicator:	Operator
Owner/Operator Name: FLEET BANK	
Legal Status:	Private
Date Became Current:	Not reported
Date Ended Current:	Not reported
Owner/Operator Address:	5701 HORATIO ST
Owner/Operator City,State,Zip:	UTICA, NY 13502
Owner/Operator Telephone:	315-738-5998
Owner/Operator Telephone Ext:	Not reported
Owner/Operator Fax:	Not reported
Owner/Operator Email:	Not reported

Owner/Operator Indicator:	Owner
Owner/Operator Name: FLEET BANK	
Legal Status:	Private
Date Became Current:	Not reported
Date Ended Current:	Not reported
Owner/Operator Address:	5701 HORATIO ST
Owner/Operator City,State,Zip:	UTICA, NY 13502
Owner/Operator Telephone:	315-738-5998
Owner/Operator Telephone Ext:	Not reported
Owner/Operator Fax:	Not reported
Owner/Operator Email:	Not reported

Historic Generators:

Receive Date:	20060101
Handler Name: FLEET BANK	
Federal Waste Generator Description:	Not a generator, verified
State District Owner:	Ny
Large Quantity Handler of Universal Waste:	No
Recognized Trader Importer:	No
Recognized Trader Exporter:	No
Spent Lead Acid Battery Importer:	No
Spent Lead Acid Battery Exporter:	No

FLEET BANK (Continued) **1004760142**

Current Record:	No
Non Storage Recycler Activity:	Not reported
Electronic Manifest Broker:	Not reported
Receive Date:	20070101
Handler Name: FLEET BANK	
Federal Waste Generator Description:	Not a generator, verified
State District Owner:	Ny
Large Quantity Handler of Universal Waste:	No
Recognized Trader Importer:	No
Recognized Trader Exporter:	No
Spent Lead Acid Battery Importer:	No
Spent Lead Acid Battery Exporter:	No
Current Record:	Yes
Non Storage Recycler Activity:	Not reported
Electronic Manifest Broker:	Not reported
Receive Date:	19970106
Handler Name: FLEET BANK	
Federal Waste Generator Description:	Very Small Quantity Generator (formerly Conditionally-Exempt Small Quantity Generator
State District Owner:	Ny
Large Quantity Handler of Universal Waste:	No
Recognized Trader Importer:	No
Recognized Trader Exporter:	No
Spent Lead Acid Battery Importer:	No
Spent Lead Acid Battery Exporter:	No
Current Record:	No
Non Storage Recycler Activity:	Not reported
Electronic Manifest Broker:	Not reported

List of NAICS Codes and Descriptions:
NAICS Codes: No NAICS Codes Found

Facility Has Received Notices of Violations:
Violations: No Violations Found

Evaluation Action Summary:
Evaluations: No Evaluations Found

FINDS:
Registry ID: 110004531132

Click Here for FRS Facility Detail Report:

Environmental Interest/Information System:
The Resource Conservation and Recovery Act Information System (RCRAInfo) is EPA's comprehensive information system in support of the Resource Conservation and Recovery Act (RCRA) of 1976 and the Hazardous and Solid Waste Amendments (HSWA) of 1984. It tracks many types of information about generators, transporters, treaters, storers, and disposers of hazardous waste.

Click this hyperlink while viewing on your computer to access additional FINDS: detail in the EDR Site Report.

FLEET BANK (Continued) **1004760142**

ECHO:
Envid: 1004760142
Registry ID: 110004531132

DFR URL:
Name: FLEET BANK
Address: 1 CENTRAL PLZ
City,State,Zip: ILION, NY 13357

NY MANIFEST:
EPA ID: NYR000033571
Country: USA
Name: Fleet Bank/Trammell Crow Co
Address: 1 CENTRAL PLZ
Address 2: Not reported
City,State,Zip: ILION, NY 13357
Zip 4: Not reported
Location Address 1: 1 CENTRAL PLAZA
Location Address 2: Not reported
Location City,State,Zip: ILION, NY 13357
Location Zip 4: 1701
Facility Status: Not reported
Total Tanks: Not reported
Code: BP

Mailing:
Mailing Name: Fleet Bank/Trammell Crow Co
Mailing Contact: Bill Whitman
Mailing Address 1: 9362 PARIS HILL RD
Mailing Address 2: Not reported
Mailing City,State,Zip: SAUQUOIT, NY 13456
Mailing Zip 4: Not reported
Mailing Country: USA
Mailing Phone: 3158957445

Manifest Data:
Document ID: NYG0173619
Manifest Status: Not reported
Trans1 State ID: 31705FNY
Year: 1997
Trans2 State ID: Not reported
Generator Ship Date: 02/03/1997
Trans1 Recv Date: 02/03/1997
Trans2 Recv Date: Not reported
TSD Site Recv Date: 02/05/1997
Part A Recv Date: Not reported
Part B Recv Date: Not reported
Generator EPA ID: NYR000033571
Trans1 EPA ID: NYD057770109
Trans2 EPA ID: Not reported
TSDF ID 1: NYD057770109
TSDF ID 2: Not reported
Manifest Tracking Number: Not reported
Import Indicator: Not reported
Export Indicator: Not reported
Discr Quantity Indicator: Not reported

FLEET BANK (Continued) **1004760142**

Discr Type Indicator:	Not reported
Discr Residue Indicator:	Not reported
Discr Partial Reject Indicator:	Not reported
Discr Full Reject Indicator:	Not reported
Manifest Ref Number:	Not reported
Alt Facility RCRA ID:	Not reported
Alt Facility Sign Date:	Not reported
MGMT Method Type Code:	Not reported
Waste Code 1:	Carbon Tetrachloride
Waste Code 2:	Not reported
Waste Code 3:	Not reported
Waste Code 4:	Not reported
Waste Code 5:	Not reported
Waste Code 6:	Not reported
Quantity:	00017
Units:	Pounds
Number of Containers:	001
Container Type:	Fiberboard or plastic drums, barrels, kegs
Handling Method:	Burn
Specific Gravity:	01.00

D42 **REMINGTON/B.P.** **NY Spills** **S102164405**
ENE **CATHERINE ST** **N/A**
< 1/8 **ILION V, NY**
0.023 mi.
120 ft. **Site 2 of 2 in cluster D**

Relative: **Lower**

Actual: **405 ft.**

SPILLS:

Name:	REMINGTON/B.P.
Address:	CATHERINE ST
City,State,Zip:	ILION V, NY
Spill Number/Closed Date:	9506245 / 2006-02-01
Facility ID:	9506245
Facility Type:	ER
DER Facility ID:	99170
Site ID:	113658
DEC Region:	6
Spill Cause:	Unknown
Spill Class:	B4
SWIS:	2228
Spill Date:	1995-07-21
Investigator:	PGWAITE
Referred To:	Not reported
Reported to Dept:	1995-08-21
CID:	Not reported
Water Affected:	Not reported
Spill Source:	Gasoline Station or other PBS Facility
Spill Notifier:	Affected Persons
Cleanup Ceased:	Not reported
Cleanup Meets Std:	False
Last Inspection:	Not reported
Recommended Penalty:	False
UST Trust:	True
Remediation Phase:	0
Date Entered In Computer:	1995-08-23
Spill Record Last Update:	2023-12-08
Spiller Name:	BRUCE FIRMAN

REMINGTON/B.P. (Continued) **S102164405**

Spiller Company:	REMINGTON ARMS CO.
Spiller Address:	14 HOEFLER AVE.
Spiller Company:	001
Contact Name:	BRUCE FIRMAN
Latitude:	Not reported
Longitude:	Not reported
DEC Memo:	02/03/98: REVIEWED 9/97 REPORT. REQUESTED ADDITIONAL INVESTIGATION & THAT REMEDIATION SHOULD BE INITIATED (DP). 11/03/98: PHONEX WITH BRUCE FIRMAN & BILL PEW, DUPONT DID QS, DATA BACK, GENERATING REPORT MW6 ND MW10 ND. SINCE HAVE HANDEX, CONTRACTOR REVIEWING SITE & DATA TO GENERATE REMEDIATION PROPOSAL. ASKED IF THY COULD SUBMIT ONE SUMMARY REPORT - OK'D, ALSO ASKED TO POSTPONE ADDITIONAL WELLS OK'D (NC). 1/28/03 - Date of 3rd annual monitoring report rec'd. DuPont proposing continued groundwater monitoring in support of Natural Attenuation for another 3 years. 03/21/2003: REFERRED TO DER. (DJ) 1/28/04 - Rec'd annual monitoring report from URS. This is the first of three additional reports DuPont agreed to to document natural attenuation at the site. 01/28/2004: RECEIVED THE FIRST OF THREE ANNUAL MONITORING REPORTS (PW). 01/29/2004: COMMENTS ON ANNUAL MONITORING REPORT SENT TO REMINDTON ARMS (PW). 03/15/2004: REC'D RESPONSE TO 1/29/2004 COMMENTS (PW).
Remarks:	FOUND GASOLINE BY-PRODUCTS DURING GROUNDWATER SAMPLING - JACK MARSCH AWARE OF SITUATION

All Materials:

Site ID:	113658
Operable Unit ID:	1017129
Operable Unit:	01
Material ID:	561357
Material Code:	0009
Material Name:	gasoline
Case No.:	Not reported
Material FA:	Petroleum
Quantity:	.00
Units:	G
Recovered:	.00
Resource Affected:	Groundwater
Oxygenate:	Not reported

H43 **SPERRY UNIVAC** **SEMS-ARCHIVE** **1003863890**
WNW **MAIN ST** **NYD980532576**
< 1/8 **ILION, NY 13357**
0.028 mi.
148 ft. **Site 1 of 2 in cluster H**

Relative: SEMS Archive:
Lower

Site ID:	0202026
EPA ID:	NYD980532576
Name:	SPERRY UNIVAC
Address:	MAIN ST
Address 2:	Not reported

Actual:
412 ft.

SPERRY UNIVAC (Continued) **1003863890**

City,State,Zip: ILION, NY 13357
Cong District: 31
FIPS Code: 36043
FF: N
NPL: Not on the NPL
Non NPL Status: NFRAP-Site does not qualify for the NPL based on existing information

SEMS Archive Detail:

Region: 02
Site ID: 0202026
EPA ID: NYD980532576
Site Name: SPERRY UNIVAC
NPL: N
FF: N
OU: 00
Action Code: PA
Action Name: PA
SEQ: 1
Start Date: Not reported
Finish Date: 1987-06-22 04:00:00
Qual: N
Current Action Lead: EPA Perf

Region: 02
Site ID: 0202026
EPA ID: NYD980532576
Site Name: SPERRY UNIVAC
NPL: N
FF: N
OU: 00
Action Code: DS
Action Name: DISCVRY
SEQ: 1
Start Date: 1981-06-09 04:00:00
Finish Date: 1981-06-09 04:00:00
Qual: Not reported
Current Action Lead: EPA Perf

Region: 02
Site ID: 0202026
EPA ID: NYD980532576
Site Name: SPERRY UNIVAC
NPL: N
FF: N
OU: 00
Action Code: VS
Action Name: ARCH SITE
SEQ: 1
Start Date: Not reported
Finish Date: 1987-06-22 04:00:00
Qual: Not reported
Current Action Lead: EPA Perf In-Hse

F44 **STEWARTS - ILION** **NY Spills** **S102161426**
NNE **E CLARK ST** **N/A**
< 1/8 **ILION V, NY**
0.030 mi.
157 ft. **Site 11 of 11 in cluster F**

Relative:
Lower

Actual:
401 ft.

SPILLS:

Name:	STEWARTS - ILION
Address:	E CLARK ST
City,State,Zip:	ILION V, NY
Spill Number/Closed Date:	9206154 / 1992-08-27
Facility ID:	9206154
Facility Type:	ER
DER Facility ID:	262433
Site ID:	325797
DEC Region:	6
Spill Cause:	Deliberate
Spill Class:	C3
SWIS:	2200
Spill Date:	1992-08-27
Investigator:	NFCARRIE
Referred To:	Not reported
Reported to Dept:	1992-08-27
CID:	Not reported
Water Affected:	Not reported
Spill Source:	Passenger Vehicle
Spill Notifier:	Police Department
Cleanup Ceased:	1992-08-27
Cleanup Meets Std:	True
Last Inspection:	1992-08-27
Recommended Penalty:	False
UST Trust:	False
Remediation Phase:	0
Date Entered In Computer:	Not reported
Spill Record Last Update:	2003-12-02
Spiller Name:	Not reported
Spiller Company:	N. COLLOZO & J. VENNARO
Spiller Address:	1010 MASON ST.
Spiller Company:	001
Contact Name:	Not reported
Latitude:	Not reported
Longitude:	Not reported
DEC Memo:	Not reported
Remarks:	DUMPED ONTO GRASS AREA BY SPILLERS - P.D. WOULD LIKE CALL BACK AS TO PROCEDURE OF CLEAN UP.

All TTF:

Facility ID:	9206154
Spill Number:	9206154
Spill Tank Test:	1540463
Site ID:	325797
Tank Number:	Not reported
Tank Size:	0
Material:	0008
EPA UST:	Not reported
UST:	Not reported
Cause:	Not reported
Source:	Not reported
Test Method:	00
Test Method 2:	Unknown

STEWARTS - ILION (Continued) **S102161426**

Leak Rate: .00
Gross Fail: Not reported
Modified By: Spills
Last Modified Date: Not reported

All Materials:
Site ID: 325797
Operable Unit ID: 973410
Operable Unit: 01
Material ID: 410329
Material Code: 0008
Material Name: diesel
Case No.: Not reported
Material FA: Petroleum
Quantity: 2.00
Units: G
Recovered: .00
Resource Affected: Soil
Oxygenate: Not reported

E45 **ILION CITGO** **UST FINDER** **1028585124**
North **20 CENTRAL AVENUE** **N/A**
< 1/8 **ILION V, NY 13357**
0.048 mi.
255 ft. **Site 2 of 6 in cluster E**

Relative: **Lower**
Actual: **403 ft.**

UST FINDER:
Object ID: 317774
Facility ID: NY41343
Name: ILION CITGO
Address: 20 CENTRAL AVENUE
City,State,Zip: ILION V, NY 13357
Address Match Type: Not reported
Open USTs: 2
Closed USTs: 3
TOS USTs: 0
Population 1500ft: 1150
Private Wells 1500ft: 0
Within 100yr Floodplain: No
Land Use: Developed, Medium Intensity
Within SPA: No
SPA PWS Facility ID: Not reported
SPA Water Type: Not reported
SPA Facility Type: Not reported
SPA HUC12: Not reported
Within WHPA: No
WHPA PWS Facility ID: Not reported
WHPA Water Type: Not reported
WHPA Facility Type: Not reported
WHPA HUC12: Not reported
Facility Status: Open UST(s)
Date of Last Inspection: Not reported
EPA Region: 2
Tribe: Not reported
Coordinate Source: State
X Coord: -75.034416

ILION CITGO (Continued) **1028585124**

Y Coord: 43.016554
Latitude: 43.016554
Longitude: -75.034416

UST FINDER:
Object ID: 1265546
Facility ID: NY41343
Tank ID: NY62433
Tank Status: Closed
Installation Date: 1973/05/01 16:00:00+00
Removal Date: Not reported
Tank Capacity: 6000
Substances: Not reported
Tank Wall Type: Not reported

Object ID: 1265547
Facility ID: NY41343
Tank ID: NY62434
Tank Status: Open
Installation Date: 1990/04/01 15:59:59+00
Removal Date: Not reported
Tank Capacity: 10000
Substances: Not reported
Tank Wall Type: Not reported

Object ID: 1265548
Facility ID: NY41343
Tank ID: NY68376
Tank Status: Open
Installation Date: 1990/04/01 15:59:59+00
Removal Date: Not reported
Tank Capacity: 10000
Substances: Not reported
Tank Wall Type: Not reported

Object ID: 1265549
Facility ID: NY41343
Tank ID: NY116582
Tank Status: Closed
Installation Date: 1973/05/01 16:00:00+00
Removal Date: Not reported
Tank Capacity: 6000
Substances: Not reported
Tank Wall Type: Not reported

Object ID: 1265550
Facility ID: NY41343
Tank ID: NY116583
Tank Status: Closed
Installation Date: 1973/05/01 16:00:00+00
Removal Date: Not reported
Tank Capacity: 6000
Substances: Not reported
Tank Wall Type: Not reported

E46 **ILION NICE N EASY** **NY Spills** **S110242991**
North **20 CENTRAL AVE** **N/A**
< 1/8 **ILION, NY 13357**
0.048 mi.
255 ft. **Site 3 of 6 in cluster E**

Relative:
Lower

Actual:
403 ft.

SPILLS:

Name:	ILION NICE N EASY
Address:	20 CENTRAL AVE
City,State,Zip:	ILION, NY
Spill Number/Closed Date:	0912862 / 2010-03-11
Facility ID:	0912862
Facility Type:	ER
DER Facility ID:	374660
Site ID:	425771
DEC Region:	6
Spill Cause:	Equipment Failure
Spill Class:	D3
SWIS:	2228
Spill Date:	2010-03-11
Investigator:	JDALSANT
Referred To:	Not reported
Reported to Dept:	2010-03-11
CID:	Not reported
Water Affected:	Not reported
Spill Source:	Gasoline Station or other PBS Facility
Spill Notifier:	Responsible Party
Cleanup Ceased:	2010-03-11
Cleanup Meets Std:	True
Last Inspection:	2010-03-11
Recommended Penalty:	False
UST Trust:	False
Remediation Phase:	0
Date Entered In Computer:	2010-03-11
Spill Record Last Update:	2022-06-03
Spiller Name:	JOHN LYTWYNEC
Spiller Company:	CLIFFORD FUEL CO., INC.
Spiller Address:	P O BOX 378
Spiller Company:	999
Contact Name:	JOHN LYTWYNEC
Latitude:	43.0157913
Longitude:	-75.0349181
DEC Memo:	03/11/10: PERFORMED SITE CHECK. SPILL IS IN PARKING LOT AND WAS CONTAINED TO ASPHALT SURFACE. CLEAN UP HAS BEEN COMPLETED. STORE PERSONNEL STATED THAT IT WAS A VENT VALVE ON A DELIVERY TRUCK. SPOKE WITH CALLER AND CONFIRMED IT WAS A CLIFFORD TRUCK AND THAT NECESSARY REPAIRS WILL BE MADE. SPILL CLOSED. (JA)
Remarks:	cleanup done - all on blacktop -

All Materials:

Site ID:	425771
Operable Unit ID:	1181484
Operable Unit:	01
Material ID:	2175588
Material Code:	0009
Material Name:	gasoline
Case No.:	Not reported
Material FA:	Petroleum

ILION NICE N EASY (Continued) **S110242991**

Quantity:	7.00
Units:	G
Recovered:	7.00
Resource Affected:	Impervious Surface
Oxygenate:	Not reported

Name:	ILION CITGO
Address:	20 CENTRAL AVE
City,State,Zip:	ILION, NY
Spill Number/Closed Date:	1700000 / 2017-04-03
Facility ID:	1700000
Facility Type:	ER
DER Facility ID:	374660
Site ID:	544588
DEC Region:	6
Spill Cause:	Equipment Failure
Spill Class:	C3
SWIS:	2228
Spill Date:	2017-04-01
Investigator:	RAFURLON
Referred To:	Not reported
Reported to Dept:	2017-04-01
CID:	Not reported
Water Affected:	Not reported
Spill Source:	Gasoline Station or other PBS Facility
Spill Notifier:	Other
Cleanup Ceased:	Not reported
Cleanup Meets Std:	True
Last Inspection:	Not reported
Recommended Penalty:	False
UST Trust:	False
Remediation Phase:	0
Date Entered In Computer:	2017-04-01
Spill Record Last Update:	2022-06-03
Spiller Name:	Not reported
Spiller Company:	ILION CITGO
Spiller Address:	Not reported
Spiller Company:	999
Contact Name:	JOHN LYTWYNEK
Latitude:	Not reported
Longitude:	Not reported
DEC Memo:	Not reported
Remarks:	nozzle never turned off - down stormdrain - cleanup in progress

All Materials:

Site ID:	544588
Operable Unit ID:	1293137
Operable Unit:	01
Material ID:	2299042
Material Code:	0009
Material Name:	gasoline
Case No.:	Not reported
Material FA:	Petroleum
Quantity:	8.00
Units:	G
Recovered:	Not reported
Resource Affected:	Not reported

ILION NICE N EASY (Continued) **S110242991**

Oxygenate:	Not reported
Name:	ILION NICE N EASY
Address:	20 CENTRAL AVE
City,State,Zip:	ILION, NY 13357
Spill Number/Closed Date:	1006183 / 2010-10-25
Facility ID:	1006183
Facility Type:	ER
DER Facility ID:	396343
Site ID:	439529
DEC Region:	6
Spill Cause:	Unknown
Spill Class:	D4
SWIS:	2228
Spill Date:	2010-09-05
Investigator:	SCREICHI
Referred To:	Not reported
Reported to Dept:	2010-09-05
CID:	Not reported
Water Affected:	Not reported
Spill Source:	Gasoline Station or other PBS Facility
Spill Notifier:	Other
Cleanup Ceased:	Not reported
Cleanup Meets Std:	True
Last Inspection:	Not reported
Recommended Penalty:	False
UST Trust:	False
Remediation Phase:	0
Date Entered In Computer:	2010-09-05
Spill Record Last Update:	2022-06-03
Spiller Name:	JOHN LYTWYNEC
Spiller Company:	CLIFFORD FUEL CO., INC.
Spiller Address:	P O BOX 378
Spiller Company:	999
Contact Name:	JOHN LYTWYNEC
Latitude:	43.0157913
Longitude:	-75.0349181
DEC Memo:	09/05/2010: TELECON WITH JOHN LYTWYNEC: LESS THAN 5 GALLONS TO PAVEMENT. CLEANED UP WITH ABSORBENTS BY STORE STAFF. (SR)
Remarks:	either human error (left the car when filling) or equipment failure (auto shutoff did not work correctly) - cleanup done

All Materials:

Site ID:	439529
Operable Unit ID:	1190167
Operable Unit:	01
Material ID:	2185137
Material Code:	0009
Material Name:	gasoline
Case No.:	Not reported
Material FA:	Petroleum
Quantity:	5.00
Units:	G
Recovered:	Not reported
Resource Affected:	Not reported
Oxygenate:	Not reported

E47 **NICE N EASY** **NY Spills** **S118262566**
North **20 CENTRAL AVE** **N/A**
< 1/8 **ILION, NY**
0.048 mi.
255 ft. **Site 4 of 6 in cluster E**

Relative:
Lower

Actual:
403 ft.

SPILLS:

Name:	NICE N EASY
Address:	20 CENTRAL AVE
City,State,Zip:	ILION, NY
Spill Number/Closed Date:	1507462 / 2015-10-19
Facility ID:	1507462
Facility Type:	ER
DER Facility ID:	374660
Site ID:	514946
DEC Region:	6
Spill Cause:	Human Error
Spill Class:	D3
SWIS:	2228
Spill Date:	2015-10-16
Investigator:	JDALSANT
Referred To:	Not reported
Reported to Dept:	2015-10-16
CID:	Not reported
Water Affected:	Not reported
Spill Source:	Commercial Vehicle
Spill Notifier:	Responsible Party
Cleanup Ceased:	2015-10-16
Cleanup Meets Std:	True
Last Inspection:	2015-10-16
Recommended Penalty:	False
UST Trust:	False
Remediation Phase:	0
Date Entered In Computer:	2015-10-16
Spill Record Last Update:	2022-06-03
Spiller Name:	JOHN
Spiller Company:	UNKNOWN
Spiller Address:	20 CENTRAL AVE
Spiller Company:	999
Contact Name:	JOHN
Latitude:	Not reported
Longitude:	Not reported
DEC Memo:	10/16/15: Performed site check. Product to pavement with minor amount to storm sewer. Clean up complete. Non-trackable amount of debris generated. Spill closed. (JA)
Remarks:	over fill of tank clean up is done

All Materials:

Site ID:	514946
Operable Unit ID:	1264122
Operable Unit:	01
Material ID:	2267872
Material Code:	0009
Material Name:	gasoline
Case No.:	Not reported
Material FA:	Petroleum
Quantity:	5.00
Units:	G
Recovered:	5.00
Resource Affected:	Sewer, Impervious Surface

NICE N EASY (Continued) **S118262566**

Oxygenate: Not reported

E48 **ILION CITGO** **NY UST** **U002260203**
North **20 CENTRAL AVENUE** **NY Spills** **N/A**
< 1/8 **ILION, NY 13357**
0.048 mi.
255 ft. **Site 5 of 6 in cluster E**

Relative: **Lower**

Actual: **403 ft.**

UST:

Name:	ILION CITGO
Address:	20 CENTRAL AVENUE
City,State,Zip:	ILION, NY 13357
Id/Status:	6-077801 / Active
Program Type:	PBS
Region:	STATE
DEC Region:	6
Expiration Date:	01/14/2027
UTM X:	497164.49335
UTM Y:	4762569.51510
Site Type:	Retail Gasoline Sales

Affiliation Records:

Site Id:	41343
Affiliation Type:	Emergency Contact
Company Name:	CLIFFORD FUEL CO. INC.
Contact Type:	Not reported
Contact Name:	JOHN D LYTWYNEC
Address1:	Not reported
Address2:	Not reported
City:	Not reported
State:	NN
Zip Code:	Not reported
Country Code:	999
Phone:	(315) 797-2240
EMail:	Not reported
Fax Number:	Not reported
Modified By:	BVCAMPBE
Date Last Modified:	2010-07-06

Site Id:	41343
Affiliation Type:	Mail Contact
Company Name:	CLIFFORD FUEL CO. INC.
Contact Type:	DIRECTOR FUEL OPERATIONS
Contact Name:	JOHN D LYTWYNEC
Address1:	P. O. BOX 378
Address2:	Not reported
City:	MARCY
State:	NY
Zip Code:	13403
Country Code:	001
Phone:	(315) 797-2240
EMail:	JLYTWYNEC@CLIFFORDFUEL.COM
Fax Number:	Not reported
Modified By:	DMSTORAN
Date Last Modified:	2021-12-14

Site Id: 41343

ILION CITGO (Continued) **U002260203**

Affiliation Type:	Facility Owner
Company Name:	CLIFFORD FUEL CO. INC.
Contact Type:	DISTRICT MANAGER
Contact Name:	DYLAN LYON
Address1:	P. O. BOX 378
Address2:	Not reported
City:	MARCY
State:	NY
Zip Code:	13403
Country Code:	001
Phone:	(315) 797-2240
EMail:	JLYTWYNEC@CLIFFORDFUEL.COM
Fax Number:	Not reported
Modified By:	DMSTORAN
Date Last Modified:	2021-12-15

Site Id:	41343
Affiliation Type:	Facility Operator
Company Name:	ILION CITGO
Contact Type:	Not reported
Contact Name:	DYLAN LYON
Address1:	Not reported
Address2:	Not reported
City:	Not reported
State:	NN
Zip Code:	Not reported
Country Code:	001
Phone:	(315) 894-2471
EMail:	Not reported
Fax Number:	Not reported
Modified By:	DMSTORAN
Date Last Modified:	2021-12-15

Tank Info:

Tank Number:	001
Tank ID:	113987
Tank Status:	Closed Prior to Micro Conversion, 03/91
Material Name:	Closed Prior to Micro Conversion, 03/91
Capacity Gallons:	6000
Install Date:	05/01/1973
Date Tank Closed:	Not reported
Registered:	True
Tank Location:	Underground
Tank Type:	Equivalent technology
Material Code:	0009
Common Name of Substance:	Gasoline

Tightness Test Method:	01
Date Test:	05/01/1988
Next Test Date:	Not reported
Pipe Model:	Not reported
Modified By:	MJGRIFFI
Last Modified:	05/09/2022

Equipment Records:

J02 - Dispenser - Suction Dispenser

ILION CITGO (Continued) **U002260203**

G00 - Tank Secondary Containment - None
B00 - Tank External Protection - None
C00 - Pipe Location - No Piping
D02 - Pipe Type - Galvanized Steel
F00 - Pipe External Protection - None
I00 - Overfill - None
H00 - Tank Leak Detection - None
A00 - Tank Internal Protection - None

Tank Number:	002
Tank ID:	113988
Tank Status:	Closed Prior to Micro Conversion, 03/91
Material Name:	Closed Prior to Micro Conversion, 03/91
Capacity Gallons:	6000
Install Date:	05/01/1973
Date Tank Closed:	Not reported
Registered:	True
Tank Location:	Underground
Tank Type:	Equivalent technology
Material Code:	0009
Common Name of Substance:	Gasoline
Tightness Test Method:	01
Date Test:	05/01/1988
Next Test Date:	Not reported
Pipe Model:	Not reported
Modified By:	MJGRIFFI
Last Modified:	05/09/2022

Equipment Records:

G00 - Tank Secondary Containment - None
J02 - Dispenser - Suction Dispenser
F00 - Pipe External Protection - None
B00 - Tank External Protection - None
C00 - Pipe Location - No Piping
D02 - Pipe Type - Galvanized Steel
H00 - Tank Leak Detection - None
I00 - Overfill - None
A00 - Tank Internal Protection - None

Tank Number:	003
Tank ID:	113989
Tank Status:	Closed Prior to Micro Conversion, 03/91
Material Name:	Closed Prior to Micro Conversion, 03/91
Capacity Gallons:	6000
Install Date:	05/01/1973
Date Tank Closed:	Not reported
Registered:	True
Tank Location:	Underground
Tank Type:	Equivalent technology
Material Code:	0009
Common Name of Substance:	Gasoline
Tightness Test Method:	01
Date Test:	05/01/1988
Next Test Date:	Not reported

ILION CITGO (Continued) **U002260203**

Pipe Model: Not reported
Modified By: MJGRIFFI
Last Modified: 05/09/2022

Equipment Records:

J02 - Dispenser - Suction Dispenser
G00 - Tank Secondary Containment - None
B00 - Tank External Protection - None
C00 - Pipe Location - No Piping
D02 - Pipe Type - Galvanized Steel
F00 - Pipe External Protection - None
H00 - Tank Leak Detection - None
I00 - Overfill - None
A00 - Tank Internal Protection - None

Tank Number: 004
Tank ID: 113990
Tank Status: In Service
Material Name: In Service
Capacity Gallons: 10000
Install Date: 04/01/1990
Date Tank Closed: Not reported
Registered: True
Tank Location: Underground
Tank Type: Steel/carbon steel
Material Code: 2712
Common Name of Substance: Gasoline/Ethanol

Tightness Test Method: -
Date Test: Not reported
Next Test Date: Not reported
Pipe Model: E
Modified By: MJGRIFFI
Last Modified: 05/09/2022

Equipment Records:

F05 - Pipe External Protection - Jacketed
L07 - Piping Leak Detection - Pressurized Piping Leak Detector
L01 - Piping Leak Detection - Interstitial - Electronic Monitoring
C02 - Pipe Location - Underground/On-ground
G04 - Tank Secondary Containment - Double-Walled (Underground)
J01 - Dispenser - Pressurized Dispenser
B02 - Tank External Protection - Original Sacrificial Anode
D11 - Pipe Type - Flexible Piping
E04 - Piping Secondary Containment - Double walled UG
H01 - Tank Leak Detection - Interstitial - Electronic Monitoring
I01 - Overfill - Float Vent Valve
K01 - Spill Prevention - Catch Basin
B01 - Tank External Protection - Painted/Asphalt Coating
A00 - Tank Internal Protection - None

Tank Number: 005
Tank ID: 113991
Tank Status: In Service
Material Name: In Service
Capacity Gallons: 10000

ILION CITGO (Continued) **U002260203**

Install Date: 04/01/1990
Date Tank Closed: Not reported
Registered: True
Tank Location: Underground
Tank Type: Steel/carbon steel
Material Code: 2712
Common Name of Substance: Gasoline/Ethanol

Tightness Test Method: -
Date Test: Not reported
Next Test Date: Not reported
Pipe Model: E
Modified By: MJGRIFFI
Last Modified: 05/09/2022

Equipment Records:

F05 - Pipe External Protection - Jacketed
L01 - Piping Leak Detection - Interstitial - Electronic Monitoring
L07 - Piping Leak Detection - Pressurized Piping Leak Detector
C02 - Pipe Location - Underground/On-ground
J01 - Dispenser - Pressurized Dispenser
D11 - Pipe Type - Flexible Piping
E04 - Piping Secondary Containment - Double walled UG
G04 - Tank Secondary Containment - Double-Walled (Underground)
B02 - Tank External Protection - Original Sacrificial Anode
I01 - Overfill - Float Vent Valve
K01 - Spill Prevention - Catch Basin
H01 - Tank Leak Detection - Interstitial - Electronic Monitoring
A00 - Tank Internal Protection - None
B01 - Tank External Protection - Painted/Asphalt Coating

SPILLS:

Name: ILION BONFARE
Address: 20 CENTRAL AVE
City,State,Zip: ILION V, NY
Spill Number/Closed Date: 8911818 / 1997-11-18
Facility ID: 8911818
Facility Type: ER
DER Facility ID: 583748
Site ID: 114008
DEC Region: 6
Spill Cause: Equipment Failure
Spill Class: C3
SWIS: 2228
Spill Date: 1990-03-12
Investigator: AJMARSCH
Referred To: Not reported
Reported to Dept: 1990-03-12
CID: Not reported
Water Affected: Not reported
Spill Source: Gasoline Station or other PBS Facility
Spill Notifier: DEC
Cleanup Ceased: Not reported
Cleanup Meets Std: False
Last Inspection: Not reported
Recommended Penalty: False
UST Trust: True

ILION CITGO (Continued) **U002260203**

Remediation Phase:	0
Date Entered In Computer:	1990-04-02
Spill Record Last Update:	2022-06-06
Spiller Name:	Not reported
Spiller Company:	CLIFFORD FUEL CO., INC.
Spiller Address:	P.O. BOX 378
Spiller Company:	001
Contact Name:	Not reported
Latitude:	43.0157913
Longitude:	-75.0349181
DEC Memo:	03/14/90:NO ADDITIONAL SOIL STOCKPILED. BRIAN REYNOLDS INDICATED ALL OTHER SOIL HAULEDTO FERDULA'S. CHECKED THREE BUCKETS FROM VARIOUS LOCATIONS-GOT HNU READINGSOF 35-100+ PPM. (DJ). 03/14/90: FERDULA SITE-ADAMS ST., FRANKFORT. CHECK SEVERAL PILES WITH HNU,TOOK 3 SAMPLES - 15 TO 35 PPM. NOTICED WELLS ON SITE. MR. FERDULA SAID SITEIS OLD REMINGTON HAZARDOUS WASTE SITE. (DJ). 03/15/90: CHECK FERDULA SITE WITH CRAIG WEIL. CHECKED LOADS OF SOIL FROMILION BONFARE. HNU READING RANGED FROM LESS THAN 1 PPM TO 300 PPM. BRUCEFIRMAN, REMINGTON, TOOK SOIL SAMPLES. (DJ). 03/15/90: H.G. ANDERSON ISSUED AN EMERGENCY AHULER'S PERMIT BY CRAIG WEIL TOHAUL MATERIAL BACK TO SPILL SITE. (DJ). 03/16/90: 0815 - CHECKED FERDULA SITE. SOIL ALMOST CLEANED UP - ONLY 2-3LOADS LEFT TO REMOVE. (DJ). 03/19/90: MET FRANK KARBOWSKI ON SITE TO GO OVER GWI PLANS. THEY WILL STARTDRILLING WHEN SITE WORK IS COMPLETED. (DJ). 03/20/90: CHECKED PIPING TRENCH. SOIL LOOKS CLEAN. NO ODORS. CONTAMINATIONNOTED UNDER ISLAND. (DJ). 03/22/90: CHECKED SOIL UNDER WEST ISLAND. HAVE DONE ADDITIONAL EXCAVATION,STRONG ODOR OF GASOLINE. (DJ). 03/26/90: GWI AND SOIL LETTER SENT. (DJ). 04/04/90: CONTAMINATED SOIL (9630 YDS.) DISPOSED OF. (JM). 05/17/90: SOIL DISPOSAL PAPERWORK SUBMITTED. (JM). 08/10/90: RECEIVED PLUMLEY ENGINEERING GWI REPORT DATED 8/6/90. (DJ). 10/24/90: REVIEWED AND RESPONDED TO GWI REPORT DATED 8/6/90. (DJ). 12/14/90: RICHARD KUHN & ANGELO OF UPSTATE LABS SAMPLED MW'S EXCEPT MW#3/DAN HILLMAN OF PLUMLEY ON SITE/SURVEYED MW'S 4 & 5 - SPOTTY SHEEN& ODOR. (DP). 01/25/91: RICHARD KUHN & ANGELO OF UPSTATE SAMPLED MW'S/DID NOT SAMPLEMW'S #2, #3, #5. (DP). 02/19/91: RECEIVED LAB RESULTS AND GW CONTOUR MAP FROM 12/14/90 SAMPLING.(DJ). 04/10/91: REVIEWED AND RESPONDED TO 3/11/91 REPORT. (DJ). 04/25/91: RICH KUHN & HELPER OF UPSTATE SAMPLED MW'S 1, 4, 5 - DID NOTSAMPLE MW'S 2, 3. (DP). 06/11/91: RECEIVED LAB RESULTS & GW CONTOURS FROM 4/25/91 SAMPLING. MW5 -35, 710 UG/L. (DJ). 07/29/91: RICH KUHN, ANGELO & HELPER OF UPSTATE SAMPLED ALL 5 MW'S. (DP). 10/18/91: REVIEWED LAB RESULTS RECEIVED ON 9/17/91 FOR 7/29/91 SAMPLING.SAMPLING SCHEDULED FOR 10/91. (DJ). 01/23/92: REVIEWED SAMPLE RESULTS FOR 11/1/91 SAMPLING EVENT. (DJ). 02/21/92: ANGELO & HELPER OF UPSTATE SAMPLED MW'S. SPOTTY SHEEN &PETRO

ILION CITGO (Continued) **U002260203**

ODOR NOTED IN MW#5. (DP).
06/02/92: REVIEWED GWR DATED 3/31/92. NO RESPONSE, TO CONTINUE SAMPLING.(DJ). 01/08/96: CLOSURE
LETTER (CLOSED - DOES NOT MEET STATE STANDARDS) (JM). 11/18/97: FILE REVIEW, OIL SPILL PORTION WAS
CLOSED IN JANUARY 1996 BUT DATAWAS NOT ENTERED. SPILL FILE FORWARDED TO WATERTOWN HAZARDOUS WASTE
UNIT DUE TO TRICHLOR PROBLEM. OIL SPILL PORTION CLOSED. (JA)
Remarks: CONTMINATION NOTED AROUND FILLS AND UNDER PIPING IN EXCAVATION. GOOD SOIL HAULED TO FERDULA'S - FRANKFORT.

All TTF:
Facility ID: 8911818
Spill Number: 8911818
Spill Tank Test: 1536861
Site ID: 114008
Tank Number: Not reported
Tank Size: 0
Material: 0009
EPA UST: Not reported
UST: Not reported
Cause: Not reported
Source: Not reported
Test Method: 00
Test Method 2: Unknown
Leak Rate: .00
Gross Fail: Not reported
Modified By: Spills
Last Modified Date: Not reported

All Materials:
Site ID: 114008
Operable Unit ID: 937645
Operable Unit: 01
Material ID: 441317
Material Code: 0009
Material Name: gasoline
Case No.: Not reported
Material FA: Petroleum
Quantity: .00
Units: G
Recovered: .00
Resource Affected: Groundwater
Oxygenate: Not reported

Name: JC'S CONVENIENCE CENTER
Address: 20 CENTRAL AVE
City,State,Zip: ILION V, NY
Spill Number/Closed Date: 9710209 / 1997-12-04
Facility ID: 9710209
Facility Type: ER
DER Facility ID: 583748
Site ID: 114009
DEC Region: 6
Spill Cause: Human Error
Spill Class: D4

ILION CITGO (Continued) **U002260203**

SWIS:	2228
Spill Date:	1997-12-04
Investigator:	MASON
Referred To:	Not reported
Reported to Dept:	1997-12-04
CID:	199
Water Affected:	Not reported
Spill Source:	Passenger Vehicle
Spill Notifier:	Affected Persons
Cleanup Ceased:	Not reported
Cleanup Meets Std:	True
Last Inspection:	Not reported
Recommended Penalty:	False
UST Trust:	False
Remediation Phase:	0
Date Entered In Computer:	1997-12-04
Spill Record Last Update:	2022-06-03
Spiller Name:	Not reported
Spiller Company:	Not reported
Spiller Address:	Not reported
Spiller Company:	001
Contact Name:	MARK SHEPPARD
Latitude:	43.0157913
Longitude:	-75.0349181
DEC Memo:	Prior to Sept, 2004 data translation this spill Lead_DEC Field was MASON 12/04/97: PER MARK SHEPPARD (ILION MPG) @1820 F.D. JUST LEFT. SPEEDY DRY & SPILL PICKED UP. TOLD MARK ABOUT EXCEPTIONS TO SPILL REPORTING (I.E. <5 GALLONS, IMPERVIOUS, CLEANUP <2 HOURS). CLEANUP COMPLETE. CLOSED (HM).
Remarks:	customer over pumped gas into vehicle - causing 3 gal to spill to ground - fire dept on the scene now cleaning up

All Materials:

Site ID:	114009
Operable Unit ID:	1056599
Operable Unit:	01
Material ID:	328520
Material Code:	0009
Material Name:	gasoline
Case No.:	Not reported
Material FA:	Petroleum
Quantity:	3.00
Units:	G
Recovered:	.00
Resource Affected:	Soil
Oxygenate:	Not reported

Name:	ILION NICE N EASY
Address:	20 CENTRAL AVENUE
City,State,Zip:	ILION V, NY
Spill Number/Closed Date:	0110138 / 2002-02-20
Facility ID:	0110138
Facility Type:	ER
DER Facility ID:	583747
Site ID:	326613
DEC Region:	6

ILION CITGO (Continued) **U002260203**

Spill Cause:	Traffic Accident
Spill Class:	B4
SWIS:	2228
Spill Date:	2002-01-22
Investigator:	LUCANTONIO
Referred To:	Not reported
Reported to Dept:	2002-01-22
CID:	270
Water Affected:	Not reported
Spill Source:	Tank Truck
Spill Notifier:	Responsible Party
Cleanup Ceased:	2001-01-22
Cleanup Meets Std:	True
Last Inspection:	Not reported
Recommended Penalty:	False
UST Trust:	False
Remediation Phase:	0
Date Entered In Computer:	2002-01-22
Spill Record Last Update:	2022-06-03
Spiller Name:	JAMES E. NICHOLS
Spiller Company:	CLIFFORD FUEL CO., INC.
Spiller Address:	P.O. BOX 378
Spiller Company:	001
Contact Name:	JIM NICHOLS
Latitude:	43.0157913
Longitude:	-75.0349181
DEC Memo:	01/22/2002: SPOKE WITH JIM NICHOLS, HE REPORTED THATWJHILE HIS TANK TRUCK WAS MAKING A DELIVERY A MOTORIST WITH A PLOW STRUCK THEDELIVERY HOSE CAUSING A RELEASE OF THE CONTENTS OF THE HOSE, APPROX. 20-30GALLONS. SPILL IS CLEANED-UP, HOWEVER, THERE IS DAMAGE TO THE FILL BOX/CATCHBASIN. REPAIRS TO BE MADE (ECL). 01/27/2002: SPILL LETTER SENT (ECL). 02/13/2002: SPILL SUMMARY RECEIVED, REPAIR RECEIPTS RECEIVED (ECL). 02/20/2002: SPILL CLOSED (ECL).
Remarks:	A MOTORIST IN A TRUCK WITH A PLOW ON IT STRUCK THE HOSE WWHILE TANK WAS BEING FILLED. ILION PD WILL HAVE THE DRIVERS NAME SHORTLY

All Materials:

Site ID:	326613
Operable Unit ID:	848625
Operable Unit:	01
Material ID:	560260
Material Code:	0009
Material Name:	gasoline
Case No.:	Not reported
Material FA:	Petroleum
Quantity:	20.00
Units:	G
Recovered:	20.00
Resource Affected:	Soil
Oxygenate:	Not reported

Name:	JC'S CONVENIENCE CENTER
Address:	20 CENTRAL AVENUE
City,State,Zip:	ILION V, NY
Spill Number/Closed Date:	9607139 / 1996-09-06

ILION CITGO (Continued) **U002260203**

Facility ID:	9607139
Facility Type:	ER
DER Facility ID:	583747
Site ID:	326614
DEC Region:	6
Spill Cause:	Human Error
Spill Class:	D4
SWIS:	2228
Spill Date:	1996-09-05
Investigator:	PICKETT
Referred To:	Not reported
Reported to Dept:	1996-09-05
CID:	351
Water Affected:	Not reported
Spill Source:	Passenger Vehicle
Spill Notifier:	Affected Persons
Cleanup Ceased:	1996-09-06
Cleanup Meets Std:	True
Last Inspection:	Not reported
Recommended Penalty:	False
UST Trust:	False
Remediation Phase:	0
Date Entered In Computer:	1996-09-05
Spill Record Last Update:	2022-06-03
Spiller Name:	Not reported
Spiller Company:	UNKNOWN
Spiller Address:	Not reported
Spiller Company:	999
Contact Name:	DAVE BARONE
Latitude:	43.0157913
Longitude:	-75.0349181
DEC Memo:	09/05/96: CHECKED SITE & ONLY NOTED MINOR STAINS ONPAVEMENT (DP).
Remarks:	a customer attempted to pump gas into their car and the gas spilled to the ground

All Materials:

Site ID:	326614
Operable Unit ID:	1035099
Operable Unit:	01
Material ID:	346405
Material Code:	0009
Material Name:	gasoline
Case No.:	Not reported
Material FA:	Petroleum
Quantity:	10.00
Units:	G
Recovered:	10.00
Resource Affected:	Soil
Oxygenate:	Not reported

E49 **LESTER T & SONS** **EDR Hist Auto** **1021566301**
North **20 CENTRAL AVE** **N/A**
< 1/8 **ILION, NY 13357**
0.048 mi.
255 ft. **Site 6 of 6 in cluster E**

Relative: EDR Hist Auto
Lower

Actual: Year: Name: Type:
403 ft. 1976 LESTER T & SONS Gasoline Service Stations

I50 **BULINSKI PROPERTY** **NY Spills** **S109828684**
East **125 EAST CLARK STREET** **N/A**
< 1/8 **ILION, NY**
0.054 mi.
286 ft. **Site 1 of 2 in cluster I**

Relative: SPILLS:
Lower

Actual:
405 ft.

Name:	BULINSKI PROPERTY
Address:	125 EAST CLARK STREET
City,State,Zip:	ILION, NY
Spill Number/Closed Date:	0905631 / 2009-08-26
Facility ID:	0905631
Facility Type:	ER
DER Facility ID:	367041
Site ID:	417905
DEC Region:	6
Spill Cause:	Abandoned Drums
Spill Class:	C3
SWIS:	2228
Spill Date:	2009-08-10
Investigator:	jcdoyle
Referred To:	Not reported
Reported to Dept:	2009-08-11
CID:	Not reported
Water Affected:	Not reported
Spill Source:	Commercial/Industrial
Spill Notifier:	Citizen
Cleanup Ceased:	2009-08-21
Cleanup Meets Std:	True
Last Inspection:	2009-08-21
Recommended Penalty:	False
UST Trust:	Not reported
Remediation Phase:	0
Date Entered In Computer:	2009-08-13
Spill Record Last Update:	2009-08-26
Spiller Name:	PAUL BULINSKI
Spiller Company:	PROPERTY OWNER
Spiller Address:	2235 HIGBY ROAD
Spiller Company:	999
Contact Name:	PAUL BULINSKI
Latitude:	43.0140813
Longitude:	-75.0297880
DEC Memo:	8/11/2009: ON SITE INSPECTION SHOWED A LEAKING DRUM AND SEVERAL DRUMS AND EMPTY 275 GALLON TANKS ON SITE. LEFT MESSAGE FOR PROPERTY OWNER. (JD) 8/13/2009: ON SITE MEETING WITH PAUL BULINSKI - REVIEWED WHAT IS NEEDED FOR DRUM REMOVAL AND CLEAN UP. WORK TO BEGIN 8/14/2008 @ 8:00AM. (JD) 8/21/2009: SITE CHECK - DRUMS REMOVED, SPILL CLEANED UP, PHOTOS TAKEN.

BULINSKI PROPERTY (Continued) **S109828684**

NO FURTHER ACTION NEEDED.
(JD)
Remarks: leaking drums at rear of property

All Materials:
Site ID: 417905
Operable Unit ID: 1174111
Operable Unit: 01
Material ID: 2166358
Material Code: 0022
Material Name: waste oil/used oil
Case No.: Not reported
Material FA: Petroleum
Quantity: 2.00
Units: G
Recovered: 2.00
Resource Affected: Impervious Surface
Oxygenate: Not reported

G51 **GREAT AMERICAN** **UST FINDER** **1028587484**
NNW **47 CENTRAL PLAZA** **N/A**
< 1/8 **ILION V, NY 13357**
0.058 mi.
304 ft. **Site 2 of 5 in cluster G**

Relative: **Lower**
Actual: **407 ft.**

UST FINDER:
Object ID: 317782
Facility ID: NY43744
Name: GREAT AMERICAN
Address: 47 CENTRAL PLAZA
City,State,Zip: ILION V, NY 13357
Address Match Type: Not reported
Open USTs: 0
Closed USTs: 1
TOS USTs: 0
Population 1500ft: 1138
Private Wells 1500ft: 0
Within 100yr Floodplain: No
Land Use: Developed, Medium Intensity
Within SPA: No
SPA PWS Facility ID: Not reported
SPA Water Type: Not reported
SPA Facility Type: Not reported
SPA HUC12: Not reported
Within WHPA: No
WHPA PWS Facility ID: Not reported
WHPA Water Type: Not reported
WHPA Facility Type: Not reported
WHPA HUC12: Not reported
Facility Status: Closed UST(s)
Date of Last Inspection: Not reported
EPA Region: 2
Tribe: Not reported
Coordinate Source: State
X Coord: -75.0341559999999
Y Coord: 43.0168200000001
Latitude: 43.01682

GREAT AMERICAN (Continued) **1028587484**

Longitude: -75.034156

UST FINDER:
Object ID: 1273484
Facility ID: NY43744
Tank ID: NY69735
Tank Status: Closed
Installation Date: Not reported
Removal Date: Not reported
Tank Capacity: 750
Substances: Not reported
Tank Wall Type: Not reported

G52 **GREAT AMERICAN** **NY UST** **1003483237**
NNW **47 CENTRAL PLAZA** **N/A**
< 1/8 **ILION V, NY 13357**
0.058 mi.
304 ft. **Site 3 of 5 in cluster G**

Relative:
Lower

Actual:
407 ft.

UST:
Name: GREAT AMERICAN
Address: 47 CENTRAL PLAZA
City,State,Zip: ILION V, NY 13357
Id/Status: 6-600922 / Unregulated/Closed
Program Type: PBS
Region: STATE
DEC Region: 6
Expiration Date: N/A
UTM X: 497216.76856
UTM Y: 4762683.15094
Site Type: Other Wholesale/Retail Sales

Affiliation Records:
Site Id: 43744
Affiliation Type: Facility Owner
Company Name: VICTORY MARKETS, LLC
Contact Type: Not reported
Contact Name: Not reported
Address1: 1 OXFORD CROSSING, SUITE 1
Address2: Not reported
City: NEW HARTFORD
State: NY
Zip Code: 13413
Country Code: 001
Phone: (315) 793-9226
EMail: Not reported
Fax Number: Not reported
Modified By: TRANSLAT
Date Last Modified: 2004-03-04

Site Id: 43744
Affiliation Type: Mail Contact
Company Name: VICTORY MARKETS, LLC
Contact Type: Not reported
Contact Name: MS JANET KIPPER
Address1: 1 OXFORD CROSSING, SUITE 1
Address2: Not reported
City: NEW HARTFORD

GREAT AMERICAN (Continued) **1003483237**

State: NY
Zip Code: 13413
Country Code: 001
Phone: (315) 793-9226
EMail: Not reported
Fax Number: Not reported
Modified By: TRANSLAT
Date Last Modified: 2004-03-04

Site Id: 43744
Affiliation Type: Facility Operator
Company Name: GREAT AMERICAN
Contact Type: Not reported
Contact Name: JANET KIPPER
Address1: Not reported
Address2: Not reported
City: Not reported
State: NN
Zip Code: Not reported
Country Code: 001
Phone: (315) 793-9226
EMail: Not reported
Fax Number: Not reported
Modified By: TRANSLAT
Date Last Modified: 2004-03-04

Site Id: 43744
Affiliation Type: Emergency Contact
Company Name: VICTORY MARKETS, LLC
Contact Type: Not reported
Contact Name: JANET KIPPER
Address1: Not reported
Address2: Not reported
City: Not reported
State: NN
Zip Code: Not reported
Country Code: 001
Phone: (315) 793-9226
EMail: Not reported
Fax Number: Not reported
Modified By: TRANSLAT
Date Last Modified: 2004-03-04

Tank Info:

Tank Number: 1
Tank ID: 125109
Tank Status: Closed - Removed
Material Name: Closed - Removed
Capacity Gallons: 750
Install Date: Not reported
Date Tank Closed: 05/17/2001
Registered: True
Tank Location: Underground
Tank Type: Steel/carbon steel
Material Code: 0022
Common Name of Substance: Waste Oil/Used Oil

GREAT AMERICAN (Continued) **1003483237**

Tightness Test Method:	NN
Date Test:	Not reported
Next Test Date:	Not reported
Pipe Model:	Not reported
Modified By:	MJGRIFFI
Last Modified:	05/09/2022

Equipment Records:

A00 - Tank Internal Protection - None
H00 - Tank Leak Detection - None
I00 - Overfill - None
B00 - Tank External Protection - None
C00 - Pipe Location - No Piping
F00 - Pipe External Protection - None
D00 - Pipe Type - No Piping
G00 - Tank Secondary Containment - None

G53 **NATIONAL AUTO STORES CORP** **RCRA NonGen / NLR** **1000259776**
NNW **53 CENTRAL PLZ** **FINDS** **NYD980641880**
< 1/8 **ILION, NY 13357** **ECHO**
0.063 mi. **NY MANIFEST**
334 ft. **Site 4 of 5 in cluster G**

Relative: **Lower**
Actual: **407 ft.**

RCRA Listings:

Date Form Received by Agency:		20070101
Handler Name:		National Auto Stores Corp
Handler Address:		Central Plz
Handler City,State,Zip:		ILION, NY 13357-1701
EPA ID:		NYD980641880
Contact Name:		Not reported
Contact Address:		BROAD ST
Contact City,State,Zip:		UTICA, NY 13501
Contact Telephone:		Not reported
Contact Fax:		Not reported
Contact Email:		Not reported
Contact Title:		Not reported
EPA Region:		02
Land Type:		Not reported
Federal Waste Generator Description:		Not a generator, verified
Non-Notifier:		Not reported
Biennial Report Cycle:		Not reported
Accessibility:		Not reported
Active Site Indicator:		Not reported
State District Owner:		Ny
State District:		NYSDEC R6
Mailing Address:		BROAD ST
Mailing City,State,Zip:		UTICA, NY 13501
Owner Name:	National Auto Stores Corp	
Owner Type:		Private
Operator Name:	National Auto Stores Corp	
Operator Type:		Private
Short-Term Generator Activity:		No
Importer Activity:		No
Mixed Waste Generator:		No
Transporter Activity:		No
Transfer Facility Activity:		No
Recycler Activity with Storage:		No
Small Quantity On-Site Burner Exemption:		No

NATIONAL AUTO STORES CORP (Continued) **1000259776**

Smelting Melting and Refining Furnace Exemption:	No
Underground Injection Control:	No
Off-Site Waste Receipt:	No
Universal Waste Indicator:	No
Universal Waste Destination Facility:	No
Federal Universal Waste:	No
Active Site State-Reg Handler:	---
Federal Facility Indicator:	Not reported
Hazardous Secondary Material Indicator:	N
Sub-Part K Indicator:	Not reported
2018 GPRA Permit Baseline:	Not on the Baseline
2018 GPRA Renewals Baseline:	Not on the Baseline
202 GPRA Corrective Action Baseline:	No
Subject to Corrective Action Universe:	No
Non-TSDFs Where RCRA CA has Been Imposed Universe:	No
Corrective Action Priority Ranking:	No NCAPS ranking
Environmental Control Indicator:	No
Institutional Control Indicator:	No
Human Exposure Controls Indicator:	N/A
Groundwater Controls Indicator:	N/A
Significant Non-Complier Universe:	No
Unaddressed Significant Non-Complier Universe:	No
Addressed Significant Non-Complier Universe:	No
Significant Non-Complier With a Compliance Schedule Universe:	No
Financial Assurance Required:	Not reported
Handler Date of Last Change:	20150414
Recognized Trader-Importer:	No
Recognized Trader-Exporter:	No
Importer of Spent Lead Acid Batteries:	No
Exporter of Spent Lead Acid Batteries:	No
Recycler Activity Without Storage:	No
Manifest Broker:	No
Sub-Part P Indicator:	No

Hazardous Waste Summary:

Waste Code:	D002
Waste Description:	Corrosive Waste

Handler - Owner Operator:

Owner/Operator Indicator:	Operator
Owner/Operator Name: NATIONAL AUTO STORES CORP	
Legal Status:	Private
Date Became Current:	Not reported
Date Ended Current:	Not reported
Owner/Operator Address:	NOT REQUIRED
Owner/Operator City,State,Zip:	NOT REQUIRED, WY 99999
Owner/Operator Telephone:	212-555-1212
Owner/Operator Telephone Ext:	Not reported
Owner/Operator Fax:	Not reported
Owner/Operator Email:	Not reported

Owner/Operator Indicator:	Owner
Owner/Operator Name: NATIONAL AUTO STORES CORP	
Legal Status:	Private
Date Became Current:	Not reported

NATIONAL AUTO STORES CORP (Continued) **1000259776**

Date Ended Current: Not reported
Owner/Operator Address: NOT REQUIRED
Owner/Operator City,State,Zip: NOT REQUIRED, WY 99999
Owner/Operator Telephone: 212-555-1212
Owner/Operator Telephone Ext: Not reported
Owner/Operator Fax: Not reported
Owner/Operator Email: Not reported

Owner/Operator Indicator: Owner
Owner/Operator Name: NATIONAL AUTO STORES CORP
Legal Status: Private
Date Became Current: Not reported
Date Ended Current: Not reported
Owner/Operator Address: NOT REQUIRED
Owner/Operator City,State,Zip: NOT REQUIRED, WY 99999
Owner/Operator Telephone: 212-555-1212
Owner/Operator Telephone Ext: Not reported
Owner/Operator Fax: Not reported
Owner/Operator Email: Not reported

Historic Generators:
Receive Date: 19990708
Handler Name: NATIONAL AUTO STORES CORP
Federal Waste Generator Description: Not a generator, verified
State District Owner: Ny
Large Quantity Handler of Universal Waste: No
Recognized Trader Importer: No
Recognized Trader Exporter: No
Spent Lead Acid Battery Importer: No
Spent Lead Acid Battery Exporter: No
Current Record: No
Non Storage Recycler Activity: Not reported
Electronic Manifest Broker: Not reported

Receive Date: 20060101
Handler Name: NATIONAL AUTO STORES CORP
Federal Waste Generator Description: Not a generator, verified
State District Owner: Ny
Large Quantity Handler of Universal Waste: No
Recognized Trader Importer: No
Recognized Trader Exporter: No
Spent Lead Acid Battery Importer: No
Spent Lead Acid Battery Exporter: No
Current Record: No
Non Storage Recycler Activity: Not reported
Electronic Manifest Broker: Not reported

Receive Date: 20070101
Handler Name: NATIONAL AUTO STORES CORP
Federal Waste Generator Description: Not a generator, verified
State District Owner: Ny
Large Quantity Handler of Universal Waste: No
Recognized Trader Importer: No
Recognized Trader Exporter: No
Spent Lead Acid Battery Importer: No
Spent Lead Acid Battery Exporter: No
Current Record: Yes

NATIONAL AUTO STORES CORP (Continued) **1000259776**

Non Storage Recycler Activity: Not reported
Electronic Manifest Broker: Not reported

Receive Date: 19820426
Handler Name: NATIONAL AUTO STORES CORP
Federal Waste Generator Description: Large Quantity Generator
State District Owner: Ny
Large Quantity Handler of Universal Waste: No
Recognized Trader Importer: No
Recognized Trader Exporter: No
Spent Lead Acid Battery Importer: No
Spent Lead Acid Battery Exporter: No
Current Record: No
Non Storage Recycler Activity: Not reported
Electronic Manifest Broker: Not reported

List of NAICS Codes and Descriptions:
NAICS Codes: No NAICS Codes Found

Facility Has Received Notices of Violations:
Violations: No Violations Found

Evaluation Action Summary:
Evaluations: No Evaluations Found

FINDS:
Registry ID: 110004388109

Click Here for FRS Facility Detail Report:

Environmental Interest/Information System:
The Resource Conservation and Recovery Act Information System (RCRAInfo) is EPA's comprehensive information system in support of the Resource Conservation and Recovery Act (RCRA) of 1976 and the Hazardous and Solid Waste Amendments (HSWA) of 1984. It tracks many types of information about generators, transporters, treaters, storers, and disposers of hazardous waste.

Click this hyperlink while viewing on your computer to access additional FINDS: detail in the EDR Site Report.

ECHO:
Envid: 1000259776
Registry ID: 110004388109

DFR URL:
Name: NATIONAL AUTO STORES CORP
Address: 53 CENTRAL PLZ
City,State,Zip: ILION, NY 13357

NY MANIFEST:
EPA ID: NYD980641880
Country: USA
Name: National Auto
Address: 53 CENTRAL PLZ

NATIONAL AUTO STORES CORP (Continued) **1000259776**

Address 2: Not reported
City,State,Zip: ILION, NY 13357-1701
Zip 4: Not reported
Location Address 1: 53 CENTRAL PLAZA
Location Address 2: Not reported
Location City,State,Zip: ILION, NY 13357
Location Zip 4: 1701
Facility Status: Not reported
Total Tanks: Not reported
Code: BP

Mailing:
Mailing Name: National Auto
Mailing Contact: Unknown
Mailing Address 1: 53 CENTRAL PLAZA
Mailing Address 2: Not reported
Mailing City,State,Zip: ILION, NY 13357
Mailing Zip 4: 1701
Mailing Country: USA
Mailing Phone: 3158945013

Manifest Data:
Document ID: NYO2285316
Manifest Status: C - Completed copy
Trans1 State ID: PA1060
Year: 1982
Trans2 State ID: Not reported
Generator Ship Date: 821207
Trans1 Recv Date: 821207
Trans2 Recv Date: Not reported
TSD Site Recv Date: 821113
Part A Recv Date: Not reported
Part B Recv Date: Not reported
Generator EPA ID: NYD980641880
Trans1 EPA ID: PAD061102356
Trans2 EPA ID: Not reported
TSDF ID 1: PAD990753089
TSDF ID 2: Not reported
Manifest Tracking Number: Not reported
Import Indicator: Not reported
Export Indicator: Not reported
Discr Quantity Indicator: Not reported
Discr Type Indicator: Not reported
Discr Residue Indicator: Not reported
Discr Partial Reject Indicator: Not reported
Discr Full Reject Indicator: Not reported
Manifest Ref Number: Not reported
Alt Facility RCRA ID: Not reported
Alt Facility Sign Date: Not reported
MGMT Method Type Code: Not reported
Waste Code 1: Corrosive Waste
Waste Code 2: Not reported
Waste Code 3: Not reported
Waste Code 4: Not reported
Waste Code 5: Not reported
Waste Code 6: Not reported
Quantity: 05200

NATIONAL AUTO STORES CORP (Continued) **1000259776**

Units: Pounds
Number of Containers: 055
Container Type: Fiber or plastic boxes, cartons, cases
Handling Method: Burn
Specific Gravity: 100

Document ID: NYO2286207
Manifest Status: C - Completed copy
Trans1 State ID: PA 060
Year: 1982
Trans2 State ID: Not reported
Generator Ship Date: 821011
Trans1 Recv Date: 821011
Trans2 Recv Date: Not reported
TSD Site Recv Date: 821014
Part A Recv Date: Not reported
Part B Recv Date: Not reported
Generator EPA ID: NYD980641880
Trans1 EPA ID: PAD990753089
Trans2 EPA ID: Not reported
TSDF ID 1: PAD990753089
TSDF ID 2: Not reported
Manifest Tracking Number: Not reported
Import Indicator: Not reported
Export Indicator: Not reported
Discr Quantity Indicator: Not reported
Discr Type Indicator: Not reported
Discr Residue Indicator: Not reported
Discr Partial Reject Indicator: Not reported
Discr Full Reject Indicator: Not reported
Manifest Ref Number: Not reported
Alt Facility RCRA ID: Not reported
Alt Facility Sign Date: Not reported
MGMT Method Type Code: Not reported
Waste Code 1: Corrosive Waste
Waste Code 2: Not reported
Waste Code 3: Not reported
Waste Code 4: Not reported
Waste Code 5: Not reported
Waste Code 6: Not reported
Quantity: 02200
Units: Pounds
Number of Containers: 055
Container Type: Dump truck
Handling Method: Burn
Specific Gravity: 100

Document ID: NYO2286261
Manifest Status: C - Completed copy
Trans1 State ID: AA1060
Year: 1982
Trans2 State ID: Not reported
Generator Ship Date: 820811
Trans1 Recv Date: 820811
Trans2 Recv Date: Not reported
TSD Site Recv Date: 820813
Part A Recv Date: Not reported

NATIONAL AUTO STORES CORP (Continued) **1000259776**

Part B Recv Date:	Not reported
Generator EPA ID:	NYD980641880
Trans1 EPA ID:	PAD061102356
Trans2 EPA ID:	Not reported
TSDF ID 1:	PAD990753089
TSDF ID 2:	Not reported
Manifest Tracking Number:	Not reported
Import Indicator:	Not reported
Export Indicator:	Not reported
Discr Quantity Indicator:	Not reported
Discr Type Indicator:	Not reported
Discr Residue Indicator:	Not reported
Discr Partial Reject Indicator:	Not reported
Discr Full Reject Indicator:	Not reported
Manifest Ref Number:	Not reported
Alt Facility RCRA ID:	Not reported
Alt Facility Sign Date:	Not reported
MGMT Method Type Code:	Not reported
Waste Code 1:	Corrosive Waste
Waste Code 2:	Not reported
Waste Code 3:	Not reported
Waste Code 4:	Not reported
Waste Code 5:	Not reported
Waste Code 6:	Not reported
Quantity:	06300
Units:	Pounds
Number of Containers:	001
Container Type:	Dump truck
Handling Method:	Burn
Specific Gravity:	100

Document ID:	NYO2286306
Manifest Status:	K - Completed after the designated time
Trans1 State ID:	AA1060
Year:	1982
Trans2 State ID:	Not reported
Generator Ship Date:	820614
Trans1 Recv Date:	820614
Trans2 Recv Date:	Not reported
TSD Site Recv Date:	820622
Part A Recv Date:	Not reported
Part B Recv Date:	Not reported
Generator EPA ID:	NYD980641880
Trans1 EPA ID:	PAD061102356
Trans2 EPA ID:	Not reported
TSDF ID 1:	PAD990753089
TSDF ID 2:	Not reported
Manifest Tracking Number:	Not reported
Import Indicator:	Not reported
Export Indicator:	Not reported
Discr Quantity Indicator:	Not reported
Discr Type Indicator:	Not reported
Discr Residue Indicator:	Not reported
Discr Partial Reject Indicator:	Not reported
Discr Full Reject Indicator:	Not reported
Manifest Ref Number:	Not reported
Alt Facility RCRA ID:	Not reported

NATIONAL AUTO STORES CORP (Continued) **1000259776**

Alt Facility Sign Date:	Not reported
MGMT Method Type Code:	Not reported
Waste Code 1:	Corrosive Waste
Waste Code 2:	Not reported
Waste Code 3:	Not reported
Waste Code 4:	Not reported
Waste Code 5:	Not reported
Waste Code 6:	Not reported
Quantity:	00055
Units:	Pounds
Number of Containers:	001
Container Type:	Dump truck
Handling Method:	Burn
Specific Gravity:	100

Document ID:	NYO2286972
Manifest Status:	C - Completed copy
Trans1 State ID:	AA1060
Year:	1982
Trans2 State ID:	Not reported
Generator Ship Date:	820920
Trans1 Recv Date:	820920
Trans2 Recv Date:	Not reported
TSD Site Recv Date:	820920
Part A Recv Date:	Not reported
Part B Recv Date:	Not reported
Generator EPA ID:	NYD980641880
Trans1 EPA ID:	PAD061102356
Trans2 EPA ID:	Not reported
TSDF ID 1:	PAD990753089
TSDF ID 2:	Not reported
Manifest Tracking Number:	Not reported
Import Indicator:	Not reported
Export Indicator:	Not reported
Discr Quantity Indicator:	Not reported
Discr Type Indicator:	Not reported
Discr Residue Indicator:	Not reported
Discr Partial Reject Indicator:	Not reported
Discr Full Reject Indicator:	Not reported
Manifest Ref Number:	Not reported
Alt Facility RCRA ID:	Not reported
Alt Facility Sign Date:	Not reported
MGMT Method Type Code:	Not reported
Waste Code 1:	Corrosive Waste
Waste Code 2:	Not reported
Waste Code 3:	Not reported
Waste Code 4:	Not reported
Waste Code 5:	Not reported
Waste Code 6:	Not reported
Quantity:	00880
Units:	Pounds
Number of Containers:	022
Container Type:	Fiber or plastic boxes, cartons, cases
Handling Method:	Burn
Specific Gravity:	100

G54 **VALLEY FAMILY HEALTH CTR** **E MANIFEST** **1027878253**
NNW **55 CENTRAL PLZ SUITE B** **N/A**
< 1/8 **ILION, NY 13357**
0.065 mi.
344 ft. **Site 5 of 5 in cluster G**

Relative: **Lower**

Actual: **407 ft.**

E MANIFEST:

Manifest Tracking Number:	012089523FLE
Last Updated Date:	20190801
Shipped Date:	20190620
Received Date:	20190628
Manifest Status:	Signed
Submission Type:	DataImage5Copy
Origin Type:	Service
Generator EPA ID:	CESQG
Generator Name:	Valley Family Health Ctr
Generator Location Street Number:	Not reported
Generator Location Street 1:	55 CENTRAL PLZ SUITE B
Generator Location Street 2:	Not reported
Generator Location City:	ILION
Generator Location State:	NY
Generator Location Zip:	13357
Generator Mail Street Number:	Not reported
Generator Mail Street 1:	55 Central Plz Suite B
Generator Mail Street 2:	Not reported
Generator Mail City:	Ilion
Generator Mail Zip:	13357
Generator Mail State:	NY
Generator Contact Company Name:	Not reported
Designated Facility EPA ID:	RID040098352
Designated Facility Name:	Northland Environmental, Llc
Designated Facility Mail Street Number:	Not reported
Designated Facility Mail Street 1:	Not reported
Designated Facility Mail Street 2:	275 Allens Avenue
Designated Facility Mail City:	Providence
Designated Facility Mail Zip:	02905
Designated Facility Mail State:	RI
Designated Facility Location Street Number:	Not reported
Designated Facility Location Street 1:	275 Allens Avenue
Designated Facility Location Street 2:	Not reported
Designated Facility Location City:	Providence
Designated Facility Location Zip:	02905
Designated Facility Location State:	RI
Designated Facility Contact Company Name:	Not reported
Manifest Residue Indicator:	N
Rejection Indicator:	N

Federal Waste:

Manifest Tracking Number:	012089523FLE
Waste Line Number:	1
Federal Waste Code:	D001
Federal Waste:	IGNITABLE WASTE

Manifest Tracking Number:	012089523FLE
Waste Line Number:	1
Federal Waste Code:	D005
Federal Waste:	BARIUM

Manifest Tracking Number:	012089523FLE

VALLEY FAMILY HEALTH CTR (Continued) **1027878253**

Waste Line Number: 1
Federal Waste Code: D007
Federal Waste: CHROMIUM

Manifest Tracking Number: 012089523FLE
Waste Line Number: 1
Federal Waste Code: D022
Federal Waste: CHLOROFORM

Manifest Tracking Number: 012089523FLE
Waste Line Number: 1
Federal Waste Code: D024
Federal Waste: M-CRESOL

Transporter:
Manifest Tracking Number: 012089523FLE
Transporter Line Number: 1
Transporter EPA ID: PAD982661381
Transporter Name: Republic Environmental Systems Transportation Group Llc

Manifest Tracking Number: 012089523FLE
Transporter Line Number: 2
Transporter EPA ID: PAD982661381
Transporter Name: Republic Environmental Systems Transportation Group Llc

Waste Line:
Manifest Tracking Number: 012089523FLE
Waste Line Number: 1
U.S. DOT Hazardous Indicator: Y
U.S. DOT ID Number: UN3248
U.S. DOT Description: Un3248, Waste Medicine, Liquid, Flammable, Toxic, N.O.S. (Alcohol, Phenol), 3 6.1, Pg Ii, (Ltd Qty), Erg#131
Non-Hazardous Waste Description: Not reported
Number of Containers: 1
Container Type Code: DF
Container Type Description: Fiberboard or plastic drums, barrels, kegs
Waste Quantity: 8
Quantity Unit of Measure Code: P
Quantity Unit of Measure Description: Pounds
Waste Quantity, in Tons: 0.004
Acute Waste Quantity, in Tons: 0
Non-Acute Waste Quantity, in Tons: 0.004
Waste Quantity, in Kilograms: 3.6281202
Acute Waste Quantity, in Kilograms: 0
Non-Acute Waste Quantity, in Kilorgrams: 3.6281202
Management Method Code: H141
Management Method Description: STORAGE, BULKING AND/OR TRANSFER OFF SITE
Waste Residue Indicator: N
Quantity Discrepancy Indicator: N
Waste Type Discrepancy Indicator: N
Waste Density: Not reported
Waste Density Unit of Measure Code: Not reported
Waste Density Unit of Measure Description: Not reported
Form Code: Not reported
Form Code Description: Not reported
Source Code: Not reported

VALLEY FAMILY HEALTH CTR (Continued) **1027878253**

Source Code Description: Not reported
Waste Minimization Code: Not reported
Waste Minimization Code Description: Not reported
Consent Number: Not reported
EPA Waste Indicator: Y

H55 **U S POST OFFICE** **NY UST** **U001847353**
NW **48 FIRST STREET** **N/A**
< 1/8 **ILION V, NY 13357**
0.068 mi.
361 ft. **Site 2 of 2 in cluster H**

Relative:
Lower

Actual:
409 ft.

UST:
Name: U S POST OFFICE
Address: 48 FIRST STREET
City,State,Zip: ILION V, NY 13357-1711
Id/Status: 6-103098 / Unregulated/Closed
Program Type: PBS
Region: STATE
DEC Region: 6
Expiration Date: N/A
UTM X: 496965.06463
UTM Y: 4762442.05756
Site Type: Unknown

Affiliation Records:
Site Id: 41411
Affiliation Type: Mail Contact
Company Name: U S POSTAL SERVICE
Contact Type: Not reported
Contact Name: Not reported
Address1: 48 FIRST ST
Address2: Not reported
City: ILION
State: NY
Zip Code: 13357-1711
Country Code: 001
Phone: (315) 894-5007
EMail: Not reported
Fax Number: Not reported
Modified By: TRANSLAT
Date Last Modified: 2004-03-04

Site Id: 41411
Affiliation Type: Facility Owner
Company Name: U S POSTAL SERVICE
Contact Type: Not reported
Contact Name: Not reported
Address1: 48 FIRST ST
Address2: Not reported
City: ILION
State: NY
Zip Code: 13357-1711
Country Code: 001
Phone: (315) 894-5007
EMail: Not reported
Fax Number: Not reported
Modified By: TRANSLAT

U S POST OFFICE (Continued) **U001847353**

Date Last Modified:	2004-03-04

Site Id:	41411
Affiliation Type:	Facility Operator
Company Name:	U S POST OFFICE
Contact Type:	Not reported
Contact Name:	POSTMASTER
Address1:	Not reported
Address2:	Not reported
City:	Not reported
State:	NN
Zip Code:	Not reported
Country Code:	001
Phone:	(315) 894-5007
EMail:	Not reported
Fax Number:	Not reported
Modified By:	TRANSLAT
Date Last Modified:	2004-03-04

Site Id:	41411
Affiliation Type:	Emergency Contact
Company Name:	U S POSTAL SERVICE
Contact Type:	Not reported
Contact Name:	RICHARD ELDREDGE
Address1:	Not reported
Address2:	Not reported
City:	Not reported
State:	NN
Zip Code:	Not reported
Country Code:	001
Phone:	(315) 894-5007
EMail:	Not reported
Fax Number:	Not reported
Modified By:	TRANSLAT
Date Last Modified:	2004-03-04

Tank Info:

Tank Number:	001
Tank ID:	118725
Tank Status:	Closed Prior to Micro Conversion, 03/91
Material Name:	Closed Prior to Micro Conversion, 03/91
Capacity Gallons:	2000
Install Date:	10/01/1982
Date Tank Closed:	Not reported
Registered:	True
Tank Location:	Underground
Tank Type:	Steel/carbon steel
Material Code:	0001
Common Name of Substance:	#2 Fuel Oil (On-Site Consumption)

Tightness Test Method:	NN
Date Test:	Not reported
Next Test Date:	Not reported
Pipe Model:	Not reported
Modified By:	MJGRIFFI
Last Modified:	05/09/2022

U S POST OFFICE (Continued) **U001847353**

Equipment Records:

G00 - Tank Secondary Containment - None
J02 - Dispenser - Suction Dispenser
B00 - Tank External Protection - None
C00 - Pipe Location - No Piping
F00 - Pipe External Protection - None
A00 - Tank Internal Protection - None
D01 - Pipe Type - Steel/Carbon Steel/Iron
H00 - Tank Leak Detection - None
I04 - Overfill - Product Level Gauge (A/G)

J56 **CLIFFORD'S CITGO** **NY Spills** **S103275603**
North **CLARK ST & CENTRAL AVE** **N/A**
< 1/8 **ILION V, NY**
0.079 mi.
416 ft. **Site 1 of 5 in cluster J**

Relative: **Lower**

Actual: **402 ft.**

SPILLS:

Name:	CLIFFORD'S CITGO
Address:	CLARK ST & CENTRAL AVE
City,State,Zip:	ILION V, NY
Spill Number/Closed Date:	9804040 / 1998-06-30
Facility ID:	9804040
Facility Type:	ER
DER Facility ID:	136934
Site ID:	162279
DEC Region:	6
Spill Cause:	Human Error
Spill Class:	A4
SWIS:	2200
Spill Date:	1998-06-30
Investigator:	NFCARRIE
Referred To:	Not reported
Reported to Dept:	1998-06-30
CID:	266
Water Affected:	Not reported
Spill Source:	Gasoline Station or other PBS Facility
Spill Notifier:	Fire Department
Cleanup Ceased:	Not reported
Cleanup Meets Std:	True
Last Inspection:	Not reported
Recommended Penalty:	False
UST Trust:	False
Remediation Phase:	0
Date Entered In Computer:	1998-06-30
Spill Record Last Update:	1998-07-01
Spiller Name:	JIM CLIFFORD
Spiller Company:	CLIFFORD'S CITGO
Spiller Address:	CLARK ST & CENTRAL AVE
Spiller Company:	001
Contact Name:	Not reported
Latitude:	43.0162879
Longitude:	-75.0349829
DEC Memo:	Not reported
Remarks:	UNKNOWN CUSTOMER DROVE OFF WITH NOZZLE STILL IN FILL. CONSIDERABLE AMOUNT SPILLED TO CONCRETE AND PAVEMENT. SMALL AMOUNT INTO A STORM DRIAN. FIRE DEPARTMENT ON SCENE. ABSORBANT APPLIED AND DYKE PLACED

CLIFFORD'S CITGO (Continued) **S103275603**

AROUND STORM DRAIN. DEC RESPONSE OPTIONAL.

All Materials:

Site ID:	162279
Operable Unit ID:	1064913
Operable Unit:	01
Material ID:	318769
Material Code:	0009
Material Name:	gasoline
Case No.:	Not reported
Material FA:	Petroleum
Quantity:	.00
Units:	G
Recovered:	.00
Resource Affected:	Soil
Oxygenate:	Not reported

K57 **NEW YORK TELEPHONE** **NY UST** **U001847628**
WNW **60 MORGAN STREET** **N/A**
< 1/8 **ILION, NY 13357**
0.079 mi.
419 ft. **Site 1 of 2 in cluster K**

Relative: **Lower**

Actual: **410 ft.**

UST:

Name:	NEW YORK TELEPHONE
Address:	60 MORGAN STREET
City,State,Zip:	ILION, NY 13357
Id/Status:	6-414638 / Unregulated/Closed
Program Type:	PBS
Region:	STATE
DEC Region:	6
Expiration Date:	N/A
UTM X:	496872.46778
UTM Y:	4762364.59683
Site Type:	Utility (Other than Municipal)

Tank Info:

Tank Number:	001
Tank ID:	118973
Tank Status:	Closed Prior to Micro Conversion, 03/91
Material Name:	Closed Prior to Micro Conversion, 03/91
Capacity Gallons:	1000
Install Date:	01/01/1955
Date Tank Closed:	Not reported
Registered:	True
Tank Location:	Underground
Tank Type:	Steel/carbon steel
Material Code:	0001
Common Name of Substance:	#2 Fuel Oil (On-Site Consumption)
Tightness Test Method:	NN
Date Test:	Not reported
Next Test Date:	Not reported
Pipe Model:	Not reported
Modified By:	MJGRIFFI
Last Modified:	05/09/2022

NEW YORK TELEPHONE (Continued) **U001847628**

Tank Number:	002
Tank ID:	118974
Tank Status:	Closed Prior to Micro Conversion, 03/91
Material Name:	Closed Prior to Micro Conversion, 03/91
Capacity Gallons:	550
Install Date:	01/01/1971
Date Tank Closed:	Not reported
Registered:	True
Tank Location:	Underground
Tank Type:	Steel/carbon steel
Material Code:	0008
Common Name of Substance:	Diesel
Tightness Test Method:	NN
Date Test:	Not reported
Next Test Date:	Not reported
Pipe Model:	Not reported
Modified By:	MJGRIFFI
Last Modified:	05/09/2022

K58 **NEW YORK TELEPHONE** **UST FINDER** **1028585947**
WNW **60 MORGAN STREET** **N/A**
< 1/8 **ILION V, NY 13357**
0.079 mi.
419 ft. **Site 2 of 2 in cluster K**

Relative: **Lower**
Actual: **410 ft.**

UST FINDER:

Object ID:	317733
Facility ID:	NY42047
Name:	NEW YORK TELEPHONE
Address:	60 MORGAN STREET
City,State,Zip:	ILION V, NY 13357
Address Match Type:	Not reported
Open USTs:	0
Closed USTs:	2
TOS USTs:	0
Population 1500ft:	1247
Private Wells 1500ft:	3
Within 100yr Floodplain:	No
Land Use:	Developed, Medium Intensity
Within SPA:	No
SPA PWS Facility ID:	Not reported
SPA Water Type:	Not reported
SPA Facility Type:	Not reported
SPA HUC12:	Not reported
Within WHPA:	Yes
WHPA PWS Facility ID:	NY2102307_83546
WHPA Water Type:	GW - Ground water
WHPA Facility Type:	WL - Well
WHPA HUC12:	020200040704
Facility Status:	Closed UST(s)
Date of Last Inspection:	Not reported
EPA Region:	2
Tribe:	Not reported
Coordinate Source:	State
X Coord:	-75.038377
Y Coord:	43.013941
Latitude:	43.013941

NEW YORK TELEPHONE (Continued) **1028585947**

Longitude: -75.038377

UST FINDER:

Object ID:	1268762
Facility ID:	NY42047
Tank ID:	NY62752
Tank Status:	Closed
Installation Date:	1955/01/01 16:00:01+00
Removal Date:	Not reported
Tank Capacity:	1000
Substances:	Not reported
Tank Wall Type:	Not reported

Object ID:	1268763
Facility ID:	NY42047
Tank ID:	NY69008
Tank Status:	Closed
Installation Date:	1971/01/01 16:00:00+00
Removal Date:	Not reported
Tank Capacity:	550
Substances:	Not reported
Tank Wall Type:	Not reported

J59 **ILION CITGO NICE & EASY** **EDR Hist Auto** **1021619996**
North **1 CENTRAL AVE** **N/A**
< 1/8 **ILION, NY 13357**
0.089 mi.
468 ft. **Site 2 of 5 in cluster J**

Relative: EDR Hist Auto
Lower

Actual:
401 ft.

Year:	Name:	Type:
2014	ILION CITGO NICE & EASY	Gasoline Service Stations, NEC

J60 **WALGREENS** **E MANIFEST** **1027885156**
NNW **4 CENTRAL PLZ** **N/A**
< 1/8 **ILION, NY 13357**
0.090 mi.
477 ft. **Site 3 of 5 in cluster J**

Relative: E MANIFEST:
Lower

Actual:
404 ft.

Manifest Tracking Number:	012501538FLE
Last Updated Date:	20210920
Shipped Date:	20210909
Received Date:	20210913
Manifest Status:	Signed
Submission Type:	DataImage5Copy
Origin Type:	Service
Generator EPA ID:	CESQG
Generator Name:	Walgreens
Generator Location Street Number:	Not reported
Generator Location Street 1:	4 CENTRAL PLZ
Generator Location Street 2:	Not reported
Generator Location City:	ILION
Generator Location State:	NY
Generator Location Zip:	13357

WALGREENS (Continued) **1027885156**

Generator Mail Street Number:	Not reported
Generator Mail Street 1:	5250 Triangle Pkwy #200
Generator Mail Street 2:	Not reported
Generator Mail City:	Peachtree Corners
Generator Mail Zip:	30092-1003
Generator Mail State:	GA
Generator Contact Company Name:	Not reported
Designated Facility EPA ID:	RID040098352
Designated Facility Name:	Northland Environmental, Llc
Designated Facility Mail Street Number:	Not reported
Designated Facility Mail Street 1:	Not reported
Designated Facility Mail Street 2:	275 Allens Avenue
Designated Facility Mail City:	Providence
Designated Facility Mail Zip:	02905
Designated Facility Mail State:	RI
Designated Facility Location Street Number:	Not reported
Designated Facility Location Street 1:	275 Allens Avenue
Designated Facility Location Street 2:	Not reported
Designated Facility Location City:	Providence
Designated Facility Location Zip:	02905
Designated Facility Location State:	RI
Designated Facility Contact Company Name:	Not reported
Manifest Residue Indicator:	N
Rejection Indicator:	N

Manifest Tracking Number:	200117865CLE
Last Updated Date:	20220425
Shipped Date:	20220329
Received Date:	20220404
Manifest Status:	Signed
Submission Type:	DataImage5Copy
Origin Type:	Service
Generator EPA ID:	CESQG
Generator Name:	Walgreens
Generator Location Street Number:	Not reported
Generator Location Street 1:	4 CENTRAL PLZ
Generator Location Street 2:	Not reported
Generator Location City:	ILION
Generator Location State:	NY
Generator Location Zip:	13357
Generator Mail Street Number:	Not reported
Generator Mail Street 1:	5250 Triangle Pkwy 200
Generator Mail Street 2:	Not reported
Generator Mail City:	Peachtree Corners
Generator Mail Zip:	30092
Generator Mail State:	GA
Generator Contact Company Name:	Not reported
Designated Facility EPA ID:	RID040098352
Designated Facility Name:	Northland Environmental, Llc
Designated Facility Mail Street Number:	Not reported
Designated Facility Mail Street 1:	Not reported
Designated Facility Mail Street 2:	275 Allens Avenue
Designated Facility Mail City:	Providence
Designated Facility Mail Zip:	02905
Designated Facility Mail State:	RI
Designated Facility Location Street Number:	Not reported
Designated Facility Location Street 1:	275 Allens Avenue

WALGREENS (Continued) **1027885156**

Designated Facility Location Street 2:	Not reported
Designated Facility Location City:	Providence
Designated Facility Location Zip:	02905
Designated Facility Location State:	RI
Designated Facility Contact Company Name:	Not reported
Manifest Residue Indicator:	N
Rejection Indicator:	N
Manifest Tracking Number:	200477422CLE
Last Updated Date:	20230619
Shipped Date:	20230608
Received Date:	20230612
Manifest Status:	Signed
Submission Type:	DataImage5Copy
Origin Type:	Service
Generator EPA ID:	CESQG
Generator Name:	Walgreens
Generator Location Street Number:	Not reported
Generator Location Street 1:	4 CENTRAL PLZ
Generator Location Street 2:	Not reported
Generator Location City:	ILION
Generator Location State:	NY
Generator Location Zip:	13357
Generator Mail Street Number:	Not reported
Generator Mail Street 1:	5250 Triangle Pkwy 200
Generator Mail Street 2:	Not reported
Generator Mail City:	Peachtree Corners
Generator Mail Zip:	30092
Generator Mail State:	GA
Generator Contact Company Name:	Not reported
Designated Facility EPA ID:	RID040098352
Designated Facility Name:	Northland Environmental, Llc
Designated Facility Mail Street Number:	Not reported
Designated Facility Mail Street 1:	Not reported
Designated Facility Mail Street 2:	275 Allens Avenue
Designated Facility Mail City:	Providence
Designated Facility Mail Zip:	02905
Designated Facility Mail State:	RI
Designated Facility Location Street Number:	Not reported
Designated Facility Location Street 1:	275 Allens Avenue
Designated Facility Location Street 2:	Not reported
Designated Facility Location City:	Providence
Designated Facility Location Zip:	02905
Designated Facility Location State:	RI
Designated Facility Contact Company Name:	Not reported
Manifest Residue Indicator:	N
Rejection Indicator:	N
Manifest Tracking Number:	200260955CLE
Last Updated Date:	20221004
Shipped Date:	20220926
Received Date:	20220930
Manifest Status:	Signed
Submission Type:	DataImage5Copy
Origin Type:	Service
Generator EPA ID:	CESQG
Generator Name:	Walgreens

WALGREENS (Continued) **1027885156**

Generator Location Street Number:	Not reported
Generator Location Street 1:	4 CENTRAL PLZ
Generator Location Street 2:	Not reported
Generator Location City:	ILION
Generator Location State:	NY
Generator Location Zip:	13357
Generator Mail Street Number:	Not reported
Generator Mail Street 1:	5250 Triangle Pkwy 200
Generator Mail Street 2:	Not reported
Generator Mail City:	Peachtree Corners
Generator Mail Zip:	30092
Generator Mail State:	GA
Generator Contact Company Name:	Not reported
Designated Facility EPA ID:	RID040098352
Designated Facility Name:	Northland Environmental, Llc
Designated Facility Mail Street Number:	Not reported
Designated Facility Mail Street 1:	Not reported
Designated Facility Mail Street 2:	275 Allens Avenue
Designated Facility Mail City:	Providence
Designated Facility Mail Zip:	02905
Designated Facility Mail State:	RI
Designated Facility Location Street Number:	Not reported
Designated Facility Location Street 1:	275 Allens Avenue
Designated Facility Location Street 2:	Not reported
Designated Facility Location City:	Providence
Designated Facility Location Zip:	02905
Designated Facility Location State:	RI
Designated Facility Contact Company Name:	Not reported
Manifest Residue Indicator:	N
Rejection Indicator:	N

Manifest Tracking Number:	200331946CLE
Last Updated Date:	20221228
Shipped Date:	20221219
Received Date:	20221227
Manifest Status:	Signed
Submission Type:	DataImage5Copy
Origin Type:	Service
Generator EPA ID:	CESQG
Generator Name:	Walgreens
Generator Location Street Number:	Not reported
Generator Location Street 1:	4 CENTRAL PLZ
Generator Location Street 2:	Not reported
Generator Location City:	ILION
Generator Location State:	NY
Generator Location Zip:	13357
Generator Mail Street Number:	Not reported
Generator Mail Street 1:	5250 Triangle Pkwy 200
Generator Mail Street 2:	Not reported
Generator Mail City:	Peachtree Corners
Generator Mail Zip:	30092
Generator Mail State:	GA
Generator Contact Company Name:	Not reported
Designated Facility EPA ID:	RID040098352
Designated Facility Name:	Northland Environmental, Llc
Designated Facility Mail Street Number:	Not reported
Designated Facility Mail Street 1:	Not reported

WALGREENS (Continued) **1027885156**

Designated Facility Mail Street 2:	275 Allens Avenue
Designated Facility Mail City:	Providence
Designated Facility Mail Zip:	02905
Designated Facility Mail State:	RI
Designated Facility Location Street Number:	Not reported
Designated Facility Location Street 1:	275 Allens Avenue
Designated Facility Location Street 2:	Not reported
Designated Facility Location City:	Providence
Designated Facility Location Zip:	02905
Designated Facility Location State:	RI
Designated Facility Contact Company Name:	Not reported
Manifest Residue Indicator:	N
Rejection Indicator:	N

Manifest Tracking Number:	200405105CLE
Last Updated Date:	20230323
Shipped Date:	20230313
Received Date:	20230320
Manifest Status:	Signed
Submission Type:	DataImage5Copy
Origin Type:	Service
Generator EPA ID:	CESQG
Generator Name:	Walgreens
Generator Location Street Number:	Not reported
Generator Location Street 1:	4 CENTRAL PLZ
Generator Location Street 2:	Not reported
Generator Location City:	ILION
Generator Location State:	NY
Generator Location Zip:	13357
Generator Mail Street Number:	Not reported
Generator Mail Street 1:	5250 Triangle Pkwy 200
Generator Mail Street 2:	Not reported
Generator Mail City:	Peachtree Corners
Generator Mail Zip:	30092
Generator Mail State:	GA
Generator Contact Company Name:	Not reported
Designated Facility EPA ID:	RID040098352
Designated Facility Name:	Northland Environmental, Llc
Designated Facility Mail Street Number:	Not reported
Designated Facility Mail Street 1:	Not reported
Designated Facility Mail Street 2:	275 Allens Avenue
Designated Facility Mail City:	Providence
Designated Facility Mail Zip:	02905
Designated Facility Mail State:	RI
Designated Facility Location Street Number:	Not reported
Designated Facility Location Street 1:	275 Allens Avenue
Designated Facility Location Street 2:	Not reported
Designated Facility Location City:	Providence
Designated Facility Location Zip:	02905
Designated Facility Location State:	RI
Designated Facility Contact Company Name:	Not reported
Manifest Residue Indicator:	N
Rejection Indicator:	N

Manifest Tracking Number:	200540546CLE
Last Updated Date:	20230824
Shipped Date:	20230809

WALGREENS (Continued) **1027885156**

Received Date:	20230816
Manifest Status:	Signed
Submission Type:	DataImage5Copy
Origin Type:	Service
Generator EPA ID:	CESQG
Generator Name:	Walgreens
Generator Location Street Number:	Not reported
Generator Location Street 1:	4 CENTRAL PLZ
Generator Location Street 2:	Not reported
Generator Location City:	ILION
Generator Location State:	NY
Generator Location Zip:	13357
Generator Mail Street Number:	Not reported
Generator Mail Street 1:	5250 Triangle Pkwy 200
Generator Mail Street 2:	Not reported
Generator Mail City:	Peachtree Corners
Generator Mail Zip:	30092
Generator Mail State:	GA
Generator Contact Company Name:	Not reported
Designated Facility EPA ID:	RID040098352
Designated Facility Name:	Northland Environmental, Llc
Designated Facility Mail Street Number:	Not reported
Designated Facility Mail Street 1:	Not reported
Designated Facility Mail Street 2:	275 Allens Avenue
Designated Facility Mail City:	Providence
Designated Facility Mail Zip:	02905
Designated Facility Mail State:	RI
Designated Facility Location Street Number:	Not reported
Designated Facility Location Street 1:	275 Allens Avenue
Designated Facility Location Street 2:	Not reported
Designated Facility Location City:	Providence
Designated Facility Location Zip:	02905
Designated Facility Location State:	RI
Designated Facility Contact Company Name:	Not reported
Manifest Residue Indicator:	N
Rejection Indicator:	N

Manifest Tracking Number:	014051159FLE
Last Updated Date:	20200514
Shipped Date:	20200506
Received Date:	20200508
Manifest Status:	Signed
Submission Type:	DataImage5Copy
Origin Type:	Service
Generator EPA ID:	CESQG
Generator Name:	Walgreens
Generator Location Street Number:	Not reported
Generator Location Street 1:	4 CENTRAL PLZ
Generator Location Street 2:	Not reported
Generator Location City:	ILION
Generator Location State:	NY
Generator Location Zip:	13357
Generator Mail Street Number:	Not reported
Generator Mail Street 1:	4 CENTRAL PLZ
Generator Mail Street 2:	Not reported
Generator Mail City:	Ilion
Generator Mail Zip:	13357

WALGREENS (Continued) **1027885156**

Generator Mail State:	NY
Generator Contact Company Name:	Not reported
Designated Facility EPA ID:	RID040098352
Designated Facility Name:	Northland Environmental, Llc
Designated Facility Mail Street Number:	Not reported
Designated Facility Mail Street 1:	Not reported
Designated Facility Mail Street 2:	275 Allens Avenue
Designated Facility Mail City:	Providence
Designated Facility Mail Zip:	02905
Designated Facility Mail State:	RI
Designated Facility Location Street Number:	Not reported
Designated Facility Location Street 1:	275 Allens Avenue
Designated Facility Location Street 2:	Not reported
Designated Facility Location City:	Providence
Designated Facility Location Zip:	02905
Designated Facility Location State:	RI
Designated Facility Contact Company Name:	Not reported
Manifest Residue Indicator:	N
Rejection Indicator:	N

Manifest Tracking Number:	014050514FLE
Last Updated Date:	20210311
Shipped Date:	20210218
Received Date:	20210305
Manifest Status:	Signed
Submission Type:	DataImage5Copy
Origin Type:	Service
Generator EPA ID:	CESQG
Generator Name:	Walgreens
Generator Location Street Number:	Not reported
Generator Location Street 1:	4 CENTRAL PLZ
Generator Location Street 2:	Not reported
Generator Location City:	ILION
Generator Location State:	NY
Generator Location Zip:	13357
Generator Mail Street Number:	Not reported
Generator Mail Street 1:	104 Wilmot Rd, 5th Floor, MS #1450
Generator Mail Street 2:	Not reported
Generator Mail City:	Deerfield
Generator Mail Zip:	60015-4618
Generator Mail State:	IL
Generator Contact Company Name:	Not reported
Designated Facility EPA ID:	RID040098352
Designated Facility Name:	Northland Environmental, Llc
Designated Facility Mail Street Number:	Not reported
Designated Facility Mail Street 1:	Not reported
Designated Facility Mail Street 2:	275 Allens Avenue
Designated Facility Mail City:	Providence
Designated Facility Mail Zip:	02905
Designated Facility Mail State:	RI
Designated Facility Location Street Number:	Not reported
Designated Facility Location Street 1:	275 Allens Avenue
Designated Facility Location Street 2:	Not reported
Designated Facility Location City:	Providence
Designated Facility Location Zip:	02905
Designated Facility Location State:	RI
Designated Facility Contact Company Name:	Not reported

WALGREENS (Continued) **1027885156**

Manifest Residue Indicator:	N
Rejection Indicator:	N
Manifest Tracking Number:	200558525CLE
Last Updated Date:	20230908
Shipped Date:	20230828
Received Date:	20230905
Manifest Status:	Signed
Submission Type:	DataImage5Copy
Origin Type:	Service
Generator EPA ID:	CESQG
Generator Name:	Walgreens
Generator Location Street Number:	Not reported
Generator Location Street 1:	4 CENTRAL PLZ
Generator Location Street 2:	Not reported
Generator Location City:	ILION
Generator Location State:	NY
Generator Location Zip:	13357
Generator Mail Street Number:	Not reported
Generator Mail Street 1:	5250 Triangle Pkwy 200
Generator Mail Street 2:	Not reported
Generator Mail City:	Peachtree Corners
Generator Mail Zip:	30092
Generator Mail State:	GA
Generator Contact Company Name:	Not reported
Designated Facility EPA ID:	RID040098352
Designated Facility Name:	Northland Environmental, Llc
Designated Facility Mail Street Number:	Not reported
Designated Facility Mail Street 1:	Not reported
Designated Facility Mail Street 2:	275 Allens Avenue
Designated Facility Mail City:	Providence
Designated Facility Mail Zip:	02905
Designated Facility Mail State:	RI
Designated Facility Location Street Number:	Not reported
Designated Facility Location Street 1:	275 Allens Avenue
Designated Facility Location Street 2:	Not reported
Designated Facility Location City:	Providence
Designated Facility Location Zip:	02905
Designated Facility Location State:	RI
Designated Facility Contact Company Name:	Not reported
Manifest Residue Indicator:	N
Rejection Indicator:	N

Transporter:

Manifest Tracking Number:	200558525CLE
Transporter Line Number:	1
Transporter EPA ID:	PAD982661381
Transporter Name:	Republic Environmental Systems

Waste Line:

Manifest Tracking Number:	200558525CLE
Waste Line Number:	1
U.S. DOT Hazardous Indicator:	Y
U.S. DOT ID Number:	UN1993
U.S. DOT Description:	Un1993, Waste Flammable Liquids, N.O.S. (Acetone, Alcohols), 3, Pg Ii, Erg#128

WALGREENS (Continued) **1027885156**

Non-Hazardous Waste Description:	Not reported
Number of Containers:	1
Container Type Code:	BA
Container Type Description:	Burlap, cloth, paper, or plastic bags
Waste Quantity:	24
Quantity Unit of Measure Code:	P
Quantity Unit of Measure Description:	Pounds
Waste Quantity, in Tons:	0.012
Acute Waste Quantity, in Tons:	0
Non-Acute Waste Quantity, in Tons:	0.012
Waste Quantity, in Kilograms:	10.88436
Acute Waste Quantity, in Kilograms:	0
Non-Acute Waste Quantity, in Kilorgrams:	10.88436
Management Method Code:	H141
Management Method Description:	STORAGE, BULKING AND/OR TRANSFER OFF SITE
Waste Residue Indicator:	N
Quantity Discrepancy Indicator:	N
Waste Type Discrepancy Indicator:	N
Waste Density:	Not reported
Waste Density Unit of Measure Code:	Not reported
Waste Density Unit of Measure Description:	Not reported
Form Code:	Not reported
Form Code Description:	Not reported
Source Code:	Not reported
Source Code Description:	Not reported
Waste Minimization Code:	Not reported
Waste Minimization Code Description:	Not reported
Consent Number:	Not reported
EPA Waste Indicator:	Y
Manifest Tracking Number:	200558525CLE
Waste Line Number:	2
U.S. DOT Hazardous Indicator:	Y
U.S. DOT ID Number:	UN3249
U.S. DOT Description:	Un3249, Waste Medicine, Solid, Toxic, N.O.S. (Chromium, Selenium), 6.1, Pg Ii, Erg#151
Non-Hazardous Waste Description:	Not reported
Number of Containers:	1
Container Type Code:	DF
Container Type Description:	Fiberboard or plastic drums, barrels, kegs
Waste Quantity:	38
Quantity Unit of Measure Code:	P
Quantity Unit of Measure Description:	Pounds
Waste Quantity, in Tons:	0.019
Acute Waste Quantity, in Tons:	0
Non-Acute Waste Quantity, in Tons:	0.019
Waste Quantity, in Kilograms:	17.23357
Acute Waste Quantity, in Kilograms:	0
Non-Acute Waste Quantity, in Kilorgrams:	17.23357
Management Method Code:	H040
Management Method Description:	INCINERATION
Waste Residue Indicator:	N
Quantity Discrepancy Indicator:	N
Waste Type Discrepancy Indicator:	N
Waste Density:	Not reported
Waste Density Unit of Measure Code:	Not reported
Waste Density Unit of Measure Description:	Not reported

WALGREENS (Continued) **1027885156**

Form Code:	Not reported
Form Code Description:	Not reported
Source Code:	Not reported
Source Code Description:	Not reported
Waste Minimization Code:	Not reported
Waste Minimization Code Description:	Not reported
Consent Number:	Not reported
EPA Waste Indicator:	Y
Manifest Tracking Number:	200558525CLE
Waste Line Number:	3
U.S. DOT Hazardous Indicator:	Y
U.S. DOT ID Number:	UN1950
U.S. DOT Description:	Un1950, Waste Aerosols, [Flammable, (Each Not Exceeding 1 L Capacity)] 2.1, Erg#126
Non-Hazardous Waste Description:	Not reported
Number of Containers:	1
Container Type Code:	BA
Container Type Description:	Burlap, cloth, paper, or plastic bags
Waste Quantity:	1
Quantity Unit of Measure Code:	P
Quantity Unit of Measure Description:	Pounds
Waste Quantity, in Tons:	0.0005
Acute Waste Quantity, in Tons:	0
Non-Acute Waste Quantity, in Tons:	0.0005
Waste Quantity, in Kilograms:	0.45351502
Acute Waste Quantity, in Kilograms:	0
Non-Acute Waste Quantity, in Kilorgrams:	0.45351502
Management Method Code:	H141
Management Method Description:	STORAGE, BULKING AND/OR TRANSFER OFF SITE
Waste Residue Indicator:	N
Quantity Discrepancy Indicator:	N
Waste Type Discrepancy Indicator:	N
Waste Density:	Not reported
Waste Density Unit of Measure Code:	Not reported
Waste Density Unit of Measure Description:	Not reported
Form Code:	Not reported
Form Code Description:	Not reported
Source Code:	Not reported
Source Code Description:	Not reported
Waste Minimization Code:	Not reported
Waste Minimization Code Description:	Not reported
Consent Number:	Not reported
EPA Waste Indicator:	Y
Manifest Tracking Number:	200558525CLE
Waste Line Number:	4
U.S. DOT Hazardous Indicator:	N
U.S. DOT ID Number:	Not reported
U.S. DOT Description:	Not reported
Non-Hazardous Waste Description:	Non-Hazardous, Non-Regulated Liquids & Solids
Number of Containers:	1
Container Type Code:	BA
Container Type Description:	Burlap, cloth, paper, or plastic bags
Waste Quantity:	33
Quantity Unit of Measure Code:	P
Quantity Unit of Measure Description:	Pounds

WALGREENS (Continued) **1027885156**

Waste Quantity, in Tons:	0.0165
Acute Waste Quantity, in Tons:	0
Non-Acute Waste Quantity, in Tons:	0.0165
Waste Quantity, in Kilograms:	14.965996
Acute Waste Quantity, in Kilograms:	0
Non-Acute Waste Quantity, in Kilorgrams:	14.965996
Management Method Code:	H141
Management Method Description:	STORAGE, BULKING AND/OR TRANSFER OFF SITE
Waste Residue Indicator:	N
Quantity Discrepancy Indicator:	N
Waste Type Discrepancy Indicator:	N
Waste Density:	Not reported
Waste Density Unit of Measure Code:	Not reported
Waste Density Unit of Measure Description:	Not reported
Form Code:	Not reported
Form Code Description:	Not reported
Source Code:	Not reported
Source Code Description:	Not reported
Waste Minimization Code:	Not reported
Waste Minimization Code Description:	Not reported
Consent Number:	Not reported
EPA Waste Indicator:	N

Click this hyperlink while viewing on your computer to access additional US EManifest: detail in the EDR Site Report.

J61 **DBA RITE AID #10772** **RCRA-VSQG** **1014927256**
NNW **4 CENTRAL PLZ** **E MANIFEST** **NYR000190470**
< 1/8 **ILION, NY 13357** **NY MANIFEST**
0.090 mi.
477 ft. **Site 4 of 5 in cluster J**

Relative: **Lower**
Actual: **404 ft.**

RCRA Listings:

Date Form Received by Agency:	20180213
Handler Name:	Dba Rite Aid #10772
Handler Address:	Central Plz
Handler City,State,Zip:	ILION, NY 13357
EPA ID:	NYR000190470
Contact Name:	KIMBERLY DASCOLI
Contact Address:	WILMOT RD
Contact City,State,Zip:	DEERFIELD, IL 60015
Contact Telephone:	847-315-2812
Contact Fax:	Not reported
Contact Email:	KIM.DASCOLI@WALGREENS.COM
Contact Title:	DIRECTOR RETAIL COMPLIANCE
EPA Region:	02
Land Type:	Private
Federal Waste Generator Description:	Conditionally Exempt Small Quantity Generator
Non-Notifier:	Not reported
Biennial Report Cycle:	Not reported
Accessibility:	Not reported
Active Site Indicator:	Handler Activities
State District Owner:	Ny
State District:	NYSDEC R6
Mailing Address:	WILMOT RD MS #3301
Mailing City,State,Zip:	DEERFIELD, IL 60015
Owner Name:	Bertel Development, Llc
Owner Type:	Private

DBA RITE AID #10772 (Continued) **1014927256**

Operator Name:	Walgreen Eastern Co
Operator Type:	Private
Short-Term Generator Activity:	No
Importer Activity:	No
Mixed Waste Generator:	No
Transporter Activity:	No
Transfer Facility Activity:	No
Recycler Activity with Storage:	No
Small Quantity On-Site Burner Exemption:	No
Smelting Melting and Refining Furnace Exemption:	No
Underground Injection Control:	No
Off-Site Waste Receipt:	No
Universal Waste Indicator:	No
Universal Waste Destination Facility:	No
Federal Universal Waste:	No
Active Site State-Reg Handler:	---
Federal Facility Indicator:	Not reported
Hazardous Secondary Material Indicator:	N
Sub-Part K Indicator:	Not reported
2018 GPRA Permit Baseline:	Not on the Baseline
2018 GPRA Renewals Baseline:	Not on the Baseline
202 GPRA Corrective Action Baseline:	No
Subject to Corrective Action Universe:	No
Non-TSDFs Where RCRA CA has Been Imposed Universe:	No
Corrective Action Priority Ranking:	No NCAPS ranking
Environmental Control Indicator:	No
Institutional Control Indicator:	No
Human Exposure Controls Indicator:	N/A
Groundwater Controls Indicator:	N/A
Significant Non-Complier Universe:	No
Unaddressed Significant Non-Complier Universe:	No
Addressed Significant Non-Complier Universe:	No
Significant Non-Complier With a Compliance Schedule Universe:	No
Financial Assurance Required:	Not reported
Handler Date of Last Change:	20180604
Recognized Trader-Importer:	No
Recognized Trader-Exporter:	No
Importer of Spent Lead Acid Batteries:	No
Exporter of Spent Lead Acid Batteries:	No
Recycler Activity Without Storage:	No
Manifest Broker:	No
Sub-Part P Indicator:	No

Biennial: List of Years

Year:	2015

Click Here for Biennial Reporting System Data:

Hazardous Waste Summary:

Waste Code:	D001
Waste Description:	Ignitable Waste
Waste Code:	D002
Waste Description:	Corrosive Waste
Waste Code:	D005

DBA RITE AID #10772 (Continued) **1014927256**

Waste Description:	Barium
Waste Code:	D007
Waste Description:	Chromium
Waste Code:	D009
Waste Description:	Mercury
Waste Code:	D010
Waste Description:	Selenium
Waste Code:	D011
Waste Description:	Silver
Waste Code:	D013
Waste Description:	Lindane (1,2,3,4,5,6-Hexa-Chlorocyclohexane, Gamma Isomer)
Waste Code:	D016
Waste Description:	2,4-D (2,4-Dichlorophenoxyacetic Acid)
Waste Code:	D018
Waste Description:	Benzene
Waste Code:	D022
Waste Description:	Chloroform
Waste Code:	D024
Waste Description:	M-Cresol
Waste Code:	D026
Waste Description:	Cresol
Waste Code:	D027
Waste Description:	1,4-Dichlorobenzene
Waste Code:	D035
Waste Description:	Methyl Ethyl Ketone
Waste Code:	P001
Waste Description:	2h-1-Benzopyran-2-One, 4-Hydroxy-3-(3-Oxo-1-Phenylbutyl)-, & Salts, When Present At Concentrations Greater Than 0.3% (Or) Warfarin, & Salts, When Present At Concentrations Greater Than 0.3%
Waste Code:	P075
Waste Description:	Nicotine, & Salts (Or) Pyridine, 3-(1-Methyl-2-Pyrrolidinyl)-,(S)-, & Salts
Waste Code:	U002
Waste Description:	2-Propanone (I) (Or) Acetone (I)
Waste Code:	U035
Waste Description:	Benzenebutanoic Acid, 4-[Bis(2-Chloroethyl)Amino]- (Or) Chlorambucil
Waste Code:	U044
Waste Description:	Chloroform (Or) Methane, Trichloro-
Waste Code:	U058

DBA RITE AID #10772 (Continued) **1014927256**

Waste Description: 2h-1,3,2-Oxazaphosphorin-2-Amine, N,N-Bis(2-Chloroethyl)Tetrahydro-, 2-Oxide (Or) Cyclophosphamide

Waste Code: U072
Waste Description: Benzene, 1,4-Dichloro- (Or) P-Dichlorobenzene

Waste Code: U122
Waste Description: Formaldehyde

Waste Code: U129
Waste Description: Cyclohexane, 1,2,3,4,5,6-Hexachloro-, (1alpha, 2alpha, 3beta, 4alpha, 5alpha, 6beta)- (Or) Lindane

Waste Code: U154
Waste Description: Methanol (I) (Or) Methyl Alcohol (I)

Waste Code: U165
Waste Description: Naphthalene

Waste Code: U188
Waste Description: Phenol

Waste Code: U201
Waste Description: 1,3-Benzenediol (Or) Resorcinol

Waste Code: U205
Waste Description: Selenium Sulfide (Or) Selenium Sulfide Ses2 (R,T)

Waste Code: U211
Waste Description: Carbon Tetrachloride (Or) Methane, Tetrachloro-

Waste Code: U240
Waste Description: 2,4-D, Salts & Esters (Or) Acetic Acid, (2,4-Dichlorophenoxy)-, Salts & Esters (Or) Dichlorophenoxyacetic Acid 2,4-D

Waste Code: U279
Waste Description: U279

Handler - Owner Operator:
Owner/Operator Indicator: Operator
Owner/Operator Name: ECKERD CORPORATION
Legal Status: Private
Date Became Current: 20080320
Date Ended Current: Not reported
Owner/Operator Address: 30 HUNTER LANE
Owner/Operator City,State,Zip: CAMP HILL, PA 17011
Owner/Operator Telephone: Not reported
Owner/Operator Telephone Ext: Not reported
Owner/Operator Fax: Not reported
Owner/Operator Email: Not reported

Owner/Operator Indicator: Owner
Owner/Operator Name: BERTEL DEVELOPMENT, LLC
Legal Status: Private
Date Became Current: 20040715
Date Ended Current: Not reported
Owner/Operator Address: 6300 KINGS GATE CIRCLE

DBA RITE AID #10772 (Continued) **1014927256**

Owner/Operator City,State,Zip: DELRAY BEACH, FL 33484
Owner/Operator Telephone: 941-383-6600
Owner/Operator Telephone Ext: Not reported
Owner/Operator Fax: Not reported
Owner/Operator Email: Not reported

Owner/Operator Indicator: Operator
Owner/Operator Name: ECKERD CORPORATION
Legal Status: Private
Date Became Current: 20080320
Date Ended Current: Not reported
Owner/Operator Address: Not reported
Owner/Operator City,State,Zip: Not reported
Owner/Operator Telephone: Not reported
Owner/Operator Telephone Ext: Not reported
Owner/Operator Fax: Not reported
Owner/Operator Email: Not reported

Owner/Operator Indicator: Operator
Owner/Operator Name: ECKERD CORPORATION
Legal Status: Private
Date Became Current: 20080320
Date Ended Current: Not reported
Owner/Operator Address: Not reported
Owner/Operator City,State,Zip: Not reported
Owner/Operator Telephone: Not reported
Owner/Operator Telephone Ext: Not reported
Owner/Operator Fax: Not reported
Owner/Operator Email: Not reported

Owner/Operator Indicator: Owner
Owner/Operator Name: BERTEL DEVELOPMENT LLC
Legal Status: Private
Date Became Current: 20040715
Date Ended Current: Not reported
Owner/Operator Address: 6300 KINGS GATE CIR
Owner/Operator City,State,Zip: DELRAY BEACH, FL 33484
Owner/Operator Telephone: 941-383-6600
Owner/Operator Telephone Ext: Not reported
Owner/Operator Fax: Not reported
Owner/Operator Email: Not reported

Owner/Operator Indicator: Operator
Owner/Operator Name: WALGREEN EASTERN CO
Legal Status: Private
Date Became Current: 20180213
Date Ended Current: Not reported
Owner/Operator Address: 200 WILMOT RD
Owner/Operator City,State,Zip: DEERFIELD, PA 60015
Owner/Operator Telephone: Not reported
Owner/Operator Telephone Ext: Not reported
Owner/Operator Fax: Not reported
Owner/Operator Email: Not reported

Owner/Operator Indicator: Owner
Owner/Operator Name: BERTEL DEVELOPMENT LLC
Legal Status: Private

DBA RITE AID #10772 (Continued) **1014927256**

Date Became Current: 20040715
Date Ended Current: Not reported
Owner/Operator Address: 6300 KINGS GATE CIR
Owner/Operator City,State,Zip: DELRAY BEACH, FL 33484
Owner/Operator Telephone: 941-383-6600
Owner/Operator Telephone Ext: Not reported
Owner/Operator Fax: Not reported
Owner/Operator Email: Not reported

Owner/Operator Indicator: Owner
Owner/Operator Name: RITE AID CORP
Legal Status: Private
Date Became Current: 20080320
Date Ended Current: Not reported
Owner/Operator Address: 30 HUNTER LN
Owner/Operator City,State,Zip: CAMP HILL, PA 17011
Owner/Operator Telephone: 717-761-2633
Owner/Operator Telephone Ext: Not reported
Owner/Operator Fax: Not reported
Owner/Operator Email: Not reported

Owner/Operator Indicator: Operator
Owner/Operator Name: RITE AID CORP
Legal Status: Private
Date Became Current: 20080320
Date Ended Current: Not reported
Owner/Operator Address: 30 HUNTER LN
Owner/Operator City,State,Zip: CAMP HILL, PA 17011
Owner/Operator Telephone: 717-761-2633
Owner/Operator Telephone Ext: Not reported
Owner/Operator Fax: Not reported
Owner/Operator Email: Not reported

Owner/Operator Indicator: Owner
Owner/Operator Name: BERTEL DEVELOPMENT, LLC
Legal Status: Private
Date Became Current: 20040715
Date Ended Current: Not reported
Owner/Operator Address: 6300 KINGS GATE CIRCLE
Owner/Operator City,State,Zip: DELRAY BEACH, FL 33484
Owner/Operator Telephone: 941-383-6600
Owner/Operator Telephone Ext: Not reported
Owner/Operator Fax: Not reported
Owner/Operator Email: Not reported

Historic Generators:
Receive Date: 20160212
Handler Name: RITE AID #10772
Federal Waste Generator Description: Very Small Quantity Generator (formerly Conditionally-Exempt Small Quantity Generator
State District Owner: Ny
Large Quantity Handler of Universal Waste: No
Recognized Trader Importer: No
Recognized Trader Exporter: No
Spent Lead Acid Battery Importer: No
Spent Lead Acid Battery Exporter: No
Current Record: No

DBA RITE AID #10772 (Continued) **1014927256**

Non Storage Recycler Activity:	Not reported
Electronic Manifest Broker:	Not reported
Receive Date:	20111104
Handler Name: RITE AID #10772	
Federal Waste Generator Description:	Very Small Quantity Generator (formerly Conditionally-Exempt Small Quantity Generator
State District Owner:	Ny
Large Quantity Handler of Universal Waste:	No
Recognized Trader Importer:	No
Recognized Trader Exporter:	No
Spent Lead Acid Battery Importer:	No
Spent Lead Acid Battery Exporter:	No
Current Record:	No
Non Storage Recycler Activity:	Not reported
Electronic Manifest Broker:	Not reported
Receive Date:	20150324
Handler Name: RITE AID #10772	
Federal Waste Generator Description:	Large Quantity Generator
State District Owner:	Ny
Large Quantity Handler of Universal Waste:	No
Recognized Trader Importer:	No
Recognized Trader Exporter:	No
Spent Lead Acid Battery Importer:	No
Spent Lead Acid Battery Exporter:	No
Current Record:	No
Non Storage Recycler Activity:	Not reported
Electronic Manifest Broker:	Not reported
Receive Date:	20151125
Handler Name: RITE AID #10772	
Federal Waste Generator Description:	Very Small Quantity Generator (formerly Conditionally-Exempt Small Quantity Generator
State District Owner:	Ny
Large Quantity Handler of Universal Waste:	No
Recognized Trader Importer:	No
Recognized Trader Exporter:	No
Spent Lead Acid Battery Importer:	No
Spent Lead Acid Battery Exporter:	No
Current Record:	No
Non Storage Recycler Activity:	Not reported
Electronic Manifest Broker:	Not reported
Receive Date:	20180213
Handler Name: DBA RITE AID #10772	
Federal Waste Generator Description:	Very Small Quantity Generator (formerly Conditionally-Exempt Small Quantity Generator
State District Owner:	Ny
Large Quantity Handler of Universal Waste:	No
Recognized Trader Importer:	No
Recognized Trader Exporter:	No
Spent Lead Acid Battery Importer:	No
Spent Lead Acid Battery Exporter:	No
Current Record:	Yes
Non Storage Recycler Activity:	No
Electronic Manifest Broker:	No

DBA RITE AID #10772 (Continued) **1014927256**

List of NAICS Codes and Descriptions:
NAICS Code: 44611
NAICS Description: Pharmacies And Drug Stores

NAICS Code: 446110
NAICS Description: Pharmacies And Drug Stores

Facility Has Received Notices of Violations:
Violations: No Violations Found

Evaluation Action Summary:
Evaluations: No Evaluations Found

E MANIFEST:

Manifest Tracking Number:	014337959FLE
Last Updated Date:	20220802
Shipped Date:	20201118
Received Date:	20201120
Manifest Status:	Corrected
Submission Type:	DataImage5Copy
Origin Type:	Service
Generator EPA ID:	NYR000190470
Generator Name:	Dba Rite Aid #10772
Generator Location Street Number:	4
Generator Location Street 1:	4 CENTRAL PLZ
Generator Location Street 2:	Not reported
Generator Location City:	ILION
Generator Location State:	NY
Generator Location Zip:	13357
Generator Mail Street Number:	300
Generator Mail Street 1:	WILMOT RD MS #3301
Generator Mail Street 2:	Not reported
Generator Mail City:	DEERFIELD
Generator Mail Zip:	60015
Generator Mail State:	IL
Generator Contact Company Name:	Not reported
Designated Facility EPA ID:	RID040098352
Designated Facility Name:	Northland Environmental, Llc
Designated Facility Mail Street Number:	Not reported
Designated Facility Mail Street 1:	Not reported
Designated Facility Mail Street 2:	275 Allens Avenue
Designated Facility Mail City:	Providence
Designated Facility Mail Zip:	02905
Designated Facility Mail State:	RI
Designated Facility Location Street Number:	Not reported
Designated Facility Location Street 1:	275 Allens Avenue
Designated Facility Location Street 2:	Not reported
Designated Facility Location City:	Providence
Designated Facility Location Zip:	02905
Designated Facility Location State:	RI
Designated Facility Contact Company Name:	Not reported
Manifest Residue Indicator:	N
Rejection Indicator:	N

DBA RITE AID #10772 (Continued) **1014927256**

Manifest Tracking Number:	011862011FLE
Last Updated Date:	20181105
Shipped Date:	20180927
Received Date:	20181010
Manifest Status:	Signed
Submission Type:	DataImage5Copy
Origin Type:	Service
Generator EPA ID:	NYR000190470
Generator Name:	Dba Rite Aid 10772
Generator Location Street Number:	Not reported
Generator Location Street 1:	4 CENTRAL PLAZA
Generator Location Street 2:	Not reported
Generator Location City:	ILION
Generator Location State:	NY
Generator Location Zip:	13357
Generator Mail Street Number:	Not reported
Generator Mail Street 1:	4 Central Plaza
Generator Mail Street 2:	Not reported
Generator Mail City:	Ilion
Generator Mail Zip:	13357
Generator Mail State:	NY
Generator Contact Company Name:	Not reported
Designated Facility EPA ID:	NCD000648451
Designated Facility Name:	Clean Harbors Reidsville Llc
Designated Facility Mail Street Number:	Not reported
Designated Facility Mail Street 1:	Not reported
Designated Facility Mail Street 2:	208 Watlington Industrial Drive
Designated Facility Mail City:	Reidsville
Designated Facility Mail Zip:	27320
Designated Facility Mail State:	NC
Designated Facility Location Street Number:	Not reported
Designated Facility Location Street 1:	208 Watlington Industrial Drive
Designated Facility Location Street 2:	Not reported
Designated Facility Location City:	Reidsville
Designated Facility Location Zip:	27320
Designated Facility Location State:	NC
Designated Facility Contact Company Name:	Not reported
Manifest Residue Indicator:	N
Rejection Indicator:	N

Manifest Tracking Number:	013459846FLE
Last Updated Date:	20191021
Shipped Date:	20190903
Received Date:	20190924
Manifest Status:	Signed
Submission Type:	DataImage5Copy
Origin Type:	Service
Generator EPA ID:	NYR000190470
Generator Name:	Dba Rite Aid 10772
Generator Location Street Number:	Not reported
Generator Location Street 1:	4 CENTRAL PLAZA
Generator Location Street 2:	Not reported
Generator Location City:	ILION
Generator Location State:	NY
Generator Location Zip:	13357
Generator Mail Street Number:	Not reported
Generator Mail Street 1:	4 Central Plaza

DBA RITE AID #10772 (Continued) **1014927256**

Generator Mail Street 2:	Not reported
Generator Mail City:	Ilion
Generator Mail Zip:	13357
Generator Mail State:	NY
Generator Contact Company Name:	Not reported
Designated Facility EPA ID:	NCD000648451
Designated Facility Name:	Clean Harbors Reidsville Llc
Designated Facility Mail Street Number:	Not reported
Designated Facility Mail Street 1:	Not reported
Designated Facility Mail Street 2:	208 Watlington Industrial Drive
Designated Facility Mail City:	Reidsville
Designated Facility Mail Zip:	27320
Designated Facility Mail State:	NC
Designated Facility Location Street Number:	Not reported
Designated Facility Location Street 1:	208 Watlington Industrial Drive
Designated Facility Location Street 2:	Not reported
Designated Facility Location City:	Reidsville
Designated Facility Location Zip:	27320
Designated Facility Location State:	NC
Designated Facility Contact Company Name:	Not reported
Manifest Residue Indicator:	N
Rejection Indicator:	N

Manifest Tracking Number:	012807057FLE
Last Updated Date:	20190822
Shipped Date:	20190117
Received Date:	20190213
Manifest Status:	Corrected
Submission Type:	DataImage5Copy
Origin Type:	Service
Generator EPA ID:	NYR000190470
Generator Name:	Dba Rite Aid 10772
Generator Location Street Number:	Not reported
Generator Location Street 1:	4 CENTRAL PLAZA
Generator Location Street 2:	Not reported
Generator Location City:	ILION
Generator Location State:	NY
Generator Location Zip:	13357
Generator Mail Street Number:	Not reported
Generator Mail Street 1:	4 Central Plaza
Generator Mail Street 2:	Not reported
Generator Mail City:	Ilion
Generator Mail Zip:	13357
Generator Mail State:	NY
Generator Contact Company Name:	Not reported
Designated Facility EPA ID:	NCD000648451
Designated Facility Name:	Clean Harbors Reidsville Llc
Designated Facility Mail Street Number:	Not reported
Designated Facility Mail Street 1:	Not reported
Designated Facility Mail Street 2:	208 Watlington Industrial Drive
Designated Facility Mail City:	Reidsville
Designated Facility Mail Zip:	27320
Designated Facility Mail State:	NC
Designated Facility Location Street Number:	Not reported
Designated Facility Location Street 1:	208 Watlington Industrial Drive
Designated Facility Location Street 2:	Not reported
Designated Facility Location City:	Reidsville

DBA RITE AID #10772 (Continued) **1014927256**

Designated Facility Location Zip:	27320
Designated Facility Location State:	NC
Designated Facility Contact Company Name:	Not reported
Manifest Residue Indicator:	N
Rejection Indicator:	N
Manifest Tracking Number:	015613490FLE
Last Updated Date:	20220829
Shipped Date:	20210520
Received Date:	20210521
Manifest Status:	Corrected
Submission Type:	DataImage5Copy
Origin Type:	Service
Generator EPA ID:	NYR000190470
Generator Name:	Dba Rite Aid #10772
Generator Location Street Number:	4
Generator Location Street 1:	4 CENTRAL PLZ
Generator Location Street 2:	Not reported
Generator Location City:	ILION
Generator Location State:	NY
Generator Location Zip:	13357
Generator Mail Street Number:	300
Generator Mail Street 1:	WILMOT RD MS #3301
Generator Mail Street 2:	Not reported
Generator Mail City:	DEERFIELD
Generator Mail Zip:	60015
Generator Mail State:	IL
Generator Contact Company Name:	Not reported
Designated Facility EPA ID:	RID040098352
Designated Facility Name:	Northland Environmental, Llc
Designated Facility Mail Street Number:	Not reported
Designated Facility Mail Street 1:	Not reported
Designated Facility Mail Street 2:	275 Allens Avenue
Designated Facility Mail City:	Providence
Designated Facility Mail Zip:	02905
Designated Facility Mail State:	RI
Designated Facility Location Street Number:	Not reported
Designated Facility Location Street 1:	275 Allens Avenue
Designated Facility Location Street 2:	Not reported
Designated Facility Location City:	Providence
Designated Facility Location Zip:	02905
Designated Facility Location State:	RI
Designated Facility Contact Company Name:	Not reported
Manifest Residue Indicator:	N
Rejection Indicator:	N
Manifest Tracking Number:	200144402CLE
Last Updated Date:	20230315
Shipped Date:	20220629
Received Date:	20220705
Manifest Status:	Corrected
Submission Type:	DataImage5Copy
Origin Type:	Service
Generator EPA ID:	NYR000190470
Generator Name:	Dba Rite Aid #10772
Generator Location Street Number:	4
Generator Location Street 1:	4 CENTRAL PLZ

DBA RITE AID #10772 (Continued) **1014927256**

Generator Location Street 2:	Not reported
Generator Location City:	ILION
Generator Location State:	NY
Generator Location Zip:	13357
Generator Mail Street Number:	300
Generator Mail Street 1:	WILMOT RD MS #3301
Generator Mail Street 2:	Not reported
Generator Mail City:	DEERFIELD
Generator Mail Zip:	60015
Generator Mail State:	IL
Generator Contact Company Name:	Not reported
Designated Facility EPA ID:	RID040098352
Designated Facility Name:	Northland Environmental, Llc
Designated Facility Mail Street Number:	Not reported
Designated Facility Mail Street 1:	Not reported
Designated Facility Mail Street 2:	275 Allens Avenue
Designated Facility Mail City:	Providence
Designated Facility Mail Zip:	02905
Designated Facility Mail State:	RI
Designated Facility Location Street Number:	Not reported
Designated Facility Location Street 1:	275 Allens Avenue
Designated Facility Location Street 2:	Not reported
Designated Facility Location City:	Providence
Designated Facility Location Zip:	02905
Designated Facility Location State:	RI
Designated Facility Contact Company Name:	Not reported
Manifest Residue Indicator:	N
Rejection Indicator:	N

Manifest Tracking Number:	200033429CLE
Last Updated Date:	20221206
Shipped Date:	20211217
Received Date:	20211220
Manifest Status:	Corrected
Submission Type:	DataImage5Copy
Origin Type:	Service
Generator EPA ID:	NYR000190470
Generator Name:	Dba Rite Aid #10772
Generator Location Street Number:	4
Generator Location Street 1:	4 CENTRAL PLZ
Generator Location Street 2:	Not reported
Generator Location City:	ILION
Generator Location State:	NY
Generator Location Zip:	13357
Generator Mail Street Number:	300
Generator Mail Street 1:	WILMOT RD MS #3301
Generator Mail Street 2:	Not reported
Generator Mail City:	DEERFIELD
Generator Mail Zip:	60015
Generator Mail State:	IL
Generator Contact Company Name:	Not reported
Designated Facility EPA ID:	RID040098352
Designated Facility Name:	Northland Environmental, Llc
Designated Facility Mail Street Number:	Not reported
Designated Facility Mail Street 1:	Not reported
Designated Facility Mail Street 2:	275 Allens Avenue
Designated Facility Mail City:	Providence

DBA RITE AID #10772 (Continued) **1014927256**

Designated Facility Mail Zip:	02905
Designated Facility Mail State:	RI
Designated Facility Location Street Number:	Not reported
Designated Facility Location Street 1:	275 Allens Avenue
Designated Facility Location Street 2:	Not reported
Designated Facility Location City:	Providence
Designated Facility Location Zip:	02905
Designated Facility Location State:	RI
Designated Facility Contact Company Name:	Not reported
Manifest Residue Indicator:	N
Rejection Indicator:	N

Manifest Tracking Number:	013274429FLE
Last Updated Date:	20190827
Shipped Date:	20190508
Received Date:	20190522
Manifest Status:	Corrected
Submission Type:	DataImage5Copy
Origin Type:	Service
Generator EPA ID:	NYR000190470
Generator Name:	Dba Rite Aid 10772
Generator Location Street Number:	Not reported
Generator Location Street 1:	4 CENTRAL PLAZA
Generator Location Street 2:	Not reported
Generator Location City:	ILION
Generator Location State:	NY
Generator Location Zip:	13357
Generator Mail Street Number:	Not reported
Generator Mail Street 1:	4 Central Plaza
Generator Mail Street 2:	Not reported
Generator Mail City:	Ilion
Generator Mail Zip:	13357
Generator Mail State:	NY
Generator Contact Company Name:	Not reported
Designated Facility EPA ID:	NCD000648451
Designated Facility Name:	Clean Harbors Reidsville Llc
Designated Facility Mail Street Number:	Not reported
Designated Facility Mail Street 1:	Not reported
Designated Facility Mail Street 2:	208 Watlington Industrial Drive
Designated Facility Mail City:	Reidsville
Designated Facility Mail Zip:	27320
Designated Facility Mail State:	NC
Designated Facility Location Street Number:	Not reported
Designated Facility Location Street 1:	208 Watlington Industrial Drive
Designated Facility Location Street 2:	Not reported
Designated Facility Location City:	Reidsville
Designated Facility Location Zip:	27320
Designated Facility Location State:	NC
Designated Facility Contact Company Name:	Not reported
Manifest Residue Indicator:	N
Rejection Indicator:	N

Manifest Tracking Number:	011365711FLE
Last Updated Date:	20220630
Shipped Date:	20200804
Received Date:	20200807
Manifest Status:	Corrected

DBA RITE AID #10772 (Continued) **1014927256**

Submission Type:	DataImage5Copy
Origin Type:	Service
Generator EPA ID:	NYR000190470
Generator Name:	Dba Rite Aid #10772
Generator Location Street Number:	4
Generator Location Street 1:	4 CENTRAL PLZ
Generator Location Street 2:	Not reported
Generator Location City:	ILION
Generator Location State:	NY
Generator Location Zip:	13357
Generator Mail Street Number:	300
Generator Mail Street 1:	WILMOT RD MS #3301
Generator Mail Street 2:	Not reported
Generator Mail City:	DEERFIELD
Generator Mail Zip:	60015
Generator Mail State:	IL
Generator Contact Company Name:	Not reported
Designated Facility EPA ID:	RID040098352
Designated Facility Name:	Northland Environmental, Llc
Designated Facility Mail Street Number:	Not reported
Designated Facility Mail Street 1:	Not reported
Designated Facility Mail Street 2:	275 Allens Avenue
Designated Facility Mail City:	Providence
Designated Facility Mail Zip:	02905
Designated Facility Mail State:	RI
Designated Facility Location Street Number:	Not reported
Designated Facility Location Street 1:	275 Allens Avenue
Designated Facility Location Street 2:	Not reported
Designated Facility Location City:	Providence
Designated Facility Location Zip:	02905
Designated Facility Location State:	RI
Designated Facility Contact Company Name:	Not reported
Manifest Residue Indicator:	N
Rejection Indicator:	N

Federal Waste:

Manifest Tracking Number:	011365711FLE
Waste Line Number:	1
Federal Waste Code:	D007
Federal Waste:	CHROMIUM

Manifest Tracking Number:	011365711FLE
Waste Line Number:	1
Federal Waste Code:	D010
Federal Waste:	SELENIUM

Manifest Tracking Number:	011365711FLE
Waste Line Number:	2
Federal Waste Code:	D001
Federal Waste:	IGNITABLE WASTE

Manifest Tracking Number:	011365711FLE
Waste Line Number:	3
Federal Waste Code:	P001
Federal Waste:	2H-1-BENZOPYRAN-2-ONE, 4-HYDROXY-3-(3-OXO-1-PHENYLBUTYL)-, & SALTS, WHEN PRESENT AT CONCENTRATIONS GREATER THAN 0.3% (OR) WARFARIN, & SALTS, WHEN PRESENT AT CONCENTRATIONS GREATER THAN 0.3%

DBA RITE AID #10772 (Continued) **1014927256**

State Waste:

Manifest Tracking Number:	011365711FLE
Waste Line Number:	1
State Waste Code Owner:	NY
State Waste Code:	B
State Waste:	Incineration, heat recovery, burning. Waste management method code to be used on e-Manifest only

Manifest Tracking Number:	011365711FLE
Waste Line Number:	2
State Waste Code Owner:	NY
State Waste Code:	B
State Waste:	Incineration, heat recovery, burning. Waste management method code to be used on e-Manifest only

Manifest Tracking Number:	011365711FLE
Waste Line Number:	3
State Waste Code Owner:	NY
State Waste Code:	B
State Waste:	Incineration, heat recovery, burning. Waste management method code to be used on e-Manifest only

Manifest Tracking Number:	011365711FLE
Waste Line Number:	4
State Waste Code Owner:	RI
State Waste Code:	R015
State Waste:	Non-hazardous waste, manifest required by receiving state

Transporter:

Manifest Tracking Number:	011365711FLE
Transporter Line Number:	1
Transporter EPA ID:	PAD982661381
Transporter Name:	Republic Env Sys (Trans Group) Llc

Manifest Tracking Number:	011365711FLE
Transporter Line Number:	2
Transporter EPA ID:	PAD982661381
Transporter Name:	Republic Env Sys (Trans Group) Llc

Waste Line:

Manifest Tracking Number:	011365711FLE
Waste Line Number:	1
U.S. DOT Hazardous Indicator:	Y
U.S. DOT ID Number:	UN2811
U.S. DOT Description:	Un2811, Waste Toxic Solids, Organic, N.O.S. (Chromium, Selenium), 6.1, Pg Ii, Erg#154
Non-Hazardous Waste Description:	Not reported
Number of Containers:	1
Container Type Code:	CF
Container Type Description:	Fiber or plastic boxes, cartons, cases
Waste Quantity:	19
Quantity Unit of Measure Code:	P
Quantity Unit of Measure Description:	Pounds
Waste Quantity, in Tons:	0.0095
Acute Waste Quantity, in Tons:	0
Non-Acute Waste Quantity, in Tons:	0.0095

DBA RITE AID #10772 (Continued) **1014927256**

Waste Quantity, in Kilograms:	8.616785
Acute Waste Quantity, in Kilograms:	0
Non-Acute Waste Quantity, in Kilorgrams:	8.616785
Management Method Code:	H141
Management Method Description:	STORAGE, BULKING AND/OR TRANSFER OFF SITE
Waste Residue Indicator:	N
Quantity Discrepancy Indicator:	N
Waste Type Discrepancy Indicator:	N
Waste Density:	Not reported
Waste Density Unit of Measure Code:	Not reported
Waste Density Unit of Measure Description:	Not reported
Form Code:	Not reported
Form Code Description:	Not reported
Source Code:	Not reported
Source Code Description:	Not reported
Waste Minimization Code:	Not reported
Waste Minimization Code Description:	Not reported
Consent Number:	Not reported
EPA Waste Indicator:	Y
Manifest Tracking Number:	011365711FLE
Waste Line Number:	2
U.S. DOT Hazardous Indicator:	Y
U.S. DOT ID Number:	UN1950
U.S. DOT Description:	Un1950, Waste Aerosols, [Flammable, (Each Not Exceeding 1 L Capacity)] 2.1, Erg#126
Non-Hazardous Waste Description:	Not reported
Number of Containers:	1
Container Type Code:	CF
Container Type Description:	Fiber or plastic boxes, cartons, cases
Waste Quantity:	7
Quantity Unit of Measure Code:	P
Quantity Unit of Measure Description:	Pounds
Waste Quantity, in Tons:	0.0035
Acute Waste Quantity, in Tons:	0
Non-Acute Waste Quantity, in Tons:	0.0035
Waste Quantity, in Kilograms:	3.1746051
Acute Waste Quantity, in Kilograms:	0
Non-Acute Waste Quantity, in Kilorgrams:	3.1746051
Management Method Code:	H141
Management Method Description:	STORAGE, BULKING AND/OR TRANSFER OFF SITE
Waste Residue Indicator:	N
Quantity Discrepancy Indicator:	N
Waste Type Discrepancy Indicator:	N
Waste Density:	Not reported
Waste Density Unit of Measure Code:	Not reported
Waste Density Unit of Measure Description:	Not reported
Form Code:	Not reported
Form Code Description:	Not reported
Source Code:	Not reported
Source Code Description:	Not reported
Waste Minimization Code:	Not reported
Waste Minimization Code Description:	Not reported
Consent Number:	Not reported
EPA Waste Indicator:	Y
Manifest Tracking Number:	011365711FLE

DBA RITE AID #10772 (Continued) **1014927256**

Waste Line Number:	3
U.S. DOT Hazardous Indicator:	Y
U.S. DOT ID Number:	UN3249
U.S. DOT Description:	Un3249, Waste Residue Last Contained, Medicine, Solid, Toxic, N.O.S. (Warfarin), 6.1, Pg Ii, Erg#151
Non-Hazardous Waste Description:	Not reported
Number of Containers:	1
Container Type Code:	CF
Container Type Description:	Fiber or plastic boxes, cartons, cases
Waste Quantity:	1
Quantity Unit of Measure Code:	P
Quantity Unit of Measure Description:	Pounds
Waste Quantity, in Tons:	0.0005
Acute Waste Quantity, in Tons:	0.0005
Non-Acute Waste Quantity, in Tons:	0
Waste Quantity, in Kilograms:	0.45351502
Acute Waste Quantity, in Kilograms:	0.45351502
Non-Acute Waste Quantity, in Kilorgrams:	0
Management Method Code:	H141
Management Method Description:	STORAGE, BULKING AND/OR TRANSFER OFF SITE
Waste Residue Indicator:	N
Quantity Discrepancy Indicator:	N
Waste Type Discrepancy Indicator:	N
Waste Density:	Not reported
Waste Density Unit of Measure Code:	Not reported
Waste Density Unit of Measure Description:	Not reported
Form Code:	Not reported
Form Code Description:	Not reported
Source Code:	Not reported
Source Code Description:	Not reported
Waste Minimization Code:	Not reported
Waste Minimization Code Description:	Not reported
Consent Number:	Not reported
EPA Waste Indicator:	Y

Manifest Tracking Number:	011365711FLE
Waste Line Number:	4
U.S. DOT Hazardous Indicator:	N
U.S. DOT ID Number:	Not reported
U.S. DOT Description:	Not reported
Non-Hazardous Waste Description:	Non-Hazardous, Non-Regulated Liquids & Solids
Number of Containers:	2
Container Type Code:	BA
Container Type Description:	Burlap, cloth, paper, or plastic bags
Waste Quantity:	61
Quantity Unit of Measure Code:	P
Quantity Unit of Measure Description:	Pounds
Waste Quantity, in Tons:	0.0305
Acute Waste Quantity, in Tons:	0
Non-Acute Waste Quantity, in Tons:	0.0305
Waste Quantity, in Kilograms:	27.664415
Acute Waste Quantity, in Kilograms:	0
Non-Acute Waste Quantity, in Kilorgrams:	27.664415
Management Method Code:	H141
Management Method Description:	STORAGE, BULKING AND/OR TRANSFER OFF SITE
Waste Residue Indicator:	N
Quantity Discrepancy Indicator:	N

DBA RITE AID #10772 (Continued) **1014927256**

Waste Type Discrepancy Indicator:	N
Waste Density:	Not reported
Waste Density Unit of Measure Code:	Not reported
Waste Density Unit of Measure Description:	Not reported
Form Code:	Not reported
Form Code Description:	Not reported
Source Code:	Not reported
Source Code Description:	Not reported
Waste Minimization Code:	Not reported
Waste Minimization Code Description:	Not reported
Consent Number:	Not reported
EPA Waste Indicator:	N

NY MANIFEST:

EPA ID:	NYR000190470
Country:	USA
Name:	Walgreens
Address:	4 CENTRAL PLZ
Address 2:	Not reported
City,State,Zip:	ILION, NY 13357
Zip 4:	Not reported
Location Address 1:	4 CENTRAL PLAZA
Location Address 2:	Not reported
Location City,State,Zip:	ILION, NY 13357
Location Zip 4:	Not reported
Facility Status:	Not reported
Total Tanks:	Not reported
Code:	BP

Mailing:

Mailing Name:	Walgreens
Mailing Contact:	Walgreens
Mailing Address 1:	302 WILMOT RD STOP 3305
Mailing Address 2:	Not reported
Mailing City,State,Zip:	DEERFIELD, IL 60015
Mailing Zip 4:	Not reported
Mailing Country:	USA
Mailing Phone:	Not reported

Manifest Data:

Document ID:	Not reported
Manifest Status:	Not reported
Trans1 State ID:	CTD983872698
Year:	2018
Trans2 State ID:	NJD054126164
Generator Ship Date:	09/22/2012
Trans1 Recv Date:	09/22/2012
Trans2 Recv Date:	10/09/2012
TSD Site Recv Date:	10/19/2012
Part A Recv Date:	Not reported
Part B Recv Date:	Not reported
Generator EPA ID:	NYR000190470
Trans1 EPA ID:	Not reported
Trans2 EPA ID:	Not reported
TSDF ID 1:	INR000110197
TSDF ID 2:	Not reported
Manifest Tracking Number:	005836096FLE

DBA RITE AID #10772 (Continued) **1014927256**

Import Indicator:	N
Export Indicator:	N
Discr Quantity Indicator:	N
Discr Type Indicator:	N
Discr Residue Indicator:	N
Discr Partial Reject Indicator:	N
Discr Full Reject Indicator:	N
Manifest Ref Number:	Not reported
Alt Facility RCRA ID:	Not reported
Alt Facility Sign Date:	Not reported
MGMT Method Type Code:	H141
Waste Code a:	Ignitable Waste
Waste Code b:	Not reported
Waste Code c:	Not reported
Waste Code e:	Not reported
Waste Code f:	Not reported
Waste Code g:	Not reported
Waste Code 1:	Not reported
Waste Code 2:	Not reported
Waste Code 3:	Not reported
Waste Code 4:	Not reported
Waste Code 5:	Not reported
Waste Code 6:	Not reported
Quantity:	3
Units:	Pounds
Number of Containers:	1
Container Type:	Fiber or plastic boxes, cartons, cases
Handling Method:	Landfill
Specific Gravity:	1

Document ID:	Not reported
Manifest Status:	Not reported
Trans1 State ID:	CTD983872698
Year:	2018
Trans2 State ID:	NJD054126164
Generator Ship Date:	09/22/2012
Trans1 Recv Date:	09/22/2012
Trans2 Recv Date:	10/09/2012
TSD Site Recv Date:	10/19/2012
Part A Recv Date:	Not reported
Part B Recv Date:	Not reported
Generator EPA ID:	NYR000190470
Trans1 EPA ID:	Not reported
Trans2 EPA ID:	Not reported
TSDF ID 1:	INR000110197
TSDF ID 2:	Not reported
Manifest Tracking Number:	005836096FLE
Import Indicator:	N
Export Indicator:	N
Discr Quantity Indicator:	N
Discr Type Indicator:	N
Discr Residue Indicator:	N
Discr Partial Reject Indicator:	N
Discr Full Reject Indicator:	N
Manifest Ref Number:	Not reported
Alt Facility RCRA ID:	Not reported
Alt Facility Sign Date:	Not reported

DBA RITE AID #10772 (Continued) **1014927256**

MGMT Method Type Code:	H141
Waste Code a:	Chromium
Waste Code b:	Selenium
Waste Code c:	Not reported
Waste Code e:	Not reported
Waste Code f:	Not reported
Waste Code g:	Not reported
Waste Code 1:	Not reported
Waste Code 2:	Not reported
Waste Code 3:	Not reported
Waste Code 4:	Not reported
Waste Code 5:	Not reported
Waste Code 6:	Not reported
Quantity:	1
Units:	Pounds
Number of Containers:	1
Container Type:	Fiber or plastic boxes, cartons, cases
Handling Method:	Landfill
Specific Gravity:	1

Document ID:	Not reported
Manifest Status:	Not reported
Trans1 State ID:	CTD983872698
Year:	2018
Trans2 State ID:	NJD054126164
Generator Ship Date:	09/22/2012
Trans1 Recv Date:	09/22/2012
Trans2 Recv Date:	10/09/2012
TSD Site Recv Date:	10/19/2012
Part A Recv Date:	Not reported
Part B Recv Date:	Not reported
Generator EPA ID:	NYR000190470
Trans1 EPA ID:	Not reported
Trans2 EPA ID:	Not reported
TSDF ID 1:	INR000110197
TSDF ID 2:	Not reported
Manifest Tracking Number:	005836096FLE
Import Indicator:	N
Export Indicator:	N
Discr Quantity Indicator:	N
Discr Type Indicator:	N
Discr Residue Indicator:	N
Discr Partial Reject Indicator:	N
Discr Full Reject Indicator:	N
Manifest Ref Number:	Not reported
Alt Facility RCRA ID:	Not reported
Alt Facility Sign Date:	Not reported
MGMT Method Type Code:	H141
Waste Code a:	Nicotine, & Salts (Or) Pyridine, 3-(1-Methyl-2-Pyrrolidinyl)-,(S)-, & Salts
Waste Code b:	2h-1-Benzopyran-2-One, 4-Hydroxy-3-(3-Oxo-1-Phenylbutyl)-, & Salts, When Present At Concentrations Greater Than 0.3% (Or) Warfarin, & Salts, When Present At Concentrations Greater Than 0.3%
Waste Code c:	Not reported
Waste Code e:	Not reported
Waste Code f:	Not reported
Waste Code g:	Not reported

DBA RITE AID #10772 (Continued) **1014927256**

Waste Code 1:	Not reported
Waste Code 2:	Not reported
Waste Code 3:	Not reported
Waste Code 4:	Not reported
Waste Code 5:	Not reported
Waste Code 6:	Not reported
Quantity:	1
Units:	Pounds
Number of Containers:	1
Container Type:	Fiber or plastic boxes, cartons, cases
Handling Method:	Landfill
Specific Gravity:	1
Document ID:	Not reported
Manifest Status:	Not reported
Trans1 State ID:	RIR000508457
Year:	2018
Trans2 State ID:	Not reported
Generator Ship Date:	11/02/2015
Trans1 Recv Date:	11/02/2015
Trans2 Recv Date:	Not reported
TSD Site Recv Date:	11/06/2015
Part A Recv Date:	Not reported
Part B Recv Date:	Not reported
Generator EPA ID:	NYR000190470
Trans1 EPA ID:	Not reported
Trans2 EPA ID:	Not reported
TSDF ID 1:	RID040098352
TSDF ID 2:	Not reported
Manifest Tracking Number:	007403258FLE
Import Indicator:	N
Export Indicator:	N
Discr Quantity Indicator:	N
Discr Type Indicator:	N
Discr Residue Indicator:	N
Discr Partial Reject Indicator:	N
Discr Full Reject Indicator:	N
Manifest Ref Number:	Not reported
Alt Facility RCRA ID:	Not reported
Alt Facility Sign Date:	Not reported
MGMT Method Type Code:	H141
Waste Code a:	Not reported
Waste Code b:	Chromium
Waste Code c:	Selenium
Waste Code e:	Silver
Waste Code f:	Not reported
Waste Code g:	Not reported
Waste Code 1:	Not reported
Waste Code 2:	Not reported
Waste Code 3:	Not reported
Waste Code 4:	Not reported
Waste Code 5:	Not reported
Waste Code 6:	Not reported
Quantity:	3
Units:	Pounds
Number of Containers:	1
Container Type:	Fiber or plastic boxes, cartons, cases

DBA RITE AID #10772 (Continued) **1014927256**

Handling Method:	Burn
Specific Gravity:	1
Document ID:	Not reported
Manifest Status:	Not reported
Trans1 State ID:	RIR000508457
Year:	2018
Trans2 State ID:	Not reported
Generator Ship Date:	11/02/2015
Trans1 Recv Date:	11/02/2015
Trans2 Recv Date:	Not reported
TSD Site Recv Date:	11/06/2015
Part A Recv Date:	Not reported
Part B Recv Date:	Not reported
Generator EPA ID:	NYR000190470
Trans1 EPA ID:	Not reported
Trans2 EPA ID:	Not reported
TSDF ID 1:	RID040098352
TSDF ID 2:	Not reported
Manifest Tracking Number:	007403258FLE
Import Indicator:	N
Export Indicator:	N
Discr Quantity Indicator:	N
Discr Type Indicator:	N
Discr Residue Indicator:	N
Discr Partial Reject Indicator:	N
Discr Full Reject Indicator:	N
Manifest Ref Number:	Not reported
Alt Facility RCRA ID:	Not reported
Alt Facility Sign Date:	Not reported
MGMT Method Type Code:	H141
Waste Code a:	Not reported
Waste Code b:	Chromium
Waste Code c:	Selenium
Waste Code e:	Not reported
Waste Code f:	Not reported
Waste Code g:	Not reported
Waste Code 1:	Not reported
Waste Code 2:	Not reported
Waste Code 3:	Not reported
Waste Code 4:	Not reported
Waste Code 5:	Not reported
Waste Code 6:	Not reported
Quantity:	5
Units:	Pounds
Number of Containers:	1
Container Type:	Fiber or plastic boxes, cartons, cases
Handling Method:	Burn
Specific Gravity:	1
Document ID:	Not reported
Manifest Status:	Not reported
Trans1 State ID:	RIR000508457
Year:	2018
Trans2 State ID:	Not reported
Generator Ship Date:	11/02/2015
Trans1 Recv Date:	11/02/2015

DBA RITE AID #10772 (Continued) **1014927256**

Trans2 Recv Date:	Not reported
TSD Site Recv Date:	11/06/2015
Part A Recv Date:	Not reported
Part B Recv Date:	Not reported
Generator EPA ID:	NYR000190470
Trans1 EPA ID:	Not reported
Trans2 EPA ID:	Not reported
TSDF ID 1:	RID040098352
TSDF ID 2:	Not reported
Manifest Tracking Number:	007403258FLE
Import Indicator:	N
Export Indicator:	N
Discr Quantity Indicator:	N
Discr Type Indicator:	N
Discr Residue Indicator:	N
Discr Partial Reject Indicator:	N
Discr Full Reject Indicator:	N
Manifest Ref Number:	Not reported
Alt Facility RCRA ID:	Not reported
Alt Facility Sign Date:	Not reported
MGMT Method Type Code:	H141
Waste Code a:	Not reported
Waste Code b:	2h-1-Benzopyran-2-One, 4-Hydroxy-3-(3-Oxo-1-Phenylbutyl)-, & Salts, When Present At Concentrations Greater Than 0.3% (Or) Warfarin, & Salts, When Present At Concentrations Greater Than 0.3%
Waste Code c:	Not reported
Waste Code e:	Not reported
Waste Code f:	Not reported
Waste Code g:	Not reported
Waste Code 1:	Not reported
Waste Code 2:	Not reported
Waste Code 3:	Not reported
Waste Code 4:	Not reported
Waste Code 5:	Not reported
Waste Code 6:	Not reported
Quantity:	0.01
Units:	Pounds
Number of Containers:	1
Container Type:	Burlap, cloth, paper or plastic bags
Handling Method:	Burn
Specific Gravity:	1

Document ID:	Not reported
Manifest Status:	Not reported
Trans1 State ID:	RIR000508457
Year:	2018
Trans2 State ID:	Not reported
Generator Ship Date:	11/02/2015
Trans1 Recv Date:	11/02/2015
Trans2 Recv Date:	Not reported
TSD Site Recv Date:	11/06/2015
Part A Recv Date:	Not reported
Part B Recv Date:	Not reported
Generator EPA ID:	NYR000190470
Trans1 EPA ID:	Not reported
Trans2 EPA ID:	Not reported
TSDF ID 1:	RID040098352

DBA RITE AID #10772 (Continued) **1014927256**

TSDF ID 2:	Not reported
Manifest Tracking Number:	007403258FLE
Import Indicator:	N
Export Indicator:	N
Discr Quantity Indicator:	N
Discr Type Indicator:	N
Discr Residue Indicator:	N
Discr Partial Reject Indicator:	N
Discr Full Reject Indicator:	N
Manifest Ref Number:	Not reported
Alt Facility RCRA ID:	Not reported
Alt Facility Sign Date:	Not reported
MGMT Method Type Code:	H141
Waste Code a:	Not reported
Waste Code b:	Ignitable Waste
Waste Code c:	Not reported
Waste Code e:	Not reported
Waste Code f:	Not reported
Waste Code g:	Not reported
Waste Code 1:	Not reported
Waste Code 2:	Not reported
Waste Code 3:	Not reported
Waste Code 4:	Not reported
Waste Code 5:	Not reported
Waste Code 6:	Not reported
Quantity:	4
Units:	Pounds
Number of Containers:	1
Container Type:	Fiber or plastic boxes, cartons, cases
Handling Method:	Treat
Specific Gravity:	1

Document ID:	Not reported
Manifest Status:	Not reported
Trans1 State ID:	RIR000508457
Year:	2018
Trans2 State ID:	Not reported
Generator Ship Date:	11/02/2015
Trans1 Recv Date:	11/02/2015
Trans2 Recv Date:	Not reported
TSD Site Recv Date:	11/06/2015
Part A Recv Date:	Not reported
Part B Recv Date:	Not reported
Generator EPA ID:	NYR000190470
Trans1 EPA ID:	Not reported
Trans2 EPA ID:	Not reported
TSDF ID 1:	RID040098352
TSDF ID 2:	Not reported
Manifest Tracking Number:	007403258FLE
Import Indicator:	N
Export Indicator:	N
Discr Quantity Indicator:	N
Discr Type Indicator:	N
Discr Residue Indicator:	N
Discr Partial Reject Indicator:	N
Discr Full Reject Indicator:	N
Manifest Ref Number:	Not reported

DBA RITE AID #10772 (Continued) **1014927256**

Alt Facility RCRA ID:	Not reported
Alt Facility Sign Date:	Not reported
MGMT Method Type Code:	H141
Waste Code a:	Not reported
Waste Code b:	Nicotine, & Salts (Or) Pyridine, 3-(1-Methyl-2-Pyrrolidinyl)-,(S)-, & Salts
Waste Code c:	Not reported
Waste Code e:	Not reported
Waste Code f:	Not reported
Waste Code g:	Not reported
Waste Code 1:	Not reported
Waste Code 2:	Not reported
Waste Code 3:	Not reported
Waste Code 4:	Not reported
Waste Code 5:	Not reported
Waste Code 6:	Not reported
Quantity:	3
Units:	Pounds
Number of Containers:	1
Container Type:	Fiber or plastic boxes, cartons, cases
Handling Method:	Burn
Specific Gravity:	1

Document ID:	Not reported
Manifest Status:	Not reported
Trans1 State ID:	RIR000508457
Year:	2018
Trans2 State ID:	Not reported
Generator Ship Date:	11/02/2015
Trans1 Recv Date:	11/02/2015
Trans2 Recv Date:	Not reported
TSD Site Recv Date:	11/06/2015
Part A Recv Date:	Not reported
Part B Recv Date:	Not reported
Generator EPA ID:	NYR000190470
Trans1 EPA ID:	Not reported
Trans2 EPA ID:	Not reported
TSDF ID 1:	RID040098352
TSDF ID 2:	Not reported
Manifest Tracking Number:	007403258FLE
Import Indicator:	N
Export Indicator:	N
Discr Quantity Indicator:	N
Discr Type Indicator:	N
Discr Residue Indicator:	N
Discr Partial Reject Indicator:	N
Discr Full Reject Indicator:	N
Manifest Ref Number:	Not reported
Alt Facility RCRA ID:	Not reported
Alt Facility Sign Date:	Not reported
MGMT Method Type Code:	H141
Waste Code a:	Not reported
Waste Code b:	Ignitable Waste
Waste Code c:	Not reported
Waste Code e:	Not reported
Waste Code f:	Not reported
Waste Code g:	Not reported

DBA RITE AID #10772 (Continued) **1014927256**

Waste Code 1:	Not reported
Waste Code 2:	Not reported
Waste Code 3:	Not reported
Waste Code 4:	Not reported
Waste Code 5:	Not reported
Waste Code 6:	Not reported
Quantity:	5
Units:	Pounds
Number of Containers:	1
Container Type:	Fiber or plastic boxes, cartons, cases
Handling Method:	Burn
Specific Gravity:	1
Document ID:	Not reported
Manifest Status:	Not reported
Trans1 State ID:	RIR000508457
Year:	2018
Trans2 State ID:	Not reported
Generator Ship Date:	12/11/2014
Trans1 Recv Date:	12/11/2014
Trans2 Recv Date:	Not reported
TSD Site Recv Date:	12/12/2014
Part A Recv Date:	Not reported
Part B Recv Date:	Not reported
Generator EPA ID:	NYR000190470
Trans1 EPA ID:	Not reported
Trans2 EPA ID:	Not reported
TSDF ID 1:	RID040098352
TSDF ID 2:	Not reported
Manifest Tracking Number:	007321997FLE
Import Indicator:	N
Export Indicator:	N
Discr Quantity Indicator:	N
Discr Type Indicator:	N
Discr Residue Indicator:	N
Discr Partial Reject Indicator:	N
Discr Full Reject Indicator:	N
Manifest Ref Number:	Not reported
Alt Facility RCRA ID:	Not reported
Alt Facility Sign Date:	Not reported
MGMT Method Type Code:	H141
Waste Code a:	Not reported
Waste Code b:	Chromium
Waste Code c:	Selenium
Waste Code e:	Not reported
Waste Code f:	Not reported
Waste Code g:	Not reported
Waste Code 1:	Not reported
Waste Code 2:	Not reported
Waste Code 3:	Not reported
Waste Code 4:	Not reported
Waste Code 5:	Not reported
Waste Code 6:	Not reported
Quantity:	3
Units:	Pounds
Number of Containers:	1
Container Type:	Fiber or plastic boxes, cartons, cases

DBA RITE AID #10772 (Continued) **1014927256**

Handling Method:	Burn
Specific Gravity:	1
Document ID:	Not reported
Manifest Status:	Not reported
Trans1 State ID:	RIR000508457
Year:	2018
Trans2 State ID:	Not reported
Generator Ship Date:	12/11/2014
Trans1 Recv Date:	12/11/2014
Trans2 Recv Date:	Not reported
TSD Site Recv Date:	12/12/2014
Part A Recv Date:	Not reported
Part B Recv Date:	Not reported
Generator EPA ID:	NYR000190470
Trans1 EPA ID:	Not reported
Trans2 EPA ID:	Not reported
TSDF ID 1:	RID040098352
TSDF ID 2:	Not reported
Manifest Tracking Number:	007321997FLE
Import Indicator:	N
Export Indicator:	N
Discr Quantity Indicator:	N
Discr Type Indicator:	N
Discr Residue Indicator:	N
Discr Partial Reject Indicator:	N
Discr Full Reject Indicator:	N
Manifest Ref Number:	Not reported
Alt Facility RCRA ID:	Not reported
Alt Facility Sign Date:	Not reported
MGMT Method Type Code:	H141
Waste Code a:	Not reported
Waste Code b:	Ignitable Waste
Waste Code c:	Not reported
Waste Code e:	Not reported
Waste Code f:	Not reported
Waste Code g:	Not reported
Waste Code 1:	Not reported
Waste Code 2:	Not reported
Waste Code 3:	Not reported
Waste Code 4:	Not reported
Waste Code 5:	Not reported
Waste Code 6:	Not reported
Quantity:	1
Units:	Pounds
Number of Containers:	1
Container Type:	Burlap, cloth, paper or plastic bags
Handling Method:	Burn
Specific Gravity:	1

Click this hyperlink while viewing on your computer to access
74 additional NY MANIFEST: record(s) in the EDR Site Report.

L62 **BEST FURNITURE** **NY Spills** **S102160777**
ESE **144 E MAIN ST** **N/A**
< 1/8 **ILION V, NY**
0.094 mi.
497 ft. **Site 1 of 6 in cluster L**

Relative: **Lower**

Actual: **409 ft.**

SPILLS:

Name:	BEST FURNITURE
Address:	144 E MAIN ST
City,State,Zip:	ILION V, NY
Spill Number/Closed Date:	9010966 / 1995-03-07
Facility ID:	9010966
Facility Type:	ER
DER Facility ID:	220193
Site ID:	270450
DEC Region:	6
Spill Cause:	Equipment Failure
Spill Class:	C3
SWIS:	2200
Spill Date:	1991-01-15
Investigator:	PICKETT
Referred To:	Not reported
Reported to Dept:	1991-01-15
CID:	Not reported
Water Affected:	Not reported
Spill Source:	Commercial/Industrial
Spill Notifier:	Police Department
Cleanup Ceased:	1995-03-07
Cleanup Meets Std:	True
Last Inspection:	Not reported
Recommended Penalty:	False
UST Trust:	False
Remediation Phase:	0
Date Entered In Computer:	1991-01-16
Spill Record Last Update:	1995-03-13
Spiller Name:	Not reported
Spiller Company:	BEST FURNITURE
Spiller Address:	144 E. MAIN STREET
Spiller Company:	001
Contact Name:	Not reported
Latitude:	43.0123915
Longitude:	-75.0302610
DEC Memo:	Not reported
Remarks:	OIL FILTER WAS BROKEN IN CELLAR TO CELLAR FLOOR AND SUMP AREA/OIL WAS PUMPED OUTSIDE, SOME REMAINS IN BASEMENT

All Materials:

Site ID:	270450
Operable Unit ID:	951169
Operable Unit:	01
Material ID:	431068
Material Code:	0001A
Material Name:	#2 fuel oil
Case No.:	Not reported
Material FA:	Petroleum
Quantity:	200.00
Units:	G
Recovered:	30.00
Resource Affected:	Soil
Oxygenate:	Not reported

I63 **HUMPHREVILLE RENTAL PROP.** **NY Spills** **S102243329**
ENE **140 E NORTH STREET** **N/A**
< 1/8 **ILION V, NY**
0.096 mi.
508 ft. **Site 2 of 2 in cluster I**

Relative:
Lower

Actual:
403 ft.

SPILLS:

Name:	HUMPHREVILLE RENTAL PROP.
Address:	140 E NORTH STREET
City,State,Zip:	ILION V, NY
Spill Number/Closed Date:	9514405 / 1996-02-15
Facility ID:	9514405
Facility Type:	ER
DER Facility ID:	235034
Site ID:	290256
DEC Region:	6
Spill Cause:	Deliberate
Spill Class:	D4
SWIS:	2200
Spill Date:	1996-02-11
Investigator:	NFCARRIE
Referred To:	Not reported
Reported to Dept:	1996-02-11
CID:	322
Water Affected:	Not reported
Spill Source:	Private Dwelling
Spill Notifier:	Federal Government
Cleanup Ceased:	1996-02-15
Cleanup Meets Std:	True
Last Inspection:	Not reported
Recommended Penalty:	False
UST Trust:	False
Remediation Phase:	0
Date Entered In Computer:	1996-02-11
Spill Record Last Update:	1996-02-15
Spiller Name:	CHUCK HUMPHREVILLE
Spiller Company:	MARK DOUGLAS
Spiller Address:	140 E NORHT ST
Spiller Company:	001
Contact Name:	Not reported
Latitude:	43.0141012
Longitude:	-75.0289980
DEC Memo:	Not reported
Remarks:	Not reported

All Materials:

Site ID:	290256
Operable Unit ID:	1028942
Operable Unit:	01
Material ID:	354531
Material Code:	0015
Material Name:	motor oil
Case No.:	Not reported
Material FA:	Petroleum
Quantity:	1.00
Units:	G
Recovered:	.00
Resource Affected:	Soil
Oxygenate:	Not reported

J64 **BONFARE FOOD STORES INC** **EDR Hist Auto** **1021057555**
North **55 CENTRAL AVE** **N/A**
< 1/8 **ILION, NY 13357**
0.100 mi.
527 ft. **Site 5 of 5 in cluster J**

Relative: EDR Hist Auto
Lower

Actual: Year: Name: Type:
400 ft. 1994 BONFARE FOOD STORES INC Convenience Stores

L65 **NORTH ILION CITGO** **NY Spills** **U003644795**
ESE **ROUTE 5, HERKIMER ROAD** **N/A**
< 1/8 **HERKIMER, NY**
0.104 mi.
548 ft. **Site 2 of 6 in cluster L**

Relative: SPILLS:
Lower

Actual:
408 ft.

Name:	NORTH ILION CITGO
Address:	ROUTE 5
City,State,Zip:	HERKIMER, NY
Spill Number/Closed Date:	9703417 / 1998-01-13
Facility ID:	9703417
Facility Type:	ER
DER Facility ID:	440734
Site ID:	190079
DEC Region:	6
Spill Cause:	Equipment Failure
Spill Class:	C3
SWIS:	2230
Spill Date:	1997-06-19
Investigator:	DIJOHNSO
Referred To:	Not reported
Reported to Dept:	1997-06-19
CID:	322
Water Affected:	Not reported
Spill Source:	Gasoline Station or other PBS Facility
Spill Notifier:	Other
Cleanup Ceased:	1997-07-29
Cleanup Meets Std:	True
Last Inspection:	Not reported
Recommended Penalty:	False
UST Trust:	True
Remediation Phase:	0
Date Entered In Computer:	1997-06-19
Spill Record Last Update:	2022-12-06
Spiller Name:	JAMES E. NICHOLS
Spiller Company:	CLIFFORD FUEL CO., INC.
Spiller Address:	P.O. BOX 378
Spiller Company:	001
Contact Name:	Not reported
Latitude:	Not reported
Longitude:	Not reported
DEC Memo:	Prior to Sept, 2004 data translation this spill Lead_DEC Field was JOHNSON 06/25/97: MET WITH WAYNE DELWO, PROPERTY OWNER, ON SITE. NOTED STAINED SOILS AT DIESEL ISLAND, AND AT GASOLINE ISLAND UNDER WHERE DISENSERS WERE LOCATED. DISPENSER WRE REMOVED BY CLIFFORDS AND MR. DELWO INDICATED THEY OWNED THEM. ISLANDS NEED CLEANUP (DJ). 07/10/97: SENT LETTER TO CLEANUP

NORTH ILION CITGO (Continued) **U003644795**

ISLAND AREAS, SUBMIT CLOSURE
REPORT AND FOR SOIL DISPOSAL (DJ). 10/29/97: RECEIVED CLOSURE REPORT DATED 9/9/97 AND SOIL DISPOSAL
RECEIPTS FOR 120.5T (DJ). 01/13/98: REVIEWED CLOSURE REPORT - MEETS STD - COMPLETE (DJ).

Remarks: ABANDONED GAS STATION - PULLING TANKS AND CONTAMINATED SOIL FOUND

All Materials:

Site ID:	190079
Operable Unit ID:	1046201
Operable Unit:	01
Material ID:	336301
Material Code:	0009
Material Name:	gasoline
Case No.:	Not reported
Material FA:	Petroleum
Quantity:	.00
Units:	G
Recovered:	.00
Resource Affected:	Soil
Oxygenate:	Not reported

Name:	NORTH ILION CITGO
Address:	ROUTE 5, HERKIMER ROAD
City,State,Zip:	HERKIMER, NY
Spill Number/Closed Date:	9705922 / 1997-11-28
Facility ID:	9705922
Facility Type:	ER
DER Facility ID:	147468
Site ID:	175416
DEC Region:	6
Spill Cause:	Equipment Failure
Spill Class:	C3
SWIS:	2230
Spill Date:	1997-08-15
Investigator:	DIJOHNSO
Referred To:	Not reported
Reported to Dept:	1997-08-15
CID:	297
Water Affected:	Not reported
Spill Source:	Gasoline Station or other PBS Facility
Spill Notifier:	Other
Cleanup Ceased:	1909-01-02
Cleanup Meets Std:	True
Last Inspection:	Not reported
Recommended Penalty:	False
UST Trust:	True
Remediation Phase:	0
Date Entered In Computer:	1997-08-15
Spill Record Last Update:	2022-12-06
Spiller Name:	WAYNE R. DELWO
Spiller Company:	GW PARK LANE CORP.
Spiller Address:	710 PARK LANE DRIVE
Spiller Company:	001
Contact Name:	WAYNE DELWO
Latitude:	Not reported
Longitude:	Not reported

NORTH ILION CITGO (Continued) **U003644795**

DEC Memo: Prior to Sept, 2004 data translation this spill Lead_DEC Field was JOHNSON 09/26/97: REVIEWED
CLOSURE SAMPLES. SENT LETTER - MEET STD. - STILL NEEDS SOIL DISPOSAL (DJ). 10/20/97: RECEIVED SOIL
DISPOSAL RECEIPTS FOR 289.24T SOIL TO RODMAN (DJ). 11/28/97: SENT CLOSURE LETTER - MEETS STDS. -
INCLUDES WASTE OIL & HEATING OIL TANKS REMOVED 10/13 - 10/14/97. COMPLETE (DJ).

Remarks: CALLER IS PERFORMING A TANK REMOVAL AT THE ABOVE LOCATION - CONTAMINATION TO SOIL FOUND POSS FROM PREVIOUS TANK OVERFILLS OR MINOR SPILLS

All Materials:

Site ID:	175416
Operable Unit ID:	1049178
Operable Unit:	01
Material ID:	331530
Material Code:	0009
Material Name:	gasoline
Case No.:	Not reported
Material FA:	Petroleum
Quantity:	.00
Units:	G
Recovered:	.00
Resource Affected:	Soil
Oxygenate:	Not reported

M66 **RESIDENTIAL DRIVE WAY** **NY Spills** **S126400731**
ENE **143 EAST NORTH ST** **N/A**
< 1/8 **ILION, NY**
0.107 mi.
567 ft. **Site 1 of 2 in cluster M**

Relative: **Lower**
Actual: **402 ft.**

SPILLS:

Name:	RESIDENTIAL DRIVE WAY
Address:	143 EAST NORTH ST
City,State,Zip:	ILION, NY
Spill Number/Closed Date:	2002663 / 2020-08-10
Facility ID:	2002663
Facility Type:	ER
DER Facility ID:	556733
Site ID:	608361
DEC Region:	6
Spill Cause:	Housekeeping
Spill Class:	D3
SWIS:	2228
Spill Date:	2020-07-09
Investigator:	SCREICHI
Referred To:	Not reported
Reported to Dept:	2020-07-09
CID:	Not reported
Water Affected:	Not reported
Spill Source:	Private Dwelling
Spill Notifier:	Other
Cleanup Ceased:	Not reported
Cleanup Meets Std:	True
Last Inspection:	Not reported

RESIDENTIAL DRIVE WAY (Continued) **S126400731**

Recommended Penalty:	False
UST Trust:	False
Remediation Phase:	0
Date Entered In Computer:	2020-07-09
Spill Record Last Update:	2020-08-10
Spiller Name:	JENNIFE MADARO
Spiller Company:	UNK
Spiller Address:	143 EAST NORTH ST
Spiller Company:	999
Contact Name:	JENNIFE MADARO
Latitude:	Not reported
Longitude:	Not reported
DEC Memo:	on site: RP cleaning up puddle. will return to confirm. (sr)
Remarks:	oil puddle in driveway. oil container tipped over. caller request call back.

All Materials:

Site ID:	608361
Operable Unit ID:	1355516
Operable Unit:	01
Material ID:	2366693
Material Code:	0022
Material Name:	waste oil/used oil
Case No.:	Not reported
Material FA:	Petroleum
Quantity:	Not reported
Units:	Not reported
Recovered:	Not reported
Resource Affected:	Not reported
Oxygenate:	Not reported

M67 **PRIVATE RESIDENCE** **NY Spills** **S126400269**
ENE **143 EAST NORTH STREET** **N/A**
< 1/8 **ILION, NY 13357**
0.107 mi.
567 ft. **Site 2 of 2 in cluster M**

Relative:
Lower

Actual:
402 ft.

SPILLS:

Name:	PRIVATE RESIDENCE
Address:	143 EAST NORTH STREET
City,State,Zip:	ILION, NY 13357
Spill Number/Closed Date:	2002081 / 2020-06-30
Facility ID:	2002081
Facility Type:	ER
DER Facility ID:	555163
Site ID:	606753
DEC Region:	6
Spill Cause:	Housekeeping
Spill Class:	D3
SWIS:	2228
Spill Date:	2020-06-22
Investigator:	SCREICHI
Referred To:	Not reported
Reported to Dept:	2020-06-22
CID:	Not reported
Water Affected:	NA
Spill Source:	Private Dwelling

PRIVATE RESIDENCE (Continued) **S126400269**

Spill Notifier:	DEC
Cleanup Ceased:	Not reported
Cleanup Meets Std:	False
Last Inspection:	Not reported
Recommended Penalty:	False
UST Trust:	Not reported
Remediation Phase:	0
Date Entered In Computer:	2020-06-22
Spill Record Last Update:	2020-06-30
Spiller Name:	Not reported
Spiller Company:	Not reported
Spiller Address:	Not reported
Spiller Company:	Not reported
Contact Name:	ANONYMOUS
Latitude:	Not reported
Longitude:	Not reported
DEC Memo:	6/22/20: on site: spoke with tenant. son has been changing oil, leaving open buckets of WO in driveway. small amount of gravel contaminated. I will return 6/23/20 to confirm clean up. (sr) 6/23/20: on site: all set. nfa (sr)
Remarks:	Herkimer Office received the following complaint: Person puts their used motor oil in a 5 gallon bucket, but has placed that bucket underneath their air conditioner, so the water from that is making the bucket overflow. Sounds like the oil is spilling all over and going down the sidewalk. Dark stains from numerous spills from oil changes in gravel driveway.

All Materials:

Site ID:	606753
Operable Unit ID:	1353916
Operable Unit:	01
Material ID:	2364934
Material Code:	0022
Material Name:	waste oil/used oil
Case No.:	Not reported
Material FA:	Petroleum
Quantity:	1.00
Units:	G
Recovered:	Not reported
Resource Affected:	Soil
Oxygenate:	Not reported

L68 **SUNOCO SERVICE STATION** **RCRA NonGen / NLR** **1000329066**
ESE **153 E MAIN ST RTE 5S** **FINDS** **NYD000698233**
< 1/8 **ILION, NY 13357** **ECHO**
0.110 mi.
582 ft. **Site 3 of 6 in cluster L**

Relative: **Lower**
Actual: **408 ft.**

RCRA Listings:

Date Form Received by Agency:	20070101
Handler Name:	Sunoco Service Station
Handler Address:	E Main St Rte 5s
Handler City,State,Zip:	ILION, NY 13357
EPA ID:	NYD000698233
Contact Name:	ROBERT LAUBINGER
Contact Address:	E MAIN ST RTE 5S

SUNOCO SERVICE STATION (Continued) **1000329066**

Contact City,State,Zip:		ILION, NY 13357
Contact Telephone:		617-875-1371
Contact Fax:		Not reported
Contact Email:		Not reported
Contact Title:		Not reported
EPA Region:		02
Land Type:		Not reported
Federal Waste Generator Description:		Not a generator, verified
Non-Notifier:		Not reported
Biennial Report Cycle:		Not reported
Accessibility:		Not reported
Active Site Indicator:		Not reported
State District Owner:		Ny
State District:		NYSDEC R6
Mailing Address:		E MAIN ST RTE 5S
Mailing City,State,Zip:		ILION, NY 13357
Owner Name:	Sun Oil Company Of Pennsylvania	
Owner Type:		Private
Operator Name:	Sun Oil Company Of Pennsylvania	
Operator Type:		Private
Short-Term Generator Activity:		No
Importer Activity:		No
Mixed Waste Generator:		No
Transporter Activity:		No
Transfer Facility Activity:		No
Recycler Activity with Storage:		No
Small Quantity On-Site Burner Exemption:		No
Smelting Melting and Refining Furnace Exemption:		No
Underground Injection Control:		No
Off-Site Waste Receipt:		No
Universal Waste Indicator:		No
Universal Waste Destination Facility:		No
Federal Universal Waste:		No
Active Site State-Reg Handler:		---
Federal Facility Indicator:		Not reported
Hazardous Secondary Material Indicator:		N
Sub-Part K Indicator:		Not reported
2018 GPRA Permit Baseline:		Not on the Baseline
2018 GPRA Renewals Baseline:		Not on the Baseline
202 GPRA Corrective Action Baseline:		No
Subject to Corrective Action Universe:		No
Non-TSDFs Where RCRA CA has Been Imposed Universe:		No
Corrective Action Priority Ranking:		No NCAPS ranking
Environmental Control Indicator:		No
Institutional Control Indicator:		No
Human Exposure Controls Indicator:		N/A
Groundwater Controls Indicator:		N/A
Significant Non-Complier Universe:		No
Unaddressed Significant Non-Complier Universe:		No
Addressed Significant Non-Complier Universe:		No
Significant Non-Complier With a Compliance Schedule Universe:		No
Financial Assurance Required:		Not reported
Handler Date of Last Change:		20150414
Recognized Trader-Importer:		No
Recognized Trader-Exporter:		No
Importer of Spent Lead Acid Batteries:		No
Exporter of Spent Lead Acid Batteries:		No

SUNOCO SERVICE STATION (Continued) **1000329066**

Recycler Activity Without Storage: No
Manifest Broker: No
Sub-Part P Indicator: No

Hazardous Waste Summary:
Waste Code: D000
Waste Description: Not Defined

Waste Code: D001
Waste Description: Ignitable Waste

Handler - Owner Operator:
Owner/Operator Indicator: Operator
Owner/Operator Name: SUN OIL COMPANY OF PENNSYLVANIA
Legal Status: Private
Date Became Current: Not reported
Date Ended Current: Not reported
Owner/Operator Address: NOT REQUIRED
Owner/Operator City,State,Zip: NOT REQUIRED, WY 99999
Owner/Operator Telephone: 212-555-1212
Owner/Operator Telephone Ext: Not reported
Owner/Operator Fax: Not reported
Owner/Operator Email: Not reported

Owner/Operator Indicator: Owner
Owner/Operator Name: SUN OIL COMPANY OF PENNSYLVANIA
Legal Status: Private
Date Became Current: Not reported
Date Ended Current: Not reported
Owner/Operator Address: NOT REQUIRED
Owner/Operator City,State,Zip: NOT REQUIRED, WY 99999
Owner/Operator Telephone: 212-555-1212
Owner/Operator Telephone Ext: Not reported
Owner/Operator Fax: Not reported
Owner/Operator Email: Not reported

Owner/Operator Indicator: Owner
Owner/Operator Name: SUN OIL COMPANY OF PENNSYLVANIA
Legal Status: Private
Date Became Current: Not reported
Date Ended Current: Not reported
Owner/Operator Address: NOT REQUIRED
Owner/Operator City,State,Zip: NOT REQUIRED, WY 99999
Owner/Operator Telephone: 212-555-1212
Owner/Operator Telephone Ext: Not reported
Owner/Operator Fax: Not reported
Owner/Operator Email: Not reported

Historic Generators:
Receive Date: 20060101
Handler Name: SUNOCO SERVICE STATION
Federal Waste Generator Description: Not a generator, verified
State District Owner: Ny
Large Quantity Handler of Universal Waste: No
Recognized Trader Importer: No

SUNOCO SERVICE STATION (Continued) **1000329066**

Recognized Trader Exporter: No
Spent Lead Acid Battery Importer: No
Spent Lead Acid Battery Exporter: No
Current Record: No
Non Storage Recycler Activity: Not reported
Electronic Manifest Broker: Not reported

Receive Date: 20070101
Handler Name: SUNOCO SERVICE STATION
Federal Waste Generator Description: Not a generator, verified
State District Owner: Ny
Large Quantity Handler of Universal Waste: No
Recognized Trader Importer: No
Recognized Trader Exporter: No
Spent Lead Acid Battery Importer: No
Spent Lead Acid Battery Exporter: No
Current Record: Yes
Non Storage Recycler Activity: Not reported
Electronic Manifest Broker: Not reported

Receive Date: 19800818
Handler Name: SUNOCO SERVICE STATION
Federal Waste Generator Description: Not a generator, verified
State District Owner: Ny
Large Quantity Handler of Universal Waste: No
Recognized Trader Importer: No
Recognized Trader Exporter: No
Spent Lead Acid Battery Importer: No
Spent Lead Acid Battery Exporter: No
Current Record: No
Non Storage Recycler Activity: Not reported
Electronic Manifest Broker: Not reported

List of NAICS Codes and Descriptions:
NAICS Codes: No NAICS Codes Found

Facility Has Received Notices of Violations:
Violations: No Violations Found

Evaluation Action Summary:
Evaluations: No Evaluations Found

FINDS:
Registry ID: 110009463384

Click Here for FRS Facility Detail Report:

Environmental Interest/Information System:
The Resource Conservation and Recovery Act Information System (RCRAInfo) is EPA's comprehensive information system in support of the Resource Conservation and Recovery Act (RCRA) of 1976 and the Hazardous and Solid Waste Amendments (HSWA) of 1984. It tracks many types of information about generators, transporters, treaters, storers, and disposers of hazardous waste.

SUNOCO SERVICE STATION (Continued) **1000329066**

Click this hyperlink while viewing on your computer to access additional FINDS: detail in the EDR Site Report.

ECHO:
Envid: 1000329066
Registry ID: 110009463384

DFR URL:
Name: SUNOCO SERVICE STATION
Address: 153 E MAIN ST RTE 5S
City,State,Zip: ILION, NY 13357

L69 **ILION CITGO** **UST FINDER** **1028585122**
ESE **157 EAST MAIN STREET** **UST FINDER RELEASE** **N/A**
< 1/8 **ILION V, NY 13357**
0.123 mi.
650 ft. **Site 4 of 6 in cluster L**

Relative:
Lower

Actual:
408 ft.

UST FINDER:
Object ID: 317693
Facility ID: NY41341
Name: ILION CITGO
Address: 157 EAST MAIN STREET
City,State,Zip: ILION V, NY 13357
Address Match Type: Not reported
Open USTs: 0
Closed USTs: 7
TOS USTs: 0
Population 1500ft: 989
Private Wells 1500ft: 6
Within 100yr Floodplain: No
Land Use: Developed, Medium Intensity
Within SPA: No
SPA PWS Facility ID: Not reported
SPA Water Type: Not reported
SPA Facility Type: Not reported
SPA HUC12: Not reported
Within WHPA: No
WHPA PWS Facility ID: Not reported
WHPA Water Type: Not reported
WHPA Facility Type: Not reported
WHPA HUC12: Not reported
Facility Status: Closed UST(s)
Date of Last Inspection: Not reported
EPA Region: 2
Tribe: Not reported
Coordinate Source: State
X Coord: -75.028306
Y Coord: 43.0116850000001
Latitude: 43.011685
Longitude: -75.028306

UST FINDER:
Object ID: 1265530
Facility ID: NY41341
Tank ID: NY62432
Tank Status: Closed
Installation Date: 1989/06/01 16:00:00+00

ILION CITGO (Continued) **1028585122**

Removal Date:	Not reported
Tank Capacity:	10000
Substances:	Not reported
Tank Wall Type:	Not reported
Object ID:	1265531
Facility ID:	NY41341
Tank ID:	NY65361
Tank Status:	Closed
Installation Date:	1989/06/01 16:00:00+00
Removal Date:	Not reported
Tank Capacity:	6000
Substances:	Not reported
Tank Wall Type:	Not reported
Object ID:	1265532
Facility ID:	NY41341
Tank ID:	NY68374
Tank Status:	Closed
Installation Date:	1989/06/01 16:00:00+00
Removal Date:	Not reported
Tank Capacity:	4000
Substances:	Not reported
Tank Wall Type:	Not reported
Object ID:	1265533
Facility ID:	NY41341
Tank ID:	NY60704
Tank Status:	Closed
Installation Date:	1971/09/01 16:00:00+00
Removal Date:	Not reported
Tank Capacity:	4000
Substances:	Not reported
Tank Wall Type:	Not reported
Object ID:	1265534
Facility ID:	NY41341
Tank ID:	NY60705
Tank Status:	Closed
Installation Date:	1971/09/01 16:00:00+00
Removal Date:	Not reported
Tank Capacity:	4000
Substances:	Not reported
Tank Wall Type:	Not reported
Object ID:	1265535
Facility ID:	NY41341
Tank ID:	NY66831
Tank Status:	Closed
Installation Date:	1971/09/01 16:00:00+00
Removal Date:	Not reported
Tank Capacity:	4000
Substances:	Not reported
Tank Wall Type:	Not reported
Object ID:	1265536
Facility ID:	NY41341

ILION CITGO (Continued) **1028585122**

Tank ID:	NY66832
Tank Status:	Closed
Installation Date:	1971/09/01 16:00:00+00
Removal Date:	Not reported
Tank Capacity:	4000
Substances:	Not reported
Tank Wall Type:	Not reported

UST FINDER RELEASE:

Object ID:	252384
Facility ID:	NY165316
Lust ID:	NY107683
Name:	ILION CITGO
Address:	157 EAST MAIN STREET
City,State,Zip:	ILION V, NY 0
Address Match Type:	Not reported
Reported Date:	2001/10/25 15:59:59+00
Status:	No Further Action
Substance:	Not reported
Population within 1500ft:	1255
Domestic Wells within 1500ft:	5
Land Use:	Developed, Medium Intensity
Within SPA:	No
SPA PWS Facility ID:	Not reported
SPA Water Type:	Not reported
SPA Facility Type:	Not reported
SPA HUC12:	Not reported
Within WHPA:	No
WHPA PWS Facility ID:	Not reported
WHPA Water Type:	Not reported
WHPA Facility Type:	Not reported
WHPA HUC12:	Not reported
Within 100yr Floodplain:	No
Tribe:	Not reported
EPA Region:	2
NFA Letter 1:	Not reported
NFA Letter 2:	Not reported
NFA Letter 3:	Not reported
NFA Letter 4:	Not reported
Closed With Residual Contaminate:	Not reported
Coordinate Source:	State
X Coord:	-75.0305
Y Coord:	43.0131500000001
Latitude:	43.01315
Longitude:	-75.0305

L70 **CLIFFORD FUEL CO INC** **EDR Hist Auto** **1021778887**
ESE **157 E MAIN ST** **N/A**
< 1/8 **ILION, NY 13357**
0.123 mi.
650 ft. **Site 5 of 6 in cluster L**

Relative: EDR Hist Auto
Lower

Actual: Year: Name: Type:
408 ft. 1972 PHELPS SUNOCO Gasoline Service Stations

CLIFFORD FUEL CO INC (Continued) **1021778887**

1973	PHELPS SUNOCO	Gasoline Service Stations
1974	PHELPS SUNOCO	Gasoline Service Stations
1975	PHELPS SUNOCO	Gasoline Service Stations
1991	CLIFFORD FUEL CO INC	Gasoline Service Stations, NEC
1992	CLIFFORD FUEL CO INC	Gasoline Service Stations, NEC
1993	CLIFFORD FUEL CO INC	Gasoline Service Stations, NEC
1994	CLIFFORD FUEL CO INC	Gasoline Service Stations, NEC
1995	CLIFFORD FUEL CO INC	Gasoline Service Stations, NEC
1996	CLIFFORD FUEL CO INC	Gasoline Service Stations, NEC
1997	CLIFFORD FUEL CO INC	Gasoline Service Stations, NEC
1998	CLIFFORD FUEL CO INC	Gasoline Service Stations, NEC
1999	CLIFFORD FUEL CO INC	Gasoline Service Stations, NEC
2000	CLIFFORD FUEL CO INC	Gasoline Service Stations, NEC
2001	CLIFFORD FUEL CO INC	Gasoline Service Stations, NEC
2002	CLIFFORD FUEL CO INC	Gasoline Service Stations, NEC
2003	CLIFFORD FUEL CO INC	Gasoline Service Stations, NEC

L71 **ILION CITGO** **NY UST U000413114**
ESE **157 EAST MAIN STREET** **NY AST N/A**
< 1/8 **ILION, NY 13357**
0.123 mi.
650 ft. **Site 6 of 6 in cluster L**

Relative: **Lower**

Actual: **408 ft.**

UST:

Name:	ILION CITGO
Address:	157 EAST MAIN STREET
City,State,Zip:	ILION, NY 13357
Id/Status:	6-077771 / Unregulated/Closed
Program Type:	PBS
Region:	STATE
DEC Region:	6
Expiration Date:	N/A
UTM X:	497582.66632
UTM Y:	4762199.87054
Site Type:	Retail Gasoline Sales

Affiliation Records:

Site Id:	41341
Affiliation Type:	Facility Owner
Company Name:	CLIFFORD FUEL CO. INC.
Contact Type:	Not reported
Contact Name:	Not reported
Address1:	P.O. BOX 378
Address2:	Not reported
City:	UTICA
State:	NY
Zip Code:	13503
Country Code:	001
Phone:	(315) 797-2240
EMail:	Not reported
Fax Number:	Not reported
Modified By:	SCREICHI
Date Last Modified:	2006-01-09

Site Id:	41341
Affiliation Type:	Mail Contact
Company Name:	CLIFFORD FUEL CO. INC.
Contact Type:	Not reported

ILION CITGO (Continued) **U000413114**

Contact Name:	JAMES E. NICHOLS
Address1:	P.O. BOX 378
Address2:	Not reported
City:	UTICA
State:	NY
Zip Code:	13503
Country Code:	001
Phone:	(315) 797-2240
EMail:	Not reported
Fax Number:	Not reported
Modified By:	TRANSLAT
Date Last Modified:	2004-03-04

Site Id:	41341
Affiliation Type:	Facility Operator
Company Name:	ILION CITGO
Contact Type:	Not reported
Contact Name:	CLIFFORD FUEL CO. INC.
Address1:	Not reported
Address2:	Not reported
City:	Not reported
State:	NN
Zip Code:	Not reported
Country Code:	001
Phone:	(315) 894-9664
EMail:	Not reported
Fax Number:	Not reported
Modified By:	TRANSLAT
Date Last Modified:	2004-03-04

Site Id:	41341
Affiliation Type:	Emergency Contact
Company Name:	CLIFFORD FUEL CO. INC.
Contact Type:	Not reported
Contact Name:	JAMES E. NICHOLS
Address1:	Not reported
Address2:	Not reported
City:	Not reported
State:	NN
Zip Code:	Not reported
Country Code:	999
Phone:	(315) 797-2240
EMail:	Not reported
Fax Number:	Not reported
Modified By:	SCREICHI
Date Last Modified:	2006-01-09

Tank Info:

Tank Number:	001
Tank ID:	113973
Tank Status:	Closed Prior to Micro Conversion, 03/91
Material Name:	Closed Prior to Micro Conversion, 03/91
Capacity Gallons:	4000
Install Date:	09/01/1971
Date Tank Closed:	Not reported
Registered:	True

ILION CITGO (Continued) **U000413114**

Tank Location: Underground
Tank Type: Steel/carbon steel
Material Code: 0009
Common Name of Substance: Gasoline

Tightness Test Method: 01
Date Test: 09/01/1987
Next Test Date: Not reported
Pipe Model: Not reported
Modified By: MJGRIFFI
Last Modified: 05/09/2022

Equipment Records:

D02 - Pipe Type - Galvanized Steel
F00 - Pipe External Protection - None
B00 - Tank External Protection - None
C00 - Pipe Location - No Piping
H00 - Tank Leak Detection - None
I00 - Overfill - None
A01 - Tank Internal Protection - Epoxy Liner
G00 - Tank Secondary Containment - None
J02 - Dispenser - Suction Dispenser

Tank Number: 002
Tank ID: 113974
Tank Status: Closed Prior to Micro Conversion, 03/91
Material Name: Closed Prior to Micro Conversion, 03/91
Capacity Gallons: 4000
Install Date: 09/01/1971
Date Tank Closed: Not reported
Registered: True
Tank Location: Underground
Tank Type: Steel/carbon steel
Material Code: 0009
Common Name of Substance: Gasoline

Tightness Test Method: 01
Date Test: 09/01/1987
Next Test Date: Not reported
Pipe Model: Not reported
Modified By: MJGRIFFI
Last Modified: 05/09/2022

Equipment Records:

B00 - Tank External Protection - None
C00 - Pipe Location - No Piping
D02 - Pipe Type - Galvanized Steel
F00 - Pipe External Protection - None
H00 - Tank Leak Detection - None
I00 - Overfill - None
A01 - Tank Internal Protection - Epoxy Liner
J02 - Dispenser - Suction Dispenser
G00 - Tank Secondary Containment - None

Tank Number: 003
Tank ID: 113975

ILION CITGO (Continued) **U000413114**

Tank Status: Closed Prior to Micro Conversion, 03/91
Material Name: Closed Prior to Micro Conversion, 03/91
Capacity Gallons: 4000
Install Date: 09/01/1971
Date Tank Closed: Not reported
Registered: True
Tank Location: Underground
Tank Type: Steel/carbon steel
Material Code: 0009
Common Name of Substance: Gasoline

Tightness Test Method: 01
Date Test: 09/01/1987
Next Test Date: Not reported
Pipe Model: Not reported
Modified By: MJGRIFFI
Last Modified: 05/09/2022

Equipment Records:

B00 - Tank External Protection - None
C00 - Pipe Location - No Piping
D02 - Pipe Type - Galvanized Steel
F00 - Pipe External Protection - None
A01 - Tank Internal Protection - Epoxy Liner
H00 - Tank Leak Detection - None
I00 - Overfill - None
G00 - Tank Secondary Containment - None
J02 - Dispenser - Suction Dispenser

Tank Number: 004
Tank ID: 113976
Tank Status: Closed Prior to Micro Conversion, 03/91
Material Name: Closed Prior to Micro Conversion, 03/91
Capacity Gallons: 4000
Install Date: 09/01/1971
Date Tank Closed: Not reported
Registered: True
Tank Location: Underground
Tank Type: Steel/carbon steel
Material Code: 0009
Common Name of Substance: Gasoline

Tightness Test Method: 01
Date Test: 09/01/1987
Next Test Date: Not reported
Pipe Model: Not reported
Modified By: MJGRIFFI
Last Modified: 05/09/2022

Equipment Records:

H00 - Tank Leak Detection - None
I00 - Overfill - None
A01 - Tank Internal Protection - Epoxy Liner
G00 - Tank Secondary Containment - None
J02 - Dispenser - Suction Dispenser
D02 - Pipe Type - Galvanized Steel
F00 - Pipe External Protection - None

ILION CITGO (Continued) **U000413114**

B00 - Tank External Protection - None
C00 - Pipe Location - No Piping

Tank Number: 005
Tank ID: 113977
Tank Status: Closed - Removed
Material Name: Closed - Removed
Capacity Gallons: 4000
Install Date: 06/01/1989
Date Tank Closed: 06/28/2002
Registered: True
Tank Location: Underground
Tank Type: Steel/carbon steel
Material Code: 0009
Common Name of Substance: Gasoline

Tightness Test Method: 05
Date Test: 06/01/1989
Next Test Date: Not reported
Pipe Model: Not reported
Modified By: MJGRIFFI
Last Modified: 05/09/2022

Equipment Records:

F05 - Pipe External Protection - Jacketed
B02 - Tank External Protection - Original Sacrificial Anode
D02 - Pipe Type - Galvanized Steel
G04 - Tank Secondary Containment - Double-Walled (Underground)
H01 - Tank Leak Detection - Interstitial - Electronic Monitoring
I01 - Overfill - Float Vent Valve
A00 - Tank Internal Protection - None
J02 - Dispenser - Suction Dispenser
C02 - Pipe Location - Underground/On-ground

Tank Number: 006
Tank ID: 113978
Tank Status: Closed - Removed
Material Name: Closed - Removed
Capacity Gallons: 6000
Install Date: 06/01/1989
Date Tank Closed: 06/28/2002
Registered: True
Tank Location: Underground
Tank Type: Steel/carbon steel
Material Code: 0009
Common Name of Substance: Gasoline

Tightness Test Method: 05
Date Test: 06/01/1989
Next Test Date: Not reported
Pipe Model: Not reported
Modified By: MJGRIFFI
Last Modified: 05/09/2022

Equipment Records:

F05 - Pipe External Protection - Jacketed

ILION CITGO (Continued) **U000413114**

D02 - Pipe Type - Galvanized Steel
G04 - Tank Secondary Containment - Double-Walled (Underground)
B02 - Tank External Protection - Original Sacrificial Anode
H01 - Tank Leak Detection - Interstitial - Electronic Monitoring
I01 - Overfill - Float Vent Valve
A00 - Tank Internal Protection - None
J02 - Dispenser - Suction Dispenser
C02 - Pipe Location - Underground/On-ground

Tank Number: 007
Tank ID: 113979
Tank Status: Closed - Removed
Material Name: Closed - Removed
Capacity Gallons: 10000
Install Date: 06/01/1989
Date Tank Closed: 06/27/2002
Registered: True
Tank Location: Underground
Tank Type: Steel/carbon steel
Material Code: 0009
Common Name of Substance: Gasoline

Tightness Test Method: 05
Date Test: 06/01/1989
Next Test Date: Not reported
Pipe Model: Not reported
Modified By: MJGRIFFI
Last Modified: 05/09/2022

Equipment Records:

F05 - Pipe External Protection - Jacketed
B02 - Tank External Protection - Original Sacrificial Anode
D02 - Pipe Type - Galvanized Steel
G04 - Tank Secondary Containment - Double-Walled (Underground)
H01 - Tank Leak Detection - Interstitial - Electronic Monitoring
I01 - Overfill - Float Vent Valve
A00 - Tank Internal Protection - None
J02 - Dispenser - Suction Dispenser
C02 - Pipe Location - Underground/On-ground

AST:
Name: ILION CITGO
Address: 157 EAST MAIN STREET
City,State,Zip: ILION, NY 13357
Region: STATE
DEC Region: 6
Site Status: Unregulated/Closed
Facility Id: 6-077771
Program Type: PBS
UTM X: 497582.66632
UTM Y: 4762199.87054
Expiration Date: N/A
Site Type: Retail Gasoline Sales

Affiliation Records:
Site Id: 41341
Affiliation Type: Facility Owner

ILION CITGO (Continued) **U000413114**

Company Name:	CLIFFORD FUEL CO. INC.
Contact Type:	Not reported
Contact Name:	Not reported
Address1:	P.O. BOX 378
Address2:	Not reported
City:	UTICA
State:	NY
Zip Code:	13503
Country Code:	001
Phone:	(315) 797-2240
EMail:	Not reported
Fax Number:	Not reported
Modified By:	SCREICHI
Date Last Modified:	2006-01-09

Site Id:	41341
Affiliation Type:	Mail Contact
Company Name:	CLIFFORD FUEL CO. INC.
Contact Type:	Not reported
Contact Name:	JAMES E. NICHOLS
Address1:	P.O. BOX 378
Address2:	Not reported
City:	UTICA
State:	NY
Zip Code:	13503
Country Code:	001
Phone:	(315) 797-2240
EMail:	Not reported
Fax Number:	Not reported
Modified By:	TRANSLAT
Date Last Modified:	2004-03-04

Site Id:	41341
Affiliation Type:	Facility Operator
Company Name:	ILION CITGO
Contact Type:	Not reported
Contact Name:	CLIFFORD FUEL CO. INC.
Address1:	Not reported
Address2:	Not reported
City:	Not reported
State:	NN
Zip Code:	Not reported
Country Code:	001
Phone:	(315) 894-9664
EMail:	Not reported
Fax Number:	Not reported
Modified By:	TRANSLAT
Date Last Modified:	2004-03-04

Site Id:	41341
Affiliation Type:	Emergency Contact
Company Name:	CLIFFORD FUEL CO. INC.
Contact Type:	Not reported
Contact Name:	JAMES E. NICHOLS
Address1:	Not reported
Address2:	Not reported
City:	Not reported

ILION CITGO (Continued) **U000413114**

State:	NN
Zip Code:	Not reported
Country Code:	999
Phone:	(315) 797-2240
EMail:	Not reported
Fax Number:	Not reported
Modified By:	SCREICHI
Date Last Modified:	2006-01-09

Tank Info:

Tank Number:	008
Tank Id:	124099
Material Code:	2722
Common Name of Substance:	Kerosene [#1 Fuel Oil] (Resale/Redistribute)

Equipment Records:

	I04 - Overfill - Product Level Gauge (A/G)
	C01 - Pipe Location - Aboveground
	D02 - Pipe Type - Galvanized Steel
	F00 - Pipe External Protection - None
	H00 - Tank Leak Detection - None
	A00 - Tank Internal Protection - None
	B01 - Tank External Protection - Painted/Asphalt Coating
	G01 - Tank Secondary Containment - Diking (Aboveground)
	J02 - Dispenser - Suction Dispenser
Tank Location:	Aboveground - on saddles, legs, racks, etc.... Tank bottom is elevated above grade or tank pad, allowing visual inspection.
Tank Type:	Steel/Carbon Steel/Iron
Tank Status:	Closed - Removed
Pipe Model:	Not reported
Install Date:	06/01/1998
Capacity Gallons:	2000
Tightness Test Method:	NN
Date Test:	Not reported
Next Test Date:	Not reported
Date Tank Closed:	06/28/2002
Register:	True
Modified By:	MJGRIFFI
Last Modified:	05/09/2022
Material Name:	kerosene [#1 fuel oil] (resale/redistribute)

72
North
< 1/8
0.124 mi.
656 ft.

GRACE PETROLEUM **NY Spills** **S102162598**
11 NORTH ST GROOM RES **N/A**
ILION V, NY

Relative:
Lower

Actual:
399 ft.

SPILLS:

Name:	GRACE PETROLEUM
Address:	11 NORTH ST GROOM RES
City,State,Zip:	ILION V, NY
Spill Number/Closed Date:	8908315 / 1989-11-21
Facility ID:	8908315
Facility Type:	ER
DER Facility ID:	241349
Site ID:	298328

GRACE PETROLEUM (Continued) **S102162598**

DEC Region:	6
Spill Cause:	Equipment Failure
Spill Class:	Not reported
SWIS:	2200
Spill Date:	1989-11-20
Investigator:	MASON
Referred To:	Not reported
Reported to Dept:	1989-11-21
CID:	Not reported
Water Affected:	Not reported
Spill Source:	Private Dwelling
Spill Notifier:	Responsible Party
Cleanup Ceased:	1989-11-21
Cleanup Meets Std:	True
Last Inspection:	Not reported
Recommended Penalty:	False
UST Trust:	False
Remediation Phase:	0
Date Entered In Computer:	1989-11-24
Spill Record Last Update:	1989-12-06
Spiller Name:	Not reported
Spiller Company:	ROBERT PRZESTRZELSKI
Spiller Address:	GRACE PETROLEUM
Spiller Company:	001
Contact Name:	Not reported
Latitude:	43.0172288
Longitude:	-75.0348058
DEC Memo:	Prior to Sept, 2004 data translation this spill Lead_DEC Field was MASON 11/21/89: PER MRS. GROOM, GRACE PETROLEUM SIGNIFICANTLY OVERFILLED TANK. OVERFLOWED ONTO ASPHALT DRIVEWAY AND THRU FITTINGS INTO BASEMENT. MUCH MORE THAN 2 GALLONS. CLEANED UP W/KITTY LITTER. 11/21/89: HE ADMITTED, WHEN ASKED, THAT WE REQUIRED LESS THAN 2 HR. NOTIFICATION. (HM). 11/21/89: LOOSE VENT PIPE & FILL GAUGES. NO ALARM WHISTLE. RAINING HEAVILY. ASKED WHY HE DIDN'T CALL US. HE SAID HE WAS LEAVING WORK. WHY DIDN'T DRIVER CALL US, DIDN'T KNOW. (HM). 11/21/89: MRS. GROOM NOTICED SPILL APPROX. 1430 ON 11/20. NOTIFIED GRACE. DID NOT SEEP INTO SOIL (HM). 11/21/89: PER T.C. W/GARY LEFEVRE, CUSTOMER ORDERED 150 GAL. FUEL OIL. AFTER 84 GALS. CAME OUT OF VENT PIPE (275 GAL. TANK) APPROX. 1400 DRIVER SHUT OFF. SENT MAN OUT TO CLEAN UP APPROX. 1540.
Remarks:	CONNECTION IN CUSTOMER'S TANK LOOSE, RESULTING IN VERY SMALL SPILL IN BASEMENT. GRACE EMPLOYEE, JOHN ZINKOVITCH, CLEANED UP SPILL WITH DRYSWEEP

All Materials:

Site ID:	298328
Operable Unit ID:	933375
Operable Unit:	01
Material ID:	445063
Material Code:	0001A
Material Name:	#2 fuel oil
Case No.:	Not reported
Material FA:	Petroleum
Quantity:	2.00

GRACE PETROLEUM (Continued) **S102162598**

Units:	G
Recovered:	.00
Resource Affected:	Soil
Oxygenate:	Not reported

N73 **DOLLAR GENERAL** **RCRA-VSQG 1016455547**
NW **70-80 CENTRAL PLAZA** **FINDS NYR000206508**
1/8-1/4 **ILION, NY 13357** **ECHO**
0.131 mi. **E MANIFEST**
692 ft. **Site 1 of 2 in cluster N**

Relative: **Lower**
Actual: **405 ft.**

RCRA Listings:

Date Form Received by Agency:		20131112
Handler Name:		Dollar General Store #8626
Handler Address:		Central Plz
Handler City,State,Zip:		ILION, NY 13357
EPA ID:		NYR000206508
Contact Name:		CHRIS BAKER
Contact Address:		SAN FELIPE ST SUITE 1100
Contact City,State,Zip:		HOUSTON, TX 77056
Contact Telephone:		713-625-7015
Contact Fax:		Not reported
Contact Email:		CHRIS.BAKER@PSCNOW.COM
Contact Title:		MANAGER OF TECHNICAL SERVICES
EPA Region:		02
Land Type:		Private
Federal Waste Generator Description:		Conditionally Exempt Small Quantity Generator
Non-Notifier:		Not reported
Biennial Report Cycle:		Not reported
Accessibility:		Not reported
Active Site Indicator:		Handler Activities
State District Owner:		Ny
State District:		NYSDEC R6
Mailing Address:		SAN FELIPE ST SUITE 1100
Mailing City,State,Zip:		HOUSTON, TX 77056
Owner Name:	Dolgencorp Of New York Inc	
Owner Type:		Private
Operator Name:	Dollar General Store #8626	
Operator Type:		Private
Short-Term Generator Activity:		No
Importer Activity:		No
Mixed Waste Generator:		No
Transporter Activity:		No
Transfer Facility Activity:		No
Recycler Activity with Storage:		No
Small Quantity On-Site Burner Exemption:		No
Smelting Melting and Refining Furnace Exemption:		No
Underground Injection Control:		No
Off-Site Waste Receipt:		No
Universal Waste Indicator:		No
Universal Waste Destination Facility:		No
Federal Universal Waste:		No
Active Site State-Reg Handler:		---
Federal Facility Indicator:		Not reported
Hazardous Secondary Material Indicator:		N
Sub-Part K Indicator:		Not reported
2018 GPRA Permit Baseline:		Not on the Baseline

DOLLAR GENERAL (Continued) **1016455547**

2018 GPRA Renewals Baseline:	Not on the Baseline
202 GPRA Corrective Action Baseline:	No
Subject to Corrective Action Universe:	No
Non-TSDFs Where RCRA CA has Been Imposed Universe:	No
Corrective Action Priority Ranking:	No NCAPS ranking
Environmental Control Indicator:	No
Institutional Control Indicator:	No
Human Exposure Controls Indicator:	N/A
Groundwater Controls Indicator:	N/A
Significant Non-Complier Universe:	No
Unaddressed Significant Non-Complier Universe:	No
Addressed Significant Non-Complier Universe:	No
Significant Non-Complier With a Compliance Schedule Universe:	No
Financial Assurance Required:	Not reported
Handler Date of Last Change:	20150323
Recognized Trader-Importer:	No
Recognized Trader-Exporter:	No
Importer of Spent Lead Acid Batteries:	No
Exporter of Spent Lead Acid Batteries:	No
Recycler Activity Without Storage:	No
Manifest Broker:	No
Sub-Part P Indicator:	No

Hazardous Waste Summary:

Waste Code:	D001
Waste Description:	Ignitable Waste
Waste Code:	D002
Waste Description:	Corrosive Waste
Waste Code:	D005
Waste Description:	Barium
Waste Code:	D007
Waste Description:	Chromium
Waste Code:	D008
Waste Description:	Lead
Waste Code:	D016
Waste Description:	2,4-D (2,4-Dichlorophenoxyacetic Acid)
Waste Code:	D031
Waste Description:	Heptachlor (And Its Epoxide)
Waste Code:	D035
Waste Description:	Methyl Ethyl Ketone

Handler - Owner Operator:

Owner/Operator Indicator:	Owner
Owner/Operator Name:	DOLGENCORP OF NEW YORK INC
Legal Status:	Private
Date Became Current:	20020325
Date Ended Current:	Not reported
Owner/Operator Address:	100 MISSION RIDGE

DOLLAR GENERAL (Continued) **1016455547**

Owner/Operator City,State,Zip: GOODLETTSVILLE, TN 37072
Owner/Operator Telephone: 615-844-4804
Owner/Operator Telephone Ext: Not reported
Owner/Operator Fax: Not reported
Owner/Operator Email: Not reported

Owner/Operator Indicator: Operator
Owner/Operator Name: DOLLAR GENERAL STORE #8626
Legal Status: Private
Date Became Current: 20020325
Date Ended Current: Not reported
Owner/Operator Address: Not reported
Owner/Operator City,State,Zip: Not reported
Owner/Operator Telephone: Not reported
Owner/Operator Telephone Ext: Not reported
Owner/Operator Fax: Not reported
Owner/Operator Email: Not reported

Historic Generators:
Receive Date: 20131112
Handler Name: DOLLAR GENERAL STORE #8626
Federal Waste Generator Description: Very Small Quantity Generator (formerly Conditionally-Exempt Small Quantity Generator
State District Owner: Ny
Large Quantity Handler of Universal Waste: No
Recognized Trader Importer: No
Recognized Trader Exporter: No
Spent Lead Acid Battery Importer: No
Spent Lead Acid Battery Exporter: No
Current Record: Yes
Non Storage Recycler Activity: Not reported
Electronic Manifest Broker: Not reported

List of NAICS Codes and Descriptions:
NAICS Code: 452990
NAICS Description: All Other General Merchandise Stores

Facility Has Received Notices of Violations:
Violations: No Violations Found

Evaluation Action Summary:
Evaluations: No Evaluations Found

FINDS:
Registry ID: 110056505606

Click Here for FRS Facility Detail Report:

Environmental Interest/Information System:
The Resource Conservation and Recovery Act Information System (RCRAInfo) is EPA's comprehensive information system in support of the Resource Conservation and Recovery Act (RCRA) of 1976 and the Hazardous and Solid Waste Amendments (HSWA) of 1984. It tracks many types of information about generators, transporters, treaters,

DOLLAR GENERAL (Continued) **1016455547**

storers, and disposers of hazardous waste.

Click this hyperlink while viewing on your computer to access additional FINDS: detail in the EDR Site Report.

ECHO:

Envid:	1016455547
Registry ID:	110056505606
DFR URL:	
Name:	DOLLAR GENERAL STORE #8626
Address:	70-80 CENTRAL PLZ
City,State,Zip:	ILION, NY 13357

E MANIFEST:

Manifest Tracking Number:	012501146FLE
Last Updated Date:	20190516
Shipped Date:	20190403
Received Date:	20190408
Manifest Status:	Signed
Submission Type:	DataImage5Copy
Origin Type:	Service
Generator EPA ID:	NYR000206508
Generator Name:	Dollar General
Generator Location Street Number:	Not reported
Generator Location Street 1:	70-80 CENTRAL PLAZA
Generator Location Street 2:	Not reported
Generator Location City:	ILION
Generator Location State:	NY
Generator Location Zip:	13357-1701
Generator Mail Street Number:	Not reported
Generator Mail Street 1:	70-80 CENTRAL PLAZA
Generator Mail Street 2:	Not reported
Generator Mail City:	ILION
Generator Mail Zip:	13357-1701
Generator Mail State:	NY
Generator Contact Company Name:	Not reported
Designated Facility EPA ID:	RID040098352
Designated Facility Name:	Northland Environmental, Llc
Designated Facility Mail Street Number:	Not reported
Designated Facility Mail Street 1:	Not reported
Designated Facility Mail Street 2:	275 Allens Avenue
Designated Facility Mail City:	Providence
Designated Facility Mail Zip:	02905
Designated Facility Mail State:	RI
Designated Facility Location Street Number:	Not reported
Designated Facility Location Street 1:	275 Allens Avenue
Designated Facility Location Street 2:	Not reported
Designated Facility Location City:	Providence
Designated Facility Location Zip:	02905
Designated Facility Location State:	RI
Designated Facility Contact Company Name:	Not reported
Manifest Residue Indicator:	N
Rejection Indicator:	N
Manifest Tracking Number:	014036580FLE
Last Updated Date:	20200224

DOLLAR GENERAL (Continued) **1016455547**

Shipped Date:	20200127
Received Date:	20200210
Manifest Status:	Signed
Submission Type:	DataImage5Copy
Origin Type:	Service
Generator EPA ID:	NYR000206508
Generator Name:	Dollar General
Generator Location Street Number:	Not reported
Generator Location Street 1:	70-80 CENTRAL PLAZA
Generator Location Street 2:	Not reported
Generator Location City:	ILION
Generator Location State:	NY
Generator Location Zip:	13357-1701
Generator Mail Street Number:	Not reported
Generator Mail Street 1:	70-80 CENTRAL PLAZA
Generator Mail Street 2:	Not reported
Generator Mail City:	ILION
Generator Mail Zip:	13357-1701
Generator Mail State:	NY
Generator Contact Company Name:	Not reported
Designated Facility EPA ID:	RID040098352
Designated Facility Name:	Northland Environmental, Llc
Designated Facility Mail Street Number:	Not reported
Designated Facility Mail Street 1:	Not reported
Designated Facility Mail Street 2:	275 Allens Avenue
Designated Facility Mail City:	Providence
Designated Facility Mail Zip:	02905
Designated Facility Mail State:	RI
Designated Facility Location Street Number:	Not reported
Designated Facility Location Street 1:	275 Allens Avenue
Designated Facility Location Street 2:	Not reported
Designated Facility Location City:	Providence
Designated Facility Location Zip:	02905
Designated Facility Location State:	RI
Designated Facility Contact Company Name:	Not reported
Manifest Residue Indicator:	N
Rejection Indicator:	N

Manifest Tracking Number:	017071857FLE
Last Updated Date:	20211108
Shipped Date:	20211026
Received Date:	20211101
Manifest Status:	Signed
Submission Type:	DataImage5Copy
Origin Type:	Service
Generator EPA ID:	NYR000206508
Generator Name:	Dollar General 8626
Generator Location Street Number:	Not reported
Generator Location Street 1:	70-80 CENTRAL PLAZA
Generator Location Street 2:	Not reported
Generator Location City:	ILION
Generator Location State:	NY
Generator Location Zip:	13357-1701
Generator Mail Street Number:	Not reported
Generator Mail Street 1:	ATTN: STORE MANAGER
Generator Mail Street 2:	70-80 CENTRAL PLAZA
Generator Mail City:	ILION

DOLLAR GENERAL (Continued) **1016455547**

Generator Mail Zip:	13357-1701
Generator Mail State:	NY
Generator Contact Company Name:	Not reported
Designated Facility EPA ID:	PAD010154045
Designated Facility Name:	Envirite Of Pennsylvania, Inc.
Designated Facility Mail Street Number:	Not reported
Designated Facility Mail Street 1:	Not reported
Designated Facility Mail Street 2:	730 VOGELSONG ROAD
Designated Facility Mail City:	YORK
Designated Facility Mail Zip:	17404
Designated Facility Mail State:	PA
Designated Facility Location Street Number:	Not reported
Designated Facility Location Street 1:	730 VOGELSONG ROAD
Designated Facility Location Street 2:	Not reported
Designated Facility Location City:	YORK
Designated Facility Location Zip:	17404
Designated Facility Location State:	PA
Designated Facility Contact Company Name:	Not reported
Manifest Residue Indicator:	N
Rejection Indicator:	N

Manifest Tracking Number:	017765104FLE
Last Updated Date:	20221115
Shipped Date:	20221026
Received Date:	20221109
Manifest Status:	Signed
Submission Type:	DataImage5Copy
Origin Type:	Service
Generator EPA ID:	NYR000206508
Generator Name:	Dollar General 8626
Generator Location Street Number:	Not reported
Generator Location Street 1:	70-80 CENTRAL PLAZA
Generator Location Street 2:	Not reported
Generator Location City:	ILION
Generator Location State:	NY
Generator Location Zip:	13357-1701
Generator Mail Street Number:	Not reported
Generator Mail Street 1:	ATTN: STORE MANAGER
Generator Mail Street 2:	70-80 CENTRAL PLAZA
Generator Mail City:	ILION
Generator Mail Zip:	13357-1701
Generator Mail State:	NY
Generator Contact Company Name:	Not reported
Designated Facility EPA ID:	MID980991566
Designated Facility Name:	Eq Detroit, Inc.
Designated Facility Mail Street Number:	Not reported
Designated Facility Mail Street 1:	Not reported
Designated Facility Mail Street 2:	1923 FREDERICK STREET
Designated Facility Mail City:	DETROIT
Designated Facility Mail Zip:	48211
Designated Facility Mail State:	MI
Designated Facility Location Street Number:	Not reported
Designated Facility Location Street 1:	1923 FREDERICK STREET
Designated Facility Location Street 2:	Not reported
Designated Facility Location City:	DETROIT
Designated Facility Location Zip:	48211
Designated Facility Location State:	MI

DOLLAR GENERAL (Continued) **1016455547**

Designated Facility Contact Company Name: Not reported
Manifest Residue Indicator: N
Rejection Indicator: N

Federal Waste:
Manifest Tracking Number: 017765104FLE
Waste Line Number: 1
Federal Waste Code: D001
Federal Waste: IGNITABLE WASTE

Manifest Tracking Number: 017765104FLE
Waste Line Number: 1
Federal Waste Code: D002
Federal Waste: CORROSIVE WASTE

Manifest Tracking Number: 017765104FLE
Waste Line Number: 1
Federal Waste Code: D035
Federal Waste: METHYL ETHYL KETONE

Manifest Tracking Number: 017765104FLE
Waste Line Number: 1
Federal Waste Code: D039
Federal Waste: TETRACHLOROETHYLENE

Manifest Tracking Number: 017765104FLE
Waste Line Number: 1
Federal Waste Code: D040
Federal Waste: TRICHLORETHYLENE

State Waste:
Manifest Tracking Number: 017765104FLE
Waste Line Number: 1
State Waste Code Owner: NY
State Waste Code: B
State Waste: Incineration, heat recovery, burning. Waste management method code to be used on e-Manifest only

Transporter:
Manifest Tracking Number: 017765104FLE
Transporter Line Number: 1
Transporter EPA ID: MAD084814136
Transporter Name: Eq Northeast, Inc.

Waste Line:
Manifest Tracking Number: 017765104FLE
Waste Line Number: 1
U.S. DOT Hazardous Indicator: Y
U.S. DOT ID Number: UN1950
U.S. DOT Description: Rq, Un1950, Waste Aerosols, 2.1, Rq: D001, D002, Erg#126
Non-Hazardous Waste Description: Not reported
Number of Containers: 1
Container Type Code: CF
Container Type Description: Fiber or plastic boxes, cartons, cases
Waste Quantity: 3

DOLLAR GENERAL (Continued) **1016455547**

Quantity Unit of Measure Code:	P
Quantity Unit of Measure Description:	Pounds
Waste Quantity, in Tons:	0.0015
Acute Waste Quantity, in Tons:	0
Non-Acute Waste Quantity, in Tons:	0.0015
Waste Quantity, in Kilograms:	1.360545
Acute Waste Quantity, in Kilograms:	0
Non-Acute Waste Quantity, in Kilorgrams:	1.360545
Management Method Code:	H141
Management Method Description:	STORAGE, BULKING AND/OR TRANSFER OFF SITE
Waste Residue Indicator:	N
Quantity Discrepancy Indicator:	N
Waste Type Discrepancy Indicator:	N
Waste Density:	Not reported
Waste Density Unit of Measure Code:	Not reported
Waste Density Unit of Measure Description:	Not reported
Form Code:	Not reported
Form Code Description:	Not reported
Source Code:	Not reported
Source Code Description:	Not reported
Waste Minimization Code:	Not reported
Waste Minimization Code Description:	Not reported
Consent Number:	Not reported
EPA Waste Indicator:	Y
Manifest Tracking Number:	017765104FLE
Waste Line Number:	2
U.S. DOT Hazardous Indicator:	N
U.S. DOT ID Number:	Not reported
U.S. DOT Description:	Not reported
Non-Hazardous Waste Description:	Non Hazardous Liquid
Number of Containers:	1
Container Type Code:	DF
Container Type Description:	Fiberboard or plastic drums, barrels, kegs
Waste Quantity:	1
Quantity Unit of Measure Code:	P
Quantity Unit of Measure Description:	Pounds
Waste Quantity, in Tons:	0.0005
Acute Waste Quantity, in Tons:	0
Non-Acute Waste Quantity, in Tons:	0.0005
Waste Quantity, in Kilograms:	0.45351502
Acute Waste Quantity, in Kilograms:	0
Non-Acute Waste Quantity, in Kilorgrams:	0.45351502
Management Method Code:	H110
Management Method Description:	STABILIZATION
Waste Residue Indicator:	N
Quantity Discrepancy Indicator:	N
Waste Type Discrepancy Indicator:	N
Waste Density:	Not reported
Waste Density Unit of Measure Code:	Not reported
Waste Density Unit of Measure Description:	Not reported
Form Code:	Not reported
Form Code Description:	Not reported
Source Code:	Not reported
Source Code Description:	Not reported
Waste Minimization Code:	Not reported
Waste Minimization Code Description:	Not reported

DOLLAR GENERAL (Continued) **1016455547**

Consent Number: Not reported
EPA Waste Indicator: N

N74 **DOLLAR GENERAL STORE #8626** **NY MANIFEST** **S120959543**
NW **70-80 CENTRAL PLZ** **N/A**
1/8-1/4 **ILION, NY 13357**
0.131 mi.
692 ft. **Site 2 of 2 in cluster N**

Relative:
Lower

Actual:
405 ft.

NY MANIFEST:
EPA ID: NYR000206508
Country: USA
Name: Dollar General Store #8626
Address: 70-80 CENTRAL PLZ
Address 2: Not reported
City,State,Zip: ILION, NY 13357
Zip 4: Not reported
Location Address 1: 70-80 CENTRAL PLZ
Location Address 2: Not reported
Location City,State,Zip: ILION, NY 13357
Location Zip 4: Not reported
Facility Status: Not reported
Total Tanks: Not reported
Code: BP

Mailing:
Mailing Name: Dollar General Store #8626
Mailing Contact: Dollar General Store #8626
Mailing Address 1: 70-80 CENTRAL PLZ
Mailing Address 2: Not reported
Mailing City,State,Zip: ILION, NY 13357
Mailing Zip 4: Not reported
Mailing Country: USA
Mailing Phone: 3158948735

Manifest Data:
Document ID: Not reported
Manifest Status: Not reported
Trans1 State ID: MAD039322250
Year: 2018
Trans2 State ID: Not reported
Generator Ship Date: 03/21/2018
Trans1 Recv Date: 03/21/2018
Trans2 Recv Date: Not reported
TSD Site Recv Date: 04/03/2018
Part A Recv Date: Not reported
Part B Recv Date: Not reported
Generator EPA ID: NYR000206508
Trans1 EPA ID: Not reported
Trans2 EPA ID: Not reported
TSDF ID 1: NCD000648451
TSDF ID 2: Not reported
Manifest Tracking Number: 011707756FLE
Import Indicator: N
Export Indicator: N
Discr Quantity Indicator: N
Discr Type Indicator: N
Discr Residue Indicator: N

DOLLAR GENERAL STORE #8626 (Continued) **S120959543**

Discr Partial Reject Indicator:	N
Discr Full Reject Indicator:	N
Manifest Ref Number:	Not reported
Alt Facility RCRA ID:	Not reported
Alt Facility Sign Date:	Not reported
MGMT Method Type Code:	H141
Waste Code a:	Benzenebutanoic Acid, 4-[Bis(2-Chloroethyl)Amino]- (Or) Chlorambucil
Waste Code b:	Chloroform (Or) Methane, Trichloro-
Waste Code c:	2h-1,3,2-Oxazaphosphorin-2-Amine, N,N-Bis(2-Chloroethyl)Tetrahydro-, 2-Oxide (Or) Cyclophosphamide
Waste Code e:	Benzene, 1,4-Dichloro- (Or) P-Dichlorobenzene
Waste Code f:	Cyclohexane, 1,2,3,4,5,6-Hexachloro-, (1alpha, 2alpha, 3beta, 4alpha, 5alpha, 6beta)- (Or) Lindane
Waste Code g:	Not reported
Waste Code 1:	Not reported
Waste Code 2:	Not reported
Waste Code 3:	Not reported
Waste Code 4:	Not reported
Waste Code 5:	Not reported
Waste Code 6:	Not reported
Quantity:	3
Units:	Pounds
Number of Containers:	1
Container Type:	Fiberboard or plastic drums, barrels, kegs
Handling Method:	Burn
Specific Gravity:	1
Document ID:	Not reported
Manifest Status:	Not reported
Trans1 State ID:	MAD039322250
Year:	2018
Trans2 State ID:	Not reported
Generator Ship Date:	03/21/2018
Trans1 Recv Date:	03/21/2018
Trans2 Recv Date:	Not reported
TSD Site Recv Date:	04/03/2018
Part A Recv Date:	Not reported
Part B Recv Date:	Not reported
Generator EPA ID:	NYR000206508
Trans1 EPA ID:	Not reported
Trans2 EPA ID:	Not reported
TSDF ID 1:	NCD000648451
TSDF ID 2:	Not reported
Manifest Tracking Number:	011707756FLE
Import Indicator:	N
Export Indicator:	N
Discr Quantity Indicator:	N
Discr Type Indicator:	N
Discr Residue Indicator:	N
Discr Partial Reject Indicator:	N
Discr Full Reject Indicator:	N
Manifest Ref Number:	Not reported
Alt Facility RCRA ID:	Not reported
Alt Facility Sign Date:	Not reported
MGMT Method Type Code:	H141
Waste Code a:	Ignitable Waste
Waste Code b:	Methyl Ethyl Ketone

DOLLAR GENERAL STORE #8626 (Continued) **S120959543**

Waste Code c:	Not reported
Waste Code e:	Not reported
Waste Code f:	Not reported
Waste Code g:	Not reported
Waste Code 1:	Not reported
Waste Code 2:	Not reported
Waste Code 3:	Not reported
Waste Code 4:	Not reported
Waste Code 5:	Not reported
Waste Code 6:	Not reported
Quantity:	11
Units:	Pounds
Number of Containers:	1
Container Type:	Fiber or plastic boxes, cartons, cases
Handling Method:	Burn
Specific Gravity:	1
Document ID:	Not reported
Manifest Status:	Not reported
Trans1 State ID:	MAD039322250
Year:	2018
Trans2 State ID:	Not reported
Generator Ship Date:	03/21/2018
Trans1 Recv Date:	03/21/2018
Trans2 Recv Date:	Not reported
TSD Site Recv Date:	04/03/2018
Part A Recv Date:	Not reported
Part B Recv Date:	Not reported
Generator EPA ID:	NYR000206508
Trans1 EPA ID:	Not reported
Trans2 EPA ID:	Not reported
TSDF ID 1:	NCD000648451
TSDF ID 2:	Not reported
Manifest Tracking Number:	011707756FLE
Import Indicator:	N
Export Indicator:	N
Discr Quantity Indicator:	N
Discr Type Indicator:	N
Discr Residue Indicator:	N
Discr Partial Reject Indicator:	N
Discr Full Reject Indicator:	N
Manifest Ref Number:	Not reported
Alt Facility RCRA ID:	Not reported
Alt Facility Sign Date:	Not reported
MGMT Method Type Code:	H141
Waste Code a:	2-Propanone (I) (Or) Acetone (I)
Waste Code b:	Methanol (I) (Or) Methyl Alcohol (I)
Waste Code c:	Ignitable Waste
Waste Code e:	Barium
Waste Code f:	Chromium
Waste Code g:	Not reported
Waste Code 1:	Not reported
Waste Code 2:	Not reported
Waste Code 3:	Not reported
Waste Code 4:	Not reported
Waste Code 5:	Not reported
Waste Code 6:	Not reported

DOLLAR GENERAL STORE #8626 (Continued) **S120959543**

Quantity: 4
Units: Pounds
Number of Containers: 1
Container Type: Fiberboard or plastic drums, barrels, kegs
Handling Method: Burn
Specific Gravity: 1

Document ID: Not reported
Manifest Status: Not reported
Trans1 State ID: MAD039322250
Year: 2018
Trans2 State ID: Not reported
Generator Ship Date: 05/10/2017
Trans1 Recv Date: 05/10/2017
Trans2 Recv Date: Not reported
TSD Site Recv Date: 05/24/2017
Part A Recv Date: Not reported
Part B Recv Date: Not reported
Generator EPA ID: NYR000206508
Trans1 EPA ID: Not reported
Trans2 EPA ID: Not reported
TSDF ID 1: NCD000648451
TSDF ID 2: Not reported
Manifest Tracking Number: 010567117FLE
Import Indicator: N
Export Indicator: N
Discr Quantity Indicator: N
Discr Type Indicator: N
Discr Residue Indicator: N
Discr Partial Reject Indicator: N
Discr Full Reject Indicator: N
Manifest Ref Number: Not reported
Alt Facility RCRA ID: Not reported
Alt Facility Sign Date: Not reported
MGMT Method Type Code: H141
Waste Code a: Not reported
Waste Code b: Not reported
Waste Code c: Not reported
Waste Code e: Ignitable Waste
Waste Code f: Not reported
Waste Code g: Not reported
Waste Code 1: Not reported
Waste Code 2: Not reported
Waste Code 3: Not reported
Waste Code 4: Not reported
Waste Code 5: Not reported
Waste Code 6: Not reported
Quantity: 8
Units: Pounds
Number of Containers: 1
Container Type: Fiberboard or plastic drums, barrels, kegs
Handling Method: Burn
Specific Gravity: 1

Document ID: Not reported
Manifest Status: Not reported
Trans1 State ID: MAD039322250

DOLLAR GENERAL STORE #8626 (Continued) **S120959543**

Year:	2018
Trans2 State ID:	Not reported
Generator Ship Date:	05/10/2017
Trans1 Recv Date:	05/10/2017
Trans2 Recv Date:	Not reported
TSD Site Recv Date:	05/24/2017
Part A Recv Date:	Not reported
Part B Recv Date:	Not reported
Generator EPA ID:	NYR000206508
Trans1 EPA ID:	Not reported
Trans2 EPA ID:	Not reported
TSDF ID 1:	NCD000648451
TSDF ID 2:	Not reported
Manifest Tracking Number:	010567117FLE
Import Indicator:	N
Export Indicator:	N
Discr Quantity Indicator:	N
Discr Type Indicator:	N
Discr Residue Indicator:	N
Discr Partial Reject Indicator:	N
Discr Full Reject Indicator:	N
Manifest Ref Number:	Not reported
Alt Facility RCRA ID:	Not reported
Alt Facility Sign Date:	Not reported
MGMT Method Type Code:	H141
Waste Code a:	Not reported
Waste Code b:	Not reported
Waste Code c:	Not reported
Waste Code e:	Nicotine, & Salts (Or) Pyridine, 3-(1-Methyl-2-Pyrrolidinyl)-,(S)-, & Salts
Waste Code f:	Not reported
Waste Code g:	Not reported
Waste Code 1:	Not reported
Waste Code 2:	Not reported
Waste Code 3:	Not reported
Waste Code 4:	Not reported
Waste Code 5:	Not reported
Waste Code 6:	Not reported
Quantity:	1
Units:	Pounds
Number of Containers:	1
Container Type:	Fiberboard or plastic drums, barrels, kegs
Handling Method:	Burn
Specific Gravity:	1
Document ID:	Not reported
Manifest Status:	Not reported
Trans1 State ID:	MAD039322250
Year:	2018
Trans2 State ID:	Not reported
Generator Ship Date:	05/10/2017
Trans1 Recv Date:	05/10/2017
Trans2 Recv Date:	Not reported
TSD Site Recv Date:	05/24/2017
Part A Recv Date:	Not reported
Part B Recv Date:	Not reported
Generator EPA ID:	NYR000206508

DOLLAR GENERAL STORE #8626 (Continued) **S120959543**

Trans1 EPA ID:	Not reported
Trans2 EPA ID:	Not reported
TSDF ID 1:	NCD000648451
TSDF ID 2:	Not reported
Manifest Tracking Number:	010567117FLE
Import Indicator:	N
Export Indicator:	N
Discr Quantity Indicator:	N
Discr Type Indicator:	N
Discr Residue Indicator:	N
Discr Partial Reject Indicator:	N
Discr Full Reject Indicator:	N
Manifest Ref Number:	Not reported
Alt Facility RCRA ID:	Not reported
Alt Facility Sign Date:	Not reported
MGMT Method Type Code:	H141
Waste Code a:	Not reported
Waste Code b:	Methyl Ethyl Ketone
Waste Code c:	Not reported
Waste Code e:	Ignitable Waste
Waste Code f:	Not reported
Waste Code g:	Not reported
Waste Code 1:	Not reported
Waste Code 2:	Not reported
Waste Code 3:	Not reported
Waste Code 4:	Not reported
Waste Code 5:	Not reported
Waste Code 6:	Not reported
Quantity:	15
Units:	Pounds
Number of Containers:	1
Container Type:	Fiberboard or plastic drums, barrels, kegs
Handling Method:	Burn
Specific Gravity:	1

Document ID:	Not reported
Manifest Status:	Not reported
Trans1 State ID:	MAD039322250
Year:	2018
Trans2 State ID:	Not reported
Generator Ship Date:	05/10/2017
Trans1 Recv Date:	05/10/2017
Trans2 Recv Date:	Not reported
TSD Site Recv Date:	05/24/2017
Part A Recv Date:	Not reported
Part B Recv Date:	Not reported
Generator EPA ID:	NYR000206508
Trans1 EPA ID:	Not reported
Trans2 EPA ID:	Not reported
TSDF ID 1:	NCD000648451
TSDF ID 2:	Not reported
Manifest Tracking Number:	010567117FLE
Import Indicator:	N
Export Indicator:	N
Discr Quantity Indicator:	N
Discr Type Indicator:	N
Discr Residue Indicator:	N

DOLLAR GENERAL STORE #8626 (Continued) **S120959543**

Discr Partial Reject Indicator:	N
Discr Full Reject Indicator:	N
Manifest Ref Number:	Not reported
Alt Facility RCRA ID:	Not reported
Alt Facility Sign Date:	Not reported
MGMT Method Type Code:	H141
Waste Code a:	Not reported
Waste Code b:	Not reported
Waste Code c:	Not reported
Waste Code e:	Corrosive Waste
Waste Code f:	Not reported
Waste Code g:	Not reported
Waste Code 1:	Not reported
Waste Code 2:	Not reported
Waste Code 3:	Not reported
Waste Code 4:	Not reported
Waste Code 5:	Not reported
Waste Code 6:	Not reported
Quantity:	14
Units:	Pounds
Number of Containers:	1
Container Type:	Fiberboard or plastic drums, barrels, kegs
Handling Method:	Burn
Specific Gravity:	1

O75 **ANNUNCIATION PARISH CENTER** **NY UST** **U003178735**
WNW **60 WEST WEST STREET** **N/A**
1/8-1/4 **ILION V, NY 13357**
0.147 mi.
776 ft. **Site 1 of 2 in cluster O**

Relative: **Lower**
Actual: **406 ft.**

UST:

Name:	ANNUNCIATION PARISH CENTER
Address:	60 WEST WEST STREET
City,State,Zip:	ILION V, NY 13357
Id/Status:	6-140872 / Unregulated/Closed
Program Type:	PBS
Region:	STATE
DEC Region:	6
Expiration Date:	N/A
UTM X:	496853.98494
UTM Y:	4762440.91907
Site Type:	School

Affiliation Records:

Site Id:	41680
Affiliation Type:	Mail Contact
Company Name:	CHURCH OF THE ANNUNCIATION
Contact Type:	Not reported
Contact Name:	REVEREND ANTHONY BARRATT
Address1:	109 WEST STREET
Address2:	Not reported
City:	ILION
State:	NY
Zip Code:	13357
Country Code:	001
Phone:	(315) 894-3766

ANNUNCIATION PARISH CENTER (Continued) **U003178735**

EMail: Not reported
Fax Number: Not reported
Modified By: CGFREEDM
Date Last Modified: 2008-03-07

Site Id: 41680
Affiliation Type: Facility Operator
Company Name: ANNUNCIATION PARISH CENTER
Contact Type: Not reported
Contact Name: CHURCH OF THE ANNUNCIATION
Address1: Not reported
Address2: Not reported
City: Not reported
State: NN
Zip Code: Not reported
Country Code: 001
Phone: (315) 894-3766
EMail: Not reported
Fax Number: Not reported
Modified By: CGFREEDM
Date Last Modified: 2008-03-07

Site Id: 41680
Affiliation Type: Emergency Contact
Company Name: CHURCH OF THE ANNUNCIATION
Contact Type: Not reported
Contact Name: ILION FIRE DEPT
Address1: Not reported
Address2: Not reported
City: Not reported
State: NN
Zip Code: Not reported
Country Code: 001
Phone: (315) 895-7424
EMail: Not reported
Fax Number: Not reported
Modified By: TRANSLAT
Date Last Modified: 2004-03-04

Site Id: 41680
Affiliation Type: Facility Owner
Company Name: CHURCH OF THE ANNUNCIATION
Contact Type: PASTOR
Contact Name: REV. ANTHONY M. BARRATT
Address1: 109 WEST STREET
Address2: Not reported
City: ILION
State: NY
Zip Code: 13357
Country Code: 001
Phone: (315) 894-3766
EMail: Not reported
Fax Number: Not reported
Modified By: CGFREEDM
Date Last Modified: 2008-03-07

ANNUNCIATION PARISH CENTER (Continued) **U003178735**

Tank Info:

Tank Number:	1
Tank ID:	114265
Tank Status:	Closed - Removed
Material Name:	Closed - Removed
Capacity Gallons:	2000
Install Date:	05/01/1956
Date Tank Closed:	10/13/2010
Registered:	True
Tank Location:	Underground
Tank Type:	Steel/carbon steel
Material Code:	0001
Common Name of Substance:	#2 Fuel Oil (On-Site Consumption)
Tightness Test Method:	21
Date Test:	01/18/2007
Next Test Date:	Not reported
Pipe Model:	Not reported
Modified By:	MJGRIFFI
Last Modified:	05/09/2022

Equipment Records:

A00 - Tank Internal Protection - None
H00 - Tank Leak Detection - None
I00 - Overfill - None
L09 - Piping Leak Detection - Exempt Suction Piping
C02 - Pipe Location - Underground/On-ground
G00 - Tank Secondary Containment - None
J02 - Dispenser - Suction Dispenser
B00 - Tank External Protection - None
D02 - Pipe Type - Galvanized Steel
F00 - Pipe External Protection - None

O76 **ANNUNCIATION PARISH CENTER** **UST FINDER** **1028585505**
WNW **60 WEST WEST STREET** **N/A**
1/8-1/4 **ILION V, NY 13357**
0.147 mi.
776 ft. **Site 2 of 2 in cluster O**

Relative: **Lower**

Actual: **406 ft.**

UST FINDER:

Object ID:	317743
Facility ID:	NY41680
Name:	ANNUNCIATION PARISH CENTER
Address:	60 WEST WEST STREET
City,State,Zip:	ILION V, NY 13357
Address Match Type:	Not reported
Open USTs:	0
Closed USTs:	1
TOS USTs:	0
Population 1500ft:	1380
Private Wells 1500ft:	4
Within 100yr Floodplain:	No
Land Use:	Developed, Medium Intensity
Within SPA:	No
SPA PWS Facility ID:	Not reported
SPA Water Type:	Not reported
SPA Facility Type:	Not reported

ANNUNCIATION PARISH CENTER (Continued) **1028585505**

SPA HUC12:	Not reported
Within WHPA:	Yes
WHPA PWS Facility ID:	NY2102307_83546
WHPA Water Type:	GW - Ground water
WHPA Facility Type:	WL - Well
WHPA HUC12:	020200040704
Facility Status:	Closed UST(s)
Date of Last Inspection:	Not reported
EPA Region:	2
Tribe:	Not reported
Coordinate Source:	State
X Coord:	-75.038607
Y Coord:	43.0146370000001
Latitude:	43.014637
Longitude:	-75.038607

UST FINDER:

Object ID:	1267436
Facility ID:	NY41680
Tank ID:	NY63434
Tank Status:	Closed
Installation Date:	1956/05/01 16:00:01+00
Removal Date:	Not reported
Tank Capacity:	2000
Substances:	Not reported
Tank Wall Type:	Not reported

P77 **FASTRAC MARKET #236** **UST FINDER** **1028586617**
NNE **114 CENTRAL AVENUE** **N/A**
1/8-1/4 **ILION, NY 13357**
0.170 mi.
899 ft. **Site 1 of 4 in cluster P**

Relative: **Lower**
Actual: **393 ft.**

UST FINDER:

Object ID:	317805
Facility ID:	NY42672
Name:	FASTRAC MARKET #236
Address:	114 CENTRAL AVENUE
City,State,Zip:	ILION, NY 13357
Address Match Type:	Not reported
Open USTs:	3
Closed USTs:	5
TOS USTs:	0
Population 1500ft:	1003
Private Wells 1500ft:	0
Within 100yr Floodplain:	Yes
Land Use:	Developed, Medium Intensity
Within SPA:	No
SPA PWS Facility ID:	Not reported
SPA Water Type:	Not reported
SPA Facility Type:	Not reported
SPA HUC12:	Not reported
Within WHPA:	No
WHPA PWS Facility ID:	Not reported
WHPA Water Type:	Not reported
WHPA Facility Type:	Not reported
WHPA HUC12:	Not reported

FASTRAC MARKET #236 (Continued) **1028586617**

Facility Status:	Open UST(s)
Date of Last Inspection:	Not reported
EPA Region:	2
Tribe:	Not reported
Coordinate Source:	State
X Coord:	-75.032746
Y Coord:	43.0177770000001
Latitude:	43.017777
Longitude:	-75.032746

UST FINDER:

Object ID:	1271001
Facility ID:	NY42672
Tank ID:	NY67853
Tank Status:	Closed
Installation Date:	1990/04/01 15:59:59+00
Removal Date:	Not reported
Tank Capacity:	6000
Substances:	Not reported
Tank Wall Type:	Not reported

Object ID:	1271002
Facility ID:	NY42672
Tank ID:	NY72585
Tank Status:	Closed
Installation Date:	1990/04/01 15:59:59+00
Removal Date:	Not reported
Tank Capacity:	4000
Substances:	Not reported
Tank Wall Type:	Not reported

Object ID:	1271003
Facility ID:	NY42672
Tank ID:	NY72586
Tank Status:	Open
Installation Date:	2011/10/14 15:59:59+00
Removal Date:	Not reported
Tank Capacity:	20000
Substances:	Not reported
Tank Wall Type:	Not reported

Object ID:	1271004
Facility ID:	NY42672
Tank ID:	NY72587
Tank Status:	Open
Installation Date:	2011/10/14 15:59:59+00
Removal Date:	Not reported
Tank Capacity:	12000
Substances:	Not reported
Tank Wall Type:	Not reported

Object ID:	1271005
Facility ID:	NY42672
Tank ID:	NY117180
Tank Status:	Open
Installation Date:	2011/10/14 15:59:59+00
Removal Date:	Not reported
Tank Capacity:	8000

FASTRAC MARKET #236 (Continued) **1028586617**

Substances:	Not reported
Tank Wall Type:	Not reported
Object ID:	1271093
Facility ID:	NY42672
Tank ID:	NY67852
Tank Status:	Closed
Installation Date:	1990/04/01 15:59:59+00
Removal Date:	Not reported
Tank Capacity:	10000
Substances:	Not reported
Tank Wall Type:	Not reported
Object ID:	1271094
Facility ID:	NY42672
Tank ID:	NY66510
Tank Status:	Closed
Installation Date:	1990/04/01 15:59:59+00
Removal Date:	Not reported
Tank Capacity:	6000
Substances:	Not reported
Tank Wall Type:	Not reported
Object ID:	1271095
Facility ID:	NY42672
Tank ID:	NY64613
Tank Status:	Closed
Installation Date:	1990/04/01 15:59:59+00
Removal Date:	Not reported
Tank Capacity:	4000
Substances:	Not reported
Tank Wall Type:	Not reported

P78 **FASTRAC # 236** **UST FINDER RELEASE** **1029074515**
NNE **114 CENTRAL AVE** **N/A**
1/8-1/4 **ILION, NY 13357**
0.170 mi.
899 ft. **Site 2 of 4 in cluster P**

Relative: UST FINDER RELEASE:
Lower

Actual:
393 ft.

Object ID:	252375
Facility ID:	NY331795
Lust ID:	NY702615
Name:	FASTRAC # 236
Address:	114 CENTRAL AVE
City,State,Zip:	ILION, NY 13357
Address Match Type:	Not reported
Reported Date:	2007/06/02 15:59:59+00
Status:	No Further Action
Substance:	Not reported
Population within 1500ft:	998
Domestic Wells within 1500ft:	0
Land Use:	Developed, Medium Intensity
Within SPA:	No
SPA PWS Facility ID:	Not reported
SPA Water Type:	Not reported
SPA Facility Type:	Not reported

FASTRAC # 236 (Continued) **1029074515**

SPA HUC12:	Not reported
Within WHPA:	No
WHPA PWS Facility ID:	Not reported
WHPA Water Type:	Not reported
WHPA Facility Type:	Not reported
WHPA HUC12:	Not reported
Within 100yr Floodplain:	Yes
Tribe:	Not reported
EPA Region:	2
NFA Letter 1:	Not reported
NFA Letter 2:	Not reported
NFA Letter 3:	Not reported
NFA Letter 4:	Not reported
Closed With Residual Contaminate:	Not reported
Coordinate Source:	State
X Coord:	-75.0330999999999
Y Coord:	43.0181600000001
Latitude:	43.01816
Longitude:	-75.0331

P79 **FASTRAC- 236** **NY UST** **U001847952**
NNE **114 CENTRAL AVENUE** **N/A**
1/8-1/4 **ILION, NY 13357**
0.170 mi.
899 ft. **Site 3 of 4 in cluster P**

Relative: **Lower**
Actual: **393 ft.**

UST:

Name:	FASTRAC- 236
Address:	114 CENTRAL AVENUE
City,State,Zip:	ILION, NY 13357
Id/Status:	6-500798 / Active
Program Type:	PBS
Region:	STATE
DEC Region:	6
Expiration Date:	05/15/2028
UTM X:	497331.68028
UTM Y:	4762789.46844
Site Type:	Retail Gasoline Sales

Affiliation Records:

Site Id:	42672
Affiliation Type:	Mail Contact
Company Name:	ATLAS
Contact Type:	AUTHORIZED REPRESENTATIVE
Contact Name:	ALEXANDRA BAUER
Address1:	73 WILLIAM FRANKS DRIVE
Address2:	Not reported
City:	WEST SPRINGFIELD
State:	MA
Zip Code:	01089
Country Code:	001
Phone:	(413) 789-3530
EMail:	CUMBERLANDFARMS@ONEATLAS.COM
Fax Number:	Not reported
Modified By:	nFormUpd
Date Last Modified:	2024-11-19

Site Id:	42672

FASTRAC- 236 (Continued) **U001847952**

Affiliation Type:	Facility Owner
Company Name:	OBSIDIAN ML 3, LLC
Contact Type:	AUTHORIZED REPRESENTATIVE
Contact Name:	ALEXANDRA BAUER
Address1:	11995 EL CAMINO REAL
Address2:	Not reported
City:	SAN DIEGO
State:	CA
Zip Code:	92130
Country Code:	001
Phone:	(858) 284-5366
EMail:	Not reported
Fax Number:	Not reported
Modified By:	ACDANIEL
Date Last Modified:	2024-05-30

Site Id:	42672
Affiliation Type:	Facility Operator
Company Name:	FASTRAC- 236
Contact Type:	Not reported
Contact Name:	ADAM SANSOUCY
Address1:	Not reported
Address2:	Not reported
City:	Not reported
State:	NN
Zip Code:	Not reported
Country Code:	001
Phone:	(315) 894-8686
EMail:	Not reported
Fax Number:	Not reported
Modified By:	ACDANIEL
Date Last Modified:	2024-05-30

Site Id:	42672
Affiliation Type:	Emergency Contact
Company Name:	OBSIDIAN ML 5, LLC
Contact Type:	Not reported
Contact Name:	MARTIN HILFINGER
Address1:	Not reported
Address2:	Not reported
City:	Not reported
State:	NN
Zip Code:	Not reported
Country Code:	999
Phone:	(800) 225-9702
EMail:	Not reported
Fax Number:	Not reported
Modified By:	JSMACRI
Date Last Modified:	2023-09-05

Tank Info:

Tank Number:	004
Tank ID:	241342
Tank Status:	In Service
Material Name:	In Service
Capacity Gallons:	20000

FASTRAC- 236 (Continued) **U001847952**

Install Date: 10/14/2011
Date Tank Closed: Not reported
Registered: True
Tank Location: Underground
Tank Type: Equivalent technology
Material Code: 2712
Common Name of Substance: Gasoline/Ethanol

Tightness Test Method: NN
Date Test: Not reported
Next Test Date: Not reported
Pipe Model: Not reported
Modified By: JSMACRI
Last Modified: 08/31/2023

Equipment Records:

A00 - Tank Internal Protection - None
B04 - Tank External Protection - Fiberglass
D06 - Pipe Type - Fiberglass Reinforced Plastic (FRP)
H01 - Tank Leak Detection - Interstitial - Electronic Monitoring
I03 - Overfill - Automatic Shut-Off
K01 - Spill Prevention - Catch Basin
E04 - Piping Secondary Containment - Double walled UG
G04 - Tank Secondary Containment - Double-Walled (Underground)
J01 - Dispenser - Pressurized Dispenser
C02 - Pipe Location - Underground/On-ground
F04 - Pipe External Protection - Fiberglass
L01 - Piping Leak Detection - Interstitial - Electronic Monitoring
L07 - Piping Leak Detection - Pressurized Piping Leak Detector

Tank Number: 05A
Tank ID: 241343
Tank Status: In Service
Material Name: In Service
Capacity Gallons: 8000
Install Date: 10/14/2011
Date Tank Closed: Not reported
Registered: True
Tank Location: Underground
Tank Type: Equivalent technology
Material Code: 0009
Common Name of Substance: Gasoline

Tightness Test Method: -
Date Test: Not reported
Next Test Date: Not reported
Pipe Model: Not reported
Modified By: JSMACRI
Last Modified: 08/31/2023

Equipment Records:

A00 - Tank Internal Protection - None
B04 - Tank External Protection - Fiberglass
D06 - Pipe Type - Fiberglass Reinforced Plastic (FRP)
H01 - Tank Leak Detection - Interstitial - Electronic Monitoring
I03 - Overfill - Automatic Shut-Off
K01 - Spill Prevention - Catch Basin

FASTRAC- 236 (Continued) **U001847952**

E04 - Piping Secondary Containment - Double walled UG
G04 - Tank Secondary Containment - Double-Walled (Underground)
J01 - Dispenser - Pressurized Dispenser
C02 - Pipe Location - Underground/On-ground
F04 - Pipe External Protection - Fiberglass
L01 - Piping Leak Detection - Interstitial - Electronic Monitoring
L07 - Piping Leak Detection - Pressurized Piping Leak Detector

Tank Number:	05B
Tank ID:	241344
Tank Status:	In Service
Material Name:	In Service
Capacity Gallons:	12000
Install Date:	10/14/2011
Date Tank Closed:	Not reported
Registered:	True
Tank Location:	Underground
Tank Type:	Equivalent technology
Material Code:	0008
Common Name of Substance:	Diesel
Tightness Test Method:	NN
Date Test:	Not reported
Next Test Date:	Not reported
Pipe Model:	Not reported
Modified By:	JSMACRI
Last Modified:	08/31/2023

Equipment Records:

A00 - Tank Internal Protection - None
B04 - Tank External Protection - Fiberglass
D06 - Pipe Type - Fiberglass Reinforced Plastic (FRP)
H01 - Tank Leak Detection - Interstitial - Electronic Monitoring
I03 - Overfill - Automatic Shut-Off
K01 - Spill Prevention - Catch Basin
E04 - Piping Secondary Containment - Double walled UG
G04 - Tank Secondary Containment - Double-Walled (Underground)
J01 - Dispenser - Pressurized Dispenser
C02 - Pipe Location - Underground/On-ground
F04 - Pipe External Protection - Fiberglass
L01 - Piping Leak Detection - Interstitial - Electronic Monitoring
L07 - Piping Leak Detection - Pressurized Piping Leak Detector

Tank Number:	1
Tank ID:	118180
Tank Status:	Closed - Removed
Material Name:	Closed - Removed
Capacity Gallons:	10000
Install Date:	04/01/1990
Date Tank Closed:	09/28/2011
Registered:	True
Tank Location:	Underground
Tank Type:	Fiberglass coated steel
Material Code:	2712
Common Name of Substance:	Gasoline/Ethanol

FASTRAC- 236 (Continued) **U001847952**

Tightness Test Method: 01
Date Test: 08/01/1990
Next Test Date: Not reported
Pipe Model: B
Modified By: JSMACRI
Last Modified: 08/31/2023

Equipment Records:

E04 - Piping Secondary Containment - Double walled UG
G04 - Tank Secondary Containment - Double-Walled (Underground)
J01 - Dispenser - Pressurized Dispenser
C02 - Pipe Location - Underground/On-ground
L07 - Piping Leak Detection - Pressurized Piping Leak Detector
A00 - Tank Internal Protection - None
B04 - Tank External Protection - Fiberglass
D01 - Pipe Type - Steel/Carbon Steel/Iron
H01 - Tank Leak Detection - Interstitial - Electronic Monitoring
I01 - Overfill - Float Vent Valve
I02 - Overfill - High Level Alarm
K01 - Spill Prevention - Catch Basin
L08 - Piping Leak Detection - Tank Top Sump
F05 - Pipe External Protection - Jacketed
H05 - Tank Leak Detection - In-Tank System (ATG)

Tank Number: 2A
Tank ID: 118183
Tank Status: Closed - Removed
Material Name: Closed - Removed
Capacity Gallons: 4000
Install Date: 04/01/1990
Date Tank Closed: 09/28/2011
Registered: True
Tank Location: Underground
Tank Type: Fiberglass coated steel
Material Code: 0008
Common Name of Substance: Diesel

Tightness Test Method: 01
Date Test: 08/01/1990
Next Test Date: Not reported
Pipe Model: B
Modified By: JSMACRI
Last Modified: 08/31/2023

Equipment Records:

E04 - Piping Secondary Containment - Double walled UG
G04 - Tank Secondary Containment - Double-Walled (Underground)
J01 - Dispenser - Pressurized Dispenser
C02 - Pipe Location - Underground/On-ground
L07 - Piping Leak Detection - Pressurized Piping Leak Detector
A00 - Tank Internal Protection - None
B04 - Tank External Protection - Fiberglass
D01 - Pipe Type - Steel/Carbon Steel/Iron
H01 - Tank Leak Detection - Interstitial - Electronic Monitoring
I01 - Overfill - Float Vent Valve
I02 - Overfill - High Level Alarm
K01 - Spill Prevention - Catch Basin

FASTRAC- 236 (Continued) **U001847952**

L08 - Piping Leak Detection - Tank Top Sump
F05 - Pipe External Protection - Jacketed
H05 - Tank Leak Detection - In-Tank System (ATG)

Tank Number:	2B
Tank ID:	118184
Tank Status:	Closed - Removed
Material Name:	Closed - Removed
Capacity Gallons:	6000
Install Date:	04/01/1990
Date Tank Closed:	09/28/2011
Registered:	True
Tank Location:	Underground
Tank Type:	Fiberglass coated steel
Material Code:	2712
Common Name of Substance:	Gasoline/Ethanol
Tightness Test Method:	01
Date Test:	08/01/1990
Next Test Date:	Not reported
Pipe Model:	B
Modified By:	JSMACRI
Last Modified:	08/31/2023

Equipment Records:

E04 - Piping Secondary Containment - Double walled UG
G04 - Tank Secondary Containment - Double-Walled (Underground)
J01 - Dispenser - Pressurized Dispenser
C02 - Pipe Location - Underground/On-ground
L07 - Piping Leak Detection - Pressurized Piping Leak Detector
A00 - Tank Internal Protection - None
B04 - Tank External Protection - Fiberglass
D01 - Pipe Type - Steel/Carbon Steel/Iron
H01 - Tank Leak Detection - Interstitial - Electronic Monitoring
I01 - Overfill - Float Vent Valve
I02 - Overfill - High Level Alarm
K01 - Spill Prevention - Catch Basin
L08 - Piping Leak Detection - Tank Top Sump
F05 - Pipe External Protection - Jacketed
H05 - Tank Leak Detection - In-Tank System (ATG)

Tank Number:	3A
Tank ID:	118181
Tank Status:	Closed - Removed
Material Name:	Closed - Removed
Capacity Gallons:	4000
Install Date:	04/01/1990
Date Tank Closed:	09/28/2011
Registered:	True
Tank Location:	Underground
Tank Type:	Fiberglass coated steel
Material Code:	2722
Common Name of Substance:	Kerosene [#1 Fuel Oil] (Resale/Redistribute)
Tightness Test Method:	01
Date Test:	08/01/1990

FASTRAC- 236 (Continued) **U001847952**

Next Test Date: Not reported
Pipe Model: B
Modified By: JSMACRI
Last Modified: 08/31/2023

Equipment Records:

E04 - Piping Secondary Containment - Double walled UG
G04 - Tank Secondary Containment - Double-Walled (Underground)
J01 - Dispenser - Pressurized Dispenser
C02 - Pipe Location - Underground/On-ground
L07 - Piping Leak Detection - Pressurized Piping Leak Detector
A00 - Tank Internal Protection - None
B04 - Tank External Protection - Fiberglass
D01 - Pipe Type - Steel/Carbon Steel/Iron
H01 - Tank Leak Detection - Interstitial - Electronic Monitoring
I01 - Overfill - Float Vent Valve
I02 - Overfill - High Level Alarm
K01 - Spill Prevention - Catch Basin
L08 - Piping Leak Detection - Tank Top Sump
F05 - Pipe External Protection - Jacketed
H05 - Tank Leak Detection - In-Tank System (ATG)

Tank Number: 3B
Tank ID: 118182
Tank Status: Closed - Removed
Material Name: Closed - Removed
Capacity Gallons: 6000
Install Date: 04/01/1990
Date Tank Closed: 09/28/2011
Registered: True
Tank Location: Underground
Tank Type: Fiberglass coated steel
Material Code: 2712
Common Name of Substance: Gasoline/Ethanol

Tightness Test Method: 01
Date Test: 08/01/1990
Next Test Date: Not reported
Pipe Model: B
Modified By: JSMACRI
Last Modified: 08/31/2023

Equipment Records:

E04 - Piping Secondary Containment - Double walled UG
G04 - Tank Secondary Containment - Double-Walled (Underground)
J01 - Dispenser - Pressurized Dispenser
C02 - Pipe Location - Underground/On-ground
L07 - Piping Leak Detection - Pressurized Piping Leak Detector
A00 - Tank Internal Protection - None
B04 - Tank External Protection - Fiberglass
D01 - Pipe Type - Steel/Carbon Steel/Iron
H01 - Tank Leak Detection - Interstitial - Electronic Monitoring
I01 - Overfill - Float Vent Valve
I02 - Overfill - High Level Alarm
K01 - Spill Prevention - Catch Basin
L08 - Piping Leak Detection - Tank Top Sump
F05 - Pipe External Protection - Jacketed

FASTRAC- 236 (Continued) **U001847952**

H05 - Tank Leak Detection - In-Tank System (ATG)

80
ESE
1/8-1/4
0.180 mi.
948 ft.

EASTERN AUTO MALL INC
176 E MAIN ST
ILION, NY 13357

RCRA-VSQG **1000402183**
FINDS **NYD057766271**
ECHO
NY MANIFEST

Relative:
Lower

Actual:
410 ft.

RCRA Listings:

Date Form Received by Agency:		20070101
Handler Name:		Eastern Auto Mall Inc
Handler Address:		E Main St
Handler City,State,Zip:		ILION, NY 13357
EPA ID:		NYD057766271
Contact Name:		Not reported
Contact Address:		E MAIN ST
Contact City,State,Zip:		ILION, NY 13357
Contact Telephone:		Not reported
Contact Fax:		Not reported
Contact Email:		Not reported
Contact Title:		Not reported
EPA Region:		02
Land Type:		Not reported
Federal Waste Generator Description:		Conditionally Exempt Small Quantity Generator
Non-Notifier:		Not reported
Biennial Report Cycle:		Not reported
Accessibility:		Not reported
Active Site Indicator:		Handler Activities
State District Owner:		Ny
State District:		NYSDEC R6
Mailing Address:		E MAIN ST
Mailing City,State,Zip:		ILION, NY 13357
Owner Name:	Unknown	
Owner Type:		Private
Operator Name:	Unknown	
Operator Type:		Private
Short-Term Generator Activity:		No
Importer Activity:		No
Mixed Waste Generator:		No
Transporter Activity:		No
Transfer Facility Activity:		No
Recycler Activity with Storage:		No
Small Quantity On-Site Burner Exemption:		No
Smelting Melting and Refining Furnace Exemption:		No
Underground Injection Control:		No
Off-Site Waste Receipt:		No
Universal Waste Indicator:		No
Universal Waste Destination Facility:		No
Federal Universal Waste:		No
Active Site State-Reg Handler:		---
Federal Facility Indicator:		Not reported
Hazardous Secondary Material Indicator:		N
Sub-Part K Indicator:		Not reported
2018 GPRA Permit Baseline:		Not on the Baseline
2018 GPRA Renewals Baseline:		Not on the Baseline
202 GPRA Corrective Action Baseline:		No
Subject to Corrective Action Universe:		No
Non-TSDFs Where RCRA CA has Been Imposed Universe:		No

EASTERN AUTO MALL INC (Continued) **1000402183**

Corrective Action Priority Ranking:	No NCAPS ranking
Environmental Control Indicator:	No
Institutional Control Indicator:	No
Human Exposure Controls Indicator:	N/A
Groundwater Controls Indicator:	N/A
Significant Non-Complier Universe:	No
Unaddressed Significant Non-Complier Universe:	No
Addressed Significant Non-Complier Universe:	No
Significant Non-Complier With a Compliance Schedule Universe:	No
Financial Assurance Required:	Not reported
Handler Date of Last Change:	20150414
Recognized Trader-Importer:	No
Recognized Trader-Exporter:	No
Importer of Spent Lead Acid Batteries:	No
Exporter of Spent Lead Acid Batteries:	No
Recycler Activity Without Storage:	No
Manifest Broker:	No
Sub-Part P Indicator:	No

Hazardous Waste Summary:

Waste Code:	D000
Waste Description:	Not Defined
Waste Code:	D001
Waste Description:	Ignitable Waste
Waste Code:	F003
Waste Description:	The Following Spent Nonhalogenated Solvents: Xylene, Acetone, Ethyl Acetate, Ethyl Benzene, Ethyl Ether, Methyl Isobutyl Ketone, N-Butyl Alcohol, Cyclohexanone, And Methanol; All Spent Solvent Mixtures/Blends Containing, Before Use, Only The Above Spent Nonhalogenated Solvents; And All Spent Solvent Mixtures/Blends Containing, Before Use, One Or More Of The Above Nonhalogenated Solvents, And A Total Of Ten Percent Or More (By Volume) Of One Or More Of Those Solvents Listed In F001, F002, F004, And F005; And Still Bottoms From The Recovery Of These Spent Solvents And Spent Solvent Mixtures.
Waste Code:	F005
Waste Description:	The Following Spent Nonhalogenated Solvents: Toluene, Methyl Ethyl Ketone, Carbon Disulfide, Isobutanol, Pyridine, Benzene, 2-Ethoxyethanol, And 2-Nitropropane; All Spent Solvent Mixtures/Blends Containing, Before Use, A Total Of Ten Percent Or More (By Volume) Of One Or More Of The Above Nonhalogenated Solvents Or Those Solvents Listed In F001, F002, Or F004; And Still Bottoms From The Recovery Of These Spent Solvents And Spent Solvent Mixtures.

Handler - Owner Operator:

Owner/Operator Indicator:	Owner
Owner/Operator Name: UNKNOWN	
Legal Status:	Private
Date Became Current:	Not reported
Date Ended Current:	Not reported
Owner/Operator Address:	NOT REQUIRED
Owner/Operator City,State,Zip:	NOT REQUIRED, WY 99999

EASTERN AUTO MALL INC (Continued) **1000402183**

Owner/Operator Telephone:	212-555-1212
Owner/Operator Telephone Ext:	Not reported
Owner/Operator Fax:	Not reported
Owner/Operator Email:	Not reported
Owner/Operator Indicator:	Operator
Owner/Operator Name: UNKNOWN	
Legal Status:	Private
Date Became Current:	Not reported
Date Ended Current:	Not reported
Owner/Operator Address:	NOT REQUIRED
Owner/Operator City,State,Zip:	NOT REQUIRED, WY 99999
Owner/Operator Telephone:	212-555-1212
Owner/Operator Telephone Ext:	Not reported
Owner/Operator Fax:	Not reported
Owner/Operator Email:	Not reported
Owner/Operator Indicator:	Owner
Owner/Operator Name: UNKNOWN	
Legal Status:	Private
Date Became Current:	Not reported
Date Ended Current:	Not reported
Owner/Operator Address:	NOT REQUIRED
Owner/Operator City,State,Zip:	NOT REQUIRED, WY 99999
Owner/Operator Telephone:	212-555-1212
Owner/Operator Telephone Ext:	Not reported
Owner/Operator Fax:	Not reported
Owner/Operator Email:	Not reported

Historic Generators:

Receive Date:	19990714
Handler Name: EASTERN AUTO MALL INC	
Federal Waste Generator Description:	Small Quantity Generator
State District Owner:	Ny
Large Quantity Handler of Universal Waste:	No
Recognized Trader Importer:	No
Recognized Trader Exporter:	No
Spent Lead Acid Battery Importer:	No
Spent Lead Acid Battery Exporter:	No
Current Record:	No
Non Storage Recycler Activity:	Not reported
Electronic Manifest Broker:	Not reported
Receive Date:	20060101
Handler Name: EASTERN AUTO MALL INC	
Federal Waste Generator Description:	Very Small Quantity Generator (formerly Conditionally-Exempt Small Quantity Generator
State District Owner:	Ny
Large Quantity Handler of Universal Waste:	No
Recognized Trader Importer:	No
Recognized Trader Exporter:	No
Spent Lead Acid Battery Importer:	No
Spent Lead Acid Battery Exporter:	No
Current Record:	No
Non Storage Recycler Activity:	Not reported
Electronic Manifest Broker:	Not reported

EASTERN AUTO MALL INC (Continued) **1000402183**

Receive Date: 20070101
Handler Name: EASTERN AUTO MALL INC
Federal Waste Generator Description: Very Small Quantity Generator (formerly Conditionally-Exempt Small Quantity Generator
State District Owner: Ny
Large Quantity Handler of Universal Waste: No
Recognized Trader Importer: No
Recognized Trader Exporter: No
Spent Lead Acid Battery Importer: No
Spent Lead Acid Battery Exporter: No
Current Record: Yes
Non Storage Recycler Activity: Not reported
Electronic Manifest Broker: Not reported

Receive Date: 19870508
Handler Name: EASTERN AUTO MALL INC
Federal Waste Generator Description: Large Quantity Generator
State District Owner: Ny
Large Quantity Handler of Universal Waste: No
Recognized Trader Importer: No
Recognized Trader Exporter: No
Spent Lead Acid Battery Importer: No
Spent Lead Acid Battery Exporter: No
Current Record: No
Non Storage Recycler Activity: Not reported
Electronic Manifest Broker: Not reported

List of NAICS Codes and Descriptions:
NAICS Codes: No NAICS Codes Found

Facility Has Received Notices of Violations:
Violations: No Violations Found

Evaluation Action Summary:
Evaluations: No Evaluations Found

FINDS:
Registry ID: 110004361191

Click Here for FRS Facility Detail Report:

Environmental Interest/Information System:
The New York Department of Environmental Conservation Facility Information System (FIS) database houses all information about facilities that are regulated or of environmental interest to the state of New York.
The Resource Conservation and Recovery Act Information System (RCRAInfo) is EPA's comprehensive information system in support of the Resource Conservation and Recovery Act (RCRA) of 1976 and the Hazardous and Solid Waste Amendments (HSWA) of 1984. It tracks many types of information about generators, transporters, treaters, storers, and disposers of hazardous waste.

Click this hyperlink while viewing on your computer to access additional FINDS: detail in the EDR Site Report.

EASTERN AUTO MALL INC (Continued) **1000402183**

ECHO:
- Envid: 1000402183
- Registry ID: 110004361191

DFR URL:
- Name: EASTERN AUTO MALL INC
- Address: 176 E MAIN ST
- City,State,Zip: ILION, NY 13357

NY MANIFEST:
- EPA ID: NYD057766271
- Country: USA
- Name: Eastern Auto Mall
- Address: 176 E MAIN ST
- Address 2: Not reported
- City,State,Zip: ILION, NY 13357
- Zip 4: Not reported
- Location Address 1: 176 E MAIN ST
- Location Address 2: Not reported
- Location City,State,Zip: ILION, NY 13357
- Location Zip 4: 1338
- Facility Status: Not reported
- Total Tanks: Not reported
- Code: BP

Mailing:
- Mailing Name: Eastern Auto Mall
- Mailing Contact: Eastern Auto Mall
- Mailing Address 1: 176 E MAIN ST
- Mailing Address 2: Not reported
- Mailing City,State,Zip: ILION, NY 13357
- Mailing Zip 4: 1338
- Mailing Country: USA
- Mailing Phone: 3158957487

Manifest Data:
- Document ID: NYB5194314
- Manifest Status: Not reported
- Trans1 State ID: P52019IL
- Year: 1994
- Trans2 State ID: Not reported
- Generator Ship Date: 02/17/1994
- Trans1 Recv Date: 02/17/1994
- Trans2 Recv Date: Not reported
- TSD Site Recv Date: 02/23/1994
- Part A Recv Date: Not reported
- Part B Recv Date: Not reported
- Generator EPA ID: NYD057766271
- Trans1 EPA ID: ILD099202681
- Trans2 EPA ID: Not reported
- TSDF ID 1: NYD049836679
- TSDF ID 2: Not reported
- Manifest Tracking Number: Not reported
- Import Indicator: Not reported
- Export Indicator: Not reported
- Discr Quantity Indicator: Not reported

EASTERN AUTO MALL INC (Continued) **1000402183**

Discr Type Indicator:	Not reported
Discr Residue Indicator:	Not reported
Discr Partial Reject Indicator:	Not reported
Discr Full Reject Indicator:	Not reported
Manifest Ref Number:	Not reported
Alt Facility RCRA ID:	Not reported
Alt Facility Sign Date:	Not reported
MGMT Method Type Code:	Not reported
Waste Code 1:	The Following Spent Nonhalogenated Solvents: Toluene, Methyl Ethyl Ketone, Carbon Disulfide, Isobutanol, Pyridine, Benzene, 2-Ethoxyethanol, And 2-Nitropropane; All Spent Solvent Mixtures/Blends Containing, Before Use, A Total Of Ten Percent Or More (By Volume) Of One Or More Of The Above Nonhalogenated Solvents Or Those Solvents Listed In F001, F002, Or F004; And Still Bottoms From The Recovery Of These Spent Solvents And Spent Solvent Mixtures.
Waste Code 2:	Not reported
Waste Code 3:	Not reported
Waste Code 4:	Not reported
Waste Code 5:	Not reported
Waste Code 6:	Not reported
Quantity:	00060
Units:	Gallons (liquids only)
Number of Containers:	001
Container Type:	Cargo tanks (tank trucks)
Handling Method:	Burn
Specific Gravity:	01.00
Document ID:	NYB7358589
Manifest Status:	Not reported
Trans1 State ID:	P52019IL
Year:	1996
Trans2 State ID:	Not reported
Generator Ship Date:	02/14/1996
Trans1 Recv Date:	02/14/1996
Trans2 Recv Date:	Not reported
TSD Site Recv Date:	02/16/1996
Part A Recv Date:	Not reported
Part B Recv Date:	Not reported
Generator EPA ID:	NYD057766271
Trans1 EPA ID:	NJD080631369
Trans2 EPA ID:	Not reported
TSDF ID 1:	NYD049836679
TSDF ID 2:	Not reported
Manifest Tracking Number:	Not reported
Import Indicator:	Not reported
Export Indicator:	Not reported
Discr Quantity Indicator:	Not reported
Discr Type Indicator:	Not reported
Discr Residue Indicator:	Not reported
Discr Partial Reject Indicator:	Not reported
Discr Full Reject Indicator:	Not reported
Manifest Ref Number:	Not reported
Alt Facility RCRA ID:	Not reported
Alt Facility Sign Date:	Not reported
MGMT Method Type Code:	Not reported
Waste Code 1:	The Following Spent Nonhalogenated Solvents: Toluene, Methyl Ethyl Ketone, Carbon Disulfide, Isobutanol, Pyridine, Benzene,

EASTERN AUTO MALL INC (Continued) **1000402183**

2-Ethoxyethanol, And 2-Nitropropane; All Spent Solvent Mixtures/Blends Containing, Before Use, A Total Of Ten Percent Or More (By Volume) Of One Or More Of The Above Nonhalogenated Solvents Or Those Solvents Listed In F001, F002, Or F004; And Still Bottoms From The Recovery Of These Spent Solvents And Spent Solvent Mixtures.

Waste Code 2: Not reported
Waste Code 3: Not reported
Waste Code 4: Not reported
Waste Code 5: Not reported
Waste Code 6: Not reported
Quantity: 00100
Units: Gallons (liquids only)
Number of Containers: 001
Container Type: Cargo tanks (tank trucks)
Handling Method: Burn
Specific Gravity: 01.00

Document ID: MAM1189450
Manifest Status: Not reported
Trans1 State ID: P207075IL
Year: 2000
Trans2 State ID: Not reported
Generator Ship Date: 05/24/2000
Trans1 Recv Date: 05/24/2000
Trans2 Recv Date: Not reported
TSD Site Recv Date: 05/30/2000
Part A Recv Date: Not reported
Part B Recv Date: Not reported
Generator EPA ID: NYD057766271
Trans1 EPA ID: NJD080631369
Trans2 EPA ID: Not reported
TSDF ID 1: MAD053452637
TSDF ID 2: Not reported
Manifest Tracking Number: Not reported
Import Indicator: Not reported
Export Indicator: Not reported
Discr Quantity Indicator: Not reported
Discr Type Indicator: Not reported
Discr Residue Indicator: Not reported
Discr Partial Reject Indicator: Not reported
Discr Full Reject Indicator: Not reported
Manifest Ref Number: Not reported
Alt Facility RCRA ID: Not reported
Alt Facility Sign Date: Not reported
MGMT Method Type Code: Not reported
Waste Code 1: The Following Spent Nonhalogenated Solvents: Xylene, Acetone, Ethyl Acetate, Ethyl Benzene, Ethyl Ether, Methyl Isobutyl Ketone, N-Butyl Alcohol, Cyclohexanone, And Methanol; All Spent Solvent Mixtures/Blends Containing, Before Use, Only The Above Spent Nonhalogenated Solvents; And All Spent Solvent Mixtures/Blends Containing, Before Use, One Or More Of The Above Nonhalogenated Solvents, And A Total Of Ten Percent Or More (By Volume) Of One Or More Of Those Solvents Listed In F001, F002, F004, And F005; And Still Bottoms From The Recovery Of These Spent Solvents And Spent Solvent Mixtures.
Waste Code 2: Not reported
Waste Code 3: Not reported

EASTERN AUTO MALL INC (Continued) **1000402183**

Waste Code 4:	Not reported
Waste Code 5:	Not reported
Waste Code 6:	Not reported
Quantity:	00055
Units:	Gallons (liquids only)
Number of Containers:	001
Container Type:	Cargo tanks (tank trucks)
Handling Method:	Burn
Specific Gravity:	01.00
Document ID:	NYA8198568
Manifest Status:	C - Completed copy
Trans1 State ID:	P78-064IL
Year:	1989
Trans2 State ID:	Not reported
Generator Ship Date:	890926
Trans1 Recv Date:	890926
Trans2 Recv Date:	Not reported
TSD Site Recv Date:	890929
Part A Recv Date:	890929
Part B Recv Date:	891012
Generator EPA ID:	NYD057766271
Trans1 EPA ID:	ILD099202681
Trans2 EPA ID:	Not reported
TSDF ID 1:	NYD049836679
TSDF ID 2:	Not reported
Manifest Tracking Number:	Not reported
Import Indicator:	Not reported
Export Indicator:	Not reported
Discr Quantity Indicator:	Not reported
Discr Type Indicator:	Not reported
Discr Residue Indicator:	Not reported
Discr Partial Reject Indicator:	Not reported
Discr Full Reject Indicator:	Not reported
Manifest Ref Number:	Not reported
Alt Facility RCRA ID:	Not reported
Alt Facility Sign Date:	Not reported
MGMT Method Type Code:	Not reported
Waste Code 1:	The Following Spent Nonhalogenated Solvents: Toluene, Methyl Ethyl Ketone, Carbon Disulfide, Isobutanol, Pyridine, Benzene, 2-Ethoxyethanol, And 2-Nitropropane; All Spent Solvent Mixtures/Blends Containing, Before Use, A Total Of Ten Percent Or More (By Volume) Of One Or More Of The Above Nonhalogenated Solvents Or Those Solvents Listed In F001, F002, Or F004; And Still Bottoms From The Recovery Of These Spent Solvents And Spent Solvent Mixtures.
Waste Code 2:	Not reported
Waste Code 3:	Not reported
Waste Code 4:	Not reported
Waste Code 5:	Not reported
Waste Code 6:	Not reported
Quantity:	00055
Units:	Gallons (liquids only)
Number of Containers:	001
Container Type:	Cargo tanks (tank trucks)
Handling Method:	Burn
Specific Gravity:	100

EASTERN AUTO MALL INC (Continued) **1000402183**

Document ID:	NYB2496654
Manifest Status:	Not reported
Trans1 State ID:	P14005IL
Year:	1991
Trans2 State ID:	Not reported
Generator Ship Date:	10/03/1991
Trans1 Recv Date:	10/03/1991
Trans2 Recv Date:	Not reported
TSD Site Recv Date:	10/07/1991
Part A Recv Date:	Not reported
Part B Recv Date:	Not reported
Generator EPA ID:	NYD057766271
Trans1 EPA ID:	ILD099202681
Trans2 EPA ID:	Not reported
TSDF ID 1:	NYD049836679
TSDF ID 2:	Not reported
Manifest Tracking Number:	Not reported
Import Indicator:	Not reported
Export Indicator:	Not reported
Discr Quantity Indicator:	Not reported
Discr Type Indicator:	Not reported
Discr Residue Indicator:	Not reported
Discr Partial Reject Indicator:	Not reported
Discr Full Reject Indicator:	Not reported
Manifest Ref Number:	Not reported
Alt Facility RCRA ID:	Not reported
Alt Facility Sign Date:	Not reported
MGMT Method Type Code:	Not reported
Waste Code 1:	The Following Spent Nonhalogenated Solvents: Toluene, Methyl Ethyl Ketone, Carbon Disulfide, Isobutanol, Pyridine, Benzene, 2-Ethoxyethanol, And 2-Nitropropane; All Spent Solvent Mixtures/Blends Containing, Before Use, A Total Of Ten Percent Or More (By Volume) Of One Or More Of The Above Nonhalogenated Solvents Or Those Solvents Listed In F001, F002, Or F004; And Still Bottoms From The Recovery Of These Spent Solvents And Spent Solvent Mixtures.
Waste Code 2:	Not reported
Waste Code 3:	Not reported
Waste Code 4:	Not reported
Waste Code 5:	Not reported
Waste Code 6:	Not reported
Quantity:	00055
Units:	Gallons (liquids only)
Number of Containers:	001
Container Type:	Cargo tanks (tank trucks)
Handling Method:	Burn
Specific Gravity:	01.00

Document ID:	NYB1415538
Manifest Status:	Not reported
Trans1 State ID:	P48760IL
Year:	1990
Trans2 State ID:	Not reported
Generator Ship Date:	10/18/1990
Trans1 Recv Date:	10/18/1990
Trans2 Recv Date:	Not reported
TSD Site Recv Date:	10/22/1990
Part A Recv Date:	Not reported

EASTERN AUTO MALL INC (Continued) **1000402183**

Part B Recv Date:	Not reported
Generator EPA ID:	NYD057766271
Trans1 EPA ID:	ILD099202681
Trans2 EPA ID:	Not reported
TSDF ID 1:	NYD049836679
TSDF ID 2:	Not reported
Manifest Tracking Number:	Not reported
Import Indicator:	Not reported
Export Indicator:	Not reported
Discr Quantity Indicator:	Not reported
Discr Type Indicator:	Not reported
Discr Residue Indicator:	Not reported
Discr Partial Reject Indicator:	Not reported
Discr Full Reject Indicator:	Not reported
Manifest Ref Number:	Not reported
Alt Facility RCRA ID:	Not reported
Alt Facility Sign Date:	Not reported
MGMT Method Type Code:	Not reported
Waste Code 1:	The Following Spent Nonhalogenated Solvents: Toluene, Methyl Ethyl Ketone, Carbon Disulfide, Isobutanol, Pyridine, Benzene, 2-Ethoxyethanol, And 2-Nitropropane; All Spent Solvent Mixtures/Blends Containing, Before Use, A Total Of Ten Percent Or More (By Volume) Of One Or More Of The Above Nonhalogenated Solvents Or Those Solvents Listed In F001, F002, Or F004; And Still Bottoms From The Recovery Of These Spent Solvents And Spent Solvent Mixtures.
Waste Code 2:	Not reported
Waste Code 3:	Not reported
Waste Code 4:	Not reported
Waste Code 5:	Not reported
Waste Code 6:	Not reported
Quantity:	00020
Units:	Gallons (liquids only)
Number of Containers:	001
Container Type:	Cargo tanks (tank trucks)
Handling Method:	Burn
Specific Gravity:	01.00
Document ID:	NYA7549164
Manifest Status:	C - Completed copy
Trans1 State ID:	P93064
Year:	1988
Trans2 State ID:	Not reported
Generator Ship Date:	880603
Trans1 Recv Date:	880603
Trans2 Recv Date:	Not reported
TSD Site Recv Date:	880603
Part A Recv Date:	880616
Part B Recv Date:	880616
Generator EPA ID:	NYD057766271
Trans1 EPA ID:	VAD980831580
Trans2 EPA ID:	Not reported
TSDF ID 1:	NYD043815703
TSDF ID 2:	Not reported
Manifest Tracking Number:	Not reported
Import Indicator:	Not reported
Export Indicator:	Not reported
Discr Quantity Indicator:	Not reported

EASTERN AUTO MALL INC (Continued) **1000402183**

Discr Type Indicator:	Not reported
Discr Residue Indicator:	Not reported
Discr Partial Reject Indicator:	Not reported
Discr Full Reject Indicator:	Not reported
Manifest Ref Number:	Not reported
Alt Facility RCRA ID:	Not reported
Alt Facility Sign Date:	Not reported
MGMT Method Type Code:	Not reported
Waste Code 1:	Ignitable Waste
Waste Code 2:	Not reported
Waste Code 3:	Not reported
Waste Code 4:	Not reported
Waste Code 5:	Not reported
Waste Code 6:	Not reported
Quantity:	00055
Units:	Gallons (liquids only)
Number of Containers:	001
Container Type:	Cargo tanks (tank trucks)
Handling Method:	Burn
Specific Gravity:	100

Document ID:	NYB6780312
Manifest Status:	Not reported
Trans1 State ID:	P52019IL
Year:	1995
Trans2 State ID:	Not reported
Generator Ship Date:	02/23/1995
Trans1 Recv Date:	02/23/1995
Trans2 Recv Date:	Not reported
TSD Site Recv Date:	02/27/1995
Part A Recv Date:	Not reported
Part B Recv Date:	Not reported
Generator EPA ID:	NYD057766271
Trans1 EPA ID:	ILD099202681
Trans2 EPA ID:	Not reported
TSDF ID 1:	NYD049836679
TSDF ID 2:	Not reported
Manifest Tracking Number:	Not reported
Import Indicator:	Not reported
Export Indicator:	Not reported
Discr Quantity Indicator:	Not reported
Discr Type Indicator:	Not reported
Discr Residue Indicator:	Not reported
Discr Partial Reject Indicator:	Not reported
Discr Full Reject Indicator:	Not reported
Manifest Ref Number:	Not reported
Alt Facility RCRA ID:	Not reported
Alt Facility Sign Date:	Not reported
MGMT Method Type Code:	Not reported
Waste Code 1:	The Following Spent Nonhalogenated Solvents: Toluene, Methyl Ethyl Ketone, Carbon Disulfide, Isobutanol, Pyridine, Benzene, 2-Ethoxyethanol, And 2-Nitropropane; All Spent Solvent Mixtures/Blends Containing, Before Use, A Total Of Ten Percent Or More (By Volume) Of One Or More Of The Above Nonhalogenated Solvents Or Those Solvents Listed In F001, F002, Or F004; And Still Bottoms From The Recovery Of These Spent Solvents And Spent Solvent Mixtures.
Waste Code 2:	Not reported

EASTERN AUTO MALL INC (Continued) **1000402183**

Waste Code 3:	Not reported
Waste Code 4:	Not reported
Waste Code 5:	Not reported
Waste Code 6:	Not reported
Quantity:	00090
Units:	Gallons (liquids only)
Number of Containers:	001
Container Type:	Cargo tanks (tank trucks)
Handling Method:	Burn
Specific Gravity:	01.00

Document ID:	NYG1526553
Manifest Status:	Not reported
Trans1 State ID:	P207004IL
Year:	1999
Trans2 State ID:	Not reported
Generator Ship Date:	05/11/1999
Trans1 Recv Date:	05/11/1999
Trans2 Recv Date:	Not reported
TSD Site Recv Date:	05/14/1999
Part A Recv Date:	Not reported
Part B Recv Date:	Not reported
Generator EPA ID:	NYD057766271
Trans1 EPA ID:	NJD080631369
Trans2 EPA ID:	Not reported
TSDF ID 1:	NYD049836679
TSDF ID 2:	Not reported
Manifest Tracking Number:	Not reported
Import Indicator:	Not reported
Export Indicator:	Not reported
Discr Quantity Indicator:	Not reported
Discr Type Indicator:	Not reported
Discr Residue Indicator:	Not reported
Discr Partial Reject Indicator:	Not reported
Discr Full Reject Indicator:	Not reported
Manifest Ref Number:	Not reported
Alt Facility RCRA ID:	Not reported
Alt Facility Sign Date:	Not reported
MGMT Method Type Code:	Not reported
Waste Code 1:	The Following Spent Nonhalogenated Solvents: Toluene, Methyl Ethyl Ketone, Carbon Disulfide, Isobutanol, Pyridine, Benzene, 2-Ethoxyethanol, And 2-Nitropropane; All Spent Solvent Mixtures/Blends Containing, Before Use, A Total Of Ten Percent Or More (By Volume) Of One Or More Of The Above Nonhalogenated Solvents Or Those Solvents Listed In F001, F002, Or F004; And Still Bottoms From The Recovery Of These Spent Solvents And Spent Solvent Mixtures.
Waste Code 2:	Not reported
Waste Code 3:	Not reported
Waste Code 4:	Not reported
Waste Code 5:	Not reported
Waste Code 6:	Not reported
Quantity:	00070
Units:	Gallons (liquids only)
Number of Containers:	001
Container Type:	Cargo tanks (tank trucks)
Handling Method:	Burn
Specific Gravity:	01.00

EASTERN AUTO MALL INC (Continued) **1000402183**

Document ID:	NYG0537354
Manifest Status:	Not reported
Trans1 State ID:	P207004IL
Year:	1998
Trans2 State ID:	Not reported
Generator Ship Date:	05/13/1998
Trans1 Recv Date:	05/13/1998
Trans2 Recv Date:	Not reported
TSD Site Recv Date:	05/14/1998
Part A Recv Date:	Not reported
Part B Recv Date:	Not reported
Generator EPA ID:	NYD057766271
Trans1 EPA ID:	NJD080631369
Trans2 EPA ID:	Not reported
TSDF ID 1:	NYD049836679
TSDF ID 2:	Not reported
Manifest Tracking Number:	Not reported
Import Indicator:	Not reported
Export Indicator:	Not reported
Discr Quantity Indicator:	Not reported
Discr Type Indicator:	Not reported
Discr Residue Indicator:	Not reported
Discr Partial Reject Indicator:	Not reported
Discr Full Reject Indicator:	Not reported
Manifest Ref Number:	Not reported
Alt Facility RCRA ID:	Not reported
Alt Facility Sign Date:	Not reported
MGMT Method Type Code:	Not reported
Waste Code 1:	The Following Spent Nonhalogenated Solvents: Toluene, Methyl Ethyl Ketone, Carbon Disulfide, Isobutanol, Pyridine, Benzene, 2-Ethoxyethanol, And 2-Nitropropane; All Spent Solvent Mixtures/Blends Containing, Before Use, A Total Of Ten Percent Or More (By Volume) Of One Or More Of The Above Nonhalogenated Solvents Or Those Solvents Listed In F001, F002, Or F004; And Still Bottoms From The Recovery Of These Spent Solvents And Spent Solvent Mixtures.
Waste Code 2:	Not reported
Waste Code 3:	Not reported
Waste Code 4:	Not reported
Waste Code 5:	Not reported
Waste Code 6:	Not reported
Quantity:	00065
Units:	Gallons (liquids only)
Number of Containers:	001
Container Type:	Cargo tanks (tank trucks)
Handling Method:	Burn
Specific Gravity:	01.00

Document ID:	NYG0264951
Manifest Status:	Not reported
Trans1 State ID:	P207004IL
Year:	1997
Trans2 State ID:	Not reported
Generator Ship Date:	05/14/1997
Trans1 Recv Date:	05/14/1997
Trans2 Recv Date:	Not reported
TSD Site Recv Date:	05/16/1997
Part A Recv Date:	Not reported

EASTERN AUTO MALL INC (Continued) **1000402183**

Part B Recv Date:	Not reported
Generator EPA ID:	NYD057766271
Trans1 EPA ID:	NJD080631369
Trans2 EPA ID:	Not reported
TSDF ID 1:	NYD049836679
TSDF ID 2:	Not reported
Manifest Tracking Number:	Not reported
Import Indicator:	Not reported
Export Indicator:	Not reported
Discr Quantity Indicator:	Not reported
Discr Type Indicator:	Not reported
Discr Residue Indicator:	Not reported
Discr Partial Reject Indicator:	Not reported
Discr Full Reject Indicator:	Not reported
Manifest Ref Number:	Not reported
Alt Facility RCRA ID:	Not reported
Alt Facility Sign Date:	Not reported
MGMT Method Type Code:	Not reported
Waste Code 1:	The Following Spent Nonhalogenated Solvents: Toluene, Methyl Ethyl Ketone, Carbon Disulfide, Isobutanol, Pyridine, Benzene, 2-Ethoxyethanol, And 2-Nitropropane; All Spent Solvent Mixtures/Blends Containing, Before Use, A Total Of Ten Percent Or More (By Volume) Of One Or More Of The Above Nonhalogenated Solvents Or Those Solvents Listed In F001, F002, Or F004; And Still Bottoms From The Recovery Of These Spent Solvents And Spent Solvent Mixtures.
Waste Code 2:	Not reported
Waste Code 3:	Not reported
Waste Code 4:	Not reported
Waste Code 5:	Not reported
Waste Code 6:	Not reported
Quantity:	00055
Units:	Gallons (liquids only)
Number of Containers:	001
Container Type:	Cargo tanks (tank trucks)
Handling Method:	Burn
Specific Gravity:	01.00

Click this hyperlink while viewing on your computer to access
3 additional NY MANIFEST: record(s) in the EDR Site Report.

Q81 **GREENIE'S CORNER LLC** **UST FINDER** **1028585011**
NW **90 WEST MAIN STREET** **N/A**
1/8-1/4 **ILION V, NY 13357**
0.207 mi.
1091 ft. **Site 1 of 2 in cluster Q**

Relative: UST FINDER:
Lower

Actual: Object ID:	317773
404 ft. Facility ID:	NY41233
Name:	GREENIE'S CORNER LLC
Address:	90 WEST MAIN STREET
City,State,Zip:	ILION V, NY 13357
Address Match Type:	Not reported
Open USTs:	3
Closed USTs:	0
TOS USTs:	0
Population 1500ft:	1253

GREENIE'S CORNER LLC (Continued) **1028585011**

Private Wells 1500ft:	2
Within 100yr Floodplain:	No
Land Use:	Developed, High Intensity
Within SPA:	No
SPA PWS Facility ID:	Not reported
SPA Water Type:	Not reported
SPA Facility Type:	Not reported
SPA HUC12:	Not reported
Within WHPA:	Yes
WHPA PWS Facility ID:	NY2102307_83546
WHPA Water Type:	GW - Ground water
WHPA Facility Type:	WL - Well
WHPA HUC12:	020200040704
Facility Status:	Open UST(s)
Date of Last Inspection:	Not reported
EPA Region:	2
Tribe:	Not reported
Coordinate Source:	State
X Coord:	-75.03743
Y Coord:	43.0165470000001
Latitude:	43.016547
Longitude:	-75.03743

UST FINDER:

Object ID:	1265168
Facility ID:	NY41233
Tank ID:	NY60514
Tank Status:	Open
Installation Date:	1986/06/01 16:00:00+00
Removal Date:	Not reported
Tank Capacity:	10000
Substances:	Not reported
Tank Wall Type:	Not reported

Object ID:	1265169
Facility ID:	NY41233
Tank ID:	NY62172
Tank Status:	Open
Installation Date:	1986/06/01 16:00:00+00
Removal Date:	Not reported
Tank Capacity:	10000
Substances:	Not reported
Tank Wall Type:	Not reported

Object ID:	1265170
Facility ID:	NY41233
Tank ID:	NY116536
Tank Status:	Open
Installation Date:	1986/06/01 16:00:00+00
Removal Date:	Not reported
Tank Capacity:	12000
Substances:	Not reported
Tank Wall Type:	Not reported

Q82 **GREENIE'S CORNER LLC** **NY LTANKS** **U004312339**
NW **90 WEST MAIN STREET** **NY UST** **N/A**
1/8-1/4 **ILION, NY 13357** **NY Spills**
0.207 mi.
1091 ft. **Site 2 of 2 in cluster Q**

Relative: **Lower**

Actual: **404 ft.**

LTANKS:

Name:	MOBIL S/S #08-LPP
Address:	90 WEST MAIN ST.
City,State,Zip:	ILION V, NY
Spill Number/Closed Date:	9313841 / 2012-05-10
Facility ID:	9313841
Site ID:	250307
Spill Date:	1994-02-23
Spill Cause:	Tank Test Failure
Spill Source:	Gasoline Station or other PBS Facility
Spill Class:	B3
Cleanup Ceased:	Not reported
SWIS:	2228
Investigator:	psouderk
Referred To:	Not reported
Reported to Dept:	1994-02-23
CID:	Not reported
Water Affected:	Not reported
Spill Notifier:	Responsible Party
Last Inspection:	Not reported
Recommended Penalty:	False
Meets Standard:	False
UST Involvement:	True
Remediation Phase:	0
Date Entered In Computer:	1994-02-25
Spill Record Last Update:	2012-05-10
Spiller Name:	RICHARD CICCOTELLI
Spiller Company:	EXXONMOBIL REFINING
Spiller Address:	464 DOUGHTY BLVD, 2ND FLR
Spiller County:	001
Spiller Contact:	Not reported
Spiller Phone:	Not reported
Spiller Extention:	Not reported
DEC Region:	6
DER Facility ID:	205163
Latitude:	43.0165089
Longitude:	-75.0379480
DEC Memo:	01/13/95: GROUNDWATER TECH. ON SITE SAMPLING MW'S. (DP). 07/15/2003: REFERRED TO DER. (DJ) May 21, 2010: Project management referred to Peter Ouderkirk in May of 2010. Site was listed due to impacted soils and groundwater found during environmental review as part of a real property transaction. Since 1994 several rounds of investigations and remedial programs have been implemented. As of May 2010 levels of VOCs have been reduced to no detect in most onsite wells. Several wells exhibit total VOCs above no detect and range from 5.35 ppb to 177.33 ppb. MW-1 has the highest levels of VOCs remaining and is located on the eastern side of the site near West Street. On May 20, 2010, the Department approved the temporary shutdown of the soil vacuum extraction system in order to determine if VOC concentrations would rebound in any of the monitoring wells. Quarterly sampling will continue to evaluate conditions. (PSO). Removal of source contamination was conducted during the summer of 2011. Four rounds of groundwater sampling were conducted following the remedial action.

GREENIE'S CORNER LLC (Continued) **U004312339**

Except for MW-4 all wells have met part 703 groundwater standards. MW-4 is only slightly above groundwater standards and is expected to dissipate shortly. The spill is closed not meeting standards on May 10, 2012. Peter Ouderkirk As of May 21, 2010, all files are scanned and stored in EDOCs. Hard copies of files will be stored in the Brownville Spill Storage Facility.

Remarks: DOING SITE WORK, FOUND DISOLVED PHASE CONT. IN GROUNDWATER.

All TTF:

Facility ID:	9313841
Spill Number:	9313841
Spill Tank Test:	1542449
Site ID:	250307
Tank Number:	Not reported
Tank Size:	0
Material:	1213A
EPA UST:	Not reported
UST:	Not reported
Cause:	Not reported
Source:	Not reported
Test Method:	00
Test Method 2:	Unknown
Leak Rate:	.00
Gross Fail:	Not reported
Modified By:	Spills
Last Modified Date:	Not reported

All Materials:

Site ID:	250307
Operable Unit ID:	992304
Operable Unit:	01
Material ID:	389202
Material Code:	0009
Material Name:	gasoline
Case No.:	Not reported
Material FA:	Petroleum
Quantity:	.00
Units:	L
Recovered:	.00
Resource Affected:	Groundwater
Oxygenate:	True

Site ID:	250307
Operable Unit ID:	992304
Operable Unit:	01
Material ID:	573094
Material Code:	1213A
Material Name:	MTBE (methyl-tert-butyl ether)
Case No.:	01634044
Material FA:	Hazardous Material
Quantity:	Not reported
Units:	Not reported
Recovered:	Not reported
Resource Affected:	Groundwater
Oxygenate:	True

GREENIE'S CORNER LLC (Continued) **U004312339**

UST:

Name:	GREENIE'S CORNER LLC
Address:	90 WEST MAIN STREET
City,State,Zip:	ILION, NY 13357
Id/Status:	6-060216 / Active
Program Type:	PBS
Region:	STATE
DEC Region:	6
Expiration Date:	06/02/2025
UTM X:	496862.52673
UTM Y:	4762689.86069
Site Type:	Retail Gasoline Sales

Affiliation Records:

Site Id:	41233
Affiliation Type:	Mail Contact
Company Name:	GREENIES CORNER LLC
Contact Type:	Not reported
Contact Name:	ITWAR AUJLA
Address1:	90 WEST MAIN STREET
Address2:	Not reported
City:	ILION
State:	NY
Zip Code:	13357
Country Code:	001
Phone:	(315) 894-4746
EMail:	BUSINESS13457@GMAIL.COM
Fax Number:	Not reported
Modified By:	DMSTORAN
Date Last Modified:	2022-01-21

Site Id:	41233
Affiliation Type:	Facility Operator
Company Name:	GREENIES CORNER LLC
Contact Type:	Not reported
Contact Name:	ITWAR S. AUJLA
Address1:	Not reported
Address2:	Not reported
City:	Not reported
State:	NN
Zip Code:	Not reported
Country Code:	001
Phone:	(315) 894-4746
EMail:	Not reported
Fax Number:	Not reported
Modified By:	DMSTORAN
Date Last Modified:	2022-01-21

Site Id:	41233
Affiliation Type:	Emergency Contact
Company Name:	ITWAR SINGH AUJLA
Contact Type:	Not reported
Contact Name:	SIMARANJIT SINGH
Address1:	Not reported
Address2:	Not reported
City:	Not reported
State:	NN

GREENIE'S CORNER LLC (Continued) **U004312339**

Zip Code:	Not reported
Country Code:	999
Phone:	(209) 629-7608
EMail:	Not reported
Fax Number:	Not reported
Modified By:	DMSTORAN
Date Last Modified:	2022-01-21

Site Id:	41233
Affiliation Type:	Facility Owner
Company Name:	GREENIES CORNER LLC
Contact Type:	MEMBER
Contact Name:	ITWAR SINGH AUJLA
Address1:	1511 COUNTY HIGHWAY 22
Address2:	Not reported
City:	SCHUYLER LAKE
State:	NY
Zip Code:	13457
Country Code:	001
Phone:	(315) 894-4746
EMail:	Not reported
Fax Number:	Not reported
Modified By:	DMSTORAN
Date Last Modified:	2022-11-03

Tank Info:

Tank Number:	1
Tank ID:	113648
Tank Status:	In Service
Material Name:	In Service
Capacity Gallons:	12000
Install Date:	06/01/1986
Date Tank Closed:	Not reported
Registered:	True
Tank Location:	Underground
Tank Type:	Equivalent technology
Material Code:	2712
Common Name of Substance:	Gasoline/Ethanol

Tightness Test Method:	09
Date Test:	03/01/1994
Next Test Date:	Not reported
Pipe Model:	Not reported
Modified By:	MJGRIFFI
Last Modified:	05/09/2022

Equipment Records:

H05 - Tank Leak Detection - In-Tank System (ATG)
L02 - Piping Leak Detection - Interstitial - Manual Monitoring
A00 - Tank Internal Protection - None
D06 - Pipe Type - Fiberglass Reinforced Plastic (FRP)
I01 - Overfill - Float Vent Valve
K01 - Spill Prevention - Catch Basin
B00 - Tank External Protection - None
E04 - Piping Secondary Containment - Double walled UG
F00 - Pipe External Protection - None

GREENIE'S CORNER LLC (Continued) **U004312339**

J01 - Dispenser - Pressurized Dispenser
C02 - Pipe Location - Underground/On-ground
L07 - Piping Leak Detection - Pressurized Piping Leak Detector
G00 - Tank Secondary Containment - None

Tank Number: 2
Tank ID: 113649
Tank Status: In Service
Material Name: In Service
Capacity Gallons: 10000
Install Date: 06/01/1986
Date Tank Closed: Not reported
Registered: True
Tank Location: Underground
Tank Type: Equivalent technology
Material Code: 2712
Common Name of Substance: Gasoline/Ethanol

Tightness Test Method: 09
Date Test: 03/01/1994
Next Test Date: Not reported
Pipe Model: Not reported
Modified By: MJGRIFFI
Last Modified: 05/09/2022

Equipment Records:

L02 - Piping Leak Detection - Interstitial - Manual Monitoring
H05 - Tank Leak Detection - In-Tank System (ATG)
I01 - Overfill - Float Vent Valve
K01 - Spill Prevention - Catch Basin
A00 - Tank Internal Protection - None
D06 - Pipe Type - Fiberglass Reinforced Plastic (FRP)
F00 - Pipe External Protection - None
J01 - Dispenser - Pressurized Dispenser
B00 - Tank External Protection - None
E04 - Piping Secondary Containment - Double walled UG
L07 - Piping Leak Detection - Pressurized Piping Leak Detector
G00 - Tank Secondary Containment - None
C02 - Pipe Location - Underground/On-ground

Tank Number: 3
Tank ID: 113650
Tank Status: In Service
Material Name: In Service
Capacity Gallons: 10000
Install Date: 06/01/1986
Date Tank Closed: Not reported
Registered: True
Tank Location: Underground
Tank Type: Equivalent technology
Material Code: 2712
Common Name of Substance: Gasoline/Ethanol

Tightness Test Method: 09
Date Test: 03/01/1994
Next Test Date: Not reported

GREENIE'S CORNER LLC (Continued) **U004312339**

Pipe Model: Not reported
Modified By: MJGRIFFI
Last Modified: 05/09/2022

Equipment Records:

L02 - Piping Leak Detection - Interstitial - Manual Monitoring
H05 - Tank Leak Detection - In-Tank System (ATG)
K01 - Spill Prevention - Catch Basin
I01 - Overfill - Float Vent Valve
A00 - Tank Internal Protection - None
D06 - Pipe Type - Fiberglass Reinforced Plastic (FRP)
E04 - Piping Secondary Containment - Double walled UG
F00 - Pipe External Protection - None
J01 - Dispenser - Pressurized Dispenser
B00 - Tank External Protection - None
L07 - Piping Leak Detection - Pressurized Piping Leak Detector
G00 - Tank Secondary Containment - None
C02 - Pipe Location - Underground/On-ground

SPILLS:

Name: GREENE'S MOBIL
Address: 90 WEST MAIN STREET
City,State,Zip: ILION V, NY
Spill Number/Closed Date: 0201496 / 2002-09-25
Facility ID: 0201496
Facility Type: ER
DER Facility ID: 226043
Site ID: 278389
DEC Region: 6
Spill Cause: Equipment Failure
Spill Class: D3
SWIS: 2200
Spill Date: 2002-05-09
Investigator: LUCANTONIO
Referred To: Not reported
Reported to Dept: 2002-05-09
CID: 405
Water Affected: Not reported
Spill Source: Gasoline Station or other PBS Facility
Spill Notifier: Tank Tester
Cleanup Ceased: 2002-05-09
Cleanup Meets Std: True
Last Inspection: 2002-05-10
Recommended Penalty: False
UST Trust: True
Remediation Phase: 0
Date Entered In Computer: 2002-05-09
Spill Record Last Update: 2002-09-26
Spiller Name: GEORGE GREENE
Spiller Company: GREENE'S MOBIL
Spiller Address: 90 WEST MAIN STREET
Spiller Company: 001
Contact Name: GEORGE GREENE
Latitude: 43.0164969
Longitude: -75.0382389
DEC Memo: Not reported
Remarks: caller states that his son filled up his gas tank and the gas pump

GREENIE'S CORNER LLC (Continued) **U004312339**

would not shut off causing gasoline to spill onto the ground - the caller's son tried to advise the gas station and help clean it up but the attendant did not want anything to do with it

All Materials:

Site ID:	278389
Operable Unit ID:	854747
Operable Unit:	01
Material ID:	522915
Material Code:	0009
Material Name:	gasoline
Case No.:	Not reported
Material FA:	Petroleum
Quantity:	.00
Units:	G
Recovered:	.00
Resource Affected:	Soil
Oxygenate:	Not reported

P83 **NORTHRUP SUPPLY CORP** **RCRA NonGen / NLR** **1000216176**
NNE **143 CENTRAL AVE** **FINDS** **NYD085170975**
1/8-1/4 **ILION, NY 13357** **ECHO**
0.210 mi. **NY MANIFEST**
1107 ft. **Site 4 of 4 in cluster P**

Relative: **Lower**

Actual: **395 ft.**

RCRA Listings:

Date Form Received by Agency:		20070101
Handler Name:		Northrup Supply Corp
Handler Address:		Central Ave
Handler City,State,Zip:		ILION, NY 13357-1205
EPA ID:		NYD085170975
Contact Name:		DAVE TEALL
Contact Address:		PO BOX 148
Contact City,State,Zip:		ILION, NY 13357
Contact Telephone:		315-894-3075
Contact Fax:		Not reported
Contact Email:		Not reported
Contact Title:		Not reported
EPA Region:		02
Land Type:		Private
Federal Waste Generator Description:		Not a generator, verified
Non-Notifier:		Not reported
Biennial Report Cycle:		Not reported
Accessibility:		Not reported
Active Site Indicator:		Not reported
State District Owner:		Ny
State District:		NYSDEC R6
Mailing Address:		PO BOX 148
Mailing City,State,Zip:		ILION, NY 13357
Owner Name:	Liborio Leo Palermo	
Owner Type:		Private
Operator Name:	Not reported	
Operator Type:		Not reported
Short-Term Generator Activity:		No
Importer Activity:		No
Mixed Waste Generator:		No
Transporter Activity:		No

NORTHRUP SUPPLY CORP (Continued) **1000216176**

Transfer Facility Activity:	No
Recycler Activity with Storage:	No
Small Quantity On-Site Burner Exemption:	No
Smelting Melting and Refining Furnace Exemption:	No
Underground Injection Control:	No
Off-Site Waste Receipt:	No
Universal Waste Indicator:	No
Universal Waste Destination Facility:	No
Federal Universal Waste:	No
Active Site State-Reg Handler:	---
Federal Facility Indicator:	Not reported
Hazardous Secondary Material Indicator:	N
Sub-Part K Indicator:	Not reported
2018 GPRA Permit Baseline:	Not on the Baseline
2018 GPRA Renewals Baseline:	Not on the Baseline
202 GPRA Corrective Action Baseline:	No
Subject to Corrective Action Universe:	No
Non-TSDFs Where RCRA CA has Been Imposed Universe:	No
Corrective Action Priority Ranking:	No NCAPS ranking
Environmental Control Indicator:	No
Institutional Control Indicator:	No
Human Exposure Controls Indicator:	N/A
Groundwater Controls Indicator:	N/A
Significant Non-Complier Universe:	No
Unaddressed Significant Non-Complier Universe:	No
Addressed Significant Non-Complier Universe:	No
Significant Non-Complier With a Compliance Schedule Universe:	No
Financial Assurance Required:	Not reported
Handler Date of Last Change:	20150414
Recognized Trader-Importer:	No
Recognized Trader-Exporter:	No
Importer of Spent Lead Acid Batteries:	No
Exporter of Spent Lead Acid Batteries:	No
Recycler Activity Without Storage:	No
Manifest Broker:	No
Sub-Part P Indicator:	No

Hazardous Waste Summary:

Waste Code:	NONE
Waste Description:	Not Defined

Handler - Owner Operator:

Owner/Operator Indicator:	Owner
Owner/Operator Name: LIBORIO LEO PALERMO	
Legal Status:	Private
Date Became Current:	Not reported
Date Ended Current:	Not reported
Owner/Operator Address:	NOT REQUIRED
Owner/Operator City,State,Zip:	NOT REQUIRED, WY 99999
Owner/Operator Telephone:	212-555-1212
Owner/Operator Telephone Ext:	Not reported
Owner/Operator Fax:	Not reported
Owner/Operator Email:	Not reported

Owner/Operator Indicator:	Owner

NORTHRUP SUPPLY CORP (Continued) **1000216176**

Owner/Operator Name: LIBORIO LEO PALERMO
Legal Status: Private
Date Became Current: Not reported
Date Ended Current: Not reported
Owner/Operator Address: NOT REQUIRED
Owner/Operator City,State,Zip: NOT REQUIRED, WY 99999
Owner/Operator Telephone: 212-555-1212
Owner/Operator Telephone Ext: Not reported
Owner/Operator Fax: Not reported
Owner/Operator Email: Not reported

Owner/Operator Indicator: Operator
Owner/Operator Name: NORTHRUP SUPPLY CORP
Legal Status: Private
Date Became Current: 20020916
Date Ended Current: Not reported
Owner/Operator Address: Not reported
Owner/Operator City,State,Zip: Not reported
Owner/Operator Telephone: Not reported
Owner/Operator Telephone Ext: Not reported
Owner/Operator Fax: Not reported
Owner/Operator Email: Not reported

Historic Generators:
Receive Date: 19990708
Handler Name: PALERMO METAL PRODUCTS INC
Federal Waste Generator Description: Not a generator, verified
State District Owner: Ny
Large Quantity Handler of Universal Waste: No
Recognized Trader Importer: No
Recognized Trader Exporter: No
Spent Lead Acid Battery Importer: No
Spent Lead Acid Battery Exporter: No
Current Record: No
Non Storage Recycler Activity: Not reported
Electronic Manifest Broker: Not reported

Receive Date: 20060101
Handler Name: NORTHRUP SUPPLY CORP
Federal Waste Generator Description: Not a generator, verified
State District Owner: Ny
Large Quantity Handler of Universal Waste: No
Recognized Trader Importer: No
Recognized Trader Exporter: No
Spent Lead Acid Battery Importer: No
Spent Lead Acid Battery Exporter: No
Current Record: No
Non Storage Recycler Activity: Not reported
Electronic Manifest Broker: Not reported

Receive Date: 20070101
Handler Name: NORTHRUP SUPPLY CORP
Federal Waste Generator Description: Not a generator, verified
State District Owner: Ny
Large Quantity Handler of Universal Waste: No
Recognized Trader Importer: No
Recognized Trader Exporter: No

NORTHRUP SUPPLY CORP (Continued) **1000216176**

Spent Lead Acid Battery Importer: No
Spent Lead Acid Battery Exporter: No
Current Record: Yes
Non Storage Recycler Activity: Not reported
Electronic Manifest Broker: Not reported

Receive Date: 19810302
Handler Name: PALERMO METAL PRODUCTS INC
Federal Waste Generator Description: Large Quantity Generator
State District Owner: Ny
Large Quantity Handler of Universal Waste: No
Recognized Trader Importer: No
Recognized Trader Exporter: No
Spent Lead Acid Battery Importer: No
Spent Lead Acid Battery Exporter: No
Current Record: No
Non Storage Recycler Activity: Not reported
Electronic Manifest Broker: Not reported

Receive Date: 20030324
Handler Name: NORTHRUP SUPPLY CORP
Federal Waste Generator Description: Very Small Quantity Generator (formerly Conditionally-Exempt Small Quantity Generator
State District Owner: Ny
Large Quantity Handler of Universal Waste: No
Recognized Trader Importer: No
Recognized Trader Exporter: No
Spent Lead Acid Battery Importer: No
Spent Lead Acid Battery Exporter: No
Current Record: No
Non Storage Recycler Activity: Not reported
Electronic Manifest Broker: Not reported

List of NAICS Codes and Descriptions:
NAICS Codes: No NAICS Codes Found

Has the Facility Received Notices of Violations:
Found Violation: No
Agency Which Determined Violation: Not reported
Violation Short Description: Not reported
Date Violation was Determined: Not reported
Actual Return to Compliance Date: Not reported
Return to Compliance Qualifier: Not reported
Violation Responsible Agency: Not reported
Scheduled Compliance Date: Not reported
Enforcement Identifier: Not reported
Date of Enforcement Action: Not reported
Enforcement Responsible Agency: Not reported
Enforcement Docket Number: Not reported
Enforcement Attorney: Not reported
Corrective Action Component: Not reported
Appeal Initiated Date: Not reported
Appeal Resolution Date: Not reported
Disposition Status Date: Not reported
Disposition Status: Not reported
Disposition Status Description: Not reported

NORTHRUP SUPPLY CORP (Continued) **1000216176**

Consent/Final Order Sequence Number: Not reported
Consent/Final Order Respondent Name: Not reported
Consent/Final Order Lead Agency: Not reported
Enforcement Type: Not reported
Enforcement Responsible Person: Not reported
Enforcement Responsible Sub-Organization: Not reported
SEP Sequence Number: Not reported
SEP Expenditure Amount: Not reported
SEP Scheduled Completion Date: Not reported
SEP Actual Date: Not reported
SEP Defaulted Date: Not reported
SEP Type: Not reported
SEP Type Description: Not reported
Proposed Amount: Not reported
Final Monetary Amount: Not reported
Paid Amount: Not reported
Final Count: Not reported
Final Amount: Not reported

Found Violation: No
Agency Which Determined Violation: Not reported
Violation Short Description: Not reported
Date Violation was Determined: Not reported
Actual Return to Compliance Date: Not reported
Return to Compliance Qualifier: Not reported
Violation Responsible Agency: Not reported
Scheduled Compliance Date: Not reported
Enforcement Identifier: Not reported
Date of Enforcement Action: Not reported
Enforcement Responsible Agency: Not reported
Enforcement Docket Number: Not reported
Enforcement Attorney: Not reported
Corrective Action Component: Not reported
Appeal Initiated Date: Not reported
Appeal Resolution Date: Not reported
Disposition Status Date: Not reported
Disposition Status: Not reported
Disposition Status Description: Not reported
Consent/Final Order Sequence Number: Not reported
Consent/Final Order Respondent Name: Not reported
Consent/Final Order Lead Agency: Not reported
Enforcement Type: Not reported
Enforcement Responsible Person: Not reported
Enforcement Responsible Sub-Organization: Not reported
SEP Sequence Number: Not reported
SEP Expenditure Amount: Not reported
SEP Scheduled Completion Date: Not reported
SEP Actual Date: Not reported
SEP Defaulted Date: Not reported
SEP Type: Not reported
SEP Type Description: Not reported
Proposed Amount: Not reported
Final Monetary Amount: Not reported
Paid Amount: Not reported
Final Count: Not reported
Final Amount: Not reported

NORTHRUP SUPPLY CORP (Continued) **1000216176**

Evaluation Action Summary:

Evaluation Date:	19840301
Evaluation Responsible Agency:	State
Found Violation:	No
Evaluation Type Description:	COMPLIANCE EVALUATION INSPECTION
Evaluation Responsible Person Identifier:	NYDEC
Evaluation Responsible Sub-Organization:	Not reported
Actual Return to Compliance Date:	Not reported
Scheduled Compliance Date:	Not reported
Date of Request:	Not reported
Date Response Received:	Not reported
Request Agency:	Not reported
Former Citation:	Not reported

Evaluation Date:	20020807
Evaluation Responsible Agency:	State
Found Violation:	No
Evaluation Type Description:	COMPLIANCE EVALUATION INSPECTION
Evaluation Responsible Person Identifier:	NYTTE
Evaluation Responsible Sub-Organization:	R6
Actual Return to Compliance Date:	Not reported
Scheduled Compliance Date:	Not reported
Date of Request:	Not reported
Date Response Received:	Not reported
Request Agency:	Not reported
Former Citation:	Not reported

FINDS:
Registry ID: 110004372768

Click Here for FRS Facility Detail Report:

Environmental Interest/Information System:
The Resource Conservation and Recovery Act Information System (RCRAInfo) is EPA's comprehensive information system in support of the Resource Conservation and Recovery Act (RCRA) of 1976 and the Hazardous and Solid Waste Amendments (HSWA) of 1984. It tracks many types of information about generators, transporters, treaters, storers, and disposers of hazardous waste.

Click this hyperlink while viewing on your computer to access additional FINDS: detail in the EDR Site Report.

ECHO:

Envid:	1000216176
Registry ID:	110004372768

DFR URL:

Name:	NORTHRUP SUPPLY CORP
Address:	143 CENTRAL AVE
City,State,Zip:	ILION, NY 13357

NY MANIFEST:

EPA ID:	NYD085170975
Country:	USA
Name:	Palermo Metal Products Inc

NORTHRUP SUPPLY CORP (Continued) **1000216176**

Address:	143 CENTRAL AVE
Address 2:	Not reported
City,State,Zip:	ILION, NY 13357-1205
Zip 4:	Not reported
Location Address 1:	143 CENTRAL AVE
Location Address 2:	Not reported
Location City,State,Zip:	ILION, NY 13357
Location Zip 4:	Not reported
Facility Status:	Not reported
Total Tanks:	Not reported
Code:	BP

Mailing:

Mailing Name:	Palermo Metal Products Inc
Mailing Contact:	Tucker Gary Vp Marketing
Mailing Address 1:	PO BOX 148
Mailing Address 2:	Not reported
Mailing City,State,Zip:	ILION, NY 13357
Mailing Zip 4:	Not reported
Mailing Country:	USA
Mailing Phone:	3158949948

Manifest Data:

Document ID:	NYO1568772
Manifest Status:	C - Completed copy
Trans1 State ID:	7A-076
Year:	1983
Trans2 State ID:	Not reported
Generator Ship Date:	830119
Trans1 Recv Date:	830119
Trans2 Recv Date:	Not reported
TSD Site Recv Date:	830119
Part A Recv Date:	030127
Part B Recv Date:	030127
Generator EPA ID:	NYD085170975
Trans1 EPA ID:	NYD057770109
Trans2 EPA ID:	Not reported
TSDF ID 1:	NYD057770109
TSDF ID 2:	Not reported
Manifest Tracking Number:	Not reported
Import Indicator:	Not reported
Export Indicator:	Not reported
Discr Quantity Indicator:	Not reported
Discr Type Indicator:	Not reported
Discr Residue Indicator:	Not reported
Discr Partial Reject Indicator:	Not reported
Discr Full Reject Indicator:	Not reported
Manifest Ref Number:	Not reported
Alt Facility RCRA ID:	Not reported
Alt Facility Sign Date:	Not reported
MGMT Method Type Code:	Not reported
Waste Code 1:	The Following Spent Halogenated Solvents Used In Degreasing: Tetrachloroethylene, Trichlorethylene, Methylene Chloride, 1,1,1-Trichloroethane, Carbon Tetrachloride And Chlorinated Fluorocarbons; All Spent Solvent Mixtures/Blends Used In Degreasing Containing, Before Use, A Total Of Ten Percent Or More (By Volume) Of One Or More Of The Above Halogenated Solvents Or Those Solvents Listed

NORTHRUP SUPPLY CORP (Continued) **1000216176**

	In F002, F004, And F005; And Still Bottoms From The Recovery Of These Spent Solvents And Spent Solvent Mixtures.
Waste Code 2:	Not reported
Waste Code 3:	Not reported
Waste Code 4:	Not reported
Waste Code 5:	Not reported
Waste Code 6:	Not reported
Quantity:	00055
Units:	Gallons (liquids only)
Number of Containers:	001
Container Type:	Metal drums, barrels, kegs
Handling Method:	Recycle
Specific Gravity:	100
Document ID:	NYO2104974
Manifest Status:	C - Completed copy
Trans1 State ID:	7A-076
Year:	1983
Trans2 State ID:	Not reported
Generator Ship Date:	830307
Trans1 Recv Date:	830307
Trans2 Recv Date:	Not reported
TSD Site Recv Date:	830307
Part A Recv Date:	030316
Part B Recv Date:	030316
Generator EPA ID:	NYD085170975
Trans1 EPA ID:	NYD057770109
Trans2 EPA ID:	Not reported
TSDF ID 1:	NYD057770109
TSDF ID 2:	Not reported
Manifest Tracking Number:	Not reported
Import Indicator:	Not reported
Export Indicator:	Not reported
Discr Quantity Indicator:	Not reported
Discr Type Indicator:	Not reported
Discr Residue Indicator:	Not reported
Discr Partial Reject Indicator:	Not reported
Discr Full Reject Indicator:	Not reported
Manifest Ref Number:	Not reported
Alt Facility RCRA ID:	Not reported
Alt Facility Sign Date:	Not reported
MGMT Method Type Code:	Not reported
Waste Code 1:	Ignitable Waste
Waste Code 2:	Not reported
Waste Code 3:	Not reported
Waste Code 4:	Not reported
Waste Code 5:	Not reported
Waste Code 6:	Not reported
Quantity:	00055
Units:	Gallons (liquids only)
Number of Containers:	001
Container Type:	Metal drums, barrels, kegs
Handling Method:	Recycle
Specific Gravity:	100
Waste Code 7:	The Following Spent Halogenated Solvents Used In Degreasing: Tetrachloroethylene, Trichlorethylene, Methylene Chloride, 1,1,1-Trichloroethane, Carbon Tetrachloride And Chlorinated

NORTHRUP SUPPLY CORP (Continued) **1000216176**

Fluorocarbons; All Spent Solvent Mixtures/Blends Used In Degreasing Containing, Before Use, A Total Of Ten Percent Or More (By Volume) Of One Or More Of The Above Halogenated Solvents Or Those Solvents Listed In F002, F004, And F005; And Still Bottoms From The Recovery Of These Spent Solvents And Spent Solvent Mixtures.

Waste Code 8:	Not reported
Waste Code:	Not reported
Waste Code 10:	Not reported
Waste Code 11:	Not reported
Quantity:	00055
Units:	Gallons (liquids only)
Number of Containers:	001
Container Type:	Metal drums, barrels, kegs
Handling Method:	Recycle
Specific Gravity:	100
Document ID:	NYO1568763
Manifest Status:	C - Completed copy
Trans1 State ID:	7A-076
Year:	1982
Trans2 State ID:	Not reported
Generator Ship Date:	821101
Trans1 Recv Date:	821101
Trans2 Recv Date:	Not reported
TSD Site Recv Date:	821101
Part A Recv Date:	Not reported
Part B Recv Date:	Not reported
Generator EPA ID:	NYD085170975
Trans1 EPA ID:	NYD057770109
Trans2 EPA ID:	Not reported
TSDF ID 1:	NYD057770109
TSDF ID 2:	Not reported
Manifest Tracking Number:	Not reported
Import Indicator:	Not reported
Export Indicator:	Not reported
Discr Quantity Indicator:	Not reported
Discr Type Indicator:	Not reported
Discr Residue Indicator:	Not reported
Discr Partial Reject Indicator:	Not reported
Discr Full Reject Indicator:	Not reported
Manifest Ref Number:	Not reported
Alt Facility RCRA ID:	Not reported
Alt Facility Sign Date:	Not reported
MGMT Method Type Code:	Not reported
Waste Code 1:	The Following Spent Nonhalogenated Solvents: Xylene, Acetone, Ethyl Acetate, Ethyl Benzene, Ethyl Ether, Methyl Isobutyl Ketone, N-Butyl Alcohol, Cyclohexanone, And Methanol; All Spent Solvent Mixtures/Blends Containing, Before Use, Only The Above Spent Nonhalogenated Solvents; And All Spent Solvent Mixtures/Blends Containing, Before Use, One Or More Of The Above Nonhalogenated Solvents, And A Total Of Ten Percent Or More (By Volume) Of One Or More Of Those Solvents Listed In F001, F002, F004, And F005; And Still Bottoms From The Recovery Of These Spent Solvents And Spent Solvent Mixtures.
Waste Code 2:	Not reported
Waste Code 3:	Not reported
Waste Code 4:	Not reported

NORTHRUP SUPPLY CORP (Continued) **1000216176**

Waste Code 5:	Not reported
Waste Code 6:	Not reported
Quantity:	00055
Units:	Gallons (liquids only)
Number of Containers:	001
Container Type:	Metal drums, barrels, kegs
Handling Method:	Treat
Specific Gravity:	100
Document ID:	NYO2104515
Manifest Status:	K - Completed after the designated time
Trans1 State ID:	7A-076
Year:	1983
Trans2 State ID:	Not reported
Generator Ship Date:	830517
Trans1 Recv Date:	830517
Trans2 Recv Date:	Not reported
TSD Site Recv Date:	830517
Part A Recv Date:	030629
Part B Recv Date:	030629
Generator EPA ID:	NYD085170975
Trans1 EPA ID:	NYD057770109
Trans2 EPA ID:	Not reported
TSDF ID 1:	NYD057770109
TSDF ID 2:	Not reported
Manifest Tracking Number:	Not reported
Import Indicator:	Not reported
Export Indicator:	Not reported
Discr Quantity Indicator:	Not reported
Discr Type Indicator:	Not reported
Discr Residue Indicator:	Not reported
Discr Partial Reject Indicator:	Not reported
Discr Full Reject Indicator:	Not reported
Manifest Ref Number:	Not reported
Alt Facility RCRA ID:	Not reported
Alt Facility Sign Date:	Not reported
MGMT Method Type Code:	Not reported
Waste Code 1:	The Following Spent Halogenated Solvents Used In Degreasing: Tetrachloroethylene, Trichlorethylene, Methylene Chloride, 1,1,1-Trichloroethane, Carbon Tetrachloride And Chlorinated Fluorocarbons; All Spent Solvent Mixtures/Blends Used In Degreasing Containing, Before Use, A Total Of Ten Percent Or More (By Volume) Of One Or More Of The Above Halogenated Solvents Or Those Solvents Listed In F002, F004, And F005; And Still Bottoms From The Recovery Of These Spent Solvents And Spent Solvent Mixtures.
Waste Code 2:	Not reported
Waste Code 3:	Not reported
Waste Code 4:	Not reported
Waste Code 5:	Not reported
Waste Code 6:	Not reported
Quantity:	00055
Units:	Gallons (liquids only)
Number of Containers:	001
Container Type:	Metal drums, barrels, kegs
Handling Method:	Recycle
Specific Gravity:	100

NORTHRUP SUPPLY CORP (Continued) **1000216176**

Document ID:	NYO2104524
Manifest Status:	C - Completed copy
Trans1 State ID:	7A-076
Year:	1983
Trans2 State ID:	Not reported
Generator Ship Date:	830602
Trans1 Recv Date:	830602
Trans2 Recv Date:	Not reported
TSD Site Recv Date:	830602
Part A Recv Date:	030607
Part B Recv Date:	030607
Generator EPA ID:	NYD085170975
Trans1 EPA ID:	NYD057770109
Trans2 EPA ID:	Not reported
TSDF ID 1:	NYD057770109
TSDF ID 2:	Not reported
Manifest Tracking Number:	Not reported
Import Indicator:	Not reported
Export Indicator:	Not reported
Discr Quantity Indicator:	Not reported
Discr Type Indicator:	Not reported
Discr Residue Indicator:	Not reported
Discr Partial Reject Indicator:	Not reported
Discr Full Reject Indicator:	Not reported
Manifest Ref Number:	Not reported
Alt Facility RCRA ID:	Not reported
Alt Facility Sign Date:	Not reported
MGMT Method Type Code:	Not reported
Waste Code 1:	The Following Spent Halogenated Solvents Used In Degreasing: Tetrachloroethylene, Trichlorethylene, Methylene Chloride, 1,1,1-Trichloroethane, Carbon Tetrachloride And Chlorinated Fluorocarbons; All Spent Solvent Mixtures/Blends Used In Degreasing Containing, Before Use, A Total Of Ten Percent Or More (By Volume) Of One Or More Of The Above Halogenated Solvents Or Those Solvents Listed In F002, F004, And F005; And Still Bottoms From The Recovery Of These Spent Solvents And Spent Solvent Mixtures.
Waste Code 2:	Not reported
Waste Code 3:	Not reported
Waste Code 4:	Not reported
Waste Code 5:	Not reported
Waste Code 6:	Not reported
Quantity:	00055
Units:	Gallons (liquids only)
Number of Containers:	001
Container Type:	Metal drums, barrels, kegs
Handling Method:	Recycle
Specific Gravity:	100

Document ID:	NYO2104533
Manifest Status:	C - Completed copy
Trans1 State ID:	7A-076
Year:	1983
Trans2 State ID:	Not reported
Generator Ship Date:	830901
Trans1 Recv Date:	830901
Trans2 Recv Date:	Not reported
TSD Site Recv Date:	830901

NORTHRUP SUPPLY CORP (Continued) **1000216176**

Part A Recv Date:	030907
Part B Recv Date:	030907
Generator EPA ID:	NYD085170975
Trans1 EPA ID:	NYD057770109
Trans2 EPA ID:	Not reported
TSDF ID 1:	NYD057770109
TSDF ID 2:	Not reported
Manifest Tracking Number:	Not reported
Import Indicator:	Not reported
Export Indicator:	Not reported
Discr Quantity Indicator:	Not reported
Discr Type Indicator:	Not reported
Discr Residue Indicator:	Not reported
Discr Partial Reject Indicator:	Not reported
Discr Full Reject Indicator:	Not reported
Manifest Ref Number:	Not reported
Alt Facility RCRA ID:	Not reported
Alt Facility Sign Date:	Not reported
MGMT Method Type Code:	Not reported
Waste Code 1:	The Following Spent Halogenated Solvents Used In Degreasing: Tetrachloroethylene, Trichlorethylene, Methylene Chloride, 1,1,1-Trichloroethane, Carbon Tetrachloride And Chlorinated Fluorocarbons; All Spent Solvent Mixtures/Blends Used In Degreasing Containing, Before Use, A Total Of Ten Percent Or More (By Volume) Of One Or More Of The Above Halogenated Solvents Or Those Solvents Listed In F002, F004, And F005; And Still Bottoms From The Recovery Of These Spent Solvents And Spent Solvent Mixtures.
Waste Code 2:	Not reported
Waste Code 3:	Not reported
Waste Code 4:	Not reported
Waste Code 5:	Not reported
Waste Code 6:	Not reported
Quantity:	00110
Units:	Gallons (liquids only)
Number of Containers:	002
Container Type:	Metal drums, barrels, kegs
Handling Method:	Recycle
Specific Gravity:	100
Waste Code 7:	Ignitable Waste
Waste Code 8:	Not reported
Waste Code:	Not reported
Waste Code 10:	Not reported
Waste Code 11:	Not reported
Quantity:	00055
Units:	Gallons (liquids only)
Number of Containers:	001
Container Type:	Metal drums, barrels, kegs
Handling Method:	Recycle
Specific Gravity:	100
Document ID:	NYO2219085
Manifest Status:	K - Completed after the designated time
Trans1 State ID:	7A-076
Year:	1982
Trans2 State ID:	Not reported
Generator Ship Date:	820824
Trans1 Recv Date:	820824

NORTHRUP SUPPLY CORP (Continued) **1000216176**

Trans2 Recv Date:	Not reported
TSD Site Recv Date:	820824
Part A Recv Date:	Not reported
Part B Recv Date:	Not reported
Generator EPA ID:	NYD085170975
Trans1 EPA ID:	NYD057770109
Trans2 EPA ID:	Not reported
TSDF ID 1:	NYD057770109
TSDF ID 2:	Not reported
Manifest Tracking Number:	Not reported
Import Indicator:	Not reported
Export Indicator:	Not reported
Discr Quantity Indicator:	Not reported
Discr Type Indicator:	Not reported
Discr Residue Indicator:	Not reported
Discr Partial Reject Indicator:	Not reported
Discr Full Reject Indicator:	Not reported
Manifest Ref Number:	Not reported
Alt Facility RCRA ID:	Not reported
Alt Facility Sign Date:	Not reported
MGMT Method Type Code:	Not reported
Waste Code 1:	The Following Spent Halogenated Solvents Used In Degreasing: Tetrachloroethylene, Trichlorethylene, Methylene Chloride, 1,1,1-Trichloroethane, Carbon Tetrachloride And Chlorinated Fluorocarbons; All Spent Solvent Mixtures/Blends Used In Degreasing Containing, Before Use, A Total Of Ten Percent Or More (By Volume) Of One Or More Of The Above Halogenated Solvents Or Those Solvents Listed In F002, F004, And F005; And Still Bottoms From The Recovery Of These Spent Solvents And Spent Solvent Mixtures.
Waste Code 2:	Not reported
Waste Code 3:	Not reported
Waste Code 4:	Not reported
Waste Code 5:	Not reported
Waste Code 6:	Not reported
Quantity:	00110
Units:	Gallons (liquids only)
Number of Containers:	002
Container Type:	Metal drums, barrels, kegs
Handling Method:	Treat
Specific Gravity:	100
Document ID:	NYO2219094
Manifest Status:	C - Completed copy
Trans1 State ID:	7A-076
Year:	1982
Trans2 State ID:	Not reported
Generator Ship Date:	821123
Trans1 Recv Date:	821123
Trans2 Recv Date:	Not reported
TSD Site Recv Date:	821123
Part A Recv Date:	Not reported
Part B Recv Date:	Not reported
Generator EPA ID:	NYD085170975
Trans1 EPA ID:	NYD057770109
Trans2 EPA ID:	Not reported
TSDF ID 1:	NYD057770109
TSDF ID 2:	Not reported

NORTHRUP SUPPLY CORP (Continued) **1000216176**

Manifest Tracking Number:	Not reported
Import Indicator:	Not reported
Export Indicator:	Not reported
Discr Quantity Indicator:	Not reported
Discr Type Indicator:	Not reported
Discr Residue Indicator:	Not reported
Discr Partial Reject Indicator:	Not reported
Discr Full Reject Indicator:	Not reported
Manifest Ref Number:	Not reported
Alt Facility RCRA ID:	Not reported
Alt Facility Sign Date:	Not reported
MGMT Method Type Code:	Not reported
Waste Code 1:	The Following Spent Halogenated Solvents Used In Degreasing: Tetrachloroethylene, Trichlorethylene, Methylene Chloride, 1,1,1-Trichloroethane, Carbon Tetrachloride And Chlorinated Fluorocarbons; All Spent Solvent Mixtures/Blends Used In Degreasing Containing, Before Use, A Total Of Ten Percent Or More (By Volume) Of One Or More Of The Above Halogenated Solvents Or Those Solvents Listed In F002, F004, And F005; And Still Bottoms From The Recovery Of These Spent Solvents And Spent Solvent Mixtures.
Waste Code 2:	Not reported
Waste Code 3:	Not reported
Waste Code 4:	Not reported
Waste Code 5:	Not reported
Waste Code 6:	Not reported
Quantity:	00055
Units:	Gallons (liquids only)
Number of Containers:	001
Container Type:	Metal drums, barrels, kegs
Handling Method:	Recycle
Specific Gravity:	100

84
East
1/8-1/4
0.238 mi.
1257 ft.

ILION PHASE II
125 EAST ST
ILION, NY 13357

RCRA NonGen / NLR **1000156436**
ECHO **NYD981183387**
NY MANIFEST

Relative:
Lower

Actual:
397 ft.

RCRA Listings:

Date Form Received by Agency:	20170418
Handler Name:	Ilion Phase Ii
Handler Address:	East St
Handler City,State,Zip:	ILION, NY 13357
EPA ID:	NYD981183387
Contact Name:	PHILIP B GEORGE
Contact Address:	NIAGARA MOHAWK POWER CORP
Contact City,State,Zip:	SYRACUSE, NY 13202
Contact Telephone:	315-428-6685
Contact Fax:	315-428-5699
Contact Email:	PHILIP.GEORGE@NATIONALGRID.COM
Contact Title:	ENVIRONMENTAL MANAGER UPSTATE NY
EPA Region:	02
Land Type:	Municipal
Federal Waste Generator Description:	Not a generator, verified
Non-Notifier:	Not reported
Biennial Report Cycle:	Not reported
Accessibility:	Not reported

ILION PHASE II (Continued) **1000156436**

Active Site Indicator:		Not reported
State District Owner:		Ny
State District:		NYSDEC R6
Mailing Address:		NIAGARA MOHAWK POWER CORP
Mailing City,State,Zip:		SYRACUSE, NY 13202
Owner Name:	Village Of Ilion	
Owner Type:		Municipal
Operator Name:	Department Of Public Works	
Operator Type:		Municipal
Short-Term Generator Activity:		No
Importer Activity:		No
Mixed Waste Generator:		No
Transporter Activity:		No
Transfer Facility Activity:		No
Recycler Activity with Storage:		No
Small Quantity On-Site Burner Exemption:		No
Smelting Melting and Refining Furnace Exemption:		No
Underground Injection Control:		No
Off-Site Waste Receipt:		No
Universal Waste Indicator:		No
Universal Waste Destination Facility:		No
Federal Universal Waste:		No
Active Site State-Reg Handler:		---
Federal Facility Indicator:		Not reported
Hazardous Secondary Material Indicator:		N
Sub-Part K Indicator:		Not reported
2018 GPRA Permit Baseline:		Not on the Baseline
2018 GPRA Renewals Baseline:		Not on the Baseline
202 GPRA Corrective Action Baseline:		No
Subject to Corrective Action Universe:		No
Non-TSDFs Where RCRA CA has Been Imposed Universe:		No
Corrective Action Priority Ranking:		No NCAPS ranking
Environmental Control Indicator:		No
Institutional Control Indicator:		No
Human Exposure Controls Indicator:		N/A
Groundwater Controls Indicator:		N/A
Significant Non-Complier Universe:		No
Unaddressed Significant Non-Complier Universe:		No
Addressed Significant Non-Complier Universe:		No
Significant Non-Complier With a Compliance Schedule Universe:		No
Financial Assurance Required:		Not reported
Handler Date of Last Change:		20170519
Recognized Trader-Importer:		No
Recognized Trader-Exporter:		No
Importer of Spent Lead Acid Batteries:		No
Exporter of Spent Lead Acid Batteries:		No
Recycler Activity Without Storage:		No
Manifest Broker:		No
Sub-Part P Indicator:		No

Hazardous Waste Summary:

Waste Code:	D000
Waste Description:	Not Defined
Waste Code:	D001
Waste Description:	Ignitable Waste

ILION PHASE II (Continued) **1000156436**

Waste Code: D018
Waste Description: Benzene

Handler - Owner Operator:
Owner/Operator Indicator: Operator
Owner/Operator Name: VILLAGE OF ILION
Legal Status: Private
Date Became Current: Not reported
Date Ended Current: Not reported
Owner/Operator Address: NOT REQUIRED
Owner/Operator City,State,Zip: NOT REQUIRED, WY 99999
Owner/Operator Telephone: 212-555-1212
Owner/Operator Telephone Ext: Not reported
Owner/Operator Fax: Not reported
Owner/Operator Email: Not reported

Owner/Operator Indicator: Owner
Owner/Operator Name: VILLAGE OF ILION
Legal Status: Municipal
Date Became Current: 20020101
Date Ended Current: Not reported
Owner/Operator Address: 125 EAST ST
Owner/Operator City,State,Zip: ILLION, NY 13357
Owner/Operator Telephone: 315-894-5217
Owner/Operator Telephone Ext: Not reported
Owner/Operator Fax: Not reported
Owner/Operator Email: Not reported

Owner/Operator Indicator: Owner
Owner/Operator Name: VILLAGE OF ILION
Legal Status: Municipal
Date Became Current: 20020101
Date Ended Current: Not reported
Owner/Operator Address: 125 EAST ST
Owner/Operator City,State,Zip: ILLION, NY 13357
Owner/Operator Telephone: 315-894-5217
Owner/Operator Telephone Ext: Not reported
Owner/Operator Fax: Not reported
Owner/Operator Email: Not reported

Owner/Operator Indicator: Owner
Owner/Operator Name: VILLAGE OF ILION
Legal Status: Private
Date Became Current: Not reported
Date Ended Current: Not reported
Owner/Operator Address: NOT REQUIRED
Owner/Operator City,State,Zip: NOT REQUIRED, WY 99999
Owner/Operator Telephone: 212-555-1212
Owner/Operator Telephone Ext: Not reported
Owner/Operator Fax: Not reported
Owner/Operator Email: Not reported

Owner/Operator Indicator: Operator
Owner/Operator Name: DEPARTMENT OF PUBLIC WORKS
Legal Status: Municipal
Date Became Current: 20020101
Date Ended Current: Not reported

ILION PHASE II (Continued) **1000156436**

Owner/Operator Address: Not reported
Owner/Operator City,State,Zip: Not reported
Owner/Operator Telephone: Not reported
Owner/Operator Telephone Ext: Not reported
Owner/Operator Fax: Not reported
Owner/Operator Email: Not reported

Owner/Operator Indicator: Owner
Owner/Operator Name: VILLAGE OF ILION
Legal Status: Private
Date Became Current: Not reported
Date Ended Current: Not reported
Owner/Operator Address: NOT REQUIRED
Owner/Operator City,State,Zip: NOT REQUIRED, WY 99999
Owner/Operator Telephone: 212-555-1212
Owner/Operator Telephone Ext: Not reported
Owner/Operator Fax: Not reported
Owner/Operator Email: Not reported

Owner/Operator Indicator: Operator
Owner/Operator Name: DEPARTMENT OF PUBLIC WORKS
Legal Status: Municipal
Date Became Current: 20020101
Date Ended Current: Not reported
Owner/Operator Address: Not reported
Owner/Operator City,State,Zip: Not reported
Owner/Operator Telephone: Not reported
Owner/Operator Telephone Ext: Not reported
Owner/Operator Fax: Not reported
Owner/Operator Email: Not reported

Historic Generators:
Receive Date: 19990708
Handler Name: ILION VILLAGE OF DPW
Federal Waste Generator Description: Not a generator, verified
State District Owner: Ny
Large Quantity Handler of Universal Waste: No
Recognized Trader Importer: No
Recognized Trader Exporter: No
Spent Lead Acid Battery Importer: No
Spent Lead Acid Battery Exporter: No
Current Record: No
Non Storage Recycler Activity: Not reported
Electronic Manifest Broker: Not reported

Receive Date: 20060101
Handler Name: ILION VILLAGE OF DPW
Federal Waste Generator Description: Not a generator, verified
State District Owner: Ny
Large Quantity Handler of Universal Waste: No
Recognized Trader Importer: No
Recognized Trader Exporter: No
Spent Lead Acid Battery Importer: No
Spent Lead Acid Battery Exporter: No
Current Record: No
Non Storage Recycler Activity: Not reported
Electronic Manifest Broker: Not reported

ILION PHASE II (Continued) **1000156436**

Receive Date: 20070101
Handler Name: ILION VILLAGE OF DPW
Federal Waste Generator Description: Not a generator, verified
State District Owner: Ny
Large Quantity Handler of Universal Waste: No
Recognized Trader Importer: No
Recognized Trader Exporter: No
Spent Lead Acid Battery Importer: No
Spent Lead Acid Battery Exporter: No
Current Record: No
Non Storage Recycler Activity: Not reported
Electronic Manifest Broker: Not reported

Receive Date: 20170418
Handler Name: ILION PHASE II
Federal Waste Generator Description: Not a generator, verified
State District Owner: Ny
Large Quantity Handler of Universal Waste: No
Recognized Trader Importer: No
Recognized Trader Exporter: No
Spent Lead Acid Battery Importer: No
Spent Lead Acid Battery Exporter: No
Current Record: Yes
Non Storage Recycler Activity: Not reported
Electronic Manifest Broker: Not reported

Receive Date: 19860221
Handler Name: ILION VILLAGE OF DPW
Federal Waste Generator Description: Large Quantity Generator
State District Owner: Ny
Large Quantity Handler of Universal Waste: No
Recognized Trader Importer: No
Recognized Trader Exporter: No
Spent Lead Acid Battery Importer: No
Spent Lead Acid Battery Exporter: No
Current Record: No
Non Storage Recycler Activity: Not reported
Electronic Manifest Broker: Not reported

Receive Date: 20160414
Handler Name: ILION PHASE II
Federal Waste Generator Description: Small Quantity Generator
State District Owner: Ny
Large Quantity Handler of Universal Waste: No
Recognized Trader Importer: No
Recognized Trader Exporter: No
Spent Lead Acid Battery Importer: No
Spent Lead Acid Battery Exporter: No
Current Record: No
Non Storage Recycler Activity: Not reported
Electronic Manifest Broker: Not reported

List of NAICS Codes and Descriptions:
NAICS Code: 221122
NAICS Description: Electric Power Distribution

ILION PHASE II (Continued) **1000156436**

Facility Has Received Notices of Violations:
Violations: No Violations Found

Evaluation Action Summary:
Evaluations: No Evaluations Found

ECHO:
Envid: 1000156436
Registry ID: 110004402584

DFR URL:
Name: ILION PHASE II
Address: 125 EAST ST
City,State,Zip: ILION, NY 13357

NY MANIFEST:
EPA ID: NYD981183387
Country: USA
Name: Oneida Herkimer Solid Waste
Address: 125 EAST ST
Address 2: Not reported
City,State,Zip: ILION, NY 13357
Zip 4: Not reported
Location Address 1: 125 EAST STREET
Location Address 2: Not reported
Location City,State,Zip: ILION, NY 13357
Location Zip 4: Not reported
Facility Status: Not reported
Total Tanks: Not reported
Code: BP

Mailing:
Mailing Name: Oneida Herkimer Solid Waste
Mailing Contact: Kevin Manion
Mailing Address 1: 125 EAST ST
Mailing Address 2: Not reported
Mailing City,State,Zip: ILION, NY 13357
Mailing Zip 4: Not reported
Mailing Country: USA
Mailing Phone: 3157331224

Manifest Data:
Document ID: Not reported
Manifest Status: Not reported
Trans1 State ID: PAD146714878
Year: 2018
Trans2 State ID: Not reported
Generator Ship Date: 08/05/2016
Trans1 Recv Date: 08/05/2016
Trans2 Recv Date: Not reported
TSD Site Recv Date: 08/08/2016
Part A Recv Date: Not reported
Part B Recv Date: Not reported
Generator EPA ID: NYD981183387

ILION PHASE II (Continued) **1000156436**

Trans1 EPA ID:	Not reported
Trans2 EPA ID:	Not reported
TSDF ID 1:	NJD991291105
TSDF ID 2:	Not reported
Manifest Tracking Number:	015979124JJK
Import Indicator:	N
Export Indicator:	N
Discr Quantity Indicator:	Y
Discr Type Indicator:	N
Discr Residue Indicator:	N
Discr Partial Reject Indicator:	N
Discr Full Reject Indicator:	N
Manifest Ref Number:	Not reported
Alt Facility RCRA ID:	Not reported
Alt Facility Sign Date:	Not reported
MGMT Method Type Code:	H110
Waste Code a:	Lead
Waste Code b:	Not reported
Waste Code c:	Not reported
Waste Code e:	Not reported
Waste Code f:	Not reported
Waste Code g:	Not reported
Waste Code 1:	Not reported
Waste Code 2:	Not reported
Waste Code 3:	Not reported
Waste Code 4:	Not reported
Waste Code 5:	Not reported
Waste Code 6:	Not reported
Quantity:	57360
Units:	Pounds
Number of Containers:	1
Container Type:	Dump truck
Handling Method:	Landfill
Specific Gravity:	1

Document ID:	Not reported
Manifest Status:	Not reported
Trans1 State ID:	PAD146714878
Year:	2018
Trans2 State ID:	Not reported
Generator Ship Date:	08/05/2016
Trans1 Recv Date:	08/05/2016
Trans2 Recv Date:	Not reported
TSD Site Recv Date:	08/08/2016
Part A Recv Date:	Not reported
Part B Recv Date:	Not reported
Generator EPA ID:	NYD981183387
Trans1 EPA ID:	Not reported
Trans2 EPA ID:	Not reported
TSDF ID 1:	NJD991291105
TSDF ID 2:	Not reported
Manifest Tracking Number:	015979125JJK
Import Indicator:	N
Export Indicator:	N
Discr Quantity Indicator:	Y
Discr Type Indicator:	N
Discr Residue Indicator:	N

ILION PHASE II (Continued) **1000156436**

Discr Partial Reject Indicator:	N
Discr Full Reject Indicator:	N
Manifest Ref Number:	Not reported
Alt Facility RCRA ID:	Not reported
Alt Facility Sign Date:	Not reported
MGMT Method Type Code:	H110
Waste Code a:	Lead
Waste Code b:	Not reported
Waste Code c:	Not reported
Waste Code e:	Not reported
Waste Code f:	Not reported
Waste Code g:	Not reported
Waste Code 1:	Not reported
Waste Code 2:	Not reported
Waste Code 3:	Not reported
Waste Code 4:	Not reported
Waste Code 5:	Not reported
Waste Code 6:	Not reported
Quantity:	46060
Units:	Pounds
Number of Containers:	1
Container Type:	Dump truck
Handling Method:	Landfill
Specific Gravity:	1

Document ID:	Not reported
Manifest Status:	Not reported
Trans1 State ID:	PAD146714878
Year:	2018
Trans2 State ID:	Not reported
Generator Ship Date:	08/05/2016
Trans1 Recv Date:	08/05/2016
Trans2 Recv Date:	Not reported
TSD Site Recv Date:	08/08/2016
Part A Recv Date:	Not reported
Part B Recv Date:	Not reported
Generator EPA ID:	NYD981183387
Trans1 EPA ID:	Not reported
Trans2 EPA ID:	Not reported
TSDF ID 1:	NJD991291105
TSDF ID 2:	Not reported
Manifest Tracking Number:	015979126JJK
Import Indicator:	N
Export Indicator:	N
Discr Quantity Indicator:	N
Discr Type Indicator:	N
Discr Residue Indicator:	N
Discr Partial Reject Indicator:	N
Discr Full Reject Indicator:	N
Manifest Ref Number:	Not reported
Alt Facility RCRA ID:	Not reported
Alt Facility Sign Date:	Not reported
MGMT Method Type Code:	H110
Waste Code a:	Lead
Waste Code b:	Not reported
Waste Code c:	Not reported
Waste Code e:	Not reported

ILION PHASE II (Continued) **1000156436**

Waste Code f:	Not reported
Waste Code g:	Not reported
Waste Code 1:	Not reported
Waste Code 2:	Not reported
Waste Code 3:	Not reported
Waste Code 4:	Not reported
Waste Code 5:	Not reported
Waste Code 6:	Not reported
Quantity:	44420
Units:	Pounds
Number of Containers:	1
Container Type:	Dump truck
Handling Method:	Landfill
Specific Gravity:	1
Document ID:	Not reported
Manifest Status:	Not reported
Trans1 State ID:	PAD146714878
Year:	2018
Trans2 State ID:	Not reported
Generator Ship Date:	08/08/2016
Trans1 Recv Date:	08/08/2016
Trans2 Recv Date:	Not reported
TSD Site Recv Date:	08/09/2016
Part A Recv Date:	Not reported
Part B Recv Date:	Not reported
Generator EPA ID:	NYD981183387
Trans1 EPA ID:	Not reported
Trans2 EPA ID:	Not reported
TSDF ID 1:	NJD991291105
TSDF ID 2:	Not reported
Manifest Tracking Number:	015979127JJK
Import Indicator:	N
Export Indicator:	N
Discr Quantity Indicator:	Y
Discr Type Indicator:	N
Discr Residue Indicator:	N
Discr Partial Reject Indicator:	N
Discr Full Reject Indicator:	N
Manifest Ref Number:	Not reported
Alt Facility RCRA ID:	Not reported
Alt Facility Sign Date:	Not reported
MGMT Method Type Code:	H110
Waste Code a:	Lead
Waste Code b:	Not reported
Waste Code c:	Not reported
Waste Code e:	Not reported
Waste Code f:	Not reported
Waste Code g:	Not reported
Waste Code 1:	Not reported
Waste Code 2:	Not reported
Waste Code 3:	Not reported
Waste Code 4:	Not reported
Waste Code 5:	Not reported
Waste Code 6:	Not reported
Quantity:	41180
Units:	Pounds

ILION PHASE II (Continued) **1000156436**

Number of Containers:	1
Container Type:	Dump truck
Handling Method:	Landfill
Specific Gravity:	1
Document ID:	PAC5055153
Manifest Status:	Not reported
Trans1 State ID:	PAAH0172
Year:	1992
Trans2 State ID:	Not reported
Generator Ship Date:	02/14/1992
Trans1 Recv Date:	02/14/1992
Trans2 Recv Date:	Not reported
TSD Site Recv Date:	02/22/1992
Part A Recv Date:	Not reported
Part B Recv Date:	Not reported
Generator EPA ID:	NYD981183387
Trans1 EPA ID:	ILD051060408
Trans2 EPA ID:	Not reported
TSDF ID 1:	PAD981737109
TSDF ID 2:	Not reported
Manifest Tracking Number:	Not reported
Import Indicator:	Not reported
Export Indicator:	Not reported
Discr Quantity Indicator:	Not reported
Discr Type Indicator:	Not reported
Discr Residue Indicator:	Not reported
Discr Partial Reject Indicator:	Not reported
Discr Full Reject Indicator:	Not reported
Manifest Ref Number:	Not reported
Alt Facility RCRA ID:	Not reported
Alt Facility Sign Date:	Not reported
MGMT Method Type Code:	Not reported
Waste Code 1:	Lead
Waste Code 2:	Not reported
Waste Code 3:	Not reported
Waste Code 4:	Not reported
Waste Code 5:	Not reported
Waste Code 6:	Not reported
Quantity:	00020
Units:	Gallons (liquids only)
Number of Containers:	001
Container Type:	Cargo tanks (tank trucks)
Handling Method:	Treat
Specific Gravity:	01.00

R85 **NIMO - ILION MGP** **EDR MGP** **1008407953**
ESE **1 EAST ST.** **N/A**
1/8-1/4 **ILION, NY 13357**
0.245 mi.
1292 ft. **Site 1 of 4 in cluster R**

Relative: EDR MGP:
Lower

No additional information available

Actual:
407 ft.

R86 **NATIONAL GRID - ILION EAST ST SITE** **RCRA-LQG** **1017780164**
ESE **1 EAST ST** **FINDS** **NYR000217562**
1/8-1/4 **ILION, NY 13357**
0.245 mi.
1292 ft. **Site 2 of 4 in cluster R**

Relative: **Lower**
Actual: **407 ft.**

RCRA Listings:

Date Form Received by Agency:		20160224
Handler Name:		National Grid - Ilion East St Site
Handler Address:		East St
Handler City,State,Zip:		ILION, NY 13357
EPA ID:		NYR000217562
Contact Name:		STEPHEN P HALLER
Contact Address:		ERIE BOULEVARD WEST
Contact City,State,Zip:		SYRACUSE, NY 13202
Contact Telephone:		315-428-5206
Contact Fax:		518-402-9767
Contact Email:		STEPHEN.HALLER@NATIONALGRID.COM
Contact Title:		ENVIRONMENTAL SCIENTIST
EPA Region:		02
Land Type:		Private
Federal Waste Generator Description:		Large Quantity Generator
Non-Notifier:		Not reported
Biennial Report Cycle:		2015
Accessibility:		Not reported
Active Site Indicator:		Handler Activities
State District Owner:		Ny
State District:		NYSDEC R6
Mailing Address:		ERIE BLVD W
Mailing City,State,Zip:		SYRACUSE, NY 13202
Owner Name:	National Grid	
Owner Type:		Private
Operator Name:	Niagara Mohawk Power Corp	
Operator Type:		Private
Short-Term Generator Activity:		No
Importer Activity:		No
Mixed Waste Generator:		No
Transporter Activity:		No
Transfer Facility Activity:		No
Recycler Activity with Storage:		No
Small Quantity On-Site Burner Exemption:		No
Smelting Melting and Refining Furnace Exemption:		No
Underground Injection Control:		No
Off-Site Waste Receipt:		No
Universal Waste Indicator:		No
Universal Waste Destination Facility:		No
Federal Universal Waste:		No
Active Site State-Reg Handler:		---
Federal Facility Indicator:		Not reported
Hazardous Secondary Material Indicator:		N
Sub-Part K Indicator:		Not reported
2018 GPRA Permit Baseline:		Not on the Baseline
2018 GPRA Renewals Baseline:		Not on the Baseline
202 GPRA Corrective Action Baseline:		No
Subject to Corrective Action Universe:		No
Non-TSDFs Where RCRA CA has Been Imposed Universe:		No
Corrective Action Priority Ranking:		No NCAPS ranking
Environmental Control Indicator:		No
Institutional Control Indicator:		No

NATIONAL GRID - ILION EAST ST SITE (Continued) **1017780164**

Human Exposure Controls Indicator:	N/A
Groundwater Controls Indicator:	N/A
Significant Non-Complier Universe:	No
Unaddressed Significant Non-Complier Universe:	No
Addressed Significant Non-Complier Universe:	No
Significant Non-Complier With a Compliance Schedule Universe:	No
Financial Assurance Required:	Not reported
Handler Date of Last Change:	20161107
Recognized Trader-Importer:	No
Recognized Trader-Exporter:	No
Importer of Spent Lead Acid Batteries:	No
Exporter of Spent Lead Acid Batteries:	No
Recycler Activity Without Storage:	No
Manifest Broker:	No
Sub-Part P Indicator:	No

Biennial: List of Years
Year: 2015

Click Here for Biennial Reporting System Data:

Hazardous Waste Summary:
Waste Code: D001
Waste Description: Ignitable Waste

Waste Code: D008
Waste Description: Lead

Handler - Owner Operator:

Owner/Operator Indicator:	Operator
Owner/Operator Name:	NIAGARA MOHAWK A NATIONAL GRID CO
Legal Status:	Private
Date Became Current:	20000905
Date Ended Current:	Not reported
Owner/Operator Address:	Not reported
Owner/Operator City,State,Zip:	Not reported
Owner/Operator Telephone:	Not reported
Owner/Operator Telephone Ext:	Not reported
Owner/Operator Fax:	Not reported
Owner/Operator Email:	Not reported

Owner/Operator Indicator:	Operator
Owner/Operator Name:	NIAGARA MOHAWK POWER CORP
Legal Status:	Private
Date Became Current:	19000101
Date Ended Current:	Not reported
Owner/Operator Address:	300 ERIE BLVD W
Owner/Operator City,State,Zip:	SYRACUSE, NY 13202
Owner/Operator Telephone:	Not reported
Owner/Operator Telephone Ext:	Not reported
Owner/Operator Fax:	Not reported
Owner/Operator Email:	Not reported

Owner/Operator Indicator:	Owner
Owner/Operator Name:	NIAGARA MOHAWK A NATIONAL GRID CO
Legal Status:	Private

NATIONAL GRID - ILION EAST ST SITE (Continued) **1017780164**

Date Became Current: 20000905
Date Ended Current: Not reported
Owner/Operator Address: 300 ERIE BLVD WEST
Owner/Operator City,State,Zip: SYRACUSE, NY 13202
Owner/Operator Telephone: 315-474-1511
Owner/Operator Telephone Ext: Not reported
Owner/Operator Fax: Not reported
Owner/Operator Email: Not reported

Owner/Operator Indicator: Owner
Owner/Operator Name: NATIONAL GRID
Legal Status: Private
Date Became Current: 19000101
Date Ended Current: Not reported
Owner/Operator Address: 300 ERIE BLVD W
Owner/Operator City,State,Zip: SYRACUSE, NY 13202
Owner/Operator Telephone: Not reported
Owner/Operator Telephone Ext: Not reported
Owner/Operator Fax: Not reported
Owner/Operator Email: Not reported

Historic Generators:
Receive Date: 20160224
Handler Name: NATIONAL GRID - ILION EAST ST SITE
Federal Waste Generator Description: Large Quantity Generator
State District Owner: Ny
Large Quantity Handler of Universal Waste: No
Recognized Trader Importer: No
Recognized Trader Exporter: No
Spent Lead Acid Battery Importer: No
Spent Lead Acid Battery Exporter: No
Current Record: Yes
Non Storage Recycler Activity: Not reported
Electronic Manifest Broker: Not reported

Receive Date: 20150224
Handler Name: NIAGARA MOHAWK A NATIONAL GRID CO - ILION EAST STREET SITE
Federal Waste Generator Description: Large Quantity Generator
State District Owner: Ny
Large Quantity Handler of Universal Waste: No
Recognized Trader Importer: No
Recognized Trader Exporter: No
Spent Lead Acid Battery Importer: No
Spent Lead Acid Battery Exporter: No
Current Record: No
Non Storage Recycler Activity: Not reported
Electronic Manifest Broker: Not reported

List of NAICS Codes and Descriptions:
NAICS Code: 22112
NAICS Description: Electric Power Transmission, Control, And Distribution

NAICS Code: 221122
NAICS Description: Electric Power Distribution

NATIONAL GRID - ILION EAST ST SITE (Continued) **1017780164**

Facility Has Received Notices of Violations:
Violations: No Violations Found

Evaluation Action Summary:
Evaluations: No Evaluations Found

FINDS:
Registry ID: 110063757028

Click Here for FRS Facility Detail Report:

Environmental Interest/Information System:
All generators and treatment, storage, and disposal (TSD) facilities who handle hazardous waste are required to report to the EPA Administrator at least once every two years. The data collected is used to create the National Biennial Resource Conservation and Recovery Act (RCRA) Hazardous Waste Report. This data is processed within the RCRA Information (RCRAInfo) database
The Resource Conservation and Recovery Act Information System (RCRAInfo) is EPA's comprehensive information system in support of the Resource Conservation and Recovery Act (RCRA) of 1976 and the Hazardous and Solid Waste Amendments (HSWA) of 1984. It tracks many types of information about generators, transporters, treaters, storers, and disposers of hazardous waste.

Click this hyperlink while viewing on your computer to access additional FINDS: detail in the EDR Site Report.

R87 **NIAGARA MOHAWK A NATIONAL GRID CO - ILION EAST STR** **NY MANIFEST** **S118260189**
ESE **1 EAST ST** **N/A**
1/8-1/4 **ILION, NY 13357**
0.245 mi.
1292 ft. **Site 3 of 4 in cluster R**

Relative:
Lower

Actual:
407 ft.

NY MANIFEST:

EPA ID:	NYR000217562
Country:	USA
Name:	Niagara Mohawk A National Grid Co - Ilion East Street Site
Address:	1 EAST ST
Address 2:	Not reported
City,State,Zip:	ILION, NY 13357
Zip 4:	Not reported
Location Address 1:	1 EAST STREET
Location Address 2:	Not reported
Location City,State,Zip:	ILION, NY 13357
Location Zip 4:	Not reported
Facility Status:	Not reported
Total Tanks:	Not reported
Code:	BP

Mailing:

Mailing Name:	Niagara Mohawk A National Grid Co - Ilion East Street Site
Mailing Contact:	Richard Fox
Mailing Address 1:	7437 HENRY CLAY BLVD
Mailing Address 2:	Not reported
Mailing City,State,Zip:	LIVERPOOL, NY 13088
Mailing Zip 4:	Not reported

NIAGARA MOHAWK A NATIONAL GRID CO - ILION EAST STREET SITE (Continued) **S118260189**

Mailing Country: USA
Mailing Phone: 3154604385

Manifest Data:
Document ID: Not reported
Manifest Status: Not reported
Trans1 State ID: NYD097644801
Year: 2018
Trans2 State ID: Not reported
Generator Ship Date: 08/11/2015
Trans1 Recv Date: 08/11/2015
Trans2 Recv Date: Not reported
TSD Site Recv Date: 08/18/2015
Part A Recv Date: Not reported
Part B Recv Date: Not reported
Generator EPA ID: NYR000217562
Trans1 EPA ID: Not reported
Trans2 EPA ID: Not reported
TSDF ID 1: NYD049836679
TSDF ID 2: Not reported
Manifest Tracking Number: 002733345GBF
Import Indicator: N
Export Indicator: N
Discr Quantity Indicator: N
Discr Type Indicator: N
Discr Residue Indicator: N
Discr Partial Reject Indicator: N
Discr Full Reject Indicator: N
Manifest Ref Number: Not reported
Alt Facility RCRA ID: Not reported
Alt Facility Sign Date: Not reported
MGMT Method Type Code: H141
Waste Code a: Lead
Waste Code b: Not reported
Waste Code c: Not reported
Waste Code e: Not reported
Waste Code f: Not reported
Waste Code g: Not reported
Waste Code 1: Not reported
Waste Code 2: Not reported
Waste Code 3: Not reported
Waste Code 4: Not reported
Waste Code 5: Not reported
Waste Code 6: Not reported
Quantity: 52
Units: Pounds
Number of Containers: 1
Container Type: Metal drums, barrels, kegs
Handling Method: Treat
Specific Gravity: 1

Document ID: Not reported
Manifest Status: Not reported
Trans1 State ID: NJD054126164
Year: 2018
Trans2 State ID: Not reported
Generator Ship Date: 07/14/2015

NIAGARA MOHAWK A NATIONAL GRID CO - ILION EAST STREET SITE (Continued) **S118260189**

Trans1 Recv Date:	07/14/2015
Trans2 Recv Date:	Not reported
TSD Site Recv Date:	07/23/2015
Part A Recv Date:	Not reported
Part B Recv Date:	Not reported
Generator EPA ID:	NYR000217562
Trans1 EPA ID:	Not reported
Trans2 EPA ID:	Not reported
TSDF ID 1:	MID048090633
TSDF ID 2:	Not reported
Manifest Tracking Number:	014001732JJK
Import Indicator:	N
Export Indicator:	N
Discr Quantity Indicator:	Y
Discr Type Indicator:	N
Discr Residue Indicator:	N
Discr Partial Reject Indicator:	N
Discr Full Reject Indicator:	N
Manifest Ref Number:	Not reported
Alt Facility RCRA ID:	Not reported
Alt Facility Sign Date:	Not reported
MGMT Method Type Code:	H141
Waste Code a:	B007
Waste Code b:	Not reported
Waste Code c:	Not reported
Waste Code e:	Not reported
Waste Code f:	Not reported
Waste Code g:	Not reported
Waste Code 1:	Not reported
Waste Code 2:	Not reported
Waste Code 3:	Not reported
Waste Code 4:	Not reported
Waste Code 5:	Not reported
Waste Code 6:	Not reported
Quantity:	1827
Units:	Kilograms
Number of Containers:	1
Container Type:	Metal boxes, cartons, cases (including roll-offs)
Handling Method:	Landfill
Specific Gravity:	1

R88 **NM - ILION MGP** **NY SHWS** **S108061169**
ESE **1 EAST ST.** **NY ENG CONTROLS** **N/A**
1/8-1/4 **ILION, NY 13357** **NY INST CONTROL**
0.245 mi. **NY MGP**
1292 ft. **Site 4 of 4 in cluster R**

Relative:
Lower

Actual:
407 ft.

SHWS:

Name:	NM - ILION MGP
Address:	1 EAST ST.
City,State,Zip:	ILION, NY 13357-
Program:	HW
Site Code:	58760
Classification:	C
Region:	6
Acres:	1.300
HW Code:	622019

NM - ILION MGP (Continued) **S108061169**

Record Add: 11/18/1999
Record Upd: 07/17/2024
Updated By: GHPRATT
Site Description: Location: The Ilion Former Manufactured Gas Plant (MGP) Site is a 1.3-acre L-shaped parcel located at 1 East Street in a mixed commercial/residential part of the Village of Ilion, Herkimer County, New York. The site is bounded by East Clark Street and residential properties to the north, East Street to the east, State Street (formerly Canal Street) to the south, and a commercial property and several residences to the west. State Street overlies the location of the former Erie Canal. An automobile dealer, auto service garage and a gasoline station are located to the south and southwest of the site. The off-site area is located northeast of the former MGP site at the Village of Ilion s Department of Public Works (DPW) facility, and extends north from the area of East North Street along the alignment of a 24-inch diameter Village of Ilion storm sewer and open drainage ditch, which runs through the middle of the DPW facility. It is bounded to the south and west by residential properties and the Village of Ilion DPW and bounded to the north and east by the Mohawk River and disposal areas. Site Features: The site is currently owned by National Grid and is vacant. The site has a gentle slope from south to north. The off-site area comprises approximately four acres and extends generally north of the Site. Much of the off-site area is within a relatively low-lying area that includes portions of the former Ilion landfill and is currently being used for disposal of construction debris. Current Zoning/Use(s): The site is currently zoned for commercial uses. Site Geology and Hydrogeology: Site geology consists of four unconsolidated units. These are, from top to bottom: fill (3 feet to approximately 13 feet thick); silts, fine sands and clays (0 to 15 feet thick); peat (0 to 2 feet thick); and a sand and gravel unit (starting at 13 to 20 feet below grade and extending at least 60 feet). Within the study area, groundwater is encountered at depths of approximately 5 to 15 feet within fill or the silt/sand/clay unit. Groundwater in the unconsolidated deposits flows towards the Mohawk River to the north. Historical Use(s): The Ilion site was the location of a former gas manufacturing plant from the 1870s through 1912. Subsequently, the site was used for various utility operations (including gas storage and distribution), electrical substation applications, and as a service center. The Ilion site consists of two parcels with the second parcel added to accommodate increased manufacturing capacity. The first parcel (1.0 acres) was purchased in 1874 by the Ilion Mohawk Gas Light Company at the corner of East Street and the north towpath for the Erie Canal. By 1881, the site contained an octagonal gas holder at the corner of East and East State Streets and a gashouse with a coal shed to the west of the gas holder. The second parcel, approximately 0.31 acre in size was purchased in 1890 to allow for further expansion of the MGP. An electric light station was added to the north side of the gas works building around 1891. By 1897, an 80,000 cubic-foot gas holder was constructed north of the gas plant, adjacent to East Street, and the octagonal gas holder located in the first parcel was taken out of service. The gas plant ceased operation in 1912. In 1917, a 200,000 cubic-foot gas holder was constructed above ground, adjacent to the former gas plant, to store manufactured gas from the Harbor Point MGP in Utica, New York. The Erie Canal was filled in 1921, and East Canal Street (now State Street) was realigned to the south. In 1940, an outdoor substation was constructed at the corner of East and East

NM - ILION MGP (Continued) **S108061169**

State Streets, covering the foundation of the former octagonal gas holder. By 1940, the 80,000 cubic foot gas holder had been removed. In the early 1950s, an auto repair shop, gasoline station, auto dealers, and a junkyard were located south and west of the site, and natural gas replaced manufactured gas in Ilion. In 1956, the 200,000 cubic foot gas holder and most of the remaining gas equipment were removed from the site. The substation was decommissioned and removed in 1997. The last of the buildings associated with former gas manufacturing operations were demolished in September 2000. Between 1995 and 1997, Niagara Mohawk (National Grid Co.) conducted a Preliminary Site Assessment (PSA), which involved test trenching; monitoring well installation; and groundwater and soil sampling. In 1995, National Grid submitted an oil spill report to the Department due to the presence of visibly stained soil underneath and adjacent to electrical equipment at the on-site substation. The top 6-inches of soil below the substation were removed and properly disposed to remediate the reported spill.

Env Problem:	Remediation at the site is complete. Prior to remediation, the primary contaminants of concern were benzene, toluene, ethylbenzene and xylenes (collectively referred to as BTEX), polycyclic aromatic hydrocarbons (PAH) and cyanide in soil and groundwater. Remedial actions have successfully achieved soil cleanup objectives for restricted residential use. Residual contamination in the soil and groundwater is being managed under a Site Management Plan.
Health Problem:	Measures are in place to minimize exposure to residual contamination that remains in soil, groundwater and soil vapor.
Dump:	False
Structure:	False
Lagoon:	False
Landfill:	False
Pond:	False
Disp Start:	Not reported
Disp Term:	Not reported
Lat/Long:	00:00:00:0 / 00:00:00:0
Dell:	False
Record Add:	1999-11-18 12:00:00
Record Upd:	2019-08-19 11:41:00
Updated By:	SXDEYETT
Own Op:	1
Sub Type:	E
Owner Name:	Steven Stucker
Owner Company:	National Grid
Owner Address:	300 Erie Boulevard, West
Owner Addr2:	Not reported
Owner City,St,Zip:	Syracuse, NY 13202
Owner Country:	United States of America
Own Op:	Document Repository
Sub Type:	NNN
Owner Name:	Not reported
Owner Company:	Ilion Free Public Library
Owner Address:	78 West Street
Owner Addr2:	Not reported
Owner City,St,Zip:	Ilion, NY 13357
Owner Country:	United States of America
HW Code:	622019
Waste Type:	benzo(g,h,i)perylene
Waste Quantity:	UNKNOWN

NM - ILION MGP (Continued) **S108061169**

Waste Code:	Not reported
HW Code:	622019
Waste Type:	CYANIDES(SOLUBLE CYANIDE SALTS)
Waste Quantity:	UNKNOWN
Waste Code:	Not reported
HW Code:	622019
Waste Type:	indeno(1,2,3-cd)pyrene
Waste Quantity:	UNKNOWN
Waste Code:	Not reported
HW Code:	622019
Waste Type:	NAPHTHALENE
Waste Quantity:	UNKNOWN
Waste Code:	Not reported
HW Code:	622019
Waste Type:	Chrysene
Waste Quantity:	UNKNOWN
Waste Code:	Not reported
HW Code:	622019
Waste Type:	BENZO(GHI)PERYLENE
Waste Quantity:	UNKNOWN
Waste Code:	Not reported
HW Code:	622019
Waste Type:	XYLENE (MIXED)
Waste Quantity:	UNKNOWN
Waste Code:	Not reported
HW Code:	622019
Waste Type:	PHENANTHRENE
Waste Quantity:	UNKNOWN
Waste Code:	Not reported
HW Code:	622019
Waste Type:	ETHYLBENZENE
Waste Quantity:	UNKNOWN
Waste Code:	Not reported
HW Code:	622019
Waste Type:	PYRENE
Waste Quantity:	UNKNOWN
Waste Code:	Not reported
HW Code:	622019
Waste Type:	BENZ(A)ANTHRACENE
Waste Quantity:	UNKNOWN
Waste Code:	Not reported
HW Code:	622019
Waste Type:	DIBENZ[A,H]ANTHRACENE
Waste Quantity:	UNKNOWN
Waste Code:	Not reported
HW Code:	622019
Waste Type:	BENZO(A)PYRENE
Waste Quantity:	UNKNOWN
Waste Code:	Not reported
HW Code:	622019
Waste Type:	BENZENE
Waste Quantity:	UNKNOWN
Waste Code:	Not reported
HW Code:	622019
Waste Type:	FLUORANTHENE
Waste Quantity:	UNKNOWN
Waste Code:	Not reported

NM - ILION MGP (Continued) **S108061169**

HW Code: 622019
Waste Type: BENZO[K]FLUORANTHENE
Waste Quantity: UNKNOWN
Waste Code: Not reported
HW Code: 622019
Waste Type: ANTHRACENE
Waste Quantity: UNKNOWN
Waste Code: Not reported
HW Code: 622019
Waste Type: TOLUENE
Waste Quantity: UNKNOWN
Waste Code: Not reported
HW Code: 622019
Waste Type: ACENAPHTHENE
Waste Quantity: UNKNOWN
Waste Code: Not reported
HW Code: 622019
Waste Type: BENZO(B)FLUORANTHENE
Waste Quantity: UNKNOWN
Waste Code: Not reported
HW Code: 622019
Waste Type: FLUORENE
Waste Quantity: UNKNOWN
Waste Code: Not reported
HW Code: 622019
Waste Type: ACENAPTHYLENE
Waste Quantity: UNKNOWN
Waste Code: Not reported
HW Code: 622019
Waste Type: benzo(k)fluoranthene
Waste Quantity: UNKNOWN
Waste Code: Not reported
HW Code: 622019
Waste Type: BENZO(A)ANTHRACENE
Waste Quantity: UNKNOWN
Waste Code: Not reported
HW Code: 622019
Waste Type: COAL TAR
Waste Quantity: UNKNOWN
Waste Code: Not reported
Crossref ID: RP2018-2131
Cross Ref Type Code: 25
Cross Ref Type: County Recording Identifier
Record Added Date: 2018-06-28 08:45:00
Record Updated: 2018-06-28 08:45:00
Updated By: GWHEITZM

ENG CONTROLS:
Name: NM - ILION MGP
Address: 1 EAST ST.
City,State,Zip: ILION, NY 13357-
Site Code: 58760
HW Code: 622019
Control Code: 36
Control Type: ENG
Date Record Added: 08/16/2019
Date Rec Updated: 07/24/2023

NM - ILION MGP (Continued) **S108061169**

Updated By: GHPRATT

Site Description: Location: The Ilion Former Manufactured Gas Plant (MGP) Site is a 1.3-acre L-shaped parcel located at 1 East Street in a mixed commercial/residential part of the Village of Ilion, Herkimer County, New York. The site is bounded by East Clark Street and residential properties to the north, East Street to the east, State Street (formerly Canal Street) to the south, and a commercial property and several residences to the west. State Street overlies the location of the former Erie Canal. An automobile dealer, auto service garage and a gasoline station are located to the south and southwest of the site. The off-site area is located northeast of the former MGP site at the Village of Ilion s Department of Public Works (DPW) facility, and extends north from the area of East North Street along the alignment of a 24-inch diameter Village of Ilion storm sewer and open drainage ditch, which runs through the middle of the DPW facility. It is bounded to the south and west by residential properties and the Village of Ilion DPW and bounded to the north and east by the Mohawk River and disposal areas. Site Features: The site is currently owned by National Grid and is vacant. The site has a gentle slope from south to north. The off-site area comprises approximately four acres and extends generally north of the Site. Much of the off-site area is within a relatively low-lying area that includes portions of the former Ilion landfill and is currently being used for disposal of construction debris. Current Zoning/Use(s): The site is currently zoned for commercial uses. Site Geology and Hydrogeology: Site geology consists of four unconsolidated units. These are, from top to bottom: fill (3 feet to approximately 13 feet thick); silts, fine sands and clays (0 to 15 feet thick); peat (0 to 2 feet thick); and a sand and gravel unit (starting at 13 to 20 feet below grade and extending at least 60 feet). Within the study area, groundwater is encountered at depths of approximately 5 to 15 feet within fill or the silt/sand/clay unit. Groundwater in the unconsolidated deposits flows towards the Mohawk River to the north. Historical Use(s): The Ilion site was the location of a former gas manufacturing plant from the 1870s through 1912. Subsequently, the site was used for various utility operations (including gas storage and distribution), electrical substation applications, and as a service center. The Ilion site consists of two parcels with the second parcel added to accommodate increased manufacturing capacity. The first parcel (1.0 acres) was purchased in 1874 by the Ilion Mohawk Gas Light Company at the corner of East Street and the north towpath for the Erie Canal. By 1881, the site contained an octagonal gas holder at the corner of East and East State Streets and a gashouse with a coal shed to the west of the gas holder. The second parcel, approximately 0.31 acre in size was purchased in 1890 to allow for further expansion of the MGP. An electric light station was added to the north side of the gas works building around 1891. By 1897, an 80,000 cubic-foot gas holder was constructed north of the gas plant, adjacent to East Street, and the octagonal gas holder located in the first parcel was taken out of service. The gas plant ceased operation in 1912. In 1917, a 200,000 cubic-foot gas holder was constructed above ground, adjacent to the former gas plant, to store manufactured gas from the Harbor Point MGP in Utica, New York. The Erie Canal was filled in 1921, and East Canal Street (now State Street) was realigned to the south. In 1940, an outdoor substation was constructed at the corner of East and East State Streets, covering the foundation of the former octagonal gas holder. By 1940, the 80,000 cubic foot gas holder had been removed.

NM - ILION MGP (Continued) **S108061169**

	In the early 1950s, an auto repair shop, gasoline station, auto dealers, and a junkyard were located south and west of the site, and natural gas replaced manufactured gas in Ilion. In 1956, the 200,000 cubic foot gas holder and most of the remaining gas equipment were removed from the site. The substation was decommissioned and removed in 1997. The last of the buildings associated with former gas manufacturing operations were demolished in September 2000. Between 1995 and 1997, Niagara Mohawk (National Grid Co.) conducted a Preliminary Site Assessment (PSA), which involved test trenching; monitoring well installation; and groundwater and soil sampling. In 1995, National Grid submitted an oil spill report to the Department due to the presence of visibly stained soil underneath and adjacent to electrical equipment at the on-site substation. The top 6-inches of soil below the substation were removed and properly disposed to remediate the reported spill.
Env Problem:	Remediation at the site is complete. Prior to remediation, the primary contaminants of concern were benzene, toluene, ethylbenzene and xylenes (collectively referred to as BTEX), polycyclic aromatic hydrocarbons (PAH) and cyanide in soil and groundwater. Remedial actions have successfully achieved soil cleanup objectives for restricted residential use. Residual contamination in the soil and groundwater is being managed under a Site Management Plan.
Health Problem:	Measures are in place to minimize exposure to residual contamination that remains in soil, groundwater and soil vapor.
Dump:	False
Structure:	False
Lagoon:	False
Landfill:	False
Pond:	False
Disp Start:	Not reported
Disp Term:	Not reported
Lat/Long:	00:00:00:0 / 00:00:00:0
Dell:	False
Record Add:	1999-11-18 12:00:00
Record Upd:	2019-08-19 11:41:00
Updated By:	SXDEYETT
Own Op:	1
Sub Type:	E
Owner Name:	Steven Stucker
Owner Company:	National Grid
Owner Address:	300 Erie Boulevard, West
Owner Addr2:	Not reported
Owner City,St,Zip:	Syracuse, NY 13202
Owner Country:	United States of America
Own Op:	Document Repository
Sub Type:	NNN
Owner Name:	Not reported
Owner Company:	Ilion Free Public Library
Owner Address:	78 West Street
Owner Addr2:	Not reported
Owner City,St,Zip:	Ilion, NY 13357
Owner Country:	United States of America
HW Code:	622019
Waste Type:	benzo(g,h,i)perylene
Waste Quantity:	UNKNOWN
Waste Code:	Not reported
HW Code:	622019

NM - ILION MGP (Continued) **S108061169**

Waste Type:	CYANIDES(SOLUBLE CYANIDE SALTS)
Waste Quantity:	UNKNOWN
Waste Code:	Not reported
HW Code:	622019
Waste Type:	indeno(1,2,3-cd)pyrene
Waste Quantity:	UNKNOWN
Waste Code:	Not reported
HW Code:	622019
Waste Type:	NAPHTHALENE
Waste Quantity:	UNKNOWN
Waste Code:	Not reported
HW Code:	622019
Waste Type:	Chrysene
Waste Quantity:	UNKNOWN
Waste Code:	Not reported
HW Code:	622019
Waste Type:	BENZO(GHI)PERYLENE
Waste Quantity:	UNKNOWN
Waste Code:	Not reported
HW Code:	622019
Waste Type:	XYLENE (MIXED)
Waste Quantity:	UNKNOWN
Waste Code:	Not reported
HW Code:	622019
Waste Type:	PHENANTHRENE
Waste Quantity:	UNKNOWN
Waste Code:	Not reported
HW Code:	622019
Waste Type:	ETHYLBENZENE
Waste Quantity:	UNKNOWN
Waste Code:	Not reported
HW Code:	622019
Waste Type:	PYRENE
Waste Quantity:	UNKNOWN
Waste Code:	Not reported
HW Code:	622019
Waste Type:	BENZ(A)ANTHRACENE
Waste Quantity:	UNKNOWN
Waste Code:	Not reported
HW Code:	622019
Waste Type:	DIBENZ[A,H]ANTHRACENE
Waste Quantity:	UNKNOWN
Waste Code:	Not reported
HW Code:	622019
Waste Type:	BENZO(A)PYRENE
Waste Quantity:	UNKNOWN
Waste Code:	Not reported
HW Code:	622019
Waste Type:	BENZENE
Waste Quantity:	UNKNOWN
Waste Code:	Not reported
HW Code:	622019
Waste Type:	FLUORANTHENE
Waste Quantity:	UNKNOWN
Waste Code:	Not reported
HW Code:	622019
Waste Type:	BENZO[K]FLUORANTHENE

NM - ILION MGP (Continued) **S108061169**

Waste Quantity:	UNKNOWN
Waste Code:	Not reported
HW Code:	622019
Waste Type:	ANTHRACENE
Waste Quantity:	UNKNOWN
Waste Code:	Not reported
HW Code:	622019
Waste Type:	TOLUENE
Waste Quantity:	UNKNOWN
Waste Code:	Not reported
HW Code:	622019
Waste Type:	ACENAPHTHENE
Waste Quantity:	UNKNOWN
Waste Code:	Not reported
HW Code:	622019
Waste Type:	BENZO(B)FLUORANTHENE
Waste Quantity:	UNKNOWN
Waste Code:	Not reported
HW Code:	622019
Waste Type:	FLUORENE
Waste Quantity:	UNKNOWN
Waste Code:	Not reported
HW Code:	622019
Waste Type:	ACENAPTHYLENE
Waste Quantity:	UNKNOWN
Waste Code:	Not reported
HW Code:	622019
Waste Type:	benzo(k)fluoranthene
Waste Quantity:	UNKNOWN
Waste Code:	Not reported
HW Code:	622019
Waste Type:	BENZO(A)ANTHRACENE
Waste Quantity:	UNKNOWN
Waste Code:	Not reported
HW Code:	622019
Waste Type:	COAL TAR
Waste Quantity:	UNKNOWN
Waste Code:	Not reported
Crossref ID:	RP2018-2131
Cross Ref Type Code:	25
Cross Ref Type:	County Recording Identifier
Record Added Date:	2018-06-28 08:45:00
Record Updated:	2018-06-28 08:45:00
Updated By:	GWHEITZM

Name:	NM - ILION MGP
Address:	1 EAST ST.
City,State,Zip:	ILION, NY 13357-
Site Code:	58760
HW Code:	622019
Control Code:	22
Control Type:	ENG
Date Record Added:	08/16/2019
Date Rec Updated:	07/24/2023
Updated By:	GHPRATT
Site Description:	Location: The Ilion Former Manufactured Gas Plant (MGP) Site is a 1.3-acre L-shaped parcel located at 1 East Street in a mixed

NM - ILION MGP (Continued) **S108061169**

commercial/residential part of the Village of Ilion, Herkimer County, New York. The site is bounded by East Clark Street and residential properties to the north, East Street to the east, State Street (formerly Canal Street) to the south, and a commercial property and several residences to the west. State Street overlies the location of the former Erie Canal. An automobile dealer, auto service garage and a gasoline station are located to the south and southwest of the site. The off-site area is located northeast of the former MGP site at the Village of Ilion s Department of Public Works (DPW) facility, and extends north from the area of East North Street along the alignment of a 24-inch diameter Village of Ilion storm sewer and open drainage ditch, which runs through the middle of the DPW facility. It is bounded to the south and west by residential properties and the Village of Ilion DPW and bounded to the north and east by the Mohawk River and disposal areas. Site Features: The site is currently owned by National Grid and is vacant. The site has a gentle slope from south to north. The off-site area comprises approximately four acres and extends generally north of the Site. Much of the off-site area is within a relatively low-lying area that includes portions of the former Ilion landfill and is currently being used for disposal of construction debris. Current Zoning/Use(s): The site is currently zoned for commercial uses. Site Geology and Hydrogeology: Site geology consists of four unconsolidated units. These are, from top to bottom: fill (3 feet to approximately 13 feet thick); silts, fine sands and clays (0 to 15 feet thick); peat (0 to 2 feet thick); and a sand and gravel unit (starting at 13 to 20 feet below grade and extending at least 60 feet). Within the study area, groundwater is encountered at depths of approximately 5 to 15 feet within fill or the silt/sand/clay unit. Groundwater in the unconsolidated deposits flows towards the Mohawk River to the north. Historical Use(s): The Ilion site was the location of a former gas manufacturing plant from the 1870s through 1912. Subsequently, the site was used for various utility operations (including gas storage and distribution), electrical substation applications, and as a service center. The Ilion site consists of two parcels with the second parcel added to accommodate increased manufacturing capacity. The first parcel (1.0 acres) was purchased in 1874 by the Ilion Mohawk Gas Light Company at the corner of East Street and the north towpath for the Erie Canal. By 1881, the site contained an octagonal gas holder at the corner of East and East State Streets and a gashouse with a coal shed to the west of the gas holder. The second parcel, approximately 0.31 acre in size was purchased in 1890 to allow for further expansion of the MGP. An electric light station was added to the north side of the gas works building around 1891. By 1897, an 80,000 cubic-foot gas holder was constructed north of the gas plant, adjacent to East Street, and the octagonal gas holder located in the first parcel was taken out of service. The gas plant ceased operation in 1912. In 1917, a 200,000 cubic-foot gas holder was constructed above ground, adjacent to the former gas plant, to store manufactured gas from the Harbor Point MGP in Utica, New York. The Erie Canal was filled in 1921, and East Canal Street (now State Street) was realigned to the south. In 1940, an outdoor substation was constructed at the corner of East and East State Streets, covering the foundation of the former octagonal gas holder. By 1940, the 80,000 cubic foot gas holder had been removed. In the early 1950s, an auto repair shop, gasoline station, auto dealers, and a junkyard were located south and west of the site, and natural gas replaced manufactured gas in Ilion. In 1956, the 200,000

NM - ILION MGP (Continued) **S108061169**

	cubic foot gas holder and most of the remaining gas equipment were removed from the site. The substation was decommissioned and removed in 1997. The last of the buildings associated with former gas manufacturing operations were demolished in September 2000. Between 1995 and 1997, Niagara Mohawk (National Grid Co.) conducted a Preliminary Site Assessment (PSA), which involved test trenching; monitoring well installation; and groundwater and soil sampling. In 1995, National Grid submitted an oil spill report to the Department due to the presence of visibly stained soil underneath and adjacent to electrical equipment at the on-site substation. The top 6-inches of soil below the substation were removed and properly disposed to remediate the reported spill.
Env Problem:	Remediation at the site is complete. Prior to remediation, the primary contaminants of concern were benzene, toluene, ethylbenzene and xylenes (collectively referred to as BTEX), polycyclic aromatic hydrocarbons (PAH) and cyanide in soil and groundwater. Remedial actions have successfully achieved soil cleanup objectives for restricted residential use. Residual contamination in the soil and groundwater is being managed under a Site Management Plan.
Health Problem:	Measures are in place to minimize exposure to residual contamination that remains in soil, groundwater and soil vapor.
Dump:	False
Structure:	False
Lagoon:	False
Landfill:	False
Pond:	False
Disp Start:	Not reported
Disp Term:	Not reported
Lat/Long:	00:00:00:0 / 00:00:00:0
Dell:	False
Record Add:	1999-11-18 12:00:00
Record Upd:	2019-08-19 11:41:00
Updated By:	SXDEYETT
Own Op:	1
Sub Type:	E
Owner Name:	Steven Stucker
Owner Company:	National Grid
Owner Address:	300 Erie Boulevard, West
Owner Addr2:	Not reported
Owner City,St,Zip:	Syracuse, NY 13202
Owner Country:	United States of America
Own Op:	Document Repository
Sub Type:	NNN
Owner Name:	Not reported
Owner Company:	Ilion Free Public Library
Owner Address:	78 West Street
Owner Addr2:	Not reported
Owner City,St,Zip:	Ilion, NY 13357
Owner Country:	United States of America
HW Code:	622019
Waste Type:	benzo(g,h,i)perylene
Waste Quantity:	UNKNOWN
Waste Code:	Not reported
HW Code:	622019
Waste Type:	CYANIDES(SOLUBLE CYANIDE SALTS)
Waste Quantity:	UNKNOWN
Waste Code:	Not reported

NM - ILION MGP (Continued) **S108061169**

HW Code:	622019
Waste Type:	indeno(1,2,3-cd)pyrene
Waste Quantity:	UNKNOWN
Waste Code:	Not reported
HW Code:	622019
Waste Type:	NAPHTHALENE
Waste Quantity:	UNKNOWN
Waste Code:	Not reported
HW Code:	622019
Waste Type:	Chrysene
Waste Quantity:	UNKNOWN
Waste Code:	Not reported
HW Code:	622019
Waste Type:	BENZO(GHI)PERYLENE
Waste Quantity:	UNKNOWN
Waste Code:	Not reported
HW Code:	622019
Waste Type:	XYLENE (MIXED)
Waste Quantity:	UNKNOWN
Waste Code:	Not reported
HW Code:	622019
Waste Type:	PHENANTHRENE
Waste Quantity:	UNKNOWN
Waste Code:	Not reported
HW Code:	622019
Waste Type:	ETHYLBENZENE
Waste Quantity:	UNKNOWN
Waste Code:	Not reported
HW Code:	622019
Waste Type:	PYRENE
Waste Quantity:	UNKNOWN
Waste Code:	Not reported
HW Code:	622019
Waste Type:	BENZ(A)ANTHRACENE
Waste Quantity:	UNKNOWN
Waste Code:	Not reported
HW Code:	622019
Waste Type:	DIBENZ[A,H]ANTHRACENE
Waste Quantity:	UNKNOWN
Waste Code:	Not reported
HW Code:	622019
Waste Type:	BENZO(A)PYRENE
Waste Quantity:	UNKNOWN
Waste Code:	Not reported
HW Code:	622019
Waste Type:	BENZENE
Waste Quantity:	UNKNOWN
Waste Code:	Not reported
HW Code:	622019
Waste Type:	FLUORANTHENE
Waste Quantity:	UNKNOWN
Waste Code:	Not reported
HW Code:	622019
Waste Type:	BENZO[K]FLUORANTHENE
Waste Quantity:	UNKNOWN
Waste Code:	Not reported
HW Code:	622019

NM - ILION MGP (Continued) **S108061169**

Waste Type:	ANTHRACENE
Waste Quantity:	UNKNOWN
Waste Code:	Not reported
HW Code:	622019
Waste Type:	TOLUENE
Waste Quantity:	UNKNOWN
Waste Code:	Not reported
HW Code:	622019
Waste Type:	ACENAPHTHENE
Waste Quantity:	UNKNOWN
Waste Code:	Not reported
HW Code:	622019
Waste Type:	BENZO(B)FLUORANTHENE
Waste Quantity:	UNKNOWN
Waste Code:	Not reported
HW Code:	622019
Waste Type:	FLUORENE
Waste Quantity:	UNKNOWN
Waste Code:	Not reported
HW Code:	622019
Waste Type:	ACENAPTHYLENE
Waste Quantity:	UNKNOWN
Waste Code:	Not reported
HW Code:	622019
Waste Type:	benzo(k)fluoranthene
Waste Quantity:	UNKNOWN
Waste Code:	Not reported
HW Code:	622019
Waste Type:	BENZO(A)ANTHRACENE
Waste Quantity:	UNKNOWN
Waste Code:	Not reported
HW Code:	622019
Waste Type:	COAL TAR
Waste Quantity:	UNKNOWN
Waste Code:	Not reported
Crossref ID:	RP2018-2131
Cross Ref Type Code:	25
Cross Ref Type:	County Recording Identifier
Record Added Date:	2018-06-28 08:45:00
Record Updated:	2018-06-28 08:45:00
Updated By:	GWHEITZM
Name:	NM - ILION MGP
Address:	1 EAST ST.
City,State,Zip:	ILION, NY 13357-
Site Code:	58760
HW Code:	622019
Control Code:	15
Control Type:	ENG
Date Record Added:	08/16/2019
Date Rec Updated:	07/24/2023
Updated By:	GHPRATT
Site Description:	Location: The Ilion Former Manufactured Gas Plant (MGP) Site is a 1.3-acre L-shaped parcel located at 1 East Street in a mixed commercial/residential part of the Village of Ilion, Herkimer County, New York. The site is bounded by East Clark Street and residential properties to the north, East Street to the east, State Street

NM - ILION MGP (Continued) **S108061169**

(formerly Canal Street) to the south, and a commercial property and several residences to the west. State Street overlies the location of the former Erie Canal. An automobile dealer, auto service garage and a gasoline station are located to the south and southwest of the site. The off-site area is located northeast of the former MGP site at the Village of Ilion s Department of Public Works (DPW) facility, and extends north from the area of East North Street along the alignment of a 24-inch diameter Village of Ilion storm sewer and open drainage ditch, which runs through the middle of the DPW facility. It is bounded to the south and west by residential properties and the Village of Ilion DPW and bounded to the north and east by the Mohawk River and disposal areas. Site Features: The site is currently owned by National Grid and is vacant. The site has a gentle slope from south to north. The off-site area comprises approximately four acres and extends generally north of the Site. Much of the off-site area is within a relatively low-lying area that includes portions of the former Ilion landfill and is currently being used for disposal of construction debris. Current Zoning/Use(s): The site is currently zoned for commercial uses. Site Geology and Hydrogeology: Site geology consists of four unconsolidated units. These are, from top to bottom: fill (3 feet to approximately 13 feet thick); silts, fine sands and clays (0 to 15 feet thick); peat (0 to 2 feet thick); and a sand and gravel unit (starting at 13 to 20 feet below grade and extending at least 60 feet). Within the study area, groundwater is encountered at depths of approximately 5 to 15 feet within fill or the silt/sand/clay unit. Groundwater in the unconsolidated deposits flows towards the Mohawk River to the north. Historical Use(s): The Ilion site was the location of a former gas manufacturing plant from the 1870s through 1912. Subsequently, the site was used for various utility operations (including gas storage and distribution), electrical substation applications, and as a service center. The Ilion site consists of two parcels with the second parcel added to accommodate increased manufacturing capacity. The first parcel (1.0 acres) was purchased in 1874 by the Ilion Mohawk Gas Light Company at the corner of East Street and the north towpath for the Erie Canal. By 1881, the site contained an octagonal gas holder at the corner of East and East State Streets and a gashouse with a coal shed to the west of the gas holder. The second parcel, approximately 0.31 acre in size was purchased in 1890 to allow for further expansion of the MGP. An electric light station was added to the north side of the gas works building around 1891. By 1897, an 80,000 cubic-foot gas holder was constructed north of the gas plant, adjacent to East Street, and the octagonal gas holder located in the first parcel was taken out of service. The gas plant ceased operation in 1912. In 1917, a 200,000 cubic-foot gas holder was constructed above ground, adjacent to the former gas plant, to store manufactured gas from the Harbor Point MGP in Utica, New York. The Erie Canal was filled in 1921, and East Canal Street (now State Street) was realigned to the south. In 1940, an outdoor substation was constructed at the corner of East and East State Streets, covering the foundation of the former octagonal gas holder. By 1940, the 80,000 cubic foot gas holder had been removed. In the early 1950s, an auto repair shop, gasoline station, auto dealers, and a junkyard were located south and west of the site, and natural gas replaced manufactured gas in Ilion. In 1956, the 200,000 cubic foot gas holder and most of the remaining gas equipment were removed from the site. The substation was decommissioned and removed in 1997. The last of the buildings associated with former gas

NM - ILION MGP (Continued) **S108061169**

	manufacturing operations were demolished in September 2000. Between 1995 and 1997, Niagara Mohawk (National Grid Co.) conducted a Preliminary Site Assessment (PSA), which involved test trenching; monitoring well installation; and groundwater and soil sampling. In 1995, National Grid submitted an oil spill report to the Department due to the presence of visibly stained soil underneath and adjacent to electrical equipment at the on-site substation. The top 6-inches of soil below the substation were removed and properly disposed to remediate the reported spill.
Env Problem:	Remediation at the site is complete. Prior to remediation, the primary contaminants of concern were benzene, toluene, ethylbenzene and xylenes (collectively referred to as BTEX), polycyclic aromatic hydrocarbons (PAH) and cyanide in soil and groundwater. Remedial actions have successfully achieved soil cleanup objectives for restricted residential use. Residual contamination in the soil and groundwater is being managed under a Site Management Plan.
Health Problem:	Measures are in place to minimize exposure to residual contamination that remains in soil, groundwater and soil vapor.
Dump:	False
Structure:	False
Lagoon:	False
Landfill:	False
Pond:	False
Disp Start:	Not reported
Disp Term:	Not reported
Lat/Long:	00:00:00:0 / 00:00:00:0
Dell:	False
Record Add:	1999-11-18 12:00:00
Record Upd:	2019-08-19 11:41:00
Updated By:	SXDEYETT
Own Op:	1
Sub Type:	E
Owner Name:	Steven Stucker
Owner Company:	National Grid
Owner Address:	300 Erie Boulevard, West
Owner Addr2:	Not reported
Owner City,St,Zip:	Syracuse, NY 13202
Owner Country:	United States of America
Own Op:	Document Repository
Sub Type:	NNN
Owner Name:	Not reported
Owner Company:	Ilion Free Public Library
Owner Address:	78 West Street
Owner Addr2:	Not reported
Owner City,St,Zip:	Ilion, NY 13357
Owner Country:	United States of America
HW Code:	622019
Waste Type:	benzo(g,h,i)perylene
Waste Quantity:	UNKNOWN
Waste Code:	Not reported
HW Code:	622019
Waste Type:	CYANIDES(SOLUBLE CYANIDE SALTS)
Waste Quantity:	UNKNOWN
Waste Code:	Not reported
HW Code:	622019
Waste Type:	indeno(1,2,3-cd)pyrene
Waste Quantity:	UNKNOWN

NM - ILION MGP (Continued) **S108061169**

Waste Code:	Not reported
HW Code:	622019
Waste Type:	NAPHTHALENE
Waste Quantity:	UNKNOWN
Waste Code:	Not reported
HW Code:	622019
Waste Type:	Chrysene
Waste Quantity:	UNKNOWN
Waste Code:	Not reported
HW Code:	622019
Waste Type:	BENZO(GHI)PERYLENE
Waste Quantity:	UNKNOWN
Waste Code:	Not reported
HW Code:	622019
Waste Type:	XYLENE (MIXED)
Waste Quantity:	UNKNOWN
Waste Code:	Not reported
HW Code:	622019
Waste Type:	PHENANTHRENE
Waste Quantity:	UNKNOWN
Waste Code:	Not reported
HW Code:	622019
Waste Type:	ETHYLBENZENE
Waste Quantity:	UNKNOWN
Waste Code:	Not reported
HW Code:	622019
Waste Type:	PYRENE
Waste Quantity:	UNKNOWN
Waste Code:	Not reported
HW Code:	622019
Waste Type:	BENZ(A)ANTHRACENE
Waste Quantity:	UNKNOWN
Waste Code:	Not reported
HW Code:	622019
Waste Type:	DIBENZ[A,H]ANTHRACENE
Waste Quantity:	UNKNOWN
Waste Code:	Not reported
HW Code:	622019
Waste Type:	BENZO(A)PYRENE
Waste Quantity:	UNKNOWN
Waste Code:	Not reported
HW Code:	622019
Waste Type:	BENZENE
Waste Quantity:	UNKNOWN
Waste Code:	Not reported
HW Code:	622019
Waste Type:	FLUORANTHENE
Waste Quantity:	UNKNOWN
Waste Code:	Not reported
HW Code:	622019
Waste Type:	BENZO[K]FLUORANTHENE
Waste Quantity:	UNKNOWN
Waste Code:	Not reported
HW Code:	622019
Waste Type:	ANTHRACENE
Waste Quantity:	UNKNOWN
Waste Code:	Not reported

NM - ILION MGP (Continued) **S108061169**

HW Code: 622019
Waste Type: TOLUENE
Waste Quantity: UNKNOWN
Waste Code: Not reported
HW Code: 622019
Waste Type: ACENAPHTHENE
Waste Quantity: UNKNOWN
Waste Code: Not reported
HW Code: 622019
Waste Type: BENZO(B)FLUORANTHENE
Waste Quantity: UNKNOWN
Waste Code: Not reported
HW Code: 622019
Waste Type: FLUORENE
Waste Quantity: UNKNOWN
Waste Code: Not reported
HW Code: 622019
Waste Type: ACENAPTHYLENE
Waste Quantity: UNKNOWN
Waste Code: Not reported
HW Code: 622019
Waste Type: benzo(k)fluoranthene
Waste Quantity: UNKNOWN
Waste Code: Not reported
HW Code: 622019
Waste Type: BENZO(A)ANTHRACENE
Waste Quantity: UNKNOWN
Waste Code: Not reported
HW Code: 622019
Waste Type: COAL TAR
Waste Quantity: UNKNOWN
Waste Code: Not reported
Crossref ID: RP2018-2131
Cross Ref Type Code: 25
Cross Ref Type: County Recording Identifier
Record Added Date: 2018-06-28 08:45:00
Record Updated: 2018-06-28 08:45:00
Updated By: GWHEITZM

INST CONTROL:
Name: NM - ILION MGP
Address: 1 EAST ST.
City,State,Zip: ILION, NY 13357-
Site Code: 58760
Control Name: Environmental Easement
HW Code: 622019
Control Code: J
Control Type: INST
Dt record added: 08/16/2019
Dt rec updated: 07/24/2023
Updated By: GHPRATT
Site Code: 58760
Site Description: Location: The Ilion Former Manufactured Gas Plant (MGP) Site is a 1.3-acre L-shaped parcel located at 1 East Street in a mixed commercial/residential part of the Village of Ilion, Herkimer County, New York. The site is bounded by East Clark Street and residential properties to the north, East Street to the east, State Street

NM - ILION MGP (Continued) **S108061169**

(formerly Canal Street) to the south, and a commercial property and several residences to the west. State Street overlies the location of the former Erie Canal. An automobile dealer, auto service garage and a gasoline station are located to the south and southwest of the site. The off-site area is located northeast of the former MGP site at the Village of Ilion s Department of Public Works (DPW) facility, and extends north from the area of East North Street along the alignment of a 24-inch diameter Village of Ilion storm sewer and open drainage ditch, which runs through the middle of the DPW facility. It is bounded to the south and west by residential properties and the Village of Ilion DPW and bounded to the north and east by the Mohawk River and disposal areas. Site Features: The site is currently owned by National Grid and is vacant. The site has a gentle slope from south to north. The off-site area comprises approximately four acres and extends generally north of the Site. Much of the off-site area is within a relatively low-lying area that includes portions of the former Ilion landfill and is currently being used for disposal of construction debris. Current Zoning/Use(s): The site is currently zoned for commercial uses. Site Geology and Hydrogeology: Site geology consists of four unconsolidated units. These are, from top to bottom: fill (3 feet to approximately 13 feet thick); silts, fine sands and clays (0 to 15 feet thick); peat (0 to 2 feet thick); and a sand and gravel unit (starting at 13 to 20 feet below grade and extending at least 60 feet). Within the study area, groundwater is encountered at depths of approximately 5 to 15 feet within fill or the silt/sand/clay unit. Groundwater in the unconsolidated deposits flows towards the Mohawk River to the north. Historical Use(s): The Ilion site was the location of a former gas manufacturing plant from the 1870s through 1912. Subsequently, the site was used for various utility operations (including gas storage and distribution), electrical substation applications, and as a service center. The Ilion site consists of two parcels with the second parcel added to accommodate increased manufacturing capacity. The first parcel (1.0 acres) was purchased in 1874 by the Ilion Mohawk Gas Light Company at the corner of East Street and the north towpath for the Erie Canal. By 1881, the site contained an octagonal gas holder at the corner of East and East State Streets and a gashouse with a coal shed to the west of the gas holder. The second parcel, approximately 0.31 acre in size was purchased in 1890 to allow for further expansion of the MGP. An electric light station was added to the north side of the gas works building around 1891. By 1897, an 80,000 cubic-foot gas holder was constructed north of the gas plant, adjacent to East Street, and the octagonal gas holder located in the first parcel was taken out of service. The gas plant ceased operation in 1912. In 1917, a 200,000 cubic-foot gas holder was constructed above ground, adjacent to the former gas plant, to store manufactured gas from the Harbor Point MGP in Utica, New York. The Erie Canal was filled in 1921, and East Canal Street (now State Street) was realigned to the south. In 1940, an outdoor substation was constructed at the corner of East and East State Streets, covering the foundation of the former octagonal gas holder. By 1940, the 80,000 cubic foot gas holder had been removed. In the early 1950s, an auto repair shop, gasoline station, auto dealers, and a junkyard were located south and west of the site, and natural gas replaced manufactured gas in Ilion. In 1956, the 200,000 cubic foot gas holder and most of the remaining gas equipment were removed from the site. The substation was decommissioned and removed in 1997. The last of the buildings associated with former gas

NM - ILION MGP (Continued) **S108061169**

manufacturing operations were demolished in September 2000. Between 1995 and 1997, Niagara Mohawk (National Grid Co.) conducted a Preliminary Site Assessment (PSA), which involved test trenching; monitoring well installation; and groundwater and soil sampling. In 1995, National Grid submitted an oil spill report to the Department due to the presence of visibly stained soil underneath and adjacent to electrical equipment at the on-site substation. The top 6-inches of soil below the substation were removed and properly disposed to remediate the reported spill.

Env Problem: Remediation at the site is complete. Prior to remediation, the primary contaminants of concern were benzene, toluene, ethylbenzene and xylenes (collectively referred to as BTEX), polycyclic aromatic hydrocarbons (PAH) and cyanide in soil and groundwater. Remedial actions have successfully achieved soil cleanup objectives for restricted residential use. Residual contamination in the soil and groundwater is being managed under a Site Management Plan.

Health Problem: Measures are in place to minimize exposure to residual contamination that remains in soil, groundwater and soil vapor.

Dump: False
Structure: False
Lagoon: False
Landfill: False
Pond: False
Disp Start: Not reported
Disp Term: Not reported
Lat/Long: 00:00:00:0 / 00:00:00:0
Dell: False
Record Add: 1999-11-18 12:00:00
Record Upd: 2019-08-19 11:41:00
Updated By: SXDEYETT
Own Op: 1
Sub Type: E
Owner Name: Steven Stucker
Owner Company: National Grid
Owner Address: 300 Erie Boulevard, West
Owner Addr2: Not reported
Owner City,St,Zip: Syracuse, NY 13202
Owner Country: United States of America
Own Op: Document Repository
Sub Type: NNN
Owner Name: Not reported
Owner Company: Ilion Free Public Library
Owner Address: 78 West Street
Owner Addr2: Not reported
Owner City,St,Zip: Ilion, NY 13357
Owner Country: United States of America
HW Code: 622019
Waste Type: benzo(g,h,i)perylene
Waste Quantity: UNKNOWN
Waste Code: Not reported
HW Code: 622019
Waste Type: CYANIDES(SOLUBLE CYANIDE SALTS)
Waste Quantity: UNKNOWN
Waste Code: Not reported
HW Code: 622019
Waste Type: indeno(1,2,3-cd)pyrene
Waste Quantity: UNKNOWN

NM - ILION MGP (Continued) **S108061169**

Waste Code: Not reported
HW Code: 622019
Waste Type: NAPHTHALENE
Waste Quantity: UNKNOWN
Waste Code: Not reported
HW Code: 622019
Waste Type: Chrysene
Waste Quantity: UNKNOWN
Waste Code: Not reported
HW Code: 622019
Waste Type: BENZO(GHI)PERYLENE
Waste Quantity: UNKNOWN
Waste Code: Not reported
HW Code: 622019
Waste Type: XYLENE (MIXED)
Waste Quantity: UNKNOWN
Waste Code: Not reported
HW Code: 622019
Waste Type: PHENANTHRENE
Waste Quantity: UNKNOWN
Waste Code: Not reported
HW Code: 622019
Waste Type: ETHYLBENZENE
Waste Quantity: UNKNOWN
Waste Code: Not reported
HW Code: 622019
Waste Type: PYRENE
Waste Quantity: UNKNOWN
Waste Code: Not reported
HW Code: 622019
Waste Type: BENZ(A)ANTHRACENE
Waste Quantity: UNKNOWN
Waste Code: Not reported
HW Code: 622019
Waste Type: DIBENZ[A,H]ANTHRACENE
Waste Quantity: UNKNOWN
Waste Code: Not reported
HW Code: 622019
Waste Type: BENZO(A)PYRENE
Waste Quantity: UNKNOWN
Waste Code: Not reported
HW Code: 622019
Waste Type: BENZENE
Waste Quantity: UNKNOWN
Waste Code: Not reported
HW Code: 622019
Waste Type: FLUORANTHENE
Waste Quantity: UNKNOWN
Waste Code: Not reported
HW Code: 622019
Waste Type: BENZO[K]FLUORANTHENE
Waste Quantity: UNKNOWN
Waste Code: Not reported
HW Code: 622019
Waste Type: ANTHRACENE
Waste Quantity: UNKNOWN
Waste Code: Not reported

NM - ILION MGP (Continued) **S108061169**

HW Code: 622019
Waste Type: TOLUENE
Waste Quantity: UNKNOWN
Waste Code: Not reported
HW Code: 622019
Waste Type: ACENAPHTHENE
Waste Quantity: UNKNOWN
Waste Code: Not reported
HW Code: 622019
Waste Type: BENZO(B)FLUORANTHENE
Waste Quantity: UNKNOWN
Waste Code: Not reported
HW Code: 622019
Waste Type: FLUORENE
Waste Quantity: UNKNOWN
Waste Code: Not reported
HW Code: 622019
Waste Type: ACENAPTHYLENE
Waste Quantity: UNKNOWN
Waste Code: Not reported
HW Code: 622019
Waste Type: benzo(k)fluoranthene
Waste Quantity: UNKNOWN
Waste Code: Not reported
HW Code: 622019
Waste Type: BENZO(A)ANTHRACENE
Waste Quantity: UNKNOWN
Waste Code: Not reported
HW Code: 622019
Waste Type: COAL TAR
Waste Quantity: UNKNOWN
Waste Code: Not reported
Crossref ID: RP2018-2131
Cross Ref Type Code: 25
Cross Ref Type: County Recording Identifier
Record Added Date: 2018-06-28 08:45:00
Record Updated: 2018-06-28 08:45:00
Updated By: GWHEITZM

Name: NM - ILION MGP
Address: 1 EAST ST.
City,State,Zip: ILION, NY 13357-
Site Code: 58760
Control Name: Site Management Plan
HW Code: 622019
Control Code: 32
Control Type: INST
Dt record added: 08/16/2019
Dt rec updated: 07/24/2023
Updated By: GHPRATT
Site Code: 58760
Site Description: Location: The Ilion Former Manufactured Gas Plant (MGP) Site is a 1.3-acre L-shaped parcel located at 1 East Street in a mixed commercial/residential part of the Village of Ilion, Herkimer County, New York. The site is bounded by East Clark Street and residential properties to the north, East Street to the east, State Street (formerly Canal Street) to the south, and a commercial property and

NM - ILION MGP (Continued) **S108061169**

several residences to the west. State Street overlies the location of the former Erie Canal. An automobile dealer, auto service garage and a gasoline station are located to the south and southwest of the site. The off-site area is located northeast of the former MGP site at the Village of Ilion s Department of Public Works (DPW) facility, and extends north from the area of East North Street along the alignment of a 24-inch diameter Village of Ilion storm sewer and open drainage ditch, which runs through the middle of the DPW facility. It is bounded to the south and west by residential properties and the Village of Ilion DPW and bounded to the north and east by the Mohawk River and disposal areas. Site Features: The site is currently owned by National Grid and is vacant. The site has a gentle slope from south to north. The off-site area comprises approximately four acres and extends generally north of the Site. Much of the off-site area is within a relatively low-lying area that includes portions of the former Ilion landfill and is currently being used for disposal of construction debris. Current Zoning/Use(s): The site is currently zoned for commercial uses. Site Geology and Hydrogeology: Site geology consists of four unconsolidated units. These are, from top to bottom: fill (3 feet to approximately 13 feet thick); silts, fine sands and clays (0 to 15 feet thick); peat (0 to 2 feet thick); and a sand and gravel unit (starting at 13 to 20 feet below grade and extending at least 60 feet). Within the study area, groundwater is encountered at depths of approximately 5 to 15 feet within fill or the silt/sand/clay unit. Groundwater in the unconsolidated deposits flows towards the Mohawk River to the north. Historical Use(s): The Ilion site was the location of a former gas manufacturing plant from the 1870s through 1912. Subsequently, the site was used for various utility operations (including gas storage and distribution), electrical substation applications, and as a service center. The Ilion site consists of two parcels with the second parcel added to accommodate increased manufacturing capacity. The first parcel (1.0 acres) was purchased in 1874 by the Ilion Mohawk Gas Light Company at the corner of East Street and the north towpath for the Erie Canal. By 1881, the site contained an octagonal gas holder at the corner of East and East State Streets and a gashouse with a coal shed to the west of the gas holder. The second parcel, approximately 0.31 acre in size was purchased in 1890 to allow for further expansion of the MGP. An electric light station was added to the north side of the gas works building around 1891. By 1897, an 80,000 cubic-foot gas holder was constructed north of the gas plant, adjacent to East Street, and the octagonal gas holder located in the first parcel was taken out of service. The gas plant ceased operation in 1912. In 1917, a 200,000 cubic-foot gas holder was constructed above ground, adjacent to the former gas plant, to store manufactured gas from the Harbor Point MGP in Utica, New York. The Erie Canal was filled in 1921, and East Canal Street (now State Street) was realigned to the south. In 1940, an outdoor substation was constructed at the corner of East and East State Streets, covering the foundation of the former octagonal gas holder. By 1940, the 80,000 cubic foot gas holder had been removed. In the early 1950s, an auto repair shop, gasoline station, auto dealers, and a junkyard were located south and west of the site, and natural gas replaced manufactured gas in Ilion. In 1956, the 200,000 cubic foot gas holder and most of the remaining gas equipment were removed from the site. The substation was decommissioned and removed in 1997. The last of the buildings associated with former gas manufacturing operations were demolished in September 2000. Between

NM - ILION MGP (Continued) **S108061169**

1995 and 1997, Niagara Mohawk (National Grid Co.) conducted a Preliminary Site Assessment (PSA), which involved test trenching; monitoring well installation; and groundwater and soil sampling. In 1995, National Grid submitted an oil spill report to the Department due to the presence of visibly stained soil underneath and adjacent to electrical equipment at the on-site substation. The top 6-inches of soil below the substation were removed and properly disposed to remediate the reported spill.

Env Problem: Remediation at the site is complete. Prior to remediation, the primary contaminants of concern were benzene, toluene, ethylbenzene and xylenes (collectively referred to as BTEX), polycyclic aromatic hydrocarbons (PAH) and cyanide in soil and groundwater. Remedial actions have successfully achieved soil cleanup objectives for restricted residential use. Residual contamination in the soil and groundwater is being managed under a Site Management Plan.

Health Problem: Measures are in place to minimize exposure to residual contamination that remains in soil, groundwater and soil vapor.

Dump: False
Structure: False
Lagoon: False
Landfill: False
Pond: False
Disp Start: Not reported
Disp Term: Not reported
Lat/Long: 00:00:00:0 / 00:00:00:0
Dell: False
Record Add: 1999-11-18 12:00:00
Record Upd: 2019-08-19 11:41:00
Updated By: SXDEYETT
Own Op: 1
Sub Type: E
Owner Name: Steven Stucker
Owner Company: National Grid
Owner Address: 300 Erie Boulevard, West
Owner Addr2: Not reported
Owner City,St,Zip: Syracuse, NY 13202
Owner Country: United States of America
Own Op: Document Repository
Sub Type: NNN
Owner Name: Not reported
Owner Company: Ilion Free Public Library
Owner Address: 78 West Street
Owner Addr2: Not reported
Owner City,St,Zip: Ilion, NY 13357
Owner Country: United States of America
HW Code: 622019
Waste Type: benzo(g,h,i)perylene
Waste Quantity: UNKNOWN
Waste Code: Not reported
HW Code: 622019
Waste Type: CYANIDES(SOLUBLE CYANIDE SALTS)
Waste Quantity: UNKNOWN
Waste Code: Not reported
HW Code: 622019
Waste Type: indeno(1,2,3-cd)pyrene
Waste Quantity: UNKNOWN
Waste Code: Not reported

NM - ILION MGP (Continued) **S108061169**

HW Code: 622019
Waste Type: NAPHTHALENE
Waste Quantity: UNKNOWN
Waste Code: Not reported
HW Code: 622019
Waste Type: Chrysene
Waste Quantity: UNKNOWN
Waste Code: Not reported
HW Code: 622019
Waste Type: BENZO(GHI)PERYLENE
Waste Quantity: UNKNOWN
Waste Code: Not reported
HW Code: 622019
Waste Type: XYLENE (MIXED)
Waste Quantity: UNKNOWN
Waste Code: Not reported
HW Code: 622019
Waste Type: PHENANTHRENE
Waste Quantity: UNKNOWN
Waste Code: Not reported
HW Code: 622019
Waste Type: ETHYLBENZENE
Waste Quantity: UNKNOWN
Waste Code: Not reported
HW Code: 622019
Waste Type: PYRENE
Waste Quantity: UNKNOWN
Waste Code: Not reported
HW Code: 622019
Waste Type: BENZ(A)ANTHRACENE
Waste Quantity: UNKNOWN
Waste Code: Not reported
HW Code: 622019
Waste Type: DIBENZ[A,H]ANTHRACENE
Waste Quantity: UNKNOWN
Waste Code: Not reported
HW Code: 622019
Waste Type: BENZO(A)PYRENE
Waste Quantity: UNKNOWN
Waste Code: Not reported
HW Code: 622019
Waste Type: BENZENE
Waste Quantity: UNKNOWN
Waste Code: Not reported
HW Code: 622019
Waste Type: FLUORANTHENE
Waste Quantity: UNKNOWN
Waste Code: Not reported
HW Code: 622019
Waste Type: BENZO[K]FLUORANTHENE
Waste Quantity: UNKNOWN
Waste Code: Not reported
HW Code: 622019
Waste Type: ANTHRACENE
Waste Quantity: UNKNOWN
Waste Code: Not reported
HW Code: 622019

NM - ILION MGP (Continued) **S108061169**

Waste Type: TOLUENE
Waste Quantity: UNKNOWN
Waste Code: Not reported
HW Code: 622019
Waste Type: ACENAPHTHENE
Waste Quantity: UNKNOWN
Waste Code: Not reported
HW Code: 622019
Waste Type: BENZO(B)FLUORANTHENE
Waste Quantity: UNKNOWN
Waste Code: Not reported
HW Code: 622019
Waste Type: FLUORENE
Waste Quantity: UNKNOWN
Waste Code: Not reported
HW Code: 622019
Waste Type: ACENAPTHYLENE
Waste Quantity: UNKNOWN
Waste Code: Not reported
HW Code: 622019
Waste Type: benzo(k)fluoranthene
Waste Quantity: UNKNOWN
Waste Code: Not reported
HW Code: 622019
Waste Type: BENZO(A)ANTHRACENE
Waste Quantity: UNKNOWN
Waste Code: Not reported
HW Code: 622019
Waste Type: COAL TAR
Waste Quantity: UNKNOWN
Waste Code: Not reported
Crossref ID: RP2018-2131
Cross Ref Type Code: 25
Cross Ref Type: County Recording Identifier
Record Added Date: 2018-06-28 08:45:00
Record Updated: 2018-06-28 08:45:00
Updated By: GWHEITZM

Name: NM - ILION MGP
Address: 1 EAST ST.
City,State,Zip: ILION, NY 13357-
Site Code: 58760
Control Name: Landuse Restriction
HW Code: 622019
Control Code: 25
Control Type: INST
Dt record added: 08/16/2019
Dt rec updated: 07/24/2023
Updated By: GHPRATT
Site Code: 58760
Site Description: Location: The Ilion Former Manufactured Gas Plant (MGP) Site is a 1.3-acre L-shaped parcel located at 1 East Street in a mixed commercial/residential part of the Village of Ilion, Herkimer County, New York. The site is bounded by East Clark Street and residential properties to the north, East Street to the east, State Street (formerly Canal Street) to the south, and a commercial property and several residences to the west. State Street overlies the location of

NM - ILION MGP (Continued) **S108061169**

the former Erie Canal. An automobile dealer, auto service garage and a gasoline station are located to the south and southwest of the site. The off-site area is located northeast of the former MGP site at the Village of Ilion s Department of Public Works (DPW) facility, and extends north from the area of East North Street along the alignment of a 24-inch diameter Village of Ilion storm sewer and open drainage ditch, which runs through the middle of the DPW facility. It is bounded to the south and west by residential properties and the Village of Ilion DPW and bounded to the north and east by the Mohawk River and disposal areas. Site Features: The site is currently owned by National Grid and is vacant. The site has a gentle slope from south to north. The off-site area comprises approximately four acres and extends generally north of the Site. Much of the off-site area is within a relatively low-lying area that includes portions of the former Ilion landfill and is currently being used for disposal of construction debris. Current Zoning/Use(s): The site is currently zoned for commercial uses. Site Geology and Hydrogeology: Site geology consists of four unconsolidated units. These are, from top to bottom: fill (3 feet to approximately 13 feet thick); silts, fine sands and clays (0 to 15 feet thick); peat (0 to 2 feet thick); and a sand and gravel unit (starting at 13 to 20 feet below grade and extending at least 60 feet). Within the study area, groundwater is encountered at depths of approximately 5 to 15 feet within fill or the silt/sand/clay unit. Groundwater in the unconsolidated deposits flows towards the Mohawk River to the north. Historical Use(s): The Ilion site was the location of a former gas manufacturing plant from the 1870s through 1912. Subsequently, the site was used for various utility operations (including gas storage and distribution), electrical substation applications, and as a service center. The Ilion site consists of two parcels with the second parcel added to accommodate increased manufacturing capacity. The first parcel (1.0 acres) was purchased in 1874 by the Ilion Mohawk Gas Light Company at the corner of East Street and the north towpath for the Erie Canal. By 1881, the site contained an octagonal gas holder at the corner of East and East State Streets and a gashouse with a coal shed to the west of the gas holder. The second parcel, approximately 0.31 acre in size was purchased in 1890 to allow for further expansion of the MGP. An electric light station was added to the north side of the gas works building around 1891. By 1897, an 80,000 cubic-foot gas holder was constructed north of the gas plant, adjacent to East Street, and the octagonal gas holder located in the first parcel was taken out of service. The gas plant ceased operation in 1912. In 1917, a 200,000 cubic-foot gas holder was constructed above ground, adjacent to the former gas plant, to store manufactured gas from the Harbor Point MGP in Utica, New York. The Erie Canal was filled in 1921, and East Canal Street (now State Street) was realigned to the south. In 1940, an outdoor substation was constructed at the corner of East and East State Streets, covering the foundation of the former octagonal gas holder. By 1940, the 80,000 cubic foot gas holder had been removed. In the early 1950s, an auto repair shop, gasoline station, auto dealers, and a junkyard were located south and west of the site, and natural gas replaced manufactured gas in Ilion. In 1956, the 200,000 cubic foot gas holder and most of the remaining gas equipment were removed from the site. The substation was decommissioned and removed in 1997. The last of the buildings associated with former gas manufacturing operations were demolished in September 2000. Between 1995 and 1997, Niagara Mohawk (National Grid Co.) conducted a

NM - ILION MGP (Continued) **S108061169**

	Preliminary Site Assessment (PSA), which involved test trenching; monitoring well installation; and groundwater and soil sampling. In 1995, National Grid submitted an oil spill report to the Department due to the presence of visibly stained soil underneath and adjacent to electrical equipment at the on-site substation. The top 6-inches of soil below the substation were removed and properly disposed to remediate the reported spill.
Env Problem:	Remediation at the site is complete. Prior to remediation, the primary contaminants of concern were benzene, toluene, ethylbenzene and xylenes (collectively referred to as BTEX), polycyclic aromatic hydrocarbons (PAH) and cyanide in soil and groundwater. Remedial actions have successfully achieved soil cleanup objectives for restricted residential use. Residual contamination in the soil and groundwater is being managed under a Site Management Plan.
Health Problem:	Measures are in place to minimize exposure to residual contamination that remains in soil, groundwater and soil vapor.
Dump:	False
Structure:	False
Lagoon:	False
Landfill:	False
Pond:	False
Disp Start:	Not reported
Disp Term:	Not reported
Lat/Long:	00:00:00:0 / 00:00:00:0
Dell:	False
Record Add:	1999-11-18 12:00:00
Record Upd:	2019-08-19 11:41:00
Updated By:	SXDEYETT
Own Op:	1
Sub Type:	E
Owner Name:	Steven Stucker
Owner Company:	National Grid
Owner Address:	300 Erie Boulevard, West
Owner Addr2:	Not reported
Owner City,St,Zip:	Syracuse, NY 13202
Owner Country:	United States of America
Own Op:	Document Repository
Sub Type:	NNN
Owner Name:	Not reported
Owner Company:	Ilion Free Public Library
Owner Address:	78 West Street
Owner Addr2:	Not reported
Owner City,St,Zip:	Ilion, NY 13357
Owner Country:	United States of America
HW Code:	622019
Waste Type:	benzo(g,h,i)perylene
Waste Quantity:	UNKNOWN
Waste Code:	Not reported
HW Code:	622019
Waste Type:	CYANIDES(SOLUBLE CYANIDE SALTS)
Waste Quantity:	UNKNOWN
Waste Code:	Not reported
HW Code:	622019
Waste Type:	indeno(1,2,3-cd)pyrene
Waste Quantity:	UNKNOWN
Waste Code:	Not reported
HW Code:	622019

NM - ILION MGP (Continued) **S108061169**

Waste Type: NAPHTHALENE
Waste Quantity: UNKNOWN
Waste Code: Not reported
HW Code: 622019
Waste Type: Chrysene
Waste Quantity: UNKNOWN
Waste Code: Not reported
HW Code: 622019
Waste Type: BENZO(GHI)PERYLENE
Waste Quantity: UNKNOWN
Waste Code: Not reported
HW Code: 622019
Waste Type: XYLENE (MIXED)
Waste Quantity: UNKNOWN
Waste Code: Not reported
HW Code: 622019
Waste Type: PHENANTHRENE
Waste Quantity: UNKNOWN
Waste Code: Not reported
HW Code: 622019
Waste Type: ETHYLBENZENE
Waste Quantity: UNKNOWN
Waste Code: Not reported
HW Code: 622019
Waste Type: PYRENE
Waste Quantity: UNKNOWN
Waste Code: Not reported
HW Code: 622019
Waste Type: BENZ(A)ANTHRACENE
Waste Quantity: UNKNOWN
Waste Code: Not reported
HW Code: 622019
Waste Type: DIBENZ[A,H]ANTHRACENE
Waste Quantity: UNKNOWN
Waste Code: Not reported
HW Code: 622019
Waste Type: BENZO(A)PYRENE
Waste Quantity: UNKNOWN
Waste Code: Not reported
HW Code: 622019
Waste Type: BENZENE
Waste Quantity: UNKNOWN
Waste Code: Not reported
HW Code: 622019
Waste Type: FLUORANTHENE
Waste Quantity: UNKNOWN
Waste Code: Not reported
HW Code: 622019
Waste Type: BENZO[K]FLUORANTHENE
Waste Quantity: UNKNOWN
Waste Code: Not reported
HW Code: 622019
Waste Type: ANTHRACENE
Waste Quantity: UNKNOWN
Waste Code: Not reported
HW Code: 622019
Waste Type: TOLUENE

NM - ILION MGP (Continued) **S108061169**

Waste Quantity: UNKNOWN
Waste Code: Not reported
HW Code: 622019
Waste Type: ACENAPHTHENE
Waste Quantity: UNKNOWN
Waste Code: Not reported
HW Code: 622019
Waste Type: BENZO(B)FLUORANTHENE
Waste Quantity: UNKNOWN
Waste Code: Not reported
HW Code: 622019
Waste Type: FLUORENE
Waste Quantity: UNKNOWN
Waste Code: Not reported
HW Code: 622019
Waste Type: ACENAPTHYLENE
Waste Quantity: UNKNOWN
Waste Code: Not reported
HW Code: 622019
Waste Type: benzo(k)fluoranthene
Waste Quantity: UNKNOWN
Waste Code: Not reported
HW Code: 622019
Waste Type: BENZO(A)ANTHRACENE
Waste Quantity: UNKNOWN
Waste Code: Not reported
HW Code: 622019
Waste Type: COAL TAR
Waste Quantity: UNKNOWN
Waste Code: Not reported
Crossref ID: RP2018-2131
Cross Ref Type Code: 25
Cross Ref Type: County Recording Identifier
Record Added Date: 2018-06-28 08:45:00
Record Updated: 2018-06-28 08:45:00
Updated By: GWHEITZM

Name: NM - ILION MGP
Address: 1 EAST ST.
City,State,Zip: ILION, NY 13357-
Site Code: 58760
Control Name: Ground Water Use Restriction
HW Code: 622019
Control Code: 08
Control Type: INST
Dt record added: 08/16/2019
Dt rec updated: 07/24/2023
Updated By: GHPRATT
Site Code: 58760
Site Description: Location: The Ilion Former Manufactured Gas Plant (MGP) Site is a 1.3-acre L-shaped parcel located at 1 East Street in a mixed commercial/residential part of the Village of Ilion, Herkimer County, New York. The site is bounded by East Clark Street and residential properties to the north, East Street to the east, State Street (formerly Canal Street) to the south, and a commercial property and several residences to the west. State Street overlies the location of the former Erie Canal. An automobile dealer, auto service garage and

NM - ILION MGP (Continued) **S108061169**

a gasoline station are located to the south and southwest of the site. The off-site area is located northeast of the former MGP site at the Village of Ilion s Department of Public Works (DPW) facility, and extends north from the area of East North Street along the alignment of a 24-inch diameter Village of Ilion storm sewer and open drainage ditch, which runs through the middle of the DPW facility. It is bounded to the south and west by residential properties and the Village of Ilion DPW and bounded to the north and east by the Mohawk River and disposal areas. Site Features: The site is currently owned by National Grid and is vacant. The site has a gentle slope from south to north. The off-site area comprises approximately four acres and extends generally north of the Site. Much of the off-site area is within a relatively low-lying area that includes portions of the former Ilion landfill and is currently being used for disposal of construction debris. Current Zoning/Use(s): The site is currently zoned for commercial uses. Site Geology and Hydrogeology: Site geology consists of four unconsolidated units. These are, from top to bottom: fill (3 feet to approximately 13 feet thick); silts, fine sands and clays (0 to 15 feet thick); peat (0 to 2 feet thick); and a sand and gravel unit (starting at 13 to 20 feet below grade and extending at least 60 feet). Within the study area, groundwater is encountered at depths of approximately 5 to 15 feet within fill or the silt/sand/clay unit. Groundwater in the unconsolidated deposits flows towards the Mohawk River to the north. Historical Use(s): The Ilion site was the location of a former gas manufacturing plant from the 1870s through 1912. Subsequently, the site was used for various utility operations (including gas storage and distribution), electrical substation applications, and as a service center. The Ilion site consists of two parcels with the second parcel added to accommodate increased manufacturing capacity. The first parcel (1.0 acres) was purchased in 1874 by the Ilion Mohawk Gas Light Company at the corner of East Street and the north towpath for the Erie Canal. By 1881, the site contained an octagonal gas holder at the corner of East and East State Streets and a gashouse with a coal shed to the west of the gas holder. The second parcel, approximately 0.31 acre in size was purchased in 1890 to allow for further expansion of the MGP. An electric light station was added to the north side of the gas works building around 1891. By 1897, an 80,000 cubic-foot gas holder was constructed north of the gas plant, adjacent to East Street, and the octagonal gas holder located in the first parcel was taken out of service. The gas plant ceased operation in 1912. In 1917, a 200,000 cubic-foot gas holder was constructed above ground, adjacent to the former gas plant, to store manufactured gas from the Harbor Point MGP in Utica, New York. The Erie Canal was filled in 1921, and East Canal Street (now State Street) was realigned to the south. In 1940, an outdoor substation was constructed at the corner of East and East State Streets, covering the foundation of the former octagonal gas holder. By 1940, the 80,000 cubic foot gas holder had been removed. In the early 1950s, an auto repair shop, gasoline station, auto dealers, and a junkyard were located south and west of the site, and natural gas replaced manufactured gas in Ilion. In 1956, the 200,000 cubic foot gas holder and most of the remaining gas equipment were removed from the site. The substation was decommissioned and removed in 1997. The last of the buildings associated with former gas manufacturing operations were demolished in September 2000. Between 1995 and 1997, Niagara Mohawk (National Grid Co.) conducted a Preliminary Site Assessment (PSA), which involved test trenching;

NM - ILION MGP (Continued) **S108061169**

monitoring well installation; and groundwater and soil sampling. In 1995, National Grid submitted an oil spill report to the Department due to the presence of visibly stained soil underneath and adjacent to electrical equipment at the on-site substation. The top 6-inches of soil below the substation were removed and properly disposed to remediate the reported spill.

Env Problem: Remediation at the site is complete. Prior to remediation, the primary contaminants of concern were benzene, toluene, ethylbenzene and xylenes (collectively referred to as BTEX), polycyclic aromatic hydrocarbons (PAH) and cyanide in soil and groundwater. Remedial actions have successfully achieved soil cleanup objectives for restricted residential use. Residual contamination in the soil and groundwater is being managed under a Site Management Plan.

Health Problem: Measures are in place to minimize exposure to residual contamination that remains in soil, groundwater and soil vapor.

Dump: False
Structure: False
Lagoon: False
Landfill: False
Pond: False
Disp Start: Not reported
Disp Term: Not reported
Lat/Long: 00:00:00:0 / 00:00:00:0
Dell: False
Record Add: 1999-11-18 12:00:00
Record Upd: 2019-08-19 11:41:00
Updated By: SXDEYETT
Own Op: 1
Sub Type: E
Owner Name: Steven Stucker
Owner Company: National Grid
Owner Address: 300 Erie Boulevard, West
Owner Addr2: Not reported
Owner City,St,Zip: Syracuse, NY 13202
Owner Country: United States of America
Own Op: Document Repository
Sub Type: NNN
Owner Name: Not reported
Owner Company: Ilion Free Public Library
Owner Address: 78 West Street
Owner Addr2: Not reported
Owner City,St,Zip: Ilion, NY 13357
Owner Country: United States of America
HW Code: 622019
Waste Type: benzo(g,h,i)perylene
Waste Quantity: UNKNOWN
Waste Code: Not reported
HW Code: 622019
Waste Type: CYANIDES(SOLUBLE CYANIDE SALTS)
Waste Quantity: UNKNOWN
Waste Code: Not reported
HW Code: 622019
Waste Type: indeno(1,2,3-cd)pyrene
Waste Quantity: UNKNOWN
Waste Code: Not reported
HW Code: 622019
Waste Type: NAPHTHALENE

NM - ILION MGP (Continued) **S108061169**

Waste Quantity: UNKNOWN
Waste Code: Not reported
HW Code: 622019
Waste Type: Chrysene
Waste Quantity: UNKNOWN
Waste Code: Not reported
HW Code: 622019
Waste Type: BENZO(GHI)PERYLENE
Waste Quantity: UNKNOWN
Waste Code: Not reported
HW Code: 622019
Waste Type: XYLENE (MIXED)
Waste Quantity: UNKNOWN
Waste Code: Not reported
HW Code: 622019
Waste Type: PHENANTHRENE
Waste Quantity: UNKNOWN
Waste Code: Not reported
HW Code: 622019
Waste Type: ETHYLBENZENE
Waste Quantity: UNKNOWN
Waste Code: Not reported
HW Code: 622019
Waste Type: PYRENE
Waste Quantity: UNKNOWN
Waste Code: Not reported
HW Code: 622019
Waste Type: BENZ(A)ANTHRACENE
Waste Quantity: UNKNOWN
Waste Code: Not reported
HW Code: 622019
Waste Type: DIBENZ[A,H]ANTHRACENE
Waste Quantity: UNKNOWN
Waste Code: Not reported
HW Code: 622019
Waste Type: BENZO(A)PYRENE
Waste Quantity: UNKNOWN
Waste Code: Not reported
HW Code: 622019
Waste Type: BENZENE
Waste Quantity: UNKNOWN
Waste Code: Not reported
HW Code: 622019
Waste Type: FLUORANTHENE
Waste Quantity: UNKNOWN
Waste Code: Not reported
HW Code: 622019
Waste Type: BENZO[K]FLUORANTHENE
Waste Quantity: UNKNOWN
Waste Code: Not reported
HW Code: 622019
Waste Type: ANTHRACENE
Waste Quantity: UNKNOWN
Waste Code: Not reported
HW Code: 622019
Waste Type: TOLUENE
Waste Quantity: UNKNOWN

NM - ILION MGP (Continued) **S108061169**

Waste Code: Not reported
HW Code: 622019
Waste Type: ACENAPHTHENE
Waste Quantity: UNKNOWN
Waste Code: Not reported
HW Code: 622019
Waste Type: BENZO(B)FLUORANTHENE
Waste Quantity: UNKNOWN
Waste Code: Not reported
HW Code: 622019
Waste Type: FLUORENE
Waste Quantity: UNKNOWN
Waste Code: Not reported
HW Code: 622019
Waste Type: ACENAPTHYLENE
Waste Quantity: UNKNOWN
Waste Code: Not reported
HW Code: 622019
Waste Type: benzo(k)fluoranthene
Waste Quantity: UNKNOWN
Waste Code: Not reported
HW Code: 622019
Waste Type: BENZO(A)ANTHRACENE
Waste Quantity: UNKNOWN
Waste Code: Not reported
HW Code: 622019
Waste Type: COAL TAR
Waste Quantity: UNKNOWN
Waste Code: Not reported
Crossref ID: RP2018-2131
Cross Ref Type Code: 25
Cross Ref Type: County Recording Identifier
Record Added Date: 2018-06-28 08:45:00
Record Updated: 2018-06-28 08:45:00
Updated By: GWHEITZM

MGP:
Site ID: 622019
Name: NM - ILION MGP
Address: 1 EAST ST.
City,State,Zip: ILION, NY 13357-
Region: 6
Class: Completed: The classification used for sites where the Department has determined that remediation has been satisfactorily completed under a remedial program (i. e., State Superfund, Brownfield Cleanup Program, Environmental Restoration Program, Voluntary Cleanup Program, and RCRA Corrective Action Program). State Superfund (Registry) sites must have completed all active operation, maintenance, or monitoring requirements before they can be delisted and made class C. Non-registry sites may be made a class C after successful completion of all required construction or after a no further action remedy has been selected by the Department. These sites will be issued a Certificate of Completion (COC), but may still require ongoing maintenance and periodic certification of institutional/engineering controls (IC/ECs).
Swis Code: 2228
Town: German Flatts

NM - ILION MGP (Continued) **S108061169**

Disp Start: Not reported
Disp Term: Not reported
Acres: 1.3
Fuse: Restricted-Residential
Description: Location: The Ilion Former Manufactured Gas Plant (MGP) Site is a 1.3-acre L-shaped parcel located at 1 East Street in a mixed commercial/residential part of the Village of Ilion, Herkimer County, New York. The site is bounded by East Clark Street and residential properties to the north, East Street to the east, State Street (formerly Canal Street) to the south, and a commercial property and several residences to the west. State Street overlies the location of the former Erie Canal. An automobile dealer, auto service garage and a gasoline station are located to the south and southwest of the site. The off-site area is located northeast of the former MGP site at the Village of Ilion?s Department of Public Works (DPW) facility, and extends north from the area of East North Street along the alignment of a 24-inch diameter Village of Ilion storm sewer and open drainage ditch, which runs through the middle of the DPW facility. It is bounded to the south and west by residential properties and the Village of Ilion DPW and bounded to the north and east by the Mohawk River and disposal areas. Site Features: The site is currently owned by National Grid and is vacant. The site has a gentle slope from south to north. The off-site area comprises approximately four acres and extends generally north of the Site. Much of the off-site area is within a relatively low-lying area that includes portions of the former Ilion landfill and is currently being used for disposal of construction debris. Current Zoning/Use(s): The site is currently zoned for commercial uses. Site Geology and Hydrogeology: Site geology consists of four unconsolidated units. These are, from top to bottom: fill (3 feet to approximately 13 feet thick); silts, fine sands and clays (0 to 15 feet thick); peat (0 to 2 feet thick); and a sand and gravel unit (starting at 13 to 20 feet below grade and extending at least 60 feet). Within the study area, groundwater is encountered at depths of approximately 5 to 15 feet within fill or the silt/sand/clay unit. Groundwater in the unconsolidated deposits flows towards the Mohawk River to the north. Historical Use(s): The Ilion site was the location of a former gas manufacturing plant from the 1870s through 1912. Subsequently, the site was used for various utility operations (including gas storage and distribution), electrical substation applications, and as a service center. The Ilion site consists of two parcels with the second parcel added to accommodate increased manufacturing capacity. The first parcel (1.0 acres) was purchased in 1874 by the Ilion Mohawk Gas Light Company at the corner of East Street and the north towpath for the Erie Canal. By 1881, the site contained an octagonal gas holder at the corner of East and East State Streets and a gashouse with a coal shed to the west of the gas holder. The second parcel, approximately 0.31 acre in size was purchased in 1890 to allow for further expansion of the MGP. An electric light station was added to the north side of the gas works building around 1891. By 1897, an 80,000 cubic-foot gas holder was constructed north of the gas plant, adjacent to East Street, and the octagonal gas holder located in the first parcel was taken out of service. The gas plant ceased operation in 1912. In 1917, a 200,000 cubic-foot gas holder was constructed above ground, adjacent to the former gas plant, to store manufactured gas from the Harbor Point MGP in Utica, New York. The Erie Canal was filled in 1921, and East Canal Street (now State Street) was realigned to the south. In 1940, an

NM - ILION MGP (Continued) **S108061169**

outdoor substation was constructed at the corner of East and East State Streets, covering the foundation of the former octagonal gas holder. By 1940, the 80,000 cubic foot gas holder had been removed. In the early 1950s, an auto repair shop, gasoline station, auto dealers, and a junkyard were located south and west of the site, and natural gas replaced manufactured gas in Ilion. In 1956, the 200,000 cubic foot gas holder and most of the remaining gas equipment were removed from the site. The substation was decommissioned and removed in 1997. The last of the buildings associated with former gas manufacturing operations were demolished in September 2000. Between 1995 and 1997, Niagara Mohawk (National Grid Co.) conducted a Preliminary Site Assessment (PSA), which involved test trenching; monitoring well installation; and groundwater and soil sampling. In 1995, National Grid submitted an oil spill report to the Department due to the presence of visibly stained soil underneath and adjacent to electrical equipment at the on-site substation. The top 6-inches of soil below the substation were removed and properly disposed to remediate the reported spill.

Assess Env: Remediation at the site is complete. Prior to remediation, the primary contaminants of concern were benzene, toluene, ethylbenzene and xylenes (collectively referred to as BTEX), polycyclic aromatic hydrocarbons (PAH) and cyanide in soil and groundwater. Remedial actions have successfully achieved soil cleanup objectives for restricted residential use. Residual contamination in the soil and groundwater is being managed under a Site Management Plan.

Assess Doh: Measures are in place to minimize exposure to residual contamination that remains in soil, groundwater and soil vapor.

Latitude: 43.012104824
Longitude: -75.027789934

S89 **GREEN & SONS FUEL OIL** **NY INST CONTROL S105003694**
NNE **166 CENTRAL AVE.** **NY VCP N/A**
1/4-1/2 **ILION, NY 13357**
0.259 mi.
1369 ft. **Site 1 of 2 in cluster S**

Relative:
Lower

Actual:
392 ft.

INST CONTROL:
Name: GREEN & SONS FUEL OIL
Address: 166 CENTRAL AVE.
City,State,Zip: ILION, NY 13357-
Site Code: 57936
Control Name: Landuse Restriction
HW Code: V00426
Control Code: 25
Control Type: INST
Dt record added: 05/02/2008
Dt rec updated: 06/21/2022
Updated By: KEHALE
Site Code: 57936
Site Description: Location: The former Green & Sons Fuel Oil site consisted of approximately 0.7 acres of partially developed commercial land located at 166 Central Avenue in the Village of Ilion, Herkimer County. Site Features: The site is currently an ALDI grocery store. Majority of the site is a parking lot with the ALDI located on the SW corner of the parcel. Current Zoning and Land Use: The zoning is commercial, and will remain that way as part of the IC/EC. Past Use of the Site:Martin Green & Sons, Inc. operated a gasoline service station and a bulk petroleum storage facility and petroleum

GREEN & SONS FUEL OIL (Continued) **S105003694**

distributorship at the site prior to 1996. Due to past use and operation of the filling station and bulk storage facilities, onsite soil and groundwater became contaminated with gasoline, kerosene, and fuel oil related contaminants at concentrations requiring remediation.Remedial action was completed in 2001 and the cleanup allows for commercial use of the site. Site Geology and Hydrogeology: The site is on unconsolidated material for about 10 ft bgs. The contamination was within the soils consisting of silts, clays, and some sand. The GW flow is towards the Mohawk River to the N.

Env Problem: Remedial actions completed in 2001 have successfully mitigated environmental impacts from the former operations at the site.

Health Problem: The site was previously used for bulk petroleum storage. Contaminated site soils were removed in accordance with applicable State standards. On-site structures have been removed and remediation is completed. No current human exposure pathways exist on the site.

Dump: Not reported
Structure: Not reported
Lagoon: Not reported
Landfill: Not reported
Pond: Not reported
Disp Start: Not reported
Disp Term: Not reported
Lat/Long: Not reported
Dell: Not reported
Record Add: Not reported
Record Upd: Not reported
Updated By: Not reported
Own Op: 6
Sub Type: P03
Owner Name: William A. Feinstein
Owner Company: Ventura Development Company
Owner Address: 13321 Route 54
Owner Addr2: Not reported
Owner City,St,Zip: Hammondsport, NY 14840
Owner Country: United States of America
Own Op: 1
Sub Type: P03
Owner Name: William A. Feinstein
Owner Company: NA
Owner Address: 13321 Route 54
Owner Addr2: Not reported
Owner City,St,Zip: Hammondsport, NY 14840
Owner Country: United States of America
HW Code: V00426
Waste Type: BENZENE
Waste Quantity: UNKNOWN
Waste Code: Not reported
Crossref ID: V00106
Cross Ref Type Code: 04
Cross Ref Type: VCP Site ID
Record Added Date: 2019-09-16 09:51:00
Record Updated: 2019-09-16 09:51:00
Updated By: PRTAYLOR

Name: GREEN & SONS FUEL OIL
Address: 166 CENTRAL AVE.
City,State,Zip: ILION, NY 13357-

GREEN & SONS FUEL OIL (Continued) **S105003694**

Site Code:	57936
Control Name:	Deed Restriction
HW Code:	V00426
Control Code:	A
Control Type:	INST
Dt record added:	05/02/2008
Dt rec updated:	06/21/2022
Updated By:	KEHALE
Site Code:	57936
Site Description:	Location: The former Green & Sons Fuel Oil site consisted of approximately 0.7 acres of partially developed commercial land located at 166 Central Avenue in the Village of Ilion, Herkimer County. Site Features: The site is currently an ALDI grocery store. Majority of the site is a parking lot with the ALDI located on the SW corner of the parcel. Current Zoning and Land Use: The zoning is commercial, and will remain that way as part of the IC/EC. Past Use of the Site:Martin Green & Sons, Inc. operated a gasoline service station and a bulk petroleum storage facility and petroleum distributorship at the site prior to 1996. Due to past use and operation of the filling station and bulk storage facilities, onsite soil and groundwater became contaminated with gasoline, kerosene, and fuel oil related contaminants at concentrations requiring remediation.Remedial action was completed in 2001 and the cleanup allows for commercial use of the site. Site Geology and Hydrogeology: The site is on unconsolidated material for about 10 ft bgs. The contamination was within the soils consisting of silts, clays, and some sand. The GW flow is towards the Mohawk River to the N.
Env Problem:	Remedial actions completed in 2001 have successfully mitigated environmental impacts from the former operations at the site.
Health Problem:	The site was previously used for bulk petroleum storage. Contaminated site soils were removed in accordance with applicable State standards. On-site structures have been removed and remediation is completed. No current human exposure pathways exist on the site.
Dump:	Not reported
Structure:	Not reported
Lagoon:	Not reported
Landfill:	Not reported
Pond:	Not reported
Disp Start:	Not reported
Disp Term:	Not reported
Lat/Long:	Not reported
Dell:	Not reported
Record Add:	Not reported
Record Upd:	Not reported
Updated By:	Not reported
Own Op:	6
Sub Type:	P03
Owner Name:	William A. Feinstein
Owner Company:	Ventura Development Company
Owner Address:	13321 Route 54
Owner Addr2:	Not reported
Owner City,St,Zip:	Hammondsport, NY 14840
Owner Country:	United States of America
Own Op:	1
Sub Type:	P03
Owner Name:	William A. Feinstein
Owner Company:	NA

GREEN & SONS FUEL OIL (Continued) **S105003694**

Owner Address: 13321 Route 54
Owner Addr2: Not reported
Owner City,St,Zip: Hammondsport, NY 14840
Owner Country: United States of America
HW Code: V00426
Waste Type: BENZENE
Waste Quantity: UNKNOWN
Waste Code: Not reported
Crossref ID: V00106
Cross Ref Type Code: 04
Cross Ref Type: VCP Site ID
Record Added Date: 2019-09-16 09:51:00
Record Updated: 2019-09-16 09:51:00
Updated By: PRTAYLOR

VCP:
Name: GREEN & SONS FUEL OIL
Address: 166 CENTRAL AVE.
City,State,Zip: ILION, NY 13357-
Program Type: VCP
Site Code: 57936
HW Code: V00426
Site Class: C
SWIS: 2228
Region: 6
Town: German Flatts
Acres: 0.700
Date Record Added: 01/03/2001
Date Record Updated: 02/22/2024
Updated By: DMSTORAN
Site Description: Location: The former Green & Sons Fuel Oil site consisted of approximately 0.7 acres of partially developed commercial land located at 166 Central Avenue in the Village of Ilion, Herkimer County. Site Features: The site is currently an ALDI grocery store. Majority of the site is a parking lot with the ALDI located on the SW corner of the parcel. Current Zoning and Land Use: The zoning is commercial, and will remain that way as part of the IC/EC. Past Use of the Site:Martin Green & Sons, Inc. operated a gasoline service station and a bulk petroleum storage facility and petroleum distributorship at the site prior to 1996. Due to past use and operation of the filling station and bulk storage facilities, onsite soil and groundwater became contaminated with gasoline, kerosene, and fuel oil related contaminants at concentrations requiring remediation.Remedial action was completed in 2001 and the cleanup allows for commercial use of the site. Site Geology and Hydrogeology: The site is on unconsolidated material for about 10 ft bgs. The contamination was within the soils consisting of silts, clays, and some sand. The GW flow is towards the Mohawk River to the N.
Env Problem: Remedial actions completed in 2001 have successfully mitigated environmental impacts from the former operations at the site.
Health Problem: The site was previously used for bulk petroleum storage. Contaminated site soils were removed in accordance with applicable State standards. On-site structures have been removed and remediation is completed. No current human exposure pathways exist on the site.
Dump: Not reported
Structure: Not reported
Lagoon: Not reported

GREEN & SONS FUEL OIL (Continued) **S105003694**

Landfill:	Not reported
Pond:	Not reported
Disp Start:	Not reported
Disp Term:	Not reported
Lat/Long:	Not reported
Dell:	Not reported
Record Add:	Not reported
Record Upd:	Not reported
Updated By:	Not reported
Own Op:	6
Sub Type:	P03
Owner Name:	William A. Feinstein
Owner Company:	Ventura Development Company
Owner Address:	13321 Route 54
Owner Addr2:	Not reported
Owner City,St,Zip:	Hammondsport, NY 14840
Owner Country:	United States of America
Own Op:	1
Sub Type:	P03
Owner Name:	William A. Feinstein
Owner Company:	NA
Owner Address:	13321 Route 54
Owner Addr2:	Not reported
Owner City,St,Zip:	Hammondsport, NY 14840
Owner Country:	United States of America
HW Code:	V00426
Waste Type:	BENZENE
Waste Quantity:	UNKNOWN
Waste Code:	Not reported
Crossref ID:	V00106
Cross Ref Type Code:	04
Cross Ref Type:	VCP Site ID
Record Added Date:	2019-09-16 09:51:00
Record Updated:	2019-09-16 09:51:00
Updated By:	PRTAYLOR

S90 **166 CENTRAL AVENUE** **NY VCP** **S102561159**
NNE **166 CENTRAL AVENUE** **NY Spills** **N/A**
1/4-1/2 **ILION, NY 13357**
0.259 mi.
1369 ft. **Site 2 of 2 in cluster S**

Relative: VCP:
Lower

Actual:
392 ft.

Name:	166 CENTRAL AVENUE
Address:	166 CENTRAL AVENUE
City,State,Zip:	ILION, NY 13357
Program Type:	VCP
Site Code:	56824
HW Code:	V00106
Site Class:	N
SWIS:	2228
Region:	6
Town:	German Flatts
Acres:	Not reported
Date Record Added:	11/30/2000
Date Record Updated:	01/23/2020
Updated By:	PRTAYLOR
Site Description:	In 1998 the Volunteer for this site withdrew their participation in

166 CENTRAL AVENUE (Continued) **S102561159**

the Voluntary Cleanup Program (VCP). Following their withdrawal, a different volunteer entered the site into the VCP and completed the remediation. See site V00426 for more complete information regarding this site.

Env Problem:	See site V00426 for more complete information regarding this site.
Health Problem:	Not reported
Dump:	Not reported
Structure:	Not reported
Lagoon:	Not reported
Landfill:	Not reported
Pond:	Not reported
Disp Start:	Not reported
Disp Term:	Not reported
Lat/Long:	Not reported
Dell:	Not reported
Record Add:	Not reported
Record Upd:	Not reported
Updated By:	Not reported
Own Op:	6
Sub Type:	ZZZ
Owner Name:	Not reported
Owner Company:	Aldi, Inc., Center Valley Division
Owner Address:	2700 SAUCON VALLEY RD
Owner Addr2:	Not reported
Owner City,St,Zip:	CENTER VALLEY, PA 18034
Owner Country:	United States of America
HW Code:	Not reported
Waste Type:	Not reported
Waste Quantity:	Not reported
Waste Code:	Not reported
Crossref ID:	Not reported
Cross Ref Type Code:	Not reported
Cross Ref Type:	Not reported
Record Added Date:	Not reported
Record Updated:	Not reported
Updated By:	Not reported

SPILLS:

Name:	GREEN PROPERTY
Address:	166 CENTRAL AVE
City,State,Zip:	ILION, NY
Spill Number/Closed Date:	9701402 / 2002-02-13
Facility ID:	9701402
Facility Type:	ER
DER Facility ID:	58934
Site ID:	60352
DEC Region:	6
Spill Cause:	Unknown
Spill Class:	C3
SWIS:	2228
Spill Date:	1997-04-09
Investigator:	NFCARRIE
Referred To:	Not reported
Reported to Dept:	1997-05-01
CID:	370
Water Affected:	Not reported
Spill Source:	Commercial/Industrial

166 CENTRAL AVENUE (Continued) **S102561159**

Spill Notifier:	Responsible Party
Cleanup Ceased:	Not reported
Cleanup Meets Std:	True
Last Inspection:	Not reported
Recommended Penalty:	False
UST Trust:	False
Remediation Phase:	0
Date Entered In Computer:	1997-05-01
Spill Record Last Update:	2022-12-06
Spiller Name:	ABOVE
Spiller Company:	MARK GREEN
Spiller Address:	166 CENTRAL AVE
Spiller Company:	001
Contact Name:	ABOVE
Latitude:	43.0188513
Longitude:	-75.0312380
DEC Memo:	05/01/97: PHOENEX WITH CHRIS BURNS REPORT CURRENT OWNER MARK GREEN PROPERTY BEING PURCHASED BY ALDI CORP DID GEO-PROBE - GOT HITS ON LAB ANALYSIS. ALDI, P.O. BOX 584, TULLEY, NY 13159-0584, LEW KIMBERLING (315) 696-5909 (NC). 05/29/97: LETTER FROM DARRELL SWEREDOSKI LETTER TO BURNS OUTLINING VOLUNTEER CLEANUP GUIDELINES. (NC). 03/25/98: ARTICLE IN MARCH 18, 1998 ENB- ALDI HAS SUBMITTED WORK PLAN TO DO VOLUNTARY CLEANUP. ARTICLE IN FILE. (NC). 09/13/99 ALDI HAS TERMINATED ITS INTEREST IN THIS PROPERTY. SENT SPILL LETTER TO MR. GREEN REQUESTING GWI. NC 11/10/99 SEPT. LETTER RETURNED UNDELIVERABLE. SENT LETTER TO LAST KNOWN RP/ATTORNEY NICK MARCI - PHOENIX TODAY FROM MR. MARCI, CORP. PENNYLESS,HAS BEEN DISCUSSING SITE WITH VILLAGE OF ILION, DISCUSSED OPTIONS. NM TO CONTACT MR. GREEN (MCKENNON RD., HERKIMER) AND GET BACK TO ME. NC 01/22/2001: MEMO FROM PHIL WAITE. VCP APPLICATION APPROVED INTEGRETED TO SVE. WAITE REQUESTING GUIDANCE FORM TECHNOLOGY SECTION (NC). 02/13/2002: EMAIL FROM DER/PHIL WAITE - UCP REMEDIATION COMPLETED NOVEMBER 2001. TAGM CLEANUP GOALS MET AND GROUNDWATER SAMPLING SHOWED NO EXCEDANCES (NC).
Remarks:	COMPLAINTANT USED EPA 8021 AND EPA 8270 AND FOUND LOW LEVELS OF BETEX CLIENT WILL PURCHASE PROPERTY AND THEN MOST LIKELY CLEAN UP THE SOIL

All Materials:

Site ID:	60352
Operable Unit ID:	1044045
Operable Unit:	01
Material ID:	337960
Material Code:	9999
Material Name:	other -
Case No.:	Not reported
Material FA:	Other
Quantity:	.00
Units:	G
Recovered:	.00
Resource Affected:	Soil
Oxygenate:	Not reported

166 CENTRAL AVENUE (Continued) **S102561159**

Name:	ALDI/VENTURA-TAYLOR
Address:	166 CENTRAL AVENUE
City,State,Zip:	ILION V, NY
Spill Number/Closed Date:	0203240 / 2002-07-02
Facility ID:	0203240
Facility Type:	ER
DER Facility ID:	81846
Site ID:	89612
DEC Region:	6
Spill Cause:	Unknown
Spill Class:	Not reported
SWIS:	2200
Spill Date:	2002-03-05
Investigator:	PGWAITE
Referred To:	Not reported
Reported to Dept:	2002-06-26
CID:	270
Water Affected:	Not reported
Spill Source:	Private Dwelling
Spill Notifier:	Affected Persons
Cleanup Ceased:	Not reported
Cleanup Meets Std:	False
Last Inspection:	Not reported
Recommended Penalty:	False
UST Trust:	False
Remediation Phase:	0
Date Entered In Computer:	2002-06-26
Spill Record Last Update:	2019-08-16
Spiller Name:	CMI LARRY PRONONSKI
Spiller Company:	VENTURA-TAYLOR OUTPARCEL
Spiller Address:	523 EAST GENESEE STREET
Spiller Company:	001
Contact Name:	CALLER
Latitude:	43.0188513
Longitude:	-75.0312380
DEC Memo:	03/06/2002: TWO 2,000 GAL USTs DISCOVERED BY ALDI CONTRACTOR DURING EXCAVATION OF STORM SEWER (PW). 03/07/2002: INTEGRATED CONSULTANTS CONTACTED DEC WATERTOWN OF USTs (PW). 03/20/2002: USTs REMOVED, CONTAMINATED SOIL DISCOVERED AND SUBSEQUENTLY EXCAVATED. EXCAVATED SOIL STOCKPILED ON-SITE. CONFIRMATIORY SIDEWALL AND BOTTOM SAMPLES TAKEN. EXCAVATION BACKFILLED (PW). 04/16/2002: SOIL STOCKPILE REMOVED FOR OFF-SITE DISPOSAL (PW). 04/30/2002: UST CLOSURE REPORT DATED 4/25/02 SUBMITTED (PW). 05/14/2002: NO FURTHER ACTION LETTER SENT TO VENTURA DEVELOPMENT CO. (PW).
Remarks:	CONTAMINATED SOIL DISCOVERED. DON JOHNSON FROM DEC WAS NOTIFIED ON 3/5/02 NO SPILL TAKEN

All Materials:

Site ID:	89612
Operable Unit ID:	856196
Operable Unit:	01
Material ID:	521067
Material Code:	0008
Material Name:	diesel
Case No.:	Not reported

166 CENTRAL AVENUE (Continued) **S102561159**

Material FA:	Petroleum
Quantity:	.00
Units:	G
Recovered:	.00
Resource Affected:	Soil
Oxygenate:	Not reported

91
NW
1/4-1/2
0.275 mi.
1453 ft.

FORMER WOOD SERVICE STATION
123 WEST MAIN STREET
ILION, NY 13357

NY ENG CONTROLS **S108667385**
NY INST CONTROL **N/A**
NY ERP

Relative:
Lower

Actual:
399 ft.

ENG CONTROLS:

Name:	FORMER WOOD SERVICE STATION
Address:	123 WEST MAIN STREET
City,State,Zip:	ILION, NY 13357
Site Code:	373241
HW Code:	E622026
Control Code:	15
Control Type:	ENG
Date Record Added:	03/23/2015
Date Rec Updated:	11/08/2023
Updated By:	PJPAGANO
Site Description:	Location: The Former Wood Service Station is located at 123 West Main Street in the Village of Ilion. The site is 0.355 acres in size and is situated on the south side of West Main Street. Site Features: The main site features include a two story service station on the eastern side of the site and a parking lot on the western half of the site. The eastern edge of the site is covered with perennial grass and the southern portion of the site is wooded. Steel Creek is located on the eastern boundary of the site and flows to the north. Current Zoning/Uses: The site is zoned for commercial use and as of 2019 the site is being used for an automobile repair shop. The surrounding parcels are a combination of residential, commercial, utility and road rights-of-way. The nearest residential properties are over 1000 feet southwest of the site beyond a wooded area and northeast beyond West Main Street and Steel Creek. Historical Uses: The site is the location of a former service station and had been used for petroleum storage and distribution, retail sales, and automotive repair since 1925. The site was abandoned sometime prior to 2003 and the Village of Ilion acquired the property from Herkimer County through a quit claim deed in 2006. Site Geology and Hydrogeology: The subsurface investigation revealed sand and gravel fill from the surface to approximately 20 feet below grade. Native sand, gravel, and silt were observed below the fill at depths ranging from 12 to 20 feet in portions of the site. Groundwater was generally encountered 10 to 14 feet below ground surface. Bedrock was not encountered during the subsurface investigation.
Env Problem:	Prior to remediation, the primary contaminants of concern for the site included VOCs, SVOCs and metals. Groundwater and soil contamination was documented above groundwater standards and the unrestricted soil cleanup objectives. Contamination at the site was related to leaking underground storage tanks and piping which contained petroleum products. The low level contamination that remains following the remediation is being managed by a Site Management Plan and Environmental Easement.

FORMER WOOD SERVICE STATION (Continued) **S108667385**

Health Problem:	Measures are in place to control the potential for coming in contact with subsurface residual contamination in soil and groundwater remaining on the site. Volatile organic compounds in groundwater may move into the soil vapor (air spaces within the soil), which in turn may move into overlying buildings and affect indoor air quality. This process, which is similar to the movement of radon gas from the subsurface into the indoor air of buildings, is referred to as soil vapor intrusion. Currently there are no occupied buildings on the site. An evaluation of the potential for soil vapor intrusion to occur will be completed should the current use of the site change.
Dump:	False
Structure:	False
Lagoon:	False
Landfill:	False
Pond:	False
Disp Start:	Not reported
Disp Term:	Not reported
Lat/Long:	43:01:1 / 75:02:25
Dell:	False
Record Add:	2006-11-09 13:45:00
Record Upd:	2014-06-02 11:04:00
Updated By:	psouderk
Own Op:	6
Sub Type:	P03
Owner Name:	Sergey Kozulya
Owner Company:	Private Owner
Owner Address:	11 Remington Place
Owner Addr2:	Not reported
Owner City,St,Zip:	Ilion, NY 13357
Owner Country:	United States of America
Own Op:	1
Sub Type:	P03
Owner Name:	Sergey Kozulya
Owner Company:	Private Owner
Owner Address:	11 Remington Place
Owner Addr2:	Not reported
Owner City,St,Zip:	Ilion, NY 13357
Owner Country:	United States of America
HW Code:	E622026
Waste Type:	benzo(k)fluoranthene
Waste Quantity:	UNKNOWN
Waste Code:	Not reported
HW Code:	E622026
Waste Type:	BENZO(A)PYRENE
Waste Quantity:	UNKNOWN
Waste Code:	Not reported
HW Code:	E622026
Waste Type:	SILVER
Waste Quantity:	UNKNOWN
Waste Code:	Not reported
HW Code:	E622026
Waste Type:	VINYL CHLORIDE
Waste Quantity:	UNKNOWN
Waste Code:	Not reported
HW Code:	E622026
Waste Type:	IRON
Waste Quantity:	UNKNOWN

FORMER WOOD SERVICE STATION (Continued) **S108667385**

Waste Code:	Not reported
HW Code:	E622026
Waste Type:	TETRACHLOROETHENE
Waste Quantity:	UNKNOWN
Waste Code:	Not reported
HW Code:	E622026
Waste Type:	COPPER
Waste Quantity:	UNKNOWN
Waste Code:	Not reported
HW Code:	E622026
Waste Type:	METHYLENE CHLORIDE
Waste Quantity:	UNKNOWN
Waste Code:	Not reported
HW Code:	E622026
Waste Type:	HEXANE
Waste Quantity:	UNKNOWN
Waste Code:	Not reported
HW Code:	E622026
Waste Type:	2,2,4-TRIMETHYLPENTANE
Waste Quantity:	UNKNOWN
Waste Code:	Not reported
HW Code:	E622026
Waste Type:	TETRAHYDROFURAN
Waste Quantity:	UNKNOWN
Waste Code:	Not reported
HW Code:	E622026
Waste Type:	CHROMIUM
Waste Quantity:	UNKNOWN
Waste Code:	Not reported
HW Code:	E622026
Waste Type:	BENZO[K]FLUORANTHENE
Waste Quantity:	UNKNOWN
Waste Code:	Not reported
HW Code:	E622026
Waste Type:	1,1,1-TRICHLOROETHANE
Waste Quantity:	UNKNOWN
Waste Code:	Not reported
HW Code:	E622026
Waste Type:	STYRENE
Waste Quantity:	UNKNOWN
Waste Code:	Not reported
HW Code:	E622026
Waste Type:	TOLUENE
Waste Quantity:	UNKNOWN
Waste Code:	Not reported
HW Code:	E622026
Waste Type:	CYCLOHEXANE
Waste Quantity:	UNKNOWN
Waste Code:	Not reported
HW Code:	E622026
Waste Type:	BENZO(B)FLUORANTHENE
Waste Quantity:	UNKNOWN
Waste Code:	Not reported
HW Code:	E622026
Waste Type:	1,1,2-TRICHLORO-1,2,2-TRIFLOUROETHANE
Waste Quantity:	UNKNOWN
Waste Code:	Not reported

FORMER WOOD SERVICE STATION (Continued) **S108667385**

HW Code:	E622026
Waste Type:	BENZINE
Waste Quantity:	UNKNOWN
Waste Code:	Not reported
HW Code:	E622026
Waste Type:	TRICHLOROETHENE (TCE)
Waste Quantity:	UNKNOWN
Waste Code:	Not reported
HW Code:	E622026
Waste Type:	ACETONE
Waste Quantity:	UNKNOWN
Waste Code:	Not reported
HW Code:	E622026
Waste Type:	LEAD
Waste Quantity:	UNKNOWN
Waste Code:	Not reported
HW Code:	E622026
Waste Type:	1,2,4-TRIMETHYLBENZENE
Waste Quantity:	UNKNOWN
Waste Code:	Not reported
HW Code:	E622026
Waste Type:	NAPHTHALENE
Waste Quantity:	UNKNOWN
Waste Code:	Not reported
HW Code:	E622026
Waste Type:	CHLOROFORM
Waste Quantity:	UNKNOWN
Waste Code:	Not reported
HW Code:	E622026
Waste Type:	1,4-DIOXANE
Waste Quantity:	UNKNOWN
Waste Code:	Not reported
HW Code:	E622026
Waste Type:	DICHLORODIFLUOROMETHANE
Waste Quantity:	UNKNOWN
Waste Code:	Not reported
HW Code:	E622026
Waste Type:	XYLENE (MIXED)
Waste Quantity:	UNKNOWN
Waste Code:	Not reported
HW Code:	E622026
Waste Type:	Chrysene
Waste Quantity:	UNKNOWN
Waste Code:	Not reported
HW Code:	E622026
Waste Type:	SODIUM
Waste Quantity:	UNKNOWN
Waste Code:	Not reported
HW Code:	E622026
Waste Type:	indeno(1,2,3-cd)pyrene
Waste Quantity:	UNKNOWN
Waste Code:	Not reported
HW Code:	E622026
Waste Type:	ETHYLBENZENE
Waste Quantity:	UNKNOWN
Waste Code:	Not reported
HW Code:	E622026

FORMER WOOD SERVICE STATION (Continued) **S108667385**

Waste Type:	1,3,5-TRIOXANE, 2,4,6-TRIMETHYL-
Waste Quantity:	UNKNOWN
Waste Code:	Not reported
HW Code:	E622026
Waste Type:	CARBON DISULFIDE
Waste Quantity:	UNKNOWN
Waste Code:	Not reported
HW Code:	E622026
Waste Type:	MANGANESE
Waste Quantity:	UNKNOWN
Waste Code:	Not reported
HW Code:	E622026
Waste Type:	ARSENIC
Waste Quantity:	UNKNOWN
Waste Code:	Not reported
HW Code:	E622026
Waste Type:	ZINC
Waste Quantity:	UNKNOWN
Waste Code:	Not reported
HW Code:	E622026
Waste Type:	MAGNESIUM
Waste Quantity:	UNKNOWN
Waste Code:	Not reported
HW Code:	E622026
Waste Type:	1,2-DICHLOROETHANE
Waste Quantity:	UNKNOWN
Waste Code:	Not reported
HW Code:	E622026
Waste Type:	DIBENZ[A,H]ANTHRACENE
Waste Quantity:	UNKNOWN
Waste Code:	Not reported
HW Code:	E622026
Waste Type:	MERCURY
Waste Quantity:	UNKNOWN
Waste Code:	Not reported
HW Code:	E622026
Waste Type:	CARBON TETRACHLORIDE
Waste Quantity:	UNKNOWN
Waste Code:	Not reported
HW Code:	E622026
Waste Type:	CHLOROETHANE
Waste Quantity:	UNKNOWN
Waste Code:	Not reported
Crossref ID:	6-601241
Cross Ref Type Code:	18
Cross Ref Type:	PBS No.
Record Added Date:	2023-06-28 08:55:00
Record Updated:	2023-06-28 08:55:00
Updated By:	DMSTORAN
Crossref ID:	0084185
Cross Ref Type Code:	25
Cross Ref Type:	County Recording Identifier
Record Added Date:	2014-06-03 11:12:00
Record Updated:	2014-06-03 11:12:00
Updated By:	SRHEIGEL

FORMER WOOD SERVICE STATION (Continued) **S108667385**

INST CONTROL:

Name:	FORMER WOOD SERVICE STATION
Address:	123 WEST MAIN STREET
City,State,Zip:	ILION, NY 13357
Site Code:	373241
Control Name:	IC/EC Plan
HW Code:	E622026
Control Code:	34
Control Type:	INST
Dt record added:	03/23/2015
Dt rec updated:	11/08/2023
Updated By:	PJPAGANO
Site Code:	373241
Site Description:	Location: The Former Wood Service Station is located at 123 West Main Street in the Village of Ilion. The site is 0.355 acres in size and is situated on the south side of West Main Street. Site Features: The main site features include a two story service station on the eastern side of the site and a parking lot on the western half of the site. The eastern edge of the site is covered with perennial grass and the southern portion of the site is wooded. Steel Creek is located on the eastern boundary of the site and flows to the north. Current Zoning/Uses: The site is zoned for commercial use and as of 2019 the site is being used for an automobile repair shop. The surrounding parcels are a combination of residential, commercial, utility and road rights-of-way. The nearest residential properties are over 1000 feet southwest of the site beyond a wooded area and northeast beyond West Main Street and Steel Creek. Historical Uses: The site is the location of a former service station and had been used for petroleum storage and distribution, retail sales, and automotive repair since 1925. The site was abandoned sometime prior to 2003 and the Village of Ilion acquired the property from Herkimer County through a quit claim deed in 2006. Site Geology and Hydrogeology: The subsurface investigation revealed sand and gravel fill from the surface to approximately 20 feet below grade. Native sand, gravel, and silt were observed below the fill at depths ranging from 12 to 20 feet in portions of the site. Groundwater was generally encountered 10 to 14 feet below ground surface. Bedrock was not encountered during the subsurface investigation.
Env Problem:	Prior to remediation, the primary contaminants of concern for the site included VOCs, SVOCs and metals. Groundwater and soil contamination was documented above groundwater standards and the unrestricted soil cleanup objectives. Contamination at the site was related to leaking underground storage tanks and piping which contained petroleum products. The low level contamination that remains following the remediation is being managed by a Site Management Plan and Environmental Easement.
Health Problem:	Measures are in place to control the potential for coming in contact with subsurface residual contamination in soil and groundwater remaining on the site. Volatile organic compounds in groundwater may move into the soil vapor (air spaces within the soil), which in turn may move into overlying buildings and affect indoor air quality. This process, which is similar to the movement of radon gas from the subsurface into the indoor air of buildings, is referred to as soil vapor intrusion. Currently there are no occupied buildings on the site. An evaluation of the potential for soil vapor intrusion to occur will be completed should the current use of the site change.
Dump:	False

FORMER WOOD SERVICE STATION (Continued) **S108667385**

Structure: False
Lagoon: False
Landfill: False
Pond: False
Disp Start: Not reported
Disp Term: Not reported
Lat/Long: 43:01:1 / 75:02:25
Dell: False
Record Add: 2006-11-09 13:45:00
Record Upd: 2014-06-02 11:04:00
Updated By: psouderk
Own Op: 6
Sub Type: P03
Owner Name: Sergey Kozulya
Owner Company: Private Owner
Owner Address: 11 Remington Place
Owner Addr2: Not reported
Owner City,St,Zip: Ilion, NY 13357
Owner Country: United States of America
Own Op: 1
Sub Type: P03
Owner Name: Sergey Kozulya
Owner Company: Private Owner
Owner Address: 11 Remington Place
Owner Addr2: Not reported
Owner City,St,Zip: Ilion, NY 13357
Owner Country: United States of America
HW Code: E622026
Waste Type: benzo(k)fluoranthene
Waste Quantity: UNKNOWN
Waste Code: Not reported
HW Code: E622026
Waste Type: BENZO(A)PYRENE
Waste Quantity: UNKNOWN
Waste Code: Not reported
HW Code: E622026
Waste Type: SILVER
Waste Quantity: UNKNOWN
Waste Code: Not reported
HW Code: E622026
Waste Type: VINYL CHLORIDE
Waste Quantity: UNKNOWN
Waste Code: Not reported
HW Code: E622026
Waste Type: IRON
Waste Quantity: UNKNOWN
Waste Code: Not reported
HW Code: E622026
Waste Type: TETRACHLOROETHENE
Waste Quantity: UNKNOWN
Waste Code: Not reported
HW Code: E622026
Waste Type: COPPER
Waste Quantity: UNKNOWN
Waste Code: Not reported
HW Code: E622026
Waste Type: METHYLENE CHLORIDE

FORMER WOOD SERVICE STATION (Continued) **S108667385**

Waste Quantity: UNKNOWN
Waste Code: Not reported
HW Code: E622026
Waste Type: HEXANE
Waste Quantity: UNKNOWN
Waste Code: Not reported
HW Code: E622026
Waste Type: 2,2,4-TRIMETHYLPENTANE
Waste Quantity: UNKNOWN
Waste Code: Not reported
HW Code: E622026
Waste Type: TETRAHYDROFURAN
Waste Quantity: UNKNOWN
Waste Code: Not reported
HW Code: E622026
Waste Type: CHROMIUM
Waste Quantity: UNKNOWN
Waste Code: Not reported
HW Code: E622026
Waste Type: BENZO[K]FLUORANTHENE
Waste Quantity: UNKNOWN
Waste Code: Not reported
HW Code: E622026
Waste Type: 1,1,1-TRICHLOROETHANE
Waste Quantity: UNKNOWN
Waste Code: Not reported
HW Code: E622026
Waste Type: STYRENE
Waste Quantity: UNKNOWN
Waste Code: Not reported
HW Code: E622026
Waste Type: TOLUENE
Waste Quantity: UNKNOWN
Waste Code: Not reported
HW Code: E622026
Waste Type: CYCLOHEXANE
Waste Quantity: UNKNOWN
Waste Code: Not reported
HW Code: E622026
Waste Type: BENZO(B)FLUORANTHENE
Waste Quantity: UNKNOWN
Waste Code: Not reported
HW Code: E622026
Waste Type: 1,1,2-TRICHLORO-1,2,2-TRIFLOUROETHANE
Waste Quantity: UNKNOWN
Waste Code: Not reported
HW Code: E622026
Waste Type: BENZINE
Waste Quantity: UNKNOWN
Waste Code: Not reported
HW Code: E622026
Waste Type: TRICHLOROETHENE (TCE)
Waste Quantity: UNKNOWN
Waste Code: Not reported
HW Code: E622026
Waste Type: ACETONE
Waste Quantity: UNKNOWN

FORMER WOOD SERVICE STATION (Continued) **S108667385**

Waste Code: Not reported
HW Code: E622026
Waste Type: LEAD
Waste Quantity: UNKNOWN
Waste Code: Not reported
HW Code: E622026
Waste Type: 1,2,4-TRIMETHYLBENZENE
Waste Quantity: UNKNOWN
Waste Code: Not reported
HW Code: E622026
Waste Type: NAPHTHALENE
Waste Quantity: UNKNOWN
Waste Code: Not reported
HW Code: E622026
Waste Type: CHLOROFORM
Waste Quantity: UNKNOWN
Waste Code: Not reported
HW Code: E622026
Waste Type: 1,4-DIOXANE
Waste Quantity: UNKNOWN
Waste Code: Not reported
HW Code: E622026
Waste Type: DICHLORODIFLUOROMETHANE
Waste Quantity: UNKNOWN
Waste Code: Not reported
HW Code: E622026
Waste Type: XYLENE (MIXED)
Waste Quantity: UNKNOWN
Waste Code: Not reported
HW Code: E622026
Waste Type: Chrysene
Waste Quantity: UNKNOWN
Waste Code: Not reported
HW Code: E622026
Waste Type: SODIUM
Waste Quantity: UNKNOWN
Waste Code: Not reported
HW Code: E622026
Waste Type: indeno(1,2,3-cd)pyrene
Waste Quantity: UNKNOWN
Waste Code: Not reported
HW Code: E622026
Waste Type: ETHYLBENZENE
Waste Quantity: UNKNOWN
Waste Code: Not reported
HW Code: E622026
Waste Type: 1,3,5-TRIOXANE, 2,4,6-TRIMETHYL-
Waste Quantity: UNKNOWN
Waste Code: Not reported
HW Code: E622026
Waste Type: CARBON DISULFIDE
Waste Quantity: UNKNOWN
Waste Code: Not reported
HW Code: E622026
Waste Type: MANGANESE
Waste Quantity: UNKNOWN
Waste Code: Not reported

FORMER WOOD SERVICE STATION (Continued) **S108667385**

HW Code: E622026
Waste Type: ARSENIC
Waste Quantity: UNKNOWN
Waste Code: Not reported
HW Code: E622026
Waste Type: ZINC
Waste Quantity: UNKNOWN
Waste Code: Not reported
HW Code: E622026
Waste Type: MAGNESIUM
Waste Quantity: UNKNOWN
Waste Code: Not reported
HW Code: E622026
Waste Type: 1,2-DICHLOROETHANE
Waste Quantity: UNKNOWN
Waste Code: Not reported
HW Code: E622026
Waste Type: DIBENZ[A,H]ANTHRACENE
Waste Quantity: UNKNOWN
Waste Code: Not reported
HW Code: E622026
Waste Type: MERCURY
Waste Quantity: UNKNOWN
Waste Code: Not reported
HW Code: E622026
Waste Type: CARBON TETRACHLORIDE
Waste Quantity: UNKNOWN
Waste Code: Not reported
HW Code: E622026
Waste Type: CHLOROETHANE
Waste Quantity: UNKNOWN
Waste Code: Not reported
Crossref ID: 6-601241
Cross Ref Type Code: 18
Cross Ref Type: PBS No.
Record Added Date: 2023-06-28 08:55:00
Record Updated: 2023-06-28 08:55:00
Updated By: DMSTORAN
Crossref ID: 0084185
Cross Ref Type Code: 25
Cross Ref Type: County Recording Identifier
Record Added Date: 2014-06-03 11:12:00
Record Updated: 2014-06-03 11:12:00
Updated By: SRHEIGEL

Name: FORMER WOOD SERVICE STATION
Address: 123 WEST MAIN STREET
City,State,Zip: ILION, NY 13357
Site Code: 373241
Control Name: Site Management Plan
HW Code: E622026
Control Code: 32
Control Type: INST
Dt record added: 03/23/2015
Dt rec updated: 11/08/2023
Updated By: PJPAGANO
Site Code: 373241

FORMER WOOD SERVICE STATION (Continued) **S108667385**

Site Description: Location: The Former Wood Service Station is located at 123 West Main Street in the Village of Ilion. The site is 0.355 acres in size and is situated on the south side of West Main Street. Site Features: The main site features include a two story service station on the eastern side of the site and a parking lot on the western half of the site. The eastern edge of the site is covered with perennial grass and the southern portion of the site is wooded. Steel Creek is located on the eastern boundary of the site and flows to the north. Current Zoning/Uses: The site is zoned for commercial use and as of 2019 the site is being used for an automobile repair shop. The surrounding parcels are a combination of residential, commercial, utility and road rights-of-way. The nearest residential properties are over 1000 feet southwest of the site beyond a wooded area and northeast beyond West Main Street and Steel Creek. Historical Uses: The site is the location of a former service station and had been used for petroleum storage and distribution, retail sales, and automotive repair since 1925. The site was abandoned sometime prior to 2003 and the Village of Ilion acquired the property from Herkimer County through a quit claim deed in 2006. Site Geology and Hydrogeology: The subsurface investigation revealed sand and gravel fill from the surface to approximately 20 feet below grade. Native sand, gravel, and silt were observed below the fill at depths ranging from 12 to 20 feet in portions of the site. Groundwater was generally encountered 10 to 14 feet below ground surface. Bedrock was not encountered during the subsurface investigation.

Env Problem: Prior to remediation, the primary contaminants of concern for the site included VOCs, SVOCs and metals. Groundwater and soil contamination was documented above groundwater standards and the unrestricted soil cleanup objectives. Contamination at the site was related to leaking underground storage tanks and piping which contained petroleum products. The low level contamination that remains following the remediation is being managed by a Site Management Plan and Environmental Easement.

Health Problem: Measures are in place to control the potential for coming in contact with subsurface residual contamination in soil and groundwater remaining on the site. Volatile organic compounds in groundwater may move into the soil vapor (air spaces within the soil), which in turn may move into overlying buildings and affect indoor air quality. This process, which is similar to the movement of radon gas from the subsurface into the indoor air of buildings, is referred to as soil vapor intrusion. Currently there are no occupied buildings on the site. An evaluation of the potential for soil vapor intrusion to occur will be completed should the current use of the site change.

Dump: False
Structure: False
Lagoon: False
Landfill: False
Pond: False
Disp Start: Not reported
Disp Term: Not reported
Lat/Long: 43:01:1 / 75:02:25
Dell: False
Record Add: 2006-11-09 13:45:00
Record Upd: 2014-06-02 11:04:00
Updated By: psouderk
Own Op: 6
Sub Type: P03

FORMER WOOD SERVICE STATION (Continued) **S108667385**

Owner Name: Sergey Kozulya
Owner Company: Private Owner
Owner Address: 11 Remington Place
Owner Addr2: Not reported
Owner City,St,Zip: Ilion, NY 13357
Owner Country: United States of America
Own Op: 1
Sub Type: P03
Owner Name: Sergey Kozulya
Owner Company: Private Owner
Owner Address: 11 Remington Place
Owner Addr2: Not reported
Owner City,St,Zip: Ilion, NY 13357
Owner Country: United States of America
HW Code: E622026
Waste Type: benzo(k)fluoranthene
Waste Quantity: UNKNOWN
Waste Code: Not reported
HW Code: E622026
Waste Type: BENZO(A)PYRENE
Waste Quantity: UNKNOWN
Waste Code: Not reported
HW Code: E622026
Waste Type: SILVER
Waste Quantity: UNKNOWN
Waste Code: Not reported
HW Code: E622026
Waste Type: VINYL CHLORIDE
Waste Quantity: UNKNOWN
Waste Code: Not reported
HW Code: E622026
Waste Type: IRON
Waste Quantity: UNKNOWN
Waste Code: Not reported
HW Code: E622026
Waste Type: TETRACHLOROETHENE
Waste Quantity: UNKNOWN
Waste Code: Not reported
HW Code: E622026
Waste Type: COPPER
Waste Quantity: UNKNOWN
Waste Code: Not reported
HW Code: E622026
Waste Type: METHYLENE CHLORIDE
Waste Quantity: UNKNOWN
Waste Code: Not reported
HW Code: E622026
Waste Type: HEXANE
Waste Quantity: UNKNOWN
Waste Code: Not reported
HW Code: E622026
Waste Type: 2,2,4-TRIMETHYLPENTANE
Waste Quantity: UNKNOWN
Waste Code: Not reported
HW Code: E622026
Waste Type: TETRAHYDROFURAN
Waste Quantity: UNKNOWN

FORMER WOOD SERVICE STATION (Continued) **S108667385**

Waste Code: Not reported
HW Code: E622026
Waste Type: CHROMIUM
Waste Quantity: UNKNOWN
Waste Code: Not reported
HW Code: E622026
Waste Type: BENZO[K]FLUORANTHENE
Waste Quantity: UNKNOWN
Waste Code: Not reported
HW Code: E622026
Waste Type: 1,1,1-TRICHLOROETHANE
Waste Quantity: UNKNOWN
Waste Code: Not reported
HW Code: E622026
Waste Type: STYRENE
Waste Quantity: UNKNOWN
Waste Code: Not reported
HW Code: E622026
Waste Type: TOLUENE
Waste Quantity: UNKNOWN
Waste Code: Not reported
HW Code: E622026
Waste Type: CYCLOHEXANE
Waste Quantity: UNKNOWN
Waste Code: Not reported
HW Code: E622026
Waste Type: BENZO(B)FLUORANTHENE
Waste Quantity: UNKNOWN
Waste Code: Not reported
HW Code: E622026
Waste Type: 1,1,2-TRICHLORO-1,2,2-TRIFLOUROETHANE
Waste Quantity: UNKNOWN
Waste Code: Not reported
HW Code: E622026
Waste Type: BENZINE
Waste Quantity: UNKNOWN
Waste Code: Not reported
HW Code: E622026
Waste Type: TRICHLOROETHENE (TCE)
Waste Quantity: UNKNOWN
Waste Code: Not reported
HW Code: E622026
Waste Type: ACETONE
Waste Quantity: UNKNOWN
Waste Code: Not reported
HW Code: E622026
Waste Type: LEAD
Waste Quantity: UNKNOWN
Waste Code: Not reported
HW Code: E622026
Waste Type: 1,2,4-TRIMETHYLBENZENE
Waste Quantity: UNKNOWN
Waste Code: Not reported
HW Code: E622026
Waste Type: NAPHTHALENE
Waste Quantity: UNKNOWN
Waste Code: Not reported

FORMER WOOD SERVICE STATION (Continued) **S108667385**

HW Code: E622026
Waste Type: CHLOROFORM
Waste Quantity: UNKNOWN
Waste Code: Not reported
HW Code: E622026
Waste Type: 1,4-DIOXANE
Waste Quantity: UNKNOWN
Waste Code: Not reported
HW Code: E622026
Waste Type: DICHLORODIFLUOROMETHANE
Waste Quantity: UNKNOWN
Waste Code: Not reported
HW Code: E622026
Waste Type: XYLENE (MIXED)
Waste Quantity: UNKNOWN
Waste Code: Not reported
HW Code: E622026
Waste Type: Chrysene
Waste Quantity: UNKNOWN
Waste Code: Not reported
HW Code: E622026
Waste Type: SODIUM
Waste Quantity: UNKNOWN
Waste Code: Not reported
HW Code: E622026
Waste Type: indeno(1,2,3-cd)pyrene
Waste Quantity: UNKNOWN
Waste Code: Not reported
HW Code: E622026
Waste Type: ETHYLBENZENE
Waste Quantity: UNKNOWN
Waste Code: Not reported
HW Code: E622026
Waste Type: 1,3,5-TRIOXANE, 2,4,6-TRIMETHYL-
Waste Quantity: UNKNOWN
Waste Code: Not reported
HW Code: E622026
Waste Type: CARBON DISULFIDE
Waste Quantity: UNKNOWN
Waste Code: Not reported
HW Code: E622026
Waste Type: MANGANESE
Waste Quantity: UNKNOWN
Waste Code: Not reported
HW Code: E622026
Waste Type: ARSENIC
Waste Quantity: UNKNOWN
Waste Code: Not reported
HW Code: E622026
Waste Type: ZINC
Waste Quantity: UNKNOWN
Waste Code: Not reported
HW Code: E622026
Waste Type: MAGNESIUM
Waste Quantity: UNKNOWN
Waste Code: Not reported
HW Code: E622026

FORMER WOOD SERVICE STATION (Continued) **S108667385**

Waste Type: 1,2-DICHLOROETHANE
Waste Quantity: UNKNOWN
Waste Code: Not reported
HW Code: E622026
Waste Type: DIBENZ[A,H]ANTHRACENE
Waste Quantity: UNKNOWN
Waste Code: Not reported
HW Code: E622026
Waste Type: MERCURY
Waste Quantity: UNKNOWN
Waste Code: Not reported
HW Code: E622026
Waste Type: CARBON TETRACHLORIDE
Waste Quantity: UNKNOWN
Waste Code: Not reported
HW Code: E622026
Waste Type: CHLOROETHANE
Waste Quantity: UNKNOWN
Waste Code: Not reported
Crossref ID: 6-601241
Cross Ref Type Code: 18
Cross Ref Type: PBS No.
Record Added Date: 2023-06-28 08:55:00
Record Updated: 2023-06-28 08:55:00
Updated By: DMSTORAN
Crossref ID: 0084185
Cross Ref Type Code: 25
Cross Ref Type: County Recording Identifier
Record Added Date: 2014-06-03 11:12:00
Record Updated: 2014-06-03 11:12:00
Updated By: SRHEIGEL

Name: FORMER WOOD SERVICE STATION
Address: 123 WEST MAIN STREET
City,State,Zip: ILION, NY 13357
Site Code: 373241
Control Name: Soil Management Plan
HW Code: E622026
Control Code: 14
Control Type: INST
Dt record added: 03/23/2015
Dt rec updated: 11/08/2023
Updated By: PJPAGANO
Site Code: 373241
Site Description: Location: The Former Wood Service Station is located at 123 West Main Street in the Village of Ilion. The site is 0.355 acres in size and is situated on the south side of West Main Street. Site Features: The main site features include a two story service station on the eastern side of the site and a parking lot on the western half of the site. The eastern edge of the site is covered with perennial grass and the southern portion of the site is wooded. Steel Creek is located on the eastern boundary of the site and flows to the north. Current Zoning/Uses: The site is zoned for commercial use and as of 2019 the site is being used for an automobile repair shop. The surrounding parcels are a combination of residential, commercial, utility and road rights-of-way. The nearest residential properties are over 1000 feet southwest of the site beyond a wooded area and northeast beyond

FORMER WOOD SERVICE STATION (Continued) **S108667385**

West Main Street and Steel Creek. Historical Uses: The site is the location of a former service station and had been used for petroleum storage and distribution, retail sales, and automotive repair since 1925. The site was abandoned sometime prior to 2003 and the Village of Ilion acquired the property from Herkimer County through a quit claim deed in 2006. Site Geology and Hydrogeology: The subsurface investigation revealed sand and gravel fill from the surface to approximately 20 feet below grade. Native sand, gravel, and silt were observed below the fill at depths ranging from 12 to 20 feet in portions of the site. Groundwater was generally encountered 10 to 14 feet below ground surface. Bedrock was not encountered during the subsurface investigation.

Env Problem: Prior to remediation, the primary contaminants of concern for the site included VOCs, SVOCs and metals. Groundwater and soil contamination was documented above groundwater standards and the unrestricted soil cleanup objectives. Contamination at the site was related to leaking underground storage tanks and piping which contained petroleum products. The low level contamination that remains following the remediation is being managed by a Site Management Plan and Environmental Easement.

Health Problem: Measures are in place to control the potential for coming in contact with subsurface residual contamination in soil and groundwater remaining on the site. Volatile organic compounds in groundwater may move into the soil vapor (air spaces within the soil), which in turn may move into overlying buildings and affect indoor air quality. This process, which is similar to the movement of radon gas from the subsurface into the indoor air of buildings, is referred to as soil vapor intrusion. Currently there are no occupied buildings on the site. An evaluation of the potential for soil vapor intrusion to occur will be completed should the current use of the site change.

Dump: False
Structure: False
Lagoon: False
Landfill: False
Pond: False
Disp Start: Not reported
Disp Term: Not reported
Lat/Long: 43:01:1 / 75:02:25
Dell: False
Record Add: 2006-11-09 13:45:00
Record Upd: 2014-06-02 11:04:00
Updated By: psouderk
Own Op: 6
Sub Type: P03
Owner Name: Sergey Kozulya
Owner Company: Private Owner
Owner Address: 11 Remington Place
Owner Addr2: Not reported
Owner City,St,Zip: Ilion, NY 13357
Owner Country: United States of America
Own Op: 1
Sub Type: P03
Owner Name: Sergey Kozulya
Owner Company: Private Owner
Owner Address: 11 Remington Place
Owner Addr2: Not reported
Owner City,St,Zip: Ilion, NY 13357

FORMER WOOD SERVICE STATION (Continued) **S108667385**

Owner Country: United States of America
HW Code: E622026
Waste Type: benzo(k)fluoranthene
Waste Quantity: UNKNOWN
Waste Code: Not reported
HW Code: E622026
Waste Type: BENZO(A)PYRENE
Waste Quantity: UNKNOWN
Waste Code: Not reported
HW Code: E622026
Waste Type: SILVER
Waste Quantity: UNKNOWN
Waste Code: Not reported
HW Code: E622026
Waste Type: VINYL CHLORIDE
Waste Quantity: UNKNOWN
Waste Code: Not reported
HW Code: E622026
Waste Type: IRON
Waste Quantity: UNKNOWN
Waste Code: Not reported
HW Code: E622026
Waste Type: TETRACHLOROETHENE
Waste Quantity: UNKNOWN
Waste Code: Not reported
HW Code: E622026
Waste Type: COPPER
Waste Quantity: UNKNOWN
Waste Code: Not reported
HW Code: E622026
Waste Type: METHYLENE CHLORIDE
Waste Quantity: UNKNOWN
Waste Code: Not reported
HW Code: E622026
Waste Type: HEXANE
Waste Quantity: UNKNOWN
Waste Code: Not reported
HW Code: E622026
Waste Type: 2,2,4-TRIMETHYLPENTANE
Waste Quantity: UNKNOWN
Waste Code: Not reported
HW Code: E622026
Waste Type: TETRAHYDROFURAN
Waste Quantity: UNKNOWN
Waste Code: Not reported
HW Code: E622026
Waste Type: CHROMIUM
Waste Quantity: UNKNOWN
Waste Code: Not reported
HW Code: E622026
Waste Type: BENZO[K]FLUORANTHENE
Waste Quantity: UNKNOWN
Waste Code: Not reported
HW Code: E622026
Waste Type: 1,1,1-TRICHLOROETHANE
Waste Quantity: UNKNOWN
Waste Code: Not reported

FORMER WOOD SERVICE STATION (Continued) **S108667385**

HW Code: E622026
Waste Type: STYRENE
Waste Quantity: UNKNOWN
Waste Code: Not reported
HW Code: E622026
Waste Type: TOLUENE
Waste Quantity: UNKNOWN
Waste Code: Not reported
HW Code: E622026
Waste Type: CYCLOHEXANE
Waste Quantity: UNKNOWN
Waste Code: Not reported
HW Code: E622026
Waste Type: BENZO(B)FLUORANTHENE
Waste Quantity: UNKNOWN
Waste Code: Not reported
HW Code: E622026
Waste Type: 1,1,2-TRICHLORO-1,2,2-TRIFLOUROETHANE
Waste Quantity: UNKNOWN
Waste Code: Not reported
HW Code: E622026
Waste Type: BENZINE
Waste Quantity: UNKNOWN
Waste Code: Not reported
HW Code: E622026
Waste Type: TRICHLOROETHENE (TCE)
Waste Quantity: UNKNOWN
Waste Code: Not reported
HW Code: E622026
Waste Type: ACETONE
Waste Quantity: UNKNOWN
Waste Code: Not reported
HW Code: E622026
Waste Type: LEAD
Waste Quantity: UNKNOWN
Waste Code: Not reported
HW Code: E622026
Waste Type: 1,2,4-TRIMETHYLBENZENE
Waste Quantity: UNKNOWN
Waste Code: Not reported
HW Code: E622026
Waste Type: NAPHTHALENE
Waste Quantity: UNKNOWN
Waste Code: Not reported
HW Code: E622026
Waste Type: CHLOROFORM
Waste Quantity: UNKNOWN
Waste Code: Not reported
HW Code: E622026
Waste Type: 1,4-DIOXANE
Waste Quantity: UNKNOWN
Waste Code: Not reported
HW Code: E622026
Waste Type: DICHLORODIFLUOROMETHANE
Waste Quantity: UNKNOWN
Waste Code: Not reported
HW Code: E622026

FORMER WOOD SERVICE STATION (Continued) **S108667385**

Waste Type: XYLENE (MIXED)
Waste Quantity: UNKNOWN
Waste Code: Not reported
HW Code: E622026
Waste Type: Chrysene
Waste Quantity: UNKNOWN
Waste Code: Not reported
HW Code: E622026
Waste Type: SODIUM
Waste Quantity: UNKNOWN
Waste Code: Not reported
HW Code: E622026
Waste Type: indeno(1,2,3-cd)pyrene
Waste Quantity: UNKNOWN
Waste Code: Not reported
HW Code: E622026
Waste Type: ETHYLBENZENE
Waste Quantity: UNKNOWN
Waste Code: Not reported
HW Code: E622026
Waste Type: 1,3,5-TRIOXANE, 2,4,6-TRIMETHYL-
Waste Quantity: UNKNOWN
Waste Code: Not reported
HW Code: E622026
Waste Type: CARBON DISULFIDE
Waste Quantity: UNKNOWN
Waste Code: Not reported
HW Code: E622026
Waste Type: MANGANESE
Waste Quantity: UNKNOWN
Waste Code: Not reported
HW Code: E622026
Waste Type: ARSENIC
Waste Quantity: UNKNOWN
Waste Code: Not reported
HW Code: E622026
Waste Type: ZINC
Waste Quantity: UNKNOWN
Waste Code: Not reported
HW Code: E622026
Waste Type: MAGNESIUM
Waste Quantity: UNKNOWN
Waste Code: Not reported
HW Code: E622026
Waste Type: 1,2-DICHLOROETHANE
Waste Quantity: UNKNOWN
Waste Code: Not reported
HW Code: E622026
Waste Type: DIBENZ[A,H]ANTHRACENE
Waste Quantity: UNKNOWN
Waste Code: Not reported
HW Code: E622026
Waste Type: MERCURY
Waste Quantity: UNKNOWN
Waste Code: Not reported
HW Code: E622026
Waste Type: CARBON TETRACHLORIDE

FORMER WOOD SERVICE STATION (Continued) **S108667385**

Waste Quantity: UNKNOWN
Waste Code: Not reported
HW Code: E622026
Waste Type: CHLOROETHANE
Waste Quantity: UNKNOWN
Waste Code: Not reported
Crossref ID: 6-601241
Cross Ref Type Code: 18
Cross Ref Type: PBS No.
Record Added Date: 2023-06-28 08:55:00
Record Updated: 2023-06-28 08:55:00
Updated By: DMSTORAN
Crossref ID: 0084185
Cross Ref Type Code: 25
Cross Ref Type: County Recording Identifier
Record Added Date: 2014-06-03 11:12:00
Record Updated: 2014-06-03 11:12:00
Updated By: SRHEIGEL

Name: FORMER WOOD SERVICE STATION
Address: 123 WEST MAIN STREET
City,State,Zip: ILION, NY 13357
Site Code: 373241
Control Name: Ground Water Use Restriction
HW Code: E622026
Control Code: 08
Control Type: INST
Dt record added: 03/23/2015
Dt rec updated: 11/08/2023
Updated By: PJPAGANO
Site Code: 373241
Site Description: Location: The Former Wood Service Station is located at 123 West Main Street in the Village of Ilion. The site is 0.355 acres in size and is situated on the south side of West Main Street. Site Features: The main site features include a two story service station on the eastern side of the site and a parking lot on the western half of the site. The eastern edge of the site is covered with perennial grass and the southern portion of the site is wooded. Steel Creek is located on the eastern boundary of the site and flows to the north. Current Zoning/Uses: The site is zoned for commercial use and as of 2019 the site is being used for an automobile repair shop. The surrounding parcels are a combination of residential, commercial, utility and road rights-of-way. The nearest residential properties are over 1000 feet southwest of the site beyond a wooded area and northeast beyond West Main Street and Steel Creek. Historical Uses: The site is the location of a former service station and had been used for petroleum storage and distribution, retail sales, and automotive repair since 1925. The site was abandoned sometime prior to 2003 and the Village of Ilion acquired the property from Herkimer County through a quit claim deed in 2006. Site Geology and Hydrogeology: The subsurface investigation revealed sand and gravel fill from the surface to approximately 20 feet below grade. Native sand, gravel, and silt were observed below the fill at depths ranging from 12 to 20 feet in portions of the site. Groundwater was generally encountered 10 to 14 feet below ground surface. Bedrock was not encountered during the subsurface investigation.
Env Problem: Prior to remediation, the primary contaminants of concern for the

FORMER WOOD SERVICE STATION (Continued) **S108667385**

site included VOCs, SVOCs and metals. Groundwater and soil contamination was documented above groundwater standards and the unrestricted soil cleanup objectives. Contamination at the site was related to leaking underground storage tanks and piping which contained petroleum products. The low level contamination that remains following the remediation is being managed by a Site Management Plan and Environmental Easement.

Health Problem: Measures are in place to control the potential for coming in contact with subsurface residual contamination in soil and groundwater remaining on the site. Volatile organic compounds in groundwater may move into the soil vapor (air spaces within the soil), which in turn may move into overlying buildings and affect indoor air quality. This process, which is similar to the movement of radon gas from the subsurface into the indoor air of buildings, is referred to as soil vapor intrusion. Currently there are no occupied buildings on the site. An evaluation of the potential for soil vapor intrusion to occur will be completed should the current use of the site change.

Dump: False
Structure: False
Lagoon: False
Landfill: False
Pond: False
Disp Start: Not reported
Disp Term: Not reported
Lat/Long: 43:01:1 / 75:02:25
Dell: False
Record Add: 2006-11-09 13:45:00
Record Upd: 2014-06-02 11:04:00
Updated By: psouderk
Own Op: 6
Sub Type: P03
Owner Name: Sergey Kozulya
Owner Company: Private Owner
Owner Address: 11 Remington Place
Owner Addr2: Not reported
Owner City,St,Zip: Ilion, NY 13357
Owner Country: United States of America
Own Op: 1
Sub Type: P03
Owner Name: Sergey Kozulya
Owner Company: Private Owner
Owner Address: 11 Remington Place
Owner Addr2: Not reported
Owner City,St,Zip: Ilion, NY 13357
Owner Country: United States of America
HW Code: E622026
Waste Type: benzo(k)fluoranthene
Waste Quantity: UNKNOWN
Waste Code: Not reported
HW Code: E622026
Waste Type: BENZO(A)PYRENE
Waste Quantity: UNKNOWN
Waste Code: Not reported
HW Code: E622026
Waste Type: SILVER
Waste Quantity: UNKNOWN
Waste Code: Not reported

FORMER WOOD SERVICE STATION (Continued) **S108667385**

HW Code: E622026
Waste Type: VINYL CHLORIDE
Waste Quantity: UNKNOWN
Waste Code: Not reported
HW Code: E622026
Waste Type: IRON
Waste Quantity: UNKNOWN
Waste Code: Not reported
HW Code: E622026
Waste Type: TETRACHLOROETHENE
Waste Quantity: UNKNOWN
Waste Code: Not reported
HW Code: E622026
Waste Type: COPPER
Waste Quantity: UNKNOWN
Waste Code: Not reported
HW Code: E622026
Waste Type: METHYLENE CHLORIDE
Waste Quantity: UNKNOWN
Waste Code: Not reported
HW Code: E622026
Waste Type: HEXANE
Waste Quantity: UNKNOWN
Waste Code: Not reported
HW Code: E622026
Waste Type: 2,2,4-TRIMETHYLPENTANE
Waste Quantity: UNKNOWN
Waste Code: Not reported
HW Code: E622026
Waste Type: TETRAHYDROFURAN
Waste Quantity: UNKNOWN
Waste Code: Not reported
HW Code: E622026
Waste Type: CHROMIUM
Waste Quantity: UNKNOWN
Waste Code: Not reported
HW Code: E622026
Waste Type: BENZO[K]FLUORANTHENE
Waste Quantity: UNKNOWN
Waste Code: Not reported
HW Code: E622026
Waste Type: 1,1,1-TRICHLOROETHANE
Waste Quantity: UNKNOWN
Waste Code: Not reported
HW Code: E622026
Waste Type: STYRENE
Waste Quantity: UNKNOWN
Waste Code: Not reported
HW Code: E622026
Waste Type: TOLUENE
Waste Quantity: UNKNOWN
Waste Code: Not reported
HW Code: E622026
Waste Type: CYCLOHEXANE
Waste Quantity: UNKNOWN
Waste Code: Not reported
HW Code: E622026

FORMER WOOD SERVICE STATION (Continued) **S108667385**

Waste Type: BENZO(B)FLUORANTHENE
Waste Quantity: UNKNOWN
Waste Code: Not reported
HW Code: E622026
Waste Type: 1,1,2-TRICHLORO-1,2,2-TRIFLOUROETHANE
Waste Quantity: UNKNOWN
Waste Code: Not reported
HW Code: E622026
Waste Type: BENZINE
Waste Quantity: UNKNOWN
Waste Code: Not reported
HW Code: E622026
Waste Type: TRICHLOROETHENE (TCE)
Waste Quantity: UNKNOWN
Waste Code: Not reported
HW Code: E622026
Waste Type: ACETONE
Waste Quantity: UNKNOWN
Waste Code: Not reported
HW Code: E622026
Waste Type: LEAD
Waste Quantity: UNKNOWN
Waste Code: Not reported
HW Code: E622026
Waste Type: 1,2,4-TRIMETHYLBENZENE
Waste Quantity: UNKNOWN
Waste Code: Not reported
HW Code: E622026
Waste Type: NAPHTHALENE
Waste Quantity: UNKNOWN
Waste Code: Not reported
HW Code: E622026
Waste Type: CHLOROFORM
Waste Quantity: UNKNOWN
Waste Code: Not reported
HW Code: E622026
Waste Type: 1,4-DIOXANE
Waste Quantity: UNKNOWN
Waste Code: Not reported
HW Code: E622026
Waste Type: DICHLORODIFLUOROMETHANE
Waste Quantity: UNKNOWN
Waste Code: Not reported
HW Code: E622026
Waste Type: XYLENE (MIXED)
Waste Quantity: UNKNOWN
Waste Code: Not reported
HW Code: E622026
Waste Type: Chrysene
Waste Quantity: UNKNOWN
Waste Code: Not reported
HW Code: E622026
Waste Type: SODIUM
Waste Quantity: UNKNOWN
Waste Code: Not reported
HW Code: E622026
Waste Type: indeno(1,2,3-cd)pyrene

FORMER WOOD SERVICE STATION (Continued) **S108667385**

Waste Quantity: UNKNOWN
Waste Code: Not reported
HW Code: E622026
Waste Type: ETHYLBENZENE
Waste Quantity: UNKNOWN
Waste Code: Not reported
HW Code: E622026
Waste Type: 1,3,5-TRIOXANE, 2,4,6-TRIMETHYL-
Waste Quantity: UNKNOWN
Waste Code: Not reported
HW Code: E622026
Waste Type: CARBON DISULFIDE
Waste Quantity: UNKNOWN
Waste Code: Not reported
HW Code: E622026
Waste Type: MANGANESE
Waste Quantity: UNKNOWN
Waste Code: Not reported
HW Code: E622026
Waste Type: ARSENIC
Waste Quantity: UNKNOWN
Waste Code: Not reported
HW Code: E622026
Waste Type: ZINC
Waste Quantity: UNKNOWN
Waste Code: Not reported
HW Code: E622026
Waste Type: MAGNESIUM
Waste Quantity: UNKNOWN
Waste Code: Not reported
HW Code: E622026
Waste Type: 1,2-DICHLOROETHANE
Waste Quantity: UNKNOWN
Waste Code: Not reported
HW Code: E622026
Waste Type: DIBENZ[A,H]ANTHRACENE
Waste Quantity: UNKNOWN
Waste Code: Not reported
HW Code: E622026
Waste Type: MERCURY
Waste Quantity: UNKNOWN
Waste Code: Not reported
HW Code: E622026
Waste Type: CARBON TETRACHLORIDE
Waste Quantity: UNKNOWN
Waste Code: Not reported
HW Code: E622026
Waste Type: CHLOROETHANE
Waste Quantity: UNKNOWN
Waste Code: Not reported
Crossref ID: 6-601241
Cross Ref Type Code: 18
Cross Ref Type: PBS No.
Record Added Date: 2023-06-28 08:55:00
Record Updated: 2023-06-28 08:55:00
Updated By: DMSTORAN
Crossref ID: 0084185

FORMER WOOD SERVICE STATION (Continued) **S108667385**

Cross Ref Type Code: 25
Cross Ref Type: County Recording Identifier
Record Added Date: 2014-06-03 11:12:00
Record Updated: 2014-06-03 11:12:00
Updated By: SRHEIGEL

Name: FORMER WOOD SERVICE STATION
Address: 123 WEST MAIN STREET
City,State,Zip: ILION, NY 13357
Site Code: 373241
Control Name: Environmental Easement
HW Code: E622026
Control Code: J
Control Type: INST
Dt record added: 03/23/2015
Dt rec updated: 11/08/2023
Updated By: PJPAGANO
Site Code: 373241
Site Description: Location: The Former Wood Service Station is located at 123 West Main Street in the Village of Ilion. The site is 0.355 acres in size and is situated on the south side of West Main Street. Site Features: The main site features include a two story service station on the eastern side of the site and a parking lot on the western half of the site. The eastern edge of the site is covered with perennial grass and the southern portion of the site is wooded. Steel Creek is located on the eastern boundary of the site and flows to the north. Current Zoning/Uses: The site is zoned for commercial use and as of 2019 the site is being used for an automobile repair shop. The surrounding parcels are a combination of residential, commercial, utility and road rights-of-way. The nearest residential properties are over 1000 feet southwest of the site beyond a wooded area and northeast beyond West Main Street and Steel Creek. Historical Uses: The site is the location of a former service station and had been used for petroleum storage and distribution, retail sales, and automotive repair since 1925. The site was abandoned sometime prior to 2003 and the Village of Ilion acquired the property from Herkimer County through a quit claim deed in 2006. Site Geology and Hydrogeology: The subsurface investigation revealed sand and gravel fill from the surface to approximately 20 feet below grade. Native sand, gravel, and silt were observed below the fill at depths ranging from 12 to 20 feet in portions of the site. Groundwater was generally encountered 10 to 14 feet below ground surface. Bedrock was not encountered during the subsurface investigation.
Env Problem: Prior to remediation, the primary contaminants of concern for the site included VOCs, SVOCs and metals. Groundwater and soil contamination was documented above groundwater standards and the unrestricted soil cleanup objectives. Contamination at the site was related to leaking underground storage tanks and piping which contained petroleum products. The low level contamination that remains following the remediation is being managed by a Site Management Plan and Environmental Easement.
Health Problem: Measures are in place to control the potential for coming in contact with subsurface residual contamination in soil and groundwater remaining on the site. Volatile organic compounds in groundwater may move into the soil vapor (air spaces within the soil), which in turn may move into overlying buildings and affect indoor air quality. This process, which is similar to the movement of radon gas from the

FORMER WOOD SERVICE STATION (Continued) **S108667385**

subsurface into the indoor air of buildings, is referred to as soil vapor intrusion. Currently there are no occupied buildings on the site. An evaluation of the potential for soil vapor intrusion to occur will be completed should the current use of the site change.

Dump: False
Structure: False
Lagoon: False
Landfill: False
Pond: False
Disp Start: Not reported
Disp Term: Not reported
Lat/Long: 43:01:1 / 75:02:25
Dell: False
Record Add: 2006-11-09 13:45:00
Record Upd: 2014-06-02 11:04:00
Updated By: psouderk
Own Op: 6
Sub Type: P03
Owner Name: Sergey Kozulya
Owner Company: Private Owner
Owner Address: 11 Remington Place
Owner Addr2: Not reported
Owner City,St,Zip: Ilion, NY 13357
Owner Country: United States of America
Own Op: 1
Sub Type: P03
Owner Name: Sergey Kozulya
Owner Company: Private Owner
Owner Address: 11 Remington Place
Owner Addr2: Not reported
Owner City,St,Zip: Ilion, NY 13357
Owner Country: United States of America
HW Code: E622026
Waste Type: benzo(k)fluoranthene
Waste Quantity: UNKNOWN
Waste Code: Not reported
HW Code: E622026
Waste Type: BENZO(A)PYRENE
Waste Quantity: UNKNOWN
Waste Code: Not reported
HW Code: E622026
Waste Type: SILVER
Waste Quantity: UNKNOWN
Waste Code: Not reported
HW Code: E622026
Waste Type: VINYL CHLORIDE
Waste Quantity: UNKNOWN
Waste Code: Not reported
HW Code: E622026
Waste Type: IRON
Waste Quantity: UNKNOWN
Waste Code: Not reported
HW Code: E622026
Waste Type: TETRACHLOROETHENE
Waste Quantity: UNKNOWN
Waste Code: Not reported
HW Code: E622026

FORMER WOOD SERVICE STATION (Continued) **S108667385**

Waste Type: COPPER
Waste Quantity: UNKNOWN
Waste Code: Not reported
HW Code: E622026
Waste Type: METHYLENE CHLORIDE
Waste Quantity: UNKNOWN
Waste Code: Not reported
HW Code: E622026
Waste Type: HEXANE
Waste Quantity: UNKNOWN
Waste Code: Not reported
HW Code: E622026
Waste Type: 2,2,4-TRIMETHYLPENTANE
Waste Quantity: UNKNOWN
Waste Code: Not reported
HW Code: E622026
Waste Type: TETRAHYDROFURAN
Waste Quantity: UNKNOWN
Waste Code: Not reported
HW Code: E622026
Waste Type: CHROMIUM
Waste Quantity: UNKNOWN
Waste Code: Not reported
HW Code: E622026
Waste Type: BENZO[K]FLUORANTHENE
Waste Quantity: UNKNOWN
Waste Code: Not reported
HW Code: E622026
Waste Type: 1,1,1-TRICHLOROETHANE
Waste Quantity: UNKNOWN
Waste Code: Not reported
HW Code: E622026
Waste Type: STYRENE
Waste Quantity: UNKNOWN
Waste Code: Not reported
HW Code: E622026
Waste Type: TOLUENE
Waste Quantity: UNKNOWN
Waste Code: Not reported
HW Code: E622026
Waste Type: CYCLOHEXANE
Waste Quantity: UNKNOWN
Waste Code: Not reported
HW Code: E622026
Waste Type: BENZO(B)FLUORANTHENE
Waste Quantity: UNKNOWN
Waste Code: Not reported
HW Code: E622026
Waste Type: 1,1,2-TRICHLORO-1,2,2-TRIFLOUROETHANE
Waste Quantity: UNKNOWN
Waste Code: Not reported
HW Code: E622026
Waste Type: BENZINE
Waste Quantity: UNKNOWN
Waste Code: Not reported
HW Code: E622026
Waste Type: TRICHLOROETHENE (TCE)

FORMER WOOD SERVICE STATION (Continued) **S108667385**

Waste Quantity: UNKNOWN
Waste Code: Not reported
HW Code: E622026
Waste Type: ACETONE
Waste Quantity: UNKNOWN
Waste Code: Not reported
HW Code: E622026
Waste Type: LEAD
Waste Quantity: UNKNOWN
Waste Code: Not reported
HW Code: E622026
Waste Type: 1,2,4-TRIMETHYLBENZENE
Waste Quantity: UNKNOWN
Waste Code: Not reported
HW Code: E622026
Waste Type: NAPHTHALENE
Waste Quantity: UNKNOWN
Waste Code: Not reported
HW Code: E622026
Waste Type: CHLOROFORM
Waste Quantity: UNKNOWN
Waste Code: Not reported
HW Code: E622026
Waste Type: 1,4-DIOXANE
Waste Quantity: UNKNOWN
Waste Code: Not reported
HW Code: E622026
Waste Type: DICHLORODIFLUOROMETHANE
Waste Quantity: UNKNOWN
Waste Code: Not reported
HW Code: E622026
Waste Type: XYLENE (MIXED)
Waste Quantity: UNKNOWN
Waste Code: Not reported
HW Code: E622026
Waste Type: Chrysene
Waste Quantity: UNKNOWN
Waste Code: Not reported
HW Code: E622026
Waste Type: SODIUM
Waste Quantity: UNKNOWN
Waste Code: Not reported
HW Code: E622026
Waste Type: indeno(1,2,3-cd)pyrene
Waste Quantity: UNKNOWN
Waste Code: Not reported
HW Code: E622026
Waste Type: ETHYLBENZENE
Waste Quantity: UNKNOWN
Waste Code: Not reported
HW Code: E622026
Waste Type: 1,3,5-TRIOXANE, 2,4,6-TRIMETHYL-
Waste Quantity: UNKNOWN
Waste Code: Not reported
HW Code: E622026
Waste Type: CARBON DISULFIDE
Waste Quantity: UNKNOWN

FORMER WOOD SERVICE STATION (Continued) **S108667385**

Waste Code: Not reported
HW Code: E622026
Waste Type: MANGANESE
Waste Quantity: UNKNOWN
Waste Code: Not reported
HW Code: E622026
Waste Type: ARSENIC
Waste Quantity: UNKNOWN
Waste Code: Not reported
HW Code: E622026
Waste Type: ZINC
Waste Quantity: UNKNOWN
Waste Code: Not reported
HW Code: E622026
Waste Type: MAGNESIUM
Waste Quantity: UNKNOWN
Waste Code: Not reported
HW Code: E622026
Waste Type: 1,2-DICHLOROETHANE
Waste Quantity: UNKNOWN
Waste Code: Not reported
HW Code: E622026
Waste Type: DIBENZ[A,H]ANTHRACENE
Waste Quantity: UNKNOWN
Waste Code: Not reported
HW Code: E622026
Waste Type: MERCURY
Waste Quantity: UNKNOWN
Waste Code: Not reported
HW Code: E622026
Waste Type: CARBON TETRACHLORIDE
Waste Quantity: UNKNOWN
Waste Code: Not reported
HW Code: E622026
Waste Type: CHLOROETHANE
Waste Quantity: UNKNOWN
Waste Code: Not reported
Crossref ID: 6-601241
Cross Ref Type Code: 18
Cross Ref Type: PBS No.
Record Added Date: 2023-06-28 08:55:00
Record Updated: 2023-06-28 08:55:00
Updated By: DMSTORAN
Crossref ID: 0084185
Cross Ref Type Code: 25
Cross Ref Type: County Recording Identifier
Record Added Date: 2014-06-03 11:12:00
Record Updated: 2014-06-03 11:12:00
Updated By: SRHEIGEL

Name: FORMER WOOD SERVICE STATION
Address: 123 WEST MAIN STREET
City,State,Zip: ILION, NY 13357
Site Code: 373241
Control Name: Landuse Restriction
HW Code: E622026
Control Code: 25

FORMER WOOD SERVICE STATION (Continued) **S108667385**

Control Type: INST
Dt record added: 03/23/2015
Dt rec updated: 11/08/2023
Updated By: PJPAGANO
Site Code: 373241
Site Description: Location: The Former Wood Service Station is located at 123 West Main Street in the Village of Ilion. The site is 0.355 acres in size and is situated on the south side of West Main Street. Site Features: The main site features include a two story service station on the eastern side of the site and a parking lot on the western half of the site. The eastern edge of the site is covered with perennial grass and the southern portion of the site is wooded. Steel Creek is located on the eastern boundary of the site and flows to the north. Current Zoning/Uses: The site is zoned for commercial use and as of 2019 the site is being used for an automobile repair shop. The surrounding parcels are a combination of residential, commercial, utility and road rights-of-way. The nearest residential properties are over 1000 feet southwest of the site beyond a wooded area and northeast beyond West Main Street and Steel Creek. Historical Uses: The site is the location of a former service station and had been used for petroleum storage and distribution, retail sales, and automotive repair since 1925. The site was abandoned sometime prior to 2003 and the Village of Ilion acquired the property from Herkimer County through a quit claim deed in 2006. Site Geology and Hydrogeology: The subsurface investigation revealed sand and gravel fill from the surface to approximately 20 feet below grade. Native sand, gravel, and silt were observed below the fill at depths ranging from 12 to 20 feet in portions of the site. Groundwater was generally encountered 10 to 14 feet below ground surface. Bedrock was not encountered during the subsurface investigation.
Env Problem: Prior to remediation, the primary contaminants of concern for the site included VOCs, SVOCs and metals. Groundwater and soil contamination was documented above groundwater standards and the unrestricted soil cleanup objectives. Contamination at the site was related to leaking underground storage tanks and piping which contained petroleum products. The low level contamination that remains following the remediation is being managed by a Site Management Plan and Environmental Easement.
Health Problem: Measures are in place to control the potential for coming in contact with subsurface residual contamination in soil and groundwater remaining on the site. Volatile organic compounds in groundwater may move into the soil vapor (air spaces within the soil), which in turn may move into overlying buildings and affect indoor air quality. This process, which is similar to the movement of radon gas from the subsurface into the indoor air of buildings, is referred to as soil vapor intrusion. Currently there are no occupied buildings on the site. An evaluation of the potential for soil vapor intrusion to occur will be completed should the current use of the site change.
Dump: False
Structure: False
Lagoon: False
Landfill: False
Pond: False
Disp Start: Not reported
Disp Term: Not reported
Lat/Long: 43:01:1 / 75:02:25
Dell: False

FORMER WOOD SERVICE STATION (Continued) **S108667385**

Record Add: 2006-11-09 13:45:00
Record Upd: 2014-06-02 11:04:00
Updated By: psouderk
Own Op: 6
Sub Type: P03
Owner Name: Sergey Kozulya
Owner Company: Private Owner
Owner Address: 11 Remington Place
Owner Addr2: Not reported
Owner City,St,Zip: Ilion, NY 13357
Owner Country: United States of America
Own Op: 1
Sub Type: P03
Owner Name: Sergey Kozulya
Owner Company: Private Owner
Owner Address: 11 Remington Place
Owner Addr2: Not reported
Owner City,St,Zip: Ilion, NY 13357
Owner Country: United States of America
HW Code: E622026
Waste Type: benzo(k)fluoranthene
Waste Quantity: UNKNOWN
Waste Code: Not reported
HW Code: E622026
Waste Type: BENZO(A)PYRENE
Waste Quantity: UNKNOWN
Waste Code: Not reported
HW Code: E622026
Waste Type: SILVER
Waste Quantity: UNKNOWN
Waste Code: Not reported
HW Code: E622026
Waste Type: VINYL CHLORIDE
Waste Quantity: UNKNOWN
Waste Code: Not reported
HW Code: E622026
Waste Type: IRON
Waste Quantity: UNKNOWN
Waste Code: Not reported
HW Code: E622026
Waste Type: TETRACHLOROETHENE
Waste Quantity: UNKNOWN
Waste Code: Not reported
HW Code: E622026
Waste Type: COPPER
Waste Quantity: UNKNOWN
Waste Code: Not reported
HW Code: E622026
Waste Type: METHYLENE CHLORIDE
Waste Quantity: UNKNOWN
Waste Code: Not reported
HW Code: E622026
Waste Type: HEXANE
Waste Quantity: UNKNOWN
Waste Code: Not reported
HW Code: E622026
Waste Type: 2,2,4-TRIMETHYLPENTANE

FORMER WOOD SERVICE STATION (Continued) **S108667385**

Waste Quantity: UNKNOWN
Waste Code: Not reported
HW Code: E622026
Waste Type: TETRAHYDROFURAN
Waste Quantity: UNKNOWN
Waste Code: Not reported
HW Code: E622026
Waste Type: CHROMIUM
Waste Quantity: UNKNOWN
Waste Code: Not reported
HW Code: E622026
Waste Type: BENZO[K]FLUORANTHENE
Waste Quantity: UNKNOWN
Waste Code: Not reported
HW Code: E622026
Waste Type: 1,1,1-TRICHLOROETHANE
Waste Quantity: UNKNOWN
Waste Code: Not reported
HW Code: E622026
Waste Type: STYRENE
Waste Quantity: UNKNOWN
Waste Code: Not reported
HW Code: E622026
Waste Type: TOLUENE
Waste Quantity: UNKNOWN
Waste Code: Not reported
HW Code: E622026
Waste Type: CYCLOHEXANE
Waste Quantity: UNKNOWN
Waste Code: Not reported
HW Code: E622026
Waste Type: BENZO(B)FLUORANTHENE
Waste Quantity: UNKNOWN
Waste Code: Not reported
HW Code: E622026
Waste Type: 1,1,2-TRICHLORO-1,2,2-TRIFLOUROETHANE
Waste Quantity: UNKNOWN
Waste Code: Not reported
HW Code: E622026
Waste Type: BENZINE
Waste Quantity: UNKNOWN
Waste Code: Not reported
HW Code: E622026
Waste Type: TRICHLOROETHENE (TCE)
Waste Quantity: UNKNOWN
Waste Code: Not reported
HW Code: E622026
Waste Type: ACETONE
Waste Quantity: UNKNOWN
Waste Code: Not reported
HW Code: E622026
Waste Type: LEAD
Waste Quantity: UNKNOWN
Waste Code: Not reported
HW Code: E622026
Waste Type: 1,2,4-TRIMETHYLBENZENE
Waste Quantity: UNKNOWN

FORMER WOOD SERVICE STATION (Continued) **S108667385**

Waste Code: Not reported
HW Code: E622026
Waste Type: NAPHTHALENE
Waste Quantity: UNKNOWN
Waste Code: Not reported
HW Code: E622026
Waste Type: CHLOROFORM
Waste Quantity: UNKNOWN
Waste Code: Not reported
HW Code: E622026
Waste Type: 1,4-DIOXANE
Waste Quantity: UNKNOWN
Waste Code: Not reported
HW Code: E622026
Waste Type: DICHLORODIFLUOROMETHANE
Waste Quantity: UNKNOWN
Waste Code: Not reported
HW Code: E622026
Waste Type: XYLENE (MIXED)
Waste Quantity: UNKNOWN
Waste Code: Not reported
HW Code: E622026
Waste Type: Chrysene
Waste Quantity: UNKNOWN
Waste Code: Not reported
HW Code: E622026
Waste Type: SODIUM
Waste Quantity: UNKNOWN
Waste Code: Not reported
HW Code: E622026
Waste Type: indeno(1,2,3-cd)pyrene
Waste Quantity: UNKNOWN
Waste Code: Not reported
HW Code: E622026
Waste Type: ETHYLBENZENE
Waste Quantity: UNKNOWN
Waste Code: Not reported
HW Code: E622026
Waste Type: 1,3,5-TRIOXANE, 2,4,6-TRIMETHYL-
Waste Quantity: UNKNOWN
Waste Code: Not reported
HW Code: E622026
Waste Type: CARBON DISULFIDE
Waste Quantity: UNKNOWN
Waste Code: Not reported
HW Code: E622026
Waste Type: MANGANESE
Waste Quantity: UNKNOWN
Waste Code: Not reported
HW Code: E622026
Waste Type: ARSENIC
Waste Quantity: UNKNOWN
Waste Code: Not reported
HW Code: E622026
Waste Type: ZINC
Waste Quantity: UNKNOWN
Waste Code: Not reported

FORMER WOOD SERVICE STATION (Continued) **S108667385**

HW Code: E622026
Waste Type: MAGNESIUM
Waste Quantity: UNKNOWN
Waste Code: Not reported
HW Code: E622026
Waste Type: 1,2-DICHLOROETHANE
Waste Quantity: UNKNOWN
Waste Code: Not reported
HW Code: E622026
Waste Type: DIBENZ[A,H]ANTHRACENE
Waste Quantity: UNKNOWN
Waste Code: Not reported
HW Code: E622026
Waste Type: MERCURY
Waste Quantity: UNKNOWN
Waste Code: Not reported
HW Code: E622026
Waste Type: CARBON TETRACHLORIDE
Waste Quantity: UNKNOWN
Waste Code: Not reported
HW Code: E622026
Waste Type: CHLOROETHANE
Waste Quantity: UNKNOWN
Waste Code: Not reported
Crossref ID: 6-601241
Cross Ref Type Code: 18
Cross Ref Type: PBS No.
Record Added Date: 2023-06-28 08:55:00
Record Updated: 2023-06-28 08:55:00
Updated By: DMSTORAN
Crossref ID: 0084185
Cross Ref Type Code: 25
Cross Ref Type: County Recording Identifier
Record Added Date: 2014-06-03 11:12:00
Record Updated: 2014-06-03 11:12:00
Updated By: SRHEIGEL

ERP:
Name: FORMER WOOD SERVICE STATION
Address: 123 WEST MAIN STREET
City,State,Zip: ILION, NY 13357
Site Code: 373241
Program: ERP
HW Code: E622026
Site Class: C
Class N: C
SWIS: 2228
Region: 6
Town: German Flatts
Acres: 0.355
Record Added: 11/09/2006
Record Updated: 05/22/2024
Updated By: DATROMP
Site Description: Location: The Former Wood Service Station is located at 123 West Main Street in the Village of Ilion. The site is 0.355 acres in size and is situated on the south side of West Main Street. Site Features: The main site features include a two story service station on the eastern

FORMER WOOD SERVICE STATION (Continued) **S108667385**

side of the site and a parking lot on the western half of the site. The eastern edge of the site is covered with perennial grass and the southern portion of the site is wooded. Steel Creek is located on the eastern boundary of the site and flows to the north. Current Zoning/Uses: The site is zoned for commercial use and as of 2019 the site is being used for an automobile repair shop. The surrounding parcels are a combination of residential, commercial, utility and road rights-of-way. The nearest residential properties are over 1000 feet southwest of the site beyond a wooded area and northeast beyond West Main Street and Steel Creek. Historical Uses: The site is the location of a former service station and had been used for petroleum storage and distribution, retail sales, and automotive repair since 1925. The site was abandoned sometime prior to 2003 and the Village of Ilion acquired the property from Herkimer County through a quit claim deed in 2006. Site Geology and Hydrogeology: The subsurface investigation revealed sand and gravel fill from the surface to approximately 20 feet below grade. Native sand, gravel, and silt were observed below the fill at depths ranging from 12 to 20 feet in portions of the site. Groundwater was generally encountered 10 to 14 feet below ground surface. Bedrock was not encountered during the subsurface investigation.

Env Problem: Prior to remediation, the primary contaminants of concern for the site included VOCs, SVOCs and metals. Groundwater and soil contamination was documented above groundwater standards and the unrestricted soil cleanup objectives. Contamination at the site was related to leaking underground storage tanks and piping which contained petroleum products. The low level contamination that remains following the remediation is being managed by a Site Management Plan and Environmental Easement.

Health Problem: Measures are in place to control the potential for coming in contact with subsurface residual contamination in soil and groundwater remaining on the site. Volatile organic compounds in groundwater may move into the soil vapor (air spaces within the soil), which in turn may move into overlying buildings and affect indoor air quality. This process, which is similar to the movement of radon gas from the subsurface into the indoor air of buildings, is referred to as soil vapor intrusion. Currently there are no occupied buildings on the site. An evaluation of the potential for soil vapor intrusion to occur will be completed should the current use of the site change.

---

92 **ILION LANDFILL** **NY HSWDS** **S108147096**
NE **EAST ST** **N/A**
1/4-1/2 **ILION, NY 13357**
0.350 mi.
1846 ft.

Relative: **Lower**

Actual: **386 ft.**

HSWDS:

Facility ID:	Not reported
Region:	6
Facility Status:	None
Owner Type:	Municipal
Owner:	Village of Ilion
Owner Address:	c/o Adm. Bldg, PO Box 270
Owner Phone:	Unknown
Operator Type:	Municipal
Operator:	Dept. of Public Works
Operator:	Dept. of Public Works
Operator Phone:	Unknown

ILION LANDFILL (Continued) **S108147096**

EPA ID:	NYD980506885
Registry:	D
Registry Site ID:	622004
RCRA Permitted:	Unknown
Site Code:	Municipal Landfill
Owner City State:	Ilion, NY
Operator City State:	Ilion, NY
Quadrange:	Unknown
Latitude:	43 01'08"N
Longitude:	75 01'41"W
Acres:	23.00
Operator Date:	1934
Close Date:	1971
Completed:	Phase 2
Active:	Unknown
PCB's Disposed:	No
Pesticides Disposed:	Yes
Metals Disposed:	No
Asbestos Disposed:	No
Volatile Organic Compounds Disposed:	Yes
Semi Volatile Organic Compounds Disposed:	Yes
Analytical Info Exists for Air:	Air
Analytical Info Exists for Ground:	Groundwater
Analytical Info Exists for Surface:	Surface Water
Analytical Info Exists for Sediments:	Sediment
Analytical Info Exists for Surface:	Surface Soil
Analytical Info Exists for Substance:	Not reported
Analytical Info Exists for Waste:	Not reported
Analytical Info Exists for Leachate:	Leachate
Analytical Info Exists for EP Toxicity:	Not reported
Analytical Info Exists for TCLP:	Not reported
Threat to Environment/Public Health:	Unknown
Surface Water Contamination:	Unknown
Surface Water Body Class:	Unknown
Groundwater Contamination:	Unknown
Groundwater Classification:	Unknown
Drinking Water Contamination:	Unknown
Drinking Water Supply is Active:	Unknown
Any Known Fish or Wildlife:	No
Hazardous Exposure:	Unknown
Site Has Controlled Acess:	Unknown
Ambient Air Contamination:	Unknown
Direct Contact:	Unknown
EPA Hazardous Ranking System Score:	Unknown
Inventory:	F
Nefrap:	Not reported
Mailing:	Not reported
Tax Map No:	Not reported
Qualify:	0
Next Action:	Not reported
Agencies:	Not reported
Air:	Not reported
Building:	Not reported
Site Desc:	Not reported
Drink:	Not reported
Eptox:	Not reported
Fish:	Not reported

ILION LANDFILL (Continued) **S108147096**

Ground:	Not reported
Ground Desc:	Not reported
Hazardous Threat:	Not reported
Haz Threat Desc:	Not reported
Leachate:	Not reported
Preparer:	Not reported
Sediment:	Not reported
Soil:	Not reported
Surface:	Not reported
Status:	Not reported
Surface Soil:	Not reported
Surface:	Not reported
TCLP:	Not reported
Waste:	Not reported

T93 **DAWSON FORTE CASHMERE CO** **SEMS** **1000229841**
North **7 SPRUCE ST** **RCRA-LQG** **NYD161865837**
1/4-1/2 **ILION, NY 13357** **NY SHWS**
0.354 mi. **NY AST**
1871 ft. **Site 1 of 3 in cluster T** **NY BROWNFIELDS**
NY ERP
Relative: **NY Spills**
Lower **FINDS**
ECHO
Actual: **E MANIFEST**
394 ft. **NY MANIFEST**

SEMS:

Site ID:	0202028
EPA ID:	NYD980532592
Name:	FORMER DUOFOLD COMPANY - ILION
Address:	7 SPRUCE ST
Address 2:	Not reported
City,State,Zip:	ILION, NY 13357
Cong District:	22
FIPS Code:	36043
Latitude:	+43.019940
Longitude:	-75.035216
FF:	N
NPL:	Not on the NPL
Non NPL Status:	NFRAP-Site does not qualify for the NPL based on existing information

SEMS Detail:

Region:	02
Site ID:	0202028
EPA ID:	NYD980532592
Site Name:	FORMER DUOFOLD COMPANY - ILION
NPL:	N
FF:	N
OU:	00
Action Code:	PA
Action Name:	PA
SEQ:	1
Start Date:	1987-08-25 04:00:00
Finish Date:	1987-09-02 04:00:00
Qual:	L
Current Action Lead:	EPA Perf

DAWSON FORTE CASHMERE CO (Continued) **1000229841**

Region:	02
Site ID:	0202028
EPA ID:	NYD980532592
Site Name:	FORMER DUOFOLD COMPANY - ILION
NPL:	N
FF:	N
OU:	00
Action Code:	PJ
Action Name:	RP EM REM
SEQ:	1
Start Date:	2018-07-01 05:00:00
Finish Date:	2018-09-20 05:00:00
Qual:	S
Current Action Lead:	EPA Ovrsght

Region:	02
Site ID:	0202028
EPA ID:	NYD980532592
Site Name:	FORMER DUOFOLD COMPANY - ILION
NPL:	N
FF:	N
OU:	00
Action Code:	DS
Action Name:	DISCVRY
SEQ:	1
Start Date:	1981-06-09 04:00:00
Finish Date:	1981-06-09 04:00:00
Qual:	Not reported
Current Action Lead:	EPA Perf

Region:	02
Site ID:	0202028
EPA ID:	NYD980532592
Site Name:	FORMER DUOFOLD COMPANY - ILION
NPL:	N
FF:	N
OU:	00
Action Code:	SI
Action Name:	SI
SEQ:	1
Start Date:	1990-07-01 04:00:00
Finish Date:	1990-09-25 04:00:00
Qual:	N
Current Action Lead:	EPA Perf

Region:	02
Site ID:	0202028
EPA ID:	NYD980532592
Site Name:	FORMER DUOFOLD COMPANY - ILION
NPL:	N
FF:	N
OU:	00
Action Code:	VS
Action Name:	ARCH SITE
SEQ:	1
Start Date:	Not reported
Finish Date:	1997-01-31 05:00:00

DAWSON FORTE CASHMERE CO (Continued) **1000229841**

Qual: Not reported
Current Action Lead: EPA Perf In-Hse

RCRA Listings:

Date Form Received by Agency:		20080721
Handler Name:		Dawson Forte Cashmere Co
Handler Address:		Spruce St
Handler City,State,Zip:		ILION, NY 13357
EPA ID:		NYD161865837
Contact Name:		JAMES BYRNES
Contact Address:		Not reported
Contact City,State,Zip:		Not reported
Contact Telephone:		508-651-7910 x11
Contact Fax:		Not reported
Contact Email:		Not reported
Contact Title:		Not reported
EPA Region:		02
Land Type:		Private
Federal Waste Generator Description:		Large Quantity Generator
Non-Notifier:		Not reported
Biennial Report Cycle:		2007
Accessibility:		Not reported
Active Site Indicator:		Handler Activities
State District Owner:		Ny
State District:		NYSDEC R6
Mailing Address:		PLEASANT ST
Mailing City,State,Zip:		NATICK, MA 01760
Owner Name:	Ilion Properties	
Owner Type:		Private
Operator Name:	Ilion Properties	
Operator Type:		Private
Short-Term Generator Activity:		No
Importer Activity:		No
Mixed Waste Generator:		No
Transporter Activity:		No
Transfer Facility Activity:		No
Recycler Activity with Storage:		No
Small Quantity On-Site Burner Exemption:		No
Smelting Melting and Refining Furnace Exemption:		No
Underground Injection Control:		No
Off-Site Waste Receipt:		No
Universal Waste Indicator:		No
Universal Waste Destination Facility:		No
Federal Universal Waste:		No
Active Site State-Reg Handler:		---
Federal Facility Indicator:		Not reported
Hazardous Secondary Material Indicator:		N
Sub-Part K Indicator:		Not reported
2018 GPRA Permit Baseline:		Not on the Baseline
2018 GPRA Renewals Baseline:		Not on the Baseline
202 GPRA Corrective Action Baseline:		No
Subject to Corrective Action Universe:		No
Non-TSDFs Where RCRA CA has Been Imposed Universe:		No
Corrective Action Priority Ranking:		No NCAPS ranking
Environmental Control Indicator:		No
Institutional Control Indicator:		No

DAWSON FORTE CASHMERE CO (Continued) **1000229841**

Human Exposure Controls Indicator:	N/A
Groundwater Controls Indicator:	N/A
Significant Non-Complier Universe:	No
Unaddressed Significant Non-Complier Universe:	No
Addressed Significant Non-Complier Universe:	No
Significant Non-Complier With a Compliance Schedule Universe:	No
Financial Assurance Required:	Not reported
Handler Date of Last Change:	20210909
Recognized Trader-Importer:	No
Recognized Trader-Exporter:	No
Importer of Spent Lead Acid Batteries:	No
Exporter of Spent Lead Acid Batteries:	No
Recycler Activity Without Storage:	No
Manifest Broker:	No
Sub-Part P Indicator:	No

Biennial: List of Years
Year: 2007

Click Here for Biennial Reporting System Data:

Hazardous Waste Summary:
Waste Code: X002
Waste Description: Not Defined

Handler - Owner Operator:

Owner/Operator Indicator:	Owner
Owner/Operator Name: ILION PROPERTIES	
Legal Status:	Private
Date Became Current:	19970101
Date Ended Current:	Not reported
Owner/Operator Address:	8A PLEASANT ST
Owner/Operator City,State,Zip:	SOUTH NATICK, MA 01760
Owner/Operator Telephone:	Not reported
Owner/Operator Telephone Ext:	Not reported
Owner/Operator Fax:	Not reported
Owner/Operator Email:	Not reported

Owner/Operator Indicator:	Owner
Owner/Operator Name: ILION PROPERTIES INC	
Legal Status:	Private
Date Became Current:	Not reported
Date Ended Current:	Not reported
Owner/Operator Address:	NOT REQUIRED
Owner/Operator City,State,Zip:	NOT REQUIRED, WY 99999
Owner/Operator Telephone:	212-555-1212
Owner/Operator Telephone Ext:	Not reported
Owner/Operator Fax:	Not reported
Owner/Operator Email:	Not reported

Owner/Operator Indicator:	Operator
Owner/Operator Name: ILION PROPERTIES INC	
Legal Status:	Private
Date Became Current:	Not reported
Date Ended Current:	Not reported
Owner/Operator Address:	NOT REQUIRED

DAWSON FORTE CASHMERE CO (Continued) **1000229841**

Owner/Operator City,State,Zip: NOT REQUIRED, WY 99999
Owner/Operator Telephone: 212-555-1212
Owner/Operator Telephone Ext: Not reported
Owner/Operator Fax: Not reported
Owner/Operator Email: Not reported

Owner/Operator Indicator: Operator
Owner/Operator Name: ILION PROPERTIES
Legal Status: Private
Date Became Current: 19970101
Date Ended Current: Not reported
Owner/Operator Address: Not reported
Owner/Operator City,State,Zip: Not reported
Owner/Operator Telephone: Not reported
Owner/Operator Telephone Ext: Not reported
Owner/Operator Fax: Not reported
Owner/Operator Email: Not reported

Owner/Operator Indicator: Owner
Owner/Operator Name: ILION PROPERTIES INC
Legal Status: Private
Date Became Current: Not reported
Date Ended Current: Not reported
Owner/Operator Address: NOT REQUIRED
Owner/Operator City,State,Zip: NOT REQUIRED, WY 99999
Owner/Operator Telephone: 212-555-1212
Owner/Operator Telephone Ext: Not reported
Owner/Operator Fax: Not reported
Owner/Operator Email: Not reported

Historic Generators:
Receive Date: 19990708
Handler Name: DUOFOLD INC
Federal Waste Generator Description: Not a generator, verified
State District Owner: Ny
Large Quantity Handler of Universal Waste: No
Recognized Trader Importer: No
Recognized Trader Exporter: No
Spent Lead Acid Battery Importer: No
Spent Lead Acid Battery Exporter: No
Current Record: No
Non Storage Recycler Activity: Not reported
Electronic Manifest Broker: Not reported

Receive Date: 20060101
Handler Name: DUOFOLD INC
Federal Waste Generator Description: Not a generator, verified
State District Owner: Ny
Large Quantity Handler of Universal Waste: No
Recognized Trader Importer: No
Recognized Trader Exporter: No
Spent Lead Acid Battery Importer: No
Spent Lead Acid Battery Exporter: No
Current Record: No
Non Storage Recycler Activity: Not reported
Electronic Manifest Broker: Not reported

DAWSON FORTE CASHMERE CO (Continued) **1000229841**

Receive Date: 20070101
Handler Name: DUOFOLD INC
Federal Waste Generator Description: Not a generator, verified
State District Owner: Ny
Large Quantity Handler of Universal Waste: No
Recognized Trader Importer: No
Recognized Trader Exporter: No
Spent Lead Acid Battery Importer: No
Spent Lead Acid Battery Exporter: No
Current Record: No
Non Storage Recycler Activity: Not reported
Electronic Manifest Broker: Not reported

Receive Date: 19890912
Handler Name: DUOFOLD INC
Federal Waste Generator Description: Small Quantity Generator
State District Owner: Ny
Large Quantity Handler of Universal Waste: No
Recognized Trader Importer: No
Recognized Trader Exporter: No
Spent Lead Acid Battery Importer: No
Spent Lead Acid Battery Exporter: No
Current Record: No
Non Storage Recycler Activity: Not reported
Electronic Manifest Broker: Not reported

Receive Date: 20080721
Handler Name: DAWSON FORTE CASHMERE CO
Federal Waste Generator Description: Large Quantity Generator
State District Owner: Ny
Large Quantity Handler of Universal Waste: No
Recognized Trader Importer: Not reported
Recognized Trader Exporter: Not reported
Spent Lead Acid Battery Importer: Not reported
Spent Lead Acid Battery Exporter: Not reported
Current Record: Yes
Non Storage Recycler Activity: No
Electronic Manifest Broker: No

List of NAICS Codes and Descriptions:
NAICS Code: 333292
NAICS Description: Textile Machinery Manufacturing

Has the Facility Received Notices of Violations:
Found Violation: Yes
Agency Which Determined Violation: State
Violation Short Description: Generators - General
Date Violation was Determined: 19920303
Actual Return to Compliance Date: 19920319
Return to Compliance Qualifier: Observed
Violation Responsible Agency: State
Scheduled Compliance Date: 19920403
Enforcement Identifier: 000
Date of Enforcement Action: 19920303
Enforcement Responsible Agency: State
Enforcement Docket Number: Not reported

DAWSON FORTE CASHMERE CO (Continued) **1000229841**

Enforcement Attorney:	Not reported
Corrective Action Component:	No
Appeal Initiated Date:	Not reported
Appeal Resolution Date:	Not reported
Disposition Status Date:	Not reported
Disposition Status:	Not reported
Disposition Status Description:	Not reported
Consent/Final Order Sequence Number:	Not reported
Consent/Final Order Respondent Name:	Not reported
Consent/Final Order Lead Agency:	Not reported
Enforcement Type:	WRITTEN INFORMAL
Enforcement Responsible Person:	NYCW
Enforcement Responsible Sub-Organization:	R6
SEP Sequence Number:	Not reported
SEP Expenditure Amount:	Not reported
SEP Scheduled Completion Date:	Not reported
SEP Actual Date:	Not reported
SEP Defaulted Date:	Not reported
SEP Type:	Not reported
SEP Type Description:	Not reported
Proposed Amount:	Not reported
Final Monetary Amount:	Not reported
Paid Amount:	Not reported
Final Count:	Not reported
Final Amount:	Not reported

Evaluation Action Summary:

Evaluation Date:	19920218
Evaluation Responsible Agency:	State
Found Violation:	Yes
Evaluation Type Description:	COMPLIANCE EVALUATION INSPECTION
Evaluation Responsible Person Identifier:	NYCW
Evaluation Responsible Sub-Organization:	R6
Actual Return to Compliance Date:	19920319
Scheduled Compliance Date:	19920403
Date of Request:	Not reported
Date Response Received:	Not reported
Request Agency:	Not reported
Former Citation:	Not reported

SHWS:

Name:	DUOFOLD CORPORATION
Address:	7 SPRUCE STREET
City,State,Zip:	ILION, NY 13357
Program:	HW
Site Code:	462152
Classification:	P
Region:	6
Acres:	12.000
HW Code:	622030
Record Add:	03/20/2012
Record Upd:	04/18/2022
Updated By:	MPMCLEAN
Site Description:	Location: The Former Duofold Site is located in a mixed commercial and residential area. The main 10.7 acre parcel is located at 7

DAWSON FORTE CASHMERE CO (Continued) **1000229841**

Spruce Street in the Village of Ilion, Herkimer County. The main property is bordered by Spruce Street to the north, River Street to the south, Pleasant Street to the west, and Central Avenue to the east. A 1.2-acre parking lot associated with the facility is located north of the main property, at the corner of Spruce and Oak Street. Site Features: The main site features include several large abandoned buildings (covering over 106,000 square feet and four stories in height) surrounded by parking areas, roadways and foundations of former structures. Additional factory buildings were once located in large open areas both east and west of the remaining structures. A maintenance garage and a former coal/oil powerhouse are also identified on-site. A 30,000 gallon #6 fuel oil above-ground storage tank (AST), located in an enclosure adjacent to the powerhouse, was removed in December 2018. A 1,000,000 gallon water reservoir, which was used for fire suppression, is located beneath the main plant building. The western half of the site is predominantly open space. The Mohawk River/Erie Canal is located approximately 500 feet north of the site. Current Zoning/Use: The site is currently inactive and is zoned for industrial use. The future use is expected to be commercial. The surrounding parcels are currently zoned for commercial use, residential use, and utility/road right-of-ways. The site is surrounded by residential areas. Historic Use: The site has been in active industrial/commercial use since 1910, when it was used by the Library Bureau and Clark & Baker Company to manufacture wood veneer and furniture. From 1927 to 1955 the property was owned by the Remington-Rand Corp. During the 1930s the site was used to manufacture adding machines and typewriters. During WWII the facility was re-tooled and used to manufacture naval shells. Remington-Rand merged with Sperry, forming Sperry-Rand Corp. From 1955-1972 the site owner is listed as Sperry-Rand Corp., with site operation by Sperry-Univac. During this period the site was used to manufacture computers. Operations were reportedly phased out in the 1960s, with the property vacant for several years until purchased in 1972 by Donald J. Reiles, who rented the property to Clewitt-Peabody Textiles (owned by Duofold Corp.). Duofold owned the property between 1980-86. Ilion Properties, Inc. owned the property from July 1986 until bankruptcy proceedings in late 2016. Until 2000 the site was used to cut and sew winter clothes and underwear from pre-dyed and pre-treated materials. Prior uses that appear to have led to site contamination include the manufacturing of computers, naval shells, office furniture, adding machines, and typewriters. These operations included metal plating, parts washing, and the use of stains and lacquers. Sanborn maps indicate that paint booths were previously operated at the facility. A site inspection was conducted for the U.S. Environmental Protection Agency in 1990. In 2013 Ilion Properties, Inc. submitted an application for the Brownfield Cleanup Program which was later terminated in 2014. For additional information regarding the site and the BCP application see site code C622030. Following termination of the BCP the Department performed a site characterization (SC) to better assess the extent of contamination at the site. The SC was completed in January 2015. Additional data was collected in 2016 by the USEPA as part of a Targeted Brownfields Assessment (report June 2017). A walk-through inspection of the building interiors was also conducted by USEPA and DEC personnel in February 2018. The inspection identified numerous potential hazardous substances or hazardous waste, including drums containing unknown liquids, asbestos containing materials, probable

DAWSON FORTE CASHMERE CO (Continued) **1000229841**

lead paint, and numerous electrical transformers. Additional soil, groundwater, and soil gas data was also collected during a 2020 investigation performed by the Herkimer County IDA on behalf of the Village and as part of an EPA assessment grant. Site Geology/Hydrogeology: Surface soils are predominately fill material that range from depths of 4 to 13 feet below ground surface. Below the fill is a layer of silt and clay, which is underlain by a mix of sand and gravel with some silts being present. Groundwater was encountered at 6 to 8 feet below ground surface. Groundwater flow is to the northeast across the site towards the Mohawk River.

Env Problem: Nature and Extent of Contamination: Environmental Sampling data are available from four separate investigations: a) shallow soils data from the 1990 USEPA Site Inspection; b) soil and groundwater data from the 2014 DEC Site Characterization; c) soil and groundwater data from the 2017 USEPA Targeted Brownfields Assessment, and d) additional soil, groundwater, and soil gas results from a 2020 investigation performed by the Herkimer County IDA on behalf of the Village of Ilion and as part of an EPA assessment grant. Soil: On-site surface soil is impacted by high concentrations of metals at several locations, and by semi-volatile compounds (SVOCs). Metals exceeding Sub-part 375-6 Soil Cleanup Objectives (SCOs) for Industrial Use include: Arsenic (up to 113 mg/kg); Chromium (up to 2,090 mg/kg); Lead (up to 86,200 mg/kg); Mercury (up to 15.9 mg/kg), and Selenium (up to 39.2 mg/kg). Additional metals exceeding Unrestricted Use SCOs at one or more locations include Barium, Copper, Nickel, Silver, and Zinc. The 2020 supplemental investigation identified these metals mainly in shallow soils of 0-2 ft. Some of the 2020 soil samples were submitted for TCLP analysis. No metals were reported above regulatory levels in the nineteen soil samples analyzed for Toxicity Characteristic Leaching Procedures (TCLP) analysis, indicating it does not appear metals are leaching from the soil. SVOCs exceeding SCOs for Unrestricted Use include: Benzo(a)anthracene (up to 87 mg/kg), Benzo(a)pyrene (up to 76 mg/kg), Benzo(b)fluoranthene (up to 41 mg/kg), Chrysene (up to 81 mg/kg), Dibenz(a,h)anthracene (up to 7.8 mg/kg), Indeno(1,2,3-c,d)pyrene (up to 31 mg/kg), Naphthalene (up to 14 mg/kg), and Pyrene up to 160 mg/kg). Off-site soil has not been evaluated. Groundwater: On-site groundwater is impacted by VOC contamination and limited metals above Part 703.5 class GA water quality standards, and NYSDEC Technical and Operational Guidance Series (TOGS) guidance. VOCs of concern above water quality standards (with maximum concentrations detected) include: cis-1,2-Dichloroethene (370 ug/L); Trichloroethene (210 ug/L), Vinyl Chloride (38 ug/L); trans-1,2-Dichloroethene (32 ug/L); Tetrachloroethene (6.7 ug/L); and Benzene (2.2 ug/L). Metals contamination above groundwater standards during the 2017 USEPA Targeted Brownfields Assessment (utilizing low-flow sampling methods) was limited to Iron, Manganese, Selenium, and Sodium. Groundwater data indicates chlorinated VOCs are migrating off-site to the north and northeast of the site. Groundwater has not been evaluated off-site. Soil Vapor: Passive soil vapor data collected by USEPA (as part of the 2016 Targeted Brownfields Assessment) appear to correlate with the distribution of chlorinated VOCs in groundwater on-site. The 2020 investigation identified VOC detections in all seven soil vapor samples at concentrations greater than the laboratory reporting limit. Tetrachloroethene (PCE) and Trichloroethene (TCE) were the most prevalent compounds reported in all seven of the soil vapor samples. The highest TCE concentration was reported at 17,000

DAWSON FORTE CASHMERE CO (Continued) **1000229841**

micrograms per cubic meter (g/m) and the highest PCE was reported at 7,320 g/m . Additional CVOC concentrations detected included perchloroethylene (PCE) (up to 1.8 g/m); Cis-1,2-Dichloroethylene (up to 1,650 g/m); Trans-1,2-Dichloroethylene (up to 84.8 g/m); and Vinyl Chloride (up to 2.4 g/m). Indoor air samples and off-site impacts have not been evaluated to date.

Health Problem: The site is not fenced and persons who enter the site could contact contaminants in the soil by walking on the soil, digging or otherwise disturbing the soil. People are not drinking the contaminated groundwater because the area is served by a public water supply that is not affected by this contamination. Volatile organic compounds in the groundwater and/or soil may move into the soil vapor (air spaces within the soil), which in turn may move into overlying buildings and affect the indoor air quality. This process, which is similar to the movement of radon gas from the subsurface into the indoor air of buildings, is referred to as soil vapor intrusion. Because the site is vacant, the inhalation of site-related contaminants due to soil vapor intrusion does not represent a current concern. The potential for soil vapor intrusion to occur in off-site buildings needs to be evaluated.

Dump: Not reported
Structure: Not reported
Lagoon: Not reported
Landfill: Not reported
Pond: Not reported
Disp Start: Not reported
Disp Term: Not reported
Lat/Long: Not reported
Dell: Not reported
Record Add: Not reported
Record Upd: Not reported
Updated By: Not reported
Own Op: 1
Sub Type: C01
Owner Name: brian lamica
Owner Company: Village of illion
Owner Address: 49 morgan street
Owner Addr2: Not reported
Owner City,St,Zip: illion, NY 13357
Owner Country: United States of America
Own Op: 6
Sub Type: 02
Owner Name: James Byrnes
Owner Company: Ilion Properties, LLC
Owner Address: P.O. Box 706
Owner Addr2: Not reported
Owner City,St,Zip: Natick, MA 01760
Owner Country: United States of America
HW Code: Not reported
Waste Type: Not reported
Waste Quantity: Not reported
Waste Code: Not reported
Crossref ID: Not reported
Cross Ref Type Code: Not reported
Cross Ref Type: Not reported
Record Added Date: Not reported
Record Updated: Not reported

DAWSON FORTE CASHMERE CO (Continued) **1000229841**

Updated By: Not reported

AST:

Name:	DUOFOLD, INC.
Address:	7 SPRUCE STREET
City,State,Zip:	ILION, NY 13357
Region:	STATE
DEC Region:	6
Site Status:	Unregulated/Closed
Facility Id:	6-300357
Program Type:	PBS
UTM X:	497187.48606
UTM Y:	4763033.55001
Expiration Date:	N/A
Site Type:	Manufacturing (Other than Chemical)/Processing

Affiliation Records:

Site Id:	41915
Affiliation Type:	Facility Owner
Company Name:	J.E. MORGAN KNITTING MILLS, INC.
Contact Type:	Not reported
Contact Name:	Not reported
Address1:	P.O. BOX 390, R.D. 2
Address2:	Not reported
City:	TAMAQUA
State:	PA
Zip Code:	18252
Country Code:	001
Phone:	(717) 668-3330
EMail:	Not reported
Fax Number:	Not reported
Modified By:	TRANSLAT
Date Last Modified:	2004-03-04

Site Id:	41915
Affiliation Type:	Mail Contact
Company Name:	J.E. MORGAN KNITTING MILLS, INC.
Contact Type:	Not reported
Contact Name:	Not reported
Address1:	P.O. BOX 390, R.D. 2
Address2:	Not reported
City:	TAMAQUA
State:	PA
Zip Code:	18252
Country Code:	001
Phone:	(717) 668-3330
EMail:	Not reported
Fax Number:	Not reported
Modified By:	TRANSLAT
Date Last Modified:	2004-03-04

Site Id:	41915
Affiliation Type:	Facility Operator
Company Name:	DUOFOLD, INC.
Contact Type:	Not reported
Contact Name:	GEORGE BRACKEN
Address1:	Not reported

DAWSON FORTE CASHMERE CO (Continued) **1000229841**

Address2:	Not reported
City:	Not reported
State:	NY
Zip Code:	Not reported
Country Code:	001
Phone:	(315) 894-5051
EMail:	Not reported
Fax Number:	Not reported
Modified By:	RFNOVAK
Date Last Modified:	2014-07-02

Site Id:	41915
Affiliation Type:	Emergency Contact
Company Name:	J.E. MORGAN KNITTING MILLS, INC.
Contact Type:	Not reported
Contact Name:	GEORGE BRACKEN
Address1:	Not reported
Address2:	Not reported
City:	Not reported
State:	NN
Zip Code:	Not reported
Country Code:	999
Phone:	(315) 894-5051
EMail:	Not reported
Fax Number:	Not reported
Modified By:	RFNOVAK
Date Last Modified:	2014-07-02

Tank Info:

Tank Number:	1
Tank Id:	115794
Material Code:	0003
Common Name of Substance:	#6 Fuel Oil (On-Site Consumption)

Equipment Records:

	L09 - Piping Leak Detection - Exempt Suction Piping
	H00 - Tank Leak Detection - None
	I00 - Overfill - None
	A00 - Tank Internal Protection - None
	B01 - Tank External Protection - Painted/Asphalt Coating
	G01 - Tank Secondary Containment - Diking (Aboveground)
	J02 - Dispenser - Suction Dispenser
	C03 - Pipe Location - Aboveground/Underground Combination
	D02 - Pipe Type - Galvanized Steel
	F00 - Pipe External Protection - None
Tank Location:	Aboveground - on saddles, legs, racks, etc.... Tank bottom is elevated above grade or tank pad, allowing visual inspection.
Tank Type:	Steel/Carbon Steel/Iron
Tank Status:	Closed - Removed
Pipe Model:	Not reported
Install Date:	Not reported
Capacity Gallons:	30000
Tightness Test Method:	-
Date Test:	Not reported
Next Test Date:	Not reported

DAWSON FORTE CASHMERE CO (Continued) **1000229841**

Date Tank Closed:	12/14/2018
Register:	True
Modified By:	MJGRIFFI
Last Modified:	05/09/2022
Material Name:	#6 fuel oil (on-site consumption)

BROWNFIELDS:

Name:	FORMER DUOFOLD SITE
Address:	7 SPRUCE STREET
City,State,Zip:	ILION, NY 13357
Program:	BCP
Site Code:	468977
Acres:	10.700
HW Code:	C622030
SWIS:	2228
Town:	German Flatts
Record Added Date:	09/17/2012
Record Updated Date:	01/07/2020
Update By:	PRTAYLOR
Site Description:	The Duofold site entered the BCP and was terminated in 2014. For more complete information regarding this site see site code 622030.
Env Problem:	Not reported
Health Problem:	Information submitted with the BCP application regarding the conditions at the site are currently under review and will be revised as additional information becomes available.
Dump:	Not reported
Structure:	Not reported
Lagoon:	Not reported
Landfill:	Not reported
Pond:	Not reported
Disp Start:	Not reported
Disp Term:	Not reported
Lat/Long:	Not reported
Dell:	Not reported
Record Add:	Not reported
Record Upd:	Not reported
Updated By:	Not reported
Own Op:	1
Sub Type:	P03
Owner Name:	c/o Charles S. Warren;
Owner Company:	Ilion Properties, Inc.
Owner Address:	Kramer Levin Naftailis & Frankel LLP
Owner Addr2:	1177 Avenue of Americas
Owner City,St,Zip:	New York, NY 10036
Owner Country:	United States of America
Own Op:	Document Repository
Sub Type:	NNN
Owner Name:	Document Repository
Owner Company:	Ilion Free Public Library
Owner Address:	78 West Street
Owner Addr2:	Not reported
Owner City,St,Zip:	Ilion, NY 13357
Owner Country:	United States of America
Own Op:	6
Sub Type:	P02
Owner Name:	c/o Charles S. Warren
Owner Company:	Ilion Properties, Inc.

DAWSON FORTE CASHMERE CO (Continued) **1000229841**

Owner Address:	Kramer Levin Naftalis & Frankel LLP
Owner Addr2:	1177 Avenue of the Americas
Owner City,St,Zip:	New York, NY 10036
Owner Country:	United States of America
HW Code:	Not reported
Waste Type:	Not reported
Waste Quantity:	Not reported
Waste Code:	Not reported
Crossref ID:	Not reported
Cross Ref Type Code:	Not reported
Cross Ref Type:	Not reported
Record Added Date:	Not reported
Record Updated:	Not reported
Updated By:	Not reported

ERP:

Name:	SPERRY UNIVAC SITE
Address:	7 SPRUCE STREET
City,State,Zip:	ILION, NY 13357
Site Code:	57247
Program:	ERP
HW Code:	B00106
Site Class:	N
Class N:	N
SWIS:	2228
Region:	6
Town:	German Flatts
Acres:	12.300
Record Added:	10/30/2003
Record Updated:	01/07/2020
Updated By:	PRTAYLOR
Site Description:	For more complete information for this site see site code 622030.
Env Problem:	Not reported
Health Problem:	Not reported

SPILLS:

Name:	DUOFOLD PLANT
Address:	7 SPRUCE ST
City,State,Zip:	ILION, NY
Spill Number/Closed Date:	0650005 / 2008-01-10
Facility ID:	0650005
Facility Type:	ER
DER Facility ID:	312235
Site ID:	361986
DEC Region:	6
Spill Cause:	Equipment Failure
Spill Class:	B3
SWIS:	2228
Spill Date:	2006-04-03
Investigator:	JDALSANT
Referred To:	Not reported
Reported to Dept:	2006-04-03
CID:	Not reported
Water Affected:	Not reported
Spill Source:	Commercial/Industrial
Spill Notifier:	Fire Department

DAWSON FORTE CASHMERE CO (Continued) **1000229841**

Cleanup Ceased:	2007-12-06
Cleanup Meets Std:	True
Last Inspection:	2006-04-03
Recommended Penalty:	False
UST Trust:	False
Remediation Phase:	0
Date Entered In Computer:	2006-04-03
Spill Record Last Update:	2023-02-02
Spiller Name:	JAMES D BYRNES
Spiller Company:	DAWSON FORTE CASHMERE
Spiller Address:	8A PLEASANT ST
Spiller Company:	001
Contact Name:	JAMES D BYRNES
Latitude:	43.0202010
Longitude:	-75.0348770
DEC Memo:	04/03/06: TRANSFORMER IS DISCONNECTED AND LEAKING. OLDER LABELING SUGGEST HIGH CONCENTRATIONS OF PCB'S. RECEIVED PRP INFO FROM I.F.D.(DAWSON FORTE CASHMERE). CHECKED WITH COUNTY WHICH SHOWS OWNER AS COOLIDGE ILION, LLC WITH A MAILING ADDRESS OF DAWSON INTERNATIONAL (SAME ST ADDRESS AS PRP FROM I.F.D.). SENT SPILL LETTERS TO COOLIDGE AND DAWSON. (JA) 04/13/06: RECEIVED LETTER FROM COOLIDGE PROPERTIES, LLC STATING THEY DO NOT OWN THE PROPERTY AND THAT THEY WERE ONLY LEASING IT. (JA) 05/09/06: RECEIVED CALL FROM CHRIS BRAY (894-8330) OF BRADLEY-RHINEHARDT REPRESENTING OWNERS WHO STATED THEY ARE STILL WAITING ON QUOTES FROM CONTRACTORS. (JA) 07/21/06: LEFT PHONE MESSAGE FOR CHRIS BRAY. SENT REMINDER LETTER TO PRP. (JA) 12/05/06: EGGAN UNABLE TO SCHEDULE PROJECT. SENT CONTRACTOR LIST TO PRP'S LAWYER PER THEIR REQUEST. (JA) 04/02/07: REVIEWED AND APPROVED CORRECTIVE ACTION PLAN DATED 03/22/07. (JA) 07/09/07: CALLED CONSULTANT. SCHEDULE PENDING DISPOSAL FACILITY GO AHEAD. (JA) 09/12/07: CALLED CONSULTANT. WAITING ON SUBCONTRACTOR SCHEDULE. (JA) 11/14/07: OP-TECH AND PLUMLEY ON SITE. TRANSFORMER REMOVED LOADED AND HAULED FOR DISPOSAL. CONCRETE FOOTER/PEDALSTEL MOVED AND STAGED ON SITE UNDER PLASTIC. SOIL EXCAVATED AND STAGED. POST EXCAVATION SAMPLES COLLECTED. (JA) 01/10/08: REVIEWED REMEDIAL EXCAVATION REPORT. TRANSFORMER WITH REMAINING OIL TRANSPORTED BY OP-TECH AND DISPOSED OF AT CWM CHEMICAL SERVICES, MODEL CITY, NY. 9.62 TONS OF SOIL AND CONCRETE FROM PAD TRANSPORTED BY ABSCOPE TO OHSWA, AVA, NY. EIGHT POST EXCAVATION SAMPLES TAKEN. SIX WERE NON-DETECT AND TWO WERE < 1 ppm. SPILL CLOSED. (JA)
Remarks:	TRANSFORMER IS OUT OF SERVICE AND LEAKING. MILLION GALLON CISTERN IN BASEMENT OF BUILDING NEARBY. OVERFLOW MAY BE TO CANAL.

All Materials:

Site ID:	361986
Operable Unit ID:	1120097
Operable Unit:	01
Material ID:	2109582
Material Code:	0017A
Material Name:	PCB oil

DAWSON FORTE CASHMERE CO (Continued) **1000229841**

Case No.:	Not reported
Material FA:	Petroleum
Quantity:	1.00
Units:	G
Recovered:	1.00
Resource Affected:	Soil, Impervious Surface
Oxygenate:	False

FINDS:
Registry ID: 110004385120

Click Here for FRS Facility Detail Report:

Environmental Interest/Information System:
All generators and treatment, storage, and disposal (TSD) facilities who handle hazardous waste are required to report to the EPA Administrator at least once every two years. The data collected is used to create the National Biennial Resource Conservation and Recovery Act (RCRA) Hazardous Waste Report. This data is processed within the RCRA Information (RCRAInfo) database
The Resource Conservation and Recovery Act Information System (RCRAInfo) is EPA's comprehensive information system in support of the Resource Conservation and Recovery Act (RCRA) of 1976 and the Hazardous and Solid Waste Amendments (HSWA) of 1984. It tracks many types of information about generators, transporters, treaters, storers, and disposers of hazardous waste.

Click this hyperlink while viewing on your computer to access additional FINDS: detail in the EDR Site Report.

ECHO:

Envid:	1000229841
Registry ID:	110004385120

DFR URL:

Name:	DAWSON FORTE CASHMERE CO
Address:	7 SPRUCE STREET
City,State,Zip:	ILION, NY 13357

E MANIFEST:

Manifest Tracking Number:	012367139FLE
Last Updated Date:	20180928
Shipped Date:	20180808
Received Date:	20180816
Manifest Status:	Signed
Submission Type:	DataImage5Copy
Origin Type:	Service
Generator EPA ID:	NYD161865837
Generator Name:	Ilion Properties Inc
Generator Location Street Number:	Not reported
Generator Location Street 1:	7 SPRUCE ST
Generator Location Street 2:	Not reported
Generator Location City:	ILION
Generator Location State:	NY
Generator Location Zip:	13357
Generator Mail Street Number:	Not reported

DAWSON FORTE CASHMERE CO (Continued) **1000229841**

Generator Mail Street 1:	7 Spruce St
Generator Mail Street 2:	Not reported
Generator Mail City:	Ilion
Generator Mail Zip:	13357
Generator Mail State:	NY
Generator Contact Company Name:	Not reported
Designated Facility EPA ID:	OHD083377010
Designated Facility Name:	Environmental Enterprises Inc
Designated Facility Mail Street Number:	Not reported
Designated Facility Mail Street 1:	Not reported
Designated Facility Mail Street 2:	10163 CINCINNATI DAYTON RD
Designated Facility Mail City:	CINCINNATI
Designated Facility Mail Zip:	45241
Designated Facility Mail State:	OH
Designated Facility Location Street Number:	Not reported
Designated Facility Location Street 1:	4650 SPRING GROVE AVE
Designated Facility Location Street 2:	Not reported
Designated Facility Location City:	CINCINNATI
Designated Facility Location Zip:	45232
Designated Facility Location State:	OH
Designated Facility Contact Company Name:	Not reported
Manifest Residue Indicator:	N
Rejection Indicator:	N

Manifest Tracking Number:	012367140FLE
Last Updated Date:	20180928
Shipped Date:	20180808
Received Date:	20180811
Manifest Status:	Signed
Submission Type:	DataImage5Copy
Origin Type:	Service
Generator EPA ID:	NYD161865837
Generator Name:	Dawson Forte Cashmere Co
Generator Location Street Number:	Not reported
Generator Location Street 1:	7 SPRUCE STREET
Generator Location Street 2:	Not reported
Generator Location City:	ILION
Generator Location State:	NY
Generator Location Zip:	13357
Generator Mail Street Number:	Not reported
Generator Mail Street 1:	8 PLEASANT STREET
Generator Mail Street 2:	Not reported
Generator Mail City:	NATICK
Generator Mail Zip:	01760
Generator Mail State:	MA
Generator Contact Company Name:	Not reported
Designated Facility EPA ID:	OHD083377010
Designated Facility Name:	Environmental Enterprises Inc
Designated Facility Mail Street Number:	Not reported
Designated Facility Mail Street 1:	Not reported
Designated Facility Mail Street 2:	10163 CINCINNATI DAYTON RD
Designated Facility Mail City:	CINCINNATI
Designated Facility Mail Zip:	45241
Designated Facility Mail State:	OH
Designated Facility Location Street Number:	Not reported
Designated Facility Location Street 1:	4650 SPRING GROVE AVE
Designated Facility Location Street 2:	Not reported

DAWSON FORTE CASHMERE CO (Continued) **1000229841**

Designated Facility Location City: CINCINNATI
Designated Facility Location Zip: 45232
Designated Facility Location State: OH
Designated Facility Contact Company Name: Not reported
Manifest Residue Indicator: N
Rejection Indicator: N

Federal Waste:
Manifest Tracking Number: 012367140FLE
Waste Line Number: 1
Federal Waste Code: D001
Federal Waste: IGNITABLE WASTE

Transporter:
Manifest Tracking Number: 012367140FLE
Transporter Line Number: 1
Transporter EPA ID: NYD986903904
Transporter Name: Environmental Service Group Ny Inc The

Waste Line:
Manifest Tracking Number: 012367140FLE
Waste Line Number: 1
U.S. DOT Hazardous Indicator: Y
U.S. DOT ID Number: UN1263
U.S. DOT Description: Un1263, Waste Paint, 3, Ii, Rq
Non-Hazardous Waste Description: Not reported
Number of Containers: 1
Container Type Code: CF
Container Type Description: Fiber or plastic boxes, cartons, cases
Waste Quantity: 200
Quantity Unit of Measure Code: P
Quantity Unit of Measure Description: Pounds
Waste Quantity, in Tons: 0.1
Acute Waste Quantity, in Tons: 0
Non-Acute Waste Quantity, in Tons: 0.1
Waste Quantity, in Kilograms: 90.703
Acute Waste Quantity, in Kilograms: 0
Non-Acute Waste Quantity, in Kilorgrams: 90.703
Management Method Code: H061
Management Method Description: FUEL BLENDING
Waste Residue Indicator: N
Quantity Discrepancy Indicator: N
Waste Type Discrepancy Indicator: N
Waste Density: Not reported
Waste Density Unit of Measure Code: Not reported
Waste Density Unit of Measure Description: Not reported
Form Code: Not reported
Form Code Description: Not reported
Source Code: Not reported
Source Code Description: Not reported
Waste Minimization Code: Not reported
Waste Minimization Code Description: Not reported
Consent Number: Not reported
EPA Waste Indicator: Y

Manifest Tracking Number: 012367140FLE

DAWSON FORTE CASHMERE CO (Continued) **1000229841**

Waste Line Number:	2
U.S. DOT Hazardous Indicator:	Y
U.S. DOT ID Number:	UN3506
U.S. DOT Description:	Un3506, Mercury Contained In Manufactured Articles, 8, (6.1) Iii, Rq
Non-Hazardous Waste Description:	Not reported
Number of Containers:	2
Container Type Code:	DF
Container Type Description:	Fiberboard or plastic drums, barrels, kegs
Waste Quantity:	20
Quantity Unit of Measure Code:	P
Quantity Unit of Measure Description:	Pounds
Waste Quantity, in Tons:	0.01
Acute Waste Quantity, in Tons:	0
Non-Acute Waste Quantity, in Tons:	0.01
Waste Quantity, in Kilograms:	9.0703
Acute Waste Quantity, in Kilograms:	0
Non-Acute Waste Quantity, in Kilorgrams:	9.0703
Management Method Code:	H141
Management Method Description:	STORAGE, BULKING AND/OR TRANSFER OFF SITE
Waste Residue Indicator:	N
Quantity Discrepancy Indicator:	N
Waste Type Discrepancy Indicator:	N
Waste Density:	Not reported
Waste Density Unit of Measure Code:	Not reported
Waste Density Unit of Measure Description:	Not reported
Form Code:	Not reported
Form Code Description:	Not reported
Source Code:	Not reported
Source Code Description:	Not reported
Waste Minimization Code:	Not reported
Waste Minimization Code Description:	Not reported
Consent Number:	Not reported
EPA Waste Indicator:	N

NY MANIFEST:

EPA ID:	NYD161865837
Country:	USA
Name:	Dawson Forte Cashmere Co
Address:	7 SPRUCE ST
Address 2:	Not reported
City,State,Zip:	ILION, NY 13357-1146
Zip 4:	Not reported
Location Address 1:	7 SPRUCE STREET
Location Address 2:	Not reported
Location City,State,Zip:	ILION, NY 13357
Location Zip 4:	Not reported
Facility Status:	Not reported
Total Tanks:	Not reported
Code:	BP

Mailing:

Mailing Name:	Dawson Forte Cashmere Co
Mailing Contact:	Dawson Forte Cashmere Co
Mailing Address 1:	8 PLEASANT ST SOUTH
Mailing Address 2:	Not reported
Mailing City,State,Zip:	NATICK, MA 01760
Mailing Zip 4:	Not reported

DAWSON FORTE CASHMERE CO (Continued) **1000229841**

Mailing Country: USA
Mailing Phone: 3158745051

Manifest Data:
Document ID: Not reported
Manifest Status: Not reported
Trans1 State ID: NY0000097444
Year: 2018
Trans2 State ID: NY0000097444
Generator Ship Date: 11/14/2007
Trans1 Recv Date: 11/14/2007
Trans2 Recv Date: 11/15/2007
TSD Site Recv Date: 11/15/2007
Part A Recv Date: Not reported
Part B Recv Date: Not reported
Generator EPA ID: NYD161865837
Trans1 EPA ID: Not reported
Trans2 EPA ID: Not reported
TSDF ID 1: NYD049836679
TSDF ID 2: Not reported
Manifest Tracking Number: 001219501JJK
Import Indicator: N
Export Indicator: N
Discr Quantity Indicator: Y
Discr Type Indicator: N
Discr Residue Indicator: N
Discr Partial Reject Indicator: N
Discr Full Reject Indicator: N
Manifest Ref Number: Not reported
Alt Facility RCRA ID: Not reported
Alt Facility Sign Date: Not reported
MGMT Method Type Code: H141
Waste Code a: Not reported
Waste Code b: B004
Waste Code c: Not reported
Waste Code e: Not reported
Waste Code f: Not reported
Waste Code g: Not reported
Waste Code 1: Not reported
Waste Code 2: Not reported
Waste Code 3: Not reported
Waste Code 4: Not reported
Waste Code 5: Not reported
Waste Code 6: Not reported
Quantity: 3783
Units: Kilograms
Number of Containers: 1
Container Type: Metal boxes, cartons, cases (including roll-offs)
Handling Method: Burn
Specific Gravity: 1

Document ID: NYB2979234
Manifest Status: Not reported
Trans1 State ID: PTA7870
Year: 1990
Trans2 State ID: Not reported
Generator Ship Date: 11/03/1990

DAWSON FORTE CASHMERE CO (Continued) **1000229841**

Trans1 Recv Date:	11/03/1990
Trans2 Recv Date:	Not reported
TSD Site Recv Date:	11/14/1990
Part A Recv Date:	Not reported
Part B Recv Date:	Not reported
Generator EPA ID:	NYD161865837
Trans1 EPA ID:	MND980791321
Trans2 EPA ID:	Not reported
TSDF ID 1:	KSD980964993
TSDF ID 2:	Not reported
Manifest Tracking Number:	Not reported
Import Indicator:	Not reported
Export Indicator:	Not reported
Discr Quantity Indicator:	Not reported
Discr Type Indicator:	Not reported
Discr Residue Indicator:	Not reported
Discr Partial Reject Indicator:	Not reported
Discr Full Reject Indicator:	Not reported
Manifest Ref Number:	Not reported
Alt Facility RCRA ID:	Not reported
Alt Facility Sign Date:	Not reported
MGMT Method Type Code:	Not reported
Waste Code 1:	B002
Waste Code 2:	Not reported
Waste Code 3:	Not reported
Waste Code 4:	Not reported
Waste Code 5:	Not reported
Waste Code 6:	Not reported
Quantity:	01009
Units:	Kilograms
Number of Containers:	001
Container Type:	Cargo tanks (tank trucks)
Handling Method:	Treat
Specific Gravity:	01.00

Document ID:	NYB1039131
Manifest Status:	C - Completed copy
Trans1 State ID:	PTC3927
Year:	1989
Trans2 State ID:	Not reported
Generator Ship Date:	891202
Trans1 Recv Date:	891202
Trans2 Recv Date:	Not reported
TSD Site Recv Date:	891207
Part A Recv Date:	891213
Part B Recv Date:	891220
Generator EPA ID:	NYD161865837
Trans1 EPA ID:	MND980791321
Trans2 EPA ID:	Not reported
TSDF ID 1:	KSD980964993
TSDF ID 2:	Not reported
Manifest Tracking Number:	Not reported
Import Indicator:	Not reported
Export Indicator:	Not reported
Discr Quantity Indicator:	Not reported
Discr Type Indicator:	Not reported
Discr Residue Indicator:	Not reported

DAWSON FORTE CASHMERE CO (Continued) **1000229841**

Discr Partial Reject Indicator:	Not reported
Discr Full Reject Indicator:	Not reported
Manifest Ref Number:	Not reported
Alt Facility RCRA ID:	Not reported
Alt Facility Sign Date:	Not reported
MGMT Method Type Code:	Not reported
Waste Code 1:	B006
Waste Code 2:	Not reported
Waste Code 3:	Not reported
Waste Code 4:	Not reported
Waste Code 5:	Not reported
Waste Code 6:	Not reported
Quantity:	00315
Units:	Gallons (liquids only)
Number of Containers:	001
Container Type:	Cargo tanks (tank trucks)
Handling Method:	Treat
Specific Gravity:	100

Document ID:	NYB1039113
Manifest Status:	Not reported
Trans1 State ID:	PTC1779MN
Year:	1990
Trans2 State ID:	Not reported
Generator Ship Date:	01/29/1990
Trans1 Recv Date:	01/29/1990
Trans2 Recv Date:	Not reported
TSD Site Recv Date:	02/05/1990
Part A Recv Date:	Not reported
Part B Recv Date:	Not reported
Generator EPA ID:	NYD161865837
Trans1 EPA ID:	MND980791321
Trans2 EPA ID:	Not reported
TSDF ID 1:	KSD980964993
TSDF ID 2:	Not reported
Manifest Tracking Number:	Not reported
Import Indicator:	Not reported
Export Indicator:	Not reported
Discr Quantity Indicator:	Not reported
Discr Type Indicator:	Not reported
Discr Residue Indicator:	Not reported
Discr Partial Reject Indicator:	Not reported
Discr Full Reject Indicator:	Not reported
Manifest Ref Number:	Not reported
Alt Facility RCRA ID:	Not reported
Alt Facility Sign Date:	Not reported
MGMT Method Type Code:	Not reported
Waste Code 1:	B005
Waste Code 2:	Not reported
Waste Code 3:	Not reported
Waste Code 4:	Not reported
Waste Code 5:	Not reported
Waste Code 6:	Not reported
Quantity:	02118
Units:	Pounds
Number of Containers:	005
Container Type:	Metal drums, barrels, kegs

DAWSON FORTE CASHMERE CO (Continued) **1000229841**

Handling Method:	Burn
Specific Gravity:	01.00
EPA ID:	NYD980532592
Country:	USA
Name:	Union Tool-Dawson International Prop
Address:	7 SPRUCE ST
Address 2:	Not reported
City,State,Zip:	ILION, NY 13357
Zip 4:	1121
Location Address 1:	7 SPRUCE ST
Location Address 2:	Not reported
Location City,State,Zip:	ILION, NY 13357
Location Zip 4:	1121
Facility Status:	Not reported
Total Tanks:	Not reported
Code:	BP

Mailing:

Mailing Name:	Union Tool-Dawson International Prop
Mailing Contact:	Sandra Schmude
Mailing Address 1:	7 SPRUCE ST
Mailing Address 2:	Not reported
Mailing City,State,Zip:	ILION, NY 13357
Mailing Zip 4:	1121
Mailing Country:	USA
Mailing Phone:	5706683330

Manifest Data:

Document ID:	MIA7705253
Manifest Status:	Not reported
Trans1 State ID:	NJ113
Year:	2000
Trans2 State ID:	Not reported
Generator Ship Date:	02/22/2000
Trans1 Recv Date:	02/22/2000
Trans2 Recv Date:	Not reported
TSD Site Recv Date:	02/25/2000
Part A Recv Date:	Not reported
Part B Recv Date:	Not reported
Generator EPA ID:	NYD980532592
Trans1 EPA ID:	NJD054126164
Trans2 EPA ID:	Not reported
TSDF ID 1:	MID096963194
TSDF ID 2:	Not reported
Manifest Tracking Number:	Not reported
Import Indicator:	Not reported
Export Indicator:	Not reported
Discr Quantity Indicator:	Not reported
Discr Type Indicator:	Not reported
Discr Residue Indicator:	Not reported
Discr Partial Reject Indicator:	Not reported
Discr Full Reject Indicator:	Not reported
Manifest Ref Number:	Not reported
Alt Facility RCRA ID:	Not reported
Alt Facility Sign Date:	Not reported

DAWSON FORTE CASHMERE CO (Continued) **1000229841**

MGMT Method Type Code:	Not reported
Waste Code 1:	Corrosive Waste
Waste Code 2:	Not reported
Waste Code 3:	Not reported
Waste Code 4:	Not reported
Waste Code 5:	Not reported
Waste Code 6:	Not reported
Quantity:	00005
Units:	Gallons (liquids only)
Number of Containers:	001
Container Type:	Fiberboard or plastic drums, barrels, kegs
Handling Method:	Treat
Specific Gravity:	01.00
Waste Code 7:	Mercury
Waste Code 8:	Not reported
Waste Code:	Not reported
Waste Code 10:	Not reported
Waste Code 11:	Not reported
Quantity:	00110
Units:	Gallons (liquids only)
Number of Containers:	002
Container Type:	Metal drums, barrels, kegs
Handling Method:	Recycle
Specific Gravity:	01.00

Document ID:	NYG1768293
Manifest Status:	Not reported
Trans1 State ID:	NJ113
Year:	2000
Trans2 State ID:	Not reported
Generator Ship Date:	02/22/2000
Trans1 Recv Date:	02/22/2000
Trans2 Recv Date:	02/25/2000
TSD Site Recv Date:	03/08/2000
Part A Recv Date:	Not reported
Part B Recv Date:	Not reported
Generator EPA ID:	NYD980532592
Trans1 EPA ID:	NJD054126164
Trans2 EPA ID:	FLD980559728
TSDF ID 1:	FLD980559728
TSDF ID 2:	Not reported
Manifest Tracking Number:	Not reported
Import Indicator:	Not reported
Export Indicator:	Not reported
Discr Quantity Indicator:	Not reported
Discr Type Indicator:	Not reported
Discr Residue Indicator:	Not reported
Discr Partial Reject Indicator:	Not reported
Discr Full Reject Indicator:	Not reported
Manifest Ref Number:	Not reported
Alt Facility RCRA ID:	Not reported
Alt Facility Sign Date:	Not reported
MGMT Method Type Code:	Not reported
Waste Code 1:	Ignitable Waste
Waste Code 2:	Not reported
Waste Code 3:	Not reported
Waste Code 4:	Not reported

DAWSON FORTE CASHMERE CO (Continued) **1000229841**

Waste Code 5:	Not reported
Waste Code 6:	Not reported
Quantity:	00001
Units:	Gallons (liquids only)
Number of Containers:	001
Container Type:	Fiberboard or plastic drums, barrels, kegs
Handling Method:	Burn
Specific Gravity:	01.00
Waste Code 7:	Ignitable Waste
Waste Code 8:	Not reported
Waste Code:	Not reported
Waste Code 10:	Not reported
Waste Code 11:	Not reported
Quantity:	00055
Units:	Gallons (liquids only)
Number of Containers:	001
Container Type:	Metal drums, barrels, kegs
Handling Method:	Burn
Specific Gravity:	01.00
Waste Code 12:	Corrosive Waste
Waste Code 13:	Not reported
Waste Code 14:	Not reported
Waste Code 15:	Not reported
Waste Code 16:	Not reported
Quantity:	00003
Units:	Gallons (liquids only)
Number of Containers:	001
Container Type:	Fiberboard or plastic drums, barrels, kegs
Handling Method:	Treat
Specific Gravity:	01.00

Document ID:	NYG1768329
Manifest Status:	Not reported
Trans1 State ID:	NJJA113
Year:	2000
Trans2 State ID:	Not reported
Generator Ship Date:	02/22/2000
Trans1 Recv Date:	02/22/2000
Trans2 Recv Date:	Not reported
TSD Site Recv Date:	02/24/2000
Part A Recv Date:	Not reported
Part B Recv Date:	Not reported
Generator EPA ID:	NYD980532592
Trans1 EPA ID:	NJD054126164
Trans2 EPA ID:	Not reported
TSDF ID 1:	OHD980681571
TSDF ID 2:	Not reported
Manifest Tracking Number:	Not reported
Import Indicator:	Not reported
Export Indicator:	Not reported
Discr Quantity Indicator:	Not reported
Discr Type Indicator:	Not reported
Discr Residue Indicator:	Not reported
Discr Partial Reject Indicator:	Not reported
Discr Full Reject Indicator:	Not reported
Manifest Ref Number:	Not reported
Alt Facility RCRA ID:	Not reported

DAWSON FORTE CASHMERE CO (Continued) **1000229841**

Alt Facility Sign Date:	Not reported
MGMT Method Type Code:	Not reported
Waste Code 1:	Ignitable Waste
Waste Code 2:	Not reported
Waste Code 3:	Not reported
Waste Code 4:	Not reported
Waste Code 5:	Not reported
Waste Code 6:	Not reported
Quantity:	00055
Units:	Gallons (liquids only)
Number of Containers:	002
Container Type:	Metal drums, barrels, kegs
Handling Method:	Burn
Specific Gravity:	01.00
Waste Code 7:	The Following Spent Halogenated Solvents Used In Degreasing: Tetrachloroethylene, Trichlorethylene, Methylene Chloride, 1,1,1-Trichloroethane, Carbon Tetrachloride And Chlorinated Fluorocarbons; All Spent Solvent Mixtures/Blends Used In Degreasing Containing, Before Use, A Total Of Ten Percent Or More (By Volume) Of One Or More Of The Above Halogenated Solvents Or Those Solvents Listed In F002, F004, And F005; And Still Bottoms From The Recovery Of These Spent Solvents And Spent Solvent Mixtures.
Waste Code 8:	Not reported
Waste Code:	Not reported
Waste Code 10:	Not reported
Waste Code 11:	Not reported
Quantity:	00055
Units:	Gallons (liquids only)
Number of Containers:	001
Container Type:	Metal drums, barrels, kegs
Handling Method:	Burn
Specific Gravity:	01.00

T94 **SPERRY UNIVAC (ILION)** **NY HSWDS** **S108146329**
North **7 SPRUCE STREET** **N/A**
1/4-1/2 **ILION, NY 13357**
0.354 mi.
1871 ft. **Site 2 of 3 in cluster T**

Relative: HSWDS:
Lower

Actual: Facility ID:	HS6011
394 ft. Region:	6
Facility Status:	None
Owner Type:	Puplic
Owner:	Ilion Properties Inc.
Owner Address:	7 Spruce Street
Owner Phone:	(315)894-5051
Operator Type:	Puplic
Operator:	Dufold Corp.
Operator:	Dufold Corp.
Operator Phone:	Same
EPA ID:	NYD980532592
Registry:	Not on NYS Registry of Inactive Haz Waste Disposal Sites
Registry Site ID:	None
RCRA Permitted:	Unknown
Site Code:	Spill
Owner City State:	Ilion, NY 13357

SPERRY UNIVAC (ILION) (Continued) **S108146329**

Operator City State:	Not reported
Quadrange:	Ilion, NY
Latitude:	43 01’10"N
Longitude:	75 02’03"W
Acres:	0.00
Operator Date:	1910
Close Date:	Unknown
Completed:	Unknown
Active:	Unknown
PCB’s Disposed:	No
Pesticides Disposed:	Yes
Metals Disposed:	Yes
Asbestos Disposed:	No
Volatile Organic Compounds Disposed:	No
Semi Volatile Organic Compounds Disposed:	Yes
Analytical Info Exists for Air:	Not reported
Analytical Info Exists for Ground:	Not reported
Analytical Info Exists for Surface:	Not reported
Analytical Info Exists for Sediments:	Not reported
Analytical Info Exists for Surface:	Surface Soil
Analytical Info Exists for Substance:	Subsoil
Analytical Info Exists for Waste:	Not reported
Analytical Info Exists for Leachate:	Not reported
Analytical Info Exists for EP Toxicity:	Not reported
Analytical Info Exists for TCLP:	Not reported
Threat to Environment/Public Health:	Environmental/Public
Surface Water Contamination:	Unknown
Surface Water Body Class:	Unknown
Groundwater Contamination:	Unknown
Groundwater Classification:	Unknown
Drinking Water Contamination:	Unknown
Drinking Water Supply is Active:	Yes
Any Known Fish or Wildlife:	No
Hazardous Exposure:	Unknown
Site Has Controlled Acess:	No
Ambient Air Contamination:	No
Direct Contact:	Unknown
EPA Hazardous Ranking System Score:	Unknown
Inventory:	F
Nefrap:	Not reported
Mailing:	Not reported
Tax Map No:	Not reported
Qualify:	0
Next Action:	Not reported
Agencies:	Not reported
Air:	Not reported
Building:	Not reported
Site Desc:	Not reported
Drink:	Not reported
Eptox:	Not reported
Fish:	Not reported
Ground:	Not reported
Ground Desc:	Not reported
Hazardous Threat:	Not reported
Haz Threat Desc:	Not reported
Leachate:	Not reported
Preparer:	Not reported

SPERRY UNIVAC (ILION) (Continued) **S108146329**

Sediment:	Not reported
Soil:	Not reported
Surface:	Not reported
Status:	Not reported
Surface Soil:	Not reported
Surface:	Not reported
TCLP:	Not reported
Waste:	Not reported

T95 **FORMER DUOFOLD CORPORATION** **US BROWNFIELDS** **1024079441**
North **7 SPRUCE STREET** **FINDS** **N/A**
1/4-1/2 **ILION, NY 13357**
0.354 mi.
1871 ft. **Site 3 of 3 in cluster T**

Relative: **Lower**

Actual: **394 ft.**

US BROWNFIELDS:

Name:	FORMER DUOFOLD CORPORATION
Address:	7 Spruce Street
City,State,Zip:	ILION, NY 13357
Property ID:	235928
Property Alias:	Not reported
Recipient Name:	R2 TBA - New York (STAG Funded)
Grant Type:	Not reported
Property Number:	120.20-1-63, 120.20-2-74.1, and 120.20-1-26
Parcel Size:	12.3
Latitude:	43.019805
Longitude:	-75.035295
Census Tract:	36043010300
State or Tribal Voluntary Response Program:	Y
Program Name:	Not reported
AA Activity Funded:	Not reported
Start Date:	Not reported
Redev Completition Date:	Not reported
Completed Date:	Not reported
Cleanup Funding:	Not reported
Cleanup Funding Source:	Not reported
Activity Funded:	Not reported
Assessment Funding:	Not reported
Assessment Funding Source:	Not reported
Redevelopment Funding:	Not reported
Contaminants REC:	Lead VOCs
Contaminants Found at Actionable Level:	Lead VOCs
Redev. Funding Source:	Not reported
Redev. Funding Entity Name:	Not reported
Contaminants Found Below Actionable Level:	Not reported
Redevelopment Start Date:	Not reported
Assessment Funding Entity:	Not reported
Cleanup Funding Entity:	Not reported
Climate Adapt Mitig - Planning or Assessment:	Not reported
Cooperative Agreement Number:	n/a
Start Date:	Not reported
Ownership Entity:	Private
Additional Institutional Controls Information:	Not reported
Completion Date:	Not reported
Address of Data Sources (URL if available) 1:	Not reported
Cleanup Required:	U
Indicates Cleanup/Treatment Tech Implemented:	Not reported
Institutional Controls Required:	Y

FORMER DUOFOLD CORPORATION (Continued) **1024079441**

IC Category Proprietary Controls:	Y
Excavation and Disposal of Soils:	Not reported
Extraction of contaminants:	Not reported
IC Cat. Info. Devices:	Y
Removal of materials (tanks and piping, etc.):	Not reported
IC Cat. Gov. Controls:	Not reported
Reduction of Contam Bioremediation/Phytoremediation:	Not reported
IC Cat. Enforcement Permit Tools:	Not reported
Cleanup of structures:	Not reported
IC in place date:	Not reported
Additional Cleanup/Treatment Tech Info:	Not reported
IC in place:	N
Address of Data Source (URL if available) 2:	Not reported
Indicate whether Engineering Controls are required:	Y
State/tribal program ID:	Not reported
Cover Technologies (e.g., Capping):	Y
Security (e.g., Guard, Fence):	Not reported
Immobilization Process:	Not reported
Engineering Barriers (e.g., Slurry Walls, Sheet):	Not reported
Other:	Not reported
Additional Engineering Controls Information:	Not reported
Address of Data Source (URL if available) 3:	Not reported
Indicate whether Engineering Controls are in place:	Not reported
Date Engineering Controls put into place:	Not reported
ACRES Cleaned Up:	Not reported
Section 128(a) State/Tribal:	Not reported
Multipurpose - Cost Share Amount:	Not reported
Cleanup - Cost Share Amount:	Not reported
RLF Loan - Total Loan Amount:	Not reported
RLF - Loan Signed Date:	Not reported
RLF Loan - Anticipated Repayment Start Date:	Not reported
RLF Loan - Anticipated Repayment End Date:	Not reported
RLF Loan - Interest Rate:	Not reported
RLF Loan - EPA Funds Used:	Not reported
Contaminant Cleanup:	Not reported
RLF Loan - Cost Share Used:	Not reported
Media Affected:	Ground Water Soil
RLF Loan - Program Income Used:	Not reported
Media Cleanup:	Not reported
RLF Loan - Discounted:	Not reported
RLF Loan - Discount Percentage:	Not reported
RLF Subgrant - Total Subgrant Amount:	Not reported
RLF Subgrant - Signed Date:	Not reported
RLF Subgrant - EPA Funds Used:	Not reported
RLF Subgrant - Cost Share Used:	Not reported
RLF Subgrant - Program Income Used:	Not reported
RLF Direct Cleanup - Total Funding Amt:	Not reported
Num. of cleanup and re-dev. jobs:	Not reported
RLF Direct Cleanup - Source of Funding:	Not reported
RLF Leveraged - Funding Source Type:	Not reported
Past use greenspace acreage:	Not reported
Past use residential acreage:	Not reported
RLF Leveraged - Entity Providing Funding:	Not reported
RLF Leveraged - Funding Amount:	Not reported
Cleanup Completion Doc - NFA Letter Received:	N
Past use commercial acreage:	Not reported
NFA Letter Date Received:	Not reported

FORMER DUOFOLD CORPORATION (Continued) **1024079441**

Past use industrial acreage:	0.34
Cleanup Comp Doc - Letter/Signed Rep Qualified Pro:	N
Future use greenspace acreage:	Not reported
Letter/Signed Report Date Received:	Not reported
Future use residential acreage:	Not reported
Future use commercial acreage:	Not reported
Cleanup Completion Doc- Other forms of Doc:	Not reported
Future use industrial acreage:	Not reported
Climate Adapt and Mitiga - Demo or Cleanup:	Not reported
ReDev Activity Funded:	Not reported
Amount of Funding Expended on this Activity 2:	Not reported
Number of Redevelopment Jobs Leveraged:	Not reported
Climate Adaptation and Mitigation Redevelopment:	Not reported
Radius:	0.5
Below Poverty Number:	556
Below Poverty Percent:	25.69
Meidan Income:	8076
Meidan Income Number:	1250
Meidan Income Percent:	57.76
Vacant Housing Number:	35
Vacant Housing Percent:	3.53
Unemployed Number:	145
Unemployed Percent:	6.7

Name:	FORMER DUOFOLD CORPORATION
Address:	7 Spruce Street
City,State,Zip:	ILION, NY 13357
Property ID:	235928
Property Alias:	Not reported
Recipient Name:	Herkimer County Industrial Development Agency
Grant Type:	Not reported
Property Number:	120.20-1-63, 120.20-2-74.1, and 120.20-1-26
Parcel Size:	12.3
Latitude:	43.019805
Longitude:	-75.035295
Census Tract:	36043010300
State or Tribal Voluntary Response Program:	Y
Program Name:	4B
AA Activity Funded:	Not reported
Start Date:	Not reported
Redev Completition Date:	Not reported
Completed Date:	Not reported
Cleanup Funding:	Not reported
Cleanup Funding Source:	Not reported
Activity Funded:	Phase II Environmental Assessment
Assessment Funding:	Not reported
Assessment Funding Source:	Not reported
Redevelopment Funding:	Not reported
Contaminants REC:	Lead VOCs
Contaminants Found at Actionable Level:	Lead VOCs
Redev. Funding Source:	Not reported
Redev. Funding Entity Name:	Not reported
Contaminants Found Below Actionable Level:	Not reported
Redevelopment Start Date:	Not reported
Assessment Funding Entity:	Not reported
Cleanup Funding Entity:	Not reported
Climate Adapt Mitig - Planning or Assessment:	Not reported

FORMER DUOFOLD CORPORATION (Continued) **1024079441**

Cooperative Agreement Number:	96240822
Start Date:	Not reported
Ownership Entity:	Private
Additional Institutional Controls Information:	Not reported
Completion Date:	Not reported
Address of Data Sources (URL if available) 1:	Not reported
Cleanup Required:	U
Indicates Cleanup/Treatment Tech Implemented:	Not reported
Institutional Controls Required:	Y
IC Category Proprietary Controls:	Y
Excavation and Disposal of Soils:	Not reported
Extraction of contaminants:	Not reported
IC Cat. Info. Devices:	Y
Removal of materials (tanks and piping, etc.):	Not reported
IC Cat. Gov. Controls:	Not reported
Reduction of Contam Bioremediation/Phytoremediation:	Not reported
IC Cat. Enforcement Permit Tools:	Not reported
Cleanup of structures:	Not reported
IC in place date:	Not reported
Additional Cleanup/Treatment Tech Info:	Not reported
IC in place:	N
Address of Data Source (URL if available) 2:	Not reported
Indicate whether Engineering Controls are required:	Y
State/tribal program ID:	Not reported
Cover Technologies (e.g., Capping):	Y
Security (e.g., Guard, Fence):	Not reported
Immobilization Process:	Not reported
Engineering Barriers (e.g., Slurry Walls, Sheet):	Not reported
Other:	Not reported
Additional Engineering Controls Information:	Not reported
Address of Data Source (URL if available) 3:	Not reported
Indicate whether Engineering Controls are in place:	Not reported
Date Engineering Controls put into place:	Not reported
ACRES Cleaned Up:	Not reported
Section 128(a) State/Tribal:	Not reported
Multipurpose - Cost Share Amount:	Not reported
Cleanup - Cost Share Amount:	Not reported
RLF Loan - Total Loan Amount:	Not reported
RLF - Loan Signed Date:	Not reported
RLF Loan - Anticipated Repayment Start Date:	Not reported
RLF Loan - Anticipated Repayment End Date:	Not reported
RLF Loan - Interest Rate:	Not reported
RLF Loan - EPA Funds Used:	Not reported
Contaminant Cleanup:	Not reported
RLF Loan - Cost Share Used:	Not reported
Media Affected:	Ground Water Soil
RLF Loan - Program Income Used:	Not reported
Media Cleanup:	Not reported
RLF Loan - Discounted:	Not reported
RLF Loan - Discount Percentage:	Not reported
RLF Subgrant - Total Subgrant Amount:	Not reported
RLF Subgrant - Signed Date:	Not reported
RLF Subgrant - EPA Funds Used:	Not reported
RLF Subgrant - Cost Share Used:	Not reported
RLF Subgrant - Program Income Used:	Not reported
RLF Direct Cleanup - Total Funding Amt:	Not reported
Num. of cleanup and re-dev. jobs:	Not reported

FORMER DUOFOLD CORPORATION (Continued) **1024079441**

RLF Direct Cleanup - Source of Funding:	Not reported
RLF Leveraged - Funding Source Type:	Not reported
Past use greenspace acreage:	Not reported
Past use residential acreage:	Not reported
RLF Leveraged - Entity Providing Funding:	Not reported
RLF Leveraged - Funding Amount:	Not reported
Cleanup Completion Doc - NFA Letter Received:	N
Past use commercial acreage:	Not reported
NFA Letter Date Received:	Not reported
Past use industrial acreage:	0.34
Cleanup Comp Doc - Letter/Signed Rep Qualified Pro:	N
Future use greenspace acreage:	Not reported
Letter/Signed Report Date Received:	Not reported
Future use residential acreage:	Not reported
Future use commercial acreage:	Not reported
Cleanup Completion Doc- Other forms of Doc:	Not reported
Future use industrial acreage:	Not reported
Climate Adapt and Mitiga - Demo or Cleanup:	Not reported
ReDev Activity Funded:	Not reported
Amount of Funding Expended on this Activity 2:	Not reported
Number of Redevelopment Jobs Leveraged:	Not reported
Climate Adaptation and Mitigation Redevelopment:	Not reported
Radius:	0.5
Below Poverty Number:	556
Below Poverty Percent:	25.69
Meidan Income:	8076
Meidan Income Number:	1250
Meidan Income Percent:	57.76
Vacant Housing Number:	35
Vacant Housing Percent:	3.53
Unemployed Number:	145
Unemployed Percent:	6.7

Name:	FORMER DUOFOLD CORPORATION
Address:	7 Spruce Street
City,State,Zip:	ILION, NY 13357
Property ID:	235928
Property Alias:	Not reported
Recipient Name:	Herkimer County Industrial Development Agency
Grant Type:	Not reported
Property Number:	120.20-1-63, 120.20-2-74.1, and 120.20-1-26
Parcel Size:	12.3
Latitude:	43.019805
Longitude:	-75.035295
Census Tract:	36043010300
State or Tribal Voluntary Response Program:	Y
Program Name:	BF
AA Activity Funded:	Not reported
Start Date:	Not reported
Redev Completition Date:	Not reported
Completed Date:	Not reported
Cleanup Funding:	Not reported
Cleanup Funding Source:	Not reported
Activity Funded:	Not reported
Assessment Funding:	Not reported
Assessment Funding Source:	Not reported
Redevelopment Funding:	Not reported

FORMER DUOFOLD CORPORATION (Continued) **1024079441**

Contaminants REC:	Lead VOCs
Contaminants Found at Actionable Level:	Lead VOCs
Redev. Funding Source:	Not reported
Redev. Funding Entity Name:	Not reported
Contaminants Found Below Actionable Level:	Not reported
Redevelopment Start Date:	Not reported
Assessment Funding Entity:	Not reported
Cleanup Funding Entity:	Not reported
Climate Adapt Mitig - Planning or Assessment:	Not reported
Cooperative Agreement Number:	96261019
Start Date:	Not reported
Ownership Entity:	Private
Additional Institutional Controls Information:	Not reported
Completion Date:	Not reported
Address of Data Sources (URL if available) 1:	Not reported
Cleanup Required:	U
Indicates Cleanup/Treatment Tech Implemented:	Not reported
Institutional Controls Required:	Y
IC Category Proprietary Controls:	Y
Excavation and Disposal of Soils:	Not reported
Extraction of contaminants:	Not reported
IC Cat. Info. Devices:	Y
Removal of materials (tanks and piping, etc.):	Not reported
IC Cat. Gov. Controls:	Not reported
Reduction of Contam Bioremediation/Phytoremediation:	Not reported
IC Cat. Enforcement Permit Tools:	Not reported
Cleanup of structures:	Not reported
IC in place date:	Not reported
Additional Cleanup/Treatment Tech Info:	Not reported
IC in place:	N
Address of Data Source (URL if available) 2:	Not reported
Indicate whether Engineering Controls are required:	Y
State/tribal program ID:	Not reported
Cover Technologies (e.g., Capping):	Y
Security (e.g., Guard, Fence):	Not reported
Immobilization Process:	Not reported
Engineering Barriers (e.g., Slurry Walls, Sheet):	Not reported
Other:	Not reported
Additional Engineering Controls Information:	Not reported
Address of Data Source (URL if available) 3:	Not reported
Indicate whether Engineering Controls are in place:	Not reported
Date Engineering Controls put into place:	Not reported
ACRES Cleaned Up:	Not reported
Section 128(a) State/Tribal:	Not reported
Multipurpose - Cost Share Amount:	Not reported
Cleanup - Cost Share Amount:	Not reported
RLF Loan - Total Loan Amount:	Not reported
RLF - Loan Signed Date:	Not reported
RLF Loan - Anticipated Repayment Start Date:	Not reported
RLF Loan - Anticipated Repayment End Date:	Not reported
RLF Loan - Interest Rate:	Not reported
RLF Loan - EPA Funds Used:	Not reported
Contaminant Cleanup:	Not reported
RLF Loan - Cost Share Used:	Not reported
Media Affected:	Ground Water Soil
RLF Loan - Program Income Used:	Not reported
Media Cleanup:	Not reported

FORMER DUOFOLD CORPORATION (Continued) **1024079441**

RLF Loan - Discounted:	Not reported
RLF Loan - Discount Percentage:	Not reported
RLF Subgrant - Total Subgrant Amount:	Not reported
RLF Subgrant - Signed Date:	Not reported
RLF Subgrant - EPA Funds Used:	Not reported
RLF Subgrant - Cost Share Used:	Not reported
RLF Subgrant - Program Income Used:	Not reported
RLF Direct Cleanup - Total Funding Amt:	Not reported
Num. of cleanup and re-dev. jobs:	Not reported
RLF Direct Cleanup - Source of Funding:	Not reported
RLF Leveraged - Funding Source Type:	Not reported
Past use greenspace acreage:	Not reported
Past use residential acreage:	Not reported
RLF Leveraged - Entity Providing Funding:	Not reported
RLF Leveraged - Funding Amount:	Not reported
Cleanup Completion Doc - NFA Letter Received:	Not reported
Past use commercial acreage:	Not reported
NFA Letter Date Received:	Not reported
Past use industrial acreage:	0.34
Cleanup Comp Doc - Letter/Signed Rep Qualified Pro:	Not reported
Future use greenspace acreage:	Not reported
Letter/Signed Report Date Received:	Not reported
Future use residential acreage:	Not reported
Future use commercial acreage:	Not reported
Cleanup Completion Doc- Other forms of Doc:	Not reported
Future use industrial acreage:	Not reported
Climate Adapt and Mitiga - Demo or Cleanup:	Not reported
ReDev Activity Funded:	Not reported
Amount of Funding Expended on this Activity 2:	Not reported
Number of Redevelopment Jobs Leveraged:	Not reported
Climate Adaptation and Mitigation Redevelopment:	Not reported
Radius:	0.5
Below Poverty Number:	556
Below Poverty Percent:	25.69
Meidan Income:	8076
Meidan Income Number:	1250
Meidan Income Percent:	57.76
Vacant Housing Number:	35
Vacant Housing Percent:	3.53
Unemployed Number:	145
Unemployed Percent:	6.7

Name:	FORMER DUOFOLD CORPORATION
Address:	7 Spruce Street
City,State,Zip:	ILION, NY 13357
Property ID:	235928
Property Alias:	Not reported
Recipient Name:	Herkimer County Industrial Development Agency
Grant Type:	Not reported
Property Number:	120.20-1-63, 120.20-2-74.1, and 120.20-1-26
Parcel Size:	12.3
Latitude:	43.019805
Longitude:	-75.035295
Census Tract:	36043010300
State or Tribal Voluntary Response Program:	Y
Program Name:	4B
AA Activity Funded:	Phase II Environmental Assessment

FORMER DUOFOLD CORPORATION (Continued) **1024079441**

Start Date:	Not reported
Redev Completition Date:	Not reported
Completed Date:	Not reported
Cleanup Funding:	Not reported
Cleanup Funding Source:	Not reported
Activity Funded:	Phase II Environmental Assessment
Assessment Funding:	Not reported
Assessment Funding Source:	Not reported
Redevelopment Funding:	Not reported
Contaminants REC:	Lead VOCs
Contaminants Found at Actionable Level:	Lead VOCs
Redev. Funding Source:	Not reported
Redev. Funding Entity Name:	Not reported
Contaminants Found Below Actionable Level:	Not reported
Redevelopment Start Date:	Not reported
Assessment Funding Entity:	EPA
Cleanup Funding Entity:	Not reported
Climate Adapt Mitig - Planning or Assessment:	Not reported
Cooperative Agreement Number:	96240822
Start Date:	2023-09-27 00:00:00
Ownership Entity:	Private
Additional Institutional Controls Information:	Not reported
Completion Date:	2023-12-12 00:00:00
Address of Data Sources (URL if available) 1:	Not reported
Cleanup Required:	U
Indicates Cleanup/Treatment Tech Implemented:	Not reported
Institutional Controls Required:	Y
IC Category Proprietary Controls:	Y
Excavation and Disposal of Soils:	Not reported
Extraction of contaminants:	Not reported
IC Cat. Info. Devices:	Y
Removal of materials (tanks and piping, etc.):	Not reported
IC Cat. Gov. Controls:	Not reported
Reduction of Contam Bioremediation/Phytoremediation:	Not reported
IC Cat. Enforcement Permit Tools:	Not reported
Cleanup of structures:	Not reported
IC in place date:	Not reported
Additional Cleanup/Treatment Tech Info:	Not reported
IC in place:	N
Address of Data Source (URL if available) 2:	Not reported
Indicate whether Engineering Controls are required:	Y
State/tribal program ID:	Not reported
Cover Technologies (e.g., Capping):	Y
Security (e.g., Guard, Fence):	Not reported
Immobilization Process:	Not reported
Engineering Barriers (e.g., Slurry Walls, Sheet):	Not reported
Other:	Not reported
Additional Engineering Controls Information:	Not reported
Address of Data Source (URL if available) 3:	Not reported
Indicate whether Engineering Controls are in place:	Not reported
Date Engineering Controls put into place:	Not reported
ACRES Cleaned Up:	Not reported
Section 128(a) State/Tribal:	Not reported
Multipurpose - Cost Share Amount:	Not reported
Cleanup - Cost Share Amount:	Not reported
RLF Loan - Total Loan Amount:	Not reported
RLF - Loan Signed Date:	Not reported

FORMER DUOFOLD CORPORATION (Continued) **1024079441**

RLF Loan - Anticipated Repayment Start Date:	Not reported
RLF Loan - Anticipated Repayment End Date:	Not reported
RLF Loan - Interest Rate:	Not reported
RLF Loan - EPA Funds Used:	Not reported
Contaminant Cleanup:	Not reported
RLF Loan - Cost Share Used:	Not reported
Media Affected:	Ground Water Soil
RLF Loan - Program Income Used:	Not reported
Media Cleanup:	Not reported
RLF Loan - Discounted:	Not reported
RLF Loan - Discount Percentage:	Not reported
RLF Subgrant - Total Subgrant Amount:	Not reported
RLF Subgrant - Signed Date:	Not reported
RLF Subgrant - EPA Funds Used:	Not reported
RLF Subgrant - Cost Share Used:	Not reported
RLF Subgrant - Program Income Used:	Not reported
RLF Direct Cleanup - Total Funding Amt:	Not reported
Num. of cleanup and re-dev. jobs:	Not reported
RLF Direct Cleanup - Source of Funding:	Not reported
RLF Leveraged - Funding Source Type:	Not reported
Past use greenspace acreage:	Not reported
Past use residential acreage:	Not reported
RLF Leveraged - Entity Providing Funding:	Not reported
RLF Leveraged - Funding Amount:	Not reported
Cleanup Completion Doc - NFA Letter Received:	Not reported
Past use commercial acreage:	Not reported
NFA Letter Date Received:	Not reported
Past use industrial acreage:	0.34
Cleanup Comp Doc - Letter/Signed Rep Qualified Pro:	Not reported
Future use greenspace acreage:	Not reported
Letter/Signed Report Date Received:	Not reported
Future use residential acreage:	Not reported
Future use commercial acreage:	Not reported
Cleanup Completion Doc- Other forms of Doc:	Not reported
Future use industrial acreage:	Not reported
Climate Adapt and Mitiga - Demo or Cleanup:	Not reported
ReDev Activity Funded:	Not reported
Amount of Funding Expended on this Activity 2:	Not reported
Number of Redevelopment Jobs Leveraged:	Not reported
Climate Adaptation and Mitigation Redevelopment:	Not reported
Radius:	0.5
Below Poverty Number:	556
Below Poverty Percent:	25.69
Meidan Income:	8076
Meidan Income Number:	1250
Meidan Income Percent:	57.76
Vacant Housing Number:	35
Vacant Housing Percent:	3.53
Unemployed Number:	145
Unemployed Percent:	6.7

Name:	FORMER DUOFOLD CORPORATION
Address:	7 Spruce Street
City,State,Zip:	ILION, NY 13357
Property ID:	235928
Property Alias:	Not reported
Recipient Name:	Herkimer County Industrial Development Agency

FORMER DUOFOLD CORPORATION (Continued) **1024079441**

Grant Type:	Not reported
Property Number:	120.20-1-63, 120.20-2-74.1, and 120.20-1-26
Parcel Size:	12.3
Latitude:	43.019805
Longitude:	-75.035295
Census Tract:	36043010300
State or Tribal Voluntary Response Program:	Y
Program Name:	4B
AA Activity Funded:	Not reported
Start Date:	Not reported
Redev Completition Date:	Not reported
Completed Date:	Not reported
Cleanup Funding:	Not reported
Cleanup Funding Source:	Not reported
Activity Funded:	Phase II Environmental Assessment
Assessment Funding:	Not reported
Assessment Funding Source:	Not reported
Redevelopment Funding:	Not reported
Contaminants REC:	Lead VOCs
Contaminants Found at Actionable Level:	Lead VOCs
Redev. Funding Source:	Not reported
Redev. Funding Entity Name:	Not reported
Contaminants Found Below Actionable Level:	Not reported
Redevelopment Start Date:	Not reported
Assessment Funding Entity:	Not reported
Cleanup Funding Entity:	Not reported
Climate Adapt Mitig - Planning or Assessment:	Not reported
Cooperative Agreement Number:	96240822
Start Date:	Not reported
Ownership Entity:	Private
Additional Institutional Controls Information:	Not reported
Completion Date:	Not reported
Address of Data Sources (URL if available) 1:	Not reported
Cleanup Required:	U
Indicates Cleanup/Treatment Tech Implemented:	Not reported
Institutional Controls Required:	Y
IC Category Proprietary Controls:	Y
Excavation and Disposal of Soils:	Not reported
Extraction of contaminants:	Not reported
IC Cat. Info. Devices:	Y
Removal of materials (tanks and piping, etc.):	Not reported
IC Cat. Gov. Controls:	Not reported
Reduction of Contam Bioremediation/Phytoremediation:	Not reported
IC Cat. Enforcement Permit Tools:	Not reported
Cleanup of structures:	Not reported
IC in place date:	Not reported
Additional Cleanup/Treatment Tech Info:	Not reported
IC in place:	N
Address of Data Source (URL if available) 2:	Not reported
Indicate whether Engineering Controls are required:	Y
State/tribal program ID:	Not reported
Cover Technologies (e.g., Capping):	Y
Security (e.g., Guard, Fence):	Not reported
Immobilization Process:	Not reported
Engineering Barriers (e.g., Slurry Walls, Sheet):	Not reported
Other:	Not reported
Additional Engineering Controls Information:	Not reported

FORMER DUOFOLD CORPORATION (Continued) **1024079441**

Address of Data Source (URL if available) 3:	Not reported
Indicate whether Engineering Controls are in place:	Not reported
Date Engineering Controls put into place:	Not reported
ACRES Cleaned Up:	Not reported
Section 128(a) State/Tribal:	Not reported
Multipurpose - Cost Share Amount:	Not reported
Cleanup - Cost Share Amount:	Not reported
RLF Loan - Total Loan Amount:	Not reported
RLF - Loan Signed Date:	Not reported
RLF Loan - Anticipated Repayment Start Date:	Not reported
RLF Loan - Anticipated Repayment End Date:	Not reported
RLF Loan - Interest Rate:	Not reported
RLF Loan - EPA Funds Used:	Not reported
Contaminant Cleanup:	Not reported
RLF Loan - Cost Share Used:	Not reported
Media Affected:	Ground Water Soil
RLF Loan - Program Income Used:	Not reported
Media Cleanup:	Not reported
RLF Loan - Discounted:	Not reported
RLF Loan - Discount Percentage:	Not reported
RLF Subgrant - Total Subgrant Amount:	Not reported
RLF Subgrant - Signed Date:	Not reported
RLF Subgrant - EPA Funds Used:	Not reported
RLF Subgrant - Cost Share Used:	Not reported
RLF Subgrant - Program Income Used:	Not reported
RLF Direct Cleanup - Total Funding Amt:	Not reported
Num. of cleanup and re-dev. jobs:	Not reported
RLF Direct Cleanup - Source of Funding:	Not reported
RLF Leveraged - Funding Source Type:	Not reported
Past use greenspace acreage:	Not reported
Past use residential acreage:	Not reported
RLF Leveraged - Entity Providing Funding:	Not reported
RLF Leveraged - Funding Amount:	Not reported
Cleanup Completion Doc - NFA Letter Received:	Not reported
Past use commercial acreage:	Not reported
NFA Letter Date Received:	Not reported
Past use industrial acreage:	0.34
Cleanup Comp Doc - Letter/Signed Rep Qualified Pro:	Not reported
Future use greenspace acreage:	Not reported
Letter/Signed Report Date Received:	Not reported
Future use residential acreage:	Not reported
Future use commercial acreage:	Not reported
Cleanup Completion Doc- Other forms of Doc:	Not reported
Future use industrial acreage:	Not reported
Climate Adapt and Mitiga - Demo or Cleanup:	Not reported
ReDev Activity Funded:	Not reported
Amount of Funding Expended on this Activity 2:	Not reported
Number of Redevelopment Jobs Leveraged:	Not reported
Climate Adaptation and Mitigation Redevelopment:	Not reported
Radius:	0.5
Below Poverty Number:	556
Below Poverty Percent:	25.69
Meidan Income:	8076
Meidan Income Number:	1250
Meidan Income Percent:	57.76
Vacant Housing Number:	35
Vacant Housing Percent:	3.53

FORMER DUOFOLD CORPORATION (Continued) **1024079441**

Unemployed Number:	145
Unemployed Percent:	6.7
Name:	FORMER DUOFOLD CORPORATION
Address:	7 Spruce Street
City,State,Zip:	ILION, NY 13357
Property ID:	235928
Property Alias:	Not reported
Recipient Name:	R2 TBA - New York (STAG Funded)
Grant Type:	Not reported
Property Number:	120.20-1-63, 120.20-2-74.1, and 120.20-1-26
Parcel Size:	12.3
Latitude:	43.019805
Longitude:	-75.035295
Census Tract:	36043010300
State or Tribal Voluntary Response Program:	Y
Program Name:	Not reported
AA Activity Funded:	Not reported
Start Date:	Not reported
Redev Completition Date:	Not reported
Completed Date:	Not reported
Cleanup Funding:	Not reported
Cleanup Funding Source:	Not reported
Activity Funded:	Not reported
Assessment Funding:	Not reported
Assessment Funding Source:	Not reported
Redevelopment Funding:	Not reported
Contaminants REC:	Lead VOCs
Contaminants Found at Actionable Level:	Lead VOCs
Redev. Funding Source:	Not reported
Redev. Funding Entity Name:	Not reported
Contaminants Found Below Actionable Level:	Not reported
Redevelopment Start Date:	Not reported
Assessment Funding Entity:	EPA
Cleanup Funding Entity:	Not reported
Climate Adapt Mitig - Planning or Assessment:	Not reported
Cooperative Agreement Number:	n/a
Start Date:	2016-05-24 00:00:00
Ownership Entity:	Private
Additional Institutional Controls Information:	Not reported
Completion Date:	2017-05-12 00:00:00
Address of Data Sources (URL if available) 1:	Not reported
Cleanup Required:	U
Indicates Cleanup/Treatment Tech Implemented:	Not reported
Institutional Controls Required:	Y
IC Category Proprietary Controls:	Y
Excavation and Disposal of Soils:	Not reported
Extraction of contaminants:	Not reported
IC Cat. Info. Devices:	Y
Removal of materials (tanks and piping, etc.):	Not reported
IC Cat. Gov. Controls:	Not reported
Reduction of Contam Bioremediation/Phytoremediation:	Not reported
IC Cat. Enforcement Permit Tools:	Not reported
Cleanup of structures:	Not reported
IC in place date:	Not reported
Additional Cleanup/Treatment Tech Info:	Not reported
IC in place:	N

FORMER DUOFOLD CORPORATION (Continued) **1024079441**

Address of Data Source (URL if available) 2:	Not reported
Indicate whether Engineering Controls are required:	Y
State/tribal program ID:	Not reported
Cover Technologies (e.g., Capping):	Y
Security (e.g., Guard, Fence):	Not reported
Immobilization Process:	Not reported
Engineering Barriers (e.g., Slurry Walls, Sheet):	Not reported
Other:	Not reported
Additional Engineering Controls Information:	Not reported
Address of Data Source (URL if available) 3:	Not reported
Indicate whether Engineering Controls are in place:	Not reported
Date Engineering Controls put into place:	Not reported
ACRES Cleaned Up:	Not reported
Section 128(a) State/Tribal:	Not reported
Multipurpose - Cost Share Amount:	Not reported
Cleanup - Cost Share Amount:	Not reported
RLF Loan - Total Loan Amount:	Not reported
RLF - Loan Signed Date:	Not reported
RLF Loan - Anticipated Repayment Start Date:	Not reported
RLF Loan - Anticipated Repayment End Date:	Not reported
RLF Loan - Interest Rate:	Not reported
RLF Loan - EPA Funds Used:	Not reported
Contaminant Cleanup:	Not reported
RLF Loan - Cost Share Used:	Not reported
Media Affected:	Ground Water Soil
RLF Loan - Program Income Used:	Not reported
Media Cleanup:	Not reported
RLF Loan - Discounted:	Not reported
RLF Loan - Discount Percentage:	Not reported
RLF Subgrant - Total Subgrant Amount:	Not reported
RLF Subgrant - Signed Date:	Not reported
RLF Subgrant - EPA Funds Used:	Not reported
RLF Subgrant - Cost Share Used:	Not reported
RLF Subgrant - Program Income Used:	Not reported
RLF Direct Cleanup - Total Funding Amt:	Not reported
Num. of cleanup and re-dev. jobs:	Not reported
RLF Direct Cleanup - Source of Funding:	Not reported
RLF Leveraged - Funding Source Type:	Not reported
Past use greenspace acreage:	Not reported
Past use residential acreage:	Not reported
RLF Leveraged - Entity Providing Funding:	Not reported
RLF Leveraged - Funding Amount:	Not reported
Cleanup Completion Doc - NFA Letter Received:	N
Past use commercial acreage:	Not reported
NFA Letter Date Received:	Not reported
Past use industrial acreage:	0.34
Cleanup Comp Doc - Letter/Signed Rep Qualified Pro:	N
Future use greenspace acreage:	Not reported
Letter/Signed Report Date Received:	Not reported
Future use residential acreage:	Not reported
Future use commercial acreage:	Not reported
Cleanup Completion Doc- Other forms of Doc:	Not reported
Future use industrial acreage:	Not reported
Climate Adapt and Mitiga - Demo or Cleanup:	Not reported
ReDev Activity Funded:	Not reported
Amount of Funding Expended on this Activity 2:	Not reported
Number of Redevelopment Jobs Leveraged:	Not reported

FORMER DUOFOLD CORPORATION (Continued) **1024079441**

Climate Adaptation and Mitigation Redevelopment:	Not reported
Radius:	0.5
Below Poverty Number:	556
Below Poverty Percent:	25.69
Meidan Income:	8076
Meidan Income Number:	1250
Meidan Income Percent:	57.76
Vacant Housing Number:	35
Vacant Housing Percent:	3.53
Unemployed Number:	145
Unemployed Percent:	6.7

FINDS:
Registry ID: 110070164352

Click Here for FRS Facility Detail Report:

Environmental Interest/Information System:
The Assessment, Cleanup and Redevelopment Exchange System (ACRES) stores information reported by EPA Brownfields grant recipients on Brownfields properties assessed or cleaned up with grant funding, as well as information on Targeted Brownfields Assessments (TBA) performed by EPA Regions.
THE SUPERFUND ENTERPRISE MANAGEMENT SYSTEM (SEMS) INTEGRATES MULTIPLE LEGACY SYSTEMS INTO A COMPREHENSIVE TRACKING AND REPORTING TOOL, PROVIDING DATA ON THE INVENTORY OF ACTIVE AND ARCHIVED HAZARDOUS WASTE SITES EVALUATED BY THE SUPERFUND PROGRAM. IT CONTAINS SITES THAT ARE EITHER PROPOSED TO BE OR ARE ON THE NATIONAL PRIORITIES LIST (NPL) AS WELL AS SITES THAT ARE IN THE SCREENING AND ASSESSMENT PHASE FOR POSSIBLE INCLUSION ON THE NPL.

Click this hyperlink while viewing on your computer to access additional FINDS: detail in the EDR Site Report.

96
ENE
1/4-1/2
0.363 mi.
1918 ft.

ILION LANDFILL
EAST STREET/ RTE 5S
ILION, NY

NY SWF/LF **S127086496**
NY PFAS **N/A**
NY ILI

Relative:
Lower

Actual:
393 ft.

SWF/LF:

Name:	ILION LANDFILL
Address:	EAST STREET/ RTE 5S
City,State,Zip:	ILION, NY
Flag:	INACTIVE
Region Code:	6
Phone Number:	Not reported
Owner Name:	Village of Ilion
Owner Type:	Municipal
Owner Address:	49 Morgan Street
Owner Addr2:	Not reported
Owner City,St,Zip:	Ilion, NY 13357
Owner Email:	Not reported
Owner Phone:	Not reported
Contact Name:	MariJo Thompson, Treasurer
Contact Address:	Not reported
Contact Addr2:	Not reported
Contact City,St,Zip:	Not reported
Contact Email:	Not reported

ILION LANDFILL (Continued) **S127086496**

Contact Phone:	315-895-7449
Activity Desc:	MSW
Activity Number:	Not reported
Active:	Not reported
East Coordinate:	Not reported
North Coordinate:	Not reported
Accuracy Code:	1: Good; Perimeter clear
Regulatory Status:	None
Waste Type:	Not reported
Authorization #:	Not reported
Authorization Date:	Not reported
Expiration Date:	Not reported
Operator Name:	Not reported
Operator Type:	Not reported
Laste Date:	Not reported

PFAS 2:

Region:	6
SW ID:	22S71
Name:	ILION LANDFILL
Address:	EAST STREET/ RTE 5S
City,State,Zip:	ILION, NY
Facility Name From the ILI File:	Ilion Landfill
Owner Name:	Village of Ilion
Min# Concentration (ng/L):	Not reported
Max Concentration (ng/L):	Not reported
Max# PFOS Concentration (ng/L):	10.300000000000001
Max# PFOA + PFOS Concentration (ng/L):	14.4
Internal field base on where data is from:	PFOA PFOS Summary
Year:	Not reported
Latitude:	43.016335
Longitude:	-75.024364

ILI:

Name:	ILION LANDFILL
Address:	EAST STREET/ RTE 5S
City,State,Zip:	ILION, NY
Latitude:	43.016335
Longitude:	-75.024364
Region:	6
SWID:	22S71
NY Inactive List:	Class N
Inactive Reg Number:	622004
Alternative Facility Names:	Not reported
Removed:	N
Why Removed:	Not reported
Location Accuracy:	1: Good; Perimeter clear
Date Of Last Inspection:	43067
Owner Name:	Village of Ilion
Owner Type:	Municipal
Owner Address:	49 Morgan Street
Owner Email:	Not reported
Owner Phone:	Not reported
Contact Name:	MariJo Thompson, Treasurer
Contact Address:	Not reported
Contact Email:	Not reported

ILION LANDFILL (Continued) **S127086496**

Contact Phone:	315-895-7449
Authorization:	None
Number:	Not reported
Issue Date:	Not reported
Expiration Date:	Not reported
Start Date:	1933
Stop Date:	1971
Landfill Type:	MSW

97
NW
1/4-1/2
0.364 mi.
1923 ft.

MIDTOWN WINGS & WHEELS, INC.
165 WEST MAIN STREET
ILION V, NY 13357

UST FINDER **1028585134**
UST FINDER RELEASE **N/A**

Relative:
Lower

Actual:
401 ft.

UST FINDER:

Object ID:	317813
Facility ID:	NY41352
Name:	MIDTOWN WINGS & WHEELS, INC.
Address:	165 WEST MAIN STREET
City,State,Zip:	ILION V, NY 13357
Address Match Type:	Not reported
Open USTs:	0
Closed USTs:	1
TOS USTs:	0
Population 1500ft:	1245
Private Wells 1500ft:	7
Within 100yr Floodplain:	Yes
Land Use:	Developed, Medium Intensity
Within SPA:	No
SPA PWS Facility ID:	Not reported
SPA Water Type:	Not reported
SPA Facility Type:	Not reported
SPA HUC12:	Not reported
Within WHPA:	Yes
WHPA PWS Facility ID:	NY2102307_83546
WHPA Water Type:	GW - Ground water
WHPA Facility Type:	WL - Well
WHPA HUC12:	020200040704
Facility Status:	Closed UST(s)
Date of Last Inspection:	Not reported
EPA Region:	2
Tribe:	Not reported
Coordinate Source:	State
X Coord:	-75.0412669999999
Y Coord:	43.018227
Latitude:	43.018227
Longitude:	-75.041267

UST FINDER:

Object ID:	1265617
Facility ID:	NY41352
Tank ID:	NY63905
Tank Status:	Closed
Installation Date:	1979/06/01 16:00:00+00
Removal Date:	Not reported
Tank Capacity:	2000
Substances:	Not reported

MIDTOWN WINGS & WHEELS, INC. (Continued) **1028585134**

Tank Wall Type: Not reported

UST FINDER RELEASE:

Object ID:	252357
Facility ID:	NY153517
Lust ID:	NY9811279
Name:	MIDTOWN WINGS & WHEELS
Address:	165 WEST MAIN STREET
City,State,Zip:	ILION V, NY 0
Address Match Type:	Not reported
Reported Date:	1998/12/08 15:59:59+00
Status:	No Further Action
Substance:	Not reported
Population within 1500ft:	1352
Domestic Wells within 1500ft:	8
Land Use:	Developed, Medium Intensity
Within SPA:	No
SPA PWS Facility ID:	Not reported
SPA Water Type:	Not reported
SPA Facility Type:	Not reported
SPA HUC12:	Not reported
Within WHPA:	Yes
WHPA PWS Facility ID:	NY2102307_83546
WHPA Water Type:	GW - Ground water
WHPA Facility Type:	WL - Well
WHPA HUC12:	020200040704
Within 100yr Floodplain:	No
Tribe:	Not reported
EPA Region:	2
NFA Letter 1:	Not reported
NFA Letter 2:	Not reported
NFA Letter 3:	Not reported
NFA Letter 4:	Not reported
Closed With Residual Contaminate:	Not reported
Coordinate Source:	State
X Coord:	-75.04153
Y Coord:	43.0177200000001
Latitude:	43.0177199999999
Longitude:	-75.0415299999999

---

98 **ILION MARINA** **NY LTANKS** **S102163929**
NNE **MARINA ROAD** **NY Spills** **N/A**
1/4-1/2 **ILION V, NY**
0.388 mi.
2048 ft.

Relative:
Lower

Actual:
382 ft.

LTANKS:

Name:	ILION MARINA
Address:	MARINA ROAD
City,State,Zip:	ILION V, NY
Spill Number/Closed Date:	9903220 / 1999-06-21
Facility ID:	9903220
Site ID:	165054
Spill Date:	1999-06-21
Spill Cause:	Tank Overfill
Spill Source:	Vessel

ILION MARINA (Continued) **S102163929**

Spill Class:	C3
Cleanup Ceased:	Not reported
SWIS:	2200
Investigator:	LUCANTONIO
Referred To:	Not reported
Reported to Dept:	1999-06-21
CID:	312
Water Affected:	ERIE BARGE CANAL
Spill Notifier:	Fire Department
Last Inspection:	Not reported
Recommended Penalty:	False
Meets Standard:	True
UST Involvement:	False
Remediation Phase:	0
Date Entered In Computer:	1999-06-21
Spill Record Last Update:	1999-06-22
Spiller Name:	Not reported
Spiller Company:	JOSEPH T. CHARLES
Spiller Address:	3360 BARROW ISLAND ROAD
Spiller County:	001
Spiller Contact:	TOM STUBBLY
Spiller Phone:	Not reported
Spiller Extention:	Not reported
DEC Region:	6
DER Facility ID:	139138
Latitude:	Not reported
Longitude:	Not reported
DEC Memo:	Not reported
Remarks:	PERSONAL CRAFT LEAKING AT THE MARINA - FD ATTEMPTING TO BOOM OFF THE SPILL TO CONTAIN

All Materials:

Site ID:	165054
Operable Unit ID:	1082140
Operable Unit:	01
Material ID:	303149
Material Code:	0008
Material Name:	diesel
Case No.:	Not reported
Material FA:	Petroleum
Quantity:	19.00
Units:	G
Recovered:	.00
Resource Affected:	Surface Water
Oxygenate:	Not reported

SPILLS:

Name:	ILION MARINA
Address:	MARINA ROAD
City,State,Zip:	ILION V, NY
Spill Number/Closed Date:	9405518 / 1994-07-26
Facility ID:	9405518
Facility Type:	ER
DER Facility ID:	139138
Site ID:	165053
DEC Region:	6

ILION MARINA (Continued) **S102163929**

Spill Cause:	Unknown
Spill Class:	D4
SWIS:	2200
Spill Date:	1994-07-22
Investigator:	PICKETT
Referred To:	Not reported
Reported to Dept:	1994-07-22
CID:	Not reported
Water Affected:	BARGE CANAL
Spill Source:	Unknown
Spill Notifier:	Federal Government
Cleanup Ceased:	1994-07-26
Cleanup Meets Std:	True
Last Inspection:	Not reported
Recommended Penalty:	False
UST Trust:	False
Remediation Phase:	0
Date Entered In Computer:	Not reported
Spill Record Last Update:	2017-05-15
Spiller Name:	Not reported
Spiller Company:	UNKNOWN
Spiller Address:	Not reported
Spiller Company:	999
Contact Name:	Not reported
Latitude:	Not reported
Longitude:	Not reported
DEC Memo:	7/22/94 CHECKED AREA AT 2330 AND NO SHEEN NOTED (DP) 7/26/94 CHECKED AREA ON 7/23/94, 7/24/94 AND 7/25/94 AND NO SHEEN OR ODORS WERE NOTED (DP)
Remarks:	SIGHTING OF SHEEN ON WATER. ACTIONS UNKNOWN. SPILL NEEDS TO BE CONTAINED SOMEHOW - CALL BACK TO EPA.

All Materials:

Site ID:	165053
Operable Unit ID:	1002725
Operable Unit:	01
Material ID:	382098
Material Code:	0066A
Material Name:	unknown petroleum
Case No.:	Not reported
Material FA:	Petroleum
Quantity:	.00
Units:	Not reported
Recovered:	.00
Resource Affected:	Surface Water
Oxygenate:	Not reported

U99 **RED APPLE FOOD MART M0355/355** **UST FINDER** **1028586653**
NW **190 WEST MAIN STREET** **UST FINDER RELEASE** **N/A**
1/4-1/2 **ILION V, NY 13357**
0.410 mi.
2166 ft. **Site 1 of 2 in cluster U**

Relative: UST FINDER:
Lower

Object ID:	317685
Facility ID:	NY42709
Name:	RED APPLE FOOD MART M0355/355

Actual:
396 ft.

RED APPLE FOOD MART M0355/355 (Continued) **1028586653**

Address:	190 WEST MAIN STREET
City,State,Zip:	ILION V, NY 13357
Address Match Type:	Not reported
Open USTs:	0
Closed USTs:	3
TOS USTs:	0
Population 1500ft:	957
Private Wells 1500ft:	6
Within 100yr Floodplain:	No
Land Use:	Developed, Medium Intensity
Within SPA:	No
SPA PWS Facility ID:	Not reported
SPA Water Type:	Not reported
SPA Facility Type:	Not reported
SPA HUC12:	Not reported
Within WHPA:	No
WHPA PWS Facility ID:	Not reported
WHPA Water Type:	Not reported
WHPA Facility Type:	Not reported
WHPA HUC12:	Not reported
Facility Status:	Closed UST(s)
Date of Last Inspection:	Not reported
EPA Region:	2
Tribe:	Not reported
Coordinate Source:	State
X Coord:	-75.028646
Y Coord:	43.0114110000001
Latitude:	43.011411
Longitude:	-75.028646

UST FINDER:

Object ID:	1271162
Facility ID:	NY42709
Tank ID:	NY65835
Tank Status:	Closed
Installation Date:	1990/04/01 15:59:59+00
Removal Date:	Not reported
Tank Capacity:	4000
Substances:	Not reported
Tank Wall Type:	Not reported

Object ID:	1271163
Facility ID:	NY42709
Tank ID:	NY65836
Tank Status:	Closed
Installation Date:	1990/04/01 15:59:59+00
Removal Date:	Not reported
Tank Capacity:	4000
Substances:	Not reported
Tank Wall Type:	Not reported

Object ID:	1271164
Facility ID:	NY42709
Tank ID:	NY67864
Tank Status:	Closed
Installation Date:	1980/04/01 16:00:00+00
Removal Date:	Not reported
Tank Capacity:	10000

RED APPLE FOOD MART M0355/355 (Continued) **1028586653**

Substances: Not reported
Tank Wall Type: Not reported

UST FINDER RELEASE:

Object ID:	252355
Facility ID:	NY67135
Lust ID:	NY9612680
Name:	RED APPLE
Address:	190 WEST MAIN STREET
City,State,Zip:	ILION V, NY 0
Address Match Type:	Not reported
Reported Date:	1997/01/24 15:59:59+00
Status:	No Further Action
Substance:	Not reported
Population within 1500ft:	1254
Domestic Wells within 1500ft:	7
Land Use:	Developed, Open Space
Within SPA:	No
SPA PWS Facility ID:	Not reported
SPA Water Type:	Not reported
SPA Facility Type:	Not reported
SPA HUC12:	Not reported
Within WHPA:	Yes
WHPA PWS Facility ID:	NY2102307_83546
WHPA Water Type:	GW - Ground water
WHPA Facility Type:	WL - Well
WHPA HUC12:	020200040704
Within 100yr Floodplain:	No
Tribe:	Not reported
EPA Region:	2
NFA Letter 1:	Not reported
NFA Letter 2:	Not reported
NFA Letter 3:	Not reported
NFA Letter 4:	Not reported
Closed With Residual Contaminate:	Not reported
Coordinate Source:	State
X Coord:	-75.0420999999999
Y Coord:	43.0184100000001
Latitude:	43.01841
Longitude:	-75.0421

U100 **BUSY BEE STORE #24** **NY LTANKS S100158731**
NW **190 WEST MAIN ST** **NY Spills N/A**
1/4-1/2 **ILION V, NY**
0.428 mi.
2259 ft. **Site 2 of 2 in cluster U**

Relative: **Lower**
Actual: **399 ft.**

LTANKS:

Name:	BUSY BEE STORE #24
Address:	190 WEST MAIN ST
City,State,Zip:	ILION V, NY
Spill Number/Closed Date:	8902561 / 1989-06-22
Facility ID:	8902561
Site ID:	212792
Spill Date:	1989-06-12
Spill Cause:	Tank Test Failure

BUSY BEE STORE #24 (Continued) **S100158731**

Spill Source:	Gasoline Station or other PBS Facility
Spill Class:	Not reported
Cleanup Ceased:	1989-06-22
SWIS:	2200
Investigator:	DIJOHNSO
Referred To:	Not reported
Reported to Dept:	1989-06-12
CID:	Not reported
Water Affected:	Not reported
Spill Notifier:	Tank Tester
Last Inspection:	Not reported
Recommended Penalty:	False
Meets Standard:	True
UST Involvement:	True
Remediation Phase:	0
Date Entered In Computer:	1989-06-29
Spill Record Last Update:	1996-09-09
Spiller Name:	Not reported
Spiller Company:	REINHARDT OIL
Spiller Address:	Not reported
Spiller County:	001
Spiller Contact:	Not reported
Spiller Phone:	Not reported
Spiller Extention:	Not reported
DEC Region:	6
DER Facility ID:	176297
Latitude:	43.0184114
Longitude:	-75.0421044
DEC Memo:	Prior to Sept, 2004 data translation this spill Lead_DEC Field was JOHNSON 06/15/89: SPOKE TO RUDY BALLARD/TANK TESTED TIGHT WHEN DROPPED TO TOP OF TANK/SUSPECT VENT LINE (DJ). 06/22/89: SYSTEM RETESTED TIGHT/DON JOHNSON ON SITE OBSERVED TEST/TESTER SAID PREVIOUS FAILURE PROBABLY DUE TO AIR POCKET (DJ).
Remarks:	TO POSSIBLY EXCAVATE JUNE 13, 1989

All TTF:

Facility ID:	8902561
Spill Number:	8902561
Spill Tank Test:	1535578
Site ID:	212792
Tank Number:	Not reported
Tank Size:	0
Material:	0009
EPA UST:	Not reported
UST:	Not reported
Cause:	Not reported
Source:	Not reported
Test Method:	00
Test Method 2:	Unknown
Leak Rate:	.00
Gross Fail:	Not reported
Modified By:	Spills
Last Modified Date:	Not reported

All Materials:

Site ID:	212792
Operable Unit ID:	930018

BUSY BEE STORE #24 (Continued) **S100158731**

Operable Unit:	01
Material ID:	450255
Material Code:	0009
Material Name:	gasoline
Case No.:	Not reported
Material FA:	Petroleum
Quantity:	.00
Units:	L
Recovered:	.00
Resource Affected:	Groundwater
Oxygenate:	Not reported

Name:	BUSY BEE STORE #24
Address:	190 WEST MAIN STREET
City,State,Zip:	ILION V, NY
Spill Number/Closed Date:	8912317 / 2012-08-15
Facility ID:	8912317
Site ID:	212793
Spill Date:	1990-03-27
Spill Cause:	Tank Test Failure
Spill Source:	Gasoline Station or other PBS Facility
Spill Class:	B2
Cleanup Ceased:	Not reported
SWIS:	2228
Investigator:	SCREICHI
Referred To:	Not reported
Reported to Dept:	1990-03-27
CID:	Not reported
Water Affected:	Not reported
Spill Notifier:	Tank Tester
Last Inspection:	Not reported
Recommended Penalty:	False
Meets Standard:	False
UST Involvement:	True
Remediation Phase:	0
Date Entered In Computer:	1990-04-02
Spill Record Last Update:	2017-04-05
Spiller Name:	BART A. JENSEN
Spiller Company:	UNITED REFINING CO. OF PA
Spiller Address:	P.O. BOX 688
Spiller County:	001
Spiller Contact:	RUDY BALLARD
Spiller Phone:	Not reported
Spiller Extention:	Not reported
DEC Region:	6
DER Facility ID:	290570
Latitude:	43.0181879
Longitude:	-75.0416480
DEC Memo:	Prior to Sept, 2004 data translation this spill Lead_DEC Field was JOHNSON 03/27/90: SPOKE WITH BRUCE CORNELL, TESTER. WILL HAVE BUSY BEE PEOPLE COME IN TO EXCAVATE FOR RETEST. (DJ). 03/28/90: SPOKE WITH RUDY BALLARD - EXCAVATING TOP OF TANK TODAY, WILL TRY TO RETEST TOMORROW OR FRIDAY. (DJ). 04/03/90: ONE TANK PULLED, NOTED HOLE IN TANK, FREE PRODUCT IN EXCAVATION. (DJ). 04/04/90: BRUCE CORNELL FINISHED RETEST - .3997 GPH. (DJ). 04/09/90: THREE 3K TANKS UNCOVERED AND PULLED. AT LEAST TWO HAVE HOLES IN THEM. SOIL IS ABOUT ALL

BUSY BEE STORE #24 (Continued) **S100158731**

CONTAMINATED. (DJ). 04/09/90: THREE - 3K UNCOVERED & PULLED. AT LEAST TWO TANKS HAVE HOLES IN THEM. (DJ). 04/11/90: ALL TANKS PULLED. EVERYTHING CONTAMINATED. (DJ). 04/16/90: CONTRACTOR DIGGING OUT EXCAVATION. CLAY AT BOTTOM OF EXCAVATION. HNU READINGS IN CLAY 30-40PPM. WILL NEED BIGGER MACHINE TO KEEP DIGGING. (DJ). 04/17/90: CALLED RUDY BALLARD, ADVISED HIM OF SITUATION. HE INDICATED HE WANTS TO TRY TO DIG CLEAN. WILL CALL HIS CONTRACTOR. (DJ). 04/18/90: FINISHING EXCAVATION-CAN'T DIG CLEAN. CLAY ON BOTTOM HNU 15 PPM. SOIL ON NORTH SIDE AT BOTTOM-HNU-400 PPM. STORM SEWER EXPOSED TO WEST. DUG TO VILLAGE ROW TO NORTH. (DJ). 04/25/90: GWI & SOIL LETTER SENT. (DJ). 05/01/90: CONTAMINATED SOIL (437 YDS.) DISPOSED OF. (JM). 06/13/90: SOIL DISPOSAL PAPERWORK RECEIVED. (JM). 08/01/90: RECEIVED GWI REPORT FOR PLUMLEY ENGINEERING DATED 7/24/90. (DJ). 10/25/90: REVIEWED AND RESPONDED TO 7/24/90 REPORT. (DJ). 11/14/90: JIM EDWARDS OF FLI SAMPLED MW'S. (DP). 01/17/91: BRETT OF INDUSTRIAL TANK SERVICE SAMPLING WELLS/MW#3 HAD HEAVY SHEEN TO FILM OF PRODUCT & STRONG ODOR. (DP). 08/13/91: REVIEWED & RESPONDED TO 5/20/91 REPORT RECEIVED 7/12/91/NEED TO INSTALL RECOVERY SYSTEM. (DJ). 09/27/91: ANGELO & BRYAN OF UPSTATE SAMPLED ALL 3 MW'S. (DP). 01/28/92: REVIEWED & RESPONDED TO 1/21/92 GWI REPORT. (DJ). 03/03/92: FRANK J. PLUMLEY & PARRATT-WOLFF ON SITE DRILLING 2 MW'S. (DP). 03/16/92: GRAHAM SMITH OF FLI SAMPLED 5 MW'S. (DP). 06/02/92: REVIEWED & RESPONDED TO REPORT DATED 5/22/92 & REMEDIATION PROPOSAL FOR VAPOR EXTRACTION DATED 5/14/92. (DJ). 09/12/2000: SOIL PAPERWORK RECEIVED FOR 151.02 TONS OF SOIL TRANSPORTED TO HIGH ACRES LANDFILL (HM). 1/22/2004: REVIEWED FILE AND RANKED. NEEDS ADDITIONAL EXCAVATION FOR CLOSURE. (DJ 6/9/2005: RP/NEEDS ADDITIONAL INVESTIGATION LETTERS TO REINHART COMPANY & UNITED REFINING CO OF PA. RESPONSE DATE OF 7/8/2005. (JD) 9/22/2005: AUGUST 2005 GROUNDWATER SAMPLING EVENT AND HISTORY SUBMITTED BY PLUMLEY ENGINEERS. REINHARDT CORP IS PREPARED TO MOVE FORWARD WITH INVESTIGATION WORK. (JD) 9/26/2005: SUBSURFACE INVESTIGATION PROPOSAL SUBMITTED BY PLUMLEY ENGINEERS. DEC REVIEW LETTER AND NOTICE TO PROCEED WITH INVESTIGATION SENT 10/17/2005. (JD) 1/9/2006: REVIEWED & RESPONDED TO SUBSURFACE INVESTIGATION REPORT DATED 1/3/2006. (JD) 4/18/2006: REVIEWED AND APPROVED WORKPLAN FOR SUBSURFACE INVESTIGATION PREPARED BY MATRIX FOR UNITED REFINING COMPANY AND REINHARDT. (JD) 3/31/2008: REVISED WORKPLAN SUBMITTED AND APPROVED. UNITED REFINING AND SALVATION ARMY ATTORNEYS COULD NOT AGREE TO TERMS FOR OFF SITE INVESTIGATION. REVISED WORK PLAN PROPOSAL BY MATRIX ENV TECH. INCLUDES BORINGS NEAR SALVATION ARMY PROPERTY LINE. (JD) 12/17/2008: REVIEW LETTER TO TODD FRANCE, UNITED REFINING, REGARDING REVIEW OF EXPANDED SUBSURFACE INVESTIGATION REPORT - FORMER KWIK FILL M355. ADDITIONAL INVESTIGATION NEEDED TO EAST ON SALVATION ARMY PROPERTY. MW6 - 0.64' FREE PRODUCT. SB1 SB2 = HIGH SVOC'S. UNITED NEEDS ACCESS AGREEMENT WITH SALVATION ARMY. DEC WILL DO ACCESS LETTER WITH SALVATION ARMY IF NECESSARY. (JD) 12/26/2008: REVIEWED JULY AND NOVEMBER 2008 QUARTERLY STATUS REPORT DATED 12/17/2008 AND PREPARED BY MATRIX. MW6 FREE PRODUCT PRESENT. MW3, MW4, MW7, MW8 HAVE HAD ELEVATED OF TOTAL VOC'S DURING 2008. FURTHER INVESTIGATION NEEDED AND SHORT TERM RESPONSE NEEDED FOR FREE PRODUCT IN MW6. SEE 12/17/2008 LETTER TO TODD FRANCE REGARDING NEED TO MOVE FORWARD. (JD) 2/2/2009: REVIEWED 1/15/2009 LETTER FROM TODD FRANCE, UNITED REFINING COMPANY. URC DOES NOT BELIEVE IT IS RESPONSIBE FOR ANY OFFSITE IMPACTS ON ONSITE IMPACTS. REVIEWED 1/15/2009 MATRIX REPORT - CONCLUSIONS REGARDING THE SOURCE OF PETROLEUM IMPACTS TO SOIL AND GROUNDWATER - RED APPLE FOOD MART, DOCUMENTS SITE HISTORY AND INCLUDES FORENSICS LAB ANALYSIS. DEC LETTER TO URC ADVISING THEM THEY

BUSY BEE STORE #24 (Continued) **S100158731**

ARE RP AND ARE IN PART RESPONSIBLE FOR SPILL. ACCESS LETTER INCLUDED FOR DEC TO CLEANUP SPILL ON URP PROPERTY. LETTER TO SALVATION ARMY WITH ACCESS LETTER INCLUDED - DEC PLANS TO GO OFF SITE FOR INVESTIGATION AND CLEAN UP. (JD) 3/19/2009: PULLED PIN FOR OFFSITE INVESTIGATION - OPTECH - SHAWN SMITH. (JD) 10/13/2009: RECEIVED SUBSURFACE INVESTIGATION REPORT FOR FORMER BUSY BEE STORE PREPARED BY OPTECH AND DATED 10/9/2010. INVESTIGATON ON ADJACENT PROPERTY OWNED BY SALVATION ARMY. FINDINGS INDICATE PLUME MIGRATION AND A LARGE MASS OF GROSSLY CONTAMINATED SOILS AND GW IMPACTS ON SALVATION ARMY PROPERTY. RECOMMEND ESCAVATION OF IMPACTED SOILS. (JD) 10/14/2009: COPY OF OPTECH SUBSURFACE INVESTIGATION REPORT SENT TO RP'S AND SALVATION ARMY. (JD) 1/19/2010: REVIEWED 1/13/2010 LETTER TODD FRANCE, URC TO RUDY BALLARD, REINHARDT CORP. - URC WANTS BUSY BEE TO PAY 90% OF REMEDIAL COSTS. (JD) 2/10/10: REVIEWED LETTER DATED 1/13/2010 FROM MATRIX REQUESTING DEC/OP TECH TO COLLECT SAMPLES AT MW-13 AND MW-6. LETTER FROM DEC AGREEING TO HAVE OPTECH COLLECT SAMPLES AND PROVIDE THE SAMPLES TO MATRIX FOR ANALYSIS. (JD) 2/10/2010: REMEDIAL PLAN FOR FORMER BUSY BEE PREPARED BY OPTECH AND DATED 1/29/2010. OPTION 1 INCLUDES EXCAVATION OF BUSY BEE AND SALVATION ARMY SITE, 6500 TONS OF SOIL = $450,000. OPTION 2 EXCAVATION OF SALVATION ARMY ONLY WITH BUSY BEE EXCAVATION BY RP AT SAME TIME. 4000 TONS EXCAVATED = $275,000. OPTION 3 EXCAVATE 4000 TONS OF SOIL AT SALVATION ARMY AND INSTALL SUBSURFACE BARRIER = $450,000. COPY OF REPORTS TRANSMITTED TO RP AND CONSULTANTS. (JD) 2/10/2010: REVIEWED PILOT TEST ADDENDUM PREPARED BY MATRIX AND DATED 1/21/2010 ALONG WITH PILOT TEST REPORT DATED 10/25/2009. BASED ON THE PILOT TEST WORK HIGH FLOW SOIL VAPOR EXTRACTION (SVE) AND AIR SPARGING (AS) WILL NOT WORK DUE TO THE PRESENCE OF CLAY, SILT AND THE WATER TABLE. NOW MATRIX IS RECOMMENDING LOW-FLOW AS AND/OR OXYGEN INJECTION. (JD) 4/21/2010: REVIEWED DECEMBER 2009 QUARTERLY SITE STATUS REPORT PREPARED BY MATRIX AND DATED 2/18/2010. TOTAL VOC'S : MW-3 = 706 PPB, MW-4 = 1,032 PPB, MW-6 = 21,432 PPB, MW-7 = 795 PPB (JD) 5/12/2010: RECEIVED MARCH, 2010 QUARTERLY STATUS REPORT PREPARED BY MATRIX AND DATED 5/7/2010. GW IMPACTS AT MW2, MW3, MW6, MW7, MW8. FREE PRODUCT AT MW6. (JD) 8/10/10: SPILL ASSIGNED TO SCOTT REICHINGER (JD) 12/15/2010: SENT UPDATE LETTER TO UR AND BB, INCLUDING CD OF ALL PIN WORK PERFORMED TO DATE. NO PLAN TO SPEND ADDITIONAL PIN MONEY AT THIS TIME.(SR) 07/02/2012: EGGANS TO EXCAVATE BOTH URC AND SALVATION ARMY PROPERTY.H-PIN OPENED. ALL ACCESSIBLE PETROLEUM SOIL CONTAMINATION TO BE REMOVED. (SR)

Remarks: TO EXCAVATE AND INVESTIGATE

All TTF:

Facility ID:	8912317
Spill Number:	8912317
Spill Tank Test:	1536886
Site ID:	212793
Tank Number:	Not reported
Tank Size:	0
Material:	1213A
EPA UST:	Not reported
UST:	Not reported
Cause:	Not reported
Source:	Not reported
Test Method:	00
Test Method 2:	Unknown
Leak Rate:	.00
Gross Fail:	Not reported

BUSY BEE STORE #24 (Continued) **S100158731**

Modified By: Spills
Last Modified Date: Not reported

All Materials:
Site ID: 212793
Operable Unit ID: 938011
Operable Unit: 01
Material ID: 441786
Material Code: 0009
Material Name: gasoline
Case No.: Not reported
Material FA: Petroleum
Quantity: .00
Units: G
Recovered: .00
Resource Affected: Soil, Groundwater
Oxygenate: Not reported

Site ID: 212793
Operable Unit ID: 938011
Operable Unit: 01
Material ID: 2096552
Material Code: 1213A
Material Name: MTBE (methyl-tert-butyl ether)
Case No.: 01634044
Material FA: Hazardous Material
Quantity: Not reported
Units: Not reported
Recovered: Not reported
Resource Affected: Not reported
Oxygenate: Not reported

Name: BUSY BEE STORE #24
Address: 190 WEST MAIN STREET
City,State,Zip: ILION V, NY
Spill Number/Closed Date: 8912317 / 2012-08-15
Facility ID: 8912317
Site ID: 212793
Spill Date: 1990-03-27
Spill Cause: Tank Test Failure
Spill Source: Gasoline Station or other PBS Facility
Spill Class: B2
Cleanup Ceased: Not reported
SWIS: 2228
Investigator: SCREICHI
Referred To: Not reported
Reported to Dept: 1990-03-27
CID: Not reported
Water Affected: Not reported
Spill Notifier: Tank Tester
Last Inspection: Not reported
Recommended Penalty: False
Meets Standard: False
UST Involvement: True
Remediation Phase: 0
Date Entered In Computer: 1990-04-02

BUSY BEE STORE #24 (Continued) **S100158731**

Spill Record Last Update:	2017-04-05
Spiller Name:	RUDY BALLARD
Spiller Company:	REINHARDT/BUSY BEE STORE
Spiller Address:	P.O.BOX B
Spiller County:	001
Spiller Contact:	RUDY BALLARD
Spiller Phone:	Not reported
Spiller Extention:	Not reported
DEC Region:	6
DER Facility ID:	290570
Latitude:	43.0181879
Longitude:	-75.0416480
DEC Memo:	Prior to Sept, 2004 data translation this spill Lead_DEC Field was JOHNSON 03/27/90: SPOKE WITH BRUCE CORNELL, TESTER. WILL HAVE BUSY BEE PEOPLE COME IN TO EXCAVATE FOR RETEST. (DJ). 03/28/90: SPOKE WITH RUDY BALLARD - EXCAVATING TOP OF TANK TODAY, WILL TRY TO RETEST TOMORROW OR FRIDAY. (DJ). 04/03/90: ONE TANK PULLED, NOTED HOLE IN TANK, FREE PRODUCT IN EXCAVATION. (DJ). 04/04/90: BRUCE CORNELL FINISHED RETEST - .3997 GPH. (DJ). 04/09/90: THREE 3K TANKS UNCOVERED AND PULLED. AT LEAST TWO HAVE HOLES IN THEM. SOIL IS ABOUT ALL CONTAMINATED. (DJ). 04/09/90: THREE - 3K UNCOVERED & PULLED. AT LEAST TWO TANKS HAVE HOLES IN THEM. (DJ). 04/11/90: ALL TANKS PULLED. EVERYTHING CONTAMINATED. (DJ). 04/16/90: CONTRACTOR DIGGING OUT EXCAVATION. CLAY AT BOTTOM OF EXCAVATION. HNU READINGS IN CLAY 30-40PPM. WILL NEED BIGGER MACHINE TO KEEP DIGGING. (DJ). 04/17/90: CALLED RUDY BALLARD, ADVISED HIM OF SITUATION. HE INDICATED HE WANTS TO TRY TO DIG CLEAN. WILL CALL HIS CONTRACTOR. (DJ). 04/18/90: FINISHING EXCAVATION-CAN'T DIG CLEAN. CLAY ON BOTTOM HNU 15 PPM. SOIL ON NORTH SIDE AT BOTTOM-HNU-400 PPM. STORM SEWER EXPOSED TO WEST. DUG TO VILLAGE ROW TO NORTH. (DJ). 04/25/90: GWI & SOIL LETTER SENT. (DJ). 05/01/90: CONTAMINATED SOIL (437 YDS.) DISPOSED OF. (JM). 06/13/90: SOIL DISPOSAL PAPERWORK RECEIVED. (JM). 08/01/90: RECEIVED GWI REPORT FOR PLUMLEY ENGINEERING DATED 7/24/90. (DJ). 10/25/90: REVIEWED AND RESPONDED TO 7/24/90 REPORT. (DJ). 11/14/90: JIM EDWARDS OF FLI SAMPLED MW'S. (DP). 01/17/91: BRETT OF INDUSTRIAL TANK SERVICE SAMPLING WELLS/MW#3 HAD HEAVY SHEEN TO FILM OF PRODUCT & STRONG ODOR. (DP). 08/13/91: REVIEWED & RESPONDED TO 5/20/91 REPORT RECEIVED 7/12/91/NEED TO INSTALL RECOVERY SYSTEM. (DJ). 09/27/91: ANGELO & BRYAN OF UPSTATE SAMPLED ALL 3 MW'S. (DP). 01/28/92: REVIEWED & RESPONDED TO 1/21/92 GWI REPORT. (DJ). 03/03/92: FRANK J. PLUMLEY & PARRATT-WOLFF ON SITE DRILLING 2 MW'S. (DP). 03/16/92: GRAHAM SMITH OF FLI SAMPLED 5 MW'S. (DP). 06/02/92: REVIEWED & RESPONDED TO REPORT DATED 5/22/92 & REMEDIATION PROPOSAL FOR VAPOR EXTRACTION DATED 5/14/92. (DJ). 09/12/2000: SOIL PAPERWORK RECEIVED FOR 151.02 TONS OF SOIL TRANSPORTED TO HIGH ACRES LANDFILL (HM). 1/22/2004: REVIEWED FILE AND RANKED. NEEDS ADDITIONAL EXCAVATION FOR CLOSURE. (DJ 6/9/2005: RP/NEEDS ADDITIONAL INVESTIGATION LETTERS TO REINHART COMPANY & UNITED REFINING CO OF PA. RESPONSE DATE OF 7/8/2005. (JD) 9/22/2005: AUGUST 2005 GROUNDWATER SAMPLING EVENT AND HISTORY SUBMITTED BY PLUMLEY ENGINEERS. REINHARDT CORP IS PREPARED TO MOVE FORWARD WITH INVESTIGATION WORK. (JD) 9/26/2005: SUBSURFACE INVESTIGATION PROPOSAL SUBMITTED BY PLUMLEY ENGINEERS. DEC REVIEW LETTER AND NOTICE TO PROCEED WITH INVESTIGATION SENT 10/17/2005. (JD) 1/9/2006: REVIEWED & RESPONDED TO SUBSURFACE INVESTIGATION REPORT DATED 1/3/2006. (JD) 4/18/2006: REVIEWED AND APPROVED WORKPLAN FOR SUBSURFACE INVESTIGATION PREPARED BY MATRIX FOR UNITED REFINING COMPANY AND REINHARDT. (JD) 3/31/2008: REVISED WORKPLAN SUBMITTED AND

BUSY BEE STORE #24 (Continued) **S100158731**

APPROVED. UNITED REFINING AND SALVATION ARMY ATTORNEYS COULD NOT AGREE TO TERMS FOR OFF SITE INVESTIGATION. REVISED WORK PLAN PROPOSAL BY MATRIX ENV TECH. INCLUDES BORINGS NEAR SALVATION ARMY PROPERTY LINE. (JD) 12/17/2008: REVIEW LETTER TO TODD FRANCE, UNITED REFINING, REGARDING REVIEW OF EXPANDED SUBSURFACE INVESTIGATION REPORT - FORMER KWIK FILL M355. ADDITIONAL INVESTIGATION NEEDED TO EAST ON SALVATION ARMY PROPERTY. MW6 - 0.64' FREE PRODUCT. SB1 SB2 = HIGH SVOC'S. UNITED NEEDS ACCESS AGREEMENT WITH SALVATION ARMY. DEC WILL DO ACCESS LETTER WITH SALVATION ARMY IF NECESSARY. (JD) 12/26/2008: REVIEWED JULY AND NOVEMBER 2008 QUARTERLY STATUS REPORT DATED 12/17/2008 AND PREPARED BY MATRIX. MW6 FREE PRODUCT PRESENT. MW3, MW4, MW7, MW8 HAVE HAD ELEVATED OF TOTAL VOC'S DURING 2008. FURTHER INVESTIGATION NEEDED AND SHORT TERM RESPONSE NEEDED FOR FREE PRODUCT IN MW6. SEE 12/17/2008 LETTER TO TODD FRANCE REGARDING NEED TO MOVE FORWARD. (JD) 2/2/2009: REVIEWED 1/15/2009 LETTER FROM TODD FRANCE, UNITED REFINING COMPANY. URC DOES NOT BELIEVE IT IS RESPONSIBE FOR ANY OFFSITE IMPACTS ON ONSITE IMPACTS. REVIEWED 1/15/2009 MATRIX REPORT - CONCLUSIONS REGARDING THE SOURCE OF PETROLEUM IMPACTS TO SOIL AND GROUNDWATER - RED APPLE FOOD MART, DOCUMENTS SITE HISTORY AND INCLUDES FORENSICS LAB ANALYSIS. DEC LETTER TO URC ADVISING THEM THEY ARE RP AND ARE IN PART RESPONSIBLE FOR SPILL. ACCESS LETTER INCLUDED FOR DEC TO CLEANUP SPILL ON URP PROPERTY. LETTER TO SALVATION ARMY WITH ACCESS LETTER INCLUDED - DEC PLANS TO GO OFF SITE FOR INVESTIGATION AND CLEAN UP. (JD) 3/19/2009: PULLED PIN FOR OFFSITE INVESTIGATION - OPTECH - SHAWN SMITH. (JD) 10/13/2009: RECEIVED SUBSURFACE INVESTIGATION REPORT FOR FORMER BUSY BEE STORE PREPARED BY OPTECH AND DATED 10/9/2010. INVESTIGATON ON ADJACENT PROPERTY OWNED BY SALVATION ARMY. FINDINGS INDICATE PLUME MIGRATION AND A LARGE MASS OF GROSSLY CONTAMINATED SOILS AND GW IMPACTS ON SALVATION ARMY PROPERTY. RECOMMEND ESCAVATION OF IMPACTED SOILS. (JD) 10/14/2009: COPY OF OPTECH SUBSURFACE INVESTIGATION REPORT SENT TO RP'S AND SALVATION ARMY. (JD) 1/19/2010: REVIEWED 1/13/2010 LETTER TODD FRANCE, URC TO RUDY BALLARD, REINHARDT CORP. - URC WANTS BUSY BEE TO PAY 90% OF REMEDIAL COSTS. (JD) 2/10/10: REVIEWED LETTER DATED 1/13/2010 FROM MATRIX REQUESTING DEC/OP TECH TO COLLECT SAMPLES AT MW-13 AND MW-6. LETTER FROM DEC AGREEING TO HAVE OPTECH COLLECT SAMPLES AND PROVIDE THE SAMPLES TO MATRIX FOR ANALYSIS. (JD) 2/10/2010: REMEDIAL PLAN FOR FORMER BUSY BEE PREPARED BY OPTECH AND DATED 1/29/2010. OPTION 1 INCLUDES EXCAVATION OF BUSY BEE AND SALVATION ARMY SITE, 6500 TONS OF SOIL = $450,000. OPTION 2 EXCAVATION OF SALVATION ARMY ONLY WITH BUSY BEE EXCAVATION BY RP AT SAME TIME. 4000 TONS EXCAVATED = $275,000. OPTION 3 EXCAVATE 4000 TONS OF SOIL AT SALVATION ARMY AND INSTALL SUBSURFACE BARRIER = $450,000. COPY OF REPORTS TRANSMITTED TO RP AND CONSULTANTS. (JD) 2/10/2010: REVIEWED PILOT TEST ADDENDUM PREPARED BY MATRIX AND DATED 1/21/2010 ALONG WITH PILOT TEST REPORT DATED 10/25/2009. BASED ON THE PILOT TEST WORK HIGH FLOW SOIL VAPOR EXTRACTION (SVE) AND AIR SPARGING (AS) WILL NOT WORK DUE TO THE PRESENCE OF CLAY, SILT AND THE WATER TABLE. NOW MATRIX IS RECOMMENDING LOW-FLOW AS AND/OR OXYGEN INJECTION. (JD) 4/21/2010: REVIEWED DECEMBER 2009 QUARTERLY SITE STATUS REPORT PREPARED BY MATRIX AND DATED 2/18/2010. TOTAL VOC'S : MW-3 = 706 PPB, MW-4 = 1,032 PPB, MW-6 = 21,432 PPB, MW-7 = 795 PPB (JD) 5/12/2010: RECEIVED MARCH, 2010 QUARTERLY STATUS REPORT PREPARED BY MATRIX AND DATED 5/7/2010. GW IMPACTS AT MW2, MW3, MW6, MW7, MW8. FREE PRODUCT AT MW6. (JD) 8/10/10: SPILL ASSIGNED TO SCOTT REICHINGER (JD) 12/15/2010: SENT UPDATE LETTER TO UR AND BB, INCLUDING CD OF ALL PIN WORK PERFORMED TO DATE. NO PLAN TO SPEND ADDITIONAL PIN MONEY AT

BUSY BEE STORE #24 (Continued) **S100158731**

THIS TIME.(SR) 07/02/2012: EGGANS TO EXCAVATE BOTH URC AND SALVATION ARMY PROPERTY.H-PIN OPENED. ALL ACCESSIBLE PETROLEUM SOIL CONTAMINATION TO BE REMOVED. (SR)
Remarks: TO EXCAVATE AND INVESTIGATE

All TTF:
Facility ID: 8912317
Spill Number: 8912317
Spill Tank Test: 1536886
Site ID: 212793
Tank Number: Not reported
Tank Size: 0
Material: 1213A
EPA UST: Not reported
UST: Not reported
Cause: Not reported
Source: Not reported
Test Method: 00
Test Method 2: Unknown
Leak Rate: .00
Gross Fail: Not reported
Modified By: Spills
Last Modified Date: Not reported

All Materials:
Site ID: 212793
Operable Unit ID: 938011
Operable Unit: 01
Material ID: 441786
Material Code: 0009
Material Name: gasoline
Case No.: Not reported
Material FA: Petroleum
Quantity: .00
Units: G
Recovered: .00
Resource Affected: Soil, Groundwater
Oxygenate: Not reported

Site ID: 212793
Operable Unit ID: 938011
Operable Unit: 01
Material ID: 2096552
Material Code: 1213A
Material Name: MTBE (methyl-tert-butyl ether)
Case No.: 01634044
Material FA: Hazardous Material
Quantity: Not reported
Units: Not reported
Recovered: Not reported
Resource Affected: Not reported
Oxygenate: Not reported

Name: BUSY BEE STORE #24
Address: 190 WEST MAIN STREET
City,State,Zip: ILION V, NY

BUSY BEE STORE #24 (Continued) **S100158731**

Spill Number/Closed Date:	8912317 / 2012-08-15
Facility ID:	8912317
Site ID:	212793
Spill Date:	1990-03-27
Spill Cause:	Tank Test Failure
Spill Source:	Gasoline Station or other PBS Facility
Spill Class:	B2
Cleanup Ceased:	Not reported
SWIS:	2228
Investigator:	SCREICHI
Referred To:	Not reported
Reported to Dept:	1990-03-27
CID:	Not reported
Water Affected:	Not reported
Spill Notifier:	Tank Tester
Last Inspection:	Not reported
Recommended Penalty:	False
Meets Standard:	False
UST Involvement:	True
Remediation Phase:	0
Date Entered In Computer:	1990-04-02
Spill Record Last Update:	2017-04-05
Spiller Name:	MAJOR KEVIN SCHOCH
Spiller Company:	THE SALVATION ARMY
Spiller Address:	2433 ERIE BLVD EAST
Spiller County:	999
Spiller Contact:	RUDY BALLARD
Spiller Phone:	Not reported
Spiller Extention:	Not reported
DEC Region:	6
DER Facility ID:	290570
Latitude:	43.0181879
Longitude:	-75.0416480
DEC Memo:	Prior to Sept, 2004 data translation this spill Lead_DEC Field was JOHNSON 03/27/90: SPOKE WITH BRUCE CORNELL, TESTER. WILL HAVE BUSY BEE PEOPLE COME IN TO EXCAVATE FOR RETEST. (DJ). 03/28/90: SPOKE WITH RUDY BALLARD - EXCAVATING TOP OF TANK TODAY, WILL TRY TO RETEST TOMORROW OR FRIDAY. (DJ). 04/03/90: ONE TANK PULLED, NOTED HOLE IN TANK, FREE PRODUCT IN EXCAVATION. (DJ). 04/04/90: BRUCE CORNELL FINISHED RETEST - .3997 GPH. (DJ). 04/09/90: THREE 3K TANKS UNCOVERED AND PULLED. AT LEAST TWO HAVE HOLES IN THEM. SOIL IS ABOUT ALL CONTAMINATED. (DJ). 04/09/90: THREE - 3K UNCOVERED & PULLED. AT LEAST TWO TANKS HAVE HOLES IN THEM. (DJ). 04/11/90: ALL TANKS PULLED. EVERYTHING CONTAMINATED. (DJ). 04/16/90: CONTRACTOR DIGGING OUT EXCAVATION. CLAY AT BOTTOM OF EXCAVATION. HNU READINGS IN CLAY 30-40PPM. WILL NEED BIGGER MACHINE TO KEEP DIGGING. (DJ). 04/17/90: CALLED RUDY BALLARD, ADVISED HIM OF SITUATION. HE INDICATED HE WANTS TO TRY TO DIG CLEAN. WILL CALL HIS CONTRACTOR. (DJ). 04/18/90: FINISHING EXCAVATION-CAN'T DIG CLEAN. CLAY ON BOTTOM HNU 15 PPM. SOIL ON NORTH SIDE AT BOTTOM-HNU-400 PPM. STORM SEWER EXPOSED TO WEST. DUG TO VILLAGE ROW TO NORTH. (DJ). 04/25/90: GWI & SOIL LETTER SENT. (DJ). 05/01/90: CONTAMINATED SOIL (437 YDS.) DISPOSED OF. (JM). 06/13/90: SOIL DISPOSAL PAPERWORK RECEIVED. (JM). 08/01/90: RECEIVED GWI REPORT FOR PLUMLEY ENGINEERING DATED 7/24/90. (DJ). 10/25/90: REVIEWED AND RESPONDED TO 7/24/90 REPORT. (DJ). 11/14/90: JIM EDWARDS OF FLI SAMPLED MW'S. (DP). 01/17/91: BRETT OF INDUSTRIAL TANK SERVICE SAMPLING WELLS/MW#3 HAD HEAVY SHEEN TO FILM OF PRODUCT & STRONG ODOR.

BUSY BEE STORE #24 (Continued) **S100158731**

(DP). 08/13/91: REVIEWED & RESPONDED TO 5/20/91 REPORT RECEIVED 7/12/91/NEED TO INSTALL RECOVERY SYSTEM. (DJ). 09/27/91: ANGELO & BRYAN OF UPSTATE SAMPLED ALL 3 MW'S. (DP). 01/28/92: REVIEWED & RESPONDED TO 1/21/92 GWI REPORT. (DJ). 03/03/92: FRANK J. PLUMLEY & PARRATT-WOLFF ON SITE DRILLING 2 MW'S. (DP). 03/16/92: GRAHAM SMITH OF FLI SAMPLED 5 MW'S. (DP). 06/02/92: REVIEWED & RESPONDED TO REPORT DATED 5/22/92 & REMEDIATION PROPOSAL FOR VAPOR EXTRACTION DATED 5/14/92. (DJ). 09/12/2000: SOIL PAPERWORK RECEIVED FOR 151.02 TONS OF SOIL TRANSPORTED TO HIGH ACRES LANDFILL (HM). 1/22/2004: REVIEWED FILE AND RANKED. NEEDS ADDITIONAL EXCAVATION FOR CLOSURE. (DJ 6/9/2005: RP/NEEDS ADDITIONAL INVESTIGATION LETTERS TO REINHART COMPANY & UNITED REFINING CO OF PA. RESPONSE DATE OF 7/8/2005. (JD) 9/22/2005: AUGUST 2005 GROUNDWATER SAMPLING EVENT AND HISTORY SUBMITTED BY PLUMLEY ENGINEERS. REINHARDT CORP IS PREPARED TO MOVE FORWARD WITH INVESTIGATION WORK. (JD) 9/26/2005: SUBSURFACE INVESTIGATION PROPOSAL SUBMITTED BY PLUMLEY ENGINEERS. DEC REVIEW LETTER AND NOTICE TO PROCEED WITH INVESTIGATION SENT 10/17/2005. (JD) 1/9/2006: REVIEWED & RESPONDED TO SUBSURFACE INVESTIGATION REPORT DATED 1/3/2006. (JD) 4/18/2006: REVIEWED AND APPROVED WORKPLAN FOR SUBSURFACE INVESTIGATION PREPARED BY MATRIX FOR UNITED REFINING COMPANY AND REINHARDT. (JD) 3/31/2008: REVISED WORKPLAN SUBMITTED AND APPROVED. UNITED REFINING AND SALVATION ARMY ATTORNEYS COULD NOT AGREE TO TERMS FOR OFF SITE INVESTIGATION. REVISED WORK PLAN PROPOSAL BY MATRIX ENV TECH. INCLUDES BORINGS NEAR SALVATION ARMY PROPERTY LINE. (JD) 12/17/2008: REVIEW LETTER TO TODD FRANCE, UNITED REFINING, REGARDING REVIEW OF EXPANDED SUBSURFACE INVESTIGATION REPORT - FORMER KWIK FILL M355. ADDITIONAL INVESTIGATION NEEDED TO EAST ON SALVATION ARMY PROPERTY. MW6 - 0.64' FREE PRODUCT. SB1 SB2 = HIGH SVOC'S. UNITED NEEDS ACCESS AGREEMENT WITH SALVATION ARMY. DEC WILL DO ACCESS LETTER WITH SALVATION ARMY IF NECESSARY. (JD) 12/26/2008: REVIEWED JULY AND NOVEMBER 2008 QUARTERLY STATUS REPORT DATED 12/17/2008 AND PREPARED BY MATRIX. MW6 FREE PRODUCT PRESENT. MW3, MW4, MW7, MW8 HAVE HAD ELEVATED OF TOTAL VOC'S DURING 2008. FURTHER INVESTIGATION NEEDED AND SHORT TERM RESPONSE NEEDED FOR FREE PRODUCT IN MW6. SEE 12/17/2008 LETTER TO TODD FRANCE REGARDING NEED TO MOVE FORWARD. (JD) 2/2/2009: REVIEWED 1/15/2009 LETTER FROM TODD FRANCE, UNITED REFINING COMPANY. URC DOES NOT BELIEVE IT IS RESPONSIBE FOR ANY OFFSITE IMPACTS ON ONSITE IMPACTS. REVIEWED 1/15/2009 MATRIX REPORT - CONCLUSIONS REGARDING THE SOURCE OF PETROLEUM IMPACTS TO SOIL AND GROUNDWATER - RED APPLE FOOD MART, DOCUMENTS SITE HISTORY AND INCLUDES FORENSICS LAB ANALYSIS. DEC LETTER TO URC ADVISING THEM THEY ARE RP AND ARE IN PART RESPONSIBLE FOR SPILL. ACCESS LETTER INCLUDED FOR DEC TO CLEANUP SPILL ON URP PROPERTY. LETTER TO SALVATION ARMY WITH ACCESS LETTER INCLUDED - DEC PLANS TO GO OFF SITE FOR INVESTIGATION AND CLEAN UP. (JD) 3/19/2009: PULLED PIN FOR OFFSITE INVESTIGATION - OPTECH - SHAWN SMITH. (JD) 10/13/2009: RECEIVED SUBSURFACE INVESTIGATION REPORT FOR FORMER BUSY BEE STORE PREPARED BY OPTECH AND DATED 10/9/2010. INVESTIGATON ON ADJACENT PROPERTY OWNED BY SALVATION ARMY. FINDINGS INDICATE PLUME MIGRATION AND A LARGE MASS OF GROSSLY CONTAMINATED SOILS AND GW IMPACTS ON SALVATION ARMY PROPERTY. RECOMMEND ESCAVATION OF IMPACTED SOILS. (JD) 10/14/2009: COPY OF OPTECH SUBSURFACE INVESTIGATION REPORT SENT TO RP'S AND SALVATION ARMY. (JD) 1/19/2010: REVIEWED 1/13/2010 LETTER TODD FRANCE, URC TO RUDY BALLARD, REINHARDT CORP. - URC WANTS BUSY BEE TO PAY 90% OF REMEDIAL COSTS. (JD) 2/10/10: REVIEWED LETTER DATED 1/13/2010 FROM MATRIX REQUESTING DEC/OP TECH TO COLLECT SAMPLES AT MW-13 AND MW-6. LETTER FROM DEC AGREEING TO HAVE OPTECH COLLECT

BUSY BEE STORE #24 (Continued) **S100158731**

SAMPLES AND PROVIDE THE SAMPLES TO MATRIX FOR ANALYSIS. (JD) 2/10/2010: REMEDIAL PLAN FOR FORMER BUSY BEE PREPARED BY OPTECH AND DATED 1/29/2010. OPTION 1 INCLUDES EXCAVATION OF BUSY BEE AND SALVATION ARMY SITE, 6500 TONS OF SOIL = $450,000. OPTION 2 EXCAVATION OF SALVATION ARMY ONLY WITH BUSY BEE EXCAVATION BY RP AT SAME TIME. 4000 TONS EXCAVATED = $275,000. OPTION 3 EXCAVATE 4000 TONS OF SOIL AT SALVATION ARMY AND INSTALL SUBSURFACE BARRIER = $450,000. COPY OF REPORTS TRANSMITTED TO RP AND CONSULTANTS. (JD) 2/10/2010: REVIEWED PILOT TEST ADDENDUM PREPARED BY MATRIX AND DATED 1/21/2010 ALONG WITH PILOT TEST REPORT DATED 10/25/2009. BASED ON THE PILOT TEST WORK HIGH FLOW SOIL VAPOR EXTRACTION (SVE) AND AIR SPARGING (AS) WILL NOT WORK DUE TO THE PRESENCE OF CLAY, SILT AND THE WATER TABLE. NOW MATRIX IS RECOMMENDING LOW-FLOW AS AND/OR OXYGEN INJECTION. (JD) 4/21/2010: REVIEWED DECEMBER 2009 QUARTERLY SITE STATUS REPORT PREPARED BY MATRIX AND DATED 2/18/2010. TOTAL VOC'S : MW-3 = 706 PPB, MW-4 = 1,032 PPB, MW-6 = 21,432 PPB, MW-7 = 795 PPB (JD) 5/12/2010: RECEIVED MARCH, 2010 QUARTERLY STATUS REPORT PREPARED BY MATRIX AND DATED 5/7/2010. GW IMPACTS AT MW2, MW3, MW6, MW7, MW8. FREE PRODUCT AT MW6. (JD) 8/10/10: SPILL ASSIGNED TO SCOTT REICHINGER (JD) 12/15/2010: SENT UPDATE LETTER TO UR AND BB, INCLUDING CD OF ALL PIN WORK PERFORMED TO DATE. NO PLAN TO SPEND ADDITIONAL PIN MONEY AT THIS TIME.(SR) 07/02/2012: EGGANS TO EXCAVATE BOTH URC AND SALVATION ARMY PROPERTY.H-PIN OPENED. ALL ACCESSIBLE PETROLEUM SOIL CONTAMINATION TO BE REMOVED. (SR)

Remarks: TO EXCAVATE AND INVESTIGATE

All TTF:

Facility ID:	8912317
Spill Number:	8912317
Spill Tank Test:	1536886
Site ID:	212793
Tank Number:	Not reported
Tank Size:	0
Material:	1213A
EPA UST:	Not reported
UST:	Not reported
Cause:	Not reported
Source:	Not reported
Test Method:	00
Test Method 2:	Unknown
Leak Rate:	.00
Gross Fail:	Not reported
Modified By:	Spills
Last Modified Date:	Not reported

All Materials:

Site ID:	212793
Operable Unit ID:	938011
Operable Unit:	01
Material ID:	441786
Material Code:	0009
Material Name:	gasoline
Case No.:	Not reported
Material FA:	Petroleum
Quantity:	.00
Units:	G
Recovered:	.00

BUSY BEE STORE #24 (Continued) **S100158731**

Resource Affected:	Soil, Groundwater
Oxygenate:	Not reported
Site ID:	212793
Operable Unit ID:	938011
Operable Unit:	01
Material ID:	2096552
Material Code:	1213A
Material Name:	MTBE (methyl-tert-butyl ether)
Case No.:	01634044
Material FA:	Hazardous Material
Quantity:	Not reported
Units:	Not reported
Recovered:	Not reported
Resource Affected:	Not reported
Oxygenate:	Not reported

SPILLS:

Name:	RED APPLE
Address:	190 WEST MAIN STREET
City,State,Zip:	ILION, NY
Spill Number/Closed Date:	9612680 / 1997-02-19
Facility ID:	9612680
Facility Type:	ER
DER Facility ID:	67135
Site ID:	70820
DEC Region:	6
Spill Cause:	Unknown
Spill Class:	B3
SWIS:	2228
Spill Date:	1997-01-24
Investigator:	DIJOHNSO
Referred To:	Not reported
Reported to Dept:	1997-01-24
CID:	369
Water Affected:	Not reported
Spill Source:	Commercial/Industrial
Spill Notifier:	Responsible Party
Cleanup Ceased:	1997-02-19
Cleanup Meets Std:	True
Last Inspection:	Not reported
Recommended Penalty:	False
UST Trust:	True
Remediation Phase:	0
Date Entered In Computer:	1997-01-24
Spill Record Last Update:	2022-12-06
Spiller Name:	TIM RUTH
Spiller Company:	UNITED REFINING CO. OF PA
Spiller Address:	P.O. BOX 599
Spiller Company:	001
Contact Name:	TIM RUTH
Latitude:	43.0184114
Longitude:	-75.0421044
DEC Memo:	Prior to Sept, 2004 data translation this spill Lead_DEC Field was JOHNSON 02/04/97: TESTING TANKS #1 & #2, AND ALL LINES. TOM TRYTEK, PLUMLEY ENGINERING, RESTARTED

BUSY BEE STORE #24 (Continued) **S100158731**

VAPOR TANK TEST SYSTEM. NO
FURTHER VAPORS IN BUILDING (DJ). 02/10/97: RECEIVED TANK TEST RESULTS (DJ). 02/19/97: CLOSED SPILL,
NO FURTHER COMPLAINTS. SPILL ATTRIBUTED TO OVERFILL AS PROBABLE CAUSE (DJ). 7/23/2021: UPDATING
SPILL NOTES. ALL BUILDINGS ON THIS SITE REMOVED. THE ENTIRE SITE WAS EXCAVATED IN 2012 UNDER SPILL
89-12317. (SR)

Remarks: UNUSUAL LEVELS OF VAPORS IN BLDG FOLLOWING A TANK TGHTNESS TEST PEOPLE ON SITE TO DETERMINE CAUSE

All Materials:

Site ID:	70820
Operable Unit ID:	1044191
Operable Unit:	01
Material ID:	341328
Material Code:	0009
Material Name:	gasoline
Case No.:	Not reported
Material FA:	Petroleum
Quantity:	.00
Units:	G
Recovered:	.00
Resource Affected:	Air
Oxygenate:	Not reported

Count: 8 records. ORPHAN SUMMARY

City	EDR ID	Site Name	Site Address	Zip	Database(s)
FRANKFORT	S113917149	SUDAKOW DUMP	WILLIAMS STREET	13340	NY SHWS
HERKIMER	S113916790	MOHAWK RIFLE RANGE	STATE ROUTE 28	13350	NY SHWS
HERKIMER	S108146962	NIMO, HERKIMER	S. WASHINGTON ST	13350	NY HSWDS, NY MGP
ILION	S113916777	FORMER PRINE CLEANERS SITE	EAST SIDE OF VOSBURG STREET	13357	NY SHWS
ILION	1003863666	ILION LF	EAST ST	13357	SEMS-ARCHIVE
ILION	S108146965	NIMO, ILION	EAST ST.	13357	NY HSWDS
ILION	S125358717	ILION DPW	125 EAST STREET		NY LTANKS
ILION	S113916882	ILION LANDFILL	EAST STREET	13357	NY SHWS

GOVERNMENT RECORDS SEARCHED / DATA CURRENCY TRACKING

To maintain currency of the following federal and state databases, EDR contacts the appropriate governmental agency on a monthly or quarterly basis, as required.

Number of Days to Update: Provides confirmation that EDR is reporting records that have been updated within 90 days from the date the government agency made the information available to the public.

STANDARD ENVIRONMENTAL RECORDS

Lists of Federal NPL (Superfund) sites

NPL: National Priority List

National Priorities List (Superfund). The NPL is a subset of CERCLIS and identifies over 1,200 sites for priority cleanup under the Superfund Program. NPL sites may encompass relatively large areas. As such, EDR provides polygon coverage for over 1,000 NPL site boundaries produced by EPA's Environmental Photographic Interpretation Center (EPIC) and regional EPA offices.

Date of Government Version: 12/19/2024
Date Data Arrived at EDR: 01/02/2025
Date Made Active in Reports: 01/21/2025
Number of Days to Update: 19

Source: EPA
Telephone: N/A
Last EDR Contact: 03/03/2025
Next Scheduled EDR Contact: 04/07/2025
Data Release Frequency: Quarterly

NPL Site Boundaries

Sources:

EPA's Environmental Photographic Interpretation Center (EPIC)
Telephone: 202-564-7333

EPA Region 1
Telephone 617-918-1143

EPA Region 6
Telephone: 214-655-6659

EPA Region 3
Telephone 215-814-5418

EPA Region 7
Telephone: 913-551-7247

EPA Region 4
Telephone 404-562-8033

EPA Region 8
Telephone: 303-312-6774

EPA Region 5
Telephone 312-886-6686

EPA Region 9
Telephone: 415-947-4246

EPA Region 10
Telephone 206-553-8665

Proposed NPL: Proposed National Priority List Sites

A site that has been proposed for listing on the National Priorities List through the issuance of a proposed rule in the Federal Register. EPA then accepts public comments on the site, responds to the comments, and places on the NPL those sites that continue to meet the requirements for listing.

Date of Government Version: 12/19/2024
Date Data Arrived at EDR: 01/02/2025
Date Made Active in Reports: 01/21/2025
Number of Days to Update: 19

Source: EPA
Telephone: N/A
Last EDR Contact: 03/03/2025
Next Scheduled EDR Contact: 04/07/2025
Data Release Frequency: Quarterly

NPL LIENS: Federal Superfund Liens

Federal Superfund Liens. Under the authority granted the USEPA by CERCLA of 1980, the USEPA has the authority to file liens against real property in order to recover remedial action expenditures or when the property owner received notification of potential liability. USEPA compiles a listing of filed notices of Superfund Liens.

Date of Government Version: 10/15/1991
Date Data Arrived at EDR: 02/02/1994
Date Made Active in Reports: 03/30/1994
Number of Days to Update: 56

Source: EPA
Telephone: 202-564-4267
Last EDR Contact: 08/15/2011
Next Scheduled EDR Contact: 11/28/2011
Data Release Frequency: No Update Planned

Lists of Federal Delisted NPL sites

Delisted NPL: National Priority List Deletions

The National Oil and Hazardous Substances Pollution Contingency Plan (NCP) establishes the criteria that the EPA uses to delete sites from the NPL. In accordance with 40 CFR 300.425.(e), sites may be deleted from the NPL where no further response is appropriate.

Date of Government Version: 12/19/2024
Date Data Arrived at EDR: 01/02/2025
Date Made Active in Reports: 01/21/2025
Number of Days to Update: 19

Source: EPA
Telephone: N/A
Last EDR Contact: 03/03/2025
Next Scheduled EDR Contact: 04/07/2025
Data Release Frequency: Quarterly

Lists of Federal sites subject to CERCLA removals and CERCLA orders

FEDERAL FACILITY: Federal Facility Site Information listing

A listing of National Priority List (NPL) and Base Realignment and Closure (BRAC) sites found in the Comprehensive Environmental Response, Compensation and Liability Information System (CERCLIS) Database where EPA Federal Facilities Restoration and Reuse Office is involved in cleanup activities.

Date of Government Version: 11/20/2024
Date Data Arrived at EDR: 12/18/2024
Date Made Active in Reports: 12/20/2024
Number of Days to Update: 2

Source: Environmental Protection Agency
Telephone: 703-603-8704
Last EDR Contact: 12/18/2024
Next Scheduled EDR Contact: 04/07/2025
Data Release Frequency: Varies

SEMS: Superfund Enterprise Management System

SEMS (Superfund Enterprise Management System) tracks hazardous waste sites, potentially hazardous waste sites, and remedial activities performed in support of EPA's Superfund Program across the United States. The list was formerly know as CERCLIS, renamed to SEMS by the EPA in 2015. The list contains data on potentially hazardous waste sites that have been reported to the USEPA by states, municipalities, private companies and private persons, pursuant to Section 103 of the Comprehensive Environmental Response, Compensation, and Liability Act (CERCLA). This dataset also contains sites which are either proposed to or on the National Priorities List (NPL) and the sites which are in the screening and assessment phase for possible inclusion on the NPL.

Date of Government Version: 12/19/2024
Date Data Arrived at EDR: 01/02/2025
Date Made Active in Reports: 01/21/2025
Number of Days to Update: 19

Source: EPA
Telephone: 800-424-9346
Last EDR Contact: 03/03/2025
Next Scheduled EDR Contact: 04/21/2025
Data Release Frequency: Quarterly

Lists of Federal CERCLA sites with NFRAP

SEMS-ARCHIVE: Superfund Enterprise Management System Archive

SEMS-ARCHIVE (Superfund Enterprise Management System Archive) tracks sites that have no further interest under the Federal Superfund Program based on available information. The list was formerly known as the CERCLIS-NFRAP, renamed to SEMS ARCHIVE by the EPA in 2015. EPA may perform a minimal level of assessment work at a site while it is archived if site conditions change and/or new information becomes available. Archived sites have been removed and archived from the inventory of SEMS sites. Archived status indicates that, to the best of EPA's knowledge, assessment at a site has been completed and that EPA has determined no further steps will be taken to list the site on the National Priorities List (NPL), unless information indicates this decision was not appropriate or other considerations require a recommendation for listing at a later time. The decision does not necessarily mean that there is no hazard associated with a given site; it only means that. based upon available information, the location is not judged to be potential NPL site.

Date of Government Version: 12/19/2024
Date Data Arrived at EDR: 01/02/2025
Date Made Active in Reports: 01/21/2025
Number of Days to Update: 19

Source: EPA
Telephone: 800-424-9346
Last EDR Contact: 03/03/2025
Next Scheduled EDR Contact: 04/21/2025
Data Release Frequency: Quarterly

Lists of Federal RCRA facilities undergoing Corrective Action

CORRACTS: Corrective Action Report

CORRACTS identifies hazardous waste handlers with RCRA corrective action activity.

Date of Government Version: 02/17/2025
Date Data Arrived at EDR: 02/19/2025
Date Made Active in Reports: 03/06/2025
Number of Days to Update: 15

Source: EPA
Telephone: 800-424-9346
Last EDR Contact: 02/19/2025
Next Scheduled EDR Contact: 03/31/2025
Data Release Frequency: Quarterly

Lists of Federal RCRA TSD facilities

RCRA-TSDF: RCRA - Treatment, Storage and Disposal

RCRAInfo is EPA's comprehensive information system, providing access to data supporting the Resource Conservation and Recovery Act (RCRA) of 1976 and the Hazardous and Solid Waste Amendments (HSWA) of 1984. The database includes selective information on sites which generate, transport, store, treat and/or dispose of hazardous waste as defined by the Resource Conservation and Recovery Act (RCRA). Transporters are individuals or entities that move hazardous waste from the generator offsite to a facility that can recycle, treat, store, or dispose of the waste. TSDFs treat, store, or dispose of the waste.

Date of Government Version: 02/17/2025
Date Data Arrived at EDR: 02/19/2025
Date Made Active in Reports: 03/06/2025
Number of Days to Update: 15

Source: Environmental Protection Agency
Telephone: (212) 637-3660
Last EDR Contact: 02/19/2025
Next Scheduled EDR Contact: 03/31/2025
Data Release Frequency: Quarterly

Lists of Federal RCRA generators

RCRA-LQG: RCRA - Large Quantity Generators

RCRAInfo is EPA's comprehensive information system, providing access to data supporting the Resource Conservation and Recovery Act (RCRA) of 1976 and the Hazardous and Solid Waste Amendments (HSWA) of 1984. The database includes selective information on sites which generate, transport, store, treat and/or dispose of hazardous waste as defined by the Resource Conservation and Recovery Act (RCRA). Large quantity generators (LQGs) generate over 1,000 kilograms (kg) of hazardous waste, or over 1 kg of acutely hazardous waste per month.

Date of Government Version: 02/17/2025
Date Data Arrived at EDR: 02/19/2025
Date Made Active in Reports: 03/06/2025
Number of Days to Update: 15

Source: Environmental Protection Agency
Telephone: (212) 637-3660
Last EDR Contact: 02/19/2025
Next Scheduled EDR Contact: 03/31/2025
Data Release Frequency: Quarterly

RCRA-SQG: RCRA - Small Quantity Generators

RCRAInfo is EPA's comprehensive information system, providing access to data supporting the Resource Conservation and Recovery Act (RCRA) of 1976 and the Hazardous and Solid Waste Amendments (HSWA) of 1984. The database includes selective information on sites which generate, transport, store, treat and/or dispose of hazardous waste as defined by the Resource Conservation and Recovery Act (RCRA). Small quantity generators (SQGs) generate between 100 kg and 1,000 kg of hazardous waste per month.

Date of Government Version: 02/17/2025
Date Data Arrived at EDR: 02/19/2025
Date Made Active in Reports: 03/06/2025
Number of Days to Update: 15

Source: Environmental Protection Agency
Telephone: (212) 637-3660
Last EDR Contact: 02/19/2025
Next Scheduled EDR Contact: 03/31/2025
Data Release Frequency: Quarterly

RCRA-VSQG: RCRA - Very Small Quantity Generators (Formerly Conditionally Exempt Small Quantity Generators)

RCRAInfo is EPA's comprehensive information system, providing access to data supporting the Resource Conservation and Recovery Act (RCRA) of 1976 and the Hazardous and Solid Waste Amendments (HSWA) of 1984. The database includes selective information on sites which generate, transport, store, treat and/or dispose of hazardous waste as defined by the Resource Conservation and Recovery Act (RCRA). Very small quantity generators (VSQGs) generate less than 100 kg of hazardous waste, or less than 1 kg of acutely hazardous waste per month.

Date of Government Version: 02/17/2025
Date Data Arrived at EDR: 02/19/2025
Date Made Active in Reports: 03/06/2025
Number of Days to Update: 15

Source: Environmental Protection Agency
Telephone: (212) 637-3660
Last EDR Contact: 02/19/2025
Next Scheduled EDR Contact: 03/31/2025
Data Release Frequency: Quarterly

Federal institutional controls / engineering controls registries

LUCIS: Land Use Control Information System

LUCIS contains records of land use control information pertaining to the former Navy Base Realignment and Closure properties.

Date of Government Version: 11/11/2024
Date Data Arrived at EDR: 11/25/2024
Date Made Active in Reports: 02/18/2025
Number of Days to Update: 85

Source: Department of the Navy
Telephone: 843-820-7326
Last EDR Contact: 03/04/2025
Next Scheduled EDR Contact: 05/19/2025
Data Release Frequency: Varies

US ENG CONTROLS: Engineering Controls Sites List

A listing of sites with engineering controls in place. Engineering controls include various forms of caps, building foundations, liners, and treatment methods to create pathway elimination for regulated substances to enter environmental media or effect human health.

Date of Government Version: 11/04/2024
Date Data Arrived at EDR: 11/15/2024
Date Made Active in Reports: 02/11/2025
Number of Days to Update: 88

Source: Environmental Protection Agency
Telephone: 703-603-0695
Last EDR Contact: 02/18/2025
Next Scheduled EDR Contact: 12/02/2024
Data Release Frequency: Varies

US INST CONTROLS: Institutional Controls Sites List

A listing of sites with institutional controls in place. Institutional controls include administrative measures, such as groundwater use restrictions, construction restrictions, property use restrictions, and post remediation care requirements intended to prevent exposure to contaminants remaining on site. Deed restrictions are generally required as part of the institutional controls.

Date of Government Version: 11/04/2024
Date Data Arrived at EDR: 11/15/2024
Date Made Active in Reports: 02/11/2025
Number of Days to Update: 88

Source: Environmental Protection Agency
Telephone: 703-603-0695
Last EDR Contact: 02/18/2025
Next Scheduled EDR Contact: 06/02/2025
Data Release Frequency: Varies

Federal ERNS list

ERNS: Emergency Response Notification System

Emergency Response Notification System. ERNS records and stores information on reported releases of oil and hazardous substances.

Date of Government Version: 12/03/2024
Date Data Arrived at EDR: 12/11/2024
Date Made Active in Reports: 02/18/2025
Number of Days to Update: 69

Source: National Response Center, United States Coast Guard
Telephone: 202-267-2180
Last EDR Contact: 12/11/2024
Next Scheduled EDR Contact: 03/31/2025
Data Release Frequency: Quarterly

Lists of state- and tribal hazardous waste facilities

SHWS: Inactive Hazardous Waste Disposal Sites in New York State

Referred to as the State Superfund Program, the Inactive Hazardous Waste Disposal Site Remedial Program is the cleanup program for inactive hazardous waste sites and now includes hazardous substance sites

Date of Government Version: 11/04/2024
Date Data Arrived at EDR: 11/05/2024
Date Made Active in Reports: 01/22/2025
Number of Days to Update: 78

Source: Department of Environmental Conservation
Telephone: 518-402-9622
Last EDR Contact: 02/04/2025
Next Scheduled EDR Contact: 05/19/2025
Data Release Frequency: Annually

Lists of state and tribal landfills and solid waste disposal facilities

SWF/LF: Facility Register

Solid Waste Facilities/Landfill Sites. SWF/LF type records typically contain an inventory of solid waste disposal facilities or landfills in a particular state. Depending on the state, these may be active or inactive facilities or open dumps that failed to meet RCRA Subtitle D Section 4004 criteria for solid waste landfills or disposal sites.

Date of Government Version: 12/11/2024
Date Data Arrived at EDR: 12/17/2024
Date Made Active in Reports: 12/27/2024
Number of Days to Update: 10

Source: Department of Environmental Conservation
Telephone: 518-402-8678
Last EDR Contact: 12/17/2024
Next Scheduled EDR Contact: 04/07/2025
Data Release Frequency: Quarterly

Lists of state and tribal leaking storage tanks

INDIAN LUST R9: Leaking Underground Storage Tanks on Indian Land

LUSTs on Indian land in Arizona, California, New Mexico and Nevada

Date of Government Version: 05/07/2024
Date Data Arrived at EDR: 05/30/2024
Date Made Active in Reports: 08/28/2024
Number of Days to Update: 90

Source: Environmental Protection Agency
Telephone: 415-972-3372
Last EDR Contact: 01/16/2025
Next Scheduled EDR Contact: 04/28/2025
Data Release Frequency: Varies

INDIAN LUST R7: Leaking Underground Storage Tanks on Indian Land

LUSTs on Indian land in Iowa, Kansas, and Nebraska

Date of Government Version: 05/07/2024
Date Data Arrived at EDR: 05/30/2024
Date Made Active in Reports: 08/28/2024
Number of Days to Update: 90

Source: EPA Region 7
Telephone: 913-551-7003
Last EDR Contact: 01/16/2025
Next Scheduled EDR Contact: 04/28/2025
Data Release Frequency: Varies

INDIAN LUST R8: Leaking Underground Storage Tanks on Indian Land

LUSTs on Indian land in Colorado, Montana, North Dakota, South Dakota, Utah and Wyoming.

Date of Government Version: 05/07/2024
Date Data Arrived at EDR: 05/30/2024
Date Made Active in Reports: 08/28/2024
Number of Days to Update: 90

Source: EPA Region 8
Telephone: 303-312-6271
Last EDR Contact: 01/16/2025
Next Scheduled EDR Contact: 04/28/2025
Data Release Frequency: Varies

INDIAN LUST R10: Leaking Underground Storage Tanks on Indian Land
LUSTs on Indian land in Alaska, Idaho, Oregon and Washington.

Date of Government Version: 05/07/2024
Date Data Arrived at EDR: 05/30/2024
Date Made Active in Reports: 08/28/2024
Number of Days to Update: 90

Source: EPA Region 10
Telephone: 206-553-2857
Last EDR Contact: 01/16/2025
Next Scheduled EDR Contact: 04/28/2025
Data Release Frequency: Varies

INDIAN LUST R4: Leaking Underground Storage Tanks on Indian Land
LUSTs on Indian land in Florida, Mississippi and North Carolina.

Date of Government Version: 05/07/2024
Date Data Arrived at EDR: 05/30/2024
Date Made Active in Reports: 08/28/2024
Number of Days to Update: 90

Source: EPA Region 4
Telephone: 404-562-8677
Last EDR Contact: 01/16/2025
Next Scheduled EDR Contact: 04/28/2025
Data Release Frequency: Varies

INDIAN LUST R5: Leaking Underground Storage Tanks on Indian Land
Leaking underground storage tanks located on Indian Land in Michigan, Minnesota and Wisconsin.

Date of Government Version: 04/11/2024
Date Data Arrived at EDR: 05/30/2024
Date Made Active in Reports: 08/28/2024
Number of Days to Update: 90

Source: EPA, Region 5
Telephone: 312-886-7439
Last EDR Contact: 01/16/2025
Next Scheduled EDR Contact: 04/28/2025
Data Release Frequency: Varies

INDIAN LUST R6: Leaking Underground Storage Tanks on Indian Land
LUSTs on Indian land in New Mexico and Oklahoma.

Date of Government Version: 05/07/2024
Date Data Arrived at EDR: 05/30/2024
Date Made Active in Reports: 08/28/2024
Number of Days to Update: 90

Source: EPA Region 6
Telephone: 214-665-6597
Last EDR Contact: 01/16/2025
Next Scheduled EDR Contact: 04/28/2025
Data Release Frequency: Varies

INDIAN LUST R1: Leaking Underground Storage Tanks on Indian Land
A listing of leaking underground storage tank locations on Indian Land.

Date of Government Version: 05/07/2024
Date Data Arrived at EDR: 05/30/2024
Date Made Active in Reports: 08/28/2024
Number of Days to Update: 90

Source: EPA Region 1
Telephone: 617-918-1313
Last EDR Contact: 01/16/2025
Next Scheduled EDR Contact: 04/28/2025
Data Release Frequency: Varies

LTANKS: Spills Information Database
Leaking Storage Tank Incident Reports. These records contain an inventory of reported leaking storage tank incidents reported from 4/1/86 through the most recent update. They can be either leaking underground storage tanks or leaking aboveground storage tanks. The causes of the incidents are tank test failures, tank failures or tank overfills.

Date of Government Version: 11/03/2024
Date Data Arrived at EDR: 11/05/2024
Date Made Active in Reports: 12/05/2024
Number of Days to Update: 30

Source: Department of Environmental Conservation
Telephone: 518-402-9549
Last EDR Contact: 02/04/2025
Next Scheduled EDR Contact: 05/19/2025
Data Release Frequency: Varies

HIST LTANKS: Listing of Leaking Storage Tanks

A listing of leaking underground and aboveground storage tanks. The causes of the incidents are tank test failures, tank failures or tank overfills. In 2002, the Department of Environmental Conservation stopped providing updates to its original Spills Information Database. This database includes fields that are no longer available from the NYDEC as of January 1, 2002. Current information may be found in the NY LTANKS database. Department of Environmental Conservation.

Date of Government Version: 01/01/2002
Date Data Arrived at EDR: 07/08/2005
Date Made Active in Reports: 07/14/2005
Number of Days to Update: 6

Source: Department of Environmental Conservation
Telephone: 518-402-9549
Last EDR Contact: 07/07/2005
Next Scheduled EDR Contact: N/A
Data Release Frequency: No Update Planned

Lists of state and tribal registered storage tanks

FEMA UST: Underground Storage Tank Listing

A listing of all FEMA owned underground storage tanks.

Date of Government Version: 08/12/2024
Date Data Arrived at EDR: 10/30/2024
Date Made Active in Reports: 01/14/2025
Number of Days to Update: 76

Source: FEMA
Telephone: 202-646-5797
Last EDR Contact: 12/23/2024
Next Scheduled EDR Contact: 04/14/2025
Data Release Frequency: Varies

UST: Petroleum Bulk Storage (PBS) Database

Facilities that have petroleum storage capacities in excess of 1,100 gallons and less than 400,000 gallons.

Date of Government Version: 12/12/2024
Date Data Arrived at EDR: 12/12/2024
Date Made Active in Reports: 02/28/2025
Number of Days to Update: 78

Source: Department of Environmental Conservation
Telephone: 518-402-9549
Last EDR Contact: 12/12/2024
Next Scheduled EDR Contact: 03/31/2025
Data Release Frequency: No Update Planned

CBS UST: Chemical Bulk Storage Database

Facilities that store regulated hazardous substances in underground tanks of any size

Date of Government Version: 01/01/2002
Date Data Arrived at EDR: 02/20/2002
Date Made Active in Reports: 03/22/2002
Number of Days to Update: 30

Source: NYSDEC
Telephone: 518-402-9549
Last EDR Contact: 10/24/2005
Next Scheduled EDR Contact: 01/23/2006
Data Release Frequency: No Update Planned

MOSF UST: Major Oil Storage Facilities Database

Facilities that may be onshore facilities or vessels, with petroleum storage capacities of 400,000 gallons or greater.

Date of Government Version: 01/01/2002
Date Data Arrived at EDR: 02/20/2002
Date Made Active in Reports: 03/22/2002
Number of Days to Update: 30

Source: NYSDEC
Telephone: 518-402-9549
Last EDR Contact: 07/25/2005
Next Scheduled EDR Contact: 10/24/2005
Data Release Frequency: No Update Planned

CBS: Chemical Bulk Storage Site Listing

These facilities store regulated hazardous substances in aboveground tanks with capacities of 185 gallons or greater, and/or in underground tanks of any size

Date of Government Version: 12/12/2024
Date Data Arrived at EDR: 12/12/2024
Date Made Active in Reports: 03/03/2025
Number of Days to Update: 81

Source: Department of Environmental Conservation
Telephone: 518-402-9549
Last EDR Contact: 12/12/2024
Next Scheduled EDR Contact: 03/31/2025
Data Release Frequency: Quarterly

MOSF: Major Oil Storage Facility Site Listing

These facilities may be onshore facilities or vessels, with petroleum storage capacities of 400,000 gallons or greater.

Date of Government Version: 12/12/2024
Date Data Arrived at EDR: 12/12/2024
Date Made Active in Reports: 03/03/2025
Number of Days to Update: 81

Source: Department of Environmental Conservation
Telephone: 518-402-9549
Last EDR Contact: 12/12/2024
Next Scheduled EDR Contact: 03/31/2025
Data Release Frequency: Quarterly

AST: Petroleum Bulk Storage

Registered Aboveground Storage Tanks.

Date of Government Version: 12/12/2024
Date Data Arrived at EDR: 12/12/2024
Date Made Active in Reports: 02/28/2025
Number of Days to Update: 78

Source: Department of Environmental Conservation
Telephone: 518-402-9549
Last EDR Contact: 12/12/2024
Next Scheduled EDR Contact: 03/31/2025
Data Release Frequency: No Update Planned

CBS AST: Chemical Bulk Storage Database

Facilities that store regulated hazardous substances in aboveground tanks with capacities of 185 gallons or greater, and/or in underground tanks of any size.

Date of Government Version: 01/01/2002
Date Data Arrived at EDR: 02/20/2002
Date Made Active in Reports: 03/22/2002
Number of Days to Update: 30

Source: NYSDEC
Telephone: 518-402-9549
Last EDR Contact: 07/25/2005
Next Scheduled EDR Contact: 10/24/2005
Data Release Frequency: No Update Planned

MOSF AST: Major Oil Storage Facilities Database

Facilities that may be onshore facilities or vessels, with petroleum storage capacities of 400,000 gallons or greater.

Date of Government Version: 01/01/2002
Date Data Arrived at EDR: 02/20/2002
Date Made Active in Reports: 03/22/2002
Number of Days to Update: 30

Source: NYSDEC
Telephone: 518-402-9549
Last EDR Contact: 07/25/2005
Next Scheduled EDR Contact: 10/24/2005
Data Release Frequency: No Update Planned

INDIAN UST R1: Underground Storage Tanks on Indian Land

The Indian Underground Storage Tank (UST) database provides information about underground storage tanks on Indian land in EPA Region 1 (Connecticut, Maine, Massachusetts, New Hampshire, Rhode Island, Vermont and ten Tribal Nations).

Date of Government Version: 05/14/2024
Date Data Arrived at EDR: 05/30/2024
Date Made Active in Reports: 08/28/2024
Number of Days to Update: 90

Source: EPA, Region 1
Telephone: 617-918-1313
Last EDR Contact: 01/16/2025
Next Scheduled EDR Contact: 04/28/2025
Data Release Frequency: Varies

INDIAN UST R5: Underground Storage Tanks on Indian Land

The Indian Underground Storage Tank (UST) database provides information about underground storage tanks on Indian land in EPA Region 5 (Michigan, Minnesota and Wisconsin and Tribal Nations).

Date of Government Version: 04/11/2024
Date Data Arrived at EDR: 05/30/2024
Date Made Active in Reports: 08/28/2024
Number of Days to Update: 90

Source: EPA Region 5
Telephone: 312-886-6136
Last EDR Contact: 01/16/2025
Next Scheduled EDR Contact: 04/28/2025
Data Release Frequency: Varies

INDIAN UST R6: Underground Storage Tanks on Indian Land

The Indian Underground Storage Tank (UST) database provides information about underground storage tanks on Indian land in EPA Region 6 (Louisiana, Arkansas, Oklahoma, New Mexico, Texas and 65 Tribes).

Date of Government Version: 05/14/2024
Date Data Arrived at EDR: 05/30/2024
Date Made Active in Reports: 08/28/2024
Number of Days to Update: 90

Source: EPA Region 6
Telephone: 214-665-7591
Last EDR Contact: 01/16/2025
Next Scheduled EDR Contact: 04/28/2025
Data Release Frequency: Varies

INDIAN UST R4: Underground Storage Tanks on Indian Land

The Indian Underground Storage Tank (UST) database provides information about underground storage tanks on Indian land in EPA Region 4 (Alabama, Florida, Georgia, Kentucky, Mississippi, North Carolina, South Carolina, Tennessee and Tribal Nations)

Date of Government Version: 05/14/2024
Date Data Arrived at EDR: 05/30/2024
Date Made Active in Reports: 08/28/2024
Number of Days to Update: 90

Source: EPA Region 4
Telephone: 404-562-9424
Last EDR Contact: 01/16/2025
Next Scheduled EDR Contact: 07/29/2024
Data Release Frequency: Varies

INDIAN UST R9: Underground Storage Tanks on Indian Land

The Indian Underground Storage Tank (UST) database provides information about underground storage tanks on Indian land in EPA Region 9 (Arizona, California, Hawaii, Nevada, the Pacific Islands, and Tribal Nations).

Date of Government Version: 05/14/2024
Date Data Arrived at EDR: 05/30/2024
Date Made Active in Reports: 08/28/2024
Number of Days to Update: 90

Source: EPA Region 9
Telephone: 415-972-3368
Last EDR Contact: 01/16/2025
Next Scheduled EDR Contact: 04/28/2025
Data Release Frequency: Varies

INDIAN UST R8: Underground Storage Tanks on Indian Land

The Indian Underground Storage Tank (UST) database provides information about underground storage tanks on Indian land in EPA Region 8 (Colorado, Montana, North Dakota, South Dakota, Utah, Wyoming and 27 Tribal Nations).

Date of Government Version: 05/14/2024
Date Data Arrived at EDR: 05/30/2024
Date Made Active in Reports: 08/28/2024
Number of Days to Update: 90

Source: EPA Region 8
Telephone: 303-312-6137
Last EDR Contact: 01/16/2025
Next Scheduled EDR Contact: 04/28/2025
Data Release Frequency: Varies

INDIAN UST R7: Underground Storage Tanks on Indian Land

The Indian Underground Storage Tank (UST) database provides information about underground storage tanks on Indian land in EPA Region 7 (Iowa, Kansas, Missouri, Nebraska, and 9 Tribal Nations).

Date of Government Version: 05/14/2024
Date Data Arrived at EDR: 05/30/2024
Date Made Active in Reports: 08/28/2024
Number of Days to Update: 90

Source: EPA Region 7
Telephone: 913-551-7003
Last EDR Contact: 01/16/2025
Next Scheduled EDR Contact: 04/28/2025
Data Release Frequency: Varies

INDIAN UST R10: Underground Storage Tanks on Indian Land

The Indian Underground Storage Tank (UST) database provides information about underground storage tanks on Indian land in EPA Region 10 (Alaska, Idaho, Oregon, Washington, and Tribal Nations).

Date of Government Version: 05/14/2024
Date Data Arrived at EDR: 05/30/2024
Date Made Active in Reports: 08/28/2024
Number of Days to Update: 90

Source: EPA Region 10
Telephone: 206-553-2857
Last EDR Contact: 01/16/2025
Next Scheduled EDR Contact: 04/28/2025
Data Release Frequency: Varies

TANKS: Storage Tank Faciliy Listing

This database contains records of facilities that are or have been regulated under Bulk Storage Program. Tank information for these facilities may not be releasable by the state agency.

Date of Government Version: 12/12/2024
Date Data Arrived at EDR: 12/12/2024
Date Made Active in Reports: 03/03/2025
Number of Days to Update: 81

Source: Department of Environmental Conservation
Telephone: 518-402-9543
Last EDR Contact: 12/12/2024
Next Scheduled EDR Contact: 03/31/2025
Data Release Frequency: Quarterly

State and tribal institutional control / engineering control registries

ENV RES DECL: Environmental Restrictive Declarations

The Environmental Restrictive Declarations (ERD) listed were recorded in connection with a zoning action against the noted Tax Blocks and Tax Lots, or portion thereof, and are available in the property records on file at the Office of the City Register for Bronx, Kings, New York and Queens counties or at the Richmond County Clerk's office. They contain environmental requirements with respect to hazardous materials, air quality and/or noise in accordance with Section 11-15 of this Resolution.

Date of Government Version: 12/06/2024
Date Data Arrived at EDR: 12/11/2024
Date Made Active in Reports: 03/03/2025
Number of Days to Update: 82

Source: New York City Department of City Planning
Telephone: 212-720-3300
Last EDR Contact: 12/09/2024
Next Scheduled EDR Contact: 03/24/2025
Data Release Frequency: Varies

RES DECL: Restrictive Declarations Listing

A restrictive declaration is a covenant running with the land which binds the present and future owners of the property. As a condition of certain special permits, the City Planning Commission may require an applicant to sign and record a restrictive declaration that places specified conditions on the future use and development of the property. Certain restrictive declarations are indicated by a D on zoning maps.

Date of Government Version: 12/04/2024
Date Data Arrived at EDR: 12/09/2024
Date Made Active in Reports: 03/03/2025
Number of Days to Update: 84

Source: NYC Department of City Planning
Telephone: 212-720-3401
Last EDR Contact: 12/09/2024
Next Scheduled EDR Contact: 03/24/2025
Data Release Frequency: Varies

ENG CONTROLS: Registry of Engineering Controls

Environmental Remediation sites that have engineering controls in place.

Date of Government Version: 11/04/2024
Date Data Arrived at EDR: 11/05/2024
Date Made Active in Reports: 01/22/2025
Number of Days to Update: 78

Source: Department of Environmental Conservation
Telephone: 518-402-9553
Last EDR Contact: 02/04/2025
Next Scheduled EDR Contact: 05/19/2025
Data Release Frequency: Quarterly

INST CONTROL: Registry of Institutional Controls

Environmental Remediation sites that have institutional controls in place.

Date of Government Version: 11/04/2024
Date Data Arrived at EDR: 11/05/2024
Date Made Active in Reports: 01/22/2025
Number of Days to Update: 78

Source: Department of Environmental Conservation
Telephone: 518-402-9553
Last EDR Contact: 02/04/2025
Next Scheduled EDR Contact: 05/19/2025
Data Release Frequency: Quarterly

Lists of state and tribal voluntary cleanup sites

VCP: Voluntary Cleanup Agreements

New York established its Voluntary Cleanup Program (VCP) to address the environmental, legal and financial barriers that often hinder the redevelopment and reuse of contaminated properties. The Voluntary Cleanup Program was developed to enhance private sector cleanup of brownfields by enabling parties to remediate sites using private rather than public funds and to reduce the development pressures on "greenfield" sites.

Date of Government Version: 11/04/2024
Date Data Arrived at EDR: 11/05/2024
Date Made Active in Reports: 01/22/2025
Number of Days to Update: 78

Source: Department of Environmental Conservation
Telephone: 518-402-9711
Last EDR Contact: 02/04/2025
Next Scheduled EDR Contact: 05/19/2025
Data Release Frequency: Semi-Annually

INDIAN VCP R7: Voluntary Cleanup Priority Lisitng
A listing of voluntary cleanup priority sites located on Indian Land located in Region 7.

Date of Government Version: 03/20/2008
Date Data Arrived at EDR: 04/22/2008
Date Made Active in Reports: 05/19/2008
Number of Days to Update: 27

Source: EPA, Region 7
Telephone: 913-551-7365
Last EDR Contact: 07/08/2021
Next Scheduled EDR Contact: 07/20/2009
Data Release Frequency: Varies

INDIAN VCP R1: Voluntary Cleanup Priority Listing
A listing of voluntary cleanup priority sites located on Indian Land located in Region 1.

Date of Government Version: 07/27/2015
Date Data Arrived at EDR: 09/29/2015
Date Made Active in Reports: 02/18/2016
Number of Days to Update: 142

Source: EPA, Region 1
Telephone: 617-918-1102
Last EDR Contact: 12/10/2024
Next Scheduled EDR Contact: 03/31/2025
Data Release Frequency: Varies

VCP NYC: Voluntary Cleanup Program Listing NYC
New York City voluntary cleanup program sites.

Date of Government Version: 12/02/2024
Date Data Arrived at EDR: 12/04/2024
Date Made Active in Reports: 02/25/2025
Number of Days to Update: 83

Source: New York City Office of Environmental Protection
Telephone: 212-788-8841
Last EDR Contact: 03/04/2025
Next Scheduled EDR Contact: 06/16/2025
Data Release Frequency: Varies

Lists of state and tribal brownfield sites

BROWNFIELDS: Brownfields Site List
A Brownfield is any real property where redevelopment or re-use may be complicated by the presence or potential presence of a hazardous waste, petroleum, pollutant, or contaminant.

Date of Government Version: 11/04/2024
Date Data Arrived at EDR: 11/05/2024
Date Made Active in Reports: 01/22/2025
Number of Days to Update: 78

Source: Department of Environmental Conservation
Telephone: 518-402-9764
Last EDR Contact: 02/04/2025
Next Scheduled EDR Contact: 05/19/2025
Data Release Frequency: Semi-Annually

ERP: Environmental Restoration Program Listing
In an effort to spur the cleanup and redevelopment of brownfields, New Yorkers approved a $200 million Environmental Restoration or Brownfields Fund as part of the $1.75 billion Clean Water/Clean Air Bond Act of 1996 (1996 Bond Act). Enhancements to the program were enacted on October 7, 2003. Under the Environmental Restoration Program, the State provides grants to municipalities to reimburse up to 90 percent of on-site eligible costs and 100% of off-site eligible costs for site investigation and remediation activities. Once remediated, the property may then be reused for commercial, industrial, residential or public use.

Date of Government Version: 11/04/2024
Date Data Arrived at EDR: 11/05/2024
Date Made Active in Reports: 01/22/2025
Number of Days to Update: 78

Source: Department of Environmental Conservation
Telephone: 518-402-9622
Last EDR Contact: 02/04/2025
Next Scheduled EDR Contact: 05/19/2025
Data Release Frequency: Quarterly

GOVERNMENT RECORDS SEARCHED / DATA CURRENCY TRACKING

ADDITIONAL ENVIRONMENTAL RECORDS

Local Brownfield lists

US BROWNFIELDS: A Listing of Brownfields Sites

Brownfields are real property, the expansion, redevelopment, or reuse of which may be complicated by the presence or potential presence of a hazardous substance, pollutant, or contaminant. Cleaning up and reinvesting in these properties takes development pressures off of undeveloped, open land, and both improves and protects the environment. Assessment, Cleanup and Redevelopment Exchange System (ACRES) stores information reported by EPA Brownfields grant recipients on brownfields properties assessed or cleaned up with grant funding as well as information on Targeted Brownfields Assessments performed by EPA Regions. A listing of ACRES Brownfield sites is obtained from Cleanups in My Community. Cleanups in My Community provides information on Brownfields properties for which information is reported back to EPA, as well as areas served by Brownfields grant programs.

Date of Government Version: 09/09/2024
Date Data Arrived at EDR: 09/11/2024
Date Made Active in Reports: 12/06/2024
Number of Days to Update: 86

Source: Environmental Protection Agency
Telephone: 202-566-2777
Last EDR Contact: 12/12/2024
Next Scheduled EDR Contact: 03/24/2025
Data Release Frequency: Semi-Annually

Local Lists of Landfill / Solid Waste Disposal Sites

SWTIRE: Registered Waste Tire Storage & Facility List

A listing of facilities registered to accept waste tires.

Date of Government Version: 02/27/2018
Date Data Arrived at EDR: 04/06/2018
Date Made Active in Reports: 06/08/2018
Number of Days to Update: 63

Source: Department of Environmental Conservation
Telephone: 518-402-8694
Last EDR Contact: 02/26/2025
Next Scheduled EDR Contact: 06/16/2025
Data Release Frequency: No Update Planned

SWRCY: Registered Recycling Facility List

A listing of recycling facilities.

Date of Government Version: 12/11/2024
Date Data Arrived at EDR: 12/17/2024
Date Made Active in Reports: 12/27/2024
Number of Days to Update: 10

Source: Department of Environmental Conservation
Telephone: 518-402-8678
Last EDR Contact: 12/17/2024
Next Scheduled EDR Contact: 04/07/2025
Data Release Frequency: Quarterly

INDIAN ODI: Report on the Status of Open Dumps on Indian Lands

Location of open dumps on Indian land.

Date of Government Version: 12/31/1998
Date Data Arrived at EDR: 12/03/2007
Date Made Active in Reports: 01/24/2008
Number of Days to Update: 52

Source: Environmental Protection Agency
Telephone: 703-308-8245
Last EDR Contact: 01/16/2025
Next Scheduled EDR Contact: 05/05/2025
Data Release Frequency: Varies

DEBRIS REGION 9: Torres Martinez Reservation Illegal Dump Site Locations

A listing of illegal dump sites location on the Torres Martinez Indian Reservation located in eastern Riverside County and northern Imperial County, California.

Date of Government Version: 01/12/2009
Date Data Arrived at EDR: 05/07/2009
Date Made Active in Reports: 09/21/2009
Number of Days to Update: 137

Source: EPA, Region 9
Telephone: 415-947-4219
Last EDR Contact: 01/23/2025
Next Scheduled EDR Contact: 04/28/2025
Data Release Frequency: No Update Planned

ODI: Open Dump Inventory

An open dump is defined as a disposal facility that does not comply with one or more of the Part 257 or Part 258 Subtitle D Criteria.

Date of Government Version: 06/30/1985
Date Data Arrived at EDR: 08/09/2004
Date Made Active in Reports: 09/17/2004
Number of Days to Update: 39

Source: Environmental Protection Agency
Telephone: 800-424-9346
Last EDR Contact: 06/09/2004
Next Scheduled EDR Contact: N/A
Data Release Frequency: No Update Planned

IHS OPEN DUMPS: Open Dumps on Indian Land

A listing of all open dumps located on Indian Land in the United States.

Date of Government Version: 02/07/2024
Date Data Arrived at EDR: 11/13/2024
Date Made Active in Reports: 11/19/2024
Number of Days to Update: 6

Source: Department of Health & Human Serivces, Indian Health Service
Telephone: 301-443-1452
Last EDR Contact: 12/09/2024
Next Scheduled EDR Contact: 05/05/2025
Data Release Frequency: Varies

Local Lists of Hazardous waste / Contaminated Sites

US HIST CDL: National Clandestine Laboratory Register

A listing of clandestine drug lab locations that have been removed from the DEAs National Clandestine Laboratory Register.

Date of Government Version: 05/20/2024
Date Data Arrived at EDR: 08/19/2024
Date Made Active in Reports: 10/09/2024
Number of Days to Update: 51

Source: Drug Enforcement Administration
Telephone: 202-307-1000
Last EDR Contact: 02/20/2025
Next Scheduled EDR Contact: 06/02/2025
Data Release Frequency: No Update Planned

DEL SHWS: Delisted Registry Sites

A database listing of sites delisted from the Registry of Inactive Hazardous Waste Disposal Sites.

Date of Government Version: 11/04/2024
Date Data Arrived at EDR: 11/05/2024
Date Made Active in Reports: 01/22/2025
Number of Days to Update: 78

Source: Department of Environmental Conservation
Telephone: 518-402-9622
Last EDR Contact: 02/04/2025
Next Scheduled EDR Contact: 05/19/2025
Data Release Frequency: Quarterly

US CDL: Clandestine Drug Labs

A listing of clandestine drug lab locations. The U.S. Department of Justice ("the Department") provides this web site as a public service. It contains addresses of some locations where law enforcement agencies reported they found chemicals or other items that indicated the presence of either clandestine drug laboratories or dumpsites. In most cases, the source of the entries is not the Department, and the Department has not verified the entry and does not guarantee its accuracy. Members of the public must verify the accuracy of all entries by, for example, contacting local law enforcement and local health departments.

Date of Government Version: 05/20/2024
Date Data Arrived at EDR: 08/19/2024
Date Made Active in Reports: 10/09/2024
Number of Days to Update: 51

Source: Drug Enforcement Administration
Telephone: 202-307-1000
Last EDR Contact: 02/20/2025
Next Scheduled EDR Contact: 06/02/2025
Data Release Frequency: Quarterly

Local Lists of Registered Storage Tanks

HIST UST: Historical Petroleum Bulk Storage Database

These facilities have petroleum storage capacities in excess of 1,100 gallons and less than 400,000 gallons. This database contains detailed information per site. It is no longer updated due to the sensitive nature of the information involved. See UST for more current data.

Date of Government Version: 01/01/2002
Date Data Arrived at EDR: 06/02/2006
Date Made Active in Reports: 07/20/2006
Number of Days to Update: 48

Source: Department of Environmental Conservation
Telephone: 518-402-9549
Last EDR Contact: 10/23/2006
Next Scheduled EDR Contact: 01/22/2007
Data Release Frequency: Varies

HIST AST: Historical Petroleum Bulk Storage Database

These facilities have petroleum storage capabilities in excess of 1,100 gallons and less than 400,000 gallons. This database contains detailed information per site. No longer updated due to the sensitive nature of the information involved. See AST for more current data.

Date of Government Version: 01/01/2002
Date Data Arrived at EDR: 06/02/2006
Date Made Active in Reports: 07/20/2006
Number of Days to Update: 48

Source: Department of Environmental Conservation
Telephone: 518-402-9549
Last EDR Contact: 10/23/2006
Next Scheduled EDR Contact: 01/22/2007
Data Release Frequency: No Update Planned

Local Land Records

LIENS: Spill Liens Information

Lien information from the Oil Spill Fund.

Date of Government Version: 10/28/2024
Date Data Arrived at EDR: 10/29/2024
Date Made Active in Reports: 01/22/2025
Number of Days to Update: 85

Source: Office of the State Comptroller
Telephone: 518-474-9034
Last EDR Contact: 01/23/2025
Next Scheduled EDR Contact: 05/12/2025
Data Release Frequency: Quarterly

LIENS 2: CERCLA Lien Information

A Federal CERCLA ('Superfund') lien can exist by operation of law at any site or property at which EPA has spent Superfund monies. These monies are spent to investigate and address releases and threatened releases of contamination. CERCLIS provides information as to the identity of these sites and properties.

Date of Government Version: 12/19/2024
Date Data Arrived at EDR: 01/02/2025
Date Made Active in Reports: 01/21/2025
Number of Days to Update: 19

Source: Environmental Protection Agency
Telephone: 202-564-6023
Last EDR Contact: 03/03/2025
Next Scheduled EDR Contact: 04/07/2025
Data Release Frequency: Semi-Annually

Records of Emergency Release Reports

HMIRS: Hazardous Materials Information Reporting System

Hazardous Materials Incident Report System. HMIRS contains hazardous material spill incidents reported to DOT.

Date of Government Version: 12/10/2024
Date Data Arrived at EDR: 12/11/2024
Date Made Active in Reports: 02/27/2025
Number of Days to Update: 78

Source: U.S. Department of Transportation
Telephone: 202-366-4555
Last EDR Contact: 12/11/2024
Next Scheduled EDR Contact: 03/31/2025
Data Release Frequency: Quarterly

SPILLS: Spills Information Database

Data collected on spills reported to NYSDEC as required by one or more of the following: Article 12 of the Navigation Law, 6 NYCRR Section 613.8 (from PBS regs), or 6 NYCRR Section 595.2 (from CBS regs). It includes spills active as of April 1, 1986, as well as spills occurring since this date.

Date of Government Version: 11/03/2024
Date Data Arrived at EDR: 11/05/2024
Date Made Active in Reports: 12/05/2024
Number of Days to Update: 30

Source: Department of Environmental Conservation
Telephone: 518-402-9549
Last EDR Contact: 02/04/2025
Next Scheduled EDR Contact: 05/19/2025
Data Release Frequency: Varies

HIST SPILLS: SPILLS Database

This database contains records of chemical and petroleum spill incidents. Under State law, petroleum and hazardous chemical spills that can impact the waters of the state must be reported by the spiller (and, in some cases, by anyone who has knowledge of the spills). In 2002, the Department of Environmental Conservation stopped providing updates to its original Spills Information Database. This database includes fields that are no longer available from the NYDEC as of January 1, 2002. Current information may be found in the NY SPILLS database. Department of Environmental Conservation.

Date of Government Version: 01/01/2002
Date Data Arrived at EDR: 07/08/2005
Date Made Active in Reports: 07/14/2005
Number of Days to Update: 6

Source: Department of Environmental Conservation
Telephone: 518-402-9549
Last EDR Contact: 07/07/2005
Next Scheduled EDR Contact: N/A
Data Release Frequency: No Update Planned

SPILLS 90: SPILLS90 data from FirstSearch

Spills 90 includes those spill and release records available exclusively from FirstSearch databases. Typically, they may include chemical, oil and/or hazardous substance spills recorded after 1990. Duplicate records that are already included in EDR incident and release records are not included in Spills 90.

Date of Government Version: 12/14/2012
Date Data Arrived at EDR: 01/03/2013
Date Made Active in Reports: 02/12/2013
Number of Days to Update: 40

Source: FirstSearch
Telephone: N/A
Last EDR Contact: 01/03/2013
Next Scheduled EDR Contact: N/A
Data Release Frequency: No Update Planned

SPILLS 80: SPILLS80 data from FirstSearch

Spills 80 includes those spill and release records available from FirstSearch databases prior to 1990. Typically, they may include chemical, oil and/or hazardous substance spills recorded before 1990. Duplicate records that are already included in EDR incident and release records are not included in Spills 80.

Date of Government Version: 11/02/2010
Date Data Arrived at EDR: 01/03/2013
Date Made Active in Reports: 03/07/2013
Number of Days to Update: 63

Source: FirstSearch
Telephone: N/A
Last EDR Contact: 01/03/2013
Next Scheduled EDR Contact: N/A
Data Release Frequency: No Update Planned

Other Ascertainable Records

RCRA NonGen / NLR: RCRA - Non Generators / No Longer Regulated

RCRAInfo is EPA's comprehensive information system, providing access to data supporting the Resource Conservation and Recovery Act (RCRA) of 1976 and the Hazardous and Solid Waste Amendments (HSWA) of 1984. The database includes selective information on sites which generate, transport, store, treat and/or dispose of hazardous waste as defined by the Resource Conservation and Recovery Act (RCRA). Non-Generators do not presently generate hazardous waste.

Date of Government Version: 02/17/2025
Date Data Arrived at EDR: 02/19/2025
Date Made Active in Reports: 03/06/2025
Number of Days to Update: 15

Source: Environmental Protection Agency
Telephone: (212) 637-3660
Last EDR Contact: 02/19/2025
Next Scheduled EDR Contact: 03/31/2025
Data Release Frequency: Quarterly

FUDS: Formerly Used Defense Sites

The listing includes locations of Formerly Used Defense Sites properties where the US Army Corps of Engineers is actively working or will take necessary cleanup actions.

Date of Government Version: 10/01/2024
Date Data Arrived at EDR: 11/12/2024
Date Made Active in Reports: 01/21/2025
Number of Days to Update: 70

Source: U.S. Army Corps of Engineers
Telephone: 202-528-4285
Last EDR Contact: 02/11/2025
Next Scheduled EDR Contact: 05/26/2025
Data Release Frequency: Varies

DOD: Department of Defense Sites

This data set consists of federally owned or administered lands, administered by the Department of Defense, that have any area equal to or greater than 640 acres of the United States, Puerto Rico, and the U.S. Virgin Islands.

Date of Government Version: 06/07/2021
Date Data Arrived at EDR: 07/13/2021
Date Made Active in Reports: 03/09/2022
Number of Days to Update: 239

Source: USGS
Telephone: 888-275-8747
Last EDR Contact: 01/07/2025
Next Scheduled EDR Contact: 04/21/2025
Data Release Frequency: Varies

FEDLAND: Federal and Indian Lands

Federally and Indian administrated lands of the United States. Lands included are administrated by: Army Corps of Engineers, Bureau of Reclamation, National Wild and Scenic River, National Wildlife Refuge, Public Domain Land, Wilderness, Wilderness Study Area, Wildlife Management Area, Bureau of Indian Affairs, Bureau of Land Management, Department of Justice, Forest Service, Fish and Wildlife Service, National Park Service.

Date of Government Version: 04/02/2018
Date Data Arrived at EDR: 04/11/2018
Date Made Active in Reports: 11/06/2019
Number of Days to Update: 574

Source: U.S. Geological Survey
Telephone: 888-275-8747
Last EDR Contact: 12/30/2024
Next Scheduled EDR Contact: 04/14/2025
Data Release Frequency: N/A

SCRD DRYCLEANERS: State Coalition for Remediation of Drycleaners Listing

The State Coalition for Remediation of Drycleaners was established in 1998, with support from the U.S. EPA Office of Superfund Remediation and Technology Innovation. It is comprised of representatives of states with established drycleaner remediation programs. Currently the member states are Alabama, Connecticut, Florida, Illinois, Kansas, Minnesota, Missouri, North Carolina, Oregon, South Carolina, Tennessee, Texas, and Wisconsin.

Date of Government Version: 07/30/2021
Date Data Arrived at EDR: 02/03/2023
Date Made Active in Reports: 02/10/2023
Number of Days to Update: 7

Source: Environmental Protection Agency
Telephone: 615-532-8599
Last EDR Contact: 02/03/2025
Next Scheduled EDR Contact: 05/19/2025
Data Release Frequency: Varies

US FIN ASSUR: Financial Assurance Information

All owners and operators of facilities that treat, store, or dispose of hazardous waste are required to provide proof that they will have sufficient funds to pay for the clean up, closure, and post-closure care of their facilities.

Date of Government Version: 02/17/2025
Date Data Arrived at EDR: 02/19/2025
Date Made Active in Reports: 03/06/2025
Number of Days to Update: 15

Source: Environmental Protection Agency
Telephone: 202-566-1917
Last EDR Contact: 02/19/2025
Next Scheduled EDR Contact: 03/31/2025
Data Release Frequency: Quarterly

EPA WATCH LIST: EPA Watch List

EPA maintains a "Watch List" to facilitate dialogue between EPA, state and local environmental agencies on enforcement matters relating to facilities with alleged violations identified as either significant or high priority. Being on the Watch List does not mean that the facility has actually violated the law only that an investigation by EPA or a state or local environmental agency has led those organizations to allege that an unproven violation has in fact occurred. Being on the Watch List does not represent a higher level of concern regarding the alleged violations that were detected, but instead indicates cases requiring additional dialogue between EPA, state and local agencies - primarily because of the length of time the alleged violation has gone unaddressed or unresolved.

Date of Government Version: 08/30/2013
Date Data Arrived at EDR: 03/21/2014
Date Made Active in Reports: 06/17/2014
Number of Days to Update: 88

Source: Environmental Protection Agency
Telephone: 617-520-3000
Last EDR Contact: 01/27/2025
Next Scheduled EDR Contact: 05/12/2025
Data Release Frequency: No Update Planned

2020 COR ACTION: 2020 Corrective Action Program List

The EPA has set ambitious goals for the RCRA Corrective Action program by creating the 2020 Corrective Action Universe. This RCRA cleanup baseline includes facilities expected to need corrective action. The 2020 universe contains a wide variety of sites. Some properties are heavily contaminated while others were contaminated but have since been cleaned up. Still others have not been fully investigated yet, and may require little or no remediation. Inclusion in the 2020 Universe does not necessarily imply failure on the part of a facility to meet its RCRA obligations.

Date of Government Version: 09/30/2017
Date Data Arrived at EDR: 05/08/2018
Date Made Active in Reports: 07/20/2018
Number of Days to Update: 73

Source: Environmental Protection Agency
Telephone: 703-308-4044
Last EDR Contact: 01/30/2025
Next Scheduled EDR Contact: 05/12/2025
Data Release Frequency: Varies

GOVERNMENT RECORDS SEARCHED / DATA CURRENCY TRACKING

TSCA: Toxic Substances Control Act

Toxic Substances Control Act. TSCA identifies manufacturers and importers of chemical substances included on the TSCA Chemical Substance Inventory list. It includes data on the production volume of these substances by plant site.

Date of Government Version: 12/31/2020
Date Data Arrived at EDR: 06/14/2022
Date Made Active in Reports: 03/24/2023
Number of Days to Update: 283

Source: EPA
Telephone: 202-260-5521
Last EDR Contact: 12/12/2024
Next Scheduled EDR Contact: 03/24/2025
Data Release Frequency: Every 4 Years

TRIS: Toxic Chemical Release Inventory System

Toxic Release Inventory System. TRIS identifies facilities which release toxic chemicals to the air, water and land in reportable quantities under SARA Title III Section 313.

Date of Government Version: 12/31/2023
Date Data Arrived at EDR: 02/11/2025
Date Made Active in Reports: 02/18/2025
Number of Days to Update: 7

Source: EPA
Telephone: 202-566-0250
Last EDR Contact: 02/11/2025
Next Scheduled EDR Contact: 05/26/2025
Data Release Frequency: Annually

SSTS: Section 7 Tracking Systems

Section 7 of the Federal Insecticide, Fungicide and Rodenticide Act, as amended (92 Stat. 829) requires all registered pesticide-producing establishments to submit a report to the Environmental Protection Agency by March 1st each year. Each establishment must report the types and amounts of pesticides, active ingredients and devices being produced, and those having been produced and sold or distributed in the past year.

Date of Government Version: 10/15/2024
Date Data Arrived at EDR: 10/16/2024
Date Made Active in Reports: 01/14/2025
Number of Days to Update: 90

Source: EPA
Telephone: 202-564-4203
Last EDR Contact: 01/15/2025
Next Scheduled EDR Contact: 04/28/2025
Data Release Frequency: Annually

ROD: Records Of Decision

Record of Decision. ROD documents mandate a permanent remedy at an NPL (Superfund) site containing technical and health information to aid in the cleanup.

Date of Government Version: 01/29/2025
Date Data Arrived at EDR: 02/03/2025
Date Made Active in Reports: 02/27/2025
Number of Days to Update: 24

Source: EPA
Telephone: 703-416-0223
Last EDR Contact: 03/03/2025
Next Scheduled EDR Contact: 06/09/2025
Data Release Frequency: Annually

RMP: Risk Management Plans

When Congress passed the Clean Air Act Amendments of 1990, it required EPA to publish regulations and guidance for chemical accident prevention at facilities using extremely hazardous substances. The Risk Management Program Rule (RMP Rule) was written to implement Section 112(r) of these amendments. The rule, which built upon existing industry codes and standards, requires companies of all sizes that use certain flammable and toxic substances to develop a Risk Management Program, which includes a(n): Hazard assessment that details the potential effects of an accidental release, an accident history of the last five years, and an evaluation of worst-case and alternative accidental releases; Prevention program that includes safety precautions and maintenance, monitoring, and employee training measures; and Emergency response program that spells out emergency health care, employee training measures and procedures for informing the public and response agencies (e.g the fire department) should an accident occur.

Date of Government Version: 10/01/2024
Date Data Arrived at EDR: 10/23/2024
Date Made Active in Reports: 01/14/2025
Number of Days to Update: 83

Source: Environmental Protection Agency
Telephone: 202-564-8600
Last EDR Contact: 01/09/2025
Next Scheduled EDR Contact: 04/28/2025
Data Release Frequency: Varies

RAATS: RCRA Administrative Action Tracking System

RCRA Administration Action Tracking System. RAATS contains records based on enforcement actions issued under RCRA pertaining to major violators and includes administrative and civil actions brought by the EPA. For administration actions after September 30, 1995, data entry in the RAATS database was discontinued. EPA will retain a copy of the database for historical records. It was necessary to terminate RAATS because a decrease in agency resources made it impossible to continue to update the information contained in the database.

Date of Government Version: 04/17/1995
Date Data Arrived at EDR: 07/03/1995
Date Made Active in Reports: 08/07/1995
Number of Days to Update: 35

Source: EPA
Telephone: 202-564-4104
Last EDR Contact: 06/02/2008
Next Scheduled EDR Contact: 09/01/2008
Data Release Frequency: No Update Planned

PRP: Potentially Responsible Parties

A listing of verified Potentially Responsible Parties

Date of Government Version: 09/19/2023
Date Data Arrived at EDR: 10/03/2023
Date Made Active in Reports: 10/19/2023
Number of Days to Update: 16

Source: EPA
Telephone: 202-564-6023
Last EDR Contact: 03/03/2025
Next Scheduled EDR Contact: 05/12/2025
Data Release Frequency: Quarterly

PADS: PCB Activity Database System

PCB Activity Database. PADS Identifies generators, transporters, commercial storers and/or brokers and disposers of PCB's who are required to notify the EPA of such activities.

Date of Government Version: 07/01/2024
Date Data Arrived at EDR: 10/02/2024
Date Made Active in Reports: 01/10/2025
Number of Days to Update: 100

Source: EPA
Telephone: 202-566-0500
Last EDR Contact: 01/02/2025
Next Scheduled EDR Contact: 04/14/2025
Data Release Frequency: Annually

ICIS: Integrated Compliance Information System

The Integrated Compliance Information System (ICIS) supports the information needs of the national enforcement and compliance program as well as the unique needs of the National Pollutant Discharge Elimination System (NPDES) program.

Date of Government Version: 11/18/2016
Date Data Arrived at EDR: 11/23/2016
Date Made Active in Reports: 02/10/2017
Number of Days to Update: 79

Source: Environmental Protection Agency
Telephone: 202-564-2501
Last EDR Contact: 12/23/2024
Next Scheduled EDR Contact: 04/14/2025
Data Release Frequency: Quarterly

GOVERNMENT RECORDS SEARCHED / DATA CURRENCY TRACKING

FTTS: FIFRA/ TSCA Tracking System - FIFRA (Federal Insecticide, Fungicide, & Rodenticide Act)/TSCA (Toxic Substances Control Act)
FTTS tracks administrative cases and pesticide enforcement actions and compliance activities related to FIFRA, TSCA and EPCRA (Emergency Planning and Community Right-to-Know Act). To maintain currency, EDR contacts the Agency on a quarterly basis.

Date of Government Version: 04/09/2009
Date Data Arrived at EDR: 04/16/2009
Date Made Active in Reports: 05/11/2009
Number of Days to Update: 25
Source: EPA/Office of Prevention, Pesticides and Toxic Substances
Telephone: 202-566-1667
Last EDR Contact: 08/18/2017
Next Scheduled EDR Contact: 12/04/2017
Data Release Frequency: No Update Planned

FTTS INSP: FIFRA/ TSCA Tracking System - FIFRA (Federal Insecticide, Fungicide, & Rodenticide Act)/TSCA (Toxic Substances Control Act)
A listing of FIFRA/TSCA Tracking System (FTTS) inspections and enforcements.

Date of Government Version: 04/09/2009
Date Data Arrived at EDR: 04/16/2009
Date Made Active in Reports: 05/11/2009
Number of Days to Update: 25
Source: EPA
Telephone: 202-566-1667
Last EDR Contact: 08/18/2017
Next Scheduled EDR Contact: 12/04/2017
Data Release Frequency: No Update Planned

MLTS: Material Licensing Tracking System
MLTS is maintained by the Nuclear Regulatory Commission and contains a list of approximately 8,100 sites which possess or use radioactive materials and which are subject to NRC licensing requirements. To maintain currency, EDR contacts the Agency on a quarterly basis.

Date of Government Version: 10/12/2024
Date Data Arrived at EDR: 10/17/2024
Date Made Active in Reports: 11/19/2024
Number of Days to Update: 33
Source: Nuclear Regulatory Commission
Telephone: 301-415-0717
Last EDR Contact: 01/09/2025
Next Scheduled EDR Contact: 04/28/2025
Data Release Frequency: Quarterly

COAL ASH DOE: Steam-Electric Plant Operation Data
A listing of power plants that store ash in surface ponds.

Date of Government Version: 12/31/2023
Date Data Arrived at EDR: 10/16/2024
Date Made Active in Reports: 01/14/2025
Number of Days to Update: 90
Source: Department of Energy
Telephone: 202-586-8719
Last EDR Contact: 02/24/2025
Next Scheduled EDR Contact: 06/09/2025
Data Release Frequency: Varies

COAL ASH EPA: Coal Combustion Residues Surface Impoundments List
A listing of coal combustion residues surface impoundments with high hazard potential ratings.

Date of Government Version: 01/12/2017
Date Data Arrived at EDR: 03/05/2019
Date Made Active in Reports: 11/11/2019
Number of Days to Update: 251
Source: Environmental Protection Agency
Telephone: N/A
Last EDR Contact: 02/24/2025
Next Scheduled EDR Contact: 06/09/2025
Data Release Frequency: Varies

PCB TRANSFORMER: PCB Transformer Registration Database
The database of PCB transformer registrations that includes all PCB registration submittals.

Date of Government Version: 09/13/2019
Date Data Arrived at EDR: 11/06/2019
Date Made Active in Reports: 02/10/2020
Number of Days to Update: 96
Source: Environmental Protection Agency
Telephone: 202-566-0517
Last EDR Contact: 01/30/2025
Next Scheduled EDR Contact: 05/12/2025
Data Release Frequency: Varies

RADINFO: Radiation Information Database
The Radiation Information Database (RADINFO) contains information about facilities that are regulated by U.S. Environmental Protection Agency (EPA) regulations for radiation and radioactivity.

Date of Government Version: 07/01/2019
Date Data Arrived at EDR: 07/01/2019
Date Made Active in Reports: 09/23/2019
Number of Days to Update: 84

Source: Environmental Protection Agency
Telephone: 202-343-9775
Last EDR Contact: 12/17/2024
Next Scheduled EDR Contact: 04/07/2025
Data Release Frequency: Quarterly

HIST FTTS: FIFRA/TSCA Tracking System Administrative Case Listing

A complete administrative case listing from the FIFRA/TSCA Tracking System (FTTS) for all ten EPA regions. The information was obtained from the National Compliance Database (NCDB). NCDB supports the implementation of FIFRA (Federal Insecticide, Fungicide, and Rodenticide Act) and TSCA (Toxic Substances Control Act). Some EPA regions are now closing out records. Because of that, and the fact that some EPA regions are not providing EPA Headquarters with updated records, it was decided to create a HIST FTTS database. It included records that may not be included in the newer FTTS database updates. This database is no longer updated.

Date of Government Version: 10/19/2006
Date Data Arrived at EDR: 03/01/2007
Date Made Active in Reports: 04/10/2007
Number of Days to Update: 40

Source: Environmental Protection Agency
Telephone: 202-564-2501
Last EDR Contact: 12/17/2007
Next Scheduled EDR Contact: 03/17/2008
Data Release Frequency: No Update Planned

HIST FTTS INSP: FIFRA/TSCA Tracking System Inspection & Enforcement Case Listing

A complete inspection and enforcement case listing from the FIFRA/TSCA Tracking System (FTTS) for all ten EPA regions. The information was obtained from the National Compliance Database (NCDB). NCDB supports the implementation of FIFRA (Federal Insecticide, Fungicide, and Rodenticide Act) and TSCA (Toxic Substances Control Act). Some EPA regions are now closing out records. Because of that, and the fact that some EPA regions are not providing EPA Headquarters with updated records, it was decided to create a HIST FTTS database. It included records that may not be included in the newer FTTS database updates. This database is no longer updated.

Date of Government Version: 10/19/2006
Date Data Arrived at EDR: 03/01/2007
Date Made Active in Reports: 04/10/2007
Number of Days to Update: 40

Source: Environmental Protection Agency
Telephone: 202-564-2501
Last EDR Contact: 12/17/2008
Next Scheduled EDR Contact: 03/17/2008
Data Release Frequency: No Update Planned

DOT OPS: Incident and Accident Data

Department of Transporation, Office of Pipeline Safety Incident and Accident data.

Date of Government Version: 10/04/2024
Date Data Arrived at EDR: 10/16/2024
Date Made Active in Reports: 12/06/2024
Number of Days to Update: 51

Source: Department of Transporation, Office of Pipeline Safety
Telephone: 202-366-4595
Last EDR Contact: 01/22/2025
Next Scheduled EDR Contact: 05/05/2025
Data Release Frequency: Quarterly

CONSENT: Superfund (CERCLA) Consent Decrees

Major legal settlements that establish responsibility and standards for cleanup at NPL (Superfund) sites. Released periodically by United States District Courts after settlement by parties to litigation matters.

Date of Government Version: 09/30/2024
Date Data Arrived at EDR: 10/09/2024
Date Made Active in Reports: 01/10/2025
Number of Days to Update: 93

Source: Department of Justice, Consent Decree Library
Telephone: Varies
Last EDR Contact: 12/30/2024
Next Scheduled EDR Contact: 04/14/2025
Data Release Frequency: Varies

BRS: Biennial Reporting System

The Biennial Reporting System is a national system administered by the EPA that collects data on the generation and management of hazardous waste. BRS captures detailed data from two groups: Large Quantity Generators (LQG) and Treatment, Storage, and Disposal Facilities.

Date of Government Version: 12/31/2023
Date Data Arrived at EDR: 02/19/2025
Date Made Active in Reports: 03/07/2025
Number of Days to Update: 16

Source: EPA/NTIS
Telephone: 800-424-9346
Last EDR Contact: 12/12/2024
Next Scheduled EDR Contact: 03/31/2025
Data Release Frequency: Biennially

INDIAN RESERV: Indian Reservations

This map layer portrays Indian administered lands of the United States that have any area equal to or greater than 640 acres.

Date of Government Version: 12/31/2014
Date Data Arrived at EDR: 07/14/2015
Date Made Active in Reports: 01/10/2017
Number of Days to Update: 546

Source: USGS
Telephone: 202-208-3710
Last EDR Contact: 12/30/2024
Next Scheduled EDR Contact: 04/14/2025
Data Release Frequency: Semi-Annually

FUSRAP: Formerly Utilized Sites Remedial Action Program

DOE established the Formerly Utilized Sites Remedial Action Program (FUSRAP) in 1974 to remediate sites where radioactive contamination remained from Manhattan Project and early U.S. Atomic Energy Commission (AEC) operations.

Date of Government Version: 03/03/2023
Date Data Arrived at EDR: 03/03/2023
Date Made Active in Reports: 06/09/2023
Number of Days to Update: 98

Source: Department of Energy
Telephone: 202-586-3559
Last EDR Contact: 01/23/2025
Next Scheduled EDR Contact: 05/12/2025
Data Release Frequency: Varies

UMTRA: Uranium Mill Tailings Sites

Uranium ore was mined by private companies for federal government use in national defense programs. When the mills shut down, large piles of the sand-like material (mill tailings) remain after uranium has been extracted from the ore. Levels of human exposure to radioactive materials from the piles are low; however, in some cases tailings were used as construction materials before the potential health hazards of the tailings were recognized.

Date of Government Version: 02/12/2025
Date Data Arrived at EDR: 02/12/2025
Date Made Active in Reports: 02/27/2025
Number of Days to Update: 15

Source: Department of Energy
Telephone: 505-845-0011
Last EDR Contact: 02/06/2025
Next Scheduled EDR Contact: 05/26/2025
Data Release Frequency: Varies

LEAD SMELTER 1: Lead Smelter Sites

A listing of former lead smelter site locations.

Date of Government Version: 12/19/2024
Date Data Arrived at EDR: 01/02/2025
Date Made Active in Reports: 01/21/2025
Number of Days to Update: 19

Source: Environmental Protection Agency
Telephone: 703-603-8787
Last EDR Contact: 03/03/2025
Next Scheduled EDR Contact: 04/07/2025
Data Release Frequency: Varies

LEAD SMELTER 2: Lead Smelter Sites

A list of several hundred sites in the U.S. where secondary lead smelting was done from 1931and 1964. These sites may pose a threat to public health through ingestion or inhalation of contaminated soil or dust

Date of Government Version: 04/05/2001
Date Data Arrived at EDR: 10/27/2010
Date Made Active in Reports: 12/02/2010
Number of Days to Update: 36

Source: American Journal of Public Health
Telephone: 703-305-6451
Last EDR Contact: 12/02/2009
Next Scheduled EDR Contact: N/A
Data Release Frequency: No Update Planned

US AIRS (AFS): Aerometric Information Retrieval System Facility Subsystem (AFS)

The database is a sub-system of Aerometric Information Retrieval System (AIRS). AFS contains compliance data on air pollution point sources regulated by the U.S. EPA and/or state and local air regulatory agencies. This information comes from source reports by various stationary sources of air pollution, such as electric power plants, steel mills, factories, and universities, and provides information about the air pollutants they produce. Action, air program, air program pollutant, and general level plant data. It is used to track emissions and compliance data from industrial plants.

Date of Government Version: 10/12/2016
Date Data Arrived at EDR: 10/26/2016
Date Made Active in Reports: 02/03/2017
Number of Days to Update: 100

Source: EPA
Telephone: 202-564-2496
Last EDR Contact: 09/26/2017
Next Scheduled EDR Contact: 01/08/2018
Data Release Frequency: Annually

US AIRS MINOR: Air Facility System Data
A listing of minor source facilities.

Date of Government Version: 10/12/2016
Date Data Arrived at EDR: 10/26/2016
Date Made Active in Reports: 02/03/2017
Number of Days to Update: 100

Source: EPA
Telephone: 202-564-2496
Last EDR Contact: 09/26/2017
Next Scheduled EDR Contact: 01/08/2018
Data Release Frequency: Annually

MINES VIOLATIONS: MSHA Violation Assessment Data
Mines violation and assessment information. Department of Labor, Mine Safety & Health Administration.

Date of Government Version: 10/01/2024
Date Data Arrived at EDR: 10/02/2024
Date Made Active in Reports: 10/09/2024
Number of Days to Update: 7

Source: DOL, Mine Safety & Health Admi
Telephone: 202-693-9424
Last EDR Contact: 02/19/2025
Next Scheduled EDR Contact: 06/02/2025
Data Release Frequency: Quarterly

US MINES: Mines Master Index File
Contains all mine identification numbers issued for mines active or opened since 1971. The data also includes violation information.

Date of Government Version: 11/01/2024
Date Data Arrived at EDR: 11/18/2024
Date Made Active in Reports: 02/11/2025
Number of Days to Update: 85

Source: Department of Labor, Mine Safety and Health Administration
Telephone: 303-231-5959
Last EDR Contact: 02/18/2025
Next Scheduled EDR Contact: 06/02/2025
Data Release Frequency: Semi-Annually

US MINES 2: Ferrous and Nonferrous Metal Mines Database Listing
This map layer includes ferrous (ferrous metal mines are facilities that extract ferrous metals, such as iron ore or molybdenum) and nonferrous (Nonferrous metal mines are facilities that extract nonferrous metals, such as gold, silver, copper, zinc, and lead) metal mines in the United States.

Date of Government Version: 05/02/2024
Date Data Arrived at EDR: 08/20/2024
Date Made Active in Reports: 10/09/2024
Number of Days to Update: 50

Source: USGS
Telephone: 703-648-7709
Last EDR Contact: 02/20/2025
Next Scheduled EDR Contact: 06/02/2025
Data Release Frequency: Varies

US MINES 3: Active Mines & Mineral Plants Database Listing
Active Mines and Mineral Processing Plant operations for commodities monitored by the Minerals Information Team of the USGS.

Date of Government Version: 04/14/2011
Date Data Arrived at EDR: 06/08/2011
Date Made Active in Reports: 09/13/2011
Number of Days to Update: 97

Source: USGS
Telephone: 703-648-7709
Last EDR Contact: 02/20/2025
Next Scheduled EDR Contact: 06/02/2025
Data Release Frequency: Varies

MINES MRDS: Mineral Resources Data System
Mineral Resources Data System

Date of Government Version: 06/04/2024
Date Data Arrived at EDR: 11/22/2024
Date Made Active in Reports: 02/18/2025
Number of Days to Update: 88

Source: USGS
Telephone: 703-648-6533
Last EDR Contact: 02/20/2025
Next Scheduled EDR Contact: 06/02/2025
Data Release Frequency: Varies

GOVERNMENT RECORDS SEARCHED / DATA CURRENCY TRACKING

ABANDONED MINES: Abandoned Mines

An inventory of land and water impacted by past mining (primarily coal mining) is maintained by OSMRE to provide information needed to implement the Surface Mining Control and Reclamation Act of 1977 (SMCRA). The inventory contains information on the location, type, and extent of AML impacts, as well as, information on the cost associated with the reclamation of those problems. The inventory is based upon field surveys by State, Tribal, and OSMRE program officials. It is dynamic to the extent that it is modified as new problems are identified and existing problems are reclaimed.

Date of Government Version: 12/10/2024
Date Data Arrived at EDR: 12/11/2024
Date Made Active in Reports: 02/18/2025
Number of Days to Update: 69

Source: Department of Interior
Telephone: 202-208-2609
Last EDR Contact: 02/26/2025
Next Scheduled EDR Contact: 06/16/2025
Data Release Frequency: Quarterly

FINDS: Facility Index System/Facility Registry System

Facility Index System. FINDS contains both facility information and 'pointers' to other sources that contain more detail. EDR includes the following FINDS databases in this report: PCS (Permit Compliance System), AIRS (Aerometric Information Retrieval System), DOCKET (Enforcement Docket used to manage and track information on civil judicial enforcement cases for all environmental statutes), FURS (Federal Underground Injection Control), C-DOCKET (Criminal Docket System used to track criminal enforcement actions for all environmental statutes), FFIS (Federal Facilities Information System), STATE (State Environmental Laws and Statutes), and PADS (PCB Activity Data System).

Date of Government Version: 11/11/2024
Date Data Arrived at EDR: 11/20/2024
Date Made Active in Reports: 02/18/2025
Number of Days to Update: 90

Source: EPA
Telephone: (212) 637-3000
Last EDR Contact: 02/25/2025
Next Scheduled EDR Contact: 06/09/2025
Data Release Frequency: Quarterly

UXO: Unexploded Ordnance Sites

A listing of unexploded ordnance site locations

Date of Government Version: 09/06/2023
Date Data Arrived at EDR: 09/13/2023
Date Made Active in Reports: 12/11/2023
Number of Days to Update: 89

Source: Department of Defense
Telephone: 703-704-1564
Last EDR Contact: 01/06/2025
Next Scheduled EDR Contact: 04/21/2025
Data Release Frequency: Varies

ECHO: Enforcement & Compliance History Information

ECHO provides integrated compliance and enforcement information for about 800,000 regulated facilities nationwide.

Date of Government Version: 12/21/2024
Date Data Arrived at EDR: 12/27/2024
Date Made Active in Reports: 01/10/2025
Number of Days to Update: 14

Source: Environmental Protection Agency
Telephone: 202-564-2280
Last EDR Contact: 12/27/2024
Next Scheduled EDR Contact: 04/14/2025
Data Release Frequency: Quarterly

DOCKET HWC: Hazardous Waste Compliance Docket Listing

A complete list of the Federal Agency Hazardous Waste Compliance Docket Facilities.

Date of Government Version: 05/06/2021
Date Data Arrived at EDR: 05/21/2021
Date Made Active in Reports: 08/11/2021
Number of Days to Update: 82

Source: Environmental Protection Agency
Telephone: 202-564-0527
Last EDR Contact: 02/12/2025
Next Scheduled EDR Contact: 06/02/2025
Data Release Frequency: Varies

FUELS PROGRAM: EPA Fuels Program Registered Listing

This listing includes facilities that are registered under the Part 80 (Code of Federal Regulations) EPA Fuels Programs. All companies now are required to submit new and updated registrations.

Date of Government Version: 11/08/2024
Date Data Arrived at EDR: 11/08/2024
Date Made Active in Reports: 01/14/2025
Number of Days to Update: 67

Source: EPA
Telephone: 800-385-6164
Last EDR Contact: 02/13/2025
Next Scheduled EDR Contact: 05/26/2025
Data Release Frequency: Quarterly

PFAS NPL: Superfund Sites with PFAS Detections Information

EPA's Office of Land and Emergency Management and EPA Regional Offices maintain data describing what is known about site investigations, contamination, and remedial actions under the Comprehensive Environmental Response, Compensation, and Liability Act (CERCLA) where PFAS is present in the environment.

Date of Government Version: 12/30/2024
Date Data Arrived at EDR: 01/02/2025
Date Made Active in Reports: 01/10/2025
Number of Days to Update: 8

Source: Environmental Protection Agency
Telephone: 703-603-8895
Last EDR Contact: 02/20/2025
Next Scheduled EDR Contact: 04/14/2025
Data Release Frequency: Varies

PFAS FEDERAL SITES: Federal Sites PFAS Information

Several federal entities, such as the federal Superfund program, Department of Defense, National Aeronautics and Space Administration, Department of Transportation, and Department of Energy provided information for sites with known or suspected detections at federal facilities.

Date of Government Version: 12/30/2024
Date Data Arrived at EDR: 01/02/2025
Date Made Active in Reports: 01/10/2025
Number of Days to Update: 8

Source: Environmental Protection Agency
Telephone: 202-272-0167
Last EDR Contact: 02/20/2025
Next Scheduled EDR Contact: 04/14/2025
Data Release Frequency: Varies

PFAS TSCA: PFAS Manufacture and Imports Information

EPA issued the Chemical Data Reporting (CDR) Rule under the Toxic Substances Control Act (TSCA) and requires chemical manufacturers and facilities that manufacture or import chemical substances to report data to EPA. EPA publishes non-confidential business information (non-CBI) and includes descriptive information about each site, corporate parent, production volume, other manufacturing information, and processing and use information.

Date of Government Version: 12/30/2024
Date Data Arrived at EDR: 01/02/2025
Date Made Active in Reports: 01/10/2025
Number of Days to Update: 8

Source: Environmental Protection Agency
Telephone: 202-272-0167
Last EDR Contact: 02/20/2025
Next Scheduled EDR Contact: 04/14/2025
Data Release Frequency: Varies

PFAS TRIS: List of PFAS Added to the TRI

Section 7321 of the National Defense Authorization Act for Fiscal Year 2020 (NDAA) immediately added certain per- and polyfluoroalkyl substances (PFAS) to the list of chemicals covered by the Toxics Release Inventory (TRI) under Section 313 of the Emergency Planning and Community Right-to-Know Act (EPCRA) and provided a framework for additional PFAS to be added to TRI on an annual basis.

Date of Government Version: 12/30/2024
Date Data Arrived at EDR: 01/02/2025
Date Made Active in Reports: 01/10/2025
Number of Days to Update: 8

Source: Environmental Protection Agency
Telephone: 202-566-0250
Last EDR Contact: 02/20/2025
Next Scheduled EDR Contact: 04/14/2025
Data Release Frequency: Varies

PFAS RCRA MANIFEST: PFAS Transfers Identified In the RCRA Database Listing

To work around the lack of PFAS waste codes in the RCRA database, EPA developed the PFAS Transfers dataset by mining e-Manifest records containing at least one of these common PFAS keywords: PFAS, PFOA, PFOS, PERFL, AFFF, GENX, GEN-X (plus the VT waste codes). These keywords were searched for in the following text fields: Manifest handling instructions (MANIFEST_HANDLING_INSTR), Non-hazardous waste description (NON_HAZ_WASTE_DESCRIPTION), DOT printed information (DOT_PRINTED_INFORMATION), Waste line handling instructions (WASTE_LINE_HANDLING_INSTR), Waste residue comments (WASTE_RESIDUE_COMMENTS).

Date of Government Version: 12/30/2024
Date Data Arrived at EDR: 01/02/2025
Date Made Active in Reports: 01/10/2025
Number of Days to Update: 8

Source: Environmental Protection Agency
Telephone: 202-272-0167
Last EDR Contact: 02/20/2025
Next Scheduled EDR Contact: 04/14/2025
Data Release Frequency: Varies

PFAS ATSDR: PFAS Contamination Site Location Listing

PFAS contamination site locations from the Department of Health & Human Services, Center for Disease Control & Prevention. ATSDR is involved at a number of PFAS-related sites, either directly or through assisting state and federal partners. As of now, most sites are related to drinking water contamination connected with PFAS production facilities or fire training areas where aqueous film-forming firefighting foam (AFFF) was regularly used.

Date of Government Version: 06/24/2020
Date Data Arrived at EDR: 03/17/2021
Date Made Active in Reports: 11/08/2022
Number of Days to Update: 601

Source: Department of Health & Human Services
Telephone: 202-741-5770
Last EDR Contact: 01/16/2025
Next Scheduled EDR Contact: 05/05/2025
Data Release Frequency: Varies

PFAS WQP: Ambient Environmental Sampling for PFAS

The Water Quality Portal (WQP) is a part of a modernized repository storing ambient sampling data for all environmental media and tissue samples. A wide range of federal, state, tribal and local governments, academic and non-governmental organizations and individuals submit project details and sampling results to this public repository. The information is commonly used for research and assessments of environmental quality.

Date of Government Version: 12/13/2024
Date Data Arrived at EDR: 01/02/2025
Date Made Active in Reports: 01/10/2025
Number of Days to Update: 8

Source: Environmental Protection Agency
Telephone: 202-272-0167
Last EDR Contact: 02/20/2025
Next Scheduled EDR Contact: 04/14/2025
Data Release Frequency: Varies

PFAS PROJECT: NORTHEASTERN UNIVERSITY PFAS PROJECT

The PFAS Contamination Site Tracker records qualitative and quantitative data from each site in a chart, specifically examining discovery, contamination levels, government response, litigation, health impacts, media coverage, and community characteristics. All data presented in the chart were extracted from government websites, such as state health departments or the Environmental Protection Agency, and news articles.

Date of Government Version: 05/19/2023
Date Data Arrived at EDR: 04/05/2024
Date Made Active in Reports: 06/06/2024
Number of Days to Update: 62

Source: Social Science Environmental Health Research Institute
Telephone: N/A
Last EDR Contact: 03/06/2025
Next Scheduled EDR Contact: 06/16/2025
Data Release Frequency: Varies

PFAS NPDES: Clean Water Act Discharge Monitoring Information

Any discharger of pollutants to waters of the United States from a point source must have a National Pollutant Discharge Elimination System (NPDES) permit. The process for obtaining limits involves the regulated entity (permittee) disclosing releases in a NPDES permit application and the permitting authority (typically the state but sometimes EPA) deciding whether to require monitoring or monitoring with limits. Caveats and Limitations: Less than half of states have required PFAS monitoring for at least one of their permittees and fewer states have established PFAS effluent limits for permittees. New rulemakings have been initiated that may increase the number of facilities monitoring for PFAS in the future.

Date of Government Version: 12/30/2024
Date Data Arrived at EDR: 01/02/2025
Date Made Active in Reports: 01/14/2025
Number of Days to Update: 12

Source: Environmental Protection Agency
Telephone: 202-272-0167
Last EDR Contact: 01/02/2025
Next Scheduled EDR Contact: 04/14/2025
Data Release Frequency: Varies

PFAS ECHO: Facilities in Industries that May Be Handling PFAS Listing

Regulators and the public have expressed interest in knowing which regulated entities may be using PFAS. EPA has developed a dataset from various sources that show which industries may be handling PFAS. Approximately 120,000 facilities subject to federal environmental programs have operated or currently operate in industry sectors with processes that may involve handling and/or release of PFAS.

Date of Government Version: 12/30/2024
Date Data Arrived at EDR: 01/02/2025
Date Made Active in Reports: 01/10/2025
Number of Days to Update: 8

Source: Environmental Protection Agency
Telephone: 202-272-0167
Last EDR Contact: 02/20/2025
Next Scheduled EDR Contact: 04/14/2025
Data Release Frequency: Varies

PFAS ECHO FIRE TRAIN: Facilities in Industries that May Be Handling PFAS Listing

A list of fire training sites was added to the Industry Sectors dataset using a keyword search on the permitted facilitys name to identify sites where fire-fighting foam may have been used in training exercises. Additionally, you may view an example spreadsheet of the subset of fire training facility data, as well as the keywords used in selecting or deselecting a facility for the subset. as well as the keywords used in selecting or deselecting a facility for the subset. These keywords were tested to maximize accuracy in selecting facilities that may use fire-fighting foam in training exercises, however, due to the lack of a required reporting field in the data systems for designating fire training sites, this methodology may not identify all fire training sites or may potentially misidentify them.

Date of Government Version: 12/30/2024
Date Data Arrived at EDR: 01/02/2025
Date Made Active in Reports: 01/10/2025
Number of Days to Update: 8

Source: Environmental Protection Agency
Telephone: 202-272-0167
Last EDR Contact: 02/20/2025
Next Scheduled EDR Contact: 04/14/2025
Data Release Frequency: Varies

PFAS PT 139 AIRPORT: All Certified Part 139 Airports PFAS Information Listing

Since July 1, 2006, all certified part 139 airports are required to have fire-fighting foam onsite that meet military specifications (MIL-F-24385) (14 CFR 139.317). To date, these military specification fire-fighting foams are fluorinated and have been historically used for training and extinguishing. The 2018 FAA Reauthorization Act has a provision stating that no later than October 2021, FAA shall not require the use of fluorinated AFFF. This provision does not prohibit the use of fluorinated AFFF at Part 139 civilian airports; it only prohibits FAA from mandating its use. The Federal Aviation Administration?s document AC 150/5210-6D - Aircraft Fire Extinguishing Agents provides guidance on Aircraft Fire Extinguishing Agents, which includes Aqueous Film Forming Foam (AFFF).

Date of Government Version: 12/30/2024
Date Data Arrived at EDR: 01/02/2025
Date Made Active in Reports: 01/10/2025
Number of Days to Update: 8

Source: Environmental Protection Agency
Telephone: 202-272-0167
Last EDR Contact: 02/20/2025
Next Scheduled EDR Contact: 04/14/2025
Data Release Frequency: Varies

AQUEOUS FOAM NRC: Aqueous Foam Related Incidents Listing

The National Response Center (NRC) serves as an emergency call center that fields initial reports for pollution and railroad incidents and forwards that information to appropriate federal/state agencies for response. The spreadsheets posted to the NRC website contain initial incident data that has not been validated or investigated by a federal/state response agency. Response center calls from 1990 to the most recent complete calendar year where there was indication of Aqueous Film Forming Foam (AFFF) usage are included in this dataset. NRC calls may reference AFFF usage in the ?Material Involved? or ?Incident Description? fields.

Date of Government Version: 12/30/2024
Date Data Arrived at EDR: 01/02/2025
Date Made Active in Reports: 01/10/2025
Number of Days to Update: 8

Source: Environmental Protection Agency
Telephone: 202-267-2675
Last EDR Contact: 02/20/2025
Next Scheduled EDR Contact: 04/14/2025
Data Release Frequency: Varies

PCS ENF: Enforcement data

No description is available for this data

Date of Government Version: 12/31/2014
Date Data Arrived at EDR: 02/05/2015
Date Made Active in Reports: 03/06/2015
Number of Days to Update: 29

Source: EPA
Telephone: 202-564-2497
Last EDR Contact: 12/23/2024
Next Scheduled EDR Contact: 04/14/2025
Data Release Frequency: Varies

PCS: Permit Compliance System

PCS is a computerized management information system that contains data on National Pollutant Discharge Elimination System (NPDES) permit holding facilities. PCS tracks the permit, compliance, and enforcement status of NPDES facilities.

Date of Government Version: 12/16/2016
Date Data Arrived at EDR: 01/06/2017
Date Made Active in Reports: 03/10/2017
Number of Days to Update: 63

Source: EPA, Office of Water
Telephone: 202-564-2496
Last EDR Contact: 12/23/2024
Next Scheduled EDR Contact: 04/14/2025
Data Release Frequency: No Update Planned

BIOSOLIDS: ICIS-NPDES Biosolids Facility Data

The data reflects compliance information about facilities in the biosolids program.

Date of Government Version: 10/13/2024
Date Data Arrived at EDR: 10/16/2024
Date Made Active in Reports: 10/23/2024
Number of Days to Update: 7

Source: Environmental Protection Agency
Telephone: 202-564-4700
Last EDR Contact: 01/14/2025
Next Scheduled EDR Contact: 04/28/2025
Data Release Frequency: Varies

UST FINDER: UST Finder Database

EPA developed UST Finder, a web map application containing a comprehensive, state-sourced national map of underground storage tank (UST) and leaking UST (LUST) data. It provides the attributes and locations of active and closed USTs, UST facilities, and LUST sites from states and from Tribal lands and US territories . UST Finder contains information about proximity of UST facilities and LUST sites to: surface and groundwater public drinking water protection areas; estimated number of private domestic wells and number of people living nearby; and flooding and wildfires.

Date of Government Version: 06/08/2023
Date Data Arrived at EDR: 10/04/2023
Date Made Active in Reports: 01/18/2024
Number of Days to Update: 106

Source: Environmental Protection Agency
Telephone: 202-564-0394
Last EDR Contact: 02/06/2025
Next Scheduled EDR Contact: 05/19/2025
Data Release Frequency: Varies

UST FINDER RELEASE: UST Finder Releases Database

US EPA's UST Finder data is a national composite of leaking underground storage tanks. This data contains information about, and locations of, leaking underground storage tanks. Data was collected from state sources and standardized into a national profile by EPA's Office of Underground Storage Tanks, Office of Research and Development, and the Association of State and Territorial Solid Waste Management Officials.

Date of Government Version: 06/08/2023
Date Data Arrived at EDR: 10/31/2023
Date Made Active in Reports: 01/18/2024
Number of Days to Update: 79

Source: Environmental Protecton Agency
Telephone: 202-564-0394
Last EDR Contact: 02/06/2025
Next Scheduled EDR Contact: 05/19/2025
Data Release Frequency: Semi-Annually

E MANIFEST: Hazardous Waste Electronic Manifest System

EPA established a national system for tracking hazardous waste shipments electronically. This system, known as ?e-Manifest,? will modernize the nation?s cradle-to-grave hazardous waste tracking process while saving valuable time, resources, and dollars for industry and states.

Date of Government Version: 09/16/2024
Date Data Arrived at EDR: 09/17/2024
Date Made Active in Reports: 12/20/2024
Number of Days to Update: 94

Source: Environmental Protection Agency
Telephone: 833-501-6826
Last EDR Contact: 02/19/2025
Next Scheduled EDR Contact: 03/31/2025
Data Release Frequency: Varies

PFAS 3: PFAS Environmental Site Remediation List

A list of records included in the Environmental Remediation database whose material is listed as Perfluorooctanoic Acid or Perfluorooctane Sulfonic Acid.

Date of Government Version: 11/04/2024
Date Data Arrived at EDR: 11/06/2024
Date Made Active in Reports: 01/22/2025
Number of Days to Update: 77

Source: Department of Environmental Conservation
Telephone: 518-402-9759
Last EDR Contact: 02/04/2025
Next Scheduled EDR Contact: 05/19/2025
Data Release Frequency: Varies

PFAS 2: New York State Inactive Landfill Initiative

A list of landfills that were investigated and the analytical results for PFOA and PFOS for those landfills. These data represent the landfills from the ILI database that were investigated.

Date of Government Version: 12/12/2022
Date Data Arrived at EDR: 08/10/2023
Date Made Active in Reports: 10/25/2023
Number of Days to Update: 76

Source: Department of Environmental Conservation
Telephone: 518-402-9662
Last EDR Contact: 01/23/2025
Next Scheduled EDR Contact: 05/12/2025
Data Release Frequency: Varies

PFAS: PFAS Contamination Site Location Listing

DEC surveyed select businesses, fire departments, fire training centers, bulk storage facilities, airports, and Department of Defense (DoD) facilities. The responses to the survey have helped to determine if these entities used or stored materials containing PFOA/PFOS including AFFF and dispersants used in Teflon coating operations. The results of this survey will be updated periodically as additional responses are received..

Date of Government Version: 01/16/2019
Date Data Arrived at EDR: 05/08/2019
Date Made Active in Reports: 06/24/2019
Number of Days to Update: 47

Source: Department of Environmental Conservation
Telephone: 518-402-9020
Last EDR Contact: 01/30/2025
Next Scheduled EDR Contact: 05/12/2025
Data Release Frequency: Varies

AIRS: Air Emissions Data

Point source emissions inventory data.

Date of Government Version: 10/09/2024
Date Data Arrived at EDR: 11/05/2024
Date Made Active in Reports: 11/21/2024
Number of Days to Update: 16

Source: Department of Environmental Conservation
Telephone: 518-402-8452
Last EDR Contact: 01/09/2025
Next Scheduled EDR Contact: 04/28/2025
Data Release Frequency: Annually

COAL ASH: Coal Ash Disposal Site Listing

A listing of coal ash disposal site locations.

Date of Government Version: 09/26/2024
Date Data Arrived at EDR: 10/01/2024
Date Made Active in Reports: 12/16/2024
Number of Days to Update: 76

Source: Department of Environmental Conservation
Telephone: 518-402-8660
Last EDR Contact: 12/17/2024
Next Scheduled EDR Contact: 04/07/2025
Data Release Frequency: Quarterly

DRYCLEANERS: Registered Drycleaners

A listing of all registered drycleaning facilities.

Date of Government Version: 11/27/2024
Date Data Arrived at EDR: 12/09/2024
Date Made Active in Reports: 03/03/2025
Number of Days to Update: 84

Source: Department of Environmental Conservation
Telephone: 518-402-8403
Last EDR Contact: 02/26/2025
Next Scheduled EDR Contact: 06/16/2025
Data Release Frequency: Annually

E DESIGNATION: E DESIGNATION SITE LISTING

The (E (Environmental)) designation would ensure that sampling and remediation take place on the subject properties, and would avoid any significant impacts related to hazardous materials at these locations. The (E) designations would require that the fee owner of the sites conduct a testing and sampling protocol, and remediation where appropriate, to the satisfaction of the NYCDEP before the issuance of a building permit by the Department of Buildings pursuant to the provisions of Section 11-15 of the Zoning Resolution (Environmental Requirements). The (E) designations also include a mandatory construction-related health and safety plan which must be approved by NYCDEP.

Date of Government Version: 08/19/2024
Date Data Arrived at EDR: 09/10/2024
Date Made Active in Reports: 11/22/2024
Number of Days to Update: 73

Source: New York City Department of City Planning
Telephone: 718-595-6658
Last EDR Contact: 12/19/2024
Next Scheduled EDR Contact: 03/24/2025
Data Release Frequency: Semi-Annually

FIN ASSURANCE 1: Financial Assurance Information Listing

Financial assurance information.

Date of Government Version: 12/11/2024
Date Data Arrived at EDR: 12/18/2024
Date Made Active in Reports: 01/22/2025
Number of Days to Update: 35

Source: Department of Environmental Conservation
Telephone: 518-402-8660
Last EDR Contact: 12/17/2024
Next Scheduled EDR Contact: 04/07/2025
Data Release Frequency: Quarterly

FIN ASSURANCE 2: Financial Assurance Information Listing

A listing of financial assurance information for hazardous waste facilities. Financial assurance is intended to ensure that resources are available to pay for the cost of closure, post-closure care, and corrective measures if the owner or operator of a regulated facility is unable or unwilling to pay.

Date of Government Version: 08/30/2024
Date Data Arrived at EDR: 08/30/2024
Date Made Active in Reports: 09/13/2024
Number of Days to Update: 14

Source: Department of Environmental Conservation
Telephone: 518-402-8712
Last EDR Contact: 02/26/2025
Next Scheduled EDR Contact: 06/16/2025
Data Release Frequency: Varies

HSWDS: Hazardous Substance Waste Disposal Site Inventory

The list includes any known or suspected hazardous substance waste disposal sites. Also included are sites delisted from the Registry of Inactive Hazardous Waste Disposal Sites and non-Registry sites that U.S. EPA Preliminary Assessment (PA) reports or Site Investigation (SI) reports were prepared. Hazardous Substance Waste Disposal Sites are eligible to be Superfund sites now that the New York State Superfund has been refinanced and changed. This means that the study inventory has served its purpose and will no longer be maintained as a separate entity. The last version of the study inventory is frozen in time. The sites on the study will not automatically be made Superfund sites, rather each site will be further evaluated for listing on the Registry. So overtime they will be added to the registry or not.

Date of Government Version: 01/01/2003
Date Data Arrived at EDR: 10/20/2006
Date Made Active in Reports: 11/30/2006
Number of Days to Update: 41

Source: Department of Environmental Conservation
Telephone: 518-402-9564
Last EDR Contact: 05/26/2009
Next Scheduled EDR Contact: 08/24/2009
Data Release Frequency: No Update Planned

NYC LEAD: Lead-based Paint Testing Results

The results of the inspections for all classrooms serving students under six in applicable buildings. Identifies all classrooms, whether there was observation of peeling paint, and if there was, standard response protocol was followed.

Date of Government Version: 07/10/2024
Date Data Arrived at EDR: 07/30/2024
Date Made Active in Reports: 10/17/2024
Number of Days to Update: 79

Source: New York City Department of Education
Telephone: 212-374-5141
Last EDR Contact: 01/28/2025
Next Scheduled EDR Contact: 05/12/2025
Data Release Frequency: Varies

NYC LEAD 2: Recent Lead Paint Violations

Pursuant to New York City?s Housing Maintenance Code, the Department of Housing Preservation and Development (HPD) issues violations against conditions in rental dwelling units that have been verified to violate the New York City Housing Maintenance Code (HMC) or the New York State Multiple Dwelling Law (MDL). Violations are issued when an inspection verifies that a violation of the HMC or MDL exists. It is closed when the violation is corrected, as observed/verified by HPD or as certified by the landlord.

Date of Government Version: 10/28/2024
Date Data Arrived at EDR: 10/30/2024
Date Made Active in Reports: 01/22/2025
Number of Days to Update: 84

Source: New York City Department of Housing Preservation & Development
Telephone: 212-863-8200
Last EDR Contact: 01/28/2025
Next Scheduled EDR Contact: 05/12/2025
Data Release Frequency: Varies

NY MANIFEST: Facility and Manifest Data

Manifest is a document that lists and tracks hazardous waste from the generator through transporters to a TSD facility.

Date of Government Version: 12/31/2019
Date Data Arrived at EDR: 11/30/2023
Date Made Active in Reports: 12/01/2023
Number of Days to Update: 1

Source: Department of Environmental Conservation
Telephone: 518-402-8651
Last EDR Contact: 01/23/2025
Next Scheduled EDR Contact: 05/05/2025
Data Release Frequency: Quarterly

SPDES: State Pollutant Discharge Elimination System

New York State has a state program which has been approved by the United States Environmental Protection Agency for the control of wastewater and stormwater discharges in accordance with the Clean Water Act. Under New York State law the program is known as the State Pollutant Discharge Elimination System (SPDES) and is broader in scope than that required by the Clean Water Act in that it controls point source discharges to groundwaters as well as surface waters.

Date of Government Version: 10/10/2024
Date Data Arrived at EDR: 11/08/2024
Date Made Active in Reports: 12/02/2024
Number of Days to Update: 24

Source: Department of Environmental Conservation
Telephone: 518-402-8233
Last EDR Contact: 01/09/2025
Next Scheduled EDR Contact: 04/28/2025
Data Release Frequency: No Update Planned

VAPOR REOPENED: Vapor Intrusion Legacy Site List

New York is currently re-evaluating previous assumptions and decisions regarding the potential for soil vapor intrusion exposures at sites. As a result, all past, current, and future contaminated sites will be evaluated to determine whether these sites have the potential for exposures related to soil vapor intrusion.

Date of Government Version: 01/01/2022
Date Data Arrived at EDR: 02/08/2022
Date Made Active in Reports: 05/06/2022
Number of Days to Update: 87

Source: Department of Environmenal Conservation
Telephone: 518-402-9814
Last EDR Contact: 02/06/2025
Next Scheduled EDR Contact: 05/19/2025
Data Release Frequency: Varies

UIC: Underground Injection Control Wells

A listing of enhanced oil recovery underground injection wells.

Date of Government Version: 11/19/2024
Date Data Arrived at EDR: 11/20/2024
Date Made Active in Reports: 02/14/2025
Number of Days to Update: 86

Source: Department of Environmental Conservation
Telephone: 518-402-8056
Last EDR Contact: 02/25/2025
Next Scheduled EDR Contact: 06/09/2025
Data Release Frequency: Quarterly

COOLING TOWERS: Registered Cooling Towers

This data includes the location of cooling towers registered with New York State. The data is self-reported by owners/property managers of cooling towers in service in New York State. In August 2015, the New York State Department of Health released emergency regulations requiring the owners of cooling towers to register them with New York State.

Date of Government Version: 10/01/2024
Date Data Arrived at EDR: 10/08/2024
Date Made Active in Reports: 12/23/2024
Number of Days to Update: 76

Source: Department of Health
Telephone: 518-402-7650
Last EDR Contact: 01/07/2025
Next Scheduled EDR Contact: 04/21/2025
Data Release Frequency: Varies

MGP: Manufactured Gas Plants Listing

From the late 1800's to the mid 1900's, hundreds of manufactured gas plants across New York State supplied homes and industry with fuel for heating, cooking, and lighting. Today, the New York State DEC is overseeing the investigation and cleanup of contamination left behind from these plants.

Date of Government Version: 12/02/2024
Date Data Arrived at EDR: 12/03/2024
Date Made Active in Reports: 02/25/2025
Number of Days to Update: 84

Source: Department of Environmental Conservation
Telephone: 518-402-9662
Last EDR Contact: 02/26/2025
Next Scheduled EDR Contact: 06/16/2025
Data Release Frequency: Varies

NYC OER: OER Cleanup Sites Listing

Properties remediated under OER's oversight, both in the E-Designation program and the NYC Voluntary Cleanup Program. Includes sites completed and in progress.

Date of Government Version: 12/02/2024
Date Data Arrived at EDR: 12/04/2024
Date Made Active in Reports: 02/25/2025
Number of Days to Update: 83

Source: Office of Environmental Remediation
Telephone: 212-788-8841
Last EDR Contact: 03/04/2025
Next Scheduled EDR Contact: 06/16/2025
Data Release Frequency: Varies

ILI: New York State Inactive Landfill Initiative

A solid waste site priority list of mitigation and remedial activities to address sites causing, or substantially contributing to, impairments of drinking water quality. Inactive solid waste disposal sites, primarily landfills, and their potential impact on New York?s drinking water resources from site-related contaminants, with a focus on emerging contaminants.

Date of Government Version: 05/16/2024
Date Data Arrived at EDR: 05/30/2024
Date Made Active in Reports: 08/26/2024
Number of Days to Update: 88

Source: Department of Environmental Conservation
Telephone: 518-402-8671
Last EDR Contact: 02/10/2025
Next Scheduled EDR Contact: 05/12/2025
Data Release Frequency: Varies

NYC LAND USE: New York City Land Use Information

Land use colors

Date of Government Version: 09/30/2024
Date Data Arrived at EDR: 12/09/2024
Date Made Active in Reports: 03/06/2025
Number of Days to Update: 87

Source: New York City Department of City Planning
Telephone: 212-720-3300
Last EDR Contact: 12/09/2024
Next Scheduled EDR Contact: 03/24/2025
Data Release Frequency: Varies

EDR HIGH RISK HISTORICAL RECORDS

EDR Exclusive Records

EDR MGP: EDR Proprietary Manufactured Gas Plants

The EDR Proprietary Manufactured Gas Plant Database includes records of coal gas plants (manufactured gas plants) compiled by EDR's researchers. Manufactured gas sites were used in the United States from the 1800's to 1950's to produce a gas that could be distributed and used as fuel. These plants used whale oil, rosin, coal, or a mixture of coal, oil, and water that also produced a significant amount of waste. Many of the byproducts of the gas production, such as coal tar (oily waste containing volatile and non-volatile chemicals), sludges, oils and other compounds are potentially hazardous to human health and the environment. The byproduct from this process was frequently disposed of directly at the plant site and can remain or spread slowly, serving as a continuous source of soil and groundwater contamination.

Date of Government Version: N/A
Date Data Arrived at EDR: N/A
Date Made Active in Reports: N/A
Number of Days to Update: N/A

Source: EDR, Inc.
Telephone: N/A
Last EDR Contact: N/A
Next Scheduled EDR Contact: N/A
Data Release Frequency: No Update Planned

EDR Hist Auto: EDR Exclusive Historical Auto Stations

EDR has searched selected national collections of business directories and has collected listings of potential gas station/filling station/service station sites that were available to EDR researchers. EDR's review was limited to those categories of sources that might, in EDR's opinion, include gas station/filling station/service station establishments. The categories reviewed included, but were not limited to gas, gas station, gasoline station, filling station, auto, automobile repair, auto service station, service station, etc. This database falls within a category of information EDR classifies as "High Risk Historical Records", or HRHR. EDR's HRHR effort presents unique and sometimes proprietary data about past sites and operations that typically create environmental concerns, but may not show up in current government records searches.

Date of Government Version: N/A
Date Data Arrived at EDR: N/A
Date Made Active in Reports: N/A
Number of Days to Update: N/A

Source: EDR, Inc.
Telephone: N/A
Last EDR Contact: N/A
Next Scheduled EDR Contact: N/A
Data Release Frequency: Varies

EDR Hist Cleaner: EDR Exclusive Historical Cleaners

EDR has searched selected national collections of business directories and has collected listings of potential dry cleaner sites that were available to EDR researchers. EDR's review was limited to those categories of sources that might, in EDR's opinion, include dry cleaning establishments. The categories reviewed included, but were not limited to dry cleaners, cleaners, laundry, laundromat, cleaning/laundry, wash & dry etc. This database falls within a category of information EDR classifies as "High Risk Historical Records", or HRHR. EDR's HRHR effort presents unique and sometimes proprietary data about past sites and operations that typically create environmental concerns, but may not show up in current government records searches.

Date of Government Version: N/A
Date Data Arrived at EDR: N/A
Date Made Active in Reports: N/A
Number of Days to Update: N/A

Source: EDR, Inc.
Telephone: N/A
Last EDR Contact: N/A
Next Scheduled EDR Contact: N/A
Data Release Frequency: Varies

EDR RECOVERED GOVERNMENT ARCHIVES

Exclusive Recovered Govt. Archives

RGA HWS: Recovered Government Archive State Hazardous Waste Facilities List

The EDR Recovered Government Archive State Hazardous Waste database provides a list of SHWS incidents derived from historical databases and includes many records that no longer appear in current government lists. Compiled from Records formerly available from the Department of Environmental Conservation in New York.

Date of Government Version: N/A
Date Data Arrived at EDR: 07/01/2013
Date Made Active in Reports: 12/30/2013
Number of Days to Update: 182

Source: Department of Environmental Conservation
Telephone: N/A
Last EDR Contact: 06/01/2012
Next Scheduled EDR Contact: N/A
Data Release Frequency: Varies

RGA LF: Recovered Government Archive Solid Waste Facilities List

The EDR Recovered Government Archive Landfill database provides a list of landfills derived from historical databases and includes many records that no longer appear in current government lists. Compiled from Records formerly available from the Department of Environmental Conservation in New York.

Date of Government Version: N/A
Date Data Arrived at EDR: 07/01/2013
Date Made Active in Reports: 01/10/2014
Number of Days to Update: 193

Source: Department of Environmental Conservation
Telephone: N/A
Last EDR Contact: 06/01/2012
Next Scheduled EDR Contact: N/A
Data Release Frequency: Varies

GOVERNMENT RECORDS SEARCHED / DATA CURRENCY TRACKING

COUNTY RECORDS

CORTLAND COUNTY:

AST - CORTLAND: Cortland County Storage Tank Listing
A listing of aboveground storage tank sites located in Cortland County.

Date of Government Version: 08/20/2019
Date Data Arrived at EDR: 08/20/2019
Date Made Active in Reports: 10/16/2019
Number of Days to Update: 57

Source: Cortland County Health Department
Telephone: 607-753-5035
Last EDR Contact: 01/16/2025
Next Scheduled EDR Contact: 05/05/2025
Data Release Frequency: Quarterly

UST - CORTLAND: Cortland County Storage Tank Listing
A listing of underground storage tank sites located in Cortland County.

Date of Government Version: 08/20/2019
Date Data Arrived at EDR: 08/20/2019
Date Made Active in Reports: 10/16/2019
Number of Days to Update: 57

Source: Cortland County Health Department
Telephone: 607-753-5035
Last EDR Contact: 01/16/2025
Next Scheduled EDR Contact: 05/05/2025
Data Release Frequency: Quarterly

NASSAU COUNTY:

AST - NASSAU: Registered Tank Database
A listing of aboveground storage tank sites located in Nassau County.

Date of Government Version: 11/27/2023
Date Data Arrived at EDR: 11/28/2023
Date Made Active in Reports: 02/06/2024
Number of Days to Update: 70

Source: Nassau County Health Department
Telephone: 516-571-3314
Last EDR Contact: 01/16/2025
Next Scheduled EDR Contact: 05/05/2025
Data Release Frequency: No Update Planned

AST NCFM: Storage Tank Database
A listing of aboveground storage tank sites located in Nassau County.

Date of Government Version: 02/15/2011
Date Data Arrived at EDR: 02/23/2011
Date Made Active in Reports: 03/29/2011
Number of Days to Update: 34

Source: Nassau County Office of the Fire Marshal
Telephone: 516-572-1000
Last EDR Contact: 02/12/2025
Next Scheduled EDR Contact: 05/05/2025
Data Release Frequency: Varies

TANKS NASSAU: Registered Tank Database in Nassau County
A listing of facilities in Nassau County with storage tanks.

Date of Government Version: 11/27/2023
Date Data Arrived at EDR: 11/28/2023
Date Made Active in Reports: 02/06/2024
Number of Days to Update: 70

Source: Nassau County Department of Health
Telephone: 516-227-9691
Last EDR Contact: 01/16/2025
Next Scheduled EDR Contact: 05/05/2025
Data Release Frequency: No Update Planned

UST - NASSAU: Registered Tank Database
A listing of underground storage tank sites located in Nassau County.

Date of Government Version: 11/27/2023
Date Data Arrived at EDR: 11/28/2023
Date Made Active in Reports: 02/06/2024
Number of Days to Update: 70

Source: Nassau County Health Department
Telephone: 516-571-3314
Last EDR Contact: 01/16/2025
Next Scheduled EDR Contact: 05/05/2025
Data Release Frequency: No Update Planned

UST NCFM: Storage Tank Database
A listing of underground storage tank sites located in Nassau County.

Date of Government Version: 02/15/2011
Date Data Arrived at EDR: 02/23/2011
Date Made Active in Reports: 03/29/2011
Number of Days to Update: 34

Source: Nassau County Office of the Fire Marshal
Telephone: 516-572-1000
Last EDR Contact: 02/12/2025
Next Scheduled EDR Contact: 05/05/2025
Data Release Frequency: Varies

ROCKLAND COUNTY:

AST - ROCKLAND: Petroleum Bulk Storage Database
A listing of aboveground storage tank sites located in Rockland County. Rockland County?s Petroleum Bulk Storage (PBS) program is no longer in service. All related operations/duties are now wholly overseen by the New York State Dept. of Environmental Conservation (NYSDEC).

Date of Government Version: 02/02/2017
Date Data Arrived at EDR: 03/17/2017
Date Made Active in Reports: 09/22/2017
Number of Days to Update: 189

Source: Rockland County Health Department
Telephone: 914-364-2605
Last EDR Contact: 02/20/2025
Next Scheduled EDR Contact: 06/09/2025
Data Release Frequency: No Update Planned

UST - ROCKLAND: Petroleum Bulk Storage Database
A listing of underground storage tank sites located in Rockland County. Rockland County?s Petroleum Bulk Storage (PBS) program is no longer in service. All related operations/duties are now wholly overseen by the New York State Dept. of Environmental Conservation (NYSDEC).

Date of Government Version: 02/02/2017
Date Data Arrived at EDR: 03/17/2017
Date Made Active in Reports: 09/22/2017
Number of Days to Update: 189

Source: Rockland County Health Department
Telephone: 914-364-2605
Last EDR Contact: 02/20/2025
Next Scheduled EDR Contact: 06/09/2025
Data Release Frequency: No Update Planned

SUFFOLK COUNTY:

AST - SUFFOLK: Storage Tank Database
A listing of aboveground storage tank sites located in Suffolk County.

Date of Government Version: 06/28/2018
Date Data Arrived at EDR: 12/06/2018
Date Made Active in Reports: 02/07/2019
Number of Days to Update: 63

Source: Suffolk County Department of Health Services
Telephone: 631-854-2521
Last EDR Contact: 01/16/2025
Next Scheduled EDR Contact: 05/05/2025
Data Release Frequency: No Update Planned

TANKS SUFFOLK: Storage Tank Database
This county is not included in the state?s database. These are facilities that have no tank information in the storage tank database.

Date of Government Version: 06/28/2018
Date Data Arrived at EDR: 02/05/2019
Date Made Active in Reports: 03/08/2019
Number of Days to Update: 31

Source: Department of Health Services
Telephone: 631-854-2516
Last EDR Contact: 01/16/2025
Next Scheduled EDR Contact: 05/05/2025
Data Release Frequency: Varies

UST - SUFFOLK: Storage Tank Database
A listing of underground storage tank sites located in Suffolk County.

Date of Government Version: 06/28/2018
Date Data Arrived at EDR: 12/06/2018
Date Made Active in Reports: 02/07/2019
Number of Days to Update: 63

Source: Suffolk County Department of Health Services
Telephone: 631-854-2521
Last EDR Contact: 01/16/2025
Next Scheduled EDR Contact: 05/05/2025
Data Release Frequency: No Update Planned

WESTCHESTER COUNTY:

AST - WESTCHESTER: Listing of Storage Tanks
A listing of aboveground storage tank sites located in Westchester County.

Date of Government Version: 11/13/2024
Date Data Arrived at EDR: 11/14/2024
Date Made Active in Reports: 02/07/2025
Number of Days to Update: 85

Source: Westchester County Department of Health
Telephone: 914-813-5161
Last EDR Contact: 01/23/2025
Next Scheduled EDR Contact: 05/05/2025
Data Release Frequency: Semi-Annually

UST - WESTCHESTER: Listing of Storage Tanks
A listing of underground storage tank sites located in Westchester County.

Date of Government Version: 11/13/2024
Date Data Arrived at EDR: 11/14/2024
Date Made Active in Reports: 02/07/2025
Number of Days to Update: 85

Source: Westchester County Department of Health
Telephone: 914-813-5161
Last EDR Contact: 01/23/2025
Next Scheduled EDR Contact: 05/05/2025
Data Release Frequency: Semi-Annually

OTHER DATABASE(S)

Depending on the geographic area covered by this report, the data provided in these specialty databases may or may not be complete. For example, the existence of wetlands information data in a specific report does not mean that all wetlands in the area covered by the report are included. Moreover, the absence of any reported wetlands information does not necessarily mean that wetlands do not exist in the area covered by the report.

CT MANIFEST: Hazardous Waste Manifest Data
Facility and manifest data. Manifest is a document that lists and tracks hazardous waste from the generator through transporters to a tsd facility.

Date of Government Version: 11/04/2024
Date Data Arrived at EDR: 11/05/2024
Date Made Active in Reports: 01/27/2025
Number of Days to Update: 83

Source: Department of Energy & Environmental Protection
Telephone: 860-424-3375
Last EDR Contact: 02/04/2025
Next Scheduled EDR Contact: 05/19/2025
Data Release Frequency: No Update Planned

NJ MANIFEST: Manifest Information
Hazardous waste manifest information.

Date of Government Version: 12/31/2018
Date Data Arrived at EDR: 04/10/2019
Date Made Active in Reports: 05/16/2019
Number of Days to Update: 36

Source: Department of Environmental Protection
Telephone: N/A
Last EDR Contact: 12/23/2024
Next Scheduled EDR Contact: 04/14/2025
Data Release Frequency: Annually

PA MANIFEST: Manifest Information
Hazardous waste manifest information.

Date of Government Version: 06/30/2018
Date Data Arrived at EDR: 07/19/2019
Date Made Active in Reports: 09/10/2019
Number of Days to Update: 53

Source: Department of Environmental Protection
Telephone: 717-783-8990
Last EDR Contact: 01/06/2025
Next Scheduled EDR Contact: 04/21/2025
Data Release Frequency: Annually

RI MANIFEST: Manifest information
Hazardous waste manifest information

Date of Government Version: 12/31/2020
Date Data Arrived at EDR: 11/30/2021
Date Made Active in Reports: 02/18/2022
Number of Days to Update: 80

Source: Department of Environmental Management
Telephone: 401-222-2797
Last EDR Contact: 02/06/2025
Next Scheduled EDR Contact: 05/26/2025
Data Release Frequency: Annually

VT MANIFEST: Hazardous Waste Manifest Data
Hazardous waste manifest information.

Date of Government Version: 10/28/2019
Date Data Arrived at EDR: 10/29/2019
Date Made Active in Reports: 01/09/2020
Number of Days to Update: 72

Source: Department of Environmental Conservation
Telephone: 802-241-3443
Last EDR Contact: 01/06/2025
Next Scheduled EDR Contact: 04/21/2025
Data Release Frequency: Annually

WI MANIFEST: Manifest Information
Hazardous waste manifest information.

Date of Government Version: 05/31/2018
Date Data Arrived at EDR: 06/19/2019
Date Made Active in Reports: 09/03/2019
Number of Days to Update: 76

Source: Department of Natural Resources
Telephone: N/A
Last EDR Contact: 02/26/2025
Next Scheduled EDR Contact: 06/16/2025
Data Release Frequency: Annually

Oil/Gas Pipelines
Source: Endeavor Business Media
Petroleum Bundle (Crude Oil, Refined Products, Petrochemicals, Gas Liquids (LPG/NGL), and Specialty Gases (Miscellaneous)) N = Natural Gas Bundle (Natural Gas, Gas Liquids (LPG/NGL), and Specialty Gases (Miscellaneous)). This map includes information copyrighted by Endeavor Business Media. This information is provided on a best effort basis and Endeavor Business Media does not guarantee its accuracy nor warrant its fitness for any particular purpose. Such information has been reprinted with the permission of Endeavor Business Media.

Electric Power Transmission Line Data
Source: Endeavor Business Media
This map includes information copyrighted by Endeavor Business Media. This information is provided on a best effort basis and Endeavor Business Media does not guarantee its accuracy nor warrant its fitness for any particular purpose. Such information has been reprinted with the permission of Endeavor Business Media.

Sensitive Receptors: There are individuals deemed sensitive receptors due to their fragile immune systems and special sensitivity to environmental discharges. These sensitive receptors typically include the elderly, the sick, and children. While the location of all sensitive receptors cannot be determined, EDR indicates those buildings and facilities - schools, daycares, hospitals, medical centers, and nursing homes - where individuals who are sensitive receptors are likely to be located.

AHA Hospitals:
Source: American Hospital Association, Inc.
Telephone: 312-280-5991
The database includes a listing of hospitals based on the American Hospital Association's annual survey of hospitals.

Medical Centers: Provider of Services Listing
Source: Centers for Medicare & Medicaid Services
Telephone: 410-786-3000
A listing of hospitals with Medicare provider number, produced by Centers of Medicare & Medicaid Services, a federal agency within the U.S. Department of Health and Human Services.

Nursing Homes
Source: National Institutes of Health
Telephone: 301-594-6248
Information on Medicare and Medicaid certified nursing homes in the United States.

Public Schools
Source: National Center for Education Statistics
Telephone: 202-502-7300
The National Center for Education Statistics' primary database on elementary and secondary public education in the United States. It is a comprehensive, annual, national statistical database of all public elementary and secondary schools and school districts, which contains data that are comparable across all states.

GOVERNMENT RECORDS SEARCHED / DATA CURRENCY TRACKING

Private Schools
Source: National Center for Education Statistics
Telephone: 202-502-7300
The National Center for Education Statistics' primary database on private school locations in the United States.
Daycare Centers: Day Care Providers
Source: Department of Health
Telephone: 212-676-2444

Flood Zone Data: This data was obtained from the Federal Emergency Management Agency (FEMA). It depicts 100-year and 500-year flood zones as defined by FEMA. It includes the National Flood Hazard Layer (NFHL) which incorporates Flood Insurance Rate Map (FIRM) data and Q3 data from FEMA in areas not covered by NFHL.
Source: FEMA
Telephone: 877-336-2627
Date of Government Version: 2003, 2015

NWI: National Wetlands Inventory. This data, available in select counties across the country, was obtained by EDR in 2002, 2005, 2010 and 2015 from the U.S. Fish and Wildlife Service.

State Wetlands Data: Freshwater Wetlands
Source: Department of Environmental Conservation
Telephone: 518-402-8961

Current USGS 7.5 Minute Topographic Map
Source: U.S. Geological Survey

STREET AND ADDRESS INFORMATION

© 2015 TomTom North America, Inc. All rights reserved. This material is proprietary and the subject of copyright protection and other intellectual property rights owned by or licensed to Tele Atlas North America, Inc. The use of this material is subject to the terms of a license agreement. You will be held liable for any unauthorized copying or disclosure of this material.

GEOCHECK ®- PHYSICAL SETTING SOURCE ADDENDUM

TARGET PROPERTY ADDRESS

14 HOEFLER AVENUE
14 HOEFLER AVENUE
ILION, NY 13357

TARGET PROPERTY COORDINATES

Latitude (North):	43.013295 - 43° 0' 47.86''
Longitude (West):	75.034654 - 75° 2' 4.75''
Universal Tranverse Mercator:	Zone 18
UTM X (Meters):	497175.9
UTM Y (Meters):	4762077.0
Elevation:	427 ft. above sea level

USGS TOPOGRAPHIC MAP

Target Property Map:	14123567 ILION, NY
Version Date:	2019
South Map:	14121934 MILLERS MILLS, NY
Version Date:	2019

EDR's GeoCheck Physical Setting Source Addendum is provided to assist the environmental professional in forming an opinion about the impact of potential contaminant migration.

Assessment of the impact of contaminant migration generally has two principle investigative components:

1. Groundwater flow direction, and
2. Groundwater flow velocity.

Groundwater flow direction may be impacted by surface topography, hydrology, hydrogeology, characteristics of the soil, and nearby wells. Groundwater flow velocity is generally impacted by the nature of the geologic strata.

GEOCHECK® - PHYSICAL SETTING SOURCE SUMMARY

GROUNDWATER FLOW DIRECTION INFORMATION

Groundwater flow direction for a particular site is best determined by a qualified environmental professional using site-specific well data. If such data is not reasonably ascertainable, it may be necessary to rely on other sources of information, such as surface topographic information, hydrologic information, hydrogeologic data collected on nearby properties, and regional groundwater flow information (from deep aquifers).


TOPOGRAPHIC INFORMATION

Surface topography may be indicative of the direction of surficial groundwater flow. This information can be used to assist the environmental professional in forming an opinion about the impact of nearby contaminated properties or, should contamination exist on the target property, what downgradient sites might be impacted.

TARGET PROPERTY TOPOGRAPHY

General Topographic Gradient: General North

SURROUNDING TOPOGRAPHY: ELEVATION PROFILES

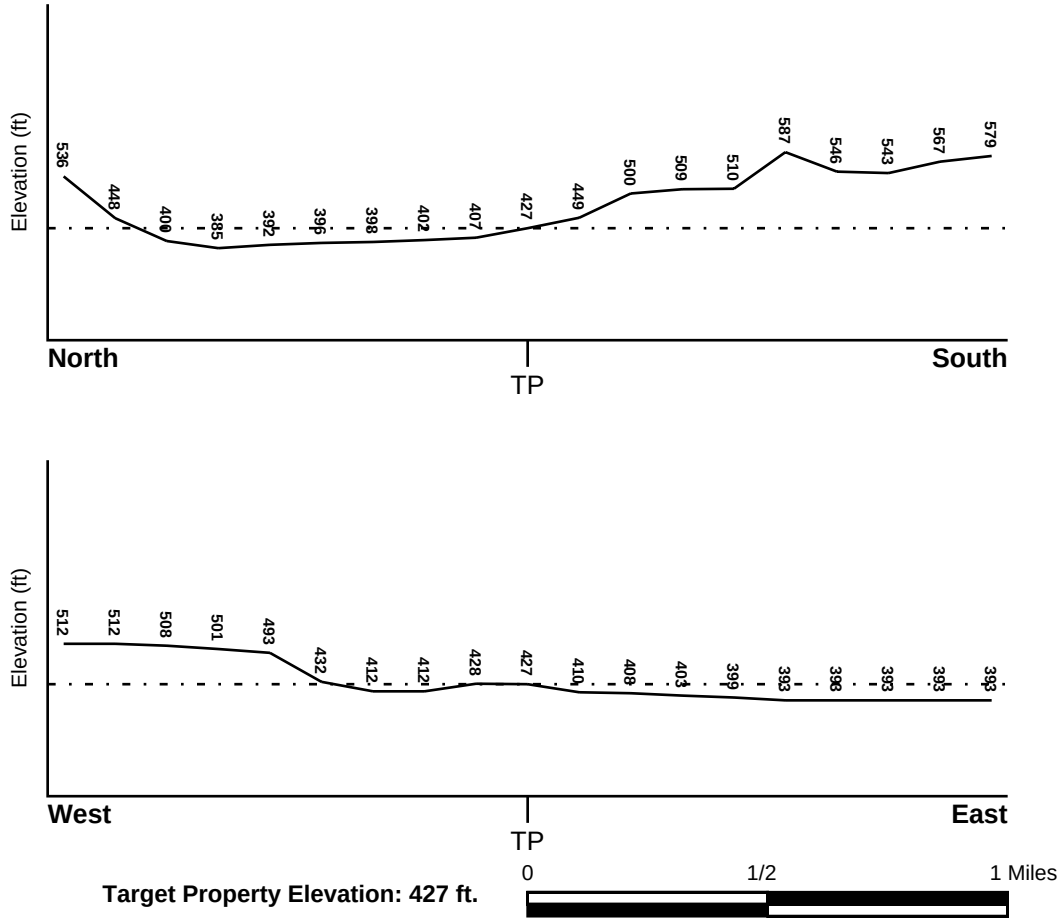

Source: Topography has been determined from the USGS 7.5' Digital Elevation Model and should be evaluated on a relative (not an absolute) basis. Relative elevation information between sites of close proximity should be field verified.

GEOCHECK® - PHYSICAL SETTING SOURCE SUMMARY

HYDROLOGIC INFORMATION

Surface water can act as a hydrologic barrier to groundwater flow. Such hydrologic information can be used to assist the environmental professional in forming an opinion about the impact of nearby contaminated properties or, should contamination exist on the target property, what downgradient sites might be impacted.

Refer to the Physical Setting Source Map following this summary for hydrologic information (major waterways and bodies of water).

FEMA FLOOD ZONE

Flood Plain Panel at Target Property	FEMA Source Type
3603080001B	FEMA Q3 Flood data

Additional Panels in search area:	FEMA Source Type
3603060003B	FEMA Q3 Flood data
3603070003C	FEMA FIRM Flood data
3603050001B	FEMA Q3 Flood data

NATIONAL WETLAND INVENTORY

NWI Quad at Target Property	NWI Electronic Data Coverage
NOT AVAILABLE	YES - refer to the Overview Map and Detail Map

HYDROGEOLOGIC INFORMATION

Hydrogeologic information obtained by installation of wells on a specific site can often be an indicator of groundwater flow direction in the immediate area. Such hydrogeologic information can be used to assist the environmental professional in forming an opinion about the impact of nearby contaminated properties or, should contamination exist on the target property, what downgradient sites might be impacted.

Site-Specific Hydrogeological Data*:

Search Radius:	1.25 miles
Status:	Not found

AQUIFLOW®

Search Radius: 1.000 Mile.

EDR has developed the AQUIFLOW Information System to provide data on the general direction of groundwater flow at specific points. EDR has reviewed reports submitted by environmental professionals to regulatory authorities at select sites and has extracted the date of the report, groundwater flow direction as determined hydrogeologically, and the depth to water table.

MAP ID	LOCATION FROM TP	GENERAL DIRECTION GROUNDWATER FLOW
Not Reported		

* ©1996 Site−specific hydrogeological data gathered by CERCLIS Alerts, Inc., Bainbridge Island, WA. All rights reserved. All of the information and opinions presented are those of the cited EPA report(s), which were completed under a Comprehensive Environmental Response Compensation and Liability Information System (CERCLIS) investigation.

GEOCHECK® - PHYSICAL SETTING SOURCE SUMMARY

GROUNDWATER FLOW VELOCITY INFORMATION

Groundwater flow velocity information for a particular site is best determined by a qualified environmental professional using site specific geologic and soil strata data. If such data are not reasonably ascertainable, it may be necessary to rely on other sources of information, including geologic age identification, rock stratigraphic unit and soil characteristics data collected on nearby properties and regional soil information. In general, contaminant plumes move more quickly through sandy-gravelly types of soils than silty-clayey types of soils.

GEOLOGIC INFORMATION IN GENERAL AREA OF TARGET PROPERTY

Geologic information can be used by the environmental professional in forming an opinion about the relative speed at which contaminant migration may be occurring.

ROCK STRATIGRAPHIC UNIT **GEOLOGIC AGE IDENTIFICATION**

Era:	Paleozoic	Category:	Stratified Sequence
System:	Ordovician		
Series:	Middle Ordovician (Mohawkian)		
Code:	O2 *(decoded above as Era, System & Series)*		

Geologic Age and Rock Stratigraphic Unit Source: P.G. Schruben, R.E. Arndt and W.J. Bawiec, Geology of the Conterminous U.S. at 1:2,500,000 Scale - a digital representation of the 1974 P.B. King and H.M. Beikman Map, USGS Digital Data Series DDS - 11 (1994).

DOMINANT SOIL COMPOSITION IN GENERAL AREA OF TARGET PROPERTY

The U.S. Department of Agriculture's (USDA) Soil Conservation Service (SCS) leads the National Cooperative Soil Survey (NCSS) and is responsible for collecting, storing, maintaining and distributing soil survey information for privately owned lands in the United States. A soil map in a soil survey is a representation of soil patterns in a landscape. Soil maps for STATSGO are compiled by generalizing more detailed (SSURGO) soil survey maps. The following information is based on Soil Conservation Service STATSGO data.

Soil Component Name:	TEEL
Soil Surface Texture:	silt loam
Hydrologic Group:	Class B - Moderate infiltration rates. Deep and moderately deep, moderately well and well drained soils with moderately coarse textures.
Soil Drainage Class:	Moderately well drained. Soils have a layer of low hydraulic conductivity, wet state high in the profile. Depth to water table is 3 to 6 feet.

Hydric Status: Soil does not meet the requirements for a hydric soil.

Corrosion Potential - Uncoated Steel:	MODERATE
Depth to Bedrock Min:	> 60 inches
Depth to Bedrock Max:	> 60 inches

GEOCHECK® - PHYSICAL SETTING SOURCE SUMMARY

Soil Layer Information							
	Boundary			Classification			
Layer	Upper	Lower	Soil Texture Class	AASHTO Group	Unified Soil	Permeability Rate (in/hr)	Soil Reaction (pH)
1	0 inches	10 inches	silt loam	Silt-Clay Materials (more than 35 pct. passing No. 200), Silty Soils.	FINE-GRAINED SOILS, Silts and Clays (liquid limit less than 50%), silt.	Max: 2.00 Min: 0.60	Max: 7.30 Min: 5.10
2	10 inches	38 inches	silt loam	Silt-Clay Materials (more than 35 pct. passing No. 200), Silty Soils.	FINE-GRAINED SOILS, Silts and Clays (liquid limit less than 50%), silt.	Max: 2.00 Min: 0.60	Max: 7.30 Min: 5.10
3	38 inches	72 inches	silt loam	Silt-Clay Materials (more than 35 pct. passing No. 200), Silty Soils.	FINE-GRAINED SOILS, Silts and Clays (liquid limit less than 50%), silt.	Max: 2.00 Min: 0.60	Max: 7.80 Min: 5.60

OTHER SOIL TYPES IN AREA

Based on Soil Conservation Service STATSGO data, the following additional subordinant soil types may appear within the general area of target property.

Soil Surface Textures: gravelly - silt loam

Surficial Soil Types: gravelly - silt loam

Shallow Soil Types: silty clay
very fine sandy loam
gravelly - silt loam

Deeper Soil Types: stratified
silty clay
very fine sandy loam
sapric material
channery - loam

LOCAL / REGIONAL WATER AGENCY RECORDS

EDR Local/Regional Water Agency records provide water well information to assist the environmental professional in assessing sources that may impact ground water flow direction, and in forming an opinion about the impact of contaminant migration on nearby drinking water wells.

GEOCHECK® - PHYSICAL SETTING SOURCE SUMMARY

WELL SEARCH DISTANCE INFORMATION

DATABASE	SEARCH DISTANCE (miles)
Federal USGS	1.000
Federal FRDS PWS	Nearest PWS within 1 mile
State Database	1.000

FEDERAL USGS WELL INFORMATION

MAP ID	WELL ID	LOCATION FROM TP
1	USGS40000868092	0 - 1/8 Mile NE
2	USGS40000868050	0 - 1/8 Mile SSE
A3	USGS40000868069	0 - 1/8 Mile West
A4	USGS40000868093	0 - 1/8 Mile WNW
6	USGS40000868146	1/8 - 1/4 Mile NNE
7	USGS40000868145	1/8 - 1/4 Mile NE
8	USGS40000868379	1/2 - 1 Mile North
9	USGS40000868378	1/2 - 1 Mile NNE
10	USGS40000868389	1/2 - 1 Mile NW

FEDERAL FRDS PUBLIC WATER SUPPLY SYSTEM INFORMATION

MAP ID	WELL ID	LOCATION FROM TP
5	NY0009837	1/8 - 1/4 Mile NNW

Note: PWS System location is not always the same as well location.

STATE DATABASE WELL INFORMATION


MAP ID	WELL ID	LOCATION FROM TP
B11	NYWS50000050550	1/2 - 1 Mile SE
12	NYWS50000051049	1/2 - 1 Mile WNW
B13	NYWS50000050760	1/2 - 1 Mile SE

OTHER STATE DATABASE INFORMATION

STATE OIL/GAS WELL INFORMATION

MAP ID	WELL ID	LOCATION FROM TP
1	NYOG20000039872	1/8 - 1/4 Mile North

PHYSICAL SETTING SOURCE MAP - 7920787.2s

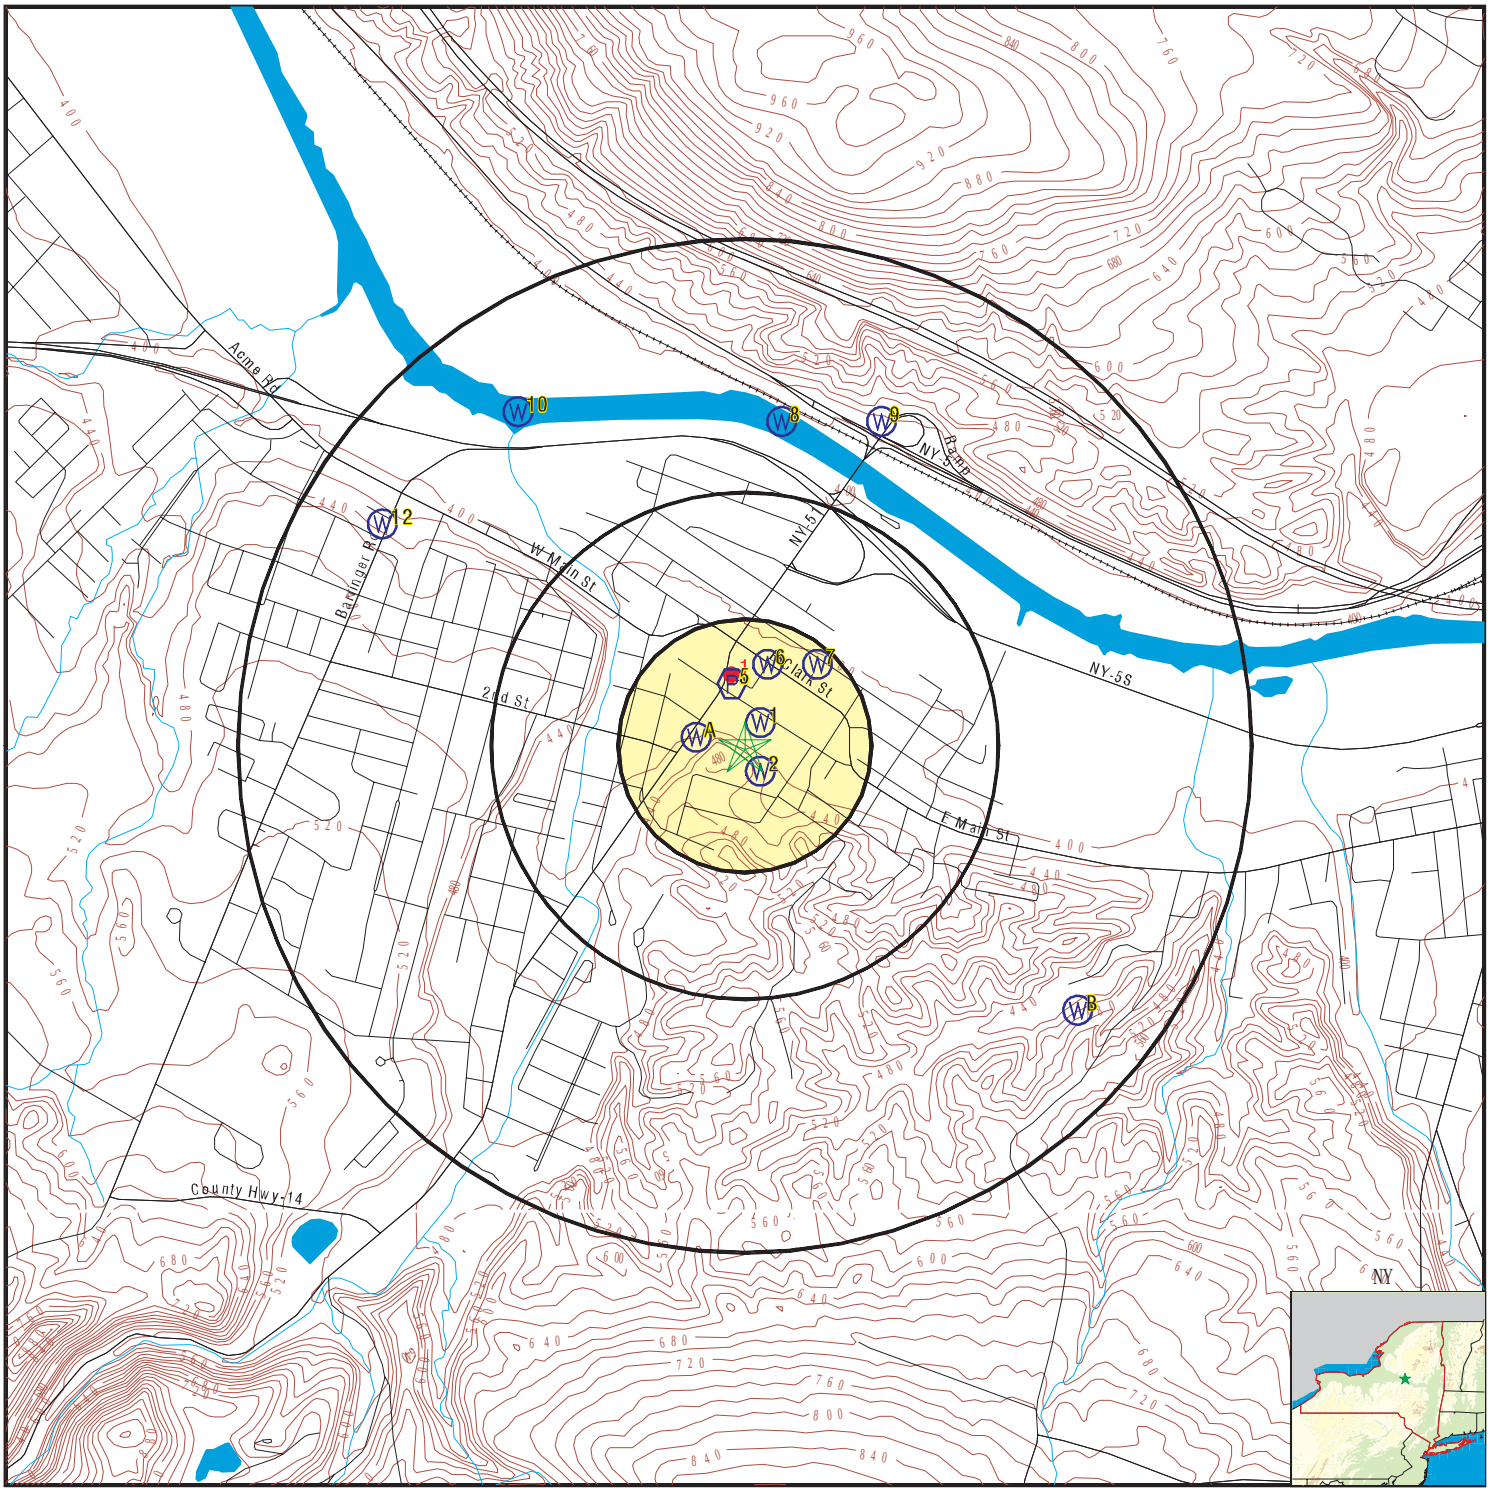

- County Boundary
- Major Roads
- Contour Lines
- Earthquake epicenter, Richter 5 or greater
- Water Wells
- Public Water Supply Wells
- Cluster of Multiple Icons

0 1/4 1/2 1 Miles

- Groundwater Flow Direction
- GI Indeterminate Groundwater Flow at Location
- GV Groundwater Flow Varies at Location
- HD Closest Hydrogeological Data
- Oil, gas or related wells

N

SITE NAME: 14 Hoefler Avenue	CLIENT: HRP Associates, Inc.
ADDRESS: 14 Hoefler Avenue Ilion NY 13357	CONTACT: James Charter INQUIRY #: 7920787.2s
LAT/LONG: 43.013295 / 75.034654	DATE: March 10, 2025 3:31 pm

Copyright © 2025 EDR, Inc. © 2015 TomTom Rel. 2015.

GEOCHECK® - PHYSICAL SETTING SOURCE MAP FINDINGS

Map ID
Direction
Distance
Elevation | Database | EDR ID Number

1
NE
0 - 1/8 Mile
Lower

FED USGS **USGS40000868092**

Organization ID:	USGS-NY	Organization Name:	USGS New York Water Science Center
Monitor Location:	HE 483	Type:	Well
Description:	Not Reported	HUC:	02020004
Drainage Area:	Not Reported	Drainage Area Units:	Not Reported
Contrib Drainage Area:	Not Reported	Contrib Drainage Area Unts:	Not Reported
Aquifer:	Not Reported	Formation Type:	Not Reported
Aquifer Type:	Not Reported	Construction Date:	Not Reported
Well Depth:	99.1	Well Depth Units:	ft
Well Hole Depth:	99.1	Well Hole Depth Units:	ft

Ground water levels,Number of Measurements:	1	Level reading date:	1983-08
Feet below surface:	17	Feet to sea level:	Not Reported
Note:	Not Reported		

2
SSE
0 - 1/8 Mile
Higher

FED USGS **USGS40000868050**

Organization ID:	USGS-NY	Organization Name:	USGS New York Water Science Center
Monitor Location:	HE 31	Type:	Well
Description:	Not Reported	HUC:	02020004
Drainage Area:	Not Reported	Drainage Area Units:	Not Reported
Contrib Drainage Area:	Not Reported	Contrib Drainage Area Unts:	Not Reported
Aquifer:	Sand and gravel aquifers (glaciated regions)		
Formation Type:	Quaternary System	Aquifer Type:	Not Reported
Construction Date:	1940	Well Depth:	110
Well Depth Units:	ft	Well Hole Depth:	Not Reported
Well Hole Depth Units:	Not Reported		

A3
West
0 - 1/8 Mile
Higher

FED USGS **USGS40000868069**

Organization ID:	USGS-NY	Organization Name:	USGS New York Water Science Center
Monitor Location:	HE 482	Type:	Well
Description:	Not Reported	HUC:	02020004
Drainage Area:	Not Reported	Drainage Area Units:	Not Reported
Contrib Drainage Area:	Not Reported	Contrib Drainage Area Unts:	Not Reported
Aquifer:	Not Reported	Formation Type:	Not Reported
Aquifer Type:	Not Reported	Construction Date:	Not Reported
Well Depth:	75.5	Well Depth Units:	ft
Well Hole Depth:	86.3	Well Hole Depth Units:	ft

Ground water levels,Number of Measurements:	1	Level reading date:	1983-08
Feet below surface:	21	Feet to sea level:	Not Reported
Note:	Not Reported		

GEOCHECK® - PHYSICAL SETTING SOURCE MAP FINDINGS

Map ID
Direction
Distance
Elevation | Database | EDR ID Number

A4
WNW
0 - 1/8 Mile
Lower

FED USGS **USGS40000868093**

Organization ID:	USGS-NY	Organization Name:	USGS New York Water Science Center
Monitor Location:	HE 481	Type:	Well
Description:	Not Reported	HUC:	02020004
Drainage Area:	Not Reported	Drainage Area Units:	Not Reported
Contrib Drainage Area:	Not Reported	Contrib Drainage Area Unts:	Not Reported
Aquifer:	Not Reported	Formation Type:	Not Reported
Aquifer Type:	Not Reported	Construction Date:	19790800
Well Depth:	110	Well Depth Units:	ft
Well Hole Depth:	112	Well Hole Depth Units:	ft

Ground water levels,Number of Measurements:	1	Level reading date:	1979-09-20
Feet below surface:	28.6	Feet to sea level:	Not Reported
Note:	Not Reported		

5
NNW
1/8 - 1/4 Mile
Lower

FRDS PWS **NY0009837**

PWS ID:	NY0009837	PWS type:	System Owner/Responsible Party
PWS name:	LOIACONO DOMINIC F	PWS address:	C/O DOMINIC LOIACONO
PWS address:	RD #1	PWS city:	ILION
PWS state:	NY	PWS zip:	13357
PWS ID:	NY0009837	Activity status:	Active
Date system activated:	Not Reported	Date system deactivated:	Not Reported
Retail population:	00000025	System name:	BIG PINE INN
System address:	Not Reported	System address:	RD #1
System city:	ILION	System state:	NY
System zip:	13357		
County FIPS:	021	City served:	COLUMBIA
Latitude:	430054	Longitude:	0750208

6
NNE
1/8 - 1/4 Mile
Lower

FED USGS **USGS40000868146**

Organization ID:	USGS-NY	Organization Name:	USGS New York Water Science Center
Monitor Location:	HE 20	Type:	Well
Description:	Not Reported	HUC:	02020004
Drainage Area:	Not Reported	Drainage Area Units:	Not Reported
Contrib Drainage Area:	Not Reported	Contrib Drainage Area Unts:	Not Reported
Aquifer:	Sand and gravel aquifers (glaciated regions)		
Formation Type:	Quaternary System	Aquifer Type:	Not Reported
Construction Date:	Not Reported	Well Depth:	86.3
Well Depth Units:	ft	Well Hole Depth:	Not Reported
Well Hole Depth Units:	Not Reported		

Ground water levels,Number of Measurements:	1	Level reading date:	1945-10-16

Feet below surface:	8	Feet to sea level:	Not Reported
Note:	Not Reported		

7
NE **FED USGS** **USGS40000868145**
1/8 - 1/4 Mile
Lower

Organization ID:	USGS-NY	Organization Name:	USGS New York Water Science Center
Monitor Location:	HE 21	Type:	Well
Description:	Not Reported	HUC:	02020004
Drainage Area:	Not Reported	Drainage Area Units:	Not Reported
Contrib Drainage Area:	Not Reported	Contrib Drainage Area Unts:	Not Reported
Aquifer:	Sand and gravel aquifers (glaciated regions)		
Formation Type:	Quaternary System	Aquifer Type:	Not Reported
Construction Date:	Not Reported	Well Depth:	86
Well Depth Units:	ft	Well Hole Depth:	Not Reported
Well Hole Depth Units:	Not Reported		

8
North **FED USGS** **USGS40000868379**
1/2 - 1 Mile
Lower

Organization ID:	USGS-NY	Organization Name:	USGS New York Water Science Center
Monitor Location:	HE 553		
Type:	Well: Test hole not completed as a well		
Description:	Not Reported	HUC:	02020004
Drainage Area:	Not Reported	Drainage Area Units:	Not Reported
Contrib Drainage Area:	Not Reported	Contrib Drainage Area Unts:	Not Reported
Aquifer:	Not Reported	Formation Type:	Not Reported
Aquifer Type:	Not Reported	Construction Date:	Not Reported
Well Depth:	Not Reported	Well Depth Units:	Not Reported
Well Hole Depth:	16.5	Well Hole Depth Units:	ft

9
NNE **FED USGS** **USGS40000868378**
1/2 - 1 Mile
Lower

Organization ID:	USGS-NY	Organization Name:	USGS New York Water Science Center
Monitor Location:	HE 19	Type:	Well
Description:	Not Reported	HUC:	02020004
Drainage Area:	Not Reported	Drainage Area Units:	Not Reported
Contrib Drainage Area:	Not Reported	Contrib Drainage Area Unts:	Not Reported
Aquifer:	Not Reported	Formation Type:	Not Reported
Aquifer Type:	Not Reported	Construction Date:	19431200
Well Depth:	68	Well Depth Units:	ft
Well Hole Depth:	Not Reported	Well Hole Depth Units:	Not Reported

Ground water levels,Number of Measurements:	1	Level reading date:	1943-12
Feet below surface:	20	Feet to sea level:	Not Reported
Note:	Not Reported		

GEOCHECK® - PHYSICAL SETTING SOURCE MAP FINDINGS

Map ID
Direction
Distance
Elevation | Database | EDR ID Number

10
NW
1/2 - 1 Mile
Lower

FED USGS **USGS40000868389**

Organization ID:	USGS-NY	Organization Name:	USGS New York Water Science Center
Monitor Location:	HE 557		
Type:	Well: Test hole not completed as a well		
Description:	Not Reported	HUC:	02020004
Drainage Area:	Not Reported	Drainage Area Units:	Not Reported
Contrib Drainage Area:	Not Reported	Contrib Drainage Area Unts:	Not Reported
Aquifer:	Not Reported	Formation Type:	Not Reported
Aquifer Type:	Not Reported	Construction Date:	Not Reported
Well Depth:	Not Reported	Well Depth Units:	Not Reported
Well Hole Depth:	10	Well Hole Depth Units:	ft

B11
SE
1/2 - 1 Mile
Higher

NY WELLS **NYWS50000050550**

WELLS:

DEC Well #:	HE00831	Well Depth (ft):	42
Bedrock Depth (ft):	Not Reported	Groundwater Depth (ft):	20
Casing Depth (ft):	42	Casing 1 Diameter (in):	6
Casing 1 Length (ft):	42	Casing 2 Diameter (in):	Not Reported
Casing 2 Length (ft):	Not Reported	Screened Well:	N
Screen Length (ft):	Not Reported	Avg Discharge Rate (gpm):	15
Well Purpose:	Not Reported	Driller Registration #:	NYRD10062
Report Date:	21-OCT-00	Drilling Start Date:	20-JUN-00
Drilling Completion Date:	24-JUN-00		

12
WNW
1/2 - 1 Mile
Higher

NY WELLS **NYWS50000051049**

WELLS:

DEC Well #:	HE01349	Well Depth (ft):	87
Bedrock Depth (ft):	Not Reported	Groundwater Depth (ft):	78
Casing Depth (ft):	40	Casing 1 Diameter (in):	6
Casing 1 Length (ft):	40	Casing 2 Diameter (in):	Not Reported
Casing 2 Length (ft):	Not Reported	Screened Well:	N
Screen Length (ft):	Not Reported	Avg Discharge Rate (gpm):	8
Well Purpose:	Not Reported	Driller Registration #:	NYRD10062
Report Date:	01-JAN-04	Drilling Start Date:	01-JAN-04
Drilling Completion Date:	06-JAN-04		

GEOCHECK® - PHYSICAL SETTING SOURCE MAP FINDINGS

Map ID
Direction
Distance
Elevation

Database	EDR ID Number
NY WELLS	**NYWS50000050760**

B13
SE
1/2 - 1 Mile
Higher

WELLS:

DEC Well #:	HE01046	Well Depth (ft):	80
Bedrock Depth (ft):	-999	Groundwater Depth (ft):	75
Casing Depth (ft):	80	Casing 1 Diameter (in):	6
Casing 1 Length (ft):	80	Casing 2 Diameter (in):	Not Reported
Casing 2 Length (ft):	Not Reported	Screened Well:	N
Screen Length (ft):	Not Reported	Avg Discharge Rate (gpm):	8
Well Purpose:	Not Reported	Driller Registration #:	NYRD10062
Report Date:	01-APR-02	Drilling Start Date:	01-APR-02
Drilling Completion Date:	09-APR-02		

GEOCHECK® - PHYSICAL SETTING SOURCE MAP FINDINGS

Map ID
Direction
Distance

	Database	EDR ID Number
1 **North** **1/8 - 1/4 Mile**	**OIL_GAS**	**NYOG20000039872**

OIL_GAS:

API #:	31043010050000	Well Name:	Ilion 1
Well Type:	Dry Wildcat	Well Status:	Unknown
Owner:	Remington Standard Typewriter	Operator:	9477
Permit Date:	Not Reported	SPUD Date:	Not Reported
Completion Date:	Not Reported	Plug Date:	Not Reported
Field Name:	Not Applicable	Formation:	Not Applicable
Borehole Slant:	Vertical	True Depth (ft):	1135
Measured Length (ft):	1135		
URL:	http://extapps.dec.ny.gov/cfmx/extapps/GasOil/search/wells/index.cfm?api=31043010050000		

GEOCHECK® - PHYSICAL SETTING SOURCE MAP FINDINGS
RADON

AREA RADON INFORMATION

State Database: NY Radon

Radon Test Results

County	Town	Num Tests	Avg Result	Geo Mean	Max Result
HERKIMER	COLUMBIA	4	4.7	3.88	7.6
HERKIMER	DANUBE	1	14.5	14.5	14.5
HERKIMER	FAIRFIELD	16	5.11	3.13	16.9
HERKIMER	FRANKFORT	45	7.34	4.17	58.6
HERKIMER	GERMAN FLATTS	76	7.1	4.14	33.6
HERKIMER	HERKIMER	43	8.65	4.52	74.1
HERKIMER	LITCHFIELD	3	4.33	4.07	6.6
HERKIMER	LITTLE FALLS	36	4.32	2.73	21.2
HERKIMER	MANHEIM	8	2.09	1.47	5.6
HERKIMER	NEWPORT	17	3.03	1.84	12.7
HERKIMER	OHIO	1	1.5	1.5	1.5
HERKIMER	RUSSIA	6	3.07	2.46	7.1
HERKIMER	SALISBURY	2	2.05	1.54	3.4
HERKIMER	SCHUYLER	12	4.23	3.38	8
HERKIMER	STARK	3	1.67	1.52	2.7
HERKIMER	WEBB	8	3.75	2.36	13.9
HERKIMER	WINFIELD	13	7.18	3.79	44.2

Federal EPA Radon Zone for HERKIMER County: 3

Note: Zone 1 indoor average level > 4 pCi/L.
: Zone 2 indoor average level >= 2 pCi/L and <= 4 pCi/L.
: Zone 3 indoor average level < 2 pCi/L.

Federal Area Radon Information for HERKIMER COUNTY, NY

Number of sites tested: 29

Area	Average Activity	% <4 pCi/L	% 4-20 pCi/L	% >20 pCi/L
Living Area	1.690 pCi/L	85%	15%	0%
Basement	3.500 pCi/L	52%	38%	10%

PHYSICAL SETTING SOURCE RECORDS SEARCHED

TOPOGRAPHIC INFORMATION

USGS 7.5' Digital Elevation Model (DEM)
Source: United States Geologic Survey
EDR acquired the USGS 7.5' Digital Elevation Model in 2002 and updated it in 2006. The 7.5 minute DEM corresponds to the USGS 1:24,000- and 1:25,000-scale topographic quadrangle maps. The DEM provides elevation data with consistent elevation units and projection.

Current USGS 7.5 Minute Topographic Map
Source: U.S. Geological Survey

HYDROLOGIC INFORMATION

Flood Zone Data: This data was obtained from the Federal Emergency Management Agency (FEMA). It depicts 100-year and 500-year flood zones as defined by FEMA. It includes the National Flood Hazard Layer (NFHL) which incorporates Flood Insurance Rate Map (FIRM) data and Q3 data from FEMA in areas not covered by NFHL.
Source: FEMA
Telephone: 877-336-2627
Date of Government Version: 2003, 2015

NWI: National Wetlands Inventory. This data, available in select counties across the country, was obtained by EDR in 2002, 2005, 2010 and 2015 from the U.S. Fish and Wildlife Service.

State Wetlands Data: Freshwater Wetlands
Source: Department of Environmental Conservation
Telephone: 518-402-8961

HYDROGEOLOGIC INFORMATION

AQUIFLOW^{R} Information System
Source: EDR proprietary database of groundwater flow information
EDR has developed the AQUIFLOW Information System (AIS) to provide data on the general direction of groundwater flow at specific points. EDR has reviewed reports submitted to regulatory authorities at select sites and has extracted the date of the report, hydrogeologically determined groundwater flow direction and depth to water table information.

GEOLOGIC INFORMATION

Geologic Age and Rock Stratigraphic Unit
Source: P.G. Schruben, R.E. Arndt and W.J. Bawiec, Geology of the Conterminous U.S. at 1:2,500,000 Scale - A digital representation of the 1974 P.B. King and H.M. Beikman Map, USGS Digital Data Series DDS - 11 (1994).

STATSGO: State Soil Geographic Database
Source: Department of Agriculture, Natural Resources Conservation Service (NRCS)
The U.S. Department of Agriculture's (USDA) Natural Resources Conservation Service (NRCS) leads the national Conservation Soil Survey (NCSS) and is responsible for collecting, storing, maintaining and distributing soil survey information for privately owned lands in the United States. A soil map in a soil survey is a representation of soil patterns in a landscape. Soil maps for STATSGO are compiled by generalizing more detailed (SSURGO) soil survey maps.

SSURGO: Soil Survey Geographic Database
Source: Department of Agriculture, Natural Resources Conservation Service (NRCS)
Telephone: 800-672-5559
SSURGO is the most detailed level of mapping done by the Natural Resources Conservation Service, mapping scales generally range from 1:12,000 to 1:63,360. Field mapping methods using national standards are used to construct the soil maps in the Soil Survey Geographic (SSURGO) database. SSURGO digitizing duplicates the original soil survey maps. This level of mapping is designed for use by landowners, townships and county natural resource planning and management.

PHYSICAL SETTING SOURCE RECORDS SEARCHED

LOCAL / REGIONAL WATER AGENCY RECORDS

FEDERAL WATER WELLS

PWS: Public Water Systems
Source: EPA/Office of Drinking Water
Telephone: 202-564-3750
Public Water System data from the Federal Reporting Data System. A PWS is any water system which provides water to at least 25 people for at least 60 days annually. PWSs provide water from wells, rivers and other sources.

PWS ENF: Public Water Systems Violation and Enforcement Data
Source: EPA/Office of Drinking Water
Telephone: 202-564-3750
Violation and Enforcement data for Public Water Systems from the Safe Drinking Water Information System (SDWIS) after August 1995. Prior to August 1995, the data came from the Federal Reporting Data System (FRDS).

USGS Water Wells: USGS National Water Inventory System (NWIS)
This database contains descriptive information on sites where the USGS collects or has collected data on surface water and/or groundwater. The groundwater data includes information on wells, springs, and other sources of groundwater.

STATE RECORDS

New York Public Water Wells
Source: New York Department of Health
Telephone: 518-458-6731

OTHER STATE DATABASE INFORMATION

Oil and Gas Well Database
Source: Department of Environmental Conservation
Telephone: 518-402-8072
These files contain records, in the database, of wells that have been drilled.

RADON

State Database: NY Radon
Source: Department of Health
Telephone: 518-402-7556
Radon Test Results

Area Radon Information
Source: USGS
Telephone: 703-356-4020
The National Radon Database has been developed by the U.S. Environmental Protection Agency (USEPA) and is a compilation of the EPA/State Residential Radon Survey and the National Residential Radon Survey. The study covers the years 1986 - 1992. Where necessary data has been supplemented by information collected at private sources such as universities and research institutions.

EPA Radon Zones
Source: EPA
Telephone: 703-356-4020
Sections 307 & 309 of IRAA directed EPA to list and identify areas of U.S. with the potential for elevated indoor radon levels.

OTHER

Airport Landing Facilities: Private and public use landing facilities
Source: Federal Aviation Administration, 800-457-6656

Epicenters: World earthquake epicenters, Richter 5 or greater
Source: Department of Commerce, National Oceanic and Atmospheric Administration

Earthquake Fault Lines: The fault lines displayed on EDR's Topographic map are digitized quaternary faultlines, prepared in 1975 by the United State Geological Survey

PHYSICAL SETTING SOURCE RECORDS SEARCHED

STREET AND ADDRESS INFORMATION

© 2015 TomTom North America, Inc. All rights reserved. This material is proprietary and the subject of copyright protection and other intellectual property rights owned by or licensed to Tele Atlas North America, Inc. The use of this material is subject to the terms of a license agreement. You will be held liable for any unauthorized copying or disclosure of this material.

APPENDIX E
SUPPORTING DOCUMENTATION

MOVE YOUR ENVIRONMENT FORWARD

March 10, 2025

Village of Ilion
49 Morgan Street
Ilion, NY 13357
Sent via email: ilion@ilionny.com

RE: FOIL REQUEST FOR: Former Remington Arms, 14 Hoefler Ave, Ilion, NY 13357 (TAX IDs: 120.37-5-16, 120.37-5-9, and 120.37-5-8)

To whom it may concern:

HRP Associates, Inc. is conducting a Phase I Environmental Site Assessment of the above mentioned address and respectfully requests information under the Freedom of Information Law (FOIL). HRP is requesting copies of any records including, but not limited to, the following:

- Building/Codes Department- inspections, permits, violations, former or proposed buildings, storage tank information and asbestos and lead information;
- Assessor's Office- property cards and tax maps, historical ownership information;
- Water/Public Works/Utilities- municipal water and sewer, gas, and electricity connections, if any, with connection dates;
- Fire Marshall- historical fire information, spill information (i.e. release of petroleum products/hazardous materials), storage tank information (USTs/ASTs), petroleum/hazardous materials information (i.e. usage and disposal); and
- Zoning Department – zoning classification, wetlands information.

Please send the requested information to my attention by fax to 518-877-8561, by mail to our New York office (below), or email to James.Charter@hrpassociates.com (preferred). If you have any questions, or if additional information is needed, please do not hesitate to contact me at (860) 729-8339.

Sincerely,
HRP ASSOCIATES, INC.

James Charter
Senior Project Consultant

MOVE YOUR ENVIRONMENT FORWARD

March 10, 2025

Town of German Flatts
66 East Main Street
Mohawk, NY 13407
Sent via email: togfpam@gmail.com

RE: FOIL REQUEST FOR: Remington Arms, 14 Hoefler Ave, Ilion, NY 13357 (TAX IDs: 120.37-5-16, 120.37-5-9, and 120.37-5-8)

To whom it may concern:

HRP Associates, Inc. is conducting a Phase I Environmental Site Assessment of the above mentioned address and respectfully requests information under the Freedom of Information Law (FOIL). HRP is requesting copies of any records including, but not limited to, the following:

- Building/Codes Department- inspections, permits, violations, former or proposed buildings, storage tank information and asbestos and lead information;
- Assessor's Office- property cards and tax maps, historical ownership information;
- Water/Public Works/Utilities- municipal water and sewer, gas, and electricity connections, if any, with connection dates;
- Fire Marshall- historical fire information, spill information (i.e. release of petroleum products/hazardous materials), storage tank information (USTs/ASTs), petroleum/hazardous materials information (i.e. usage and disposal); and
- Zoning Department – zoning classification, wetlands information.

Please send the requested information to my attention by fax to 518-877-8561, by mail to our New York office (below), or email to James.Charter@hrpassociates.com (preferred). If you have any questions, or if additional information is needed, please do not hesitate to contact me at (860) 729-8339.

Sincerely,
HRP ASSOCIATES, INC.

James Charter
Senior Project Consultant

MOVE YOUR ENVIRONMENT FORWARD

March 10, 2025

Robert LoCicero
Records Access Office
New York State Department of Health
Corning Tower Room 2364
Albany, New York, 12237
Sent via e-mail: foil@health.state.ny.us

RE: FOIL REQUEST FOR: Former Remington Arms, 14 Hoefler Ave, Ilion, NY 13357 (TAX IDs: 120.37-5-16, 120.37-5-9, and 120.37-5-8)

Dear Mr. LoCiero:

HRP Associates, Inc. is conducting a Phase I Environmental Site Assessment of the above-mentioned address and respectfully requests available information under the Freedom of Information Law (FOIL). Specifically, HRP is requesting copies of any available records pertaining to environmental issues, such as Site-specific reports of radon, asbestos, lead paint, hazardous materials, or spills of petroleum products or hazardous materials. In addition, records associated with any underground or aboveground storage tanks (USTs or ASTs), water supply wells, or septic systems on-site would be helpful.

Please notify me when the request has been processed. If you have any questions, please do not hesitate to contact me at (860) 729-8339 or via email at james.charter@hrpassociates.com. Thank you.

Sincerely,
HRP ASSOCIATES, INC.

James Charter
Senior Project Consultant

APPLICATION FOR PUBLIC ACCESS TO RECORDS

TO: ***Records Access Officer (John J. Piseck, Jr.)***
Herkimer County Industrial Development Agency
420 E. German Street, Suite 101A
Herkimer, NY 13350

_____***I hereby apply to inspect the following record:***
__X__***I hereby apply to receive copies of the following at $.25 per page:***
Historic ownership and parcel information, radon reports, asbestos/lead paint, information pertaining to petroleum products and hazardous substances, spills or onsite contamination, reports/records associated with underground tanks, permits, water supply wells or septic systems for 14 Hoefler Ave/East Main St/East Clark St; Tax IDs 120.37-5-16, 120.37-5-9, and 120.37-5-8.
Offices that may have such records include: GIS, County Clerk, Buildings/Maintenance, Environmental Health, and Public Works.

_____ 3/10/2025
signature ***date***

Representing (company name & address)
HRP Associates
1 Fairchild Square #110
Clifton Park, NY 12065

Date request received by HCIDA_____

<><><>

RESOLUTION – ESTABLISHING RULES AND REGULATIONS OF THE COUNTY OF HERKIMER INDUSTRIAL DEVELOPMENT AGENCY AS REQUIRED BY ARTICLE 6 OF THE PUBLIC OFFICERS' LAW (FREEDOM OF INFORMATION LAW) ADOPTED MARCH 6, 1996

RESOLVED, that the following Rules and Regulations be and hereby are adopted:

RULES AND REGULATIONS OF THE COUNTY OF HERKIMER INDUSTRIAL DEVELOPMENT AGENCY, AS REQUIRED BY ARTICLE 6 OF THE PUBLIC OFFICERS' LAW (FREEDOM OF INFORMATION LAW)

I. INTENT
II. PUBLIC RECORDS
III. RECORDS ACCESS OFFICER
IV. WHEN AND WHERE
V. FEES
VI. UNWARRANTED INVASION OF PERSONAL PRIVACY
VII. DENIAL OF ACCESS
VIII. EXISTING RIGHT OF ACCESS
IX. EFFECTIVE DATE

I. INTENT

It is the intent of the County of Herkimer Industrial Development Agency (the IDA) by the adoption of these rules to provide the public individually and collectively as represented by "free news media", unimpaired access to its public records as herein described.

II. PUBLIC RECORDS

The IDA shall make available for public inspection and copying all records except those, or parts thereof, that:

a. Are specifically exempted from disclosure by state or federal statute;
b. If disclosed would constitute an unwarranted invasion of personal privacy under the provisions of Section VI of this resolution;
c. If disclosed would impair present or imminent contract awards or collective bargaining negotiations;
d. Are trade secrets or are maintained for the regulations of commercial enterprise, which if disclosed, would cause substantial injury to the competitive position of the subject enterprise;
e. Are compiled for law enforcement purposes and which, if disclosed would:
    - interfere with law enforcement purposes and judicial proceedings
    - deprive a person of right to a fair trial or impartial adjudication
    - identify a confidential source or disclose confidential information relating to a criminal investigation, or
    - reveal criminal investigative techniques or procedures, except routine techniques and procedures
f. If disclosed would endanger the life or safety of any person;
g. Are inter-agency or intra-agency materials which are not;

- statistical or factual tabulations or data
- instructions to staff that affect the public, or
- final agency policy or determinations

h. Are examination questions or answers, which are requested prior to the final administration of such questions.

III. RECORDS ACCESS OFFICER

The Executive Director of Economic Development of the IDA is hereby designated the records access officer in accordance with Section 1401.2 of the Rules of the Committee on Public Access to Records, and is directed to comply with Part 1401 of Chapter IX of the Rules of the Committee on Public Access to Records and in particular to Section 1401.2 thereof.

IV. WHEN AND WHERE

a. Records shall be made available within five (5) working days of the receipt of the request;
b. Records shall be available during normal business hours at the office of the County of Herkimer Industrial Development Agency, 420 E. German Street, Herkimer, NY 13350;
c. If the agency does not provide or deny access to the record sought within five (5) business days of receipt of a request, the agency shall furnish a written acknowledgement of receipt of the request and statements of the approximate date when the request will be granted or denied. If access to records is neither granted nor denied within ten (10) business days after the date of acknowledgement of receipt of a request, the request may be construed as a denial of access that may be appealed;
d. In the event a requested record cannot be found, the Executive Director of Economic Development of the IDA shall certify that he has searched the records in his custody and that such record cannot be found;
e. The IDA shall make and maintain for public inspection and copying a list to identify available records, which list shall be compiled and maintained by the records access officer;

V. FEES

a. The IDA shall make no charge for an inspection of its records;
b. The IDA shall charge $.25 for each 8 ½ X 14 photocopy that it is required to make except as otherwise authorized by law. Other copies shall be available at the cost thereof;
c. The IDA shall make no charge for each certificate that it attaches to the record certifying to its correctness, except as otherwise authorized by law;

VI. UNWARRANTED INVASION OF PERSONAL OR BUSINESS PRIVACY

The IDA shall not permit an unwarranted invasion of personal privacy through access to its records. An unwarranted invasion of personal privacy includes, but is not limited to:

a. Disclosure of personal matters as may have been reported in confidence and which are not relevant to the ordinary work of the IDA;
b. Disclosure of employment, medical or credit histories or personal references of applicants for employment, except such records may be disclosed when the applicant has provided a written release permitting such disclosure;

c. Disclosure of items involving the medical or personal records of a client or patient in a hospital or medical facility;
d. The sale or release of lists of names and addresses in the possession of the IDA if such lists would be used for private, commercial or fundraising purposes;
e. Disclosure of items of a personal nature when disclosure would result in economic or person hardship to the subject party and such records are not relevant or essential to the ordinary work of the IDA;
f. Disclosure of personal or business financial statements or other business proprietary information of a closely held (non-public treaded) business concern;

VII. DENIAL OF ACCESS

a. Should access be denied, such denial shall be in writing, stating the reason therefore and advising the person denied access of his (or her) right to appeal to the Executive Director of the County of Herkimer Industrial Development Agency or his designee, and that person shall be identified by name, title, business address and business telephone number;
b. Should the Record Access Officer deny access to any IDA record to anyone, such party may, within thirty (30) days, appeal such denial to the Executive Director of the County of Herkimer Industrial Development Agency, or his or her designee, who shall within five (5) business days furnish the record or state in detail, and in writing, his or her reason for denial thereof;
c. The time for deciding an appeal by the individual or body designated to hear appeals shall commence upon receipt of written appeal identifying:
    - the date and location of a request for records;
    - the records that were denied; and
    - the name and return address of the appellant.

d. The IDA shall transmit to the committee on Public Access to Records copies of all appeals upon receipt of an appeal. Such copies shall be addressed to:

Committee on Public Access to Records
Department of State
162 Washington Avenue
Albany, New York 12231

e. The Executive Director of the County of Herkimer Industrial Development Agency shall inform the appellant and the Committee on Public Access to Records of his determination, in writing, within seven (7) business days of receipt of an appeal;
f. A final denial of access to a requested record, as provided for in subdivision (e.) of this section, shall be subject to court review, as provided for in Article 73 of the Civil Practice Law and Rules;

VIII. EXISTING RIGHT OF ACCESS

Nothing in these Rules and Regulations shall be construed to limit or abridge an existing right of access at law or in equity of any party to public records kept by the County.

IX. EFFECTIVE DATE

These Rules and Regulations shall take effect on the 7th day of March 1996.

From:	New York DEC FOIL Center
To:	James Charter
Subject:	[EXTERNAL] FOIL Request :: W144055-031025
Sent:	3/10/2025 4:43:02 PM

Dear James:

Thank you for your Freedom of Information Law (FOIL) request. Your request has been received and is being processed. Your request was received in this office on 3/10/2025 and given the reference number FOIL #W144055-031025 for tracking purposes. You may expect the Department's response to your request no later than **4/7/2025**.

Record Requested: **HRP is conducting a Phase I ESA for the Remington Arms Facility located at 14 Hoefler Ave, East Main Street, and East Clark Street and requests information associated with spills, PBS, and environmental remediation, if any, at the facility. We are aware of 33 spills at the site, all but four (8809139, 9103483, 9414667, and 9506245) have been closed meeting NYSDEC cleanup standards. We request spill reports, tank closure reports, and any other info pertaining to the above spill numbers, and any other spills. We would also request current PBS certificates for PBS ID: 6-000130 and 6-120618 and CBS ID: 6-000054, and any additional information for tank closures at the facility. We have identified the Site on the NYSDEC remedial database, and it has listings for SPDES, Air, and a Multi Sector general permit. We also request any information associated with environmental cleanups and sampling.**

You can monitor the progress of your request at the link below and you'll receive an email when your request has been completed. Again, thank you for using the FOIL Center.

Click here to login to the FOIL Center.

New York State Department of Environmental Conservation, Record Access Office

---

Track the issue status and respond at: https://newyorkdec.govqa.us/WEBAPP//_rs/RequestEdit.aspx?rid=144055

From: NYS DOH FOIL Records Access Center
To: James Charter
Subject: [EXTERNAL] New Message :: R001227-031125
Sent: 3/11/2025 10:29:09 AM

This message needs your attention
• You've never replied to this person.
Report or Mark as Safe
Powered by Mimecast

--- Please respond above this line ---

NEW YORK STATE | Department of Health

RE: FOIL Records Request of March 10, 2025, Reference # R001227-031125

Dear James Charter,

The NYS Department of Health received a FOIL request from you on March 10, 2025. You requested:

14 Hoefler Ave, Ilion, NY 13357

"FOIL REQUEST FOR: Former Remington Arms, 14 Hoefler Ave, Ilion, NY 13357 (TAX IDs: 120.37-5-16, 120.37-5-9, and 120.37-5-8)
HRP Associates, Inc. is conducting a Phase I Environmental Site Assessment of the above-mentioned address and respectfully requests available information under the Freedom of Information Law (FOIL). Specifically, HRP is requesting copies of any available records pertaining to environmental issues, such as Site-specific reports of radon, asbestos, lead paint, hazardous materials, or spills of petroleum products or hazardous materials. In addition, records associated with any underground or aboveground storage tanks (USTs or ASTs), water supply wells, or septic systems on-site would be helpful."

Your request has been forwarded to the appropriate program area(s) to identify documents that are responsive to your request and which may be made available pursuant to all applicable provisions of the Freedom of Information Law.

A determination as to whether your request is granted or denied will be reached in approximately 20 business days, on April 07, 2025. We will notify you in writing if the responsible program area(s) should require additional time to locate, assemble and review documents that may be responsive to your request.

Sincerely,

David J. Harvey, Records Access Officer
NYS Department of Health

To monitor the progress or update this request please log into the FOIL Records Access Center.

Property Description Report For: E Main St, Municipality of Village of Ilion, German Flatts

No Photo Available

		Status:	Active
		Roll Section:	Taxable
		Swis:	212801
		Tax Map ID #:	120.37-5-16
		Property Class:	710 - Manufacture
		Site:	COM 1
		In Ag. District:	No
		Site Property Class:	710 - Manufacture
		Zoning Code:	M1
		Neighborhood Code:	02811
Total Acreage/Size:	22.40	**School District:**	Central Valley
Land Assessment:	2024 - $385,000	**Total Assessment:**	2024 - $5,879,123
Full Market Value:	2024 - $11,009,594		
Equalization Rate:	----	**Property Desc:**	E Main St W Ind Court order red. through 2008
Deed Book:	2021	**Deed Page:**	3452
Grid East:	349184	**Grid North:**	1523263

Owners

Roundhill Group, LLC
14 Hoefler Ave
Ilion NY 13357

Sales

Sale Date	Price	Property Class	Sale Type	Prior Owner	Value Usable	Arms Length	Addl. Parcels	Deed Book and Page
10/12/2020	$13,000,000	710 - Manufacture	Land & Building	Roundhill Group LLC	Yes	Yes	Yes	2021/3452
11/30/1993	$4,600,000	710 - Manufacture	Land & Building	Remington Arms Co Inc	Yes	Yes	Yes	810/62

Utilities

Sewer Type:	Comm/public	**Water Supply:**	Comm/public
Utilities:	Electric		

Inventory

Overall Eff Year Built:	0	**Overall Condition:**	Normal
Overall Grade:	Average	**Overall Desirability:**	3

Buildings

AC%	Sprinkler%	Alarm%	Elevators	Basement Type	Year Built	Condition	Quality	Gross Floor Area (sqft)	Stories
0	100	0	2	No basement	1915	Normal	Average	267566	4
50	100	0	0	No basement	1986	Normal	Average	85243	1
0	100	100	3	No basement	1928	Normal	Average	224745	4
0	100	100	0	No basement	1916	Normal	Average	128513	4
0	0	0	0	No basement	1958	Normal	Average	8537	1
0	100	100	3	0	1928	Normal	Average	224745	4.00
0	100	100	0	0	1916	Normal	Average	128513	4.00
0	0	0	0	0	1958	Normal	Average	8537	1.00

Improvements

Structure	Size	Grade	Condition	Year
Elev-freight	4 × 10000	Average	Normal	1915
Elev-freight	4 × 16000	Average	Normal	1915
Elev-freight	4 × 5500	Average	Normal	1915
Elev-freight	4 × 14000	Average	Normal	1915
Elev-freight	3 x 10000	Average	Normal	1915
Shed-galvnzd	0 x 0	Average	Normal	1958
Shed-galvnzd	0 x 0	Average	Normal	1958
Shed-galvnzd	0 x 0	Average	Normal	1968
Barn-1.5 gen	0 x 0	Good	Normal	1975
Barn-1.5 gen	0 x 0	Good	Normal	1975
Pavng-asphlt	9000 x 4	Average	Normal	1968
Fence-chn lk	3400 x 8	Average	Normal	1968
Strlt-incand	0 x 0	Average	Normal	1968
Tank-undrgrn	0 x 0	Average	Normal	1968
Tank-petrolm	0 x 0	Average	Normal	1968

Special Districts for 2024

Description	Units	Percent	Type	Value
SD010-Herk co. sewer dist	0	0%		0

Taxes

Year	Description	Amount
2024	County	$73,463.56
2024	School	$141,120.24
2023	County	$72,645.78
2023	School	$143,033.38
2023	Village	$168,613.25

*** Taxes reflect exemptions, but may not include recent changes in assessment.**

Property Description Report For: E Clark St, Municipality of Village of Ilion, German Flatts

No Photo Available

		Status:	Active
		Roll Section:	Taxable
		Swis:	212801
		Tax Map ID #:	120.37-5-8
		Property Class:	710 - Manufacture
		Site:	COM 1
		In Ag. District:	No
		Site Property Class:	710 - Manufacture
		Zoning Code:	M1
		Neighborhood Code:	02811
Total Acreage/Size:	6.30	**School District:**	Central Valley
Land Assessment:	2024 - $145,400	**Total Assessment:**	2024 - $235,848
Full Market Value:	2024 - $441,663		
Equalization Rate:	----	**Property Desc:**	E Clark St S Pkg Lot Gun Tun
Deed Book:	2021	**Deed Page:**	3452
Grid East:	349714	**Grid North:**	1523685

Owners

Roundhill Group, LLC
14 Hoefler Ave
Ilion NY 13357

Sales

Sale Date	Price	Property Class	Sale Type	Prior Owner	Value Usable	Arms Length	Addl. Parcels	Deed Book and Page
10/12/2020	$13,000,000	710 - Manufacture	Land & Building	Remington Arms Co Inc	Yes	Yes	Yes	2021/3452
11/30/1993	$4,600,000	710 - Manufacture	Land & Building	Remington Arms Co Inc	Yes	Yes	Yes	810/62

Utilities

Sewer Type:	None	**Water Supply:**	None
Utilities:	Electric		

Inventory

Overall Eff Year Built:		**Overall Condition:**	0
Overall Grade:		**Overall Desirability:**	3

Buildings

AC%	Sprinkler%	Alarm%	Elevators	Basement Type	Year Built	Condition	Quality	Gross Floor Area (sqft)	Stories

Improvements

Structure	Size	Grade	Condition	Year
Pavng-asphlt	211000 × 4	Average	Normal	1977
Fence-chn lk	1360 × 8	Average	Normal	1977
	20.00 sq ft	Average	Normal	1977


Special Districts for 2024

Description	Units	Percent	Type	Value
SD010-Herk co. sewer dist	0	0%		0

Taxes

Year	Description	Amount
2024	County	$2,947.08
2024	School	$5,661.20
2023	County	$2,914.28
2023	School	$5,737.95
2023	Village	$6,764.12

*** Taxes reflect exemptions, but may not include recent changes in assessment.**

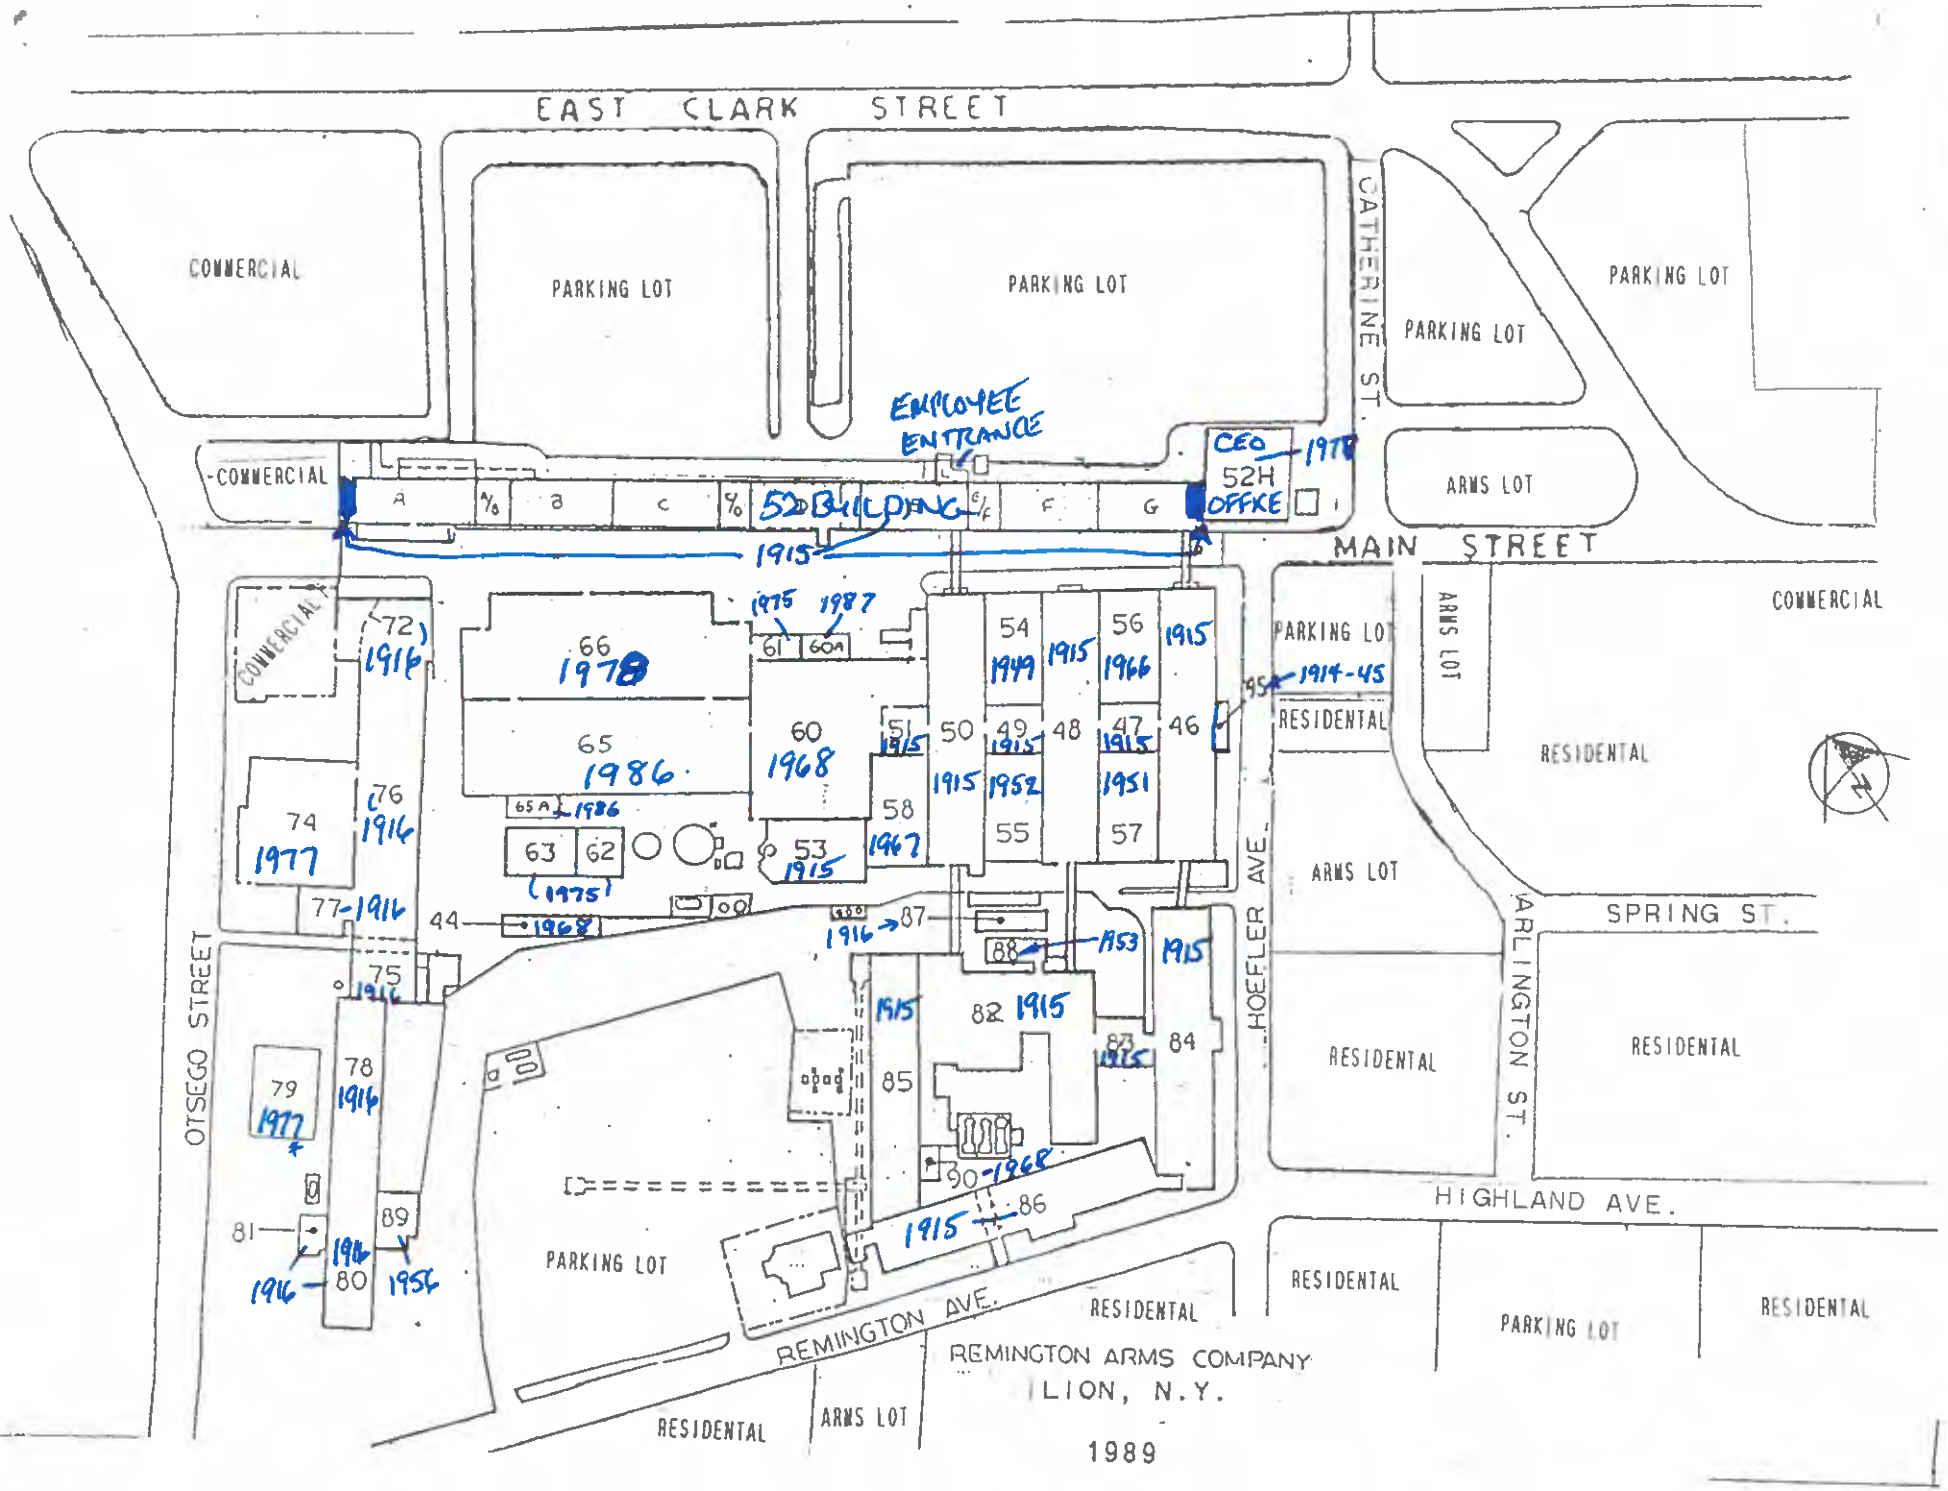
EAST CLARK STREET
COMMERCIAL
PARKING LOT
PARKING LOT
CATHERINE ST.
PARKING LOT
PARKING LOT
EMPLOYEE ENTRANCE
CEO 1978
52H OFFICE
ARMS LOT
MAIN STREET
COMMERCIAL
A
B
C
52 BUILDING
F
G
1915
COMMERCIAL
72 1916
66 1978
65 1986
60 1968
61 1975
60A 1987
54 1949
1915
56 1966
1915
PARKING LOT
1914-45
RESIDENTAL
ARMS LOT
RESIDENTAL
51 1915
50 1915
49 1915
48
47 1915
46
95
65A 1986
63
62
(1975)
53 1967
58
1915
1952
55
1951
57
ARMS LOT
74 1977
76 1916
77 1916
44 1968
87 1916
88 1953
1915
HOEFLER AVE.
ARLINGTON ST.
SPRING ST.
75 1916
82 1915
1915
85
84
RESIDENTAL
RESIDENTAL
OTSEGO STREET
79 1977
78 1916
83 1915
90 1968
86
1915
81
89 1916
1916
80
1956
PARKING LOT
HIGHLAND AVE.
RESIDENTAL
REMINGTON AVE.
RESIDENTAL
RESIDENTAL
PARKING LOT
RESIDENTAL
REMINGTON ARMS COMPANY
ILION, N.Y.
RESIDENTAL
ARMS LOT
1989

Reaffirmed 11/80

FLOOR SPACE DATA - ILION PLANT

Safety Manual D-17

December 6, 1971

BLDG. NO.	DATE OF CONSTRUCTION	SPRINKLER HD. YR. MFG.	TYPE OF CONSTRUCTION	DESIGN FLOOR LOAD	BUILDING SIZE	FLOOR SPACE
44	1968	1968	Oil storage	500#	20'-0" x 105'-0"	2,100 Sq.
45-1	1914	N.S.	Concrete foundation, brick walls, steel frame, reinforced concrete floors.	500#	45.5' x 17.75' x 15.5'	546 "
45-2	1914	N.S.	Concrete foundation, brick walls, steel frame, reinforced concrete floors.	250#	"	546 "
45-3	1914	N.S.	Concrete foundation, brick walls, steel frame, concrete floors.	250#	"	546 "
45-4	1914	N.S.	Concrete foundation,brick walls, steel frame, concrete floors.	250#	"	546 "
46-1	1915	1956	Concrete foundation,brick walls, steel frame, reinforced concrete floors.	500#	58.5' x 271' x 13.5'	15,853 "
			Wood floors	250#	"	15,853 "
46-2	1915	1956	Ditto except has wood floor.	250#	"	15,853 "
46-3	1915	1956	Ditto except has wood floor.	250#	"	15,853 "
46-4	1915	1958	Ditto except has wood floor.	250#	"	15,853 "
47-1	1915	1956	Ditto concrete floor.	500#	46.5' x 63.5' x 13.5'	2,952 "
47-2	1915	1956	Ditto wood floor.	250#	"	2,952 "
47-3	1915	1956	Ditto wood floor	250#	"	2,952 "
47-4	1915	1956	Ditto " "	250#	46.5' x 63.5' x 14.5'	2,952 "

BLDG. NO.	DATE OF CONSTRUCTION	SPRINKLER HD. YR. MFG.	TYPE OF CONSTRUCTION	DESIGN FLOOR LOAD	BUILDING SIZE	FLOOR SPACE
48-1	1915	1956	Concrete foundation, brick walls, steel frame and wood and concrete floor.	500#	58.5' x 271' x 13.5'	15,853 Sq. Ft
48-2	1915	1955	Ditto except has wood floor.	250#	"	15,853 " "
48-3	1915	1955	"	250#	"	15,853 " "
48-4	1915	1955	"	250#	58.5' x 271' x 14.5'	15,853 " "
49-1	1915	1956	Concrete foundation, brick walls, steel frame and wood and concrete floor.	500#	46.5' x 63.5' x 13.5'	2,952 " "
49-2	1915	1956	Ditto except has wood floors.	250#	46.5' x 63.5' x 13.5'	2,952 " "
49-3	1915	1956	Ditto - has wood and concrete floor.	250#	"	2,952 " "
49-4	1915	1958	Wood floors.	250#	46.5' x 63.5' x 14.5'	2,952
50-1	1915	1956	Concrete foundation, brick walls, steel frame and wood and concrete floor Wood floor	500# 250#	(58.5' x 271' x 13.5' (58.5' x 271' x 13.5'	15,853 " "
50-2	1915	1956	Ditto - has wood floor	250#	"	15,853 " "
50-3N	1915	1956	Ditto "	150#	58.5' x 135.5' x 13.5'	7,926.5 " "
50-3S	1915	1956	Ditto "	250#	58.5' x 135.5' x 13.5'	7,926.5 " "
50-4	1915	1956	Ditto "	250#	58.5' x 271' x 14.5'	15,853 " "

LDG. NO.	DATE OF CONSTRUCTION	SPRINKLER ID. YR. MFG.	TYPE OF CONSTRUCTION	DESIGN FLOOR LOAD	BUILDING SIZE	FLOOR SPACE
51-1	1915	1955	Concrete foundation, brick walls, steel frame, and wood and concrete floor.	500#	46.5' x 47.5' x 13.5'	2,208 Sq. Ft.
51-2	1915	1956	Wood floors.	250#	46.5' x 47.5' x 13.5'	2,208 " "
51-3	1915	1955	Ditto - wood floors	250#	"	2,208 " "
51-4	1915	1956	"	250#	46.5' x 47.5' x 14.5'	2,208 " "
52-1	1915		Concrete foundation, brick walls, steel frame, and wood and concrete floor.	~~250#~~ 500	42' x 953' x 13'.6"	40,446 " "
52-2	1915		Ditto - wood and concrete floors.	250#	42' x 910' x 13'.6"	38,220 " "
52-3	1915		"	250#	"	38,220 " "
52-4	1915		"	250#	"	38,220 " "
53-1	1915	1970	Concrete foundation, brick walls, steel frame, and wood and concrete floor.	250#	41.8' x 92.6' x 45.6'	~~10,530~~ 5,870 " "
53-2	1915	1970	Ditto - concrete floor	250#	18' x 102'-6" x 13'8"	1,845 " "
54-1	1949	1958	Concrete foundation, brick walls, steel frame, and concrete floors.	500#	64' x 112'	7,100 " "
55-1	1952	1967	Concrete foundation, brick and concrete block walls, steel frame, reinforced concrete floor.	500#	64' x 102'	6,500 " "
56-1	1966	1967	"	500#	64' x 112'	7,100 " "
57-1	1951	1951	"	500#	"	7,100 " "

BLDG. NO.	DATE OF CONSTRUCTION	SPRINKLER HD. YR. MFG.	TYPE OF CONSTRUCTION	DESIGN FLOOR LOAD	BUILDING SIZE	FLOOR SPACE
58-1	1967	1967	Concrete foundation, brick and concrete block walls, steel frame, reinforced concrete floor.	500#	64' x 112' x 13'6"	7,100 Sq.
59						
60	1968	1968	"	500#	(160' x 128')x(48' x 60'	23,300 "
72-1	1916	1967	"	500#	64' x 97'6"	6,240 "
72-2	1916	1967	Wood floors.	250#	"	6,240 "
72-3	1916	1967	Wood floors.	250#	"	6,240 "
72-4	1916	1967	Wood floors.	250#	64' x 97'6" x 14'	6,240 "
76-1	1916	1946	Concrete foundation,brick walls, steel frame, and wood and concrete floors.	500#	65' x 271' x 13'3"	17,615 "
76-2	1916	1953	Same as above except has wood floors.	250#	"	17,615 "
76-3	1916	1967	Same as above except has concrete floors.	250#	"	17,615 "
77-1	1916	1967	Concrete foundation,brick walls, steel frame and concrete floors.	500#	34.5' x 46' x 13.5'	1,587 "
77-2	1916	1967	Same as above except concrete floors.	250#	50' x 46' x 14'	2,300 "
77-3	1916	1967	"	250#	"	2,300 "
77-4	1916	1967	"	250#	50' x 46' x 12'	2,300 "
60A	1987	1987	Concrete Foundation & Floor; Metal walls & steel Frame	500 #	58' x 25'	1,450
65A	1986	1986	"	500 #	81.33' x 25'	2,033
61	1975	1975	Concrete Foundation & Floor; Block walls	500 #	25' x 67'	1,675

BG. NO.	DATE OF CONSTRUCTION	SPRINKLER HD. YR. MFG.	TYPE OF CONSTRUCTION	DESIGN FLOOR LOAD	BUILDING SIZE	FLOOR SPACE
78-1	1916	1960	Concrete foundations, steel frame, brick walls, reinforced concrete floor.	500#	47' x 143.5' x 10.5'	6,744 Sq. Ft
78-2	1916	1960	"	250#	47' x 143.5' x 29'	6,744 " "
80-1	1916	N.S.	Reinforced concrete floors, earth fill, steel frame, brick walls.	500#	47' x 191'5" x 29'	9,000 " "
81-1	1916	N.S.	Concrete foundations, steel frame, brick walls, reinforced concrete floor.	500#	6' x 9' x 11') 16' x 31' x 11')	604 " "
81-2	1916	N.S.	"	250#	31' x 16' x 12') 6" x 20' x 12')	616 " "
82-1	1915	1947	Concrete foundations, concrete floors, brick wall, steel frame, reinforced concrete floor.	500#	140' x 46.66' x 11.5") 95' x 47' x 26.5')	15,980 " "
82-2	1915	1955	"	250#	"	27,171 " "
83-1	1915	N.S.	Concrete foundations, concrete floors, brick walls, steel frame, reinforced concrete floor.	500#	28' x 46.5' x 13.5'	1,302 " "
83-2	1915	N.S.	"	250#	39' x 46.5' x 13.5'	1,813 " "
83-3	1915	N.S.	"	250#	"	1,813 " "
83-4	1915	N.S.	"	250#	"	1,813 " "
79			Concrete Foundations, Concrete Floors; Concrete, Block & Brick Walls	500 #	66.33' x 125.66' 6.66' x 40.66'	8606

BDG. NO.	DATE OF CONSTRUCTION	SPRINKLER HD. YR. MFG.	TYPE OF CONSTRUCTION	DESIGN FLOOR LOAD	BUILDING SIZE	FLOOR SPACE
84-1	1915	1956	Concrete foundations, concrete floors, and reinforced concrete floors, steel frame, brick walls, steel frame, concrete floors.	500#	(58.5' x 280.5' x 13.5' (12' x 30.5' x 13.5'	16,775 Sq. Ft.
84-2	1915	1956	Same as above except wood floors	250#	"	16,775 " "
84-3	1915	1956	"	250#	"	16,775 " "
84-4	1915	1955	"	250#	(58.5' x 280.5' x 14.6' (12' x 30.5' x 14.6'	16,775 " "
85-1	1915	1941	Concrete floors, concrete foundations, brick walls, steel frame.	300#	53' x 239' x 15'	12,667 " "
85-2	1915	1967	Brick walls, steel frame, wood floors, wood frame.	~~300~~	53' x 239' x 15'	12,667 " "
86-1	1915	1955	Concrete foundations, concrete floor, brick walls, steel frame.	500#	(51' x 94.5' x 13.5' (12' x 46.5' x 13.5'	5,377 " "
86-2	1915	1955	Steel frame, brick walls, wood floor.	250#	(51' x 233.5' x 13.5' (12' x 465' x 13.5'	12,466 " "
86-3	1915	1958	"	250#	"	16,011 " "
86-4	1915	1958	"	250#	(51' x 300' x 14.5' (12' x 46.5' x 14.5'	15,858 " "
87-1	1916	1960	Concrete foundations, steel frame, brick walls, concrete floors.	250#	22.5' x 73.5' x 24'	1,654 " "
88	1953		"	500#	25' x 64'	1,600 " "
89	1956		"	500#	32' x 42'	,344 " "

BLDG. NO.	DATE OF CONSTRUCTION	SPRINKLER HD. YR. MFG.	TYPE OF CONSTRUCTION	DESIGN FLOOR LOAD	BUILDING SITE	FLOOR SPACE
90	1968		Concrete foundations, steel frame, brick walls, concrete floors	500#	35' x 23'	800 Sq.Ft
52-1H	1977	N/A	Concrete foundations, steel frame, concrete walls w/brick facing - floor, metal decking w/concrete.	500#	92' x 92'	8464 " "
52-2H	1977	N/A	" " "	50#	92' x 92'	8464 " "
56	1977	1977	Concrete foundations on piles. Concrete block walls w/brick facing - concrete floor.	220# live load, upper floor 500# live load, ground floor	306' x 105' less (2) bays @ 33' x 33'	29952 " "
74	1977	1977	Concrete foundations, steel frame, concrete block walls w/brick facing, concrete floor	3000#	100' x 127' less 49' x 16'	11916 " "
62	1975	1975	Concrete foundations, steel frame, Butler type bldg.-concrete floor.	500#	50' x 40'	2000 " "
63	1975	1975	Concrete foundations, steel frame, Butler type bldg.-concrete floor.	500#	75' x 50'	3750 " "
61	1975	1975	Concrete foundations, steel frame, concrete block walls, concrete floor.	500#	63' x 21'	1323 " "
52-1 ea "A" D-Shooting ker-So. de	1976	1976	Concrete foundations, steel framing, concrete block walls, concrete floor.	500#	13' x 100'	1300 " "
52-1 ea "A" th Side	1976	1976	Concrete foundations, steel framing, concrete block walls w/brick facing, concrete floor.	220#	34' x 34'	1156 " "
5 46	1986 1079	1986	Concrete foundations, steel Framing, concrete Block walls	500 # Ground Floor	306' x 96'	29376 " "

Water Withdrawal Reporting Form

version 1.9

(Submission #: HPS-6Z1V-P6AVB, version 1)

Details

Submitted	3/17/2023 (0 days ago) by Steven B Taylor
Alternate Identifier	RemArms, LLC
Submission ID	HPS-6Z1V-P6AVB
Submission Reason	New
Status	Deemed Complete
Active Steps	Review Submittal

Form Input

Basic Information

Facility ID (WWR0000000)
WWR0001288

Facility Name
RemArms, LLC

Facility Street Address
14 Hoefler Ave.

City
Ilion

Zip Code
13357

Town (The municipality in which the facility is located)
Ilion

County
Herkimer

Contact Name
Steven Taylor

Contact Email
steven.taylor@remarms.com

Contact Telephone
315-219-6969

Submitter Name
Steven Taylor

Submitter Title
Manager, Environmental Health & Safety

Water Withdrawal Category

Select the main water withdrawal category. If you have a secondary water withdrawal category, you may enter it as an "Other" category.

Water Withdrawal Category (select one)
Industrial

If you selected "Other", please provide the other water withdrawal category here.
NONE PROVIDED

If you selected 'Power - Other' above, please provide the other power category here.
NONE PROVIDED

If you selected 'Recreational - Other' above, please provide the other recreation category here.
NONE PROVIDED

Source Information

Source Information

Source Name	Source Type	Well Depth (Feet)	Max Rate (Source Capacity)	Units
WELL #3	BW - Bedrock Well	110	345	GPM - Gallons per Minute
WELL #4	BW - Bedrock Well	196	1125	GPM - Gallons per Minute

Source Name	Source Type	Well Depth (Feet)	Max Rate (Source Capacity)	Units
WELL #5	BW - Bedrock Well	133	750	GPM - Gallons per Minute

Do you have additional sources to report?
To add another source, click the "Add Row" button below the table.

Annual Water Withdrawal Data

Reporting Year
2022

Average Day Withdrawal
478319

Units (Average Day Withdrawal)
GPD (Gallons per Day)

Maximum Day Withdrawal
600197

Units (Maximum Day Withdrawal)
GPD (Gallons per Day)

NYSDEC Permitted Withdrawal Amount or Maximum System Capacity
3888000

Units (Permitted Withdrawal Amount or Maximum System Capacity)
GPD (Gallons per Day)

Calculation Method
E - Estimated

Monthly Data - Withdrawals

Withdrawal: Amount of water removed from all sources. This includes groundwater and/or surface water.

Must be reported in units of gallons per month. All fields are required. Please enter "0" if no water was withdrawn.

January
13544000

February
16806000

March
13990000

April
13903000

May
14240000

June
14763000

July
14630000

August
15536000

September
14024000

October
14065000

November
13598000

December
15488000

Monthly Data - Transferred/Imported/Purchased

Transferred/Imported/Purchased: Amount of water brought in from or sent to another facility, including bulk sales.

Must be reported in units of gallons per month. All fields are required. Please enter "0" if no water was transferred, imported, or purchased. Use a negative number for transferred water and a positive number for imported or purchased water.

Did your facility transfer, import, or purchase water during this reporting year?
Yes

January
208991

February
290656

March
832071

April
877293

May
868068

June
406028

July
169739

August
192842

September
169645

October
253439

November
192856

December
335876

Monthly Data - Consumed

Consumed: Amount of water not returned (e.g. water incorporated into a product or lost through evaporation). Public water suppliers must use metered sales to customers. Irrigation is considered consumed water.

Must be reported in units of gallons per month. All fields are required. Please enter "0" if no water was consumed.

January
2468000

February
5704000

March
2788000

April
2436000

May
2613000

June
3016000

July
2547000

August
2456000

September
2185000

October
2161000

November
1945000

December
1344000

Monthly Data - Returned

Returned: Amount of water discharged to a water treatment system or back to the environment. Irrigation and snowmaking is not considered returned water.

Must be reported in units of gallons per month. All fields are required. Please enter "0" if no water was returned.

Did your facility return water to a water treatment system or the environment?
Yes

Location of returned water, if applicable
HERKIMER COUNTY SEWER DISTRICT AND MOHAWK RIVER

January
11076000

February
11102000

March
11202000

April
11467000

May
11627000

June
11747000

July
12083000

August
13080000

September
11839000

October
11904000

November
11653000

December
14144000

Monthly Data - Diversions

Diversions: Amount of water, if any, diverted to or from another major drainage basin.

Must be reported in units of gallons per month. All fields are required. Please enter "0" if no water was withdrawn. Use a negative number for water diverted out of your basin and a positive number for water diverted into your basin. To aid in determining whether you may have an interbasin diversion, see the DEC Major Drainage Basins Map (link provided below).
DEC Major Drainage Basins Map

Did your facility divert water to or from another major drainage basin?
No

January
NONE PROVIDED

February
NONE PROVIDED

March
NONE PROVIDED

April
NONE PROVIDED

May
NONE PROVIDED

June
NONE PROVIDED

July
NONE PROVIDED

August
NONE PROVIDED

September
NONE PROVIDED

October
NONE PROVIDED

November
NONE PROVIDED

December
NONE PROVIDED

Interbasin Diversions

Fill out this section only if water is being transferred between major drainage basins.
To determine the basin name, go to the DEC Major Drainage Basins Map (link provided below). Then select the basin name using the drop down menus under Originating and Receiving Major Drainage Basin headings below. Describe the locations of originating and receiving sites in the site description boxes (e.g.Town water intake on Route 12 at northern end of Pleasant Lake to Stony Reservoir near Bear Road).
DEC Major Drainage Basins Map

Originating Major Drainage Basin
NONE PROVIDED

Originating Site Description
NONE PROVIDED

Receiving Major Drainage Basin
NONE PROVIDED

Receiving Site Description
NONE PROVIDED

General Map (1 of 2)

New Source Name
REMARMS, LLC

New Source Coordinates
43.0129755,-75.03380109999999

General Map (2 of 2)

New Source Name
REMARMS, LLC

New Source Coordinates
43.0129755,-75.03380109999999

Non-Public Water Supplies

Are all sources of supply including major interconnections equipped with master meters?
Yes

How many times were master meters read in the past year?
12

How many times were master meters calibrated in the past year?
0

Are there secondary meters located within the facility or system?
No

Identify other water conservation and efficiency measures currently used in your system (e.g., Best Management Practices such as recycling process and cooling waters, use of drip irrigation and moisture probes, utilizing stormwater runoff and reclaimed wastewater or conducting facility water audits):
Cooling tower used on barrel cold forging machines.

Outside Sales

Outside Sales

Purchaser Name	Facility Type	Type of Sale	Contracted Amount (Gallons per Day)	Water Sold in Year (Gallons per Year)	Average Amount (Gallons per Day)	Maximum Amount (Gallons per Day)

Do you have additional sales to report?
To add another sale, click "ADD ROW" beneath the table.

Legally Responsible Party Information

Legally Responsible Party Representative
The legally responsible party representative is: 1) For a corporation - the president, secretary, treasurer, or vice president of the corporation in charge of a principal business function; or other responsible corporate officer as specified in 6 NYCRR 601.22(a)(1)(i) or (ii); 2) For a partnership or sole proprietorship - general partner or proprietor, respectively; 3) For a municipality, State, Federal or other public agency - the principal executive officer or ranking elected official. For a Federal agency, the principal executive officer includes the chief executive officer of the agency; or a senior executive officer having responsibility for the overall operations of a principal geographic unit of the agency (e.g., regional administrators of EPA).

Name of Company/Legally Responsible Party for the Facility
RemArms, LLC

Legally Responsibly Party Address
14 Hoefler Ave.
Ilion, NY 13357

Representative Name
Steven Taylor

Representative Title
Manager, EH&S

Certification Statement - I hereby certify that the information provided on this reporting form is true to the best of my knowledge and belief. I understand that false statements made in this reporting form are made under penalty of perjury and that they are punishable under section 210.45 of the New York State Penal Law.
Yes

Status History

	User	Processing Status
3/17/2023 11:01:20 AM	Steven B Taylor	Draft
3/17/2023 1:30:37 PM	Steven B Taylor	Submitting
3/17/2023 1:30:47 PM	Steven B Taylor	Submitted
3/17/2023 1:42:55 PM	Richard Kruzansky	Deemed Complete

Processing Steps

Step Name	Assigned To/Completed By	Date Completed
Form Submitted	Steven B Taylor	3/17/2023 1:30:47 PM
Review Submittal		

CBS Number
6-000054

New York State Department of Environmental Conservation
CHEMICAL BULK STORAGE CERTIFICATE

625 Broadway, 11th Floor, Albany, NY 12233-7020 Phone: 518-402-9553

Region 6
State Office Building
207 Genesee Street, Utica, NY 13501
(315) 793-2554

TANK NUMBER	DATE INSTALLED	TANK LOCATION AND TYPE	CAPACITY (GALLONS)	HAZARDOUS SUBSTANCE	% HAZ SUBST	CHEMICAL ABSTRACT
013	12/01/1975	AST - Fiberglass Reinforced Plastic (FRP)	5,500	sulfuric acid	15.00	7664-93-9

CBS regulations are available at http://www.dec.ny.gov/regulations/98151.html.

FACILITY NAME & ADDRESS:
REMARMS LLC
14 HOEFLER AVENUE
ILION, NY 13357

FACILITY (PROPERTY) OWNER:
ROUNDHILL GROUP, LLC
888 SOUTHEAST 3RD AVE., SUITE 500
FORT LAUDERDALE, FL 33316

Facility Operator: REMARMS LLC

Tank Owner Name:
SAME AS PROPERTY OWNER

Emergency Contact Name: SCOTT SOURA
Emergency Contact Phone Number: (775) 781-9637

Facility Phone Number
(315) 895-3200

ISSUED BY: Commissioner Basil Seggos
CBS NUMBER: 6-000054
DATE ISSUED: 09/30/2022
EXPIRATION DATE: 10/12/2024
FEE PAID: $125.00

MAILING CORRESPONDENCE:

STEVEN TAYLOR
REMARMS, LLC
14 HOEFLER AVENUE
ILION, NY 13357

As the owner of this facility and/or the tanks at this facility, the receipt, posting, and use of this certificate is an acknowledgement that I am responsible to the extent required by law for ensuring that this facility is in compliance with all regulations for the bulk storage of hazardous substances including those regarding equipment requirements, inspections, handling procedures, recordkeeping, registration requirements, providing advanced notice to the Department of major changes to a tank system, spill reporting, and all other applicable requirements. Violations may be punishable as a criminal offense and/or a civil violation in accordance with applicable state and federal law.

This registration certificate must be kept current and conspicuously posted at this facility at all times. Posting must be at the tank, at the entrance of the facility, or the main office where the storage tanks are located.

Spills must be reported to the DEC within two hours (1-800-457-7362).

Signature of Facility Owner/Authorized Representative Date

Print Date: 9/30/2022

THIS REGISTRATION CERTIFICATE IS NON-TRANSFERABLE

Generator acknowledges that no material change has occurred either in the characteristics or in the process generating the material.

Form Approved. OMB No. 2050-0039

UNIFORM HAZARDOUS WASTE MANIFEST	1. Generator ID Number	2. Page 1 of	3. Emergency Response Phone	4. Manifest Tracking Number
	NYD002240638	1	(800) 483-3718	017868215 FLE

GENERATOR

5. Generator's Name and Mailing Address
RemArms LLC
14 Hoefler Avenue
Ilion, NY 13357
Generator's Phone: (315) 895-3228 ATTN:Steven Taylor

Generator's Site Address (if different than mailing address)
SAME

6. Transporter 1 Company Name
Clean Harbors Environmental Services, Inc

U.S. EPA ID Number
MAD039322250

7. Transporter 2 Company Name

U.S. EPA ID Number

8. Designated Facility Name and Site Address
Spring Grove Resource Recovery Inc
4879 Spring Grove Avenue
Cincinnati, OH 45232
Facility's Phone: (513) 681-5738

U.S. EPA ID Number
OHD000816629

9a. HM	9b. U.S. DOT Description (including Proper Shipping Name, Hazard Class, ID Number, and Packing Group (if any))	10. Containers No.	10. Containers Type	11. Total Quantity	12. Unit Wt./Vol.	13. Waste Codes		
X	1. RQ, NA3077, HAZARDOUS WASTE, SOLID, N.O.S., (LEAD), 9, PG III (D008)	02	DM	100	P	D008	T	
	2.							
	3.							
	4.							

14. Special Handling Instructions and Additional Information
1. CH-HW-107-1 ERG#171 02 X 55

Contract retained by generator confers agency authority on initial transporter to add or substitute additional transporters on generator's behalf for purposes of transportation efficiency, convenience or safety

15. **GENERATOR'S/OFFEROR'S CERTIFICATION:** I hereby declare that the contents of this consignment are fully and accurately described above by the proper shipping name, and are classified, packaged, marked and labeled/placarded, and are in all respects in proper condition for transport according to applicable international and national governmental regulations. If export shipment and I am the Primary Exporter, I certify that the contents of this consignment conform to the terms of the attached EPA Acknowledgment of Consent.
I certify that the waste minimization statement identified in 40 CFR 262.27(a) (if I am a large quantity generator) or (b) (if I am a small quantity generator) is true.

Generator's/Offeror's Printed/Typed Name: STEVEN TAYLOR
Signature:
Month: 10 Day: 26 Year: 24

INT'L

16. International Shipments ☐ Import to U.S. ☐ Export from U.S. Port of entry/exit:
Transporter signature (for exports only): Date leaving U.S.:

TRANSPORTER

17. Transporter Acknowledgment of Receipt of Materials

Transporter 1 Printed/Typed Name: Jerry Cox
Signature:
Month: 10 Day: 26 Year: 24

Transporter 2 Printed/Typed Name:
Signature:
Month: Day: Year:

DESIGNATED FACILITY

18. Discrepancy

18a. Discrepancy Indication Space ☐ Quantity ☐ Type ☐ Residue ☐ Partial Rejection ☐ Full Rejection

Manifest Reference Number:

18b. Alternate Facility (or Generator)

U.S. EPA ID Number

Facility's Phone:

18c. Signature of Alternate Facility (or Generator)
Month: Day: Year:

19. Hazardous Waste Report Management Method Codes (i.e., codes for hazardous waste treatment, disposal, and recycling systems)

1.	2.	3.	4.
H141			

20. Designated Facility Owner or Operator: Certification of receipt of hazardous materials covered by the manifest except as noted in item 18a

Printed/Typed Name:
Signature:
Month: Day: Year:

EPA Form 8700-22 (Rev. 12-17) Previous editions are obsolete.

DESIGNATED FACILITY TO EPA's e-MANIFEST SYSTEM

Clean Harbors has the appropriate permits for and will accept the waste the generator is shipping

72 2400449110 PPW

Please print or type.

Generator acknowledges that no material change has occurred either in the characteristics or in the process generating the material

Form Approved. OMB No. 2050-0039

UNIFORM HAZARDOUS WASTE MANIFEST	1 Generator ID Number	2. Page 1 of	3 Emergency Response Phone	4. Manifest Tracking Number
	NYD002240638	1	(800) 483-3718	018731165 FLE

GENERATOR

5 Generator's Name and Mailing Address
RemArms LLC
14 Hoefler Avenue
Ilion, NY 13357
Generator's Phone (315) 895-3228 ATTN:Steven Taylor

Generator's Site Address (if different than mailing address)
SAME

6 Transporter 1 Company Name
Clean Harbors Environmental Services, Inc.
U.S. EPA ID Number
MAD039322250

7 Transporter 2 Company Name
U.S. EPA ID Number

8 Designated Facility Name and Site Address
Spring Grove Resource Recovery Inc.
4879 Spring Grove Avenue
Cincinnati, OH 45232
Facility's Phone (513) 681-5738
U.S. EPA ID Number
OHD000816629

9a HM	9b U.S. DOT Description (including Proper Shipping Name, Hazard Class, ID Number and Packing Group (if any))	10 Containers No	10 Containers Type	11 Total Quantity	12 Unit Wt./Vol.	13 Waste Codes
X	1 UN3085, WASTE OXIDIZING SOLID, CORROSIVE, N.O.S. (SODIUM NITRATE, POTASSIUM NITRATE), 5.1, (8), PG II	3	DM	2400	P	D001
X	2 RQ, NA3077, HAZARDOUS WASTE, SOLID, N.O.S., (LEAD), 9, PG III (D008)	1	DM	150	P	D008 T
X	3 RQ, NA3077, HAZARDOUS WASTE, SOLID, N.O.S., (LEAD), 9, PG III (D008)	5	DM	500	P	D008 T
	4					

14 Special Handling Instructions and Additional Information
1.CH-HW-006B-1 ERG#140 03X55
2.CH-HW-129-1 ERG#171 01X55
3.CH-HW-107-1 ERG#171 05X55

Contract retained by generator confers agency authority on initial transporter to add or substitute additional transporters on generator's behalf for purposes of transportation, efficiency, convenience or safety

15 GENERATOR'S/OFFEROR'S CERTIFICATION: I hereby declare that the contents of this consignment are fully and accurately described above by the proper shipping name, and are classified, packaged marked and labeled/placarded, and are in all respects in proper condition for transport according to applicable international and national governmental regulations. If export shipment and I am the Primary Exporter, I certify that the contents of this consignment conform to the terms of the attached EPA Acknowledgment of Consent.
I certify that the waste minimization statement identified in 40 CFR 262.27(a) (if I am a large quantity generator) or (b) (if I am a small quantity generator) is true.

Generator's/Offeror's Printed/Typed Name: STEVEN TAYLOR
Signature:
Month: 10 Day: 27 Year: 23

INTL

16 International Shipments ☐ Import to U.S. ☐ Export from U.S. Port of entry/exit:
Transporter signature (for exports only): Date leaving U.S.

TRANSPORTER

17 Transporter Acknowledgment of Receipt of Materials
Transporter 1 Printed/Typed Name: Jerry Coe
Signature:
Month: 10 Day: 27 Year: 23
Transporter 2 Printed/Typed Name:
Signature:
Month: Day: Year:

DESIGNATED FACILITY

18 Discrepancy
18a Discrepancy Indication Space ☐ Quantity ☐ Type ☐ Residue ☐ Partial Rejection ☐ Full Rejection
Manifest Reference Number:
18b Alternate Facility (or Generator)
U.S. EPA ID Number:
Facility's Phone:
18c Signature of Alternate Facility (or Generator)
Month: Day: Year:

19 Hazardous Waste Report Management Method Codes (i.e. codes for hazardous waste treatment, disposal, and recycling systems)

1	2	3	4
H141	H141	H141	

20 Designated Facility Owner or Operator: Certification of receipt of hazardous materials covered by the manifest except as noted in Item 18a
Printed/Typed Name: Elizabeth Vassel
Signature:
Month: 11 Day: 6 Year: 23

EPA Form 8700-22 (Rev. 12-17) Previous editions are obsolete.

Clean Harbors has the appropriate permits for and will accept the waste the generator is shipping

DESIGNATED FACILITY TO EPA's e-MANIFEST SYSTEM

722305772682

PPW

Generator acknowledges that no material change has occurred either in the characteristics or in the process generating the material

e print or type.

Form Approved. OMB No. 2050-0039

UNIFORM HAZARDOUS WASTE MANIFEST	1. Generator ID Number	2. Page 1 of	3. Emergency Response Phone	4. Manifest Tracking Number
	NYD002240638	1	(800) 483-3718	018731164 FLE

5. Generator's Name and Mailing Address
ReMatrix LLC
14 Hoefler Avenue
Ilion, NY 13357
Generator's Phone: (315) 895-3228 ATTN:Steven Taylor

Generator's Site Address (if different than mailing address)
SAME

6. Transporter 1 Company Name
Clean Harbors Environmental Services, Inc.

U.S. EPA ID Number
MAD039322250

7. Transporter 2 Company Name

U.S. EPA ID Number

8. Designated Facility Name and Site Address
Clean Harbors El Dorado LLC
309 American Circle
El Dorado, AR 71730
Facility's Phone: (870) 863-7173

U.S. EPA ID Number
ARD069748192

9a. HM	9b. U.S. DOT Description (Including Proper Shipping Name, Hazard Class, ID Number, and Packing Group (if any))	10. Containers No.	10. Containers Type	11. Total Quantity	12. Unit Wt./Vol.	13. Waste Codes		
X	1. RQ, UN3175, WASTE SOLIDS CONTAINING FLAMMABLE LIQUID, N.O.S., (MINERAL SPIRITS, TOLUENE), 4.1, PG II (D001)	1	DM	2455 55	P	D001	B	
	2.							
	3.							
	4.							

14. Special Handling Instructions and Additional Information
1:CR-HW-015-1 ERG#133
01X55

Contract retained by generator confers agency authority on initial transporter to add or substitute additional transporters on generator's behalf for purposes of transportation efficiency, convenience, or safety

15. GENERATOR'S/OFFEROR'S CERTIFICATION: I hereby declare that the contents of this consignment are fully and accurately described above by the proper shipping name, and are classified, packaged, marked and labeled/placarded, and are in all respects in proper condition for transport according to applicable international and national governmental regulations. If export shipment and I am the Primary Exporter, I certify that the contents of this consignment conform to the terms of the attached EPA Acknowledgment of Consent.
I certify that the waste minimization statement identified in 40 CFR 262.27(a) (if I am a large quantity generator) or (b) (if I am a small quantity generator) is true.

Generator's/Offeror's Printed/Typed Name: STEVEN TAYLOR | Signature | Month: 10 | Day: 27 | Year: 23

16. International Shipments ☐ Import to U.S. ☐ Export from U.S. Port of entry/exit:
Transporter signature (for exports only): Date leaving U.S.:

17. Transporter Acknowledgment of Receipt of Materials

Transporter 1 Printed/Typed Name: Jerry Coe | Signature | Month: 10 | Day: 27 | Year: 23

Transporter 2 Printed/Typed Name | Signature | Month | Day | Year

18. Discrepancy

18a. Discrepancy Indication Space ☐ Quantity ☐ Type ☐ Residue ☐ Partial Rejection ☐ Full Rejection

Manifest Reference Number:

18b. Alternate Facility (or Generator) | U.S. EPA ID Number

Facility's Phone:

18c. Signature of Alternate Facility (or Generator) | Month | Day | Year

19. Hazardous Waste Report Management Method Codes (i.e., codes for hazardous waste treatment, disposal, and recycling systems)

1.	2.	3.	4.
H040			

20. Designated Facility Owner or Operator: Certification of receipt of hazardous materials covered by the manifest except as noted in Item 18a

Printed/Typed Name | Signature | Month | Day | Year

GENERATOR | TRANSPORTER | INT'L | DESIGNATED FACILITY

EPA Form 8700-22 (Rev. 12-17) Previous editions are obsolete.

Clean Harbors has the appropriate permits for and will accept the waste the generator is shipping

DESIGNATED FACILITY TO EPA's e-MANIFEST SYSTEM

72305772082 PPW

CHEMS Rep (Print) Customer (Print) CHI 225-CP (9/07)

...r acknowledges that no material change has occurred either in the characteristics or in the process generating the material.

Form Approved. OMB No. 2050-0039

...RDOUS ...EST	1. Generator ID Number	2. Page 1 of	3. Emergency Response Phone	4. Manifest Tracking Number
	NYD002240638	1	(800) 483-3718	018628130 FLE

GENERATOR

...and Mailing Address
...LLC
14 Hoefler Avenue
Ilion, NY 13357
Generator's Phone: (315) 895-3228 ATTN: Steven Taylor

Generator's Site Address (if different than mailing address)
SAME

6. Transporter 1 Company Name: Clean Harbors Environmental Services, Inc. — U.S. EPA ID Number: MAD039322250

7. Transporter 2 Company Name — U.S. EPA ID Number:

8. Designated Facility Name and Site Address
Spring Grove Resource Recovery Inc.
4879 Spring Grove Avenue
Cincinnati, OH 45232
Facility's Phone: (513) 681-5738
U.S. EPA ID Number: OHD000816629

9a. HM	9b. U.S. DOT Description (including Proper Shipping Name, Hazard Class, ID Number, and Packing Group (if any))	10. Containers No.	10. Containers Type	11. Total Quantity	12. Unit Wt./Vol.	13. Waste Codes		
X	1. RQ, NA3077, HAZARDOUS WASTE, SOLID, N.O.S., (LEAD), 9, PG III (D008)	004	DM	500 ~~1000~~ SER	P	D008		
	2.							
	3.							
	4.							

14. Special Handling Instructions and Additional Information
CH-HW-107-1 ERG#171 4X55

Contract retained by generator confers agency authority on initial transporter to add or substitute additional transporters on generators behalf for purposes of transportation efficiency convenience or safety

15. GENERATOR'S/OFFEROR'S CERTIFICATION: I hereby declare that the contents of this consignment are fully and accurately described above by the proper shipping name, and are classified, packaged, marked and labeled/placarded, and are in all respects in proper condition for transport according to applicable international and national governmental regulations. If export shipment and I am the Primary Exporter, I certify that the contents of this consignment conform to the terms of the attached EPA Acknowledgment of Consent.
I certify that the waste minimization statement identified in 40 CFR 262.27(a) (if I am a large quantity generator) or (b) (if I am a small quantity generator) is true.

Generator's/Offeror's Printed/Typed Name: STEVEN TAYLOR — Signature — Month 07 Day 21 Year 23

INTL

16. International Shipments ☐ Import to U.S. ☐ Export from U.S. Port of entry/exit:
Transporter signature (for exports only): Date leaving U.S.:

TRANSPORTER

17. Transporter Acknowledgment of Receipt of Materials

Transporter 1 Printed/Typed Name: Blake Robison — Signature — Month 07 Day 21 Year 23

Transporter 2 Printed/Typed Name — Signature — Month Day Year

DESIGNATED FACILITY

18. Discrepancy

18a. Discrepancy Indication Space ☐ Quantity ☐ Type ☐ Residue ☐ Partial Rejection ☐ Full Rejection

Manifest Reference Number:

18b. Alternate Facility (or Generator) — U.S. EPA ID Number

Facility's Phone:

18c. Signature of Alternate Facility (or Generator) — Month Day Year

19. Hazardous Waste Report Management Method Codes (i.e., codes for hazardous waste treatment, disposal, and recycling systems)

1.	2.	3.	4.
H141			

20. Designated Facility Owner or Operator: Certification of receipt of hazardous materials covered by the manifest except as noted in Item 18a

Printed/Typed Name — Signature — Month Day Year

EPA Form 8700-22 (Rev. 12-17) Previous editions are obsolete.

DESIGNATED FACILITY TO EPA's e-MANIFEST SYSTEM

Clean Harbors has the appropriate permits for and will accept the waste the generator is shipping

62 2303874364-001 PPW

Generator acknowledges that no material change has occurred either in the characteristics or in the process generating the material.

print or type. Form Approved. OMB No. 2050-0039

UNIFORM HAZARDOUS WASTE MANIFEST	1. Generator ID Number	2. Page 1 of	3. Emergency Response Phone	4. Manifest Tracking Number
	NYD002240638	1	(800) 483-3718	018628131 FLE

GENERATOR

5. Generator's Name and Mailing Address
RemArms LLC
14 Hoefler Avenue
Ilion, NY 13357
Generator's Phone: (315) 895-3228 ATTN: Steven Taylor

Generator's Site Address (if different than mailing address)
SAME

6. Transporter 1 Company Name
Clean Harbors Environmental Services, Inc
U.S. EPA ID Number
MAD039322250

7. Transporter 2 Company Name
U.S. EPA ID Number

8. Designated Facility Name and Site Address
Safety-Kleen Systems Inc
3700 LaGrange Road
Smithfield, KY 40068
Facility's Phone: (502) 845-2453
U.S. EPA ID Number
KYD053348108

9a. HM	9b. U.S. DOT Description (including Proper Shipping Name, Hazard Class, ID Number, and Packing Group (if any))	10. Containers No	10. Containers Type	11. Total Quantity	12. Unit Wt./Vol.	13. Waste Codes
X	1. NA1993, WASTE COMBUSTIBLE LIQUID, N.O.S., (HYDROTREATED HYDROCARBONS), COMBUSTIBLE LIQUID, PG III	001	DM	00400	P	D001
	2.					
	3.					
	4.					

14. Special Handling Instructions and Additional Information
.2616913 ERG#128 1X55

Contract retained by generator confers agency authority on initial transporter to add or substitute additional transporters on generator's behalf for purposes of transportation efficiency, convenience or safety.

15. **GENERATOR'S/OFFEROR'S CERTIFICATION:** I hereby declare that the contents of this consignment are fully and accurately described above by the proper shipping name, and are classified, packaged, marked and labeled/placarded, and are in all respects in proper condition for transport according to applicable international and national governmental regulations. If export shipment and I am the Primary Exporter, I certify that the contents of this consignment conform to the terms of the attached EPA Acknowledgment of Consent.
I certify that the waste minimization statement identified in 40 CFR 262.27(a) (if I am a large quantity generator) or (b) (if I am a small quantity generator) is true.

Generator's/Offeror's Printed/Typed Name: STEVEN TAYLOR
Signature:
Month: 07 Day: 21 Year: 23

INTL

16. International Shipments ☐ Import to U.S. ☐ Export from U.S. Port of entry/exit:
Transporter signature (for exports only): Date leaving U.S.

TRANSPORTER

17. Transporter Acknowledgment of Receipt of Materials
Transporter 1 Printed/Typed Name: Blake Robison
Signature:
Month: 07 Day: 21 Year: 23
Transporter 2 Printed/Typed Name:
Signature:
Month: Day: Year:

DESIGNATED FACILITY

18. Discrepancy
18a. Discrepancy Indication Space ☐ Quantity ☐ Type ☐ Residue ☐ Partial Rejection ☐ Full Rejection
Manifest Reference Number:
18b. Alternate Facility (or Generator)
U.S. EPA ID Number
Facility's Phone:
18c. Signature of Alternate Facility (or Generator)
Month: Day: Year:

19. Hazardous Waste Report Management Method Codes (i.e., codes for hazardous waste treatment, disposal, and recycling systems)

1.	2.	3.	4.
H061			

20. Designated Facility Owner or Operator: Certification of receipt of hazardous materials covered by the manifest except as noted in Item 18a
Printed/Typed Name:
Signature:
Month: Day: Year:

EPA Form 8700-22 (Rev. 12-17) Previous editions are obsolete.

DESIGNATED FACILITY TO EPA's e-MANIFEST SYSTEM

Clean Harbors has the appropriate permits for and will accept the waste the generator is shipping

62 2303874364-001 PPW

Please print or type.

Generator acknowledges that no material change has occurred either in the characteristics or in the process generating the material.

Form Approved. OMB No. 2050-0039

UNIFORM HAZARDOUS WASTE MANIFEST	1. Generator ID Number	2. Page 1 of	3. Emergency Response Phone	4. Manifest Tracking Number
	NYD002240638	1	(800) 483-3718	018628200 FLE

GENERATOR

5. Generator's Name and Mailing Address
ReMarms LLC
14 Hoefler Avenue
Ilion, NY 13357
Generator's Phone: (315) 895-3228 ATTN:Steven Taylor

Generator's Site Address (if different than mailing address)
SAME

6. Transporter 1 Company Name
Clean Harbors Environmental Services, Inc.
U.S. EPA ID Number
MAD039322250

7. Transporter 2 Company Name
U.S. EPA ID Number

8. Designated Facility Name and Site Address
Spring Grove Resource Recovery Inc.
4879 Spring Grove Avenue
Cincinnati, OH 45232
Facility's Phone: (513) 681-5738
U.S. EPA ID Number
OHD000816629

9a. HM	9b. U.S. DOT Description (including Proper Shipping Name, Hazard Class, ID Number, and Packing Group (if any))	10. Containers No.	10. Containers Type	11. Total Quantity	12. Unit Wt./Vol.	13. Waste Codes		
X	1. UN1823, SODIUM HYDROXIDE, SOLID, 8, PG II	002	DM	1000	P	none		
X	2. RQ, NA3077, HAZARDOUS WASTE, SOLID, N.O.S., (MERCURY), 9, PG III (D009)	002	DM	400	P	D009	R	
	3.							
	4							

14. Special Handling Instructions and Additional Information
1. CH-HW-005-1 ERG#154 2x55
2. CH-HW-041-1 ERG#171 2x55

Contract retained by generator confers agency authority on initial transporter to add or substitute additional transporters on generator's behalf for purposes of transportation efficiency, convenience, or safety.

15. GENERATOR'S/OFFEROR'S CERTIFICATION: I hereby declare that the contents of this consignment are fully and accurately described above by the proper shipping name, and are classified, packaged, marked and labeled/placarded, and are in all respects in proper condition for transport according to applicable international and national governmental regulations. If export shipment and I am the Primary Exporter I certify that the contents of this consignment conform to the terms of the attached EPA Acknowledgment of Consent.
I certify that the waste minimization statement identified in 40 CFR 262.27(a) (if I am a large quantity generator) or (b) (if I am a small quantity generator) is true.

Generator's/Offeror's Printed/Typed Name: STEVEN TAYLOR
Signature:
Month: 07 Day: 20 Year: 23

INT'L

16. International Shipments ☐ Import to U.S. ☐ Export from U.S. Port of entry/exit:
Transporter signature (for exports only): Date leaving U.S.:

TRANSPORTER

17. Transporter Acknowledgment of Receipt of Materials

Transporter 1 Printed/Typed Name: Steve Ricci
Signature:
Month: 07 Day: 20 Year: 23

Transporter 2 Printed/Typed Name
Signature
Month Day Year

DESIGNATED FACILITY

18. Discrepancy

18a. Discrepancy Indication Space ☐ Quantity ☐ Type ☐ Residue ☐ Partial Rejection ☐ Full Rejection

Manifest Reference Number:

18b. Alternate Facility (or Generator)
U.S. EPA ID Number

Facility's Phone

18c. Signature of Alternate Facility (or Generator)
Month Day Year

19. Hazardous Waste Report Management Method Codes (i.e., codes for hazardous waste treatment, disposal, and recycling systems)

1.	2.	3.	4.
H141	H141		

20. Designated Facility Owner or Operator: Certification of receipt of hazardous materials covered by the manifest except as noted in Item 18a

Printed/Typed Name
Signature
Month Day Year

EPA Form 8700-22 (Rev. 12-17) Previous editions are obsolete.

DESIGNATED FACILITY TO EPA's e-MANIFEST SYSTEM

Clean Harbors has the appropriate permits for and will accept the waste the generator is shipping.

Generator acknowledges that no material change has occurred either in the characteristics or in the process generating the material

d print or type.

Form Approved. OMB No. 2050-0039

UNIFORM HAZARDOUS WASTE MANIFEST	1. Generator ID Number	2. Page 1 of	3. Emergency Response Phone	4. Manifest Tracking Number
	NYD002240638	1	(800) 483-3718	018628201 FLE

5. Generator's Name and Mailing Address
RemArms LLC
14 Hoefler Avenue
Ilion, NY 13357
Generator's Phone: (315) 895-3228 ATTN: Steven Taylor

Generator's Site Address (if different than mailing address)
SAME

6. Transporter 1 Company Name
Clean Harbors Environmental Services, Inc.

U.S. EPA ID Number
MAD039322250

7. Transporter 2 Company Name

U.S. EPA ID Number

8. Designated Facility Name and Site Address
Safety-Kleen Systems, Inc.
3700 LaGrange Road
Smithfield, KY 40068
Facility's Phone: (502) 845-2453

U.S. EPA ID Number
KYD053348108

9a HM	9b. U.S. DOT Description (including Proper Shipping Name, Hazard Class, ID Number and Packing Group (if any))	10. Containers No	10. Containers Type	11. Total Quantity	12. Unit Wt./Vol.	13. Waste Codes		
X	1. NA1993, WASTE COMBUSTIBLE LIQUID, N.O.S., (HYDROTREATED HYDROCARBONS), COMBUSTIBLE LIQUID PG III	003	DM	472	P	D001	F	
	2.							
	3.							
	4.							

14. Special Handling Instructions and Additional Information
.2616913 ERG#128 1x55, 2x10

Contract retained by generator confers agency authority on initial transporter to add or substitute additional transporters on generator's behalf for purposes of transportation efficiency convenience or safety

15. GENERATOR'S/OFFEROR'S CERTIFICATION: I hereby declare that the contents of this consignment are fully and accurately described above by the proper shipping name, and are classified, packaged, marked and labeled/placarded, and are in all respects in proper condition for transport according to applicable international and national governmental regulations. If export shipment and I am the Primary Exporter, I certify that the contents of this consignment conform to the terms of the attached EPA Acknowledgment of Consent.
I certify that the waste minimization statement identified in 40 CFR 262.27(a) (if I am a large quantity generator) or (b) (if I am a small quantity generator) is true.

Generator's/Offeror's Printed/Typed Name	Signature	Month	Day	Year
STEVEN TAYLOR		07	20	23

INTL

16. International Shipments ☐ Import to U.S. ☐ Export from U.S. Port of entry/exit:
Transporter signature (for exports only): Date leaving U.S.:

TRANSPORTER

17. Transporter Acknowledgment of Receipt of Materials

Transporter 1 Printed/Typed Name	Signature	Month	Day	Year
Steve Ricci		07	20	23
Transporter 2 Printed/Typed Name	Signature	Month	Day	Year

DESIGNATED FACILITY

18. Discrepancy

18a. Discrepancy Indication Space ☐ Quantity ☐ Type ☐ Residue ☐ Partial Rejection ☐ Full Rejection

Manifest Reference Number:

18b. Alternate Facility (or Generator) U.S. EPA ID Number

Facility's Phone:

18c. Signature of Alternate Facility (or Generator) Month Day Year

19. Hazardous Waste Report Management Method Codes (i.e., codes for hazardous waste treatment, disposal, and recycling systems)

1.	2.	3.	4.
H061			

20. Designated Facility Owner or Operator: Certification of receipt of hazardous materials covered by the manifest except as noted in Item 18a

Printed/Typed Name	Signature	Month	Day	Year

EPA Form 8700-22 (Rev. 12-17) Previous editions are obsolete.

Clean Harbors has the appropriate permits for and will accept the waste the generator is shipping

DESIGNATED FACILITY TO EPA's e-MANIFEST SYSTEM

62 2303874364-001 PPW

Generator acknowledges that no material change has occurred either in the characteristics or in the process generating the material.

Please print or type.

Form Approved. OMB No. 2050-0039

UNIFORM HAZARDOUS WASTE MANIFEST	1. Generator ID Number	2. Page 1 of	3. Emergency Response Phone	4. Manifest Tracking Number
	NYD002240638	1	(800) 483-3718	017868775 FLE

GENERATOR

5. Generator's Name and Mailing Address
RemArms LLC
14 Hoefler Avenue
Kenn, NY 14067
Generator's Phone: (315) 695-3228 ATTN: Steven Taylor

Generator's Site Address (if different than mailing address)
SAME

6. Transporter 1 Company Name
Clean Harbors Environmental Services, Inc.

U.S. EPA ID Number
MAD039322250

7. Transporter 2 Company Name

U.S. EPA ID Number

8. Designated Facility Name and Site Address
Spring Grove Resource Recovery Inc.
4979 Spring Grove Avenue
Cincinnati, OH 45232
Facility's Phone: (513) 681-5738

U.S. EPA ID Number
OHD000816629

9a HM	9b. U.S. DOT Description (including Proper Shipping Name, Hazard Class, ID Number, and Packing Group (if any))	10. Containers No.	10. Containers Type	11. Total Quantity	12. Unit Wt./Vol.	13. Waste Codes		
X	1. UN3077, HAZARDOUS WASTE, SOLID, N.O.S., (LEAD), 9, PG III (D008)	6	DM	750	P	D008	T	
	2.							
	3.							
	4.							

14. Special Handling Instructions and Additional Information
1-CE-EP-207-1 E869171

Contract retained by generator confers agency authority on initial transporter to add or substitute additional transporters on generator's behalf for purposes of transportation efficiency, convenience, or safety

15. GENERATOR'S/OFFEROR'S CERTIFICATION: I hereby declare that the contents of this consignment are fully and accurately described above by the proper shipping name, and are classified, packaged, marked and labeled/placarded, and are in all respects in proper condition for transport according to applicable international and national governmental regulations. If export shipment and I am the Primary Exporter, I certify that the contents of this consignment conform to the terms of the attached EPA Acknowledgment of Consent.
I certify that the waste minimization statement identified in 40 CFR 262.27(a) (if I am a large quantity generator) or (b) (if I am a small quantity generator) is true.

Generator's/Offeror's Printed/Typed Name: STEVEN TAYLOR
Signature:
Month: 04 Day: 14 Year: 23

INTL

16. International Shipments ☐ Import to U.S. ☐ Export from U.S. Port of entry/exit:
Transporter signature (for exports only): Date leaving U.S.:

TRANSPORTER

17. Transporter Acknowledgment of Receipt of Materials

Transporter 1 Printed/Typed Name: Richard Gonzalez
Signature:
Month: 4 Day: 14 Year: 23

Transporter 2 Printed/Typed Name:
Signature:
Month: Day: Year:

DESIGNATED FACILITY

18. Discrepancy

18a. Discrepancy Indication Space ☐ Quantity ☐ Type ☐ Residue ☐ Partial Rejection ☐ Full Rejection

Manifest Reference Number:

18b. Alternate Facility (or Generator)
U.S. EPA ID Number

Facility's Phone:

18c. Signature of Alternate Facility (or Generator)
Month: Day: Year:

19. Hazardous Waste Report Management Method Codes (i.e., codes for hazardous waste treatment, disposal, and recycling systems)

1	2	3	4
H141			

20. Designated Facility Owner or Operator: Certification of receipt of hazardous materials covered by the manifest except as noted in item 18a

Printed/Typed Name: Jodi Wolff
Signature:
Month: 4 Day: 19 Year: 23

EPA Form 8700-22 (Rev. 12-17) Previous editions are obsolete.

Clean Harbors has the appropriate permits for and will accept the waste the generator is shipping.

DESIGNATED FACILITY TO EPA's e-MANIFEST SYSTEM

172230193552 PPW

Generator acknowledges that no material change has occurred either in the characteristics or in the process generating the material.

nt or type.

Form Approved. OMB No. 2050-0039

UNIFORM HAZARDOUS WASTE MANIFEST	1. Generator ID Number	2. Page 1 of	3. Emergency Response Phone	4. Manifest Tracking Number
	NYD002240638	1	(800) 483-3718	017167917 FLE

5. Generator's Name and Mailing Address
RemArms LLC
14 Hoefler Avenue
Ilion, NY 13357
Generator's Phone: (315) 895-3228 ATTN:Steven Taylor

Generator's Site Address (if different than mailing address)
SAME

6. Transporter 1 Company Name
Clean Harbors Environmental Services, Inc.
U.S. EPA ID Number
MAD039322250

7. Transporter 2 Company Name
U.S. EPA ID Number

8. Designated Facility Name and Site Address
Spring Grove Resource Recovery Inc.
4979 Spring Grove Avenue
Cincinnati, OH 45232
Facility's Phone: (513) 681-5738
U.S. EPA ID Number
OHD000816629

9a. HM	9b. U.S. DOT Description (including Proper Shipping Name, Hazard Class, ID Number, and Packing Group (if any))	10. Containers No.	10. Containers Type	11. Total Quantity	12. Unit Wt./Vol.	13. Waste Codes		
X	1. RQ, NA3077, HAZARDOUS WASTE, SOLID, N.O.S., (LEAD), 9, PG III (D008)	4	DM	500	P	D008	T	
	2.							
	3.							
	4.							

14. Special Handling Instructions and Additional Information
EPA-HW-107-1 E0S9171 04X55

Contract retained by generator confers agency authority on initial transporter to add or substitute additional transporters on generator's behalf for purposes of transportation efficiency, convenience, or safety

15. GENERATOR'S/OFFEROR'S CERTIFICATION: I hereby declare that the contents of this consignment are fully and accurately described above by the proper shipping name, and are classified, packaged, marked and labeled/placarded, and are in all respects in proper condition for transport according to applicable international and national governmental regulations. If export shipment and I am the Primary Exporter, I certify that the contents of this consignment conform to the terms of the attached EPA Acknowledgment of Consent.
I certify that the waste minimization statement identified in 40 CFR 262.27(a) (if I am a large quantity generator) or (b) (if I am a small quantity generator) is true.

Generator's/Offeror's Printed/Typed Name: STEVEN TAYLOR
Signature
Month 01 Day 13 Year 23

16. International Shipments ☐ Import to U.S. ☐ Export from U.S. Port of entry/exit:
Transporter signature (for exports only): Date leaving U.S.

17. Transporter Acknowledgment of Receipt of Materials
Transporter 1 Printed/Typed Name: Jerry Cox
Signature
Month 01 Day 13 Year 23
Transporter 2 Printed/Typed Name
Signature
Month Day Year

18. Discrepancy
18a. Discrepancy Indication Space ☐ Quantity ☐ Type ☐ Residue ☐ Partial Rejection ☐ Full Rejection
Manifest Reference Number:

18b. Alternate Facility (or Generator)
U.S. EPA ID Number
Facility's Phone:

18c. Signature of Alternate Facility (or Generator)
Month Day Year

19. Hazardous Waste Report Management Method Codes (i.e. codes for hazardous waste treatment, disposal, and recycling systems)
H141 | 2 | 3 | 4

20. Designated Facility Owner or Operator: Certification of receipt of hazardous materials covered by the manifest except as noted in Item 18a
Printed/Typed Name
Signature
Month Day Year

GENERATOR | INT'L | TRANSPORTER | DESIGNATED FACILITY

EPA Form 8700-22 (Rev. 12-17) Previous editions are obsolete.

Clean Harbors has the appropriate permits for and will accept the waste the generator is shipping.

DESIGNATED FACILITY TO EPA's e-MANIFEST SYSTEM

72 2300141767 PPW

Generator acknowledges that no material change has occurred either in the characteristics or in the process generating the material

Print or type.

Form Approved. OMB No. 2050-0039

UNIFORM HAZARDOUS WASTE MANIFEST	1. Generator ID Number	2. Page 1 of	3. Emergency Response Phone	4. Manifest Tracking Number
	NYD002240638	1	(800) 483-3718	017218310 FLE

5. Generator's Name and Mailing Address
RemArms LLC
14 Hoefler Avenue
Ilion, NY 13357
Generator's Phone: (315) 895-3228 ATTN:Steven Taylor

Generator's Site Address (if different than mailing address)
SAME

6 Transporter 1 Company Name
Clean Harbors Environmental Services, Inc.
U.S. EPA ID Number
MAD039322250

7 Transporter 2 Company Name
U.S. EPA ID Number

8. Designated Facility Name and Site Address
Spring Grove Resource Recovery Inc.
4879 Spring Grove Avenue
Cincinnati, OH 45232
Facility's Phone: (513) 681-5738
U.S. EPA ID Number
OHD000816629

9a HM	9b. U.S. DOT Description (including Proper Shipping Name, Hazard Class, ID Number, and Packing Group (if any))	10. Containers No	10. Containers Type	11. Total Quantity	12. Unit Wt./Vol	13. Waste Codes		
X	1 RQ, NA3077, HAZARDOUS WASTE, SOLID, N.O.S., (LEAD), 9, PG III (D008)	7	DM	875	P	D008	T	
	2.							
	3.							
	4.							

14. Special Handling Instructions and Additional Information
1. CH-HW-107-1 ERG#171

Contract retained by generator confers agency authority on initial transporter to add or substitute additional transporters on generator's behalf for purposes of transportation efficiency convenience or safety

15. GENERATOR'S/OFFEROR'S CERTIFICATION: I hereby declare that the contents of this consignment are fully and accurately described above by the proper shipping name, and are classified, packaged, marked and labeled/placarded, and are in all respects in proper condition for transport according to applicable international and national governmental regulations. If export shipment and I am the Primary Exporter, I certify that the contents of this consignment conform to the terms of the attached EPA Acknowledgment of Consent.
I certify that the waste minimization statement identified in 40 CFR 262.27(a) (if I am a large quantity generator) or (b) (if I am a small quantity generator) is true.

Generator's/Offeror's Printed/Typed Name: STEVEN TAYLOR
Signature:
Month: 10 Day: 21 Year: 22

INT'L

16. International Shipments ☐ Import to U.S. ☐ Export from U.S. Port of entry/exit:
Transporter signature (for exports only): Date leaving U.S.:

TRANSPORTER

17. Transporter Acknowledgment of Receipt of Materials

Transporter 1 Printed/Typed Name: Steve Ricci
Signature:
Month: 10 Day: 21 Year: 22

Transporter 2 Printed/Typed Name:
Signature:
Month: Day: Year:

SIGNATED FACILITY

18. Discrepancy

18a. Discrepancy Indication Space ☐ Quantity ☐ Type ☐ Residue ☐ Partial Rejection ☐ Full Rejection

Manifest Reference Number:

18b. Alternate Facility (or Generator)
U.S. EPA ID Number

Facility's Phone:

18c. Signature of Alternate Facility (or Generator)
Month: Day: Year:

19. Hazardous Waste Report Management Method Codes (i.e., codes for hazardous waste treatment, disposal, and recycling systems)

1.	2.	3.	4.
H141			

20. Designated Facility Owner or Operator: Certification of receipt of hazardous materials covered by the manifest except as noted in Item 18a

Printed/Typed Name:
Signature:
Month: Day: Year:

EPA Form 8700-22 (Rev. 12-17) Previous editions are obsolete.

Clean Harbors has the appropriate permits for and will accept the waste the generator is shipping

DESIGNATED FACILITY TO EPA's e-MANIFEST SYSTEM

72 2201005969 PPW

Generator acknowledges that no material change has occurred either in the characteristics or in the process generating the material.

...int or type.

Form Approved. OMB No. 2050-0039

UNIFORM HAZARDOUS WASTE MANIFEST	1. Generator ID Number	2. Page 1 of	3. Emergency Response Phone	4. Manifest Tracking Number
	NYD002240638	1	(800) 483-3718	017166134 FLE

5. Generator's Name and Mailing Address
RemArms LLC
14 Hoefler Avenue
Ilion, NY 13357
Generator's Phone: (315) 895-3228 ATTN:Steven Taylor

Generator's Site Address (if different than mailing address)
SAME

6. Transporter 1 Company Name
Clean Harbors Environmental Services, Inc.

U.S. EPA ID Number
MAD039322250

7. Transporter 2 Company Name

U.S. EPA ID Number

8. Designated Facility Name and Site Address
Spring Grove Resource Recovery Inc.
4879 Spring Grove Avenue
Cincinnati, OH 45232
Facility's Phone: (513) 681-5738

U.S. EPA ID Number
OHD000816629

9a. HM	9b. U.S. DOT Description (including Proper Shipping Name, Hazard Class, ID Number, and Packing Group (if any))	10. Containers No.	10. Containers Type	11. Total Quantity	12. Unit Wt./Vol.	13. Waste Codes		
X	1. RQ, NA3077, HAZARDOUS WASTE, SOLID, N.O.S., (LEAD), 9, PG III (D008)	6	DM	750	P	D008	T	
	2.							
	3.							
	4.							

14. Special Handling Instructions and Additional Information
...CH-RW-107-1 ERG#171

Contract retained by generator confers agency authority on initial transporter to add or substitute additional transporters on generator's behalf for purposes of transportation efficiency, convenience, or safety

15. GENERATOR'S/OFFEROR'S CERTIFICATION: I hereby declare that the contents of this consignment are fully and accurately described above by the proper shipping name, and are classified, packaged, marked and labeled/placarded, and are in all respects in proper condition for transport according to applicable international and national governmental regulations. If export shipment and I am the Primary Exporter, I certify that the contents of this consignment conform to the terms of the attached EPA Acknowledgment of Consent.
I certify that the waste minimization statement identified in 40 CFR 262.27(a) (if I am a large quantity generator) or (b) (if I am a small quantity generator) is true.

Generator's/Offeror's Printed/Typed Name	Signature	Month	Day	Year
STEVEN TAYLOR		07	22	22

INT'L

16. International Shipments ☐ Import to U.S. ☐ Export from U.S. Port of entry/exit:
Transporter signature (for exports only): Date leaving U.S.:

TRANSPORTER

17. Transporter Acknowledgment of Receipt of Materials

Transporter 1 Printed/Typed Name	Signature	Month	Day	Year
Andrew Cuthrell		7	22	22
Transporter 2 Printed/Typed Name	Signature	Month	Day	Year

DESIGNATED FACILITY

18. Discrepancy

18a. Discrepancy Indication Space ☐ Quantity ☐ Type ☐ Residue ☐ Partial Rejection ☐ Full Rejection

Manifest Reference Number:

18b. Alternate Facility (or Generator) U.S. EPA ID Number

Facility's Phone:

18c. Signature of Alternate Facility (or Generator) Month Day Year

19. Hazardous Waste Report Management Method Codes (i.e., codes for hazardous waste treatment, disposal, and recycling systems)

1.	2.	3.	4.
H141			

20. Designated Facility Owner or Operator: Certification of receipt of hazardous materials covered by the manifest except as noted in Item 18a

Printed/Typed Name	Signature	Month	Day	Year

EPA Form 8700-22 (Rev. 12-17) Previous editions are obsolete.

Clean Harbors has the appropriate permits for and will accept the waste the generator is shipping

DESIGNATED FACILITY TO EPA's e-MANIFEST SYSTEM

72 211015240 0 PPW

Please print or type.

Form Approved. OMB No. 2050-0039

UNIFORM HAZARDOUS WASTE MANIFEST	1. Generator ID Number	2. Page 1 of	3. Emergency Response Phone	4. Manifest Tracking Number
	NYD 002 240 638	1	(800) 899-4672	017194825 FLE

GENERATOR

5. Generator's Name and Mailing Address: REMARMS LLC
14 HOEFLER AVENUE
ILION, NY 13357
Generator's Phone: (315) 895-3200

Generator's Site Address (if different than mailing address):

6. Transporter 1 Company Name: ~~EQ NORTHEAST, INC.~~ Goulet Trucking — U.S. EPA ID Number: ~~MAD 084 814 136~~ MAE 300006036

7. Transporter 2 Company Name — U.S. EPA ID Number:

8. Designated Facility Name and Site Address: STABLEX CANADA, INC.
760 INDUSTRIAL BLVD.
BLAINVILLE, QC J7C3V4
Facility's Phone: (450) 430-9230
U.S. EPA ID Number: NYD 980 756 415

9a. HM	9b. U.S. DOT Description (including Proper Shipping Name, Hazard Class, ID Number, and Packing Group (if any))	10. Containers No.	10. Containers Type	11. Total Quantity	12. Unit Wt./Vol.	13. Waste Codes		
X	1. RQ, UN3077, Waste, Environmentally hazardous substances, solid, n.o.s., (Lead), 9, PGIII, ERG #171	1	CM	6000 ~~LBS.~~	P	D008		
	2.							
	3.							
	4.							

14. Special Handling Instructions and Additional Information
1. 033042 / (S,E) SHOOTING RANGE SAND / CONSENT NUMBER: 028028E21079
EQ NORTHEAST, INC. ACTING AS THE RECOGNIZED TRADER ARRANGING FOR EXPORT [W:15.00.13363500]
ITN: X20220615016903
~~BOL#~~ 178494

15. GENERATOR'S/OFFEROR'S CERTIFICATION: I hereby declare that the contents of this consignment are fully and accurately described above by the proper shipping name, and are classified, packaged, marked and labeled/placarded, and are in all respects in proper condition for transport according to applicable international and national governmental regulations. If export shipment and I am the Primary Exporter, I certify that the contents of this consignment conform to the terms of the attached EPA Acknowledgment of Consent.
I certify that the waste minimization statement identified in 40 CFR 262.27(a) (if I am a large quantity generator) or (b) (if I am a small quantity generator) is true.

Generator's/Offeror's Printed/Typed Name: STEVEN TAYLOR — Signature — Month 06 Day 15 Year 22

INT'L

16. International Shipments ☐ Import to U.S. ☒ Export from U.S. Port of entry/exit: CHAMPLAIN, NY
Transporter signature (for exports only): Date leaving U.S.:

TRANSPORTER

17. Transporter Acknowledgment of Receipt of Materials

Transporter 1 Printed/Typed Name: David Newton — Signature — Month 06 Day 15 Year 22

Transporter 2 Printed/Typed Name — Signature — Month Day Year

DESIGNATED FACILITY

18. Discrepancy

18a. Discrepancy Indication Space ☐ Quantity ☐ Type ☐ Residue ☐ Partial Rejection ☐ Full Rejection
N = 10912 P.
Manifest Reference Number:

18b. Alternate Facility (or Generator) — U.S. EPA ID Number
Facility's Phone:

18c. Signature of Alternate Facility (or Generator) — Month Day Year

19. Hazardous Waste Report Management Method Codes (i.e., codes for hazardous waste treatment, disposal, and recycling systems)

1.	2.	3.	4.
H132			

20. Designated Facility Owner or Operator: Certification of receipt of hazardous materials covered by the manifest except as noted in Item 18a

Printed/Typed Name: MARCEL ODAS — Signature — Month 06 Day 16 Year 22

EPA Form 8700-22 (Rev. 12-17) Previous editions are obsolete.

DESIGNATED FACILITY TO EPA's e-MANIFEST SYSTEM

V1226 ✱ 2

Please print or type.

Form Approved. OMB No. 2050-0039

UNIFORM HAZARDOUS WASTE MANIFEST	1. Generator ID Number	2. Page 1 of	3. Emergency Response Phone	4. Manifest Tracking Number
	NYD 002 240 638	1	(800) 899-4672	015732190 FLE

GENERATOR

5. Generator's Name and Mailing Address: REMARMS LLC
14 HOEFLER AVENUE
ILION, NY 13357
Generator's Phone: (315) 895-3200

Generator's Site Address (if different than mailing address)

6. Transporter 1 Company Name: EQ NORTHEAST, INC.
U.S. EPA ID Number: MAD 084 814 136

7. Transporter 2 Company Name
U.S. EPA ID Number

8. Designated Facility Name and Site Address: STABLEX CANADA, INC.
760 INDUSTRIAL BLVD.
BLAINVILLE, QC J7C3V4
Facility's Phone: (450) 430-9230
U.S. EPA ID Number: NYD 980 756 415

9a. HM	9b. U.S. DOT Description (including Proper Shipping Name, Hazard Class, ID Number, and Packing Group (if any))	10. Containers No.	10. Containers Type	11. Total Quantity	12. Unit Wt./Vol.	13. Waste Codes
X	1. RQ, UN3077, Waste, Environmentally hazardous substances, solid, n.o.s., (Lead), 9, PGIII, ERG #171	001	CM	12,000	P	D008
	2.					
	3.					
	4.					

14. Special Handling Instructions and Additional Information
1. 033042 / (S,E) SHOOTING RANGE SAND / CONSENT NUMBER: 028028E21079
EQ NORTHEAST, INC. ACTING AS THE RECOGNIZED TRADER ARRANGING FOR EXPORT [W:15.00.13361700]
ITN: X20220609168687

15. GENERATOR'S/OFFEROR'S CERTIFICATION: I hereby declare that the contents of this consignment are fully and accurately described above by the proper shipping name, and are classified, packaged, marked and labeled/placarded, and are in all respects in proper condition for transport according to applicable international and national governmental regulations. If export shipment and I am the Primary Exporter, I certify that the contents of this consignment conform to the terms of the attached EPA Acknowledgment of Consent.
I certify that the waste minimization statement identified in 40 CFR 262.27(a) (if I am a large quantity generator) or (b) (if I am a small quantity generator) is true.

Generator's/Offeror's Printed/Typed Name: STEVEN TAYLOR
Signature:
Month: 06 Day: 09 Year: 22

INT'L

16. International Shipments ☐ Import to U.S. ☒ Export from U.S. Port of entry/exit: Champlain NY
Transporter signature (for exports only): Date leaving U.S.: 6-9-22

TRANSPORTER

17. Transporter Acknowledgment of Receipt of Materials

Transporter 1 Printed/Typed Name: Ken Colonna
Signature:
Month: 06 Day: 09 Year: 22

Transporter 2 Printed/Typed Name
Signature
Month: Day: Year:

DESIGNATED FACILITY

18. Discrepancy

18a. Discrepancy Indication Space ☐ Quantity ☐ Type ☐ Residue ☐ Partial Rejection ☐ Full Rejection
N = 37478P

18b. Alternate Facility (or Generator)
Manifest Reference Number:
U.S. EPA ID Number
Facility's Phone:

18c. Signature of Alternate Facility (or Generator)
Month: Day: Year:

19. Hazardous Waste Report Management Method Codes (i.e., codes for hazardous waste treatment, disposal, and recycling systems)

1.	2.	3.	4.
H-132			

20. Designated Facility Owner or Operator: Certification of receipt of hazardous materials covered by the manifest except as noted in Item 18a

Printed/Typed Name: Julie Bouthillette
Signature:
Month: 06 Day: 09 Year: 22

Please print or type

Form Approved. OMB No. 2050-0039

UNIFORM HAZARDOUS WASTE MANIFEST	1. Generator ID Number	2. Page 1 of	3. Emergency Response Phone	4. Manifest Tracking Number
	NYD 002 240 638	1	(800) 899-4672	006547209 GBF

5. Generator's Name and Mailing Address REMARMS LLC
4 Hoefler Avenue
Ilion, NY 13357-1888
Generator's Phone: (315) 895-3200

Generator's Site Address (if different than mailing address)

6. Transporter 1 Company Name: NRC EAST ENVIRONMENTAL SERVICES, INC — U.S. EPA ID Number: MAC 300 098 399

7. Transporter 2 Company Name — U.S. EPA ID Number

8. Designated Facility Name and Site Address: US ECOLOGY BURLINGTON, INC
54 AVENUE D
WILLISTON, VT 05495
Facility's Phone: (802) 860-1200
U.S. EPA ID Number: VTR 000 517 052

9a HM	9b. U.S. DOT Description (including Proper Shipping Name, Hazard Class, ID Number, and Packing Group (if any))	10. Containers No.	10. Containers Type	11. Total Quantity	12. Unit Wt./Vol.	13. Waste Codes
X	1 ~~UN3082, Waste, Environmentally hazardous substances, liquid, n.o.s., (Lead), 9, PGIII, ERG #171~~		~~DM~~			D008
X	2 UN3077, Waste, Environmentally hazardous substances, solid, n.o.s., (Lead), 9, PGIII ERG #171	1	~~DM~~ C.F. DF	1,000	P	D008
	3.					
	4					

14. Special Handling Instructions and Additional Information
1 E224523BUR / water/sand lead contaminated 2 E224524BUR / debris contaminated with lead [W.63.03.107500]

15. GENERATOR'S/OFFEROR'S CERTIFICATION: I hereby declare that the contents of this consignment are fully and accurately described above by the proper shipping name, and are classified, packaged marked and labeled/placarded, and are in all respects in proper condition for transport according to applicable international and national governmental regulations. If export shipment and I am the Primary Exporter, I certify that the contents of this consignment conform to the terms of the attached EPA Acknowledgment of Consent.
I certify that the waste minimization statement identified in 40 CFR 262.27(a) (if I am a large quantity generator) or (b) (if I am a small quantity generator) is true.

Generator's/Offeror's Printed/Typed Name: STEVEN TAYLOR — Signature — Month: 05 Day: 20 Year: 22

16. International Shipments ☐ Import to U.S. ☐ Export from U.S. Port of entry/exit:
Transporter signature (for exports only): Date leaving U.S.:

17. Transporter Acknowledgment of Receipt of Materials

Transporter 1 Printed/Typed Name — Signature — Month: 05 Day: 20 Year: 22

Transporter 2 Printed/Typed Name — Signature — Month — Day — Year

18. Discrepancy

18a. Discrepancy Indication Space ☐ Quantity ☐ Type ☐ Residue ☐ Partial Rejection ☐ Full Rejection

Manifest Reference Number:

18b. Alternate Facility (or Generator) — U.S. EPA ID Number

Facility's Phone

18c. Signature of Alternate Facility (or Generator) — Month — Day — Year

19. Hazardous Waste Report Management Method Codes (i.e. codes for hazardous waste treatment, disposal, and recycling systems)

1.	2.	3.	4.
H141	H141		

20. Designated Facility Owner or Operator: Certification of receipt of hazardous materials covered by the manifest except as noted in Item 18a

Printed/Typed Name — Signature — Month — Day — Year

EPA Form 8700-22 (Rev. 12-17) Previous editions are obsolete

DESIGNATED FACILITY TO EPA's e-MANIFEST SYSTEM

Form Approved. OMB No. 2050-0039

UNIFORM HAZARDOUS WASTE MANIFEST

1. Generator ID Number	2. Page 1 of	3. Emergency Response Phone	4. Manifest Tracking Number
NYD 002 240 638	1	(800) 899-4672	006547208 GBF

GENERATOR

5. Generator's Name and Mailing Address: REMARMS LLC
4 Hoefler Avenue
Ilion, NY 13357-1888
Generator's Phone: (315) 895-3200

Generator's Site Address (if different than mailing address)

6. Transporter 1 Company Name: NRC EAST ENVIRONMENTAL SERVICES, INC.
U.S. EPA ID Number: MAC 300 098 399

7. Transporter 2 Company Name
U.S. EPA ID Number

8. Designated Facility Name and Site Address: US ECOLOGY BURLINGTON, INC.
54 AVENUE D
WILLISTON, VT 05495
Facility's Phone: (802) 860-1200
U.S. EPA ID Number: VTR 000 517 052

9a. HM	9b. U.S. DOT Description (including Proper Shipping Name, Hazard Class, ID Number, and Packing Group (if any))	10. Containers No.	10. Containers Type	11. Total Quantity	12. Unit Wt./Vol.	13. Waste Codes		
X	1. UN3082, Waste, Environmentally hazardous substances, liquid, n.o.s., (Lead), 9, PGIII, ERG #171	1	DM	150	f	D008		
X	2. UN3077, Waste, Environmentally hazardous substances, solid, n.o.s., (Lead), 9, PGIII, ERG #171	3	DM	150	f	D008		
	3.							
	4.							

14. Special Handling Instructions and Additional Information
E2248238UR / waterboard lead contaminated 2. E2248248UR / debris contaminated with lead [W:03.03.107500]

15. GENERATOR'S/OFFEROR'S CERTIFICATION: I hereby declare that the contents of this consignment are fully and accurately described above by the proper shipping name, and are classified, packaged, marked and labeled/placarded, and are in all respects in proper condition for transport according to applicable international and national governmental regulations. If export shipment and I am the Primary Exporter, I certify that the contents of this consignment conform to the terms of the attached EPA Acknowledgment of Consent.
I certify that the waste minimization statement identified in 40 CFR 262.27(a) (if I am a large quantity generator) or (b) (if I am a small quantity generator) is true.

Generator's/Offeror's Printed/Typed Name: V. STEVEN TAYLOR
Signature:
Month Day Year: 10 | 11 | 22

INT'L

16. International Shipments: ☐ Import to U.S. ☐ Export from U.S. Port of entry/exit:
Transporter signature (for exports only): Date leaving U.S.:

TRANSPORTER

17. Transporter Acknowledgment of Receipt of Materials
Transporter 1 Printed/Typed Name: Steve McCarthy
Signature:
Month Day Year: 10 | 10 | 22
Transporter 2 Printed/Typed Name
Signature
Month Day Year

DESIGNATED FACILITY

18. Discrepancy
18a. Discrepancy Indication Space ☐ Quantity ☐ Type ☐ Residue ☐ Partial Rejection ☐ Full Rejection
Manifest Reference Number:
18b. Alternate Facility (or Generator)
U.S. EPA ID Number
Facility's Phone:
18c. Signature of Alternate Facility (or Generator)
Month Day Year

19. Hazardous Waste Report Management Method Codes (i.e., codes for hazardous waste treatment, disposal, and recycling systems)

1.	2.	3.
H141	H141	

20. Designated Facility Owner or Operator: Certification of receipt of hazardous materials covered by the manifest except as noted in Item 18a
Printed/Typed Name
Signature
Month Day Year

EPA Form 8700-22 (Rev. 12-17) Previous editions are obsolete.

GENERATOR'S INITIAL COPY

www.nrcc.com

Please print or type.

Generator acknowledges that no material change has occurred either in the characteristics or in the process generating the material.

Form Approved. OMB No. 2050-0039

UNIFORM HAZARDOUS WASTE MANIFEST	1. Generator ID Number	2. Page 1 of	3. Emergency Response Phone	4. Manifest Tracking Number
	NYD002240638	1	[redacted]	016531904 FLE

GENERATOR

5. Generator's Name and Mailing Address
Remarms LLC
14 Hoefler Avenue
Ilion, NY 13357
Generator's Phone (315) 895-3228 ATTN:Steven Taylor

Generator's Site Address (if different than mailing address)
SAME

6. Transporter 1 Company Name
Clean Harbors Environmental Services, Inc.
U.S. EPA ID Number
MAD039322250

7. Transporter 2 Company Name
Franks Vacuum Truck Service Inc
U.S. EPA ID Number
NYD982793814

8. Designated Facility Name and Site Address
Spring Grove Resource Recovery Inc.
4979 Spring Grove Avenue
Cincinnati, OH 45232
Facility's Phone (513) 681-5738
U.S. EPA ID Number
OHD000816629

9a HM	9b. U.S. DOT Description (including Proper Shipping Name, Hazard Class, ID Number and Packing Group (if any))	10. Containers No	10. Containers Type	11. Total Quantity	12. Unit Wt./Vol.	13. Waste Codes
X	1 RQ, NA3077, HAZARDOUS WASTE, SOLID, N.O.S., (LEAD), 9, PG III (D008)	5	DM	625	P	D008 T
	2					
	3					
	4					

14. Special Handling Instructions and Additional Information
1.CH-HW-107-1 ERG#171

Contract retained by generator confers agency authority on initial transporter to add or substitute additional transporters on generator's behalf for purposes of transportation efficiency, convenience, or safety

15. GENERATOR'S/OFFEROR'S CERTIFICATION: I hereby declare that the contents of this consignment are fully and accurately described above by the proper shipping name, and are classified, packaged, marked and labeled/placarded, and are in all respects in proper condition for transport according to applicable international and national governmental regulations. If export shipment and I am the Primary Exporter, I certify that the contents of this consignment conform to the terms of the attached EPA Acknowledgment of Consent. I certify that the waste minimization statement identified in 40 CFR 262.27(a) (if I am a large quantity generator) or (b) (if I am a small quantity generator) is true.

Generator's/Offeror's Printed/Typed Name: STEVEN TAYLOR
Signature: [signature]
Month 04 Day 08 Year 22

INT'L

16. International Shipments ☐ Import to U.S. ☐ Export from U.S. Port of entry/exit:
Transporter signature (for exports only): Date leaving U.S.:

TRANSPORTER

17. Transporter Acknowledgment of Receipt of Materials

Transporter 1 Printed/Typed Name: DAVE MACDONALD
Signature: [signature]
Month 04 Day 08 Year 22

Transporter 2 Printed/Typed Name: MARTIN MATTE
Signature: [signature]
Month 4 Day 12 Year 22

DESIGNATED FACILITY

18. Discrepancy

18a. Discrepancy Indication Space ☐ Quantity ☐ Type ☐ Residue ☐ Partial Rejection ☐ Full Rejection

18b. Alternate Facility (or Generator)
Manifest Reference Number:
U.S. EPA ID Number:
Facility's Phone:

18c. Signature of Alternate Facility (or Generator)
Month Day Year

19. Hazardous Waste Report Management Method Codes (i.e., codes for hazardous waste treatment, disposal, and recycling systems)

1. H141	2.	3.	4.

20. Designated Facility Owner or Operator: Certification of receipt of hazardous materials covered by the manifest except as noted in Item 18a

Printed/Typed Name: Amanda Parrott
Signature: [signature]
Month 4 Day 13 Year 22

EPA Form 8700-22 (Rev. 12-17). Previous editions are obsolete.

Clean Harbors has the appropriate permits for and will accept the waste the generator is shipping.

DESIGNATED FACILITY TO EPA's e-MANIFEST SYSTEM

72210184509

PPW

Generator acknowledges that no material change has occurred either in the characteristics or in the process generating the material

Please print or type.

Form Approved. OMB No. 2050-0039

UNIFORM HAZARDOUS WASTE MANIFEST	1. Generator ID Number	2. Page 1 of	3. Emergency Response Phone	4. Manifest Tracking Number
	NYD002240638	1	[redacted]	016530246 FLE

5. Generator's Name and Mailing Address
RemArms LLC
14 Hoefler Avenue
Ilion, NY 13357
Generator's Phone (315) 895-3228 ATTN:Steven Taylor

Generator's Site Address (if different than mailing address)
SAME

6. Transporter 1 Company Name
Clean Harbors Environmental Services, Inc.
U.S. EPA ID Number
MAD039322250

7. Transporter 2 Company Name
FRANKS VACUUM TRUCK SERVICE INC
U.S. EPA ID Number
NYD982792814

8. Designated Facility Name and Site Address
Spring Grove Resource Recovery Inc.
4879 Spring Grove Avenue
Cincinnati, OH 45232
Facility's Phone: (513) 681-5738
U.S. EPA ID Number
OHD000816629

9a. HM	9b. U.S. DOT Description (including Proper Shipping Name, Hazard Class, ID Number, and Packing Group (if any))	10. Containers No	10. Containers Type	11. Total Quantity	12. Unit Wt./Vol.	13. Waste Codes
X	1. RQ, NA3077, HAZARDOUS WASTE, SOLID, N.O.S., (LEAD), 9, PG III (D008)	5	DM	625	P	D008 T
	2.					
	3.					
	4.					

14. Special Handling Instructions and Additional Information
1.CH-RW-107-1 ERG#171 05 x 55

Contract retained by generator confers agency authority on initial transporter to add or substitute additional transporters on generator's behalf for purposes of transportation efficiency, convenience, or safety

15. GENERATOR'S/OFFEROR'S CERTIFICATION: I hereby declare that the contents of this consignment are fully and accurately described above by the proper shipping name, and are classified, packaged, marked and labeled/placarded, and are in all respects in proper condition for transport according to applicable international and national governmental regulations. If export shipment and I am the Primary Exporter, I certify that the contents of this consignment conform to the terms of the attached EPA Acknowledgment of Consent.
I certify that the waste minimization statement identified in 40 CFR 262.27(a) (if I am a large quantity generator) or (b) (if I am a small quantity generator) is true.

Generator's/Offeror's Printed/Typed Name: STEVEN TAYLOR
Signature:
Month: 01 Day: 06 Year: 22

INTL
16. International Shipments ☐ Import to U.S ☐ Export from U.S Port of entry/exit:
Transporter signature (for exports only): Date leaving U.S.

TRANSPORTER
17. Transporter Acknowledgment of Receipt of Materials
Transporter 1 Printed/Typed Name: Jerry Cox
Signature:
Month: 01 Day: 06 Year: 22
Transporter 2 Printed/Typed Name: MARTIN Nunez
Signature:
Month: 1 Day: 10 Year: 22

DESIGNATED FACILITY
18. Discrepancy
18a. Discrepancy Indication Space ☐ Quantity ☐ Type ☐ Residue ☐ Partial Rejection ☐ Full Rejection
Manifest Reference Number:
18b. Alternate Facility (or Generator) U.S. EPA ID Number
Facility's Phone:
18c. Signature of Alternate Facility (or Generator) Month Day Year
19. Hazardous Waste Report Management Method Codes (i.e., codes for hazardous waste treatment, disposal, and recycling systems)

1	2	3	4
H141			

20. Designated Facility Owner or Operator: Certification of receipt of hazardous materials covered by the manifest except as noted in Item 18a
Printed/Typed Name: Tiffany Lowless
Signature:
Month: 1 Day: 19 Year: 22

EPA Form 8700-22 (Rev. 12-17) Previous editions are obsolete.

DESIGNATED FACILITY TO EPA's e-MANIFEST SYSTEM

Clean Harbors has the appropriate permits for and will accept the waste the generator is shipping

72 2106562834 PPW

PERMIT EFFECTIVE: 04/01/19	PERMIT EXPIRES: 03/31/2024
STANDARD CONDITIONS (12/2015)	PERMIT MODIFICATION DATE: 04/21/2021

HERKIMER COUNTY SEWER DISTRICT WASTEWATER TREATMENT PLANT

INDUSTRIAL USER PERMIT NUMBER: HCSD - 002

In accordance with the terms and provisions of the Herkimer County Local Law (Sewer Use Law), regulating wastewater disposal to the Herkimer County Sewer District Wastewater Treatment Plant (WWTP), Article VI, Section 601 to Section 607, et seq.,

AUTHORIZATION IS HEREBY GRANTED TO:

Company Name	-	**REMARMS, LLC.**
Company Owner	-	Roundhill Group, LLC
Owner Address	-	888 Southeast 3rd Ave, Suite 500, Ft. Lauderdale, FL 33316
Local Contact	-	Steven Taylor Environmental Mngr., Tel: (315)895-3200
Signatory Official	-	Joe Panko, Plant Manager, Telephone: (315)895-3200
Facility & Mailing Address	-	14 Hoefler Ave. Ilion, N.Y. 13357
Classified by SIC Code	-	3484 Small Arms & 3499 Powder Metal Manufacture

for discharging industrial wastewater from the above identified facility and through outfalls identified herein into the Herkimer County Sewer District Sewer System in accordance with the conditions set forth in this permit and Standard Conditions in the most recent version. Compliance with this permit does not relieve the permittee of its obligation to comply with any or all applicable pretreatment regulations, standards or requirements under local, State or Federal laws, including any such regulations, standards, requirements or laws that may become effective during the term of this permit.

Noncompliance with any term or condition of this permit shall constitute a violation of the Herkimer County Local Law. The nature of the discharge from the above facility at the above listed address classifies this facility as a Significant Industrial User (SIU).

This permit is granted in accordance with the application filed with the Herkimer County Sewer District Pretreatment Officer on October 30, 2013, and in accordance with plans, specifications and other data submitted, or previously submitted, in support of the above application, all of which are filed with and considered as part of this permit.

_____

Joseph Annese
Chairman, HCSD

April 21,2021
DATE Renewed & Amended

PART 1 - PROCESS AND SAMPLING LOCATIONS DESCRIPTION

A. PROCESS DESCRIPTION

The REMARMS, LLC is a manufacturer of small firearms, which includes handguns, rifles and shotguns. The company has been in business for 203+ years in the Village of Ilion, many years in the same location and hence has a complicated layout of utilities (sewer connections, water meters, etc.).

The company performs a wide variety of metal finishing processes including: coatings, etching, cleaning, machining, grinding, polishing, tumbling, impact deformation, heat treating and brazing. These processes classify REMARMS, LLC as a Significant Industrial User, as these processes are regulated under the Federal Categorical Metal Finishing Regulations, 40 CFR Part 433. REMARMS' powder metal operations are covered under 40CFR Part 471. The US EPA has determined that Part 433 Regulations properly categorize the discharge and Part 471 does not have to be separately applied. Therefore, the numerical discharge limits contained in this permit are from part 433 or HCSD Local Limits, whichever is the more stringent.

Process wastewater is sent to a pretreatment facility, which includes flow monitoring and recording, oil/grease removal, pH adjustment to within allowable range and some solids removal as part of the oil/grease separation equipment. The solids from the under-drain of the oil and grease separator are handled by a plate and frame filter press. The filter press produces a solid waste that is shipped offsite for disposal under solid waste regulations. In the event that the pH cannot be adjusted to within allowable limits, flow is diverted into a 50,000 gallon holding tank for later processing through the facility. Remington's facility also has a SPDES Permit with two outfalls governed by the New York State Department of Environmental Conservation.

This Permit was reissued and modified on 11/5/2007 due to the elimination of the cyanide usage process in Building 46-1 NE per Remington Arms' letter of 9/27/2007. There is now a limit for cyanide (amenable) based upon a combined wastestream formula calculation.

The Permit was modified again on January 15, 2008 due to EPA approval of revised local limits. The revised local limits were adopted by Herkimer County as Herkimer County Local Law #2, 2007 on November 6, 2007. The Permit was revised again upon the USEPA approval of a new limit for Nickel of 0.088 mg/L. New local limits were adopted as of March 2017 and applied to this permit.

The Process Flow Analysis submitted on 2/29/09 lists a total of 166 wastewater streams. Pursuant to a Pretreatment Compliance Audit event conducted by the US EPA on March 6, 2005, a recalculation of the Combined Wastestream Formula (CWF) must be periodically performed to ensure that proper limits are being applied. The discharges now total 530,756 gallons/day (GPD), and are now classified as follows: regulated flows – 442,468 GPD; dilution

flows – 69,935 GPD and non-regulated flows – 15,720 GPD. The updated flows were used in the recalculation of the CWF Limits. Note that Local Limits are MORE stringent than the CWF derived limits.

B. SAMPLING LOCATIONS

Outfall 003 - This sampling point is immediately following the Wastewater Pretreatment system. Categorical Limits from 40 CFR § 433, pretreatment standards for existing sources (PSES) and pretreatment standards for new sources (PSNS) as derived from the use of the Combined Wastestream Formula apply here, as well as Local Limits from Herkimer County Local Law. See attached site map, page 8 of 8.

~~Outfall 004~~ - This sampling point was formerly downstream of the cyanide treatment unit located in building 48. The process using cyanide has been eliminated and this Outfall is no longer valid, effective 9/27/07.

PART 2 - EFFLUENT LIMITATIONS AND MONITORING REQUIREMENTS

A. During the period of 04/01/2019 to 03/31/2024, the Permitee is authorized to discharge process wastewater to the Herkimer County Sewer District Sewer System from the outfall listed below and as described in Part 1-B, above.

B. OUTFALL 003 EFFLUENT LIMITATIONS -

These limits are from the categorical Metal Finishing Regulations (40CFR Part 433 PSES & PSNS) as derived from the use of the Combined Wastestream Formula and Local Limits from Herkimer County Local Law which also apply to this outfall location as referenced in Part 1-B above.

Parameter	Daily Average	Daily Maximum mg/L	Max.Monthly Average mg/L	Monitoring Frequency *1	Sample Type *2
Flow	monitor only	1,000 gpm	NA	continuous	metered
TTO *4		1.85 *4	NA	none	grab *3
Cadmium *5		0.003	0.16	quarterly	24 hr comp
Chromium (t) *5		0.3	1.04	quarterly	24 hr comp
Copper (t) *5		0.41	1.26	quarterly	24 hr comp
Cyanide (amen.) *5		0.09	0.2	quarterly	grab *3
Cyanide (t)		monitor only	NA	quarterly	grab *3
Lead (t) *5		0.02	0.26	quarterly	24 hr comp
Nickel (t) *5		0.088	1.45	quarterly	24 hr comp
Silver (t) *6		0.37	0.15	quarterly	24 hr comp
Zinc (t) *5		0.24	0.9	quarterly	24 hr comp
Arsenic		0.01	NA	semi annual	24 hr comp
Barium		5	NA	semi annual	24 hr comp
Iron		135	NA	semi annual	24 hr comp
Mercury (ng/L)		500	NA	semi annual	24 hr comp
Molybdenum		0.02	NA	semi annual	24 hr comp
Phenol		10	NA	semi annual	24 hr comp *7
Selenium		0.075	NA	semi annual	24 hr comp
Sulfides		10	NA	semi annual	24 hr comp
BOD-5		300	NA	weekly	24 hr comp
oil/grease		100	NA	weekly	grab *3
pH		5.0 to 11.0 su	NA	weekly	grab
TSS		350	NA	weekly	24 hr comp

T = total
mg/L = milligrams per liter
ng/L = nanograms per liter
NA = Not Applicable
BOD-5 = Five Day Biochemical Oxygen Demand
TSS = Total Suspended Solids
TTO = Total Toxic Organics

*1 = Quarterly Sampling shall be during the months of January, April, July and October.

Semi-Annual Sampling shall be during the months of January and July.

*2 = Sample types - Refer to Standard Conditions for definitions.

*3 = Grab samples shall be collected as follows:

Oil/grease – fill glass container full at each sampling, using EPA method 1664. One sample should be taken during an 8 hour work shift. Use only glass containers and do not transfer from a metal sampling container.

Cyanide total, amenable – collect 4 individually preserved grab samples over the 8-hour work day, laboratory to prepare a composite of them based on 4 equal size aliquots.

TTO - The 2 base-neutral compounds, bis (2-ethylhexyl) phthalate and methylene chloride, are to be sampled as in oil/grease, above. See Part 4-A for additional details. Should sampling be required, samples should be taken at approximately 8 hour intervals.

Phenols – will be 4 grab samples over a 24 Hour period and the grabs will be composited in the field as one composite sample.

*4 = TTO monitoring shall not be required and the permittee is authorized to use the "Certification" procedure. Refer to Part 4-A for specific requirements.

*5= These limits (cadmium, chromium, lead, nickel, zinc and amenable cyanide) are from Herkimer County Local law #2, 2007 which are more stringent than the CWF derived categorical limits from 40CFR§433.

*6= The silver limit is a categorical limit derived from the Combined Wastestream formula, which is more stringent than the Herkimer County Local Limit.

*7= Phenols will be 4 separate grab samples throughout a 24 hour cycle and composited in the field.

*8= 24 hour composite sampling will be time based instead of flow based because flow meter provisions do not exist and are not needed. Approved by USEPA personnel in 2015 pretreatment audit.

PART 3 - REPORTING REQUIREMENTS

A. MONITORING REPORTS

The permittee shall submit to the District Pretreatment Officer each month a summary report of the weekly samplings including BOD-5, TSS, oil/grease, pH and cubic feet of Sludge disposed. Readings from all the facility flow meters shall be provided on a quarterly basis for billing purposes and the dates of such readings shall be coordinated with the District's Pretreatment Officer. The Permittee shall also submit a Semi Annual Report on Compliance for each 6 month monitoring period during the months of June and December each year. These reports shall contain the results of ALL sampling performed by the permittee on the Outfall locations using approved methodology during the monitoring period immediately preceding the submission of the Semi Annual Report on Compliance. A sheet is to be prepared and included in the report which lists the permit limits and compares them to the sample results.

B. All self-monitoring reports shall be sent to the following address:

Herkimer County Sewer District
Attn: Pretreatment Officer
106 West Main Street
Mohawk, NY 13407-0361

C. ADDITIONAL MONITORING

If the permittee monitors any pollutant more frequently than required by this permit, using test procedures prescribed in 40 CFR Part 136 or amendments thereto, or otherwise approved by EPA, the results of such monitoring shall be included in any calculations of actual daily maximum or monthly average pollutant discharge and results shall be reported in the Semi Annual Report on Compliance submitted during June and December each year, or in the appropriate monthly report.

D. AUTOMATIC RESAMPLING

If the results of the permittee's wastewater analysis indicates that a violation of this permit has occurred, the permittee must:

(1) inform the District of the violation within 24 hours of becoming aware of the violation and;
(2) repeat the sampling and pollutant analysis and submit, in writing, the results of the second analysis within 30 days of becoming aware of the violation, except, the Permittee is not required to resample if:

a) the District performs a sampling at the Permittee's facility between the time when the Permittee performed its initial sampling and the time when the Permittee received the results of the sampling, or

b) the Permittee performs sampling for the parameter at least once per month.

E. COMPLIANCE SCHEDULE

Not Applicable.

PART 4 - ADDITIONAL REQUIREMENTS AND SPECIAL CONDITIONS

A. CERTIFICATION PROCEDURE REQUIREMENTS

REMARMS has a September 2013 Solvent Management Plan for Total Toxic Organics that has replaced the Solvent Management Plan, dated December 2003. The Solvent Management Plan for Total Toxic Organics has been reviewed and is considered acceptable. As such, the permittee may elect to use the "Certification" procedure in lieu of TTO monitoring as an option. If chosen for use, the certification shall read as follows:

> "Based on my inquiry of the person or persons directly responsible for management compliance of the TTO limitations, I certify that, to the best of my knowledge and belief, no dumping of the concentrated toxic organics into the wastewaters has occurred since the filing of the last report. I further certify that this facility has implemented the Solvent Management Plan for Total Toxic Organics as submitted to the District in September, 2013."

The permittee shall include this statement in each of its semi-annual periodic compliance reports, if this option is chosen.

In the event that the permittee is unable to make the certification listed above, or chooses not to use the certification option, then monitoring for TTO shall be performed on quarterly frequency for the two organic compounds listed below:

Methylene Chloride
Bis (2-Ethylhexyl) Phthalate

B. BYPASS PROHIBITION

The permittee is required to operate its treatment system at all times in accordance with bypass provisions of 40 CFR 403.17. If a bypass is necessary, the permittee shall submit a request to the District at least 10 days prior to the bypass. In the event of an unanticipated bypass, the permittee shall provide a written submission within 5 days with information as described in the Standard Conditions of this permit.

C. MONITORING OF PROCESS WATER

The permittee shall monitor and keep a monthly record of water discharged from the pretreatment process flow meter. A summary of the monthly flow readings and process use estimates shall be included in the Semi Annual Report on Compliance and flow readings shall be recorded and reported from the Outfall 003 meter for any day in which a sampling event occurs on the appropriate report (Monthly or Semi-Annual).

D. SLUG DISCHARGE PLAN SUBMISSION:

Pursuant to 40CFR§403.8(f)(2)(v), the permittee shall review its Slug Load Discharge Plan at least every two years and provide the District with an updated copy as changes are incorporated. Remington's last Update of December, 2013, places Updates for the purposes of this Permit in December of: 2015, 2017, and 2019.

Table of Contents

Table of Contents 1
MSGP Annual Certification Report 2
(Submission #: HPQ-ZQ6D-ANW3R, version 1) 2
Details 2
Form Input 2
FACILITY INFORMATION 2
GENERAL INFORMATION 2
QUARTERLY VISUAL MONITORING 3
ANNUAL DRY WEATHER FLOW INSPECTION 3
MONITORING - BENCHMARK 3
MONITORING - EFFLUENT LIMITATIONS 3
MONITORING - IMPAIRED WATERBODIES 3
SUMMARY 4
CERTIFICATION 4
Attachments 4
Status History 4
Processing Steps 4

MSGP Annual Certification Report

version 3.2

(Submission #: HPQ-ZQ6D-ANW3R, version 1)

Details

Submitted	1/26/2023 (0 days ago) by Steven B Taylor
Alternate Identifier	NYR00G479
Submission ID	HPQ-ZQ6D-ANW3R
Submission Reason	New
Status	Submitted

Form Input

FACILITY INFORMATION

SECTION I

1. Permit ID #:
NYR00G479

2. Report for Calendar Year
2022

3. Owner Name
RemArms, LLC

4. Facility Name
RemArms, LLC

GENERAL INFORMATION

SECTION II

1. Number of stormwater outfalls at the facility that are from areas of industrial activity?
2

2. Did the facility claim any monitoring waiver(s)?
Yes

2a. Which waiver(s) were claimed for the reporting year?
Representative Outfall

3. Is the information provided in your latest Notice of Intent (NOI) submission still accurate?
Yes

4. Has a comprehensive site compliance inspection and evaluation been conducted at the facility in the reporting year?
Yes

4a. Were any significant findings made during the comprehensive site inspection?
No

5. Is the facility's Stormwater Pollution Prevention Plan (SWPPP) kept up to date and modified when necessary?
Yes

QUARTERLY VISUAL MONITORING

SECTION III (Part IV.E)

1. Were the required quarterly visual examinations of stormwater performed during the reporting period?
Yes

2. Did any of the quarterly visual examinations have observations of color, odor, clarity, floating solids, settled solids, suspended solids, foam, oil sheen, or other indicators of stormwater pollution and contamination?
No

ANNUAL DRY WEATHER FLOW INSPECTION

SECTION IV (Part IV.C)

1. Was the annual dry weather flow inspection performed during this reporting period?
Yes

2. Were any non-stormwater discharges or indicators of non-stormwater discharges identified?
Yes

2a. Was the source of the non-stormwater discharge identified?
Yes

2b. Is the source an allowable non-stormwater discharge (i.e., discharge covered by another SPDES permit or an allowable non-stormwater discharge covered in Part I.B.2 of the MSGP)?
Yes

MONITORING - BENCHMARK

SECTION V (Part IV.F.1.a)

1. Is benchmark monitoring required by the permit at the facility?
Yes

2. Were there any monitoring problems? (Answer "Yes" if storm event criteria was not met or if the laboratory indicated quality assurance/quality control problems).
No

3. Were any sampling results from the reporting year higher than the benchmark cut-off concentrations listed in the permit?
No

MONITORING - EFFLUENT LIMITATIONS

SECTION VI (Part IV.F.1.b & Part IV.F.1.d)

1. Is Effluent Limitation monitoring required by the permit at the facility?
No

MONITORING - IMPAIRED WATERBODIES

SECTION VII

1. Is monitoring required for discharges to impaired waterbodies? (Part IV.F.1.c).
No

SUMMARY

SECTION VIII

Describe any facility changes and/or problems not previously described on this form. List actions taken to improve the quality of the stormwater discharge from the facility.
Removed scrap steel from uncovered exterior storage area. Removed excessive amount of empty carboy containers once containing muriatic acid for recycling.

CERTIFICATION

Download certification form from the link below. Complete and sign. Upload form to your computer and attach to ACR.
THE CERTIFICATION FORM MUST BE SIGNED AND UPLOADED EVERY TIME THE FORM IS SUBMITTED OR MODIFIED
Certification Form

Attach completed certification form
2022 Owner-Operator Certification Form.pdf - 01/26/2023 02:38 PM
Comment
NONE PROVIDED

Attachments

Date	Attachment Name	Context	User
1/26/2023 2:38 PM	2022 Owner-Operator Certification Form.pdf	Attachment	Steven Taylor

Status History

	User	Processing Status
1/26/2023 11:23:05 AM	Steven B Taylor	Draft
1/26/2023 2:39:30 PM	Steven B Taylor	Submitting
1/26/2023 2:39:47 PM	Steven B Taylor	Submitted

Processing Steps

Step Name	Assigned To/Completed By	Date Completed
Form Submitted	Steven B Taylor	1/26/2023 2:39:47 PM

Submission Complete

MSGP Annual Certification Report

Alternate Identifier NYR00G479 Submission HQ0-PNF7-D14YF Revision 1 Form Version 3.6

MSGP Annual Certification Report

version 3.6

(Submission #: HQ0-PNF7-D14YF, version 1)

Details

Submitted	1/22/2024 (0 days ago) by Steven B Taylor
Alternate Identifier	NYR00G479
Submission ID	HQ0-PNF7-D14YF
Submission Reason	New
Status	Submitted

Form Input

FACILITY INFORMATION

SECTION I

1. Permit ID #:
NYR00G479

2. Report for Calendar Year
2023

3. Owner Name
RemArms, LLC

4. Facility Name
RemArms, LLC

GENERAL INFORMATION

SECTION II

1. Number of stormwater outfalls at the facility that are from areas of industrial activity?
2

2. Did the facility claim any monitoring waiver(s)?
Yes

2a. Which waiver(s) were claimed for the reporting year?
Representative Outfall

3. Is the information provided in your latest Notice of Intent (NOI) submission still accurate?
Yes

4. Has a comprehensive site compliance inspection and evaluation been conducted at the facility in the reporting year?
Yes

4a. Were any significant findings made during the comprehensive site inspection?
No

5. Is the facility's Stormwater Pollution Prevention Plan (SWPPP) kept up to date and modified when necessary?
Yes

QUARTERLY VISUAL MONITORING

SECTION III (Part IV.E)

1. Were the required quarterly visual examinations of stormwater performed during the reporting period?
Yes

2. Did any of the quarterly visual examinations have observations of color, odor, clarity, floating solids, settled solids, suspended solids, foam, oil sheen, or other indicators of stormwater pollution and contamination?
No

ANNUAL DRY WEATHER FLOW INSPECTION

SECTION IV (Part IV.C)

1. Was the annual dry weather flow inspection performed during this reporting period?
Yes

2. Were any non-stormwater discharges or indicators of non-stormwater discharges identified?
Yes

2a. Was the source of the non-stormwater discharge identified?
Yes

2b. Is the source an allowable non-stormwater discharge (i.e., discharge covered by another SPDES permit or an allowable non-stormwater discharge covered in Part I.B.2 of the MSGP)?
Yes

MONITORING - BENCHMARK

SECTION V (Part IV.F.1.a)

1. Is benchmark monitoring required by the permit at the facility?
Yes

2. Were there any monitoring problems? (Answer "Yes" if storm event criteria was not met or if the laboratory indicated quality assurance/quality control problems).
Yes

2a. Describe the problems with benchmark monitoring.
Monitored precipitation regularly from late September to the end of December to meet the sampling criteria of 72 hours without a measurable rainfall event for a re-sampling for Fe, but did not experience a compliant period.

3. Were any sampling results from the reporting year higher than the benchmark cut-off concentrations listed in the permit?
Yes

3a. Describe all exceedances and their causes.
Exceedance for Fe(2.1mg/l) was not known until 9/20/2023 for re-sampling purposes. Monitored precipitation regularly through the end of December to meet the sampling criteria of 72 hours without a measurable rainfall event for the re-sampling, but did not experience a compliant period. Source causing Fe exceedance was located immediately following receipt of laboratory analysis(oxidizing steel barstock racking previously moved outside of facility into weather elements) and returned inside of facility under cover.

3b. Describe the short- and long-term corrective actions taken to address the exceedance(s). Include all changes to existing BMPs and any new BMPs implemented. Specify the SWPPP Modifications.
Source causing Fe exceedance was located immediately following receipt of laboratory analysis(oxidizing steel barstock racking previously moved outside of facility into weather elements) and returned inside of facility under cover.

MONITORING - EFFLUENT LIMITATIONS

SECTION VI (Part IV.F.1.b & Part IV.F.1.d)

1. Is Effluent Limitation monitoring required by the permit at the facility?
No

MONITORING - IMPAIRED WATERBODIES

SECTION VII

1. Is monitoring required for discharges to impaired waterbodies? (Part IV.F.1.c).
No

SUMMARY

SECTION VIII

Describe any facility changes and/or problems not previously described on this form. List actions taken to improve the quality of the stormwater discharge from the facility.
N/A

CERTIFICATION

Download certification form from the link below. Complete and sign. Upload form to your computer and attach to ACR.

THE CERTIFICATION FORM MUST BE SIGNED AND UPLOADED EVERY TIME THE FORM IS SUBMITTED OR MODIFIED
Certification Form

Attach completed certification form
2023 Owner-Operator Certification Form-Signed.pdf - 01/22/2024 08:10 AM
Comment
NONE PROVIDED

Attachments

Date	Attachment Name	Context	User
1/22/2024 8:10 AM	2023 Owner-Operator Certification Form-Signed.pdf	Attachment	Steven Taylor

NEW YORK STATE DEPARTMENT OF ENVIRONMENTAL CONSERVATION

Division of Water
625 Broadway, Albany, New York 12233-3500
P: (518) 402-8233 | F: (518) 402-9029
www.dec.ny.gov

Owner/Operator Certification Form for eReports

SPDES Multi-Sector General Permit for Stormwater Discharges Associated with Industrial Activity (GP-0-23-001)

Instructions
Please review Appendix G.10 before signing this form. A signature by an unauthorized person will delay permit coverage for your facility.

This form must be signed by one of the following:

1. For a corporation: by a responsible corporate officer
2. For a partnership: by a general partner
3. For a sole proprietorship: by the proprietor
4. For a municipality, state, federal or other public agency: by a principal executive officer or ranking elected official

Facility Name: RemArms, LLC

eReport Submission Number: HQ0-PNF7-D14YF

Owner/Operator Certification

I certify under penalty of law that this document and all attachments were prepared under my direction or supervision in accordance with a system designed to assure that qualified personnel properly gathered and evaluated the information submitted. Based on my inquiry of the person or persons who manage the system, or those persons directly responsible for gathering the information, the information submitted is, to the best of my knowledge and belief, true, accurate, and complete. I am aware that there are significant penalties for submitting false information, including the possibility of fine and imprisonment for knowing violations.

Michael Sawanec	Plant Manager	RemArms, LLC
Name (please print or type)	Title	Organization

Signature

01/22/24
Date

Status History

	User	Processing Status
1/16/2024 10:57:14 AM	Steven B Taylor	Draft
1/22/2024 8:11:17 AM	Steven B Taylor	Submitting
1/22/2024 8:11:31 AM	Steven B Taylor	Submitted

Processing Steps

Step Name	Assigned To/Completed By	Date Completed
Form Submitted	Steven B Taylor	1/22/2024 8:11:31 AM

Multi-Sector General Permit (MSGP) Notice of Intent GP-0-23-001

version 1.2

(Submission #: HPT-DDFP-ZYYSV, version 1)

Details

Originally Started By	Steven B Taylor
Alternate Identifier	NYR00G479
Submission ID	HPT-DDFP-ZYYSV
Status	Draft

Form Input

Owner Information

Owner/Operator Name
RemArms

What type of organization owns the facility?
LLC

Department of State ID Number
5895724

The Department of State ID can be found using the following link:
Department of State | Division of Corporations

Owner/Operator Address

14 Hoefler Ave.
Ilion, NY 13357

Owner/Operator Contact Information

First and Last Name	Phone	Email
Steven Taylor	315-219-6969	steven.taylor@remarms.com

Billing Information

Please only check yes if the annual fee bill is to go to another location than the owner/operator address.

Is the Billing Information different that the Owner/Operator Information?
No

Facility Information

Facility Name
RemArms, LLC

Facility Physical Location

14 Hoefler Ave.
Ilion, NY 13357
Herkimer

Facility Location
43.0129755,-75.03380109999999

Has this facility been assigned a SPDES ID under previous versions of the MSGP?
Yes

SPDES ID
NYR00G479

Eligibility Information

1. Does your facility meet all eligibility requirements listed in Part I.B of the MSGP to gain coverage under this general permit?
Yes

2. Does your facility conduct any activities listed in Part I.C of the SPDES Multi-Sector General Permit which would make your facility ineligible for coverage under this general permit?
No

3. Has a Stormwater Pollution Prevention Plan (SWPPP) been prepared for this facility in accordance with the requirements of the MSGP GP-0-23-001?
Yes

4. Where will the SWPPP be located?
On site at the facility

Waterbody Information (1 of 1)

Waterbody locator
Please use the stormwater interactive mapper to find the name of the waterbody. Start to type the name in the dropdown box to get to the waterbody name. The map is also used to answer other questions on this page.
Stormwater Interactive Map

1. Provide the name of the nearest surface waterbody into which site runoff will discharge.
Mohawk River/NYS Barge Canal, Main Stem - 1201-0092

2. Has the surface waterbody been identified as an impaired waterbody on the CWA 303(D) list or in a watershed for which a Total Maximum Daily Load (TMDL) strategy has been approved?
Yes

2A. Is the pollutant(s) causing the impairment a pollutant of concern included in the benchmarks and/or effluent limitations which the facility is subject to in Part VII of the MSGP?
No

3. Does site runoff enter a Municipal Separate Storm Sewer System (MS4) including roadside drains, swales, ditches, culverts, etc.?
No

Outfall Information

1. What is the facilities primary SIC Code?
3484 - Small Arms

2. Are there other SIC codes?
Yes

2A. Additional SIC Codes

SIC Code
3499 - Fabricated Metal Products, Not Elsewhere Classified

3. Does the facility fall under sectors A, C, D, E, J, K, L, O or S?
No

Outfall and Sector Information

Outfall #	SIC and Sector Codes	EPA Point Source	Acres	Latitude	Longitude
001	3484-AA	N	8.88	43.013	-75.032
002	3484-AA	N	12.53	43.014	-75.035

4. Is a Representative Outfall Waiver being requested in accordance with Part IV.G? If the facility currently has a waiver, to continue the waiver, answer yes.
Yes

Representative Outfall Information (1 of 1)

Representative Outfall: `RO_Number`

1. Are substantially identical industrial activities being conducted in the areas discharging to the outfall that is being sampled and the outfall(s) for which a sampling waiver is being requested?
Yes

2. Are similar stormwater controls being implemented in the drainage area(s) discharging to the outfall being sampled and the outfall(s) for which the waiver is being claimed?
Yes

3. Do any of the outfalls for which the waiver is being claimed discharge to an impaired waterbody where the cause of the impairment is a pollutant of concern included in the benchmarks and/or effluent limitations to with the facility is subject to in Part VII of the MSGP?
No

Representative Outfall

Representative Outfall Number	Drainage Area (Ac)	Impervious Area (Ac)	Area of Exposed Materials (Ac)	Level of Industrial Activity
002	12.53	9.89	0.85	High

Represented Outfalls

Outfall #	Drainage Area (Ac)	Impervious Area (Ac)	Area of Exposed Materials (Ac)	Level of Industrial Activity
001	8.88	7.02	0.03	High

4. Provide a short description of why the outfall chosen as a representative outfall represents the worst case scenario (e.g. more industrial activity in the drainage area, more impervious area, etc.)
Outfall 001(East side of the facility) and Outfall 002(West side of the facility) have very similar and approximate equal exposure to potential stormwater contamination sources, including material storage racks, load/unload facilities, scrap materials, fork truck traffic and vehicle roadways. However, Outfall 001 is a sewer manhole located in the middle of an adjacent village street, is difficult to safely access and receives stormwater contribution from upstream village sewers. Outfall 002 is limited to only RemArms flow and is accessible within the facility perimeter and serves a slightly larger and slightly more impervious drainage area. Outfall 002 has a drainage area of 12.53 acres, impervious area of 9.89 acres and an area of exposed materials of 0.85 acres with a high level of industrial activity.

CERTIFICATION

The MSGP Owner/Operator has read and understands the MSGP as it pertains to permit requirements as well as the timeframes for compliance set forth in the permit.
Yes

I am a member of the corporation's executive team, a partner in the partnership, the sole proprietor of the business, or the ranking elected official of the municipality and will be submitting under my name.
No

As a representative of the MSGP covered facility, you cannot sign the Notice of Intent. Please download the certification form from the link below. Have the Corporate Executive, Partner, Ranking Elected Official or Principal Executive Officer complete and sign the certification form. Upload form to your computer and attach to this NOI.
This certification form must be signed and uploaded every time this form is submitted, unless a Corporate Executive Officer, Ranking Elected Official, Partner or Sole Proprietor is going to electronically sign and submit the form.
Certification Form

Attach completed certification form.
MSGP Certification Form.pdf - 05/05/2023 12:16 PM
Comment
NONE PROVIDED

Attachments

Date	Attachment Name	Context	User
5/5/2023 12:16 PM	MSGP Certification Form.pdf	Attachment	Steven Taylor

NEW YORK STATE DEPARTMENT OF ENVIRONMENTAL CONSERVATION

Division of Water
625 Broadway, Albany, New York 12233-3500
P: (518) 402-8233 | F: (518) 402-9029
www.dec.ny.gov

Owner/Operator Certification Form for eReports

SPDES Multi-Sector General Permit for Stormwater Discharges Associated with Industrial Activity (GP-0-23-001)

Instructions
Please review Appendix G.10 before signing this form. A signature by an unauthorized person will delay permit coverage for your facility.

This form must be signed by one of the following:

1. For a corporation: by a responsible corporate officer
2. For a partnership: by a general partner
3. For a sole proprietorship: by the proprietor
4. For a municipality, state, federal or other public agency: by a principal executive officer or ranking elected official

Facility Name: RemArms, LLC

eReport Submission Number: HPT-DDFP-ZYYSV

Owner/Operator Certification

I certify under penalty of law that this document and all attachments were prepared under my direction or supervision in accordance with a system designed to assure that qualified personnel properly gathered and evaluated the information submitted. Based on my inquiry of the person or persons who manage the system, or those persons directly responsible for gathering the information, the information submitted is, to the best of my knowledge and belief, true, accurate, and complete. I am aware that there are significant penalties for submitting false information, including the possibility of fine and imprisonment for knowing violations.

Robert Skinner	VP Operations	RemArms, LLC
Name (please print or type)	Title	Organization



Signature	05/05/2023
	Date

Submission Complete

Multi-Sector General Permit (MSGP) Notice of Intent GP-0-23-001

Alternate Identifier NYR00G479 Submission HPT-DDFP-ZYYSV Revision 1 Form Version 1.2

Taylor, Steven

From: eBusiness Portal Notification <ebusresp@gw.dec.state.ny.us>
Sent: Friday, May 5, 2023 12:18 PM
To: Taylor, Steven
Subject: [EXTERNAL] Submission HPT-DDFP-ZYYSV Provided to NYSDEC

****EXTERNAL EMAIL: Use caution with links and attachments.****
Steven,

New York State Department of Environmental Conservation is pleased to inform you that your Multi-Sector General Permit (MSGP) Notice of Intent GP-0-23-001 **submission was received**. The reference number for this submission is **HPT-DDFP-ZYYSV**. At any time, you can review the details and status of this submission. For reference, a read-only version of this submission is archived and can be downloaded from the Submission Overview (submission reference number link above).

Thank you,
New York State Department of Environmental Conservation
Division of Water
Email Stormwater MSGP: MSGPcompliance@dec.ny.gov
Phone Number: 518-402-8177

LSL Life Science Laboratories, Inc.

Steven Taylor, EHS Manager
RemArms LLC
14 Hoefler Avenue
Ilion, NY 13357

Phone: (315) 895-3228
FAX: (315) 895-3452
Authorization: PO 03122021LSL

Laboratory Analysis Report

Prepared For

RemArms LLC

Client Project ID:

Task 2 Quarterly

LSL Project ID: **2400590**

Receive Date/Time: 01/11/24 15:50

Life Science Laboratories, Inc. warrants, to the best of its knowledge and belief, the accuracy of the analytical test results contained in this report, but makes no other warranty, expressed or implied, especially no warranties of merchantability or fitness for a particular purpose. By the Client's acceptance and/or use of this report, the Client agrees that LSL is hereby released from any and all liabilities, claims, damages or causes of action affecting or which may affect the Client as regards to the results contained in this report. The Client further agrees that the only remedy available to the Client in the event of proven non-conformity with the above warranty shall be for LSL to re-perform the analytical test(s) at no charge to the Client. The data contained in this report are for the exclusive use of the Client to whom it is addressed, and the release of these data to any other party, or the use of the name, trademark or service mark of Life Science Laboratories, Inc. especially for the use of advertising to the general public, is strictly prohibited without express prior written consent of Life Science Laboratories, Inc. This report may only be reproduced in its entirety. No partial duplication is allowed. The Chain of Custody and the Sample Receipt documents submitted with these samples are considered by LSL to be an appendix of this report and may contain data qualifiers and specific information that pertains to the samples included in this report. The analytical result(s) in this report are only representative of the sample(s) submitted for analysis. LSL makes no claim of a sample's representativeness, or integrity, if sampling was not performed by LSL personnel.

LSL Central Lab
5854 Butternut Drive
East Syracuse, NY 13057
Tel. (315) 445-1900
Fax (315) 445-1104
NYS DOH ELAP #10248

LSL North Lab
131 St. Lawrence Avenue
Waddington, NY 13694
Tel. (315) 388-4476
Fax (315) 388-4061
NYS DOH ELAP #10900

LSL Finger Lakes Lab
16 N. Main St., PO Box 424
Wayland, NY 14572
Tel. (585) 213-4090
Fax (585) 213-4192
NYS DOH ELAP #11667

LSL Southern Tier Office
Cuba, NY
Tel. (585) 209-4032

LSL MidLakes Office
Canandaigua, NY
Tel. (585) 728-3320

Reviewed by: Rachel Bolanowski, QA *Date:* 2-1-24

A copy of this report was sent to:

Date Printed: 2/1/24

-- LABORATORY ANALYSIS REPORT --

RemArms LLC Ilion, NY

Sample ID: Rem Arms Comp. **LSL Sample ID:** 2400590-001

Location:

Sampled: 01/11/24 9:00 **Sampled By:** BT

Sample Matrix: NPW

Analytical Method / Analyte	Result	Units	Prep Method	Prep Date	Analysis Date & Time	Analyst Initials
(1) EPA 200.7, Rev. 4.4 (1994) Metals			EPA 200.2			
Please refer to the next page						MT
(1) EPA 200.8, Rev. 5.4 Metals			EPA 200.2			
Please refer to the next page						MT
(1) EPA 245.1, Rev. 3.0 (1994) Mercury			EPA 245.1, Rev. 3.0 (1994)			
Please refer to the next page						ES

Analysis performed at: *(1) LSL Central Lab, (2) LSL North Lab, (3) LSL Finger Lakes Lab*

Life Science Laboratories, Inc.
5854 Butternut Drive
East Syracuse , NY 13057 (315) 445-1900

Analytical Results

StateCertNo: 10248

CLIENT: Life Science Labs-LIMS
Project: Remington Arms Co
Location:
W Order: 2400590
Matrix: NPW

Lab ID: 2400590-001A
Client Sample ID: *Rem Arms Comp.*
Collection Date: 01/11/24 9:00
Date Received: 01/11/24 15:50

Analyte	Result	Qual	PQL	Units	DF	Date Analyzed
MERCURY			**EPA 245.1, Rev. 3.0 (1994)**			**(EPA 245.1, REV. 3.0 (**
Mercury	ND		0.00020	mg/L	1	01/30/24 10:25
TOTAL METALS BY ICP			**EPA 200.7,Rev.4.4(1994)**			**(EPA 200.2)**
Arsenic	ND		0.010	mg/L	1	01/25/24 13:51
Barium	0.31		0.10	mg/L	1	01/25/24 13:51
Chromium	ND		0.010	mg/L	1	01/25/24 13:51
Copper	0.015		0.010	mg/L	1	01/25/24 13:51
Iron	1.3		0.050	mg/L	1	01/25/24 13:51
Lead	ND		0.010	mg/L	1	01/25/24 13:51
Molybdenum	ND		0.010	mg/L	1	01/25/24 13:51
Selenium	ND		0.010	mg/L	1	01/25/24 13:51
Silver	ND		0.010	mg/L	1	01/25/24 13:51
Zinc	ND		0.020	mg/L	1	01/25/24 13:51
METALS BY ICPMS			**EPA 200.8,Rev.5.4 (1994)**			**(EPA 200.2)**
Cadmium	ND		0.0010	mg/L	1	01/26/24 12:21
Nickel	0.0053		0.0010	mg/L	1	01/26/24 12:21

Qualifiers:

*	Value may exceed the Acceptable Level	B	Analyte detected in the associated Method Blank
E	Value exceeds the instrument calibration range	H	Holding times for preparation or analysis exceeded
J	Analyte detected below the PQL	ND	Not Detected at the Practical Quantitation Limit (PQL)
P	Prim./Conf. column %D or RPD exceeds limit	S	Spike Recovery outside accepted recovery limits

-- LABORATORY ANALYSIS REPORT --

RemArms LLC Ilion, NY

Sample ID: Rem Arms Comp of 3 Grabs **LSL Sample ID:** 2400590-002

Location:

Sampled: 01/10/24 14:15 **Sampled By:** BT

Sample Matrix: NPW

Analytical Method / Analyte	Result	Units	Prep Method	Prep Date	Analysis Date & Time	Analyst Initials
(1) EPA 335.4, Rev. 1.0 (1993) Amenable Cyanide						
Cyanide, Amenable	<0.01	mg/L			1/18/24	MV
(1) EPA 335.4, Rev. 1.0 (1993) Total Cyanide						
Cyanide, Total	<0.01	mg/L			1/18/24	MV

Analysis performed at: *(1) LSL Central Lab, (2) LSL North Lab, (3) LSL Finger Lakes Lab*

Life Science Laboratories, Inc.
5854 Butternut Drive
East Syracuse, NY 13057
Phone # (315) 445-1900 Telefax # (315) 445-1104

Chain of Custody Record

2400590

Contact Person:

LSL Project #: RemArmsLLC 7805

Due Date:

Client: Rem Arms Co Phone # (315) 895-3228

Address: 14 Hoefler Ave Telefax # (315) 895-3492

Ilion, NY 13357

Client's Site I.D.:

Task 2

Authorization:

Client's Project I.D.: Quarterly

LSL Sample Number	Client's Sample Identifications	Sample Date	Sample Time	Type grab	Type comp.	Matrix	Preserv. Added	Containers #	Containers size/type	Analyses	Preserv. Check
cc1A	Rem Arms	1-11-24	9am		✓	NPW	HNO_3	1	250 mL	Cd, Cr, Cu, Pb, Mo, Ni, Ag, Zn	<2 OK
										(Ni, Cd) LL	
										(As, Ba, Fe, Hg, Se)	
		1-10-24	9am	✓		NPW	Ascor./NaOH	1	250 mL	CN (T&A)	>12 OK
		1-10-24	1pm	✓							
cc2A		1-10-24	2:15pm	✓							

Notes and Hazard identifications:

Samples in cooler on ice

*Jan & July only

Samples Received On Ice 6.3°C

Custody Transfers

		Date	Time
Sampled By: Ben Tinker	Received By:	1-10-24 / 1-11-24	See above
Relinquished By: Ben Tinker	Received By: Bell Donaldson HUSH 1410	1-11-24	10:32 am
Relinquished By: Bell Donaldson	Received for Lab By:	1/11/24	1550

Shipment Method:

Samples Received Intact: Y N

Life Science Laboratories, Inc.

Steven Taylor, EHS Manager
RemArms LLC
14 Hoefler Avenue
Ilion, NY 13357

Phone: (315) 895-3228
FAX: (315) 895-3452
Authorization: PO 03122021LSL

Laboratory Analysis Report Prepared For RemArms LLC

Client Project ID:
Semi-annual Task 3

LSL Project ID: **2400589**

Receive Date/Time: 01/11/24 15:50

Life Science Laboratories, Inc. warrants, to the best of its knowledge and belief, the accuracy of the analytical test results contained in this report, but makes no other warranty, expressed or implied, especially no warranties of merchantability or fitness for a particular purpose. By the Client's acceptance and/or use of this report, the Client agrees that LSL is hereby released from any and all liabilities, claims, damages or causes of action affecting or which may affect the Client as regards to the results contained in this report. The Client further agrees that the only remedy available to the Client in the event of proven non-conformity with the above warranty shall be for LSL to re-perform the analytical test(s) at no charge to the Client. The data contained in this report are for the exclusive use of the Client to whom it is addressed, and the release of these data to any other party, or the use of the name, trademark or service mark of Life Science Laboratories, Inc. especially for tbe use of advertising to the general public, is strictly prohibited without express prior written consent of Life Science Laboratories, Inc. This report may only be reproduced in its entirety. No partial duplication is allowed. The Chain of Custody and the Sample Receipt documents submitted with these samples are considered by LSL to be an appendix of this report and may contain data qualifiers and specific information that pertains to the samples included in this report. The analytical result(s) in this report are only representative of the sample(s) submitted for analysis. LSL makes no claim of a sample's representativeness, or integrity, if sampling was not performed by LSL personnel.

LSL Central Lab
5854 Buttemut Drive
East Syracuse, NY 13057
Tel. (315) 445-1900
Fax (315) 445-1104
NYS DOH ELAP #10248

LSL North Lab
131 St. Lawrence Avenue
Waddington, NY 13694
Tel. (315) 388-4476
Fax (315) 388-4061
NYS DOH ELAP #10900

LSL Finger Lakes Lab
16 N. Main St., PO Box 424
Wayland, NY 14572
Tel. (585) 213-4090
Fax (585) 213-4192
NYS DOH ELAP #11667

LSL Southern Tier Office
Cuba, NY
Tel. (585) 209-4032

LSL MidLakes Office
Canandaigua, NY
Tel. (585) 728-3320

This report was reviewed by: Richard Blaw, QA *Date:* 1.25.24

A copy of this report was sent to:

Date Printed: 1/24/24

-- LABORATORY ANALYSIS REPORT --

RemArms LLC Ilion, NY

Sample ID: Rem Arms Grab **LSL Sample ID:** 2400589-001
Location: Task 3
Sampled: 01/10/24 9:00 **Sampled By:** BT
Sample Matrix: NPW

Analytical Method / Analyte	Result	Units	Prep Method	Prep Date	Analysis Date & Time	Analyst Initials
(1) To be composited for inorganic analysis						
Sample Composited in Lab						

Sample ID: Rem Arms Grab **LSL Sample ID:** 2400589-002
Location: Task 3
Sampled: 01/10/24 11:00 **Sampled By:** BT
Sample Matrix: NPW

Analytical Method / Analyte	Result	Units	Prep Method	Prep Date	Analysis Date & Time	Analyst Initials
(1) To be composited for inorganic analysis						
Sample Composited in Lab						

Sample ID: Rem Arms Grab **LSL Sample ID:** 2400589-003
Location: Task 3
Sampled: 01/10/24 13:00 **Sampled By:** BT
Sample Matrix: NPW

Analytical Method / Analyte	Result	Units	Prep Method	Prep Date	Analysis Date & Time	Analyst Initials
(1) To be composited for inorganic analysis						
Sample Composited in Lab						

Sample ID: Rem Arms Grab **LSL Sample ID:** 2400589-004
Location: Task 3
Sampled: 01/11/24 9:00 **Sampled By:** BT
Sample Matrix: NPW

Analytical Method / Analyte	Result	Units	Prep Method	Prep Date	Analysis Date & Time	Analyst Initials
(1) To be composited for inorganic analysis						
Sample Composited in Lab						

Sample ID: Rem Arms Comp of 4 Grabs **LSL Sample ID:** 2400589-005
Location:
Sampled: **Sampled By:**
Sample Matrix: NPW

Analytical Method / Analyte	Result	Units	Prep Method	Prep Date	Analysis Date & Time	Analyst Initials
(1) EPA 420.1 (Rev. 1978) Recoverable Phenolics ML						
Phenolics, Total Recoverable	<0.05	mg/L			1/19/24	RB

Analysis performed at: *(1) LSL Central Lab, (2) LSL North Lab, (3) LSL Finger Lakes Lab*

-- LABORATORY ANALYSIS REPORT --

RemArms LLC Ilion, NY

Sample ID:	**Rem Arms Comp**	**LSL Sample ID:**	**2400589-006**
Location:	Task 3		
Sampled:	01/11/24 9:00 **Sampled By:** BT		
Sample Matrix:	NPW		

Analytical Method / Analyte	Result	Units	Prep Method	Prep Date	Analysis Date & Time	Analyst Initials
(1) SM 4500-S2- F-2011 Total Sulfide						
Sulfide	<1	mg/L			1/16/24	RB

Analysis performed at: *(1) LSL Central Lab, (2) LSL North Lab, (3) LSL Finger Lakes Lab*

Life Science Laboratories, Inc.
5854 Butternut Drive
East Syracuse, NY 13057

Chain of Custody Record

2400589

Phone # (315) 445-1900 Telefax # (315) 445-1104

Contact Person:

LSL Project #: RemArmsLLC

Due Date: 7805

Client: Rem Arms Co Phone # (315) 895-3228

Address: 14 Hoefler Ave Telefax # (315) 895-3492

Ilion, NY 13357

Client's Site I.D.:

Task 3

Authorization:

Client's Project I.D.: Semi- annual

LSL Sample Number	Client's Sample Identifications	Sample Date	Sample Time	Type grab	Type comp.	Matrix	Preserv. Added	Containers #	Containers size/type	Analyses	Preserv. Check
001A	Rem Arms	1-10-24	9am	✓		NPW	H_2SO_4	1	250 mL (g)	*Total Recoverable Phenols, ML*	<2 OK
002A		1-10-24	11am	✓			H_2SO_4	1	250 mL (g)	*Total Recoverable Phenols, ML*	"
003A		1-10-24	1pm	✓			H_2SO_4	1	250 mL (g)	*Total Recoverable Phenols, ML*	"
004A		1-11-24	9am	✓			H_2SO_4	1	250 mL (g)	*Total Recoverable Phenols, ML*	"
005 comp											
		1-10-24	9am	✓		NPW	ZnAcetate/NaOH	1	500 mL	Sulfide	>9 OK
		1-10-24	1pm	✓							
006A		1-11-24	9am	✓							
										* 4 grabs to be composited in lab*	

Notes and Hazard identifications:

Samples Received On Ice 6.3°C

Custody Transfers

		Date	Time
Sampled By: Ben Tinker	Received By:	1-10-24 1-11-24	See above
Relinquished By: Ben Tinker	Received By: Bill Donaldson 1-11-24 1400	1-11-24	10:32am
Relinquished By: Bill Donaldson	Received for Lab By:	1/11/24	1550

Shipment Method: Samples Received Intact: Y N

NEW YORK STATE DEPARTMENT OF ENVIRONMENTAL CONSERVATION

Division of Environmental Permits, Region 6
207 Genesee Street, Utica, NY 13501-2885
P: (315)793-2554 F: (315) 793-2748
www.dec.ny.gov

January 5, 2024

Mr. Steven Taylor
RemArms, LLC
14 Hoefler Avenue
Ilion, New York 13357

Also sent via e-mail to: steven.taylor@remarms.com

RE: RemArms, LLC, DEC Facility ID # 6-2128-00019
Remington Steam Plant, DEC Facility ID # 6-2128-00041

Dear Steven Taylor:

It has come to our attention that RemArms, LLC will be relocating its manufacturing processes out of state and no longer operating at the current facility located at 14 Hoefler Avenue in the Village of Ilion, Herkimer County, New York. RemArms, LLC currently holds six (6) permits issued for the facility located at 14 Hoefler Avenue, and one (1) permit issued for the Steam Plant located at 11 Remington Avenue.

RemArms, LLC currently holds the following New York State Department of Environmental Conservation (DEC) permits and registrations:

- Division of Water, State Pollutant Discharge Elimination System (SPDES) permit NY0005282, expiring March 31, 2028;
- Division of Water, Multi-Sector General Permit (MSGP) NYR00A796, currently active
- Division of Water, Water Withdrawal permit 11,830, expiring March 25, 2025;
- Division of Air, Air State Facility (ASF) permit 6-2128-00019/00373, expiring April 28, 2025
- Division of Environmental Remediation, Chemical Bulk Storage (CBS) permit 6-000054, expiring October 12, 2024; and
- Division of Environmental Remediation, Petroleum Bulk Storage (PBS) permit 6-120618. expiring October 12, 2025.

The site is subject to New York State Hazardous Waste management requirements found in 6 New York Code Rules and Regulations Part 370 series. There are no Treatment, Storage or Disposal permits held by the company at this time.

The ***Remington Steam Plant*** has one (1) current DEC operating permit:

- Division of Water, SPDES permit NY0245097, expiring December 31, 2026.

Notification must be made to the DEC for all permits and registrations that will be closed, or transferred to the building owners, Roundhill Group, LLC. Please complete and return the accompanying permit transfer form for any permits or registrations that will be transferred to Roundhill Group, LLC. A post closure inspection is required for both facilities if permits and registrations will be closed because of RemArms, LLC's relocation. If the latter is the case, please respond with dates for a DEC inspection that will fit RemArms, LLC's schedule after production has ceased and prior to vacating the premises.

Please feel free to contact me at 315-793-2740 should you have any questions.

Sincerely,

Todd J. Phillips

Digitally signed by Todd J. Phillips
Date: 2024.01.05 14:39:29 -05'00'

Todd J. Phillips
Deputy Regional Permit Administrator
todd.phillips@dec.ny.gov

ecc: R. Young, Regional Director Region 6 Watertown
J. Dougherty, Regional Attorney, Watertown
G. McCullouch, Regional Engineer, Watertown
J. Hart, Regional Permit Administrator, Watertown
M. Duffany, Regional Water Engineer, Watertown
J. Cook, Regional Air Engineer, Watertown
C. Weil, DAR, Utica
D. Hayes, DOW, Utica
D. Storandt, DER, Watertown
S. Harrison, DMM, Utica
J. Rogers, DMM, Watertown

File

NEW YORK STATE OF OPPORTUNITY. | **Department of Environmental Conservation**

Application For Permit Transfer and Application for Transfer of Pending Application

NOTE: Please read ALL instructions before completing this application. Please TYPE or PRINT clearly in ink.

PART 1 - TRANSFEREE (New Owner/Operator/Lessee/Applicant) Completes:

1. List Permit Number(s) And Their Effective And Expiration Dates:

List Pending Application Number(s):

2. Name Of Transferee:

Telephone Number (Daytime): ( )

Transferee is a/an: (check all that apply)
☐ Owner ☐ Operator ☐ Lessee ☐ Applicant

Mailing Address:

Email:

If other than an individual, provide Taxpayer ID Number:

Post Office City, State, Zip Code:

3. Name Of Facility/Project:

Location (or Street Address, P.O. City, State, Zip Code, if applicable):

Town / Village / City: County:

4. Facility Contact Name:

Telephone Number (Daytime): ( )

Mailing Address:

Email:

Post Office City, State, Zip Code:

5. Has Work Begun On The Project?
Yes ☐ No ☐ If "No," proposed starting date: _____ Approximate completion date: _____
If there will be any modifications to the current or proposed operation or construction, the transferee must attach a statement specifying the details.

6. CERTIFICATION: This certifies that the Transferee seeks to be the legally responsible party for operations or project development either authorized by the permits identified above or proposed in applications identified above. The Transferee has a copy of the permit(s) and/or application(s) and understands and will comply with all conditions in the referenced permit(s) and supports the content of referenced application(s). Facility operations/project scope/discharges/emissions will remain the same as authorized or as proposed in pending applications. Further, I hereby affirm that under penalty of perjury that information provided on this form and all attachments submitted herewith is true to the best of my knowledge and belief. False statements made herein are punishable as a Class A misdemeanor pursuant to Section 210.45 of the Penal Law.

Printed Name and Title of Transferee _____

Signature of Transferee _____ Date _____

PART 2 - TRANSFEROR (Present or Former Owner/Operator/Lessee/Applicant) Completes:

1. Name Of Transferor:

Telephone Number (Daytime): ( )

If other than an individual, provide Taxpayer ID Number:

Mailing Address:

Email:

Post Office City, State, Zip Code:

2. Name Of Facility/Project, if different from Facility Name in Part 1:

3. CERTIFICATION: This certifies that ownership, operation, or a lease for the facility identified in Part 1 of this form ☐ will be / ☐ was conveyed to the party identified as the Transferee on _____ (date). I affirm that this conveyance includes the rights and obligations of the permits, approvals, or applications identified above.

Printed Name and Title of Transferor _____

Signature of Transferor _____ Date _____

PART 3 - PERMIT TRANSFER VALIDATION SECTION - Department Of Environmental Conservation Completes:

FOR DEC USE ONLY

☐ Transfer of permit approved, effective as of _____. Transferee subject to conditions of original permit, without exception.
☐ Transfer of permit approved, with the following modifications or contingencies related to this Permit Transfer:

_____

_____

_____

_____

_____

☐ See attached revised permit page(s): _____
☐ Transfer of application approved. See attached for additional information required.
☐ Transfer denied, new application required. Please complete the enclosed permit application and return it to the undersigned Regional Permit Administrator at the address listed on the reverse side of this form.

_____ _____ _____

NYSDEC PERMIT ADMINISTRATOR SIGNATURE DATE

copies to:

FOR DEC USE ONLY

(rev. 8/16)

Application for Permit Transfer and Application for Transfer of Pending Application

General Instructions

This form is to be used for transferring valid permits and pending applications for permit from a present permit holder or applicant (Transferor) to another party taking responsibility as a permittee or applicant (Transferee).

Legally Responsible Party means a permittee lawfully accountable for undertaking a permitted action in accordance with the provisions and conditions of a permit, or an applicant lawfully accountable for the content of an application.

The Transferee (New Owner/Operator/Lessee/Applicant) must:


1. Complete Part 1 of this application form.
2. Have Part 2 of this applicant form completed by the Transferor (former Owner/Operator/Lessee/Applicant). If the information requested in Part 2 cannot be obtained, the Transferee must attach a statement giving the reason(s).
3. Submit completed application form to the Regional Permit Administrator, Division of Environmental Permits, at the appropriate office of the department (see map below).

Other Instructions

4. Applications by a Corporation shall be signed by a member of the board of directors or a "high managerial agent" of the corporation as that term is defined in the § 20.20 of the Penal Law; a Partnership by a general partner; a Sole Proprietorship by the proprietor; a Municipality or Public Corporation by the duly authorized principal executive officer; and a State Agency by a person duly designated by the commissioner or other agency head. Applications by a Limited Liability Company shall be signed by a member or manager in accordance with the LLC's articles of organization as filed with the Secretary of State.
5. If other than the owner makes application, written consent of the owner to use the property/facility must accompany the application.
6. The Transferee is responsible for obtaining any other required federal, state or local permits.
7. The department may request additional information in accordance with the Record of Compliance Enforcement Guidance Memorandum, or with regard to financial assurance guaranties.
8. If available, attach a copy of the first page of the permit(s) requested for transfer.

Contact the Regional Permit Administrator, Division of Environmental Permits, at the appropriate office of the department, as given below, for assistance regarding any of the above requirements.

NYS Department of Environmental Conservation
www.dec.ny.gov

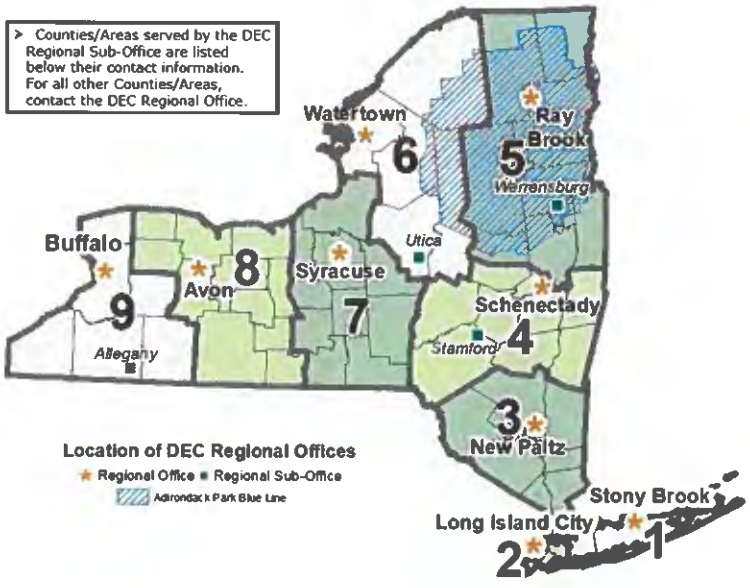

NYS DEC REGION 1
Regional Permit Administrator
SUNY @ Stony Brook
50 Circle Road
Stony Brook, NY 11790-3409
631-444-0365 fax: 631-444-0360
email: DEP.R1@dec.ny.gov

NYS DEC REGION 2
Regional Permit Administrator
1 Hunter's Point Plaza
47-40 21st Street
Long Island City, NY 11101-5407
718-482-4997 fax: 718-482-4975
email: DEP.R2@dec.ny.gov

NYS DEC REGION 3
Regional Permit Administrator
21 South Putt Corners Road
New Paltz, NY 12561-1620
845-256-3054 fax: 845-255-4659
email: DEP.R3@dec.ny.gov

NYS DEC REGION 4
Regional Permit Administrator
1130 North Westcott Road
Schenectady, NY 12306-2014
518-357-2069 fax: 518-357-2460
email: DEP.R4@dec.ny.gov

NYS DEC REGION 4 Sub-Office
Regional Permit Administrator 65561
State Highway 10
Stamford, NY 12167-9503
607-652-7741 fax: 607-652-2342
email: DEP.R4@dec.ny.gov
‣ For Delaware and Otsego Counties

NYS DEC REGION 5
Regional Permit Administrator
PO Box 296
1115 NYS Route 86
Ray Brook, NY 12977-0296
518-897-1234 fax: 518-897-1394
email: DEP.R5@dec.ny.gov

NYS DEC REGION 5 Sub-Office
Regional Permit Administrator 232
Golf Course Rd
Warrensburg, NY 12885-1172
518-623-1282 fax:518-623-3603
email: DEP.R5@dec.ny.gov
‣ For Fulton, Saratoga, Warren, and Washington Counties

NYS DEC REGION 6
Regional Permit Administrator
Dulles State Office Building
317 Washington Street Watertown, NY 13601-3787
315-785-2245 fax: 315-785-2242
email: DEP.R6@dec.ny.gov

NYS DEC REGION 6 Sub-Office
Regional Permit Administrator
Utica State Office Building
207 Genesee Street, Room 1404
Utica, NY 13501-2885
315-793-2555 fax: 315-793-2748
email: DEP.R6@dec.ny.gov
‣ For Herkimer, and Oneida Counties

NEW YORK STATE | Department of Environmental Conservation

NYS DEC REGION 7
Regional Permit Administrator 615
Erie Blvd West, Room 206
Syracuse, NY 13204-2400
315-426-7438 fax: 315-426-7425
email: DEP.R7@dec.ny.gov

NYS DEC REGION 8
Regional Permit Administrator 6274
East Avon - Lima Road
Avon, NY 14414-9519
585-226-5400 fax: 585-226-2830
email: DEP.R8@dec.ny.gov

NYS DEC REGION 9
Regional Permit Administrator 700
Delaware Avenue
Buffalo, NY 14209
716-851-7165 fax: 716-851-7168
email: DEP.R9@dec.ny.gov

NYS DEC REGION 9 Sub-Office
Regional Permit Administrator 182 East Union, Suite 3
Allegany, NY 14706-1328
716-372-0645 fax: 716-372-2113
email: DEP.R9@dec.ny.gov
‣ For Allegany, Cattaraugus, and Chautauqua Counties

PBS Number
6-120618

New York State Department of Environmental Conservation
PETROLEUM BULK STORAGE CERTIFICATE

625 Broadway, 11th Floor, Albany, NY 12233-7020 Phone: 518-402-9553

Region 6 NYSDEC - PBS Unit
317 Washington Street
Watertown, NY 13601-3787
(315) 793-2554

TANK NUMBER	TANK SUBPART	TANK CATEGORY	TANK LOCATION	DATE INSTALLED	TANK TYPE	PRODUCT STORED	CAPACITY (GALLONS)	
005	4	1	Aboveground - in contact with soil	01/01/1970	Steel/Carbon Steel/Iron	waste oil/used oil	9,717	*
009	4	2	Aboveground on saddles, legs, stilts, rack or cradle	05/01/2013	Steel/Carbon Steel/Iron	kerosene [#1 fuel oil] (on-site consumption)	120	*
010M-101	4	2	Aboveground on saddles, legs, stilts, rack or cradle	02/01/1993	Steel/Carbon Steel/Iron	diesel	230	*
059	4	2	Aboveground on saddles, legs, stilts, rack or cradle	08/01/1997	Steel/Carbon Steel/Iron	gasoline	1,000	*
061	4	2	Aboveground on saddles, legs, stilts, rack or cradle	09/01/2002	Steel/Carbon Steel/Iron	diesel	500	*
062	4	2	Aboveground on saddles, legs, stilts, rack or cradle	12/31/2002	Steel/Carbon Steel/Iron	diesel	300	*

*** Tank requires monthly visual inspections and may need documented internal inspections as described in 6NYCRR Section 613-4.3.**

FACILITY NAME AND ADDRESS:
REMARMS, LLC
14 HOEFLER AVENUE
ILION, NY 13357

Facility Operator: REMARMS, LLC

Emergency Contact Name: SCOTT SOURA
Emergency Contact Phone Number: (755) 781-9637

FACILITY (PROPERTY) OWNER:
ROUNDHILL GROUP, LLC
888 SOUTHEAST 3RD AVE., SUITE 500
FT. LAUDERDALE, FL 33316

Tank Owner Name:
Same as Property Owner

Facility Phone Number
315-895-3200

MAILING CORRESPONDENCE:
STEVEN TAYLOR
REMINGTON ARMS COMPANY, INC.
14 HOEFLER AVENUE
ILION, NY 13357

ISSUED BY: Commissioner
Basil Seggos
PBS NUMBER: 6-120618
DATE ISSUED: 07/27/2021
EXPIRATION DATE: 10/12/2025
FEE PAID: $500.00

As the owner of this facility and/or the tanks at this facility, the receipt, posting, and use of this certificate is an acknowledgement that I am responsible to the extent required by law for ensuring that this facility is in compliance with all regulations for the bulk storage of petroleum including those regarding equipment requirements, inspections, handling procedures, recordkeeping, registration requirements, providing advanced notice to the Department of major changes to a tank system, spill reporting, and all other applicable requirements. Violations may be punishable as a criminal offense and/or a civil violation in accordance with applicable state and federal law.

This registration certificate must be kept current and conspicuously posted at this facility at all times. Posting must be at the tank, at the entrance of the facility, or the main office where the storage tanks are located.

Spills must be reported to the DEC within two hours (1-800-457-7362).

7-28-21
Signature of Facility Owner/Authorized Representative — Date

BOB SKINNER, PLANT MANAGER
Printed Name and Title of Facility Owner/Authorized Representative

Print Date: 7/28/2021

THIS REGISTRATION CERTIFICATE IS NON-TRANSFERABLE

PBS Number
6-120618

New York State Department of Environmental Conservation
PETROLEUM BULK STORAGE CERTIFICATE

625 Broadway, 11th Floor, Albany, NY 12233-7020 Phone: 518-402-9553

Region 6 NYSDEC - PBS Unit
317 Washington Street
Watertown, NY 13601-3787
(315) 793-2554

TANK NUMBER	TANK SUBPART	TANK CATEGORY	TANK LOCATION	DATE INSTALLED	TANK TYPE	PRODUCT STORED	CAPACITY (GALLONS)

PBS regulations are available at http://www.dec.ny.gov/docs/remediation_hudson_pdf/part613text.pdf .

FACILITY NAME AND ADDRESS:
REMARMS, LLC
14 HOEFLER AVENUE
ILION, NY 13357

Facility Operator: REMARMS, LLC

Emergency Contact Name: SCOTT SOURA
Emergency Contact Phone Number: (755) 781-9637

ISSUED BY: Commissioner
Basil Seggos
PBS NUMBER: 6-120618
DATE ISSUED: 07/27/2021
EXPIRATION DATE: 10/12/2025
FEE PAID: $500.00

FACILITY (PROPERTY) OWNER:
ROUNDHILL GROUP, LLC
888 SOUTHEAST 3RD AVE., SUITE 500
FT. LAUDERDALE, FL 33316

Tank Owner Name:
Same as Property Owner

Facility Phone Number
315-895-3200

MAILING CORRESPONDENCE:
STEVEN TAYLOR
REMINGTON ARMS COMPANY, INC.
14 HOEFLER AVENUE
ILION, NY 13357

As the owner of this facility and/or the tanks at this facility, the receipt, posting, and use of this certificate is an acknowledgement that I am responsible to the extent required by law for ensuring that this facility is in compliance with all regulations for the bulk storage of petroleum including those regarding equipment requirements, inspections, handling procedures, recordkeeping, registration requirements, providing advanced notice to the Department of major changes to a tank system, spill reporting, and all other applicable requirements. Violations may be punishable as a criminal offense and/or a civil violation in accordance with applicable state and federal law.

This registration certificate must be kept current and conspicuously posted at this facility at all times. Posting must be at the tank, at the entrance of the facility, or the main office where the storage tanks are located.

Spills must be reported to the DEC within two hours (1-800-457-7362).

Bob Sk 7-28-21
Signature of Facility Owner/Authorized Representative Date

BOB SKINNER PLANT MANAGER
Printed Name and Title of Facility Owner/Authorized Representative

Print Date: 7/28/2021

THIS REGISTRATION CERTIFICATE IS NON-TRANSFERABLE

UNITED STATES ENVIRONMENTAL PROTECTION AGENCY
REGION 2, ECAD-WCB
21st Floor, 290 Broadway, NY, NY 10007

COMPLIANCE EVALUATION INSPECTION REPORT

Program: Traditional NPDES	**Inspection Type:** Compliance Evaluation Inspection
Permittee Name: Remington Arms Co. Inc.	**NPDES/ICIS No.:** NYR00G479; NY0245097; NY0005282
Inspection Entry Date: August 17, 2022 **Inspection Entry Time:** 10:30 AM	**Inspection Exit Date:** August 17, 2022 **Inspection Exit Time:** 1:30 PM
Facility Inspected: RemArms LLC 14 Hoefler Avenue Ilion, NY 13357	**Lat, Long:** 43.013, -75.033 **NAICS / SIC Code:** 3484, 3499
EPA Representative(s): Patrick T. Whalen, Life Scientist, USEPA Region 2, 212-637-4290, whalen.patrick@epa.gov Nicholas K. Ferreira, Life Scientist, USEPA Region 2, 212-637-4248, ferreira.nicholas.k@epa.gov	
State Representative(s): N/A	
On-Site Facility Representative(s): Steven Taylor, Environmental Health and Safety Manager, 315-895-3331	
Responsible Official: Steven Taylor, Environmental Health and Safety Manager, 315-895-3331	
Name and Signature of Inspector Patrick T. Whalen Nicholas K. Ferreira	**Agency/Office/Phone Number** USEPA/DECA/WCB/212-637-4290 USEPA/DECA/WCB/212-637-4248
Name and Signature of Management QA Reviewer Justine Modigliani, P.E.	**Agency/Office/Phone Number** USEPA/DECA/WCB/212-637-4268

INTRODUCTION

On August 17, 2022, the United States Environmental Protection Agency ("EPA") conducted a Compliance Evaluation Inspection ("CEI" or "Inspection") at Remington Arms Co. Inc. located at 14 Hoefler Avenue, Ilion, NY, (the "Site" or "Facility") to determine compliance with the New York State Department of Environmental Conservation ("NYSDEC") State Pollutant Discharge Elimination System ("SPDES") Multi-Sector General Permit ("MSGP") for Stormwater Discharges Associated with Industrial Activity (GP-0-17-004) and NYSDEC SPDES Individual Permit for cooling non-contact water discharges. The Facility conducts industrial activity under Standard Industrial Classification ("SIC") Codes 3484 (Small Arms) and 3499 (Fabricated Metal Products Except Coating) and is therefore permitted under Sector AA (Fabricated Metal Products) of the MSGP. This Facility maintains MSGP coverage under SPDES ID NYR00G479 and Individual Permit coverage under NY0005282. This facility also operates the facility located at 11 Remington Avenue, Ilion, NY, who maintain coverage under the SPDES Individual Permit NY0245097 for boiler blowdown discharges.

The Site is sloped from southwest to northeast with stormwater discharging from Outfall 1 located along the east edge of the Site and Outfall 2 located at the north edge of the Site. Stormwater flows from Outfall 1 and Outfall 2

to the Mohawk River via storm sewer. Weather conditions at the time of the inspection were, sunny, and approximately 80°F.

Upon arrival, EPA Inspector Patrick Whalen and Inspector-in-Training Nicholas Ferreira EPA presented credentials to Mr. Steven Taylor, Health and Safety Manager and held a brief opening conference to discuss the scope and goals of the Inspection.

FINDINGS & OBSERVATIONS

After the opening conference, EPA requested to review the onsite paperwork including the Stormwater Pollution Prevention Plan ("SWPPP"), Site inspection records, and monitoring and sampling reports. Mr. Taylor explained that the Site was shut down from October 2020 to April 2021 when they reopened under new management, so no records were available prior to this date. Previously, the site was covered under MSGP NYR00G479. After the paperwork review, EPA conducted a Site walkthrough.

EPA began the walkthrough at the Site office and proceeded towards the northern edge of the Site where Outfall 2 is located (DSCN1099). Mr. Taylor explained that stormwater from this outfall flowed into the Village of Ilion MS4 and then to the Mohawk River. The walkthrough continued across the site to observe the manhole at Outfall 001-2 (DSCN1100) which discharges noncontact cooling water, and Outfall 001-1, which discharges a comingled stream of stormwater and non-contact cooling water.

EPA continued the inspection through the section of the site exposed to stormwater. Various rusted metal products were located outside of Building 85 and were exposed to pooled stormwater (DSCN1102). EPA also observed rusted storage containers located outside of Building 76 (DSCN1104).

The walkthrough continued towards the hazardous waste storage building and EPA observed chemical drums sitting on pallets that were being prepared to take offsite (DSCN1105). The Site representative stated that these are removed from the Site every couple of weeks. The hazardous waste storage building is kept locked and hazardous waste drums are kept on top of pallets (DSCN1106). Within the hazardous waste storage building there is a floor drain to collect spills in the event of an emergency. Mr Taylor stated that only small amounts of hazardous waste are currently being generated.

While walking through the parking lot, EPA observed empty and rusted storage drums that were being used as a barrier to parking spaces (DSCN1107).

EPA then visited the steam plant located at 11 Remington Avenue, Ilion, New York. Mr. Taylor explained that Remington Arms is responsible for operating the plant, but much of the plant is not operational, and only supplies steam to the Remington Arms for heat in the winter. The Site representatives stated that boiler blowdown water collected the oil/water seperator. At the time of the inspection, it was unclear where the oil/water seperator discharged to because it was not on the Site map. Subsequent to the Inspection, Mr. Taylor confirmed that it discharges to the sanitary sewer.

AREAS OF CONCERN

1. 1. Based on records reviewed subsequent to the Inspection, the Facility is Significant Non-Compliance ("SNC") for late submittal of the Discharge Monitoring Reports ("DMRs") from quarter 4 2021. All DMRs must be submitted within twenty-eight (28) days of the end of a monitoring period.

2. Part II.A.1 of the Permit requires that the owner or operator to minimize the exposure of manufacturing, processing, and material storage areas to rain, snow, snowmelt, and runoff in order to minimize pollutant discharges by either locating these industrial materials and activities inside or protecting them with storm resistant coverings. At the time of the Inspection, there were multiple areas throughout the Site that had

exposed rusted metal products, and empty chemical drums exposed to stormwater. Subsequent to the Inspection, Mr. Taylor sent photos confirming the removal of these items.

CLOSING

A brief closing conference was held with Mr. Taylor explaining the preliminary findings of the inspection and the follow-up that would take place. Additionally, EPA provided Mr. Taylor with a preliminary list of documents EPA would like to review, and asked Mr. Taylor to send them over electronically. Subsequent to the Inspection, Mr. Steven Taylor sent EPA photos of the outdoor storage areas cleared of rusted metals and other potential pollutants.

ATTACHMENTS

Attachment 1 – Photograph Log
Attachment 2 – Photographs

ATTACHMENT 1 PHOTOGRAPH LOG (Nikon Coolpix W300) Remington Arms Co. Inc., (Select Un-edited photos taken by Nicholas Ferreira, USEPA Region 2, August 17, 2022).	
Photo ID	**Photo Description**
DSCN1094	Laboratory Analysis Report from Life Science Laboratories, Inc.
DSCN1095	Chain of Custody Record from Life Science Laboratories, Inc.
DSCN1096	Cover of Stormwater Pollution Prevention Plan.
DSCN1097	Site map.
DSCN1098	Manhole located at Outfall 002.
DSCN1099	Manhole located at Outfall 002.
DSCN1100	Manhole located near Outfall 001.
DSCN1101	Manhole located at Outfall 001.
DSCN1102	Various rusted metal products exposed to pooled stormwater.
DSCN1103	Wastewater hazardous waste containers.
DSCN1104	Rusted containers stored outside.
DSCN1105	Chemical waste storage
DSCN1106	Chemical hazardous waste storage shed.
DSCN1107	Rusted empty drums being used in parking lot as barrier.
DSCN1108	Outfall 1 and Outfall 2 sampling points of steam plant.
DSCN1109	Oil/water separator in steam plant.
DSCN1110	Stormwater pooled in retention area outside of steam plant.
DSCN1111	Stormwater pooled in retention area outside of steam plant.

New York State Department of Environmental Conservation
Division of Environmental Permits
NYSDEC HEADQUARTERS
625 BROADWAY
ALBANY, NY 12233
(518) 402-9167

SPDES PERMIT RENEWAL

3/24/2023

STEVEN TAYLOR
REMARMS LLC
14 HOEFLER AVE
ILION NY 13357

Permittee Name: REMARMS LLC
Facility Name: REMARMS LLC
Ind. Code: 3484 County: HERKIMER
DEC ID: 6-2128-00019/00193 SPDES No.: NY0005282
Permit Effective Date: 4/1/2023
Permit Expiration Date: 3/31/2028

Dear Permittee,

The State Pollutant Discharge Elimination System (SPDES) permit renewal for the facility referenced above is approved with the new effective and expiration dates. This letter together with the previous valid permit for this facility effective on 04/01/2018 and any subsequent modifications constitute authorization to discharge wastewater in accordance with all terms, conditions and limitations specified in the previously issued permit(s).

As a reminder, SPDES permits are renewed at a central location in Albany in order to make the process more efficient. All other concerns with your permit, including applications for permit modification or transfer to a new owner, a name change, and other questions, should be directed to:

Deputy Regional Permit Administrator
NYSDEC Region 6 Utica Sub-Office
State Office Bldg - 207 Genesee St
Utica, NY 13501-2885
(315) 793-2740

If you have already filed an application for modification of your permit, it will be processed separately by that office.

If you have questions concerning this permit renewal, please contact MICHAEL R SCHAEFER at (518) 402-9167.

Sincerely,

James J Eldred

James J Eldred
Environmental Analyst

cc:
RPA
BWC
RWE
File
BWP
EPA

NEW YORK STATE DEPARTMENT OF ENVIRONMENTAL CONSERVATION

State Pollutant Discharge Elimination System (SPDES)
DISCHARGE PERMIT
Special Conditions

First3.00

Industrial Code:	9999	SPDES Number:	**NY-0005282**
Discharge Class (CL):	01	DEC Number:	6-2128-00019/00193
Toxic Class (TX):	N	Effective Date (EDP):	**03/18/04**
Major Drainage Basin:	12	Expiration Date (ExDP):	**03/01/08**
Sub Drainage Basin:	01	Modification Dates:	**10/21/04**
Water Index Number:	H-240		
Compact Area:			

This SPDES permit is issued in compliance with Title 8 of Article 17 of the Environmental Conservation Law of New York State and in compliance with the Clean Water Act, as amended, (33 U.S.C. §1251 et.seq.)(hereinafter referred to as "the Act").

PERMITTEE NAME AND ADDRESS

Name: Remington Arms Company, Inc. Attention: Mr. Bruce A. Firman, Env. Engineer
Street: P.O. Box 179
City: Ilion State: NY Zip Code: 13357
is authorized to discharge from the facility described below:

FACILITY NAME AND ADDRESS

Name: Remington Arms Company, Inc.
Location (C,T,V): Ilion (V) County: Herkimer
Facility Address: P.O. Box 179, Clark Street
City: Ilion State: NY Zip Code: 13357
NYTM -E: NYTM - N:
From Outfall No.: 001 at Latitude: 43 ° 00 ' 44 " & Longitude: 75 ° 01 ' 58 "
into receiving waters known as: Mohawk River via storm sewer Class: B
and; (list other Outfalls, Receiving Waters & Water Classifications)

Outfall 002 -Mohawk River via storm sewer, Class B at Latitude 43 00" 53' & Longitude 75 02" 07'

in accordance with: effluent limitations; monitoring and reporting requirements; other provisions and conditions set forth this permit; and 6 NYCRR Part 750-1.2(a) and 750-2.

DISCHARGE MONITORING REPORT (DMR) MAILING ADDRESS

Mailing Name: Remington Arms Company, Inc.
Street: P.O. Box 179
City: Ilion State: NY Zip Code: 13357
Responsible Official or Agent: Mr. Bruce A. Firman, Env. Engineer Phone: (315) 895-3200

This permit and the authorization to discharge shall expire on midnight of the expiration date shown above and the permittee shall not discharge after the expiration date unless this permit has been renewed, or extended pursuant to law. To be authorized to discharge beyond the expiration date, the permittee shall apply for permit renewal not less than 180 days prior to the expiration date shown above.

DISTRIBUTION:
Bureau of Water Permits
Regional Water Engineer
NYS Dept. Of Health

Permit Administrator: J. Joseph Homburger	
Address: 207 Genesee Street, Utica New York 13501-2885	
Signature: Joseph Homburger	Date: 10/22/04

PERMIT LIMITS, LEVELS AND MONITORING DEFINITIONS

OUTFALL	WASTEWATER TYPE	RECEIVING WATER	EFFECTIVE	EXPIRING
	This cell describes the type of wastewater authorized for discharge. Examples include process wastewater, storm water, non-contact cooling water.	This cell lists classified waters of the state to which the listed outfall discharges.	The date this page starts in effect.	The date this page is no longer in effect

PARAMETER	MINIMUM	MAXIMUM	UNITS	SAMPLE FREQ.	SAMPLE TYPE
	The minimum level that must be maintained at all times.	The maximum level that may not be exceeded at any time.			

PARAMETER	COMPLIANCE LIMIT	ACTION LEVEL	UNITS	SAMPLE FREQUENCY	SAMPLE TYPE
	Daily Max. and Daily Avg. are defined below. All determinations of compliance with substance specific discharge limits are made by comparing monitoring results to the compliance level.	Type I or Type II Action Levels are monitoring requirements, as defined below, that trigger additional monitoring and permit review when exceeded.	This can include units of flow, pH, Temperature, mass or concentration. Examples include SU, °F, µg/l, lbs/d, etc.	Examples include Daily, 3/week, weekly, 2/month, monthly, quarterly, 2/yr and yearly.	Examples include grab, 24 hour composite and 3 grab samples collected over a 6 hour period.

DAILY DISCHARGE.: The discharge of a pollutant measured during a calendar day or any 24-hour period that reasonably represents the calendar day for the purposes of sampling. For pollutants expressed in units of mass, the 'daily discharge' is calculated as the total mass of the pollutant discharged over the day. For pollutants with limitations expressed in other units of measurement, the 'daily discharge' is calculated as the average measurement of the pollutant over the day.

DAILY MAX.: The highest allowable daily discharge.

DAILY AVG.: The highest allowable average of daily discharges over a calendar month, calculated as the sum of all daily discharges measured during a calendar month divided by the number of daily discharges measured during that month.

ACTION LEVELS: Routine Action Level monitoring results, if not provided for on the Discharge Monitoring Report (DMR) form, shall be appended to the DMR for the period during which the sampling was conducted. If the additional monitoring requirement is triggered as noted below, the permittee shall undertake a short-term, high-intensity monitoring program for the parameter(s). Samples identical to those required for routine monitoring purposes shall be taken on each of at least three consecutive operating and discharging days and analyzed. Results shall be expressed in terms of both concentration and mass, and shall be submitted no later than the end of the third month following the month when the additional monitoring requirement was triggered. Results may be appended to the DMR or transmitted under separate cover to the same address. If levels higher than the Action Levels are confirmed, the permit may be reopened by the Department for consideration of revised Action Levels or effluent limits. The permittee is not authorized to discharge any of the listed parameters at levels which may cause or contribute to a violation of water quality standards.

TYPE I : The additional monitoring requirement is triggered upon receipt by the permittee of any monitoring results in excess of the stated Action Level.

TYPE II: The additional monitoring requirement is triggered upon receipt by the permittee of any monitoring results that show the stated action level exceeded for four of six consecutive samples, or for two of six consecutive samples by 20 % or more, or for any one sample by 50 % or more

FINAL - PERMIT LIMITS, LEVELS AND MONITORING

OUTFALL No.	WASTEWATER TYPE	RECEIVING WATER	EFFECTIVE	EXPIRING
001	Non -contact cooling water	Mohawk River via storm sewer	12/01/04	12/01/09

PARAMETER	MINIMUM	MAXIMUM	UNITS	SAMPLE FREQUENCY	SAMPLE TYPE	FOOTNOTES (FN)
pH	6.0	9.0	SU	1/ Month	Grab	

PARAMETER	ENFORCEABLE LIMIT		MONITORING ACTION LEVEL		UNITS	SAMPLE FREQUENCY	SAMPLE TYPE	FN
	Daily Avg.	Daily Max.	TYPE I	TYPE II				
Flow	Monitor	NA			MGD	Monthly	Instantaneous	
Temperature		90			F	Monthly	Grab	
Oil & Grease		15.0			mg/l	Monthly	Grab	1, 2
Iron, total		1.4			mg/l	2 /year	Grab	1
Copper, total		Monitor			mg/l	2/year	Grab	1
Manganese, total		2.0			mg/l	2/year	Grab	1
Zinc, total		Monitor			mg/l	2/year	Grab	1
Fluoride		5.0			mg/l	2/year	Grab	1
Trichloroethylene		0.1			mg/l	2/year	Grab	1
1,1,1 Trichloroethane		0.1			mg/l	2/year	Grab	1
Solids, Total Suspended		30.0			mg/l	2/year	Grab	1
Methylene Chloride			0.1		mg/l	2/year	Grab	1
Trans-1, 2 Dechloroethene			0.1		mg/l	2/year	Grab	1

OUTFALL No.	WASTEWATER TYPE	RECEIVING WATER	EFFECTIVE	EXPIRING
002	Non-contact cooling water	Mohawk River via storm sewer	12/01/04	12/01/09

PARAMETER	MINIMUM	MAXIMUM	UNITS	SAMPLE FREQUENCY	SAMPLE TYPE	FOOTNOTES (FN)
pH	6.0	9.0	SU	1/Month	Grab	

PARAMETER	ENFORCEABLE LIMIT		MONITORING ACTION LEVEL		UNITS	SAMPLE FREQUENCY	SAMPLE TYPE	FN
	Daily Avg.	Daily Max.	TYPE I	TYPE II				
Flow	Monitor	NA			MGD	Monthly	Instantaneous	
Temperature		90			F	Monthly	Grab	
Oil & Grease		15.0			mg/l	Monthly	Grab	2
Iron, total		1.4			mg/l	2 /year	Grab	
Copper, total		Monitor			mg/l	2/year	Grab	
Manganese, total		2.0			mg/l	2/year	Grab	
Zinc, total		Monitor			mg/l	2/year	Grab	
Fluoride		5.0			mg/l	2/year	Grab	
Trichloroethylene		0.1			mg/l	2/year	Grab	
1,1,1 Trichloroethane		0.1			mg/l	2/year	Grab	
Solids, Total Suspended		30.0			mg/l	2/year	Grab	
Methylene Chloride			0.1		mg/l	2/year	Grab	
Trans-1, 2 Dechloroethene			0.1		mg/l	2/year	Grab	

OUTFALL No.	WASTEWATER TYPE	RECEIVING WATER	EFFECTIVE	EXPIRING
Sum of Outfalls 001 and 002	Non-contact cooling water	Mohawk River via storm sewer	12/01/04	12/01/09

PARAMETER	ENFORCEABLE LIMIT		MONITORING ACTION LEVEL		UNITS	SAMPLE FREQUENCY	SAMPLE TYPE	FN
	Daily Avg.	Daily Max.	TYPE I	TYPE II				
Copper, total		3.6			lbs/day	2/year	Calculated	3
Zinc, total		1.3			lbs/day	2/year	Calculated	3

FOOTNOTES:

(1) Flow proportioned grab samples shall be obtained from each of three (3) tributary manholes (Outfalls 001-1, 001-2 and 001-3). The composite test results shall be reported as 001 outfall results.

(2) This concentration shall not result in a sheen on the discharge or on the receiving stream. Should there be a sheen on the receiving stream as a result of discharge 001 and/or outfall 002, such a sheen is a spill which shall be reported to NYSDEC (1-800-457-7362) within two hours of its discovery and cleanup action shall be initiated immediately after its discovery.

(3) The "Sum of Outfalls" mass loadings shall be calculated as the arithmetic sum of the mass loadings at each specified outfall.

(4) There shall be no direct discharge of process wastewaters, sanitary sewage or contact cooling water authorized under this permit.

(5) The discharge shall not cause or contribute to a violation of water quality standards.

WATER TREATMENT CHEMICALS

The additives specified in your application are approved for use at the rates outlined in your SPDES permit application. The permittee shall also maintain a logbook of all water treatment chemicals (WTC) use, noting for each WTC the date, time, exact location and amount of each dosage, and the name of the individual applying or measuring the chemical. The logbook must also document that adequate process controls are in place that excessive levels of WTC are not used and subsequently, discharged through Outfalls. If use of new water treatment chemicals (WTC) is intended, application must be made to the Department prior to use.

In the case of the boiler water additives used at the Indeck Energy System Inc., the additives are listed and approved for used as outlined in their SPDES permit application.

The permittee is authorized to use *on a Annual basis QC -21 (Well Cleaner), Muriatic Acid solution , Sodium Hypochlorite and Layne Oximate for the purpose of well screen cleaning and well re-development. Following each treatment*, the treated well water (approximately 200 - 400 gallons) will be pumped to a temporary storage tank for neutralization prior to discharge via Outfall 002.

SPECIAL CONDITIONS - BEST MANAGEMENT PRACTICES (BMP)

1. The permittee shall develop a Best Management Practices (BMP) plan to prevent, or minimize the potential for, release of significant amounts of toxic or hazardous pollutants to the waters of the State through plant site runoff; spillage and leaks; sludge or waste disposal; and storm water discharges including, but not limited to, drainage from raw material storage. Completed BMP plans shall be submitted by WITHIN 6 MONTHS OF EDP to the Regional Water Engineer at the address shown on the Recording, Reporting and Additional Monitoring Requirements page. The BMP plan shall be implemented within 6 months of submission.

2. Subsequent modifications to or renewal of this permit does not reset or revise the deadline set forth in (1) above, unless a new deadline is set explicitly by such permit modification or renewal.

3. The BMP plan shall be documented in narrative form and shall include any necessary plot plans, drawings or maps. Other documents already prepared for the facility such as a Safety Manual or a Spill Prevention, Control and Countermeasure (SPCC) plan may be used as part of the plan and may be incorporated by reference. USEPA guidance for development of storm water elements of the BMP is available in the October 1992 manual "Storm Water Management for Industrial Activities," USEPA Office of Water Publication EPA 833R92002 (available from EPA, (800) 490-9198, EPA website: www.epa.gov/epahome/publications.htm). A copy of the BMP plan shall be maintained at the facility and shall be available to authorized Department representatives upon request. The BMP plan shall include the following BMP's:


a. BMP Committee	e. Inspections and Records	I. Security
b. Reporting of BMP Incidents	f. Preventive Maintenance	j. Spill prevention & response
c. Risk Identification & Assessment	g. Good Housekeeping	k. Erosion & sediment control
d. Employee Training	h. Materials Compatibility	l. Management of runoff

Note that for some facilities, especially those with few employees, some of the above BMP's may not be applicable. It is acceptable in these cases to indicate "Not Applicable" for the portion(s) of the BMP plan that do not apply to your facility, along with an explanation.

4. The BMP plan shall be reviewed annually and shall be modified whenever: (a) changes at the facility materially increase the potential for significant releases of toxic or hazardous pollutants, (b) actual releases indicate the plan is inadequate or ©) a letter from the Regional Water Engineer highlights inadequacies in the plan..

MONITORING LOCATIONS

The permittee shall take samples and measurements, to comply with the monitoring requirements specified in this permit, at the location(s) specified below:

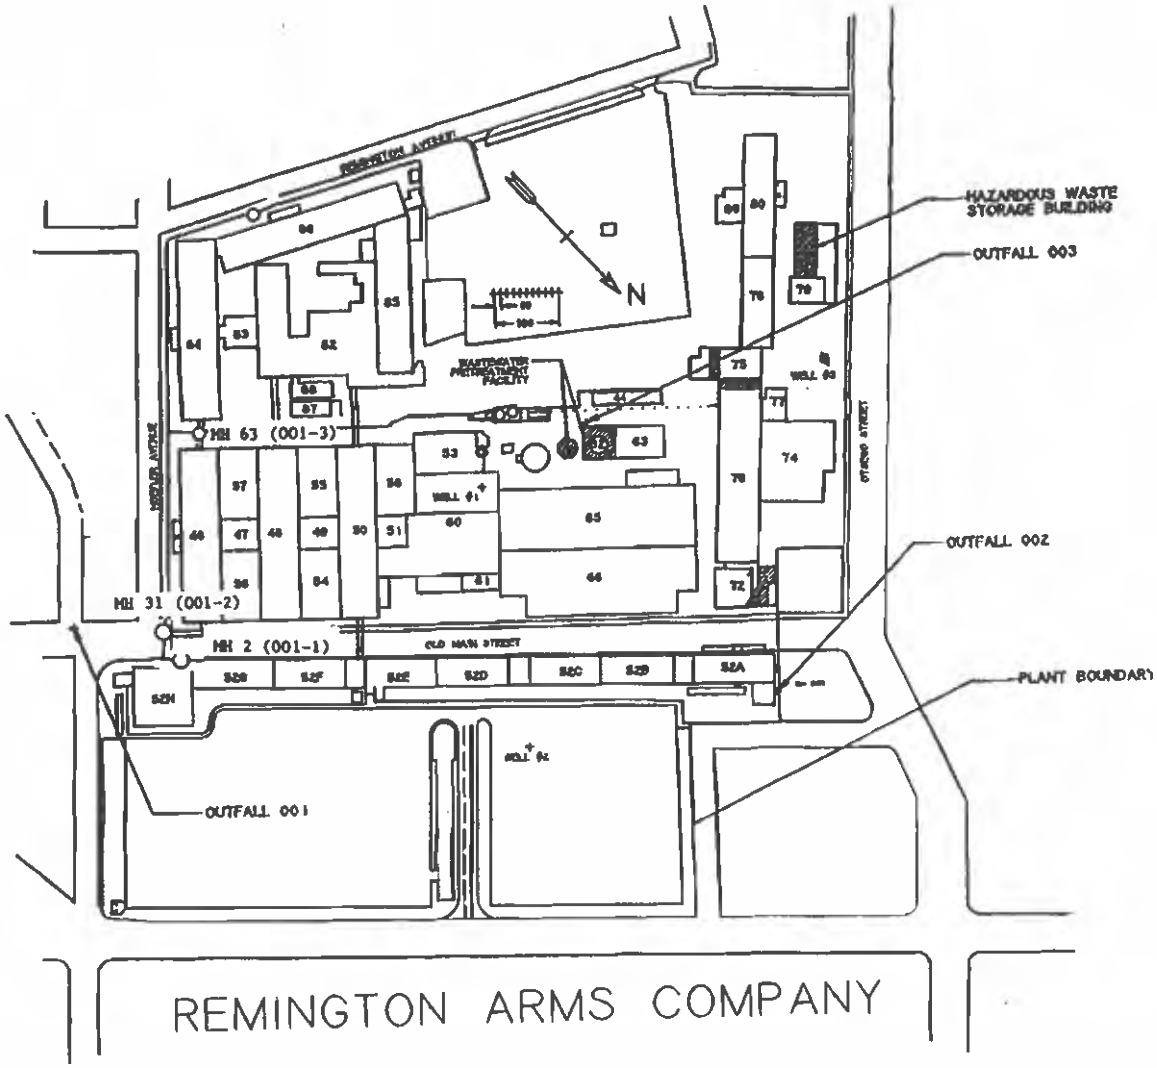

DISCHARGE NOTIFICATION REQUIREMENTS

(a) Except as provided in ©), (f) and (g) of these Discharge Notification Act requirements, the permittee shall install and maintain identification signs at all outfalls to surface waters listed in this permit. Such signs shall be installed within 90 days of the Effective Date of this Modification.

(2) Subsequent modifications to or renewal of this permit does not reset or revise the deadline set forth in (a) above, unless a new deadline is set explicitly by such permit modification or renewal.

(3) The Discharge Notification Requirements described herein do not apply to outfalls from which the discharge is composed exclusively of storm water, or discharges to ground water.

(d) The sign(s) shall be conspicuous, legible and in as close proximity to the point of discharge as is reasonably possible while ensuring the maximum visibility from the surface water and shore. The signs shall be installed in such a manner to pose minimal hazard to navigation, bathing or other water related activities. If the public has access to the water from the land in the vicinity of the outfall, an identical sign shall be posted to be visible from the direction approaching the surface water.

The signs shall have minimum dimensions of eighteen inches by twenty four inches (18" x 24") and shall have white letters on a green background and contain the following information:

N.Y.S. PERMITTED DISCHARGE POINT

SPDES PERMIT No.: NY_____

OUTFALL No. :____

For information about this permitted discharge contact:

Permittee Name: _____

Permittee Contact: _____

Permittee Phone: ( ) - ### - ####

OR:

NYSDEC Division of Water Regional Office Address :207 Genesee Street, State Office Bldg.

NYSDEC Division of Water Regional Phone: (315) 793 - 2554

(e) For each discharge required to have a sign in accordance with a), the permittee shall, concurrent with the installation of the sign, provide a repository of copies of the Discharge Monitoring Reports (DMRs), as required by the RECORDING, REPORTING AND ADDITIONAL MONITORING REQUIREMENTS page of this permit. This repository shall be open to the public, at a minimum, during normal daytime business hours. The repository may be at the business office repository of the permittee or at an off-premises location of its choice (such location shall be the village, town, city or county clerk's office, the local library or other location as approved by the Department). In accordance with the RECORDING, REPORTING AND ADDITIONAL MONITORING REQUIREMENTS page of your permit, each DMR shall be maintained on record for a period of three years.

(continued)

(f) If, upon November 1, 1997, the permittee has installed signs that include the information required by 17-0815-a(2)(a) of the ECL, but do not meet the specifications listed above, the permittee may continue to use the existing signs for a period of up to five years, after which the signs shall comply with the specifications listed above.

(g) All requirements of the Discharge Notification Act, including public repository requirements, are waived for any outfall meeting any of the following circumstances, provided Department notification is made in accordance with (h):

(I) such sign would be inconsistent with any other state or federal statute;

(ii) the Discharge Notification Requirements contained herein would require that such sign could only be located in an area that is damaged by ice or flooding due to a one-year storm or storms of less severity;

(iii) instances in which the outfall to the receiving water is located on private or government property which is restricted to the public through fencing, patrolling, or other control mechanisms. Property which is posted only, without additional control mechanisms, does not qualify for this provision;

(iv) instances where the outfall pipe or channel discharges to another outfall pipe or channel, before discharge to a receiving water; or

(v) instances in which the discharge from the outfall is located in the receiving water, two-hundred or more feet from the shoreline of the receiving water.

(h) If the permittee believes that any outfall which discharges wastewater from the permitted facility meets any of the waiver criteria listed in (g) above, notification (form enclosed) must be made to the Department's Bureau of Water Permits, Central Office, of such fact, and, provided there is no objection by the Department, a sign and DMR repository for the involved outfall(s) are not required. This notification must include the facility's name, address, telephone number, contact, permit number, outfall number(s), and reason why such outfall(s) is waived from the requirements of discharge notification. The Department may evaluate the applicability of a waiver at any time, and take appropriate measures to assure that the ECL and associated regulations are complied with.

(I) The permittee shall periodically inspect the outfall identification signs in order to ensure that they are maintained, are still visible and contain information that is current and factually correct.

RECORDING, REPORTING AND ADDITIONAL MONITORING REQUIREMENTS

a) The permittee shall also refer to 6 NYCRR Part 750-1.2(a) and 750-2 for additional information concerning monitoring and reporting requirements and conditions.

b) The monitoring information required by this permit shall be summarized, signed and retained for a period of three years from the date of the sampling for subsequent inspection by the Department or its designated agent. **Also, monitoring information required by this permit shall be summarized and reported by submitting;**

☒ (if box is checked) completed and signed Discharge Monitoring Report (DMR) forms for each 1 month reporting period to the locations specified below. Blank forms are available at the Department's Albany office listed below. The first reporting period begins on the effective date of this permit and the reports will be due no later than the 28th day of the month following the end of each reporting period.

☐ (if box is checked) an annual report to the Regional Water Engineer at the address specified below. The annual report is due by February 1 and must summarize information for January to December of the previous year in a format acceptable to the Department.

☐ (if box is checked) a monthly "Wastewater Facility Operation Report..." (form 92-15-7) to the ☐ Regional Water Engineer and/or ☐ County Health Department or Environmental Control Agency specified below.

Send the **original** (top sheet) of each DMR page to:

Department of Environmental Conservation
Division of Water
Bureau of Watershed Compliance Programs
50 Wolf Road
Albany, New York 12233-3506

Phone: (518) 457-8954

Send the **first copy** (second sheet) of each DMR page to:

Department of Environmental Conservation
Regional Water Engineer
207 Genesee Street
State Office Bldg.
Utica, New York 13501-2885

Phone: (315) 793-2554

Send an **additional copy** of each DMR page to:

c) Noncompliance with the provisions of this permit shall be reported to the Department as prescribed in 6 NYCRR Part 750-1.2(a) and 750-2.

d) Monitoring must be conducted according to test procedures approved under 40 CFR Part 136, unless other test procedures have been specified in this permit.

e) If the permittee monitors any pollutant more frequently than required by the permit, using test procedures approved under 40 CFR Part 136 or as specified in this permit, the results of this monitoring shall be included in the calculations and recording of the data on the Discharge Monitoring Reports.

f) Calculation for all limitations which require averaging of measurements shall utilize an arithmetic mean unless otherwise specified in this permit.

g) Unless otherwise specified, all information recorded on the Discharge Monitoring Report shall be based upon measurements and sampling carried out during the most recently completed reporting period.

h) Any laboratory test or sample analysis required by this permit for which the State Commissioner of Health issues certificates of approval pursuant to section five hundred two of the Public Health Law shall be conducted by a laboratory which has been issued a certificate of approval. Inquiries regarding laboratory certification should be sent to the Environmental Laboratory Accreditation Program, New York State Health Department Center for Laboratories and Research, Division of Environmental Sciences , The Nelson A. Rockefeller Empire State Plaza, Albany, New York 12201.

Facility DEC ID: 6212800019

PERMIT
Under the Environmental Conservation Law (ECL)

IDENTIFICATION INFORMATION

Permit Type: Air State Facility
Permit ID: 6-2128-00019/00373
Mod 0 Effective Date: 04/29/2015 Expiration Date: 04/28/2025

Mod 1 Effective Date: 03/04/2021 Expiration Date: 04/28/2025

Permit Issued To:REMARMS LLC
14 Hoefler Ave
Ilion, NY 13357

Facility: REMINGTON ARMS CO
14 HOEFLER AVE
ILION, NY 13357

Contact: Corlista Jacquays
REMARMS, LLC
14 Hoefler Ave
Ilion, NY 13357
(315) 895-3569

Description:
This Air State Facility permit is issued pursuant to Article 19 (Air Pollution Control) of the Environmental Conservation Law, at the facility located at Remington Arms Company, 14 Hoefler Ave, Ilion, NY 13357.

Remington Arms primarily manufactures small firearms and components thereof. This permit allows the operation of emission units 1-BRAZE, 2-HTTRT 3-HCLTK, 4-PMMIM, 5-NOHCL, 6-MISCL, 7-AUXBL, 8-WOODF which allows the operation of electric brazing operations, heat treating operations; acid tank lines for pre-braze, metal coloring lines and manganese tank lines; powdered metal and metal injection furnaces and ovens, non-HCl tank lines; miscellaneous operations including a lead pot for gun barrels, backup generator, and robotic polishing; a boiler , and wood machining, sanding and finishing. The facility has capped out of Title V Permitting requirements by tracking and restricting it's emissions of Hazardous Air Pollutants below individual emissions of 10 tons per year and cumulative emissions of 25 tons.

By acceptance of this permit, the permittee agrees that the permit is contingent upon strict
compliance with the ECL, all applicable regulations, the General Conditions specified and any
Special Conditions included as part of this permit.

Permit Administrator: TERRY R TYOE
NYSDEC - UTICA SUBOFFICE
207 GENESEE ST
UTICA, NY 13501-2885

Authorized Signature: _____
Date: ___ / ___ / _____

Notification of Other State Permittee Obligations

Item A: Permittee Accepts Legal Responsibility and Agrees to Indemnification

The permittee expressly agrees to indemnify and hold harmless the Department of Environmental Conservation of the State of New York, its representatives, employees and agents ("DEC") for all claims, suits, actions, and damages, to the extent attributable to the permittee's acts or omissions in connection with the compliance permittee's undertaking of activities in connection with, or operation and maintenance of, the facility or facilities authorized by the permit whether in compliance or not in any compliance with the terms and conditions of the permit. This indemnification does not extend to any claims, suits, actions, or damages to the extent attributable to DEC's own negligent or intentional acts or omissions, or to any claims, suits, or actions naming the DEC and arising under article 78 of the New York Civil Practice Laws and Rules or any citizen suit or civil rights provision under federal or state laws.

Item B: Permittee's Contractors to Comply with Permit

The permittee is responsible for informing its independent contractors, employees, agents and assigns of their responsibility to comply with this permit, including all special conditions while acting as the permittee's agent with respect to the permitted activities, and such persons shall be subject to the same sanctions for violations of the Environmental Conservation Law as those prescribed for the permittee.

Item C: Permittee Responsible for Obtaining Other Required Permits

The permittee is responsible for obtaining any other permits, approvals, lands, easements and rights-of-way that may be required to carry out the activities that are authorized by this permit.

Item D: No Right to Trespass or Interfere with Riparian Rights

This permit does not convey to the permittee any right to trespass upon the lands or interfere with the riparian rights of others in order to perform the permitted work nor does it authorize the impairment of any rights, title, or interest in real or personal property held or vested in a person not a party to the permit.

PAGE LOCATION OF CONDITIONS

PAGE

DEC GENERAL CONDITIONS

General Provisions

5 1 Facility Inspection by the Department

5 2 Relationship of this Permit to Other Department Orders and Determinations

5 3 Applications for permit renewals, modifications and transfers

6 4 Applications for permit renewals, modifications and transfers

6 5 Permit modifications, suspensions or revocations by the Department

Facility Level

6 6 Submission of application for permit modification or renewal-REGION 6 HEADQUARTERS

DEC GENERAL CONDITIONS
****** General Provisions ******
GENERAL CONDITIONS - Apply to ALL Authorized Permits.

Condition 1: Facility Inspection by the Department
Applicable State Requirement: ECL 19-0305

Item 1.1:
The permitted site or facility, including relevant records, is subject to inspection at reasonable hours and intervals by an authorized representative of the Department of Environmental Conservation (the Department) to determine whether the permittee is complying with this permit and the ECL. Such representative may order the work suspended pursuant to ECL 71-0301 and SAPA 401(3).

Item 1.2:
The permittee shall provide a person to accompany the Department's representative during an inspection to the permit area when requested by the Department.

Item 1.3:
A copy of this permit, including all referenced maps, drawings and special conditions, must be available for inspection by the Department at all times at the project site or facility. Failure to produce a copy of the permit upon request by a Department representative is a violation of this permit.

Condition 2: Relationship of this Permit to Other Department Orders and Determinations
Applicable State Requirement: ECL 3-0301 (2) (m)

Item 2.1:
Unless expressly provided for by the Department, issuance of this permit does not modify, supersede or rescind any order or determination previously issued by the Department or any of the terms, conditions or requirements contained in such order or determination.

Condition 3: Applications for permit renewals, modifications and transfers
Applicable State Requirement: 6 NYCRR 621.11

Item 3.1:
The permittee must submit a separate written application to the Department for renewal, modification or transfer of this permit. Such application must include any forms or supplemental information the Department requires. Any renewal, modification or transfer granted by the Department must be in writing.

Item 3.2:
The permittee must submit a renewal application at least 180 days before expiration of permits for Title V Facility Permits, or at least 30 days before expiration of permits for State Facility Permits.

Item 3.3:
Permits are transferrable with the approval of the department unless specifically prohibited by the statute, regulation or another permit condition. Applications for permit transfer should be submitted prior to actual transfer of ownership.

Condition 1-1: Applications for permit renewals, modifications and transfers
Applicable State Requirement: 6 NYCRR 621.11

Item 1-1.1:
The permittee must submit a separate written application to the Department for renewal, modification or transfer of this permit. Such application must include any forms or supplemental information the Department requires. Any renewal, modification or transfer granted by the Department must be in writing.

Item1-1.2:
The permittee must submit a renewal application at least 180 days before the expiration of permits for Title V and State Facility Permits.

Item 1-1.3
Permits are transferrable with the approval of the department unless specifically prohibited by the statute, regulation or another permit condition. Applications for permit transfer should be submitted prior to actual transfer of ownership.

Condition 4: Permit modifications, suspensions or revocations by the Department
Applicable State Requirement: 6 NYCRR 621.13

Item 4.1:
The Department reserves the right to exercise all available authority to modify, suspend, or revoke this permit in accordance with 6NYCRR Part 621. The grounds for modification, suspension or revocation include:

a) materially false or inaccurate statements in the permit application or supporting papers;
b) failure by the permittee to comply with any terms or conditions of the permit;
c) exceeding the scope of the project as described in the permit application;
d) newly discovered material information or a material change in environmental conditions, relevant technology or applicable law or regulations since the issuance of the existing permit;
e) noncompliance with previously issued permit conditions, orders of the commissioner, any provisions of the Environmental Conservation Law or regulations of the Department related to the permitted activity.

****** Facility Level ******

Condition 5: Submission of application for permit modification or renewal-REGION 6 HEADQUARTERS
Applicable State Requirement: 6 NYCRR 621.6 (a)

Item 5.1:
Submission of applications for permit modification or renewal are to be submitted to:
NYSDEC Regional Permit Administrator
Region 6 Headquarters
Division of Environmental Permits
State Office Building, 317 Washington Street
Watertown, NY 13601-3787

Permit ID: 6-2128-00019/00373 **Facility DEC ID: 6212800019**

Permit Under the Environmental Conservation Law (ECL)

ARTICLE 19: AIR POLLUTION CONTROL - AIR STATE FACILITY PERMIT

IDENTIFICATION INFORMATION

Permit Issued To:REMARMS LLC
14 Hoefler Ave
Ilion, NY 13357

Facility: REMINGTON ARMS CO
14 HOEFLER AVE
ILION, NY 13357

Authorized Activity By Standard Industrial Classification Code:
3484 - SMALL ARMS
3499 - FABRICATED METAL PRODUCTS, NEC

Mod 0 Permit Effective Date: 04/29/2015 Permit Expiration Date: 04/28/2025

Mod 1 Permit Effective Date: 03/04/2021 Permit Expiration Date: 04/28/2025

PAGE LOCATION OF CONDITIONS

PAGE

FEDERALLY ENFORCEABLE CONDITIONS
Facility Level

7 1 40CFR 82, Subpart F: Recycling and Emissions Reduction
7 2 6 NYCRR Subpart 201-7: Facility Permissible Emissions
7 *3 6 NYCRR Subpart 201-7: Capping Monitoring Condition
9 *4 6 NYCRR Subpart 201-7: Capping Monitoring Condition
10 43 6 NYCRR 211.2: Visible Emissions Limited
10 6 40CFR 60.48c(g)(2), NSPS Subpart Dc: Alternative recordkeeping
11 7 40CFR 61.145, NESHAP Subpart M: Standard for demolition and renovation
12 8 40CFR 63.11507(g), Subpart WWWWWW: Compliance Demonstration
13 9 40CFR 63.11508(d)(1), Subpart WWWWWW: Operation and Maintenance of Air Pollution Equipment
13 10 40CFR 63.11508(d)(2), Subpart WWWWWW: Annual Compliance Certification
13 11 40CFR 63.11508(d)(8), Subpart WWWWWW: Compliance Demonstration
14 12 40CFR 63.11509(b), Subpart WWWWWW: Notification of Compliance Status
14 13 40CFR 63.11509(c)(6), Subpart WWWWWW: Management Practices Annual Compliance Report
15 14 40CFR 63.11509(c)(7), Subpart WWWWWW: Annual Compliance Report
15 15 40CFR 63.11509(d), Subpart WWWWWW: Compliance Demonstration
15 16 40CFR 63.11509(e), Subpart WWWWWW: Compliance Demonstration
16 17 40CFR 63.11509(f), Subpart WWWWWW: Availability of Records
16 18 40CFR 63.11514(b), Subpart XXXXXX: Affect source categories
17 19 40CFR 63.11515(a), Subpart XXXXXX: Compliance date for existing sources
17 20 40CFR 63.11516(a), Subpart XXXXXX: Compliance Demonstration
18 21 40CFR 63.11516(b), Subpart XXXXXX: Compliance Demonstration
19 22 40CFR 63.11516(c), Subpart XXXXXX: Compliance Demonstration
19 23 40CFR 63.11516(f), Subpart XXXXXX: Compliance Demonstration
20 24 40CFR 63.11519(a), Subpart XXXXXX: Compliance Demonstration
20 25 40CFR 63.11519(a), Subpart XXXXXX: Compliance Demonstration
21 26 40CFR 63.11519(b), Subpart XXXXXX: Compliance Demonstration
21 27 40CFR 63.11519(c), Subpart XXXXXX: Compliance Demonstration
22 28 40CFR 63, Subpart ZZZZ: Applicability
22 29 40CFR 63, Subpart ZZZZ: Compliance and Enforcement

Emission Unit Level

EU=7-AUXBL

22 *30 6 NYCRR Subpart 201-7: Capping Monitoring Condition
24 1-1 6 NYCRR 227-1.4 (a): Compliance Demonstration
25 32 40CFR 60, NSPS Subpart A: Applicability of General Provisions of 40 CFR 60 Subpart A
25 33 40CFR 60.4, NSPS Subpart A: EPA Region 2 address.
25 34 40CFR 60.7(a), NSPS Subpart A: Date of Construction Notification - if a COM is used.
26 35 40CFR 60.9, NSPS Subpart A: Availability of information.
26 36 40CFR 60.12, NSPS Subpart A: Circumvention.

EU=7-AUXBL,Proc=701

27 *37 6 NYCRR Subpart 201-7: Capping Monitoring Condition

STATE ONLY ENFORCEABLE CONDITIONS

Facility Level

30 38 ECL 19-0301: Contaminant List

31 39 6 NYCRR 201-1.4: Malfunctions and start-up/shutdown activities

31 1-2 6 NYCRR 201-1.4: Malfunctions and Start-up/Shutdown Activities

32 40 6 NYCRR Subpart 201-5: Emission Unit Definition

35 41 6 NYCRR 201-5.2 (c): Renewal deadlines for state facility permits

35 42 6 NYCRR 201-5.3 (c): Compliance Demonstration

35 5 6 NYCRR 211.1: Air pollution prohibited

Emission Unit Level

36 44 6 NYCRR Subpart 201-5: Emission Point Definition By Emission Unit

41 45 6 NYCRR Subpart 201-5: Process Definition By Emission Unit

NOTE: * preceding the condition number indicates capping.

FEDERALLY ENFORCEABLE CONDITIONS

Renewal 1/Mod 1/FINAL ****** Facility Level ******

NOTIFICATION OF GENERAL PERMITTEE OBLIGATIONS

This section contains terms and conditions which are federally enforceable. Permittees may also have other obligations under regulations of general applicability

Item A: **Sealing - 6 NYCRR 200.5**

The Commissioner may seal an air contamination source to prevent its operation if compliance with 6 NYCRR Chapter III is not met within the time provided by an order of the Commissioner issued in the case of the violation. Sealing means labeling or tagging a source to notify any person that operation of the source is prohibited, and also includes physical means of preventing the operation of an air contamination source without resulting in destruction of any equipment associated with such source, and includes, but is not limited to, bolting, chaining or wiring shut control panels, apertures or conduits associated with such source.

No person shall operate any air contamination source sealed by the Commissioner in accordance with this section unless a modification has been made which enables such source to comply with all requirements applicable to such modification.

Unless authorized by the Commissioner, no person shall remove or alter any seal affixed to any contamination source in accordance with this section.

Item B: **Acceptable Ambient Air Quality - 6 NYCRR 200.6**

Notwithstanding the provisions of 6 NYCRR Chapter III, Subchapter A, no person shall allow or permit any air contamination source to emit air contaminants in quantities which alone or in combination with emissions from other air contamination sources would contravene any applicable ambient air quality standard and/or cause air pollution. In such cases where contravention occurs or may occur, the Commissioner shall specify the degree and/or method of emission control required.

Item C: **Maintenance of Equipment - 6 NYCRR 200.7**

Any person who owns or operates an air contamination source which is equipped with an emission control device shall operate such device and keep it in a satisfactory state of maintenance and repair in accordance with ordinary and necessary practices, standards and procedures, inclusive of manufacturer's specifications,

required to operate such device effectively.

Item D: **Unpermitted Emission Sources - 6 NYCRR 201-1.2**

(a) Except as otherwise provided by this Part, construction or operation of a new, modified or existing air contamination source without a registration or permit issued pursuant to this Part is prohibited.

(b) If an existing facility or emission source was subject to the permitting requirements of this Part at the time of construction or modification, and the owner or operator failed to apply for a permit or registration as described in this Part, the owner or operator must apply for a permit or registration in accordance with the provisions of this Part. The facility or emission source is subject to all regulations that were applicable to it at the time of construction or modification and any subsequent requirements applicable to existing emission sources.

Item E: **Recycling and Salvage - 6 NYCRR 201-1.7**

Where practical, any person who owns or operates an air contamination source shall recycle or salvage air contaminants collected in an air cleaning device according to the requirements of 6 NYCRR.

Item F: **Prohibition of Reintroduction of Collected Contaminants to the Air - 6 NYCRR 201-1.8**

No person shall unnecessarily remove, handle, or cause to be handled, collected air contaminants from an air cleaning device for recycling, salvage or disposal in a manner that would reintroduce them to the outdoor atmosphere.

Item G: **Proof of Eligibility for Sources Defined as Exempt Activities - 6 NYCRR 201-3.2 (a)**

The owner and/or operator of an emission source or unit that is eligible to be exempt, may be required to certify that it operates within the specific criteria described in 6 NYCRR Subpart 201-3. The owner or operator of any such emission source must maintain all required records on-site for a period of five years and make them available to representatives of the Department upon request. Department representatives must be granted access to any facility which contains emission sources or units subject to 6 NYCRR Subpart 201-3, during normal operating hours, for the purpose of determining compliance with this and any other state and federal air pollution control requirements, regulations, or law.

Item H: **Proof of Eligibility for Sources Defined as Trivial**

Activities - 6 NYCRR 201-3.3 (a)
The owner and/or operator of an emission source or unit that is listed as being trivial in 6 NYCRR Part 201 may be required to certify that it operates within the specific criteria described in 6 NYCRR Subpart 201-3. The owner or operator of any such emission source must maintain all required records on-site for a period of five years and make them available to representatives of the Department upon request. Department representatives must be granted access to any facility which contains emission sources or units subject to 6 NYCRR Subpart 201-3, during normal operating hours, for the purpose of determining compliance with this and any other state and federal air pollution control requirements, regulations, or law.

Item I: **Required Emission Tests - 6 NYCRR 202-1.1**

An acceptable report of measured emissions shall be submitted, as may be required by the Commissioner, to ascertain compliance or noncompliance with any air pollution code, rule, or regulation. Failure to submit a report acceptable to the Commissioner within the time stated shall be sufficient reason for the Commissioner to suspend or deny an operating permit. Notification and acceptable procedures are specified in 6 NYCRR Subpart 202-1.

Item J: **Open Fires Prohibitions - 6 NYCRR 215.2**
Except as allowed by section 215.3 of 6 NYCRR Part 215, no person shall burn, cause, suffer, allow or permit the burning of any materials in an open fire.

Item K: **Permit Exclusion - ECL 19-0305**
The issuance of this permit by the Department and the receipt thereof by the Applicant does not and shall not be construed as barring, diminishing, adjudicating or in any way affecting any legal, administrative or equitable rights or claims, actions, suits, causes of action or demands whatsoever that the Department may have against the Applicant for violations based on facts and circumstances alleged to have occurred or existed prior to the effective date of this permit, including, but not limited to, any enforcement action authorized pursuant to the provisions of applicable federal law, the Environmental Conservation Law of the State of New York (ECL) and Chapter III of the Official Compilation of the Codes, Rules and Regulations of the State of New York (NYCRR). The issuance of this permit also shall not in any way affect pending or future enforcement actions under the Clean Air Act brought by the United States or any person.

Item L: **Federally Enforceable Requirements - 40 CFR 70.6 (b)**

All terms and conditions in this permit required by the Act or any applicable requirement, including any provisions designed to limit a facility's potential to emit, are enforceable by the Administrator and citizens under the Act. The Department has, in this permit, specifically designated any terms and conditions that are not required under the Act or under any of its applicable requirements as being enforceable under only state regulations.

FEDERAL APPLICABLE REQUIREMENTS
The following conditions are federally enforceable.

Condition 1: Recycling and Emissions Reduction
Effective between the dates of 04/29/2015 and 04/28/2025

Applicable Federal Requirement:40CFR 82, Subpart F

Item 1.1:
The permittee shall comply with all applicable provisions of 40 CFR Part 82.

Condition 2: Facility Permissible Emissions
Effective between the dates of 04/29/2015 and 04/28/2025

Applicable Federal Requirement:6 NYCRR Subpart 201-7

Item 2.1:
The sum of emissions from the emission units specified in this permit shall not equal or exceed the following
Potential To Emit (PTE) rate for each regulated contaminant:

CAS No: 007647-01-0 (From Mod 1) PTE: 19,999 pounds per year
Name: HYDROGEN CHLORIDE

CAS No: 0NY100-00-0 (From Mod 1) PTE: 49,999 pounds per year
Name: TOTAL HAP

CAS No: 0NY210-00-0 (From Mod 1) PTE: 198,000 pounds per year
Name: OXIDES OF NITROGEN

Condition 3: Capping Monitoring Condition
Effective between the dates of 04/29/2015 and 04/28/2025

Applicable Federal Requirement:6 NYCRR Subpart 201-7

Item 3.1:
Under the authority of 6 NYCRR Part 201-7, this condition contains an emission cap for the purpose of limiting emissions from the facility, emission unit or process to avoid being subject to the following applicable requirement(s) that the facility, emission unit or process would otherwise be subject to:

6 NYCRR 201-6.1 (a)

Item 3.2:
Operation of this facility shall take place in accordance with the approved criteria, emission limits, terms, conditions and standards in this permit.

Item 3.3:
The owner or operator of the permitted facility must maintain all required records on-site for a period of five years and make them available to representatives of the Department upon request. Department representatives must be granted access to any facility regulated by this Subpart, during normal operating hours, for the purpose of determining compliance with this and any other state and federal air pollution control requirements, regulations or law.

Item 3.4:
On an annual basis, unless otherwise specified below, beginning one year after the granting of an emissions cap, the responsible official shall provide a certification to the Department that the facility has operated all emission units within the limits imposed by the emission cap. This certification shall include a brief summary of the emissions subject to the cap for that time period and a comparison to the threshold levels that would require compliance with an applicable requirement.

Item 3.5:
The emission of pollutants that exceed the applicability thresholds for an applicable requirement, for which the facility has obtained an emissions cap, constitutes a violation of Part 201 and of the Act.

Item 3.6:
The Compliance Demonstration activity will be performed for the Facility.

Regulated Contaminant(s):
CAS No: 0NY100-00-0 TOTAL HAP

Item 3.7:
Compliance Demonstration shall include the following monitoring:

Capping: Yes
Monitoring Type: RECORD KEEPING/MAINTENANCE PROCEDURES
Monitoring Description:
Emissions of total HAP's, from this facility, shall be less than 25 tons during any consecutive 12 month period. Verifictation of monthly total HAP's emissions will be determined by calculations using emission factors acceptable to the Department. Facility shall provide a report, with the required calculations and a demonstration of compliance with this limit for total HAP's, to the NYSDEC Region 6 Office by the reporting deadlines

contained below.

Monitoring Frequency: MONTHLY
Averaging Method: ANNUAL MAXIMUM ROLLED MONTHLY
Reporting Requirements: ANNUALLY (CALENDAR)
Reports due 30 days after the reporting period.
The initial report is due 1/30/2016.
Subsequent reports are due every 12 calendar month(s).

Condition 4: Capping Monitoring Condition
Effective between the dates of 04/29/2015 and 04/28/2025

Applicable Federal Requirement:6 NYCRR Subpart 201-7

Item 4.1:
Under the authority of 6 NYCRR Part 201-7, this condition contains an emission cap for the purpose of limiting emissions from the facility, emission unit or process to avoid being subject to the following applicable requirement(s) that the facility, emission unit or process would otherwise be subject to:

6 NYCRR 201-6.1 (a)

Item 4.2:
Operation of this facility shall take place in accordance with the approved criteria, emission limits, terms, conditions and standards in this permit.

Item 4.3:
The owner or operator of the permitted facility must maintain all required records on-site for a period of five years and make them available to representatives of the Department upon request. Department representatives must be granted access to any facility regulated by this Subpart, during normal operating hours, for the purpose of determining compliance with this and any other state and federal air pollution control requirements, regulations or law.

Item 4.4:
On an annual basis, unless otherwise specified below, beginning one year after the granting of an emissions cap, the responsible official shall provide a certification to the Department that the facility has operated all emission units within the limits imposed by the emission cap. This certification shall include a brief summary of the emissions subject to the cap for that time period and a comparison to the threshold levels that would require compliance with an applicable requirement.

Item 4.5:
The emission of pollutants that exceed the applicability thresholds for an applicable requirement, for which the facility has obtained an emissions cap, constitutes a violation of Part 201 and of the Act.

Item 4.6:
The Compliance Demonstration activity will be performed for the Facility.

Regulated Contaminant(s):
CAS No: 007647-01-0 HYDROGEN CHLORIDE

Item 4.7:
Compliance Demonstration shall include the following monitoring:

Capping: Yes
Monitoring Type: RECORD KEEPING/MAINTENANCE PROCEDURES
Monitoring Description:
Emissions of individual HAP, from this facility, shall be less than 10 tons during any consecutive 12 month period. Verifictation of monthly total HAP emissions will be determined by calculations using emission factors acceptable to the Department. Facility shall provide a report, with the required calculations and a demonstration of compliance with this limit for individual HAP, to the NYSDEC Region 6 Office by the reporting deadlines contained below.

Monitoring Frequency: MONTHLY
Averaging Method: ANNUAL MAXIMUM ROLLED MONTHLY
Reporting Requirements: ANNUALLY (CALENDAR)
Reports due 30 days after the reporting period.
The initial report is due 1/30/2016.
Subsequent reports are due every 12 calendar month(s).

Condition 43: Visible Emissions Limited
Effective between the dates of 04/29/2015 and 04/28/2025

Applicable Federal Requirement:6 NYCRR 211.2

Item 43.1:
Except as permitted by a specific part of this Subchapter and for open fires for which a restricted burning permit has been issued, no person shall cause or allow any air contamination source to emit any material having an opacity equal to or greater than 20 percent (six minute average) except for one continuous six-minute period per hour of not more than 57 percent opacity.

Condition 6: Alternative recordkeeping
Effective between the dates of 04/29/2015 and 04/28/2025

Applicable Federal Requirement:40CFR 60.48c(g)(2), NSPS Subpart Dc

Item 6.1:
This Condition applies to:

Emission Unit: 7AUXBL

Item 6.2:
As an alternative to meeting the requirements of 40 CFR 60.48c(g)(1), the owner or operator of an affected facility that combusts only natural gas, wood, fuels using fuel certification in 40 CFR 60.48c(f) to demonstrate compliance with the SO2standard, fuels not subject to an emissions standard (excluding opacity), or a mixture of these fuels may elect to record and maintain records of the amount of each fuel combusted during each calendar month.

Condition 7: Standard for demolition and renovation
Effective between the dates of 04/29/2015 and 04/28/2025

Applicable Federal Requirement:40CFR 61.145, NESHAP Subpart M

Item 7.1: General: The demolition and renovation provisions of 40 CFR 61, Subpart M, section 145, have not been delegated to the New York State Department of Environmental Conservation. The United States Environmental Protection Agency is responsible for implementation of the regulation and has a Memorandum of Understanding with the New York State Department of Labor which inspects demolition and renovation projects involving regulated asbestos containing material (RACM). The permittee shall comply with the demolition and renovation standards in 40 CFR §61.145, as applicable.

a) All of the requirements of 40 CFR §61.145(b), Notifications, and §61.145(c), Procedures for asbestos emission control, apply for demolition of a facility (as defined in §61.141) where the combined amount of RACM to be removed is:
i) at least 80 linear meters on pipes or at least 15 square meters on other facility components, or
ii) at least 1 cubic meter off facility components where the length or area could not be measured previously.

b) In a facility being demolished where the amount of RACM is less than the quantities above, only the notification requirements of paragraphs 61.145(b)(1), (2), (3)(i) and (iv), 4(i) through (vii), 4(ix), and 4(xvi) apply.

c) In a facility being renovated, all of the requirements of 40 CFR §61.145(b), Notifications, and §61.145(c), Procedures for asbestos emission control, apply if the combined amount of RACM to be stripped, removed, dislodged, cut, drilled, or similarly disturbed is:
i) at least 80 linear meters on pipes or at least 15 square meters on other facility components, or
ii) at least 1 cubic meter off facility components where the length or area could not be measured previously.
iii) to determine whether this applies to planned renovation operations including individual nonscheduled operations, the permittee shall predict the combined additive amount of RACM to be removed or stripped during each calendar year.

Item 7.2: Notification requirements: The permittee shall provide the USEPA Administrator with written notice of the intention to demolish or renovate as outlined in 40 CFR §61.145(b). The notice must be postmarked or delivered at least 10 working days before **asbestos stripping, removal, or demolition begins. For planned renovation as described in Item** 7.1(c)(ii) above, the permittee shall submit the notice at least 10 working days before the end of the calendar year preceding the year for which notice is being given.

Item 7.3: Procedures for asbestos emission control: The permittee shall comply with all applicable procedures for removal of RACM in 40 CFR §61.145(c). The procedures require, among other things that:

a) All RACM shall be removed before demolition or renovation, except under certain cases specified in §61.145(c)(i) through (iv).

b) All RACM being removed or stripped shall be adequately wetted and shall remain wetted until collected and contained or treated in preparation for disposal in accordance with 61.150, except as allowed in §61.145(c).

Condition 8: Compliance Demonstration
Effective between the dates of 04/29/2015 and 04/28/2025

Applicable Federal Requirement:40CFR 63.11507(g), Subpart WWWWWW

Item 8.1:
The Compliance Demonstration activity will be performed for the Facility.

Item 8.2:
Compliance Demonstration shall include the following monitoring:

Monitoring Type: RECORD KEEPING/MAINTENANCE PROCEDURES
Monitoring Description:

The owner or operator of an affected new or existing plating and polishing process unit that contains, applies, or emits one or more of the plating and polishing metal HAP must implement the applicable management practices in paragraphs (1) through (12), as practicable.

(1) Minimize bath agitation when removing any parts processed in the tank, as practicable except when necessary to meet part quality requirements.

(2) Maximize the draining of bath solution back into the tank, as practicable, by extending drip time when removing parts from the tank; using drain boards (also known as drip shields); or withdrawing parts slowly from the tank, as practicable.

(3) Optimize the design of barrels, racks, and parts to minimize dragout of bath solution (such as by using slotted barrels and tilted racks, or by designing parts with flow-through holes to allow the tank solution to drip back into the tank), as practicable.

(4) Use tank covers, if already owned and available at the facility, whenever practicable.

(5) Minimize or reduce heating of process tanks, as practicable (e.g., when doing so would not interrupt production or adversely affect part quality).

(6) Perform regular repair, maintenance, and preventive maintenance of racks, barrels, and other equipment associated with affected sources, as practicable.

(7) Minimize bath contamination, such as through the prevention or quick recovery of dropped parts, use of distilled/de-ionized water, water filtration, pre-cleaning of parts to be plated, and thorough rinsing of pre-treated parts to be plated, as practicable.

(8) Maintain quality control of chemicals, and chemical and other bath ingredient concentrations in the tanks, as practicable.

(9) Perform general good housekeeping, such as regular sweeping or vacuuming, if needed, and periodic washdowns, as practicable.

(10) Minimize spills and overflow of tanks, as practicable.

(11) Use squeegee rolls in continuous or reel-to-reel plating tanks, as practicable.

(12) Perform regular inspections to identify leaks and other opportunities for pollution prevention.

Monitoring Frequency: AS REQUIRED - SEE PERMIT MONITORING DESCRIPTION
Reporting Requirements: ANNUALLY (CALENDAR)
Reports due 30 days after the reporting period.
The initial report is due 1/30/2016.
Subsequent reports are due every 12 calendar month(s).

Condition 9: Operation and Maintenance of Air Pollution Equipment
Effective between the dates of 04/29/2015 and 04/28/2025

Applicable Federal Requirement:40CFR 63.11508(d)(1), Subpart WWWWWW

Item 9.1:
The owner or operator must always operate and maintain the affected source, including air pollution control equipment.

Condition 10: Annual Compliance Certification
Effective between the dates of 04/29/2015 and 04/28/2025

Applicable Federal Requirement:40CFR 63.11508(d)(2), Subpart WWWWWW

Item 10.1:
The owner or operator must prepare an annual compliance certification according to the requirements specified in 40 CFR 63.11509(c), "Notification, Reporting, and Recordkeeping," and keep it in a readily-accessible location for inspector review.

Condition 11: Compliance Demonstration
Effective between the dates of 04/29/2015 and 04/28/2025

Applicable Federal Requirement:40CFR 63.11508(d)(8), Subpart WWWWWW

Item 11.1:

The Compliance Demonstration activity will be performed for the Facility.

Item 11.2:
Compliance Demonstration shall include the following monitoring:

Monitoring Type: RECORD KEEPING/MAINTENANCE PROCEDURES
Monitoring Description:

The owner or operator of an affected tank or other operation that is subject to the management practices specified in 40CFR 63.11507(g) must demonstrate continuous compliance according to paragraphs (i) and (ii).

(i) The owner or operator must implement the applicable management practices during all times that the affected tank or process is in operation.

(ii) The owner or operator must state in his/her annual compliance certification that he/she has implemented the applicable management practices, as practicable.

Monitoring Frequency: AS REQUIRED - SEE PERMIT MONITORING DESCRIPTION
Reporting Requirements: ANNUALLY (CALENDAR)
Reports due 30 days after the reporting period.
The initial report is due 1/30/2016.
Subsequent reports are due every 12 calendar month(s).

Condition 12: Notification of Compliance Status
Effective between the dates of 04/29/2015 and 04/28/2025

Applicable Federal Requirement:40CFR 63.11509(b), Subpart WWWWWW

Item 12.1:
The owner or operator of an affected source must submit a Notification of Compliance Status in accordance with paragraphs (1) and (2).
(1) The Notification of Compliance Status must be submitted before the close of business on the compliance date specified in 40CFR 63.11506.
(2) The Notification of Compliance Status must include the items specified in paragraphs (i) through (iv).
(i) List of affected sources and the plating and polishing metal HAP used in, or emitted by, those sources.
(ii) Methods used to comply with the applicable management practices and equipment standards.
(iii) Description of the capture and emission control systems used to comply with the applicable equipment standards.
(iv) Statement by the owner or operator of the affected source as to whether the source is in compliance with the applicable standards or other requirements.

Condition 13: Management Practices Annual Compliance Report
Effective between the dates of 04/29/2015 and 04/28/2025

Applicable Federal Requirement:40CFR 63.11509(c)(6), Subpart WWWWWW

Item 13.1:
The owner or operator of an affected tank that is subject to the management practices specified in 40CFR 63.11507(g) must state in his/her annual compliance certification that he/she has implemented the applicable management practices, as practicable.

Condition 14: Annual Compliance Report
Effective between the dates of 04/29/2015 and 04/28/2025

Applicable Federal Requirement:40CFR 63.11509(c)(7), Subpart WWWWWW

Item 14.1:
Each annual compliance report must be prepared no later than January 31 of the year immediately following the reporting period and kept in a readily-accessible location for inspector review. If a deviation has occurred during the year, each annual compliance report must be submitted along with the deviation report, and postmarked or delivered no later than January 31 of the year immediately following the reporting period.

Condition 15: Compliance Demonstration
Effective between the dates of 04/29/2015 and 04/28/2025

Applicable Federal Requirement:40CFR 63.11509(d), Subpart WWWWWW

Item 15.1:
The Compliance Demonstration activity will be performed for the Facility.

Item 15.2:
Compliance Demonstration shall include the following monitoring:

Monitoring Type: RECORD KEEPING/MAINTENANCE PROCEDURES
Monitoring Description:
Any deviations from the compliance requirements specified in 40CFR 63 WWWWWW which occurred at an affected source during the year, must reported by the owner or operator, along with the corrective action taken, and submit this report to the delegated authority.

Monitoring Frequency: AS REQUIRED - SEE PERMIT MONITORING DESCRIPTION
Reporting Requirements: ANNUALLY (CALENDAR)
Reports due 30 days after the reporting period.
The initial report is due 1/30/2016.
Subsequent reports are due every 12 calendar month(s).

Condition 16: Compliance Demonstration
Effective between the dates of 04/29/2015 and 04/28/2025

Applicable Federal Requirement:40CFR 63.11509(e), Subpart WWWWWW

Item 16.1:
The Compliance Demonstration activity will be performed for the Facility.

Item 16.2:
Compliance Demonstration shall include the following monitoring:

Monitoring Type: RECORD KEEPING/MAINTENANCE PROCEDURES
Monitoring Description:

The owner or operator must keep the records specified in paragraphs (1) through (3).

(1) A copy of any Initial Notification and Notification of Compliance Status that was submitted and all documentation supporting those notifications.

(2) The records specified in 40CFR 63.10(b)(2)(i) through (iii) and (xiv) of the General Provisions.

(3) The records required to show continuous compliance with each management practice and equipment standard that applies to the owner or operator, as specified in 40CFR 63.11508(d).

Monitoring Frequency: AS REQUIRED - SEE PERMIT MONITORING DESCRIPTION
Reporting Requirements: ANNUALLY (CALENDAR)
Reports due 30 days after the reporting period.
The initial report is due 1/30/2016.
Subsequent reports are due every 12 calendar month(s).

Condition 17: Availability of Records
Effective between the dates of 04/29/2015 and 04/28/2025

Applicable Federal Requirement:40CFR 63.11509(f), Subpart WWWWWW

Item 17.1:
The owner or operator must keep each record for a minimum of 5 years following the date of each occurrence, measurement, maintenance, corrective action, report, or record. He/she must keep each record onsite for at least 2 years after the date of each occurrence, measurement, maintenance, corrective action, report, or record, according to 40CFR 63.10(b)(1). He/she may keep the records offsite for the remaining 3 years.

Condition 18: Affect source categories
Effective between the dates of 04/29/2015 and 04/28/2025

Applicable Federal Requirement:40CFR 63.11514(b), Subpart XXXXXX

Item 18.1:
The provisions of 40 CFR 63, Subpart XXXXXX apply to each new and existing affected source listed below if the facility uses materials that contain or have the potential to emit metal fabrication or finishing metal HAP (MFHAP) in a concentration of greater than 0.1% by weight

of cadmium, lead, chromium, or nickel or a concentration of greater than 1.0% by weight of manganese:
1) Dry abrasive blasting operations
2) Machining operations
3) Dry grinding and dry polishing with machines
4) Spray painting
5) Welding

If the facility performs spray painting which contains MFHAP with the concentrations listed above, then that affected source is not subject to the provisions in Subpart HHHHHH for Miscellaneous Surface Coating Operations.

Condition 19: Compliance date for existing sources
Effective between the dates of 04/29/2015 and 04/28/2025

Applicable Federal Requirement:40CFR 63.11515(a), Subpart XXXXXX

Item 19.1:
If the facility owns or operates an existing affected source, the facility must achieve compliance with the applicable provisions of Subpart XXXXXX by July 25, 2011.

Condition 20: Compliance Demonstration
Effective between the dates of 04/29/2015 and 04/28/2025

Applicable Federal Requirement:40CFR 63.11516(a), Subpart XXXXXX

Item 20.1:
The Compliance Demonstration activity will be performed for the Facility.

Regulated Contaminant(s):
CAS No: 0NY100-00-0 TOTAL HAP

Item 20.2:
Compliance Demonstration shall include the following monitoring:

Monitoring Type: RECORD KEEPING/MAINTENANCE PROCEDURES
Monitoring Description:
If the facility owns or operates a dry blasting affected source which consists of a dry abrasive blasting operation which has a vent allowing any air or blast material to escape, the facility must comply with the following requirements:

1- The facility must capture emissions and vent them to a filtration control device. The facility must operate the filtration control device according to manufacturer's instruction, and must demonstrate compliance with this requirement by maintaining a record of the manufacturer's specifications for the filtration control devices, as specified in §63.11519(c)(4).

2- The facility must implement the management practices to minimize emissions of metal fabrication HAPs (MFHAPs) by performing the following:

- The facility must take measures necessary to minimize excess dust in the surrounding area to reduce MFHAP emissions, as practicable; and
- The facility must enclose dusty abrasive material storage areas and holding bins, seal chutes, and conveyors that transport abrasive materials; and
- The facility must operate all equipment associated with dry abrasive blasting operations according to manufacturer's instructions.

Reporting Requirements: SEMI-ANNUALLY (CALENDAR)
Reports due 30 days after the reporting period.
The initial report is due 7/30/2015.
Subsequent reports are due every 6 calendar month(s).

Condition 21: Compliance Demonstration
Effective between the dates of 04/29/2015 and 04/28/2025

Applicable Federal Requirement:40CFR 63.11516(b), Subpart XXXXXX

Item 21.1:
The Compliance Demonstration activity will be performed for the Facility.

Item 21.2:
Compliance Demonstration shall include the following monitoring:

Monitoring Type: RECORD KEEPING/MAINTENANCE PROCEDURES
Monitoring Description:

A facility that owns or operates a machining affected source must implement management practices to minimize emissions of metal fabrication HAP (MFHAP) as specified below:

1) The facility must take measures necessary to minimize excess dust in the surrounding area to reduce MFHAP emissions, as applicable; and

2) The facility must operate all equipment associated with machining according to manufacturer's instructions.

Monitoring Frequency: AS REQUIRED - SEE PERMIT MONITORING DESCRIPTION
Reporting Requirements: ANNUALLY (CALENDAR)
Reports due 30 days after the reporting period.
The initial report is due 1/30/2016.
Subsequent reports are due every 12 calendar month(s).

Condition 22: Compliance Demonstration

Effective between the dates of 04/29/2015 and 04/28/2025

Applicable Federal Requirement:40CFR 63.11516(c), Subpart XXXXXX

Item 22.1:
The Compliance Demonstration activity will be performed for the Facility.

Regulated Contaminant(s):
CAS No: 0NY100-00-0 TOTAL HAP

Item 22.2:
Compliance Demonstration shall include the following monitoring:

Monitoring Type: RECORD KEEPING/MAINTENANCE PROCEDURES
Monitoring Description:
If the facility performs dry grinding or dry polishing with machines, the facility must comply with the following requirements if the dry grinding and polishing operations use materials that contain metal fabrication HAP (MFHAP):

1) The facility must capture emissions and vent them to a filtration control device. The facility must demonstrate compliance with this requirement by maintaining a record of the manufacturer's specifications for the filtration control devices, as specified in §63.11519(c)(4).

2) The facility must implement management practices to minimize emissions of MFHAP by:
- taking measures necessary to minimize excess dust in the surrounding area to reduce MFHAP emissions, as practicable; and
- operating all equipment associated with the operation of dry grinding and dry polishing with machines, including the filtration control device, according to the manufacturer's instructions.

Reporting Requirements: ANNUALLY (CALENDAR)
Reports due 30 days after the reporting period.
The initial report is due 1/30/2016.
Subsequent reports are due every 12 calendar month(s).

Condition 23: Compliance Demonstration
Effective between the dates of 04/29/2015 and 04/28/2025

Applicable Federal Requirement:40CFR 63.11516(f), Subpart XXXXXX

Item 23.1:
The Compliance Demonstration activity will be performed for the Facility.

Regulated Contaminant(s):
CAS No: 0NY100-00-0 TOTAL HAP

Item 23.2:
Compliance Demonstration shall include the following monitoring:

Monitoring Type: RECORD KEEPING/MAINTENANCE PROCEDURES
Monitoring Description:

For all welding operations which use metal fabrication HAPs (MFHAP) as defined in §63.11522, the facility must comply with the requirements listed in §63.11516(f)(1) and (2).

If the welding operations at the facility use at least 2000 pounds per year, calculated on a 12-month total, rolled monthly, of welding rods which contain one or more of the metal fabrication HAPs, then the facility must demonstrate that management practices or fume control measures are being implemented by complying with the requirements listed in §63.11516(f)(3)-(8).

Reporting Requirements: ANNUALLY (CALENDAR)
Reports due 30 days after the reporting period.
The initial report is due 1/30/2016.
Subsequent reports are due every 12 calendar month(s).

Condition 24: Compliance Demonstration
Effective between the dates of 04/29/2015 and 04/28/2025

Applicable Federal Requirement:40CFR 63.11519(a), Subpart XXXXXX

Item 24.1:
The Compliance Demonstration activity will be performed for the Facility.

Regulated Contaminant(s):
CAS No: 0NY100-00-0 TOTAL HAP

Item 24.2:
Compliance Demonstration shall include the following monitoring:

Monitoring Type: RECORD KEEPING/MAINTENANCE PROCEDURES
Monitoring Description:

Any existing facility subject to the requirements in 40 CFR 63, Subpart XXXXXX must submit an initial notification as described in §63.9(b) no later than July 25, 2011. The initial notification must contain the information listed in §63.11519(a)(1)(i)-(iv).

Reporting Requirements: ONCE / BATCH OR MONITORING OCCURRENCE

Condition 25: Compliance Demonstration
Effective between the dates of 04/29/2015 and 04/28/2025

Applicable Federal Requirement:40CFR 63.11519(a), Subpart XXXXXX

Item 25.1:
The Compliance Demonstration activity will be performed for the Facility.

Regulated Contaminant(s):
CAS No: 0NY100-00-0 TOTAL HAP

Item 25.2:
Compliance Demonstration shall include the following monitoring:

Monitoring Type: RECORD KEEPING/MAINTENANCE PROCEDURES
Monitoring Description:
Any existing facility subject to the requirements of 40 CFR 63, subpart XXXXXX shall submit a Notification of Compliance Status by November 22, 2011 which contains the information listed in §63.115119(a)(2)(i)-(iv).

Reporting Requirements: ONCE / BATCH OR MONITORING OCCURRENCE

Condition 26: Compliance Demonstration
Effective between the dates of 04/29/2015 and 04/28/2025

Applicable Federal Requirement:40CFR 63.11519(b), Subpart XXXXXX

Item 26.1:
The Compliance Demonstration activity will be performed for the Facility.

Regulated Contaminant(s):
CAS No: 0NY100-00-0 TOTAL HAP

Item 26.2:
Compliance Demonstration shall include the following monitoring:

Monitoring Type: RECORD KEEPING/MAINTENANCE PROCEDURES
Monitoring Description:
Any facility subject to the provisions in 40 CFR 63, subpart XXXXXX must prepare and submit annual certification and compliance reports for each affected source according to the requirements of §63.11519(b)(2)-(6).

Reporting Requirements: ANNUALLY (CALENDAR)
Reports due 30 days after the reporting period.
The initial report is due 1/30/2016.
Subsequent reports are due every 12 calendar month(s).

Condition 27: Compliance Demonstration
Effective between the dates of 04/29/2015 and 04/28/2025

Applicable Federal Requirement:40CFR 63.11519(c), Subpart XXXXXX

Item 27.1:

The Compliance Demonstration activity will be performed for the Facility.

Regulated Contaminant(s):
CAS No: 0NY100-00-0 TOTAL HAP

Item 27.2:
Compliance Demonstration shall include the following monitoring:

Monitoring Type: RECORD KEEPING/MAINTENANCE PROCEDURES
Monitoring Description:
The facility must collect and keep records of the data and information specified in §63.11519(c)(1)-(14), according to the provisions in §63.11519(c)(15).

Reporting Requirements: AS REQUIRED - SEE MONITORING DESCRIPTION

Condition 28: Applicability
Effective between the dates of 04/29/2015 and 04/28/2025

Applicable Federal Requirement:40CFR 63, Subpart ZZZZ

Item 28.1:
Facilities that have reciprocating internal combustion engines must comply with applicable portions of 40 CFR 63 subpart ZZZZ.

Condition 29: Compliance and Enforcement
Effective between the dates of 04/29/2015 and 04/28/2025

Applicable Federal Requirement:40CFR 63, Subpart ZZZZ

Item 29.1:
The Department has not accepted delegation of 40 CFR Part 63 Subpart ZZZZ. Any questions concerning compliance and/or enforcement of this regulation should be referred to USEPA Region 2, 290 Broadway, 21st Floor, New York, NY 10007-1866; (212) 637-4080. Should the Department decide to accept delegation of 40 CFR Part 63 Subpart ZZZZ during the term of this permit, enforcement of this regulation will revert to the Department as of the effective date of delegation.

****** Emission Unit Level ******

Condition 30: Capping Monitoring Condition
Effective between the dates of 04/29/2015 and 04/28/2025

Applicable Federal Requirement:6 NYCRR Subpart 201-7

Item 30.1:
Under the authority of 6 NYCRR Part 201-7, this condition contains an emission cap for the purpose of limiting emissions from the facility, emission unit or process to avoid being subject to the following applicable requirement(s) that the facility, emission unit or process would otherwise be subject to:

6 NYCRR 201-6.1 (a)

Item 30.2:
Operation of this facility shall take place in accordance with the approved criteria, emission limits, terms, conditions and standards in this permit.

Item 30.3:
The owner or operator of the permitted facility must maintain all required records on-site for a period of five years and make them available to representatives of the Department upon request. Department representatives must be granted access to any facility regulated by this Subpart, during normal operating hours, for the purpose of determining compliance with this and any other state and federal air pollution control requirements, regulations or law.

Item 30.4:
On an annual basis, unless otherwise specified below, beginning one year after the granting of an emissions cap, the responsible official shall provide a certification to the Department that the facility has operated all emission units within the limits imposed by the emission cap. This certification shall include a brief summary of the emissions subject to the cap for that time period and a comparison to the threshold levels that would require compliance with an applicable requirement.

Item 30.5:
The emission of pollutants that exceed the applicability thresholds for an applicable requirement, for which the facility has obtained an emissions cap, constitutes a violation of Part 201 and of the Act.

Item 30.6:
The Compliance Demonstration activity will be performed for:

Emission Unit: 7-AUXBL

Regulated Contaminant(s):
CAS No: 0NY210-00-0 OXIDES OF NITROGEN

Item 30.7:
Compliance Demonstration shall include the following monitoring:

Capping: Yes
Monitoring Type: WORK PRACTICE INVOLVING SPECIFIC OPERATIONS
Monitoring Description:
NOx emissions from this emission unit are limited to 198,000 lbs per year calculated on a 12 month rolling basis. Compliance will be determined through fuel usage records and emission factors determined from testing. The testing was performed by the facility in March 2013 and

subsequently approved by the Department.

Work Practice Type: PROCESS MATERIAL THRUPUT
Process Material: FUEL
Upper Permit Limit: 198,000 pounds per year
Reference Test Method: EPA Method 7
Monitoring Frequency: MONTHLY
Averaging Method: ANNUAL TOTAL ROLLED MONTHLY
Reporting Requirements: ANNUALLY (CALENDAR)
Reports due 30 days after the reporting period.
The initial report is due 1/30/2016.
Subsequent reports are due every 12 calendar month(s).

Condition 1-1: Compliance Demonstration
Effective between the dates of 03/04/2021 and 04/28/2025

Applicable Federal Requirement:6 NYCRR 227-1.4 (a)

Item 1-1.1:
The Compliance Demonstration activity will be performed for:

Emission Unit: 7-AUXBL

Item 1-1.2:
Compliance Demonstration shall include the following monitoring:

Monitoring Type: MONITORING OF PROCESS OR CONTROL DEVICE PARAMETERS AS SURROGATE
Monitoring Description:
No owner or operator of a stationary combustion installation subject to this Subpart shall operate an emission source which exhibits greater than 20 percent opacity (based on a six minute average), except for one 6 minute period per hour of not more than 27 percent opacity. The owner or operator will conduct a Method 9 test annually. A report of the results of the test will be submitted to the Department within 30 days of the completion of the Method 9 test. All records generated by the permittee must be maintained at the facility or at an alternative location approved by the Department for a minimum of five years.

Parameter Monitored: OPACITY
Upper Permit Limit: 20 percent
Reference Test Method: 40 CFR 60, Appendix A, Method 9
Monitoring Frequency: ANNUALLY
Averaging Method: 6-MINUTE AVERAGE (METHOD 9)
Reporting Requirements: SEMI-ANNUALLY (CALENDAR)
Reports due 30 days after the reporting period.
The initial report is due 7/30/2021.
Subsequent reports are due every 6 calendar month(s).

Condition 32: Applicability of General Provisions of 40 CFR 60 Subpart A
Effective between the dates of 04/29/2015 and 04/28/2025

Applicable Federal Requirement:40CFR 60, NSPS Subpart A

Item 32.1:
This Condition applies to Emission Unit: 7-AUXBL

Item 32.2:
This emission source is subject to the applicable general provisions of 40 CFR 60. The facility owner is responsible for complying with all applicable technical, administrative and reporting requirements.

Condition 33: EPA Region 2 address.
Effective between the dates of 04/29/2015 and 04/28/2025

Applicable Federal Requirement:40CFR 60.4, NSPS Subpart A

Item 33.1:
This Condition applies to Emission Unit: 7-AUXBL

Item 33.2:
All requests, reports, applications, submittals, and other communications to the Administrator pursuant to this part shall be submitted in duplicate to the following address:

Director, Division of Enforcement and Compliance Assistance
USEPA Region 2
290 Broadway, 21st Floor
New York, NY 10007-1886

Copies of all correspondence to the administrator pursuant to this part shall also be submitted to the NYSDEC Regional Office issuing this permit (see address at the beginning of this permit) and to the following address:

NYSDEC
Bureau of Quality Assurance
625 Broadway
Albany, NY 12233-3258

Condition 34: Date of Construction Notification - if a COM is used.
Effective between the dates of 04/29/2015 and 04/28/2025

Applicable Federal Requirement:40CFR 60.7(a), NSPS Subpart A

Item 34.1:

This Condition applies to Emission Unit: 7-AUXBL

Item 34.2:
Any owner or operator subject to this part shall furnish the Administrator with the following information:

1) a notification of the date construction or reconstruction commenced, postmarked no later than 30 days after such date;

3) a notification of the actual date of initial start up, postmarked within 15 days after such date;

4) a notification of any physical or operational change to an existing facility which may increase the emission rate of any air pollutant to which a standard applies, unless the change is specifically exempted under 40 CFR 60. The notice shall be postmarked 60 days or as soon as practicable before the change is commenced and shall include information describing the precise nature of the change, present and proposed emission control systems, productive capability of the facility before and after the change, and the expected completion date of the change. The Administrator may request additional information regarding the change;

5) a notification of the date upon which the demonstration of continuous monitoring system performance commences, postmarked not less than 30 days prior to such date;

6) a notification of the anticipated date for conducting the opacity observations, postmarked not less than 30 days prior to such date; and

7) a notification that continuous opacity monitoring system data results will be used to determine compliance with the applicable opacity standard during the performance test, postmarked not less than 30 days prior to the performance test.

Condition 35: Availability of information.
Effective between the dates of 04/29/2015 and 04/28/2025

Applicable Federal Requirement:40CFR 60.9, NSPS Subpart A

Item 35.1:
This Condition applies to Emission Unit: 7-AUXBL

Item 35.2:
The availability to the public of information provided to, or otherwise obtained by, the Administrator under this part shall be governed by part 2 of this chapter.

Condition 36: Circumvention.
Effective between the dates of 04/29/2015 and 04/28/2025

Applicable Federal Requirement:40CFR 60.12, NSPS Subpart A

Item 36.1:
This Condition applies to Emission Unit: 7-AUXBL

Item 36.2:
No owner or operator subject to the provisions of this part shall build, erect, install, or use any article, machine, equipment or process, the use of which conceals an emission which would otherwise constitute a violation of an applicable standard. Such concealment includes, but is not limited to, the use of gaseous diluents to achieve compliance with an opacity standard or with a standard which is based on the concentration of a pollutant in the gases discharged to the atmosphere.

Condition 37: Capping Monitoring Condition
Effective between the dates of 04/29/2015 and 04/28/2025

Applicable Federal Requirement:6 NYCRR Subpart 201-7

Item 37.1:
Under the authority of 6 NYCRR Part 201-7, this condition contains an emission cap for the purpose of limiting emissions from the facility, emission unit or process to avoid being subject to the following applicable requirement(s) that the facility, emission unit or process would otherwise be subject to:

6 NYCRR 201-6.1 (a)

Item 37.2:
Operation of this facility shall take place in accordance with the approved criteria, emission limits, terms, conditions and standards in this permit.

Item 37.3:
The owner or operator of the permitted facility must maintain all required records on-site for a period of five years and make them available to representatives of the Department upon request. Department representatives must be granted access to any facility regulated by this Subpart, during normal operating hours, for the purpose of determining compliance with this and any other state and federal air pollution control requirements, regulations or law.

Item 37.4:
On an annual basis, unless otherwise specified below, beginning one year after the granting of an emissions cap, the responsible official shall provide a certification to the Department that the facility has operated all emission units within the limits imposed by the emission cap. This certification shall include a brief summary of the emissions subject to the cap for that time period and a comparison to the threshold levels that would require compliance with an applicable requirement.

Item 37.5:
The emission of pollutants that exceed the applicability thresholds for an applicable requirement, for which the facility has obtained an emissions cap, constitutes a violation of Part 201 and of the Act.

Item 37.6:
The Compliance Demonstration activity will be performed for:

Emission Unit: 7-AUXBL
Process: 701

Regulated Contaminant(s):
CAS No: 0NY210-00-0 OXIDES OF NITROGEN

Item 37.7:
Compliance Demonstration shall include the following monitoring:

Capping: Yes
Monitoring Type: INTERMITTENT EMISSION TESTING
Monitoring Description:
Emission testing is required while firing gas to obtain emission factors for calculating compliance with the emission cap.

Upper Permit Limit: 8.571 pounds per hour
Reference Test Method: EPA Method 7
Monitoring Frequency: SINGLE OCCURRENCE
Averaging Method: 1-HOUR AVERAGE
Reporting Requirements: ONCE / BATCH OR MONITORING OCCURRENCE

STATE ONLY ENFORCEABLE CONDITIONS
****** Facility Level ******

NOTIFICATION OF GENERAL PERMITTEE OBLIGATIONS
This section contains terms and conditions which are not federally enforceable. Permittees may also have other obligations under regulations of general applicability

Item A: Emergency Defense - 6 NYCRR 201-1.5

An emergency, as defined in 6 NYCRR subpart 201-2, constitutes an affirmative defense to penalties sought in an enforcement action brought by the department for noncompliance with emissions limitations or permit conditions for all facilities in New York State.

(a) The affirmative defense of emergency shall demonstrate, through properly signed, contemporaneous operating logs, or other relevant evidence that:

(1) an emergency occurred and that the facility owner or operator can identify the cause(s) of the emergency;
(2) the equipment at the facility was being properly operated and maintained;
(3) during the period of the emergency the facility owner or operator took all reasonable steps to minimize the levels of emissions that exceeded the emission standards, or other requirements in the permit; and
(4) the facility owner or operator notified the department within two working days after the event occurred. This notice must contain a description of the emergency, any steps taken to mitigate emissions, and any corrective actions taken.

(b) In any enforcement proceeding, the facility owner or operator seeking to establish the occurrence of an emergency has the burden of proof.

(c) This provision is in addition to any emergency or malfunction provision contained in any applicable requirement.

Item B: **Public Access to Recordkeeping for Facilities With State Facility Permits - 6 NYCRR 201-1.10 (a)**
Where facility owners and/or operators keep records pursuant to compliance with the requirements of 6 NYCRR Subpart 201-5.4, and/or the emission capping requirements of 6 NYCRR Subpart 201-7, the Department will make such records available to the public upon request in accordance

with 6 NYCRR Part 616 - Public Access to Records. Facility owners and/or operators must submit the records required to comply with the request within sixty working days of written notification by the Department.

Item C: **General Provisions for State Enforceable Permit Terms and Condition - 6 NYCRR Part 201-5**

Any person who owns and/or operates stationary sources shall operate and maintain all emission units and any required emission control devices in compliance with all applicable Parts of this Chapter and existing laws, and shall operate the facility in accordance with all criteria, emission limits, terms, conditions, and standards in this permit. Failure of such person to properly operate and maintain the effectiveness of such emission units and emission control devices may be sufficient reason for the Department to revoke or deny a permit.

The owner or operator of the permitted facility must maintain all required records on-site for a period of five years and make them available to representatives of the Department upon request. Department representatives must be granted access to any facility regulated by this Subpart, during normal operating hours, for the purpose of determining compliance with this and any other state and federal air pollution control requirements, regulations or law.

STATE ONLY APPLICABLE REQUIREMENTS

The following conditions are state only enforceable.

Condition 38: Contaminant List

Effective between the dates of 04/29/2015 and 04/28/2025

Applicable State Requirement:ECL 19-0301

Item 38.1:

Emissions of the following contaminants are subject to contaminant specific requirements in this permit(emission limits, control requirements or compliance monitoring conditions).

CAS No: 007647-01-0
Name: HYDROGEN CHLORIDE

CAS No: 0NY100-00-0
Name: TOTAL HAP

CAS No: 0NY210-00-0
Name: OXIDES OF NITROGEN

Condition 39: Malfunctions and start-up/shutdown activities
Effective between the dates of 04/29/2015 and 04/28/2025

Applicable State Requirement:6 NYCRR 201-1.4

Item 39.1:
(a) The facility owner or operator shall take all necessary and appropriate actions to prevent the emission of air pollutants that result in contravention of any applicable emission standard during periods of start-up, shutdown, or malfunction.

(b) The facility owner or operator shall compile and maintain records of all equipment malfunctions, maintenance, or start-up/shutdown activities when they can be expected to result in an exceedance of any applicable emission standard, and shall submit a report of such activities to the department when requested to do so, or when so required by a condition of a permit issued for the corresponding air contamination source. Such reports shall state whether any violations occurred and, if so, whether they were unavoidable, include the time, frequency and duration of the maintenance and/or start-up/shutdown activities, and an estimate of the emission rates of any air contaminants released. Such records shall be maintained for a period of at least five years and made available for review to department representatives upon request. Facility owners or operators subject to continuous stack monitoring and quarterly reporting requirements need not submit additional reports for equipment maintenance or start-up/shutdown activities for the facility to the department.

(c) In the event that emissions of air contaminants in excess of any emission standard in this Subchapter occur due to a malfunction, the facility owner or operator shall compile and maintain records of the malfunction and notify the department as soon as possible during normal working hours, but not later than two working days after becoming aware that the malfunction occurred. When requested by the department, the facility owner or operator shall submit a written report to the department describing the malfunction, the corrective action taken, identification of air contaminants, and an estimate of the emission rates.

(d) The department may also require the owner or operator to include, in reports described under Subdivisions (b) and (c) of this Section, an estimate of the maximum ground level concentration of each air contaminant emitted and the effect of such emissions.

(e) A violation of any applicable emission standard resulting from start-up, shutdown, or malfunction conditions at a permitted or registered facility may not be subject to an enforcement action by the department and/or penalty if the department determines, in its sole discretion, that such a violation was unavoidable. The actions and recordkeeping and reporting requirements listed above must be adhered to in such circumstances.

Condition 1-2: Malfunctions and Start-up/Shutdown Activities
Effective between the dates of 03/04/2021 and 04/28/2025

Applicable State Requirement:6 NYCRR 201-1.4

Item 1-2.1:
(a) The facility owner or operator shall take all necessary and appropriate actions to prevent the emission of air pollutants that result in contravention of any applicable emission standard during

periods of start-up, shutdown, or malfunction.

(b) The facility owner or operator shall compile and maintain records of all equipment maintenance and start-up/shutdown activities when they are expected to result in an exceedance of any applicable emission standard, and shall submit a report of such activities to the department when required by a permit condition or upon request by the department. Such reports shall state whether an exceedence occurred and if it was unavoidable, include the time, frequency and duration of the exceedence, and an estimate of the emission rates of any air contaminants released. Such records shall be maintained for a period of at least five years and made available for review to department representatives upon request. Facility owners or operators subject to continuous monitoring and quarterly reporting requirements need not submit additional reports of exceedences to the department.

(c) In the event that air contaminant emissions exceed any applicable emission standard due to a malfunction, the facility owner or operator shall notify the department as soon as possible during normal working hours, but not later than two working days after becoming aware that the malfunction occurred. In addition, the facility owner or operator shall compile and maintain a record of all malfunctions. Such records shall be maintained at the facility for a period of at least five years and must be made available to the department upon request. When requested by the department, the facility owner or operator shall submit a written report to the department describing the malfunction, the corrective action taken, the air contaminants emitted, and the resulting emission rates and/or opacity.

(d) The department may also require the facility owner or operator to include, in reports described under Subdivisions (b) and (c) of this Section, an estimate of the maximum ground level concentration of each air contaminant emitted and the effect of such emissions.

(e) A violation of any applicable emission standard resulting from start-up, shutdown, or malfunction conditions at a permitted or registered facility may not be subject to an enforcement action by the department and/or penalty if the department determines, in its sole discretion, that such a violation was unavoidable. The actions and recordkeeping and reporting requirements listed above must be adhered to in such circumstances.

Condition 40: Emission Unit Definition
Effective between the dates of 04/29/2015 and 04/28/2025

Applicable State Requirement:6 NYCRR Subpart 201-5

Item 40.1(From Mod 1):
The facility is authorized to perform regulated processes under this permit for:
Emission Unit: 7-AUXBL
Emission Unit Description:
This emission unit consist of a 90 mmbtu/hr boiler, which combusts natural gas only.

Building(s): STEAM

Item 40.2(From Mod 0):
The facility is authorized to perform regulated processes under this permit for:
Emission Unit: 1-BRAZE

Emission Unit Description:
This unit includes ten emissions points consisting of various brazing operations.

Building(s): 48
50
60
65A
66
82

Item 40.3(From Mod 0):
The facility is authorized to perform regulated processes under this permit for:
Emission Unit: 2-HTTRT
Emission Unit Description:
This emission unit is comprised of sources utilized during metal heat treat operations. The unit includes twelve emissions points that are either some type of furnace or related quench oil tanks. Six of the sources are natural gas heated and six are electrically heated.

Building(s): 55
66
74
80
82
88

Item 40.4(From Mod 0):
The facility is authorized to perform regulated processes under this permit for:
Emission Unit: 3-HCLTK
Emission Unit Description:
Acid bath tanklines comprise this emission unit. There are six emission points associated with this emission unit, including pre-braze tanklines, metal "coloring" lines, and a manganese phosphate tankline.

Building(s): 48
55
60
82

Item 40.5(From Mod 0):
The facility is authorized to perform regulated processes under this permit for:
Emission Unit: 4-PMMIM
Emission Unit Description:
This emission unit includes both furnaces and ovens used during powdered metal and metal injection molding operations. This unit includes seventeen emission points.

Building(s): 76

89

Item 40.6(From Mod 0):
The facility is authorized to perform regulated processes under this permit for:
Emission Unit: 5-NOHCL
Emission Unit Description:
This emission unit includes tanklines, none of which contain hydrochloric acid tanks. The unit includes four emission points.

Building(s): 50
55
82

Item 40.7(From Mod 0):
The facility is authorized to perform regulated processes under this permit for:
Emission Unit: 6-MISCL
Emission Unit Description:
Emission unit 6miscl is a miscellaneous emission unit comprised of three emission points (processes). (1) The custom shop lead pot is used in the production of hand-manufactured gun barrels. (2) The back-up diesel is used only during electrical outages and routine tests. (3) The lug welder uses spools of wire electrode to weld lugs to gun barrels.

Building(s): 50
52
53

Item 40.8(From Mod 0):
The facility is authorized to perform regulated processes under this permit for:
Emission Unit: 8-WOODF
Emission Unit Description:
This emission unit consists of wood machining, sanding, and finishing operations, which will be located in building 84. The particulates(saw dust) associated with the wood machining and sanding activities will be collected and controlled via a baghouse. As such the wood machining and sanding activities will fall under the trivial permitting of 6 NYCRR 201-3.3(c)(63). The wood coating (finishing) line, which is exhausted separately from the wood machining and sanding activities, is exempt from 228 requirements because the facility's VOC emissions minus combustion sources are less than 50 tons per 12-month rolling total. The wood finishing activities will be located in building 84, 3rd floor at the existing paint room, which will be upgraded with the new coating line.
This emission unit also includes as existing paint booth area (EP00403), which was previously exempt from permitting per 6 NYCRR 201-3.2(c)(17) for use of coatings

for special order guns which will continue (less than 25 gallons per month potential use), and dry film lube coating. The existing paint booth is located on the first floor of building 84.

Building(s): 84

Condition 41: Renewal deadlines for state facility permits
Effective between the dates of 04/29/2015 and 04/28/2025

Applicable State Requirement:6 NYCRR 201-5.2 (c)

Item 41.1:
The owner or operator of a facility having an issued state facility permit shall submit a complete application at least 180 days, but not more than eighteen months, prior to the date of permit expiration for permit renewal purposes.

Condition 42: Compliance Demonstration
Effective between the dates of 04/29/2015 and 04/28/2025

Applicable State Requirement:6 NYCRR 201-5.3 (c)

Item 42.1:
The Compliance Demonstration activity will be performed for the Facility.

Item 42.2:
Compliance Demonstration shall include the following monitoring:

Monitoring Type: RECORD KEEPING/MAINTENANCE PROCEDURES
Monitoring Description:
Any reports or submissions required by this permit shall be submitted to the Regional Air Pollution Control Engineer (RAPCE) at the following address:

Division of Air Resources
NYS Dept. of Environmental Conservation
Region 6
State Office Building
317 Washington Ave.
Watertown, NY 13601

Reporting Requirements: AS REQUIRED - SEE MONITORING DESCRIPTION

Condition 5: Air pollution prohibited
Effective between the dates of 04/29/2015 and 04/28/2025

Applicable State Requirement:6 NYCRR 211.1

Item 5.1:
No person shall cause or allow emissions of air contaminants to the outdoor atmosphere of such quantity, characteristic or duration which are injurious to human, plant or animal life or to

property, or which unreasonably interfere with the comfortable enjoyment of life or property. Notwithstanding the existence of specific air quality standards or emission limits, this prohibition applies, but is not limited to, any particulate, fume, gas, mist, odor, smoke, vapor, pollen, toxic or deleterious emission, either alone or in combination with others.

****** Emission Unit Level ******

Condition 44: Emission Point Definition By Emission Unit
Effective between the dates of 04/29/2015 and 04/28/2025

Applicable State Requirement:6 NYCRR Subpart 201-5

Item 44.1(From Mod 1):
The following emission points are included in this permit for the cited Emission Unit:

Emission Unit: 7-AUXBL

Emission Point: 00300
Height (ft.): 90 Diameter (in.): 52
NYTMN (km.): 4762.241 NYTME (km.): 497.141 Building: STEAM

Item 44.2(From Mod 0):
The following emission points are included in this permit for the cited Emission Unit:

Emission Unit: 1-BRAZE

Emission Point: 00153
Height (ft.): 60 Diameter (in.): 12
NYTMN (km.): 4762.251 NYTME (km.): 497.326 Building: 48

Emission Point: 00214
Height (ft.): 75 Diameter (in.): 15
NYTMN (km.): 4762.248 NYTME (km.): 497.295 Building: 48

Emission Point: 00229
Height (ft.): 20 Diameter (in.): 20
NYTMN (km.): 4762.325 NYTME (km.): 497.24 Building: 60

Emission Point: 00244
Height (ft.): 53 Diameter (in.): 18
NYTMN (km.): 4762.218 NYTME (km.): 497.215 Building: 82

Emission Point: 00248
Height (ft.): 11 Diameter (in.): 10
NYTMN (km.): 4762.16 NYTME (km.): 497.26 Building: 65A

Emission Point: 00252
Height (ft.): 30 Diameter (in.): 18

NYTMN (km.): 4762.385 NYTME (km.): 497.183 Building: 66

Emission Point: 00253
Height (ft.): 30 Diameter (in.): 11
NYTMN (km.): 4762.382 NYTME (km.): 497.186 Building: 66

Emission Point: 00254
Height (ft.): 28 Diameter (in.): 18
NYTMN (km.): 4762.379 NYTME (km.): 497.19 Building: 66

Emission Point: 00267
Height (ft.): 45 Length (in.): 11 Width (in.): 8
NYTMN (km.): 4762.259 NYTME (km.): 497.305 Building: 48

Item 44.3(From Mod 0):
The following emission points are included in this permit for the cited Emission Unit:

Emission Unit: 2-HTTRT

Emission Point: 00019
Height (ft.): 45 Diameter (in.): 49
NYTMN (km.): 4762.176 NYTME (km.): 497.241 Building: 82

Emission Point: 00095
Height (ft.): 30 Diameter (in.): 25
NYTMN (km.): 4762.382 NYTME (km.): 497.073 Building: 74

Emission Point: 00164
Height (ft.): 34 Diameter (in.): 21
NYTMN (km.): 4762.373 NYTME (km.): 497.084 Building: 74

Emission Point: 00217
Height (ft.): 34 Diameter (in.): 18
NYTMN (km.): 4762.197 NYTME (km.): 497.245 Building: 82

Emission Point: 00228
Height (ft.): 8 Length (in.): 4 Width (in.): 11
NYTMN (km.): 4762.235 NYTME (km.): 497.255 Building: 88

Emission Point: 00245
Height (ft.): 30 Diameter (in.): 28
NYTMN (km.): 4762.184 NYTME (km.): 497.254 Building: 82

Emission Point: 00246
Height (ft.): 30 Diameter (in.): 28
NYTMN (km.): 4762.188 NYTME (km.): 497.259 Building: 82

Emission Point: 00247
Height (ft.): 30 Diameter (in.): 28
NYTMN (km.): 4762.28 NYTME (km.): 497.027 Building: 80

Emission Point: 00255

Height (ft.): 66 Diameter (in.): 21
NYTMN (km.): 4762.378 NYTME (km.): 497.078 Building: 74

Emission Point: 00256
Height (ft.): 28 Diameter (in.): 16
NYTMN (km.): 4762.396 NYTME (km.): 497.185 Building: 66

Emission Point: 00264
Height (ft.): 26 Diameter (in.): 20
NYTMN (km.): 4762.271 NYTME (km.): 497.282 Building: 55

Emission Point: 00265
Height (ft.): 26 Diameter (in.): 24
NYTMN (km.): 4762.275 NYTME (km.): 497.273 Building: 55

Item 44.4(From Mod 0):
The following emission points are included in this permit for the cited Emission Unit:

Emission Unit: 3-HCLTK

Emission Point: 00030
Height (ft.): 66 Diameter (in.): 30
NYTMN (km.): 4762.309 NYTME (km.): 497.339 Building: 48

Emission Point: 00071
Height (ft.): 60 Diameter (in.): 20
NYTMN (km.): 4762.256 NYTME (km.): 497.304 Building: 48

Emission Point: 00073
Height (ft.): 32 Diameter (in.): 24
NYTMN (km.): 4762.32 NYTME (km.): 497.25 Building: 60

Emission Point: 00076
Height (ft.): 69 Diameter (in.): 31
NYTMN (km.): 4762.285 NYTME (km.): 497.286 Building: 55

Emission Point: 00099
Height (ft.): 52 Diameter (in.): 18
NYTMN (km.): 4762.241 NYTME (km.): 497.239 Building: 82

Emission Point: 00100
Height (ft.): 30 Diameter (in.): 40
NYTMN (km.): 4762.218 NYTME (km.): 497.233 Building: 82

Item 44.5(From Mod 0):
The following emission points are included in this permit for the cited Emission Unit:

Emission Unit: 4-PMMIM

Emission Point: 00027
Height (ft.): 66 Diameter (in.): 18
NYTMN (km.): 4762.371 NYTME (km.): 497.114 Building: 76

Emission Point: 00147
Height (ft.): 60 Diameter (in.): 18
NYTMN (km.): 4762.403 NYTME (km.): 497.138 Building: 76

Emission Point: 00148
Height (ft.): 60 Diameter (in.): 9
NYTMN (km.): 4762.351 NYTME (km.): 497.084 Building: 76

Emission Point: 00194
Height (ft.): 64 Diameter (in.): 16
NYTMN (km.): 4762.346 NYTME (km.): 497.1 Building: 76

Emission Point: 00199
Height (ft.): 68 Diameter (in.): 15
NYTMN (km.): 4762.366 NYTME (km.): 497.11 Building: 76

Emission Point: 00201
Height (ft.): 68 Diameter (in.): 5
NYTMN (km.): 4762.359 NYTME (km.): 497.09 Building: 76

Emission Point: 00203
Height (ft.): 66 Diameter (in.): 11
NYTMN (km.): 4762.343 NYTME (km.): 497.096 Building: 76

Emission Point: 00209
Height (ft.): 72 Diameter (in.): 11
NYTMN (km.): 4762.365 NYTME (km.): 497.094 Building: 76

Emission Point: 00210
Height (ft.): 72 Diameter (in.): 11
NYTMN (km.): 4762.4 NYTME (km.): 497.121 Building: 76

Emission Point: 00235
Height (ft.): 60 Diameter (in.): 9
NYTMN (km.): 4762.371 NYTME (km.): 497.098 Building: 76

Emission Point: 00241
Height (ft.): 66 Diameter (in.): 11
NYTMN (km.): 4762.387 NYTME (km.): 497.11 Building: 76

Emission Point: 00242
Height (ft.): 66 Diameter (in.): 11
NYTMN (km.): 4762.391 NYTME (km.): 497.114 Building: 76

Emission Point: 00249
Height (ft.): 66 Diameter (in.): 11
NYTMN (km.): 4762.365 NYTME (km.): 497.099 Building: 76

Emission Point: 00250
Height (ft.): 72 Diameter (in.): 11
NYTMN (km.): 4762.406 NYTME (km.): 497.139 Building: 76

Emission Point: 00263
Height (ft.): 66 Diameter (in.): 11
NYTMN (km.): 4762.371 NYTME (km.): 497.112 Building: 76

Emission Point: 00272
Height (ft.): 60 Diameter (in.): 9
NYTMN (km.): 4762.387 NYTME (km.): 497.11 Building: 76

Emission Point: 00273
Height (ft.): 35 Diameter (in.): 15
NYTMN (km.): 4762.391 NYTME (km.): 497.114 Building: 89

Item 44.6(From Mod 0):
The following emission points are included in this permit for the cited Emission Unit:

Emission Unit: 5-NOHCL

Emission Point: 00061
Height (ft.): 52 Diameter (in.): 18
NYTMN (km.): 4762.254 NYTME (km.): 497.22 Building: 82

Emission Point: 00190
Height (ft.): 72 Diameter (in.): 21
NYTMN (km.): 4762.316 NYTME (km.): 497.281 Building: 50

Emission Point: 00200
Height (ft.): 35 Diameter (in.): 26
NYTMN (km.): 4762.271 NYTME (km.): 497.278 Building: 55

Emission Point: 00202
Height (ft.): 66 Diameter (in.): 30
NYTMN (km.): 4762.275 NYTME (km.): 497.296 Building: 55

Item 44.7(From Mod 0):
The following emission points are included in this permit for the cited Emission Unit:

Emission Unit: 6-MISCL

Emission Point: 00257
Height (ft.): 16 Diameter (in.): 6
NYTMN (km.): 4762.293 NYTME (km.): 497.211 Building: 53

Item 44.8(From Mod 0):
The following emission points are included in this permit for the cited Emission Unit:

Emission Unit: 8-WOODF

Emission Point: 00403
Height (ft.): 68 Diameter (in.): 24
NYTMN (km.): 4762.167 NYTME (km.): 497.275 Building: 84

Condition 45: Process Definition By Emission Unit
Effective between the dates of 04/29/2015 and 04/28/2025

Applicable State Requirement:6 NYCRR Subpart 201-5

Item 45.1(From Mod 1):
This permit authorizes the following regulated processes for the cited Emission Unit:

Emission Unit: 7-AUXBL
Process: 701 Source Classification Code: 1-02-006-02
Process Description:
This process consists of natural gas firing in the 90 mmbtu/hr auxiliary boiler.

Emission Source/Control: ABOIL - Combustion
Design Capacity: 90 million Btu per hour

Item 45.2(From Mod 0):
This permit authorizes the following regulated processes for the cited Emission Unit:

Emission Unit: 1-BRAZE
Process: 101 Source Classification Code: 3-09-042-00
Process Description:
This process consists of four induction brazing operations using Cd containing braze shims. In buildings 48 and 60.

Emission Source/Control: BRAZ3 - Process

Emission Source/Control: BRAZ5 - Process

Emission Source/Control: BRAZ9 - Process

Emission Source/Control: BRZ11 - Process

Item 45.3(From Mod 0):
This permit authorizes the following regulated processes for the cited Emission Unit:

Emission Unit: 1-BRAZE
Process: 102 Source Classification Code: 3-09-042-00
Process Description:
This process consists of four induction brazing operations using non-Cd containing braze shims. In buildings 66 and 50

Emission Source/Control: BRAZ6 - Process

Emission Source/Control: BRAZ7 - Process

Emission Source/Control: BRAZ8 - Process

Emission Source/Control: BRZ10 - Process

Item 45.4(From Mod 0):
This permit authorizes the following regulated processes for the cited Emission Unit:

Emission Unit: 1-BRAZE
Process: 103 Source Classification Code: 3-09-042-00
Process Description:
This process consists of one Hayesr braze furnaces, using a reducing atmosphere, and electric heat.

Emission Source/Control: BRZ12 - Process

Item 45.5(From Mod 0):
This permit authorizes the following regulated processes for the cited Emission Unit:

Emission Unit: 1-BRAZE
Process: 104 Source Classification Code: 3-09-042-00
Process Description:
This process consists of two harper braze furnaces, using a reducing atmosphere, electric heat, and solid copper shims.

Emission Source/Control: HARPF - Process

Item 45.6(From Mod 0):
This permit authorizes the following regulated processes for the cited Emission Unit:

Emission Unit: 2-HTTRT
Process: 201 Source Classification Code: 3-04-022-10
Process Description:
This process consists of two groups of heat treating quench and clean tanks. in buildings 82 and 55.

Emission Source/Control: CLEAN - Process

Emission Source/Control: QNCH1 - Process

Item 45.7(From Mod 0):
This permit authorizes the following regulated processes for the cited Emission Unit:

Emission Unit: 2-HTTRT
Process: 202 Source Classification Code: 3-04-007-04
Process Description:
This process consisits of five groups of various forms of heat treating equipment, all using natural gas heat and resulting in PM emisssions. In buildings 82, 74, and 80

Emission Source/Control: 0MAIN - Process

Emission Source/Control: ALCSE - Process

Emission Source/Control: GSBLL - Process

Emission Source/Control: HDRAW - Process

Emission Source/Control: SHAKE - Process

Item 45.8(From Mod 0):
This permit authorizes the following regulated processes for the cited Emission Unit:

Emission Unit: 2-HTTRT
Process: 203 Source Classification Code: 3-04-007-04
Process Description:
This process consists of four grooups of various forms of heat treating equipment. All using electric heat and resulting in PM emissions. In buildings 74, 88, 82, and 55.

Emission Source/Control: ELECD - Process

Emission Source/Control: HOMOC - Process

Emission Source/Control: MICRO - Process

Emission Source/Control: SPOTS - Process

Item 45.9(From Mod 0):
This permit authorizes the following regulated processes for the cited Emission Unit:

Emission Unit: 2-HTTRT
Process: 206 Source Classification Code: 3-03-009-26
Process Description:
Process 206 includes an IHS electric induction stress relief machine asoociated with EP 00256. This machine will be used for shotgun barrels which are currently processsed at the existing Bell Furnance.

Emission Source/Control: STRES - Process

Item 45.10(From Mod 0):
This permit authorizes the following regulated processes for the cited Emission Unit:

Emission Unit: 3-HCLTK
Process: 301 Source Classification Code: 3-09-011-02
Process Description:
This process consists of four similar, pre-braze tank lines containing hydrochloric acid. In buildings 48, 60, and 82.

Emission Source/Control: NAPCO - Process

Emission Source/Control: PRBR1 - Process

Emission Source/Control: PRBR2 - Process

Emission Source/Control: PRBR3 - Process

Item 45.11(From Mod 0):
This permit authorizes the following regulated processes for the cited Emission Unit:

Emission Unit: 3-HCLTK
Process: 302 Source Classification Code: 4-02-999-95
Process Description:
This process consisits of one manganese phoshate surface coating tankline, also containing hydrocloric acid. This tankline is subject to subpart 6W.

Emission Source/Control: MNPHO - Process

Item 45.12(From Mod 0):
This permit authorizes the following regulated processes for the cited Emission Unit:

Emission Unit: 3-HCLTK
Process: 303 Source Classification Code: 3-09-042-00
Process Description:
This process consists of one pre-braze tank line containing hydrochloric acid, and an adjacent induction brazing operation.

Emission Source/Control: PRBR4 - Process

Item 45.13(From Mod 0):
This permit authorizes the following regulated processes for the cited Emission Unit:

Emission Unit: 4-PMMIM
Process: 401 Source Classification Code: 4-01-003-98
Process Description:
This process consists of three related metal injection molding operations all D-Greeze solvent. In buildings 76 and 89.

Emission Source/Control: GRUE7 - Process

Emission Source/Control: SOLVS - Process

Emission Source/Control: SOLVT - Process

Item 45.14(From Mod 0):
This permit authorizes the following regulated processes for the cited Emission Unit:

Emission Unit: 4-PMMIM
Process: 402
Process Description:
This process consists of seven gruenberg ovens, all used for de-burinderizizng of metal injection molding (mim)

parts

Emission Source/Control: GRUE1 - Process

Emission Source/Control: GRUE2 - Process

Emission Source/Control: GRUE3 - Process

Emission Source/Control: GRUE4 - Process

Emission Source/Control: GRUE5 - Process

Emission Source/Control: GRUE6 - Process

Emission Source/Control: GRUE8 - Process

Item 45.15(From Mod 0):
This permit authorizes the following regulated processes for the cited Emission Unit:

Emission Unit: 4-PMMIM
Process: 403
Process Description:
This process consisits of two groups of powder metal/metal injection molding sintering furnaces

Emission Source/Control: HAYE1 - Process

Emission Source/Control: HAYE2 - Process

Item 45.16(From Mod 0):
This permit authorizes the following regulated processes for the cited Emission Unit:

Emission Unit: 4-PMMIM
Process: 404
Process Description:
This process consista of two BTU high temperature furnaces(two EP's each)

Emission Source/Control: NBTUN - Process

Emission Source/Control: NBTUS - Process

Emission Source/Control: OBTUN - Process

Emission Source/Control: OBTUS - Process

Item 45.17(From Mod 0):
This permit authorizes the following regulated processes for the cited Emission Unit:

Emission Unit: 4-PMMIM
Process: 405 Source Classification Code: 3-06-222-02
Process Description:

This process consisits of one vacuum extraction furnance

Emission Source/Control: VCUUM - Process

Item 45.18(From Mod 0):
This permit authorizes the following regulated processes for the cited Emission Unit:

Emission Unit: 5-NOHCL
Process: 501
Process Description:
This process consists of one tankline for the stripping, removal of excess braze material from brazed assemblies.

Emission Source/Control: CUSTP - Process

Item 45.19(From Mod 0):
This permit authorizes the following regulated processes for the cited Emission Unit:

Emission Unit: 5-NOHCL
Process: 502
Process Description:
This process consists of one tankline and related drying oven , used for preparations of parts before powder coating

Emission Source/Control: PWDCT - Process

Item 45.20(From Mod 0):
This permit authorizes the following regulated processes for the cited Emission Unit:

Emission Unit: 5-NOHCL
Process: 503
Process Description:
This process consists of one tankline used for the passivation of stainless steel components.

Emission Source/Control: NAPPS - Process

Item 45.21(From Mod 0):
This permit authorizes the following regulated processes for the cited Emission Unit:

Emission Unit: 5-NOHCL
Process: 504
Process Description:
This process consists of one tankline used for the black oxide coloring of carbon steel components.

Emission Source/Control: BLKOX - Process

Item 45.22(From Mod 0):
This permit authorizes the following regulated processes for the cited Emission Unit:

Emission Unit: 6-MISCL
Process: 601 Source Classification Code: 3-14-015-62
Process Description:
Process 601 includes one emission point Ep 00230. The process is utilized in the production in the custom gun operation of the hand manufactured gun barrrels.

Emission Source/Control: PBPOT - Process

Item 45.23(From Mod 0):
This permit authorizes the following regulated processes for the cited Emission Unit:

Emission Unit: 6-MISCL
Process: 606 Source Classification Code: 3-09-050-00
Process Description:
This process consisits of one electric arc welding operation for the H&R barrell lug.

Emission Source/Control: WELDR - Process

Item 45.24(From Mod 0):
This permit authorizes the following regulated processes for the cited Emission Unit:

Emission Unit: 8-WOODF
Process: 802 Source Classification Code: 4-02-025-01
Process Description:
This process consists of the existing paint booth located on the 1st floor of building 84. This paint booth exhausts through emission point 00403.

Emission Source/Control: PBTF3 - Control
Control Type: FABRIC FILTER

Emission Source/Control: PBTH3 - Process

New York State Department of Environmental Conservation
Division of Environmental Permits
NYSDEC HEADQUARTERS
625 BROADWAY
ALBANY, NY 12233
(518) 402-9167

SPDES PERMIT RENEWAL

10/13/2021

STEVEN TAYLOR
REMINGTON ARMS CO INC
14 HOEFLER AVE
ILION NY 13357

Permittee Name: REMARMS LLC
Facility Name: REMINGTON STEAM PLANT
Ind. Code: 4911 County: HERKIMER
DEC ID: 6-2128-00041/00003 SPDES No.: NY0245097
Permit Effective Date: 1/1/2022
Permit Expiration Date: 12/31/2026

Dear Permittee,

The State Pollutant Elimination System (SPDES) permit renewal for the facility referenced above is approved with the new effective and expiration dates. This letter together with the previous valid permit for this facility effective on 01/18/2017 and any subsequent modifications constitute authorization to discharge wastewater in accordance with all terms, conditions and limitations specified in the previously issued permit(s).

As a reminder, SPDES permits are renewed at a central location in Albany in order to make the process more efficient. All other concerns with your permit, including applications for permit modification or transfer to a new owner, a name change, and other questions, should be directed to:

Deputy Regional Permit Administrator
NYSDEC Region 6 Utica Sub-Office
State Office Bldg - 207 Genesee St
Utica, NY 13501-2885
(315) 793-2746

If you have already filed an application for modification of your permit, it will be processed separately by that office.

If you have questions concerning this permit renewal, please contact Michael R Schaefer at (518) 402-9167.

Sincerely,

Karyn Hanson

Karyn Hanson
Deputy Permit Administrator

cc:
RPA
BWC
RWE
File
BWP
EPA

NEW YORK STATE DEPARTMENT OF ENVIRONMENTAL CONSERVATION

State Pollutant Discharge Elimination System (SPDES)
DISCHARGE PERMIT

First3 99

Industrial Code:	4961	SPDES Number:	NY- 024 5097
Discharge Class (CL):	01	DEC Number:	6-2182-00041/00003
Toxic Class (TX):	T	Effective Date (EDP):	December 1, 2006
Major Drainage Basin:	12	Expiration Date (ExDP):	December 1, 2011
Sub Drainage Basin:	01	Modification Dates: (EDPM)	7/17/06
Water Index Number:	H-249		
Compact Area:			

This SPDES permit is issued in compliance with Title 8 of Article 17 of the Environmental Conservation Law of New York State and in compliance with the Clean Water Act, as amended, (33 U.S.C. §1251 et.seq.)(hereinafter referred to as "the Act").

PERMITTEE NAME AND ADDRESS

Name: **Remington Arms Company, Inc.** Attention: **Bruce A. Firman**
Street: **14 Hoefler Avenue**
City: **Ilion** State: **NY** Zip Code: **13357**
is authorized to discharge from the facility described below:

FACILITY NAME AND ADDRESS

Name: **Remington Steam Plant**
Location (C,T,V): **Ilion (V)** County: **Herkimer**
Facility Address: **11 Remington Avenue**
City: **Ilion** State: **NY** Zip Code: **13357**
NYTM -E: NYTM - N:
From Outfall No.: **001** at Latitude: **43 ° 01 ' 00 "** & Longitude: **75 ° 01 ' 30 "**
into receiving waters known as: **Mohawk River** Class: **B**
and; (list other Outfalls, Receiving Waters & Water Classifications)

002 Mohawk River (via storm sewer) B
003 Mohawk River (via storm sewer) B
004 Mohawk River (via storm sewer) B

in accordance with: effluent limitations; monitoring and reporting requirements; other provisions and conditions set forth in this permit; and 6 NYCRR Part 750-1.2(a) and 750-2.

DISCHARGE MONITORING REPORT (DMR) MAILING ADDRESS

Mailing Name: **Remington Steam Plant**
Street: **11 Remington Avenue**
City: **Ilion** State: **NY** Zip Code: **13357**
Responsible Official or Agent: **Bruce A. Firman** Phone: **(315) 895-3200**

This permit and the authorization to discharge shall expire on midnight of the expiration date shown above and the permittee shall not discharge after the expiration date unless this permit has been renewed, or extended pursuant to law. To be authorized to discharge beyond the expiration date, the permittee shall apply for permit renewal not less than 180 days prior to the expiration date shown above.

DISTRIBUTION:
CO BWP - Permit Coordinator
RWE
RPA
EPA Region II - Jeffrey Gratz

Permit Administrator: J. Joseph Homburger
Address: 207 Genesee Street
Utica, new York 13501
Signature: Joseph Homburger Date: 7/17/06

PERMIT LIMITS, LEVELS AND MONITORING

OUTFALL No.	WASTEWATER TYPE	RECEIVING WATER	EFFECTIVE	EXPIRING
001	Blowdown Sump	Mohawk River	EDM	12/01/06

PARAMETER	MINIMUM	MAXIMUM	UNITS	SAMPLE FREQUENCY	SAMPLE TYPE	FOOTNOTES (FN)
pH	6.0	9.0	SU	Monthly	Grab	

PARAMETER	ENFORCEABLE LIMIT		MONITORING ACTION LEVEL		UNITS	SAMPLE FREQUENCY	SAMPLE TYPE	FN
	Monthly Avg.	Daily Max.	TYPE I	TYPE II				
Flow	Monitor	Monitor			gpd	Continuous	Recorded	
Temperature	NA	90			°F	Continuous	Recorded	1
Oil & Grease	NA	15			mg/l	Monthly	Grab	
Phosphorous, Total	NA	3.25			mg/l	Monthly	Grab	
Zinc, Total	NA	1.0			mg/l	Monthly	Grab	

OUTFALL No.	WASTEWATER TYPE	RECEIVING WATER	EFFECTIVE	EXPIRING
002	Water Treatment System	Mohawk River	EDM	12/01/06

PARAMETER	MINIMUM	MAXIMUM	UNITS	SAMPLE FREQUENCY	SAMPLE TYPE	FOOTNOTES (FN)
pH	6.0	9.0	SU	Monthly	Grab	

PARAMETER	ENFORCEABLE LIMIT		MONITORING ACTION LEVEL		UNITS	SAMPLE FREQUENCY	SAMPLE TYPE	FN
	Monthly Avg.	Daily Max.	TYPE I	TYPE II				
Flow	Monitor	Monitor			gpd	Continuous	Recorded	
Solids, Total Suspended	NA	50			mg/l	Monthly	Grab	
Oil & Grease	NA	15			mg/l	Monthly	Grab	

OUTFALL No.	WASTEWATER TYPE	RECEIVING WATER	EFFECTIVE	EXPIRING
003	Storm Runoff from Outfall 03A & 03B	Mohawk River	EDM	12/01/06

PARAMETER	ENFORCEABLE LIMIT		MONITORING ACTION LEVEL		UNITS	SAMPLE FREQUENCY	SAMPLE TYPE	FN
	Monthly Avg.	Daily Max.	TYPE I	TYPE II				
No Monitoring Required								2

PERMIT LIMITS, LEVELS AND MONITORING

OUTFALL No.	WASTEWATER TYPE	RECEIVING WATER	EFFECTIVE	EXPIRING
03A	Storm Runoff from Oil Storage Area	Mohawk River	EDM	12/01/06

PARAMETER	ENFORCEABLE LIMIT		MONITORING ACTION LEVEL		UNITS	SAMPLE FREQUENCY	SAMPLE TYPE	FN
	Monthly Avg.	Daily Max.	TYPE I	TYPE II				
Flow	NA	Monitor			gpd	Each Discharge	Estimate	3
Oil & Grease	NA	15			mg/l	Each Discharge	Grab	3
Solids, Total Suspended	NA	50			mg/l	Each Discharge	Grab	3

OUTFALL No.	WASTEWATER TYPE	RECEIVING WATER	EFFECTIVE	EXPIRING
03B	Storm Runoff from Chemical Storage Area	Mohawk River	EDM	12/01/06

PARAMETER	MINIMUM	MAXIMUM	UNITS	SAMPLE FREQUENCY	SAMPLE TYPE	FOOTNOTES (FN)
pH	6.0	9.0	SU	Monthly	Grab	3

PARAMETER	ENFORCEABLE LIMIT		MONITORING ACTION LEVEL		UNITS	SAMPLE FREQUENCY	SAMPLE TYPE	FN
	Monthly Avg.	Daily Max.	TYPE I	TYPE II				
Flow	NA	Monitor			gpd	Each Discharge	Estimate	3
Solids, Total Suspended	NA	50			mg/l	Each Discharge	Grab	3

OUTFALL No.	WASTEWATER TYPE	RECEIVING WATER	EFFECTIVE	EXPIRING
004	Storm Runoff	Mohawk River	EDM	12/01/06

PARAMETER	ENFORCEABLE LIMIT		MONITORING ACTION LEVEL		UNITS	SAMPLE FREQUENCY	SAMPLE TYPE	FN
	Monthly Avg.	Daily Max.	TYPE I	TYPE II				
No Monitoring Required								

FOOTNOTES AND ADDITIONAL REQUIREMENTS

Footnotes:

1. This effluent limit may be exceeded when equipment is not operating due to temporary power interruptions, pump breakdown, or routine maintenance. In the event of a pump breakdown, the permittee shall take corrective action as soon as possible. Where possible, routine equipment maintenance, which would result in this effluent limit being exceeded, should be avoided from June 1 through September 30. In the event of an exceedence due to the above conditions, the permittee shall include on the Discharge Monitoring Report: (1) which equipment was not in operation, (2) the dates and times the equipment was not operating, (3) the reason(s) for the equipment not operating, and (4) the period(s) during which this limit was exceeded. **In no case shall this limit be exceeded more than 1% of the time during the operating year.**

2. Outfall 003 is the common discharge point of outfalls 03A and 03B.

3. A maximum of 2 samples per month shall be required.

Additional Requirements:

1. There shall be no discharge of Polychlorinated Biphenyls (PCBs) from this facility.


2. The water treatment chemicals contained in the application are approved for use as specified. Any other water treatment chemicals proposed for use require prior approval by the Department.

3. All engineering reports, final plans and specifications submitted to the Department shall bear the stamp and signature of a professional engineer licensed to practice in New York State.

4. In the event of a chemical or oil spill, the Department may require the reduction or suspension of pumping from the well on site.

MONITORING LOCATIONS

The permittee shall take samples and measurements, to comply with the monitoring requirements specified in this permit, at the location(s) specified below:

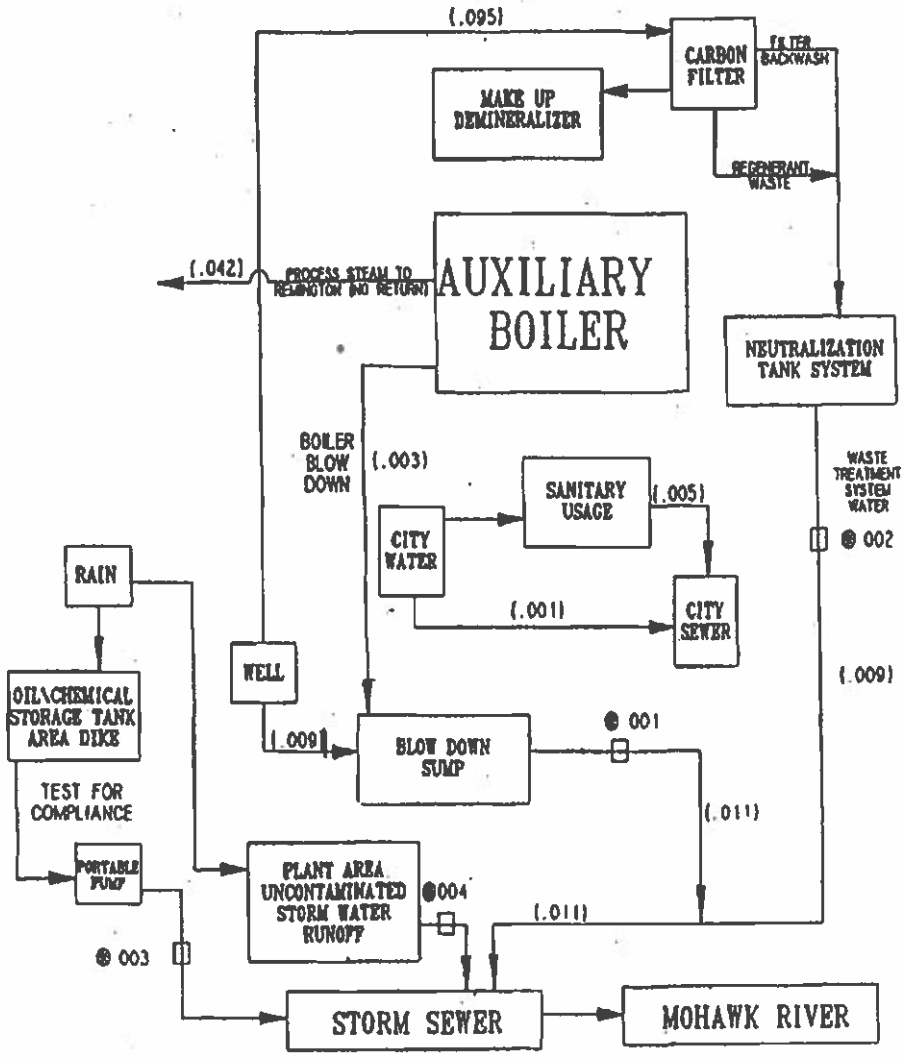

SPECIAL CONDITIONS - BEST MANAGEMENT PRACTICES

1. General - The permittee shall develop, maintain, and implement a Best Management Practices (BMP) plan to prevent releases of significant amounts of pollutants to the waters of the State through plant site runoff; spillage and leaks; sludge or waste disposal; and stormwater discharges including, but not limited to, drainage from raw material storage.

   The BMP plan shall be documented in narrative form and shall include the 13 minimum BMPs and any necessary plot plans, drawings, or maps. Other documents already prepared for the facility such as a Safety Manual or a Spill Prevention, Control and Countermeasure (SPCC) plan may be used as part of the plan and may be incorporated by reference. A copy of the current BMP plan shall be submitted to the Department as required in item (2.) below and a copy must be maintained at the facility and shall be available to authorized Department representatives upon request.

2. Compliance Deadlines - If an approved BMP plan is not already in effect, the permittee shall submit a BMP plan **WITHIN 6 MONTHS OF THE EFFECTIVE DATE OF MODIFICATION TO THIS PERMIT** to the Region 6 Water Engineer at the State Office Building, 207 Genesee Street, Utica, New York 13501. The BMP plan shall be implemented within 6 months of submission, unless a different time frame is approved by the Department. The BMP plan shall be reviewed annually and shall be modified whenever: (a) changes at the facility materially increase the potential for releases of pollutants, (b) actual releases indicate the plan is inadequate, or (c) a letter from the Department identifies inadequacies in the plan. The permittee shall certify in writing, as an attachment to the December Discharge Monitoring Report (DMR), that the annual review has been completed. All BMP plan revisions (with the exception of SWPPPs - see item (4.B.) below) must be submitted to the Regional Water Engineer within 30 days. Note that the permittee is not required to obtain Department approval of the BMP plan (or of any SWPPPs) unless notified otherwise. Subsequent modifications to or renewal of this permit does not reset or revise these deadlines unless a new deadline is set explicitly by such permit modification or renewal.

3. Facility Review - The permittee shall review all facility components or systems (including but not limited to material storage areas; in-plant transfer, process, and material handling areas; loading and unloading operations; storm water, erosion, and sediment control measures; process emergency control systems; and sludge and waste disposal areas) where materials or pollutants are used, manufactured, stored or handled to evaluate the potential for the release of pollutants to the waters of the State. In performing such an evaluation, the permittee shall consider such factors as the probability of equipment failure or improper operation, cross-contamination of storm water by process materials, settlement of facility air emissions, the effects of natural phenomena such as freezing temperatures and precipitation, fires, and the facility's history of spills and leaks. The relative toxicity of the pollutant shall be considered in determining the significance of potential releases.
   The review shall address all substances present at the facility that are identified in Tables 6-10 of SPDES application Form NY-2C (available at *http://www.dec.state.ny.us/website/dcs/permits/olpermits/form2c.pdf*) or that are required to be monitored for by the SPDES permit.

4. A. 13 Minimum BMPs - Whenever the potential for a release of pollutants to State waters is determined to be present, the permittee shall identify BMPs that have been established to prevent or minimize such potential releases. Where BMPs are inadequate or absent, appropriate BMPs shall be established. In selecting appropriate BMPs, the permittee shall consider good industry practices and, where appropriate, structural measures such as secondary containment and erosion/sediment control devices and practices. USEPA guidance for development of stormwater elements of the BMP is available in the September 1992 manual *Storm Water Management for Industrial Activities,* EPA 832-R-92-006 (available from NTIS, 703-487-4650, order # PB 92235969). As a minimum, the plan shall include the following BMPs:

   1. BMP Pollution Prevention Team
   2. Reporting of BMP Incidents
   3. Risk Identification & Assessment
   4. Employee Training
   5. Inspections and Records
   6. Security
   7. Preventive Maintenance
   8. Good Housekeeping
   9. Materials/Waste Handling, Storage, & Compatibility
   10. Spill Prevention & Response
   11. Erosion & Sediment Control
   12. Management of Runoff
   13. Street Sweeping

   Note that for some facilities, especially those with few employees, some of the above BMPs may not be applicable. It is acceptable in these cases to indicate "Not Applicable" for the portion(s) of the BMP Plan that do not apply to your facility, along with an explanation.

SPECIAL CONDITIONS - BEST MANAGEMENT PRACTICES, CONTINUED

B. **Stormwater Pollution Prevention Plans (SWPPPs) Required for Discharges of Stormwater From Construction Activity to Surface Waters** - As part of BMP #11, a SWPPP shall be developed prior to the initiation of any site disturbance of one acre or more of uncontaminated area. Uncontaminated area means soils or groundwater which are free of contamination by any toxic or non-conventional pollutants identified in Tables 6-10 of SPDES application Form NY-2C. Disturbance of any size contaminated area(s) and the resulting discharge of contaminated stormwater is not authorized by this permit unless the discharge is under State or Federal oversight as part of a remedial program or after review by the Regional Water Engineer; nor is such discharge authorized by any SPDES general permit for stormwater discharges. SWPPPs are not required for discharges of stormwater from construction activity to groundwaters.

The SWPPP shall conform to the *New York Standards and Specifications for Erosion and Sediment Control* and *New York State Stormwater Management Design Manual,* unless a variance has been obtained from the Regional Water Engineer, and to any local requirements. The permittee shall submit a copy of the SWPPP and any amendments thereto to the local governing body and any other authorized agency having jurisdiction or regulatory control over the construction activity **at least 30 days prior to soil disturbance**. The SWPPP shall also be submitted to the Regional Water Engineer if contamination, as defined above, is involved and the permittee must obtain a determination of any SPDES permit modifications and/or additional treatment which may be required prior to soil disturbance. Otherwise, the SWPPP shall be submitted to the Department only upon request. When a SWPPP is required, a properly completed *Notice of Intent* (NOI) form shall be submitted (available at *www.dec.state.ny.us/website/dow/toolbox/swforms.html*) prior to soil disturbance. Note that submission of a NOI is required for informational purposes; the permittee is not eligible for and will not obtain coverage under any SPDES general permit for stormwater discharges, nor are any additional permit fees incurred. SWPPPs must be developed and submitted for subsequent site disturbances in accordance with the above requirements. The permittee is responsible for ensuring that the provisions of each SWPPP is properly implemented.

5. **Required Sampling For "Hot Spot" Identification** - Development of the BMP plan shall include sampling of waste stream segments for the purpose of pollutant "hot spot" identification. The economic achievability of effluent limits will not be considered until plant site "hot spot" sources have been identified, contained, removed or minimized through the imposition of site specific BMPs or application of internal facility treatment technology. For the purposes of this permit condition a "hot spot" is a segment of an industrial facility (including but not limited to soil, equipment, material storage areas, sewer lines etc.) which contributes elevated levels of problem pollutants to the wastewater and/or stormwater collection system of that facility. For the purposes of this definition, problem pollutants are substances for which treatment to meet a water quality or technology requirement may, considering the results of waste stream segment sampling, be deemed unreasonable. For the purposes of this definition, an elevated level is a concentration or mass loading of the pollutant in question which is sufficiently higher than the concentration of that same pollutant at the compliance monitoring location so as to allow for an economically justifiable removal and/or isolation of the segment and/or BAT treatment of wastewaters emanating from the segment.

6. **Facilities with Petroleum and/or Chemical Bulk Storage (PBS and CBS) Areas** - Compliance must be maintained with all applicable regulations including those involving releases, registration, handling and storage (6NYCRR 595-599 and 612-614). Stormwater discharges from handling and storage areas should be eliminated where practical.

A. Spill Cleanup - All spilled or leaked substances must be removed from secondary containment systems as soon as practical and for CBS storage areas within 24 hours, unless written authorization is received from the Department. The containment system must be thoroughly cleaned to remove any residual contamination which could cause contamination of stormwater and the resulting discharge of pollutants to waters of the State. Following spill cleanup the affected area must be completely flushed with clean water three times and the water removed after each flushing for proper disposal in an on-site or off-site wastewater treatment plant designed to treat such water and permitted to discharge such wastewater. Alternately, the permittee may test the first batch of stormwater following the spill cleanup to determine discharge acceptability. If the water contains no pollutants it may be discharged. Otherwise it must be disposed of as noted above. See *Discharge Monitoring* below for the list of parameters to be sampled for.

SPECIAL CONDITIONS - BEST MANAGEMENT PRACTICES, CONTINUED

B. Discharge Operation - Stormwater must be removed before it compromises the required containment system capacity. Each discharge may only proceed with the prior approval of the permittee staff person responsible for ensuring SPDES permit compliance. Bulk storage secondary containment drainage systems must be locked in a closed position except when the operator is in the process of draining accumulated stormwater. Transfer area secondary containment drainage systems must be locked in a closed position during all transfers and must not be reopened unless the transfer area is clean of contaminants. Stormwater discharges from secondary containment systems should be avoided during periods of precipitation. A logbook shall be maintained on site noting the date, time and personnel supervising each discharge.

C. Discharge Screening - Prior to each discharge from a secondary containment system the stormwater must be screened for contamination*. All stormwater must be inspected for visible evidence of contamination. Additional screening methods shall be developed by the permittee as part of the overall BMP Plan, e.g. the use of volatile gas meters to detect the presence of gross levels of gasoline or volatile organic compounds. If the screening indicates contamination, the permittee must collect and analyze a representative sample** of the stormwater. If the water contains no pollutants it may be discharged. Otherwise it must either be disposed of in an on site or off site wastewater treatment plant designed to treat and permitted to discharge such wastewater or the Regional Water Engineer can be contacted to determine if it may be discharged without treatment.

D. Discharge Monitoring - Unless the discharge from any bulk storage containment system outlet is identified in the SPDES permit as an outfall with explicit effluent and monitoring requirements, the permittee shall monitor the outlet as follows:

(i) *Bulk Storage Secondary Containment Systems:*

(a) The volume of each discharge from each outlet must be monitored. Discharge volume may be calculated by measuring the depth of water within the containment area times the wetted area converted to gallons or by other suitable methods. A representative sample shall be collected of the first discharge* following any cleaned up spill or leak. The sample must be analyzed for pH, the substance(s) stored within the containment area and any other pollutants the permittee knows or has reason to believe are present**.

(b) Every fourth discharge* from each outlet must be sampled for pH, the substance(s) stored within the containment area and any other pollutants the permittee knows or has reason to believe are present**.

(ii) *Transfer Area Secondary Containment Systems:*

The first discharge* following any spill or leak must be sampled for flow, pH, the substance(s) transferred in that area and any other pollutants the permittee knows or has reason to believe are present**.

E. Discharge Reporting - Any results of monitoring required above, excluding screening data, must be submitted to the Department by appending them to the corresponding DMR. Failure to perform the required discharge monitoring and reporting shall constitute a violation of the terms of the SPDES permit.

F. Prohibited Discharges - **In all cases, any discharge which contains a visible sheen, foam, or odor, or may cause or contribute to a violation of water quality is prohibited.** The following discharges are prohibited unless specifically authorized elsewhere in this SPDES permit: spills or leaks, tank bottoms, maintenance wastewaters, wash waters where detergents or other chemicals have been used, tank hydrotest and ballast waters, contained fire fighting runoff, fire training water contaminated by contact with pollutants or containing foam or fire retardant additives, and unnecessary discharges of water or wastewater into secondary containment systems.

* Discharge includes stormwater discharges and snow and ice removal. If applicable, a representative sample of snow and/or ice should be collected and allowed to melt prior to assessment.

** If the stored substance is gasoline or aviation fuel then sample for oil & grease, benzene, ethylbenzene, naphthalene, toluene and total xylenes (EPA method 602). If the stored substance is kerosene, diesel fuel, fuel oil, or lubricating oil then sample for oil & grease and polynuclear aromatic hydrocarbons (EPA method 610). If the substance(s) are listed in Tables 6-8 of SPDES application form NY-2C then sampling is required. If the substance(s) are listed in NY-2C Tables 9-10 sampling for appropriate indicator parameters may be required, e.g. BOD5 or toxicity testing. Contact the facility inspector for further guidance. In all cases flow and pH monitoring is required.

C:\MyFiles\save\DEM\PERMITS\Remington\Indect\Remington Steam Plant 4wpd wpd

DISCHARGE NOTIFICATION REQUIREMENTS

(a) Except as provided in (c) of these Discharge Notification Act requirements, the permittee shall install and maintain identification signs at all outfalls to surface waters listed in this permit. Such signs shall be installed within 90 days of the Effective Date of this Modification.

(b) Subsequent modifications to or renewal of this permit does not reset or revise the deadline set forth in (a) above, unless a new deadline is set explicitly by such permit modification or renewal.

(c) The Discharge Notification Requirements described herein do not apply to outfalls from which the discharge is composed exclusively of storm water, or discharges to ground water.

(d) The sign(s) shall be conspicuous, legible and in as close proximity to the point of discharge as is reasonably possible while ensuring the maximum visibility from the surface water and shore. The signs shall be installed in such a manner to pose minimal hazard to navigation, bathing or other water related activities. If the public has access to the water from the land in the vicinity of the outfall, an identical sign shall be posted to be visible from the direction approaching the surface water.

The signs shall have **minimum** dimensions of eighteen inches by twenty four inches (18" x 24") and shall have white letters on a green background and contain the following information:

N.Y.S. PERMITTED DISCHARGE POINT

SPDES PERMIT No.: NY_____

OUTFALL No. :____

For information about this permitted discharge contact:

Permittee Name: _____

Permittee Contact: _____

Permittee Phone: ( ) - ### - ####

OR:

NYSDEC Division of Water Regional Office Address :

NYSDEC Division of Water Regional Phone: ( ) - ### -####

(e) For each discharge required to have a sign in accordance with a), the permittee shall, concurrent with the installation of the sign, provide a repository of copies of the Discharge Monitoring Reports (DMRs), as required by the **RECORDING, REPORTING AND ADDITIONAL MONITORING REQUIREMENTS** page of this permit. This repository shall be open to the public, at a minimum, during normal daytime business hours. The repository may be at the business office repository of the permittee or at an off-premises location of its choice (such location shall be the village, town, city or county clerk's office, the local library or other location as approved by the Department). In accordance with the **RECORDING, REPORTING AND ADDITIONAL MONITORING REQUIREMENTS** page of your permit, each DMR shall be maintained on record for a period of five years.

) The permittee shall periodically inspect the outfall identification signs in order to ensure that they are maintained, are still visible and contain information that is current and factually correct.

RECORDING, REPORTING AND ADDITIONAL MONITORING REQUIREMENTS

a) The permittee shall also refer to 6 NYCRR Part 750-1.2(a) and 750-2 for additional information concerning monitoring and reporting requirements and conditions.

b) The monitoring information required by this permit shall be summarized, signed and retained for a period of at least five years from the date of the sampling for subsequent inspection by the Department or its designated agent. **Also, monitoring information required by this permit shall be summarized and reported by submitting;**

[x] (if box is checked) completed and signed Discharge Monitoring Report (DMR) forms for each __1__ month reporting period to the locations specified below. Blank forms are available at the Department's Albany office listed below. The first reporting period begins on the effective date of this permit and the reports will be due no later than the 28th day of the month following the end of each reporting period.

[ ] (if box is checked) an annual report to the Regional Water Engineer at the address specified below. The annual report is due by February 1 and must summarize information for January to December of the previous year in a format acceptable to the Department.

[ ] (if box is checked) a monthly "Wastewater Facility Operation Report..." (form 92-15-7) to the:
[ ] Regional Water Engineer and/or [ ] County Health Department or Environmental Control Agency specified below

Send the original (top sheet) of each DMR page to:

Department of Environmental Conservation
Division of Water
Bureau of Water Compliance Programs
625 Broadway
Albany, New York 12233-3506

Phone: (518) 402-8177

Send the first copy (second sheet) of each DMR page to:

Department of Environmental Conservation
Region 6 Water Engineer
State Office Building
207 Genesee Street
Utica, New York 13501

Phone: (315) 793-2554

c) Noncompliance with the provisions of this permit shall be reported to the Department as prescribed in 6 NYCRR Part 750-1.2(a) and 750-2.

d) Monitoring must be conducted according to test procedures approved under 40 CFR Part 136, unless other test procedures have been specified in this permit.

e) If the permittee monitors any pollutant more frequently than required by the permit, using test procedures approved under 40 CFR Part 136 or as specified in this permit, the results of this monitoring shall be included in the calculations and recording of the data on the Discharge Monitoring Reports.

f) Calculation for all limitations which require averaging of measurements shall utilize an arithmetic mean unless otherwise specifie in this permit.

g) Unless otherwise specified, all information recorded on the Discharge Monitoring Report shall be based upon measurements an sampling carried out during the most recently completed reporting period.

h) Any laboratory test or sample analysis required by this permit for which the State Commissioner of Health issues certificates approval pursuant to section five hundred two of the Public Health Law shall be conducted by a laboratory which has been issued certificate of approval. Inquiries regarding laboratory certification should be sent to the Environmental Laboratory Accreditati Program, New York State Health Department Center for Laboratories and Research, Division of Environmental Sciences, The Nels A. Rockefeller Empire State Plaza, Albany, New York 12201.

Spill Prevention, Control, and Countermeasure Plan

RemArms LLC

27 July 2021

→ The Power of Commitment

GHD 337
5788 Widewaters Parkway, Suite 2A
Syracuse, New York 13214, United States
T 315.802.0260 | **F** 315.802.0450 | **E** info-northamerica@ghd.com | **ghd.com**

Printed date	8/16/2021 2:31:34 PM
Last saved date	August 16, 2021
File name	N:\US\Syracuse\General\Service\Transfer\T Close\RemArms SPCC 2021\RemArms SPCC Report 7-20-2021.docx
Author	Wayne McFarland
Project manager	Wayne McFarland
Client name	RemArms LLC
Project name	Spill Prevention, Control, and Countermeasure Plan
Document title	Spill Prevention, Control, and Countermeasure Plan |
Revision version	Rev [00]
Project number	5010-NEC004

Document status

Status Code	Revision	Author	Reviewer		Approved for issue		
			Name	Signature	Name	Signature	Date

© GHD 2021

This document is and shall remain the property of GHD. The document may only be used for the purpose for which it was commissioned and in accordance with the Terms of Engagement for the commission. Unauthorized use of this document in any form whatsoever is prohibited.

Applicability

(40 CFR Part 112.1)

Under 40 CFR Part 112 a Spill Prevention Control and Countermeasure (SPCC) Plan must be prepared when both of the following conditions apply to a facility:

(i) The facility is a non-transportation related facility that could reasonably be expected to discharge oil into or upon navigable waters in the United States or adjoining shorelines; and

(ii) Excluding containers with a capacity less than 55 gallons, the facility has an aggregate aboveground oil storage capacity of more than 1,320 gallons.

The RemArms LLC (RemArms) facility in Ilion, NY is a non-transportation-related facility that could reasonably be expected to discharge oil into or upon navigable waters of the United States. The RemArms facility has an aboveground aggregate oil storage capacity exceeding the 1,320-gallon regulatory threshold and so is subject to the regulatory requirements of 40 CFR 112. Therefore, GHD Consulting Services Inc. has prepared this SPCC Plan.

Review and Evaluation

Consistent with 40 CFR Part 112.5(b), a review and evaluation of this SPCC Plan is conducted at least once every five years. As a result of this review and evaluation, RemArms will amend the SPCC Plan within six months of the review to include more effective prevention and control technology if: (1) such technology will significantly reduce the likelihood of a discharge as described in §112.(b) from the facility; and (2) if such technology has been field-proven at the time of review. Upon completion of the review and evaluation, SPCC regulations require documentation and signature of a statement as to whether the Plan will be amended. See Appendix M for SPCC Plan review and evaluation documentation. A Professional Engineer will certify any technical amendment to the Plan consistent with 40 CFR Part 112.3(d).

Statement of Conformance

(40 CFR Part 112.7 (a) (1))

This Plan follows the sequence specified in the rule, and includes a discussion of the facility's conformance with the requirements listed in the rule. Areas that may not be consistent with the rule are addressed in separate paragraphs in this Plan. As required in 40 CFR Part 112.4(a)(2), where the Plan does not conform to the applicable requirements, the Plan will state the reasons for non-conformance and describe alternate methods and how the facility will achieve equivalent environmental protection.

Management Approval

(40 CFR Part 112.7)

This Plan has the approval of management with a level of authority to commit the necessary resources to implement the Plan. Additional facilities, procedures, methods, or equipment not yet fully operational are discussed in separate paragraphs of this Plan as appropriate.

Manager Responsible for Oil Spill Prevention - 40 CFR 112.7(f)(2):

Authorized Facility Representative: Robert Skinner

Signature: _____

Title: Plant Manager

Date: 3-14-2022

Engineer's Certification

(40 CFR Part 112.3(d))

I hereby certify as follows:

(a) I am familiar with the requirements of 40 CFR Part 112;

(b) My agents who are familiar with the requirements of 40 CFR Part 112 have visited and examined the facility known as RemArms LLC;

(c) The following SPCC Plan for this facility has been prepared in accordance with good engineering practice, including consideration of applicable industry standards, and with the requirements of 40 CFR Part 112;

(d) The procedures for required inspections and testing have been established; and

(e) This Plan is adequate for the facility.

Information such as facility spill prevention procedures and policies provided to GHD Consulting Services Inc. by representatives of RemArms LLC in connection with preparation of this SPCC Plan is assumed to be reliable. GHD did not and was not retained to independently verify the accurateness or completeness of all such information.

Engineer: Wayne E. McFarland, P.E.

Signature: Wayne E. McFarland

Registration Number: 59177

State: New York

Date: 7/27/2021

(SEAL)



Contents

1. Facility Description 1
- 1.1 Facility Owner and Operator 1
- 1.2 Physical Layout (40 CFR Part 112.7[a][3]) 1
- 1.3 Inventory of Storage Containers (40 CFR Part 112.7[a][3][i]) 1
  - 1.3.1 Oil Storage 2
    - 1.3.1.1 Internal Building Drainage 2
    - 1.3.1.2 Wastewater Pretreatment Plant (Building 62) 2
    - 1.3.1.3 Waste Oil Recovery 2
- 1.4 Discharge Prevention Measures (40 CFR Part 112.7[a][3][ii]) 3
  - 1.4.1 Routine Procedures 3
  - 1.4.2 Discharge or Drainage Controls (40 CFR Part 112.7(a)(3)(ii)) 3
  - 1.4.3 Potential for Spills and Accidents 3
  - 1.4.4 Spill History 3
  - 1.4.5 Spill Potential Analysis 4
    - 1.4.5.1 Tank Overfill (Petroleum Bulk Storage Tanks) 4
    - 1.4.5.2 Tank and Piping Leaks 4
    - 1.4.5.3 Non-Stationary Containers 4
- 1.5 Discharge Countermeasures (40 CFR Part 112.7[a][3][iv]) 4
- 1.6 Disposal Methods (40 CFR Part 112[a][3][v]) 5
- 1.7 Contact List (40 CFR Part 112.7[a][3][vi]) 5

2. Discharge Reporting Procedures (40 CFR Part 112.7[a][4]) 11

3. Discharge Potential From Major Equipment Failures 12

4. Containment and Diversion Structures 12

5. Inspections, Tests, and Records 13

6. Personnel, Training, and Discharge Prevention Procedures 13
- 6.1 Personnel Instructions 13
- 6.2 Designated Person Accountable for Spill Prevention 14
- 6.3 Spill Prevention Briefings 14

7. Security 14
- 7.1 Fencing 14
- 7.2 Flow Valves Locked 14
- 7.3 Starter Controls Locked 15
- 7.4 Pipeline Loading/Unloading Connections Securely Capped 15
- 7.5 Lighting Adequate to Detect Spills 15
- 7.6 Surveillance 15
- 7.7 Storage Tanks 15

8. Tank Car and Tank Truck Loading / Unloading Rack 15
- 8.1 Loading/Unloading (Transfer) Area Drainage 15
- 8.2 Warning or Barrier System for Vehicles 16
- 8.3 Vehicles Examined for Drainage Outlets before Leaving (Tank Vehicle Transfer Policy) 16

9. Conformance With More Stringent State Rules, Regulations, and Guidelines **16**
10. Facility Drainage Assessment **17**
10.1 Use of Valves and Pumps in Diked Storage Areas 17
10.2 Undiked Areas 17
10.3 Facility Drainage Systems and Equipment 18
11. Bulk Storage Containers **18**
11.1 Container Construction 18
11.2 Secondary Containment Construction 18
11.3 Secondary Containment Drainage Procedures 18
11.4 Recordkeeping 19
11.5 Corrosion Protection for Underground and Partially Buried Containers 19
11.5.1 Corrosion Protection of Partially Buried Metallic Tanks 19
11.6 Tank Testing Procedures 19
11.7 Procedures for Controlling Leakage From Internal Heating Coils 20
11.8 Engineering Controls to Avoid Discharges 20
11.9 Inspection of Treatment Facilities 20
11.10 Correction of Observed Discharges 21
11.11 Locations and Construction of Mobile or Portable Containers 21
11.12 Corrosion Protection for Buried Piping Systems 21
11.13 Inspection of Exposed Piping for Buried Piping Systems 21
11.14 Terminal Connections at Transfer Points 21
11.15 Pipe Support Design 22
11.16 Regular Inspection of Aboveground Valves and Piping 22
11.17 Vehicular Warning 22
12. Certificate of the Applicability of the Substantial Harm Criteria **22**

Table index

Table 1 Oil Storage Tanks Currently in Use 2
Table 2 Summary of Oil Storage Locations and Predictions of Possible Petroleum Spills 6

Appendices

Appendix A Figure 1, Site Location Map
Appendix B Figure 2, Site Layout/Oil Storage Location Map
Appendix C Spill Emergency Procedures
Appendix D Spill History
Appendix E Petroleum Spill Report
Appendix F Monthly Bulk Storage Tank Inspection Form

Appendix G	Tank Vehicle Transfer Policy
Appendix H	Petroleum Bulk Storage Tank Maintenance Procedures Manual
Appendix I	Certificate of the Applicability of the Substantial Harm Criteria
Appendix J	Cross-Reference Table
Appendix K	SPCC Amendment Log
Appendix L	PBS Registration Certificate
Appendix M	Five-Year Plan Review and Evaluation Log
Appendix N	Inspection Records

1. Facility Description

1.1 Facility Owner and Operator

Facility Owner, Address, and Telephone

Round Hill Group, LLC
888 Southeast 3rd Avenue, Suite 500
Fort Lauderdale, FL 33316
(775) 781-9637

Facility Operator, Address, and Telephone

RemArms LLC
14 Hoefler Avenue
Ilion, NY 13357
(315) 895-3200

1.2 Physical Layout (40 CFR Part 112.7[a][3])

RemArms operates on a site formerly owned by Remington Arms Company, which began operations at the site in the Village of Ilion, NY in 1828. Facility production activities include steel machining, heat treating, molding, and finishing in the manufacture of sporting firearms. Figure 1 (Appendix A) shows the general plant layout with the location of all production buildings and regulated petroleum bulk storage tanks.

Process water used during production is treated at the wastewater pretreatment facility, located in Building 62, before being discharged to the Herkimer County Sewer District. In addition, there is a stormwater collection system on the site which is connected to the Village of Ilion storm sewers. The potential for polluting navigable waterways lies in the untreated discharge from the Village of Ilion storm sewers. Storm runoff from the westerly portion of the site flows ±2,600 feet northerly and discharges to the Barge Canal-Mohawk River just west of Route 51. During extremely high periods of stormwater flow, or if the primary storm sewers to the Mohawk River are obstructed, a portion of stormwater flow from this section of the plant may flow ±1,500 feet west and discharge to Steele Creek. Storm runoff from the easterly portion of the site flows ±2,800 feet northerly to the Barge Canal-Mohawk River.

As shown on the Figure 1, all stormwater discharges from the RemArms plant eventually enter the Mohawk River. The Mohawk River is defined by the New York State Department of Environmental Conservation (NYSDEC) as a Class B stream. Its present usage is best defined as primary and secondary contact recreation and fishing. As mentioned, a portion of storm runoff may enter Steele Creek, which discharges to the Mohawk River. Steele Creek is defined as a Class CT trout stream and is a trout spawning grounds.

See Figure 2 (Appendix B) for the site location.

1.3 Inventory of Storage Containers (40 CFR Part 112.7[a][3][i])

This section describes the types of oil product storage at the facility. It should be noted that oil is defined as "oil of any kind or in any form, including, but not limited to: fats, oils, or greases of animal, fish, or marine mammal origin; vegetable oils, including oils from seeds, nuts, fruits, or kernels; and other oils and greases, including petroleum, fuel oil, sludge, synthetic oils, mineral oils, oil refuse, or oil mixed with wastes other than dredged spoil."

1.3.1 Oil Storage

All petroleum storage tanks shall be built with materials and construction that are compatible with the material stored in each tank. Tanks should be properly vented to compensate for pressure changes and thermal expansion and contraction. Oil storage tanks currently in use are listed in Table 1.

Table 1 Oil Storage Tanks Currently in Use

Description of Tank(s)	NYSDEC Registration No.
500-gallon diesel fuel tank Building 53 yard (diked)	061
300-gallon diesel fuel tank Building 53 yard (diked)	062
120-gallon kerosene tank in Building 44	009
50,000-gallon emergency wastewater tank in yard	Not applicable
9,717-gallon waste soluble oil tank Building 53 yard (diked)	005
2,500-gallon soluble oil tank Building 49	Not applicable
750-gallon soluble oil tank Building 49	Not applicable
5,000-gallon soluble oil tank Building 59-1	Not applicable
2,500-gallon soluble oil tank Building 59-1	Not applicable
2,350-gallon quench oil tank Building 77	Not applicable
1,000-gallon double-walled gasoline tank Building 53 yard (diked)	059
230-gallon diked diesel tank in Steam Plant Pump Room	010M-101

In addition, hundreds of machines and process tanks containing various quantities of petroleum products operate in the facility. Larger operations, with potential for a spill to occur, are described below. Although these machines and process tanks are not applicable to Spill Prevention, Control and Countermeasure Plan (SPCC) regulations, they are included in this Plan for consistency with spill response procedures.

1.3.1.1 Internal Building Drainage

Pans are kept under pumps, tanks, and connections, which may discharge oil to the floor. The pans and buckets are regularly emptied, and the waste oil collected for disposal. Supplies of sorbent materials and spill cabinets are maintained near potential leakage areas. There are areas of the plant with drainage trenches which empty into the wastewater pretreatment system.

1.3.1.2 Wastewater Pretreatment Plant (Building 62)

A system of sumps, floor drains, trenches, and pumps collect and sends the facility's process wastewater to the wastewater pretreatment plant where it passes through an oil/water separator. Ninety-three to 99 percent of the free oil is removed. The pretreated effluent is discharged to the sanitary sewer system which conveys it to the Herkimer County wastewater treatment plant. The pretreatment plant has a permit with Herkimer County for process waste with specific contaminant limits for oil and grease of 100 parts per million. The County conducts quarterly sampling and the plant conducts weekly sampling.

1.3.1.3 Waste Oil Recovery

Waste soluble oil from the chip disposal building and collection vehicles is filtered in Building 55-A prior to storage for disposal. The tanks and pumps are contained within the building. High level shutoffs will stop the transfer pumps before allowing the filter or tank to overflow. A high-level switch, capable of stopping flow to the tank, is also located on the 5,000-gallon waste soluble oil tank.

1.4 Discharge Prevention Measures (40 CFR Part 112.7[a][3][ii])

1.4.1 Routine Procedures

Procedures for routine handling of product loading, unloading, and facility transfers are addressed in the facility's Tank Vehicle Transfer Policy, described in Section 8.

1.4.2 Discharge or Drainage Controls (40 CFR Part 112.7(a)(3)(ii))

This section describes the potential spill drainage pathways for areas where experience indicates a reasonable potential for operational or equipment failure (such as tank overflow areas, leaks, etc.). Information provided here is useful in determining a course of action to take in the event of a spill in order to reduce the potential for fire or negative impacts to the natural environment.

1.4.3 Potential for Spills and Accidents

The site and drainage plan in Figure 1 indicates potential spill drainage pathways for storage tank fill ports/transfer stations and storage tank systems located at the RemArms facility. Arrows on the site plan indicate the approximate direction that spills from these areas would flow.

At several sites where oil is used or stored, there is a reasonable potential for equipment failure or human error, i.e., tank overflow, rupture, or leakage which could result in the discharge of oil from the facility. Table 2 (found at the end of this section) indicates the major potential sources of pollution and describes where and how oil would flow, or be contained, should a spill occur.

The values for "Estimated Flow Rate" and "Estimated Maximum Quantity Discharges" are an assessment of existing conditions.

If a spill were to occur, the only watercourses which could be affected are Steele Creek or the Mohawk River-Barge Canal. The only route for a spill to travel and reach these watercourses would be through the Village of Ilion storm sewer system.

Manpower and equipment must be immediately deployed to prevent spills from reaching the storm drainage system. As an alternative to secondary containment for the petroleum oil unloading areas, the facility maintains a high level of supervision during transfers, a strong oil spill response plan, and incorporates several procedures to minimize spills. The facility staff is trained on the facility's spill response protocol, located in Appendix C.

1.4.4 Spill History

40 CFR 112.7 requires facilities that have experienced one or more spill events within 12 months prior to the effective date of this Plan to include a written description of each such spill, corrective action taken, and plans for preventing recurrence. A spill event is defined by the U.S. Environmental Protection Agency (USEPA) as a discharge of oil (petroleum oils and non-petroleum oils such as silicone and mineral-based oils, animal and vegetable oils) into or upon the navigable waters of the United States or adjoining shorelines in harmful quantities (i.e., violation of applicable water quality standards, or cause a film or sheen or discoloration of the surface of the water).

New York law has a different definition of reportable spill events under 17 NYCRR Part 32 and 6 NYCRR Part 612. New York State regulates petroleum spills that do not reach navigable waters. The NYSDEC also requires that any person with knowledge of a spill, leak, or discharge of petroleum must report the incident within two hours of discovery.

RemArms has not experienced any federally reportable spills in the past 12 months.

For any future reportable spills at the RemArms facility, a written description of the oil spill, corrective actions taken, and plans for preventing a recurrence will be recorded and maintained on file with this SPCC Plan. A sample Spill Report form is included in Appendix E.

1.4.5 Spill Potential Analysis

This section provides a description of the predicted rate of flow and total quantity of oil that could be discharged from the facility as a result of each major type of failure. The descriptions summarize potential releases that are considered reasonably possible and the probable results of the release for petroleum storage systems.

1.4.5.1 Tank Overfill (Petroleum Bulk Storage Tanks)

As noted above, tank overfilling is the greatest cause of oil spills. Tanker truck pumping systems are typically used to fill bulk fuel storage tanks. Typical flow rates are 150 gpm. The total quantity of oil that could be discharged depends on the actual flow rate and the amount of time expired before an overfill condition is terminated. For example, a spill from a 150 gallons per minute (gpm) pumping system that goes unattended for a 5-minute period would result in a total spill of 750 gallons.

1.4.5.2 Tank and Piping Leaks

Component failure, poor installation, corrosion, lack of maintenance, accidents, or vandalism may cause tank and piping leaks. The rate of flow for tank and piping leaks depends on several factors, which could include the type of leak (e.g., rust-through, pipe joint seep, tank rupture, etc.), location of leak (e.g., underside of tank where a constant liquid head is exerted or on top of tank where product is present only when the tank/pipe is full or a pump is on), and pumping rate. Worst case, the rate of flow would equal the tank truck pumping system (typically 150 gpm). The quantity of product leaked depends on the type of leak and length of time that the leak goes uncorrected.

Under 40 CFR Part 112.7(e)(3), loading and unloading connections and piping terminal connections must be capped or blank-flanged when not in service or in standby service for an extended period of time. In addition, pipe supports must be designed to minimize vibration and corrosion and allow for expansion and contraction. RemArms does not currently have any loading/unloading connections and piping terminal connections which are not in service or in standby service; therefore, this requirement not applicable.

1.4.5.3 Non-Stationary Containers

Non-stationary containers (generally with capacities of 55 gallons or less) of various oil products are stored in various locations throughout the facility. Products include petroleum-based lubricants such as oils and greases. The rate of flow and total quantity of product spilled depends on the design capacity of the storage container and type of spill or leak. Worst case, a 55-gallon drum of oil, which should be on a spill pallet, could tip over or burst and spill the entire contents.

Table 2 indicates types of discharge or drainage controls, such as secondary containment around containers and other structures and equipment, for the control of a discharge from containers at the facility.

1.5 Discharge Countermeasures (40 CFR Part 112.7[a][3][iv])

Countermeasures for discovering, responding to, and cleaning up discharges (both the facility's capability and of those that might be required of a contractor) include the following:

1. Discovery countermeasures include regular inspections of oil storage areas as described in Sections 5 and 11 of this Plan. Countermeasures for discharge discovery include routine awareness by facility personnel while passing by an oil storage area during normal business and/or after hour activities.

2. Countermeasures used in response to a discharge are provided in Appendix D. Spill control equipment and materials are located near various oil storage locations at the facility.
3. Countermeasures for cleanup by the facility depend on the magnitude of the spill. The Facility EH&S Manager will determine whether the spills should be cleaned up by the facility or by an outside contractor. An outside contractor shall clean up spills beyond the capability of the facility. The Facility EH&S Manager will coordinate cleanup activities with outside contractors as necessary to respond to a spill.

1.6 Disposal Methods (40 CFR Part 112[a][3][v])

The Facility EH&S Manager will determine whether oil that has been spilled and recovered is suitable for re-use or recycling, depending on the condition of the recovered oil; or containerization and transport to a properly permitted offsite disposal or treatment facility where the material will be treated and/or disposed in a manner consistent with applicable regulations.

1.7 Contact List (40 CFR Part 112.7[a][3][vi])

As allowed in 40 CFR Part 112.7(a)(5), a list of contacts to be notified is shown on the inside cover of this Plan in the event of a discharge.

Table 2 *Summary of Oil Storage Locations and Predictions of Possible Petroleum Spills*

Building	Potential Spill Source	Total Storage (gallons)	Means of Secondary Containment	Necessary Events For Spill	Maximum Quantity of Spill and Rate of Flow	Means Taken to Prevent Spill	Methods to Contain Spill
44-1	(1) cutting oil tank	6,700	Building	Tank rupture	6,700 gallons variable flow	Spill contained in building	Gravity flow to oil sump
44-1	Oil drums	8,800	Building	Rupture	55 gallons variable flow	Spill contained in building	Gravity flow to oil sump
44-1	Kero tank	120	Building	Tank rupture	250 gallons variable flow	Spill contained in building	Gravity flow to oil sump
44-1	Oil sump #1	100	None	Sump to develop leak	100 gallons variable flow	Periodic visual inspection of concrete sump	--
44-1	Oil sump #2	235	None	Sump to develop leak	235 gallons variable flow	Periodic visual inspection of concrete sump	--
46-1	Oil drums	990	Building	Rupture	55 gallons variable flow	Spill contained in building	Sorbent materials
46-1	Broach	500	Building	Overfill, equipment failure	500 gallons variable flow	Maintenance	Sorbent materials
46-1N	MATSUURA	125	Building	Overfill, equipment failure	125 gallons variable flow	Maintenance	Sorbent materials
46-2	Oil drums	165	Building	Rupture	55 gallons variable flow	Spill contained in building	Sorbent materials
46-3	Oil drums	715	Building	Rupture	55 gallons variable flow	Spill contained in building	Sorbent materials
48-1S	Oil drums	110	Building	Rupture	55 gallons variable flow	Spill contained in building	Sorbent materials
48-1N	Oil drums	550	Building	Rupture	55 gallons variable flow	Spill contained in building	Sorbent materials
48-2	Oil drums	165	Building	Rupture	55 gallons variable flow	Spill contained in building	Sorbent materials
48-2	Hoffman grinder	220	Building	Overfill, equipment failure	220 gallons variable flow	Maintenance	Sorbent materials
48-3	(2) transfer machines	300 each (600 total)	Building	Overfill, equipment failure	300 gallons variable flow	Maintenance	Sorbent materials

Building	Potential Spill Source	Total Storage (gallons)	Means of Secondary Containment	Necessary Events For Spill	Maximum Quantity of Spill and Rate of Flow	Means Taken to Prevent Spill	Methods to Contain Spill
48-3	Oil drums	165	Building	Rupture	55 gallons variable flow	Spill contained in building	Sorbent materials
48-3	Oil drums	330	Building	Rupture	55 gallons variable flow	Spill contained in building	Sorbent materials
49-1	Elevator	300	Building	Equipment failure	300 gallons variable flow	Maintenance	None
76-1	(2) New Britain	250 (500)	Building	Overfill, equipment failure	250 gallons variable flow	Maintenance	Sorbent materials
50-S Annex	Garbage compactor	200	Building	Overfill, equipment failure	200 gallons variable flow	Maintenance	Sorbent materials
51	Dock levelers (2)	60	Building	Equipment failure	30 gallons variable flow	Maintenance	Sorbent materials
51-1	Elevator	600	Building	Equipment failure	600 gallons variable flow	Maintenance	None
52-1D	Dock levelers (4)	120	Building	Equipment failure	30 gallons variable flow	Maintenance	Sorbent materials
52-1C/D	Elevator	600	Building	Equipment failure	600 gallons variable flow	Maintenance	None
52-1A/B	Elevator – out of service	600	Building	Equipment failure	600 gallons variable flow	Maintenance	None
52-F	Elevator	600	Building	Equipment failure	600 gallons variable flow	Maintenance	None
52-1A	Elevator – Basement to Range	600	Building	Equipment failure	600 gallons variable flow	Maintenance	None
52-3G	Elevator	500	Building	Equipment failure	500 gallons variable flow	Maintenance	None
53 Yard	Emulsion oil tank	9,717	Concrete block dike ±11,000-gallon capacity	Failure, overflow	10,000 gallons variable flow	Diked, cover for adjacent storm drain, high level alarm	Sorbent materials
53 Yard	Used oil tank	30,000	Concrete block wall dike	Failure, oil unloading accident	Variable flow	Dike, cover for adjacent storm drain, high level alarm	Sorbent materials

Building	Potential Spill Source	Total Storage (gallons)	Means of Secondary Containment	Necessary Events For Spill	Maximum Quantity of Spill and Rate of Flow	Means Taken to Prevent Spill	Methods to Contain Spill
53 Yard	Diesel fuel tanks	500; 300	Concrete block wall dike	Failure, oil unloading accident, dike drain valve left open	Variable flow	Dike, cover for adjacent storm drain. Ensure that dike drain valve is closed.	Sorbent materials
55	Hydraulic oil tank	200	Building	Rupture	200 gallons variable flow	Spill contained in building	Sorbent materials
59-1	Soluble oil tank	5,000	Building	Rupture	5,000 gallons variable flow	Spill contained in building	Sorbent materials
59-1	Soluble oil tank	2,500	Building	Rupture	2,500 gallons variable flow	Spill contained in building	Sorbent materials
59-1	Hoffman oil filter	300	Building	Equipment failure, overfill	300 gallons variable flow	Maintenance, level control	Sorbent materials
57-1	LT Machines (4)	200 each (800)	Building	Overfill, equipment failure	180 gallons variable flow	Maintenance	Sorbent materials
57-1	Oil drum	440	Building	Rupture	55 gallons	Spill contained in building	Sorbent materials
57-1	GFM Machines (4)	200 each (800)	Building	Overfill, equipment failure	180 gallons variable flow	Maintenance	Sorbent materials
60-1S	Rollmark	150	Building	Overfill, equipment failure	150 gallons variable flow	Maintenance	Sorbent materials
60-1S	Oil drum	440	Building	Rupture	55 gallons variable flow	Spill contained in building	Sorbent materials
60-1S	New Britain	250	Building	Overfill, equipment failure	250 gallons variable flow	Maintenance	Sorbent materials
60-1S	30-ton broach	550	Building	Overfill, equipment failure	550 gallons variable flow	Maintenance	Sorbent materials
60 Annex	Oil drums	3,000	Building	Rupture	55 gallons variable rate	Spill contained in building	Sorbent materials
60-1	Cincinnati Miller	160	Building	Overfill, equipment failure	160 gallons variable flow	Maintenance	Sorbent materials
60-1	Oil drum	220	Building	Rupture	55 gallons variable flow	Spill contained in building	Sorbent materials
63 Yard	Emergency wastewater tank	50,000	None	Failure	50,000 gallons variable flow	--	Cover for adjacent storm drain

Building	Potential Spill Source	Total Storage (gallons)	Means of Secondary Containment	Necessary Events For Spill	Maximum Quantity of Spill and Rate of Flow	Means Taken to Prevent Spill	Methods to Contain Spill
76-1	(2) Hoffman grinder	100 each (200)	Building	Overfill, equipment failure	100 gallons variable rate	Maintenance	Sorbent materials
76-1	(2) New Britains	180 each	Building	Overfill, equipment failure	180 gallons variable rate	Maintenance	Sorbent materials
66-1	(2) bore reamers	150 each	Building	Overfill, equipment failure	150 gallons variable rate	Maintenance	Sorbent materials
48-3	Blanchard grinder No. 18	175	Building	Overfill, equipment failure	175 gallons variable rate	Maintenance	Sorbent materials
66-1	GFM Machines (6)	500 each (3,000)	Building	Overfill, equipment failure	500 gallons variable rate	Maintenance	Sorbent materials
66-1	Oil drum	1,430	Building	Rupture	55 gallons variable rate	Spill contained in building	Sorbent materials
48-3	Cincinnati grinder	100	Building	Overfill, equipment failure	100 gallons variable flow	Maintenance	Sorbent materials
72-1	Elevator	50	Building	Equipment failure	500 gallons variable rate	Maintenance	None
74-1	All case furnace	2,000	Building	Overfill, equipment failure	2,000 gallons variable rate	Maintenance	Sorbent materials
75-Garage	Miscellaneous stored equipment	Variable	Building	Leakage from equipment	Variable	Spill contained in building	Sorbent materials
76-3	Stokes	140	Building	Overfill, equipment failure	140 gallons variable rate	Maintenance	Sorbent materials
76-3	Hydraulic press	100	Building	Overfill, equipment failure	100 gallons variable rate	Maintenance	Sorbent materials
76-3	Cincinnati molding machine	100	Building	Overfill, equipment failure	100 gallons variable rate	Maintenance	Sorbent materials
76-3	Dennison	100	Building	Overfill, equipment failure	100 gallons variable rate	Maintenance	Sorbent materials
77-1	Holding tank	2,350	Building	Overfill, equipment failure	Variable	Maintenance	Sorbent materials
80-1	Rust inhibitor tank	2,500	Building	Overfill, equipment failure	2,500 gallons variable rate	Maintenance	Sorbent materials
82-1	(7) Micro-Carb unit	440 each (3,080)	Building	Overfill, equipment failure	440 gallons variable rate	Maintenance	Sorbent materials

Building	Potential Spill Source	Total Storage (gallons)	Means of Secondary Containment	Necessary Events For Spill	Maximum Quantity of Spill and Rate of Flow	Means Taken to Prevent Spill	Methods to Contain Spill
82-1	Shaker hearth furnace	900	Building	Overfill, equipment failure	900 gallons variable rate	Maintenance	Sorbent materials
82-1	Rust Inhibitor	100	Building	Tank failure	1,200 gallons variable rate	Spill contained in building	Sorbent materials
82-1	Oil drums	165	Building	Rupture	55 gallons variable rate	Spill contained in building	Sorbent materials
83-1	Elevator	600	Building	Equipment failure	600 gallons variable flow	Maintenance	None
84-2	Oil drums	385	Building	Rupture	55 gallons variable rate	Spill contained in building	Sorbent materials
85 outside	(4) transformers	900 each (3,600)	None	Equipment failure	900 gallons variable rate	Locate spill cabinet with sorbent booms in Building 85	Sorbent materials
86-2	Elevator	600	Building	Equipment failure	600 gallons variable rate	Maintenance	None
86—1-E	Elevator	600	Building	Equipment failure	600 gallons variable flow	Maintenance	None
86-1-W	Elevator	600	Building	Equipment failure	600 gallons variable flow	Maintenance	None
86-3	Dock leveler	30	Building	Equipment failure	30 gallons variable flow	Maintenance	Sorbent materials

2. Discharge Reporting Procedures (40 CFR Part 112.7[a][4])

SPCC regulations require a facility to provide information and procedures in the Plan to enable a person reporting the discharge to relate vital information regarding a discharge. Federal, state, and local discharge reporting requirements are described below.

It is the policy of RemArms that all oil spills (discharges), regardless of quantity, be reported to the Facility EH&S Manager's Office at the facility to initiate cleanup activities and for a determination of whether a spill must be reported to local, state, and/or federal authorities. In the event the spill is discovered after hours, the person who has discovered, or the person who has knowledge of a spill, must immediately contact Plant Security at Extension 3394. Refer to the Contact List located on the inside cover of this Plan for personnel to notify in the event of a discharge.

40 CFR Part 110 requires any person in charge of an onshore facility with knowledge of any discharge of oil that either violates applicable water quality standards or causes a film or sheen or discoloration of the surface of the water or adjoining shorelines or cause a sludge or emulsion to be deposited beneath the surface of the water or upon adjoining shorelines to immediately notify the National Response Center (NRC) (800-424-8802). If direct reporting to the NRC is not practicable, reports may be made to the Coast Guard.

According to 40 CFR Part 112.4(a), whenever the facility has discharged more than 1,000 gallons of oil in a single discharge, or discharged more than 42 gallons of oil in each of two discharges occurring within any 12-month period, the USEPA Regional Administrator must be notified within 60 days. Information to provide to the Regional Administrator includes.

1. Name of facility.
2. Name of person reporting the incident.
3. Location of the facility.
4. Maximum storage or handling capacity of the facility and normal daily throughput.
5. Corrective action and countermeasures taken, including a description of equipment repairs and replacements.
6. An adequate description of the facility, including maps, flow diagrams, and topographical maps, as necessary.
7. The cause of such discharge including a failure analysis of the system or subsystem in which the failure occurred.
8. Additional preventative measures taken or contemplated to minimize the possibility of recurrence.
9. Such other information as the Regional Administrator may reasonably require pertinent to the plan or discharge.

In addition, New York State regulations require any person with knowledge of a discharge of oil to report the incident to the NYSDEC within two hours of the discovery. The results of any inventory record, test, or inspection which show a petroleum-containing storage vessel is leaking must also be reported to the NYSDEC within two hours of discovery. Notification must be made by calling the telephone hotline (1-800-457-7362).

Per NYSDEC policy, RemArms is exempt from reporting a petroleum-related spill if all of the following criteria are met:

1. Spill is known to be less than 5 gallons.
2. Spill is contained and under control of the spiller.
3. Spill has not and will not reach the water or land.
4. Spill is cleaned up within two hours of discovery.

3. Discharge Potential From Major Equipment Failures

As required by 40 CFR Part 112.7(b), "Where experience indicates a reasonable potential for equipment failure (such as loading or unloading equipment, tank overflow, rupture, or leakage or any other equipment known to be a source of a discharge), the plan should include a prediction of the direction, rate of flow, and total quantity of oil which could be discharged from the facility as a result of each major type of failure." The total quantity of oil that could be discharged from the facility is based on a worst case situation and the time it would take to respond to a spill (e.g., shutting off a pump, or closing a valve).

Table 2 indicates potential spill directions, volumes, and rates for oil storage containers at the facility.

4. Containment and Diversion Structures

According to 40 CFR Part 112.7(c), "Provide appropriate containment and/or diversionary structures or equipment to prevent a discharge described in §112.1(b). The entire containment system, including walls and floor, must be capable of containing oil and must be constructed so that any discharge from the primary containment system such as a tank or pipe will not escape the containment system before cleanup occurs. At a minimum, you must use one of the following prevention systems or its equivalent.

- Dikes, berms, or retaining walls sufficiently impervious to contain oil;
- Curbing;
- Culverting, gutters, or other drainage systems;
- Weirs, booms, or other barriers;
- Spill diversion ponds;
- Retention ponds; or
- Sorbent materials."

Table 2 indicates the type of containment system for each oil storage tank/container and transfer area at the facility. Unless noted otherwise, each of the containment systems is designed, implemented, and/or maintained to meet the standard of sufficiently impervious. Locations of stationary bulk storage tanks and transfer areas are shown on Figure 1.

The 50,000-gallon emergency wastewater tank in the yard has no secondary containment. This tank is used only for occasional intermittent use when pH upset in the process waste treatment system occurs. Once filled, an overflow pipe will allow process waste to discharge to the yard area and catch basins. The tank is equipped with a high-level alarm which diverts wastewater back to the wastewater treatment system and notifies the guard station.

Electrical transformers which contain oil do not have secondary containment, and any accumulation of contained stormwater in the vicinity of the transformer would present a safety hazard. Transformers should be visually inspected for evidence of weeps or leaks and sorbent materials should be applied to contain oil until the transformer can be repaired or replaced.

Transfer area and bulk storage tank containment systems are discussed in Sections 8 and 11 of this Plan, respectively. Undiked areas are discussed in Section 10.2.

As provided in 40 CFR Part 112.7(d), if it is determined that the installation of any of the structures or pieces of equipment listed to prevent discharged oil from reaching the navigable waters is not practical, the owner or operator should clearly explain such impracticality, and in the case of bulk storage containers, conduct both periodic integrity testing of the containers and periodic integrity and leak testing of the valves and piping, and provide the following:

1. An Oil Spill Contingency Plan following the provision of 40 CFR Part 109.
2. A written commitment of manpower, equipment, and materials required to expeditiously control and remove any quantity of oil discharged that may be harmful.

5. Inspections, Tests, and Records

40 CFR Part 112.7(e) states "Conduct inspections and tests required by this part in accordance with written procedures that you or the certifying engineer develop for the facility. You must keep these written procedures and a record of the inspections and tests, signed by the appropriate supervisor or inspector, with the SPCC Plan for a period of three years. Records of inspections and tests kept under usual and customary business practices will suffice for purposes of this paragraph."

The written procedures for conducting inspections and tests associated with SPCC maintenance are described in this and other sections of this Plan. A record of the inspections and tests, signed by the appropriate supervisor or inspector, are maintained with this Plan for a minimum of three years. Inspections include, for example, monthly bulk storage tanks inspections (i.e., stationary aboveground oil storage tanks) consistent with New York State Part 613.6, and annual audits of stationary bulk storage tanks. A copy of the monthly bulk storage tank inspection form is provided in Appendix F.

In addition, as part of the delivery agreement, any vendor that provides petroleum products to the RemArms facility is responsible to be trained in the proper operation and maintenance of equipment and in proper safety procedures to prevent discharges. Vendors also may be obligated to perform necessary remedial actions when they are responsible for spills, and to provide immediate notification to RemArms of all spills. Each vendor is also required to carry liability insurance that covers oil spills and indemnifies RemArms for costs related to responding to an oil spill caused by the vendor.

6. Personnel, Training, and Discharge Prevention Procedures

6.1 Personnel Instructions

40 CFR Part 112.7(f)(l) states "At a minimum, train your oil-handling personnel in the operation and maintenance of equipment to prevent discharges; discharge procedure protocols; applicable pollution control laws, rules, and regulations; general facility operations; and the contents of the facility SPCC Plan."

Training for oil handling personnel at RemArms is provided following an individual's placement into positions associated with oil storage, transfer, or utilization and includes:

1. Operation and maintenance of equipment to prevent discharges.
2. Routine procedures to be followed to minimize the potential for discharges (including use of sorbent materials or barriers to mitigate migration across surfaces, use of drain blocking pads to prevent a spill from entering a drainage inlet, use of booms to contain spills into surface water, and use of pumps to remove oil from surface water or containment areas).

3. Procedures to be followed in the event of a discharge.
4. Applicable pollution control laws, rules, and regulations.
5. General facility operations.
6. The contents of the SPCC Plan.

Additional training is provided to employees whose oil handling responsibilities change during the course of their employment, to the extent that such additional training is required based on the change of responsibilities.

6.2 Designated Person Accountable for Spill Prevention

40 CFR Part 112.7(f)(2) states "Designate a person at each applicable facility who is accountable for discharge prevention and who reports to facility management." As indicated in the Emergency Contact List (located inside the front cover of this Plan), the Facility EH&S Manager is the individual accountable for discharge prevention and will ensure that facility personnel are trained, understand, and follow the spill response and prevention procedures outlined herein. The Facility EH&S Manager, or a delegated representative, will also verify that the inspections are being conducted and will be the person contacting appropriate agencies in the event of a spill.

6.3 Spill Prevention Briefings

40 CFR Part 112.7(f)(3) states "Schedule and conduct discharge prevention briefings for your oil-handling personnel at least once a year to assure adequate understanding of the SPCC Plan for that facility. Such briefings must highlight and describe known discharges as described in §112.1(b) or failures, malfunctioning components, and any recently developed precautionary measures."

Discharge prevention briefings for oil handling personnel are held at least once per year to assure adequate understanding of the SPCC Plan for the RemArms facility. These briefings highlight and describe known discharges or equipment failures, malfunctioning components, and recently developed precautionary measures.

7. Security

7.1 Fencing

40 CFR Part 112.7(g)(l) states "Fully fence each facility handling, processing, or storing oil, and lock and/or guard entrance gates when the facility is not in production or is unattended."

The entire RemArms facility is fenced and patrolled by security. In addition, outdoor tanks/containers are located in areas equipped with area lighting to minimize vandalism and enhance monitoring. Indoor oil storage tanks/containers are not fenced because they are located in the facility buildings or other areas that are accessible only to facility personnel during normal business hours.

7.2 Flow Valves Locked

40 CFR Part 112.7(g)(2) states "Ensure that the master flow and drain valves and any other valves permitting direct outward flow of the container's contents to the surface have adequate security measures so that they remain in the closed position when in non-operating or non-standby status."

The facility does not currently have master flow or drain valves associated with their petroleum bulk storage tanks and therefore this requirement is not applicable.

7.3 Starter Controls Locked

40 CFR Part 112.7(g)(3) states "Lock the starter control on each oil pump in the "off" position and locate it at a site accessible only to authorized personnel when the pump is in a non-operating or non-standby status."

The starter control on each oil pump at the facility is locked in the Off position and is located at a site accessible only to authorized personnel when the pump is in a non-operating or non-standby status.

7.4 Pipeline Loading/Unloading Connections Securely Capped

40 CFR Part 112.7(g)(4) states "Securely cap or blank-flange the loading/ unloading connections of oil pipelines or facility piping when not in service or when in standby service for an extended time. This security practice also applies to piping that is emptied of liquid content either by draining or by inert gas pressure."

The RemArms facility does not currently have any loading/unloading connections and piping terminal connections which are not in service or in standby service, and therefore this requirement is not applicable.

7.5 Lighting Adequate to Detect Spills

40 CFR Part 112.7(g)(5) states "Provide facility lighting commensurate with the type and location of the facility that will assist in the:

- Discovery of discharges occurring during hours of darkness, both by operating personnel, if present, and by non-operating personnel (the general public, local police, etc.); and
- Prevention of discharges occurring through acts of vandalism."

Existing lighting systems are appropriate for the type and location of the oil storage facilities at the RemArms facility.

7.6 Surveillance

The facility is regularly patrolled by security personnel and the facility perimeter is constantly scanned by television cameras and monitored within the security station. Security personnel are familiar with this Plan and have a copy on file should a spill develop when the plant is not in production.

7.7 Storage Tanks

Power is turned off to all oil pumps (powerhouse operations not included).

8. Tank Car and Tank Truck Loading / Unloading Rack

8.1 Loading/Unloading (Transfer) Area Drainage

40 CFR Part 112.7(h)(l) states "Where loading/unloading area drainage does not flow into a catchment basin or treatment facility designed to handle discharges, use a quick drainage system for tank car or tank truck loading and unloading areas. You must design any containment system to hold at least the maximum capacity of any single compartment of a tank car or tank truck loaded or unloaded at the facility. "

The RemArms facility does not utilize loading/unloading racks for the transfer of oil products and therefore Part 112.7(h)(l) is not applicable. The facility does, however, have transfer areas regulated by Part 112.7(c). Tank trucks off-load fuel at these areas into stationary bulk storage containers via bottom load connections and a flexible hose attached to hard piping (aboveground tanks). These transfer areas are provided with appropriate containment consistent with Part 112.7(c).

As described on Table 1.1 and in the Tank Vehicle Transfer Policy (Appendix G), RemArms deploys spill kits located near the fuel loading/unloading stations for use in the event of a spill/leak during transfer operations.

8.2 Warning or Barrier System for Vehicles

40 CFR Part 112.7(h)(2) states "Provide an interlocked warning light or physical barrier system, warning signs, wheel chocks, or vehicle break interlock system in loading/unloading areas to prevent vehicles from departing before complete disconnection of flexible or fixed oil transfer lines."

It is recommended that transfer vehicles utilize wheel chocks to prevent vehicles from departing before complete disconnection of oil transfer lines.

8.3 Vehicles Examined for Drainage Outlets before Leaving (Tank Vehicle Transfer Policy)

40 CFR Part 112.8(h)(3) states "Prior to filling and departure of any tank car or tank truck, closely inspect for discharges the lowermost drain and all outlets of such vehicles, and if necessary, ensure that they are tightened, adjusted, or replaced to prevent liquid discharge while in transit."

RemArms personnel remain present, along with the transporter's personnel, during the entire transfer process of bulk oil. Facility personnel are trained in the proper procedures for verifying and documenting conditions before, during, and after each transfer activity. Additional routine procedures include manual verification of product levels (i.e., "sticking" of tanks) and periodic visual inspection of aboveground tank condition.

The facility has instituted a tank vehicle transfer policy for the transfer of bulk oil products as provided in Appendix G.

9. Conformance With More Stringent State Rules, Regulations, and Guidelines

In addition to the minimal prevention standards listed under 40 CFR Part 112.7(c), 40 CFR Part 112.7(j) states "include in your Plan a complete discussion of conformance with the applicable requirements and other effective discharge prevention and containment procedures listed in this part or any applicable more stringent State rules, regulations, and guidelines."

The discharge prevention and containment procedures implemented by this facility have been designed to conform with the applicable requirements of 40 CFR Part 112, as well as other applicable more stringent state rules, regulations, and guidelines. More stringent state rules include, but are not limited to, the following:

1. As described in the Tank Vehicle Transfer Policy in Appendix G, the responsibility for transfer operations is consistent with 6NYCRR Part 613.3(a).
2. Color coding of fill ports is consistent with 6NYCRR Part 613.3(b).
3. The design capacity, working capacity, and identification number of stationary bulk storage tanks are marked on the tanks consistent with 6NYCRR Part 613.3(c)(3)(ii).

4. Tank connections through which petroleum can normally flow are equipped with operating valves to control the flow consistent with 6NYCRR Part 613.3(c)(5).
5. Bulk storage tanks are inspected on a monthly basis consistent with 6NYCRR Part 613.6.

10. Facility Drainage Assessment

10.1 Use of Valves and Pumps in Diked Storage Areas

40 CFR Part 112.8(b)(I) states "Restrain drainage from diked storage areas by valves to prevent a discharge into the drainage system or facility effluent treatment system, except where facility systems are designed to control such discharge. You may empty diked areas by pumps or ejectors; however, you must manually activate these pumps or ejectors and must inspect the condition of the accumulation before starting, to ensure no oil will be discharged."

In addition, 40 CFR Part 112.8(b)(2) states "Use valves of manual, open-and-closed design, for the drainage of diked areas. You may not use flapper-type drain valves to drain diked areas. If your facility drainage drains directly into a watercourse and not into an on-site wastewater treatment plant, you must inspect and may drain uncontaminated retained stormwater, as provided in paragraphs (c)(3)(ii), (Hi), and (iv) of this section."

Tank Nos. 010M-101, 005, 059, 061 and 062 are each situated in a diked secondary containment system. Prior to removing stormwater from a secondary containment system, a RemArms employee must visually inspect the liquid in the secondary containment system for signs of petroleum product (i.e., oil sheen). If oil is present in the secondary containment system, it must be removed prior to removing the screw cap to release the liquid, such as precipitation.

No other oil storage containers at the facility utilize a dike-style containment system.

10.2 Undiked Areas

40 CFR Part 112.8(b)(3) states "Design facility drainage systems from undiked areas with a potential for a discharge (such as where piping is located outside containment walls or where tank truck discharges may occur outside the loading area) to flow into ponds, lagoons, or catchment basins designed to retain oil or return it to the facility. You must not locate catchment basins in areas subject to periodic flooding."

In addition, 40 CFR Part 112.8(b)(4) states "If facility drainage is not engineered as in paragraph (b)(3) of this section, equip the final discharge of all ditches inside the facility with a diversion system that would, in the event of an uncontrolled discharge, retain oil in the facility."

Those areas at the facility where piping is located outside containment structures or where tank truck discharges may occur outside a contained area are not designed for drainage to flow into containment ponds, lagoons, or catchment basins or to return it to the facility. Most of these areas are related to the transfer of oil from tank vehicles into storage. For areas where oil is transferred from tank vehicles into storage, the facility deploys environmental protection with spill kits to prevent spills from entering the storm sewer.

Due to the facility layout, the relatively low volumes of oil transferred, and infrequent deliveries of oil products, it is not practical to construct facility drainage from undiked areas to flow into ponds, lagoons, or catchment basins designed to retain oil or return it to the facility. To provide additional equivalent environmental protection, the facility has several measures in place to prevent a discharge from reaching a water source, such as spill kits and facility personnel trained in spill prevention and response procedures.

10.3 Facility Drainage Systems and Equipment

40 CFR Part 112.8(b)(5) states "Where drainage waters are treated in more than one treatment unit and such treatment is continuous, and pump transfer is needed, provide two "lift" pumps and permanently install at least one of the pumps. Whatever techniques you use, you must engineer facility drainage systems to prevent a discharge as described in §112.1(b) in case there is an equipment failure or human error at the facility."

There is currently no continuous on-site treatment of outdoor facility drainage and this requirement is therefore not applicable.

A system of sumps, floor drains, trenches and pumps collect and send the facility's process wastewater to the wastewater pretreatment plant where it passes through an oil/water separator. Ninety-three to ninety-nine percent of the free oil is removed. The pretreated effluent is discharged to the sanitary sewer system which conveys it to the Herkimer County wastewater treatment plant. The pretreatment plant has a permit with Herkimer County for process waste with specific contaminant limits for oil and grease of 100 parts per million. The County conducts quarterly sampling and the plant conducts weekly sampling.

11. Bulk Storage Containers

11.1 Container Construction

40 CFR Part 112.8(c)(I) states "Do not use a container for the storage of oil unless its material and construction are compatible with the material stored and conditions of storage such as pressure and temperature."

The material and construction of bulk storage containers at the facility are compatible with the material stored and conditions of storage. Table 2 identifies the material and standard of construction, where known, for bulk storage containers at the facility and specific features of individual tanks (e.g., double wall steel) as applicable.

11.2 Secondary Containment Construction

40 CFR Part 112.8(c)(2) states "Construct all bulk storage container installations so that you provide a secondary means of containment for the entire capacity of the largest single container and sufficient freeboard to contain precipitation. You must ensure that diked areas are sufficiently impervious to contain discharged oil. Dikes, containment curbs, and pits are commonly employed for this purpose. You may also use an alternative system consisting of a drainage trench enclosure that must be arranged so that any discharge will terminate and be safely confined in a facility catchment basin or holding pond."

Regulations further explain that precipitation freeboard should be based on regional rainfall patterns.

Table 1 indicates the approximate containment volume for bulk storage containers at the facility. In each instance, the capacity of secondary containment provides for the entire capacity of the largest single container and sufficient freeboard to contain precipitation as appropriate. Bulk storage tank secondary containment structures are sufficiently impervious to contain discharged oil. Methods used for secondary containment of bulk storage tanks at the facility include diked steel containment.

11.3 Secondary Containment Drainage Procedures

40 CFR Part 112.8(c)(3) states "Do not allow drainage of uncontaminated rainwater from the diked area into a storm drain or discharge of an effluent into an open watercourse, lake, or pond, bypassing the facility treatment system unless you:

- Normally keep the bypass valve seal closed.

- Inspect the retained rainwater to ensure that its presence will not cause a discharge as described in §112.1(b).
- Open the bypass valve and reseal it following drainage under responsible supervision; and
- Keep adequate records of such events" (as described in Section I).

11.4 Recordkeeping

As noted above, 40 CFR Part 112.8(c)(3)(iv) requires adequate records of dike drainage events be maintained. In addition, any records required under permits issued in accordance with §§122.41(j)(2) and 122.41(m)(3) of this chapter might be applicable (i.e., SPDES Permit).

Regulations further suggest a detailed discussion of the inspection and drainage procedures used for diked areas and how drainage discharge is documented (e.g., checklist noting the appearance of the water, time of valve opening, time of valve closing, signature of inspector, etc.). This section should also include a discussion of an alternative method of drainage to be employed if an oil sheen or accumulation is observed.

The dike containing Tank Nos. 004 and 005 is pumped to the on-site wastewater pretreatment facility, which contains an oil/water separator.

Because the RemArms facility contains dike drainage systems, the recordkeeping requirements outlined in this section are applicable to the facility. Records are kept along with this Plan in the Environmental Coordinator's office at the facility.

11.5 Corrosion Protection for Underground and Partially Buried Containers

40 CFR Part 112.8(c)(4) states "Protect any completely buried metallic storage tank installed on or after January 10, 1974, from corrosion by coatings or cathodic protection compatible with local soil conditions. You must regularly leak test such completely buried metallic storage tanks."

For the purposes of this SPCC, underground storage tanks are defined as completely buried, unlike "underground storage tanks" in EPA's UST program (40 CFR Part 280), which may be partially buried.

There were no completely buried metallic storage tanks installed on or after January 10, 1974 at the facility to which 40 CFR Part 112 is applicable.

11.5.1 Corrosion Protection of Partially Buried Metallic Tanks

40 CFR Part 112.8(c)(5) states "Do not use partially buried or bunkered metallic tanks for the storage of oil, unless you protect the buried section of the tank from corrosion. You must protect partially buried and bunkered tanks from corrosion by coatings or cathodic protection compatible with local soil conditions."

There are no partially buried tanks at the facility.

11.6 Tank Testing Procedures

40 CFR Part 112.8(c)(6) states "Test each above ground container for integrity on a regular schedule, and whenever you make material repairs. The frequency and type of testing must take into account container size and design (such as floating roof, skid-mounted, elevated, or partially buried). You must combine visual inspection with another testing technique such as hydrostatic testing, radiographic testing, ultrasonic testing, acoustic emissions testing, or another system of non-destructive shell testing. You must keep comparison records and you must also inspect the container's supports and foundations. In addition, you must frequently inspect the outside of the container for signs of deterioration, discharges, or accumulation of oil inside diked areas. Records of inspections and tests kept under usual and customary business practices will suffice for purposes of this paragraph."

Integrity testing is not required for electrical, operating, and manufacturing equipment that contains oil because that equipment is not considered bulk storage containers. In addition, for smaller shop-built containers, inspected monthly and with all sides visible, visual inspection alone will suffice when subject to good engineering practices.

The facility's oil storage tanks are inspected on a monthly basis and records are kept in the Power House office. Those tanks visible on all sides do not require regular testing due to the inspection frequency and high level of supervision during transfers, which is when most discharges occur.

11.7 Procedures for Controlling Leakage From Internal Heating Coils

40 CFR Part 112.8(c)(7) states "Control leakage through defective internal heating coils by monitoring the steam return and exhaust lines for contamination from internal heating coils that discharge into an open watercourse, or pass the steam return or exhaust lines through a settling tank, skimmer, or other separation or retention system."

Internal heating coils are not utilized by the facility.

11.8 Engineering Controls to Avoid Discharges

40 CFR Part 112.8(c)(8) states "Engineer or update each container installation in accordance with good engineering practice to avoid discharges. You must provide at least one of the following devices:

- High liquid level alarms with an audible or visual signal at a constantly attended operation or surveillance station. In smaller facilities an audible air vent may suffice.
- High liquid level pump cutoff devices set to stop flow at a predetermined container content level.
- Direct audible or code signal communication between the container gauge and the pumping station.
- A fast response system for determining the liquid level of each bulk storage container such as digital computers, telepulse, or direct vision gauges. If you use this alternative, a person must be present to monitor gauges and the overall filling of bulk storage containers.
- You must regularly test liquid level sensing devices to ensure proper operation."

The USEPA also suggests redundancy be employed in order to provide adequate failsafe engineering. Inventory control and "sticking" are not adequate methods unless a second form of overfill prevention is utilized.

Table 2 lists specific engineering controls utilized for each oil storage container at the facility. To the extent practical, redundancy has been employed.

11.9 Inspection of Treatment Facilities

40 CFR Part 112.8(c)(9) states "Observe effluent treatment facilities frequently enough to detect possible system upsets that could cause a discharge as described in §112.1(b)."

The facility has an oil/water separator which is part of the facility's wastewater pretreatment prior to discharge to the municipal sewer system. As such, this oil/water separator is not primarily utilized as part of oil spill prevention. However, any oil spills that might occur from oil-containing equipment within the buildings or pumped from tank dikes will be captured and directed to the pretreatment oil/water separator.

As part of the industrial pretreatment process, the oil/water separator is inspected frequently.

11.10 Correction of Observed Discharges

40 CFR Part 112.8(c)(10) states "Promptly correct visible discharges which result in a loss of oil from the container, including but not limited to seams, gaskets, piping, pumps, valves, rivets, and bolts. You must promptly remove any accumulations of oil in diked areas."

Visible discharges and accumulations are promptly removed and the cause for the discharge is corrected. Such corrections are documented in the Spill Report located in Appendix E and maintained with this Plan.

11.11 Locations and Construction of Mobile or Portable Containers

40 CFR Part 112.8(c)(11) states "Position or locate mobile or portable oil storage containers to prevent a discharge as described in §112.1(b). You must furnish a secondary means of containment, such as a dike or catchment basin, sufficient to contain the capacity of the largest single compartment or container with sufficient freeboard to contain precipitation."

Table 1 identifies mobile and/or portable storage containers and describes containment for each of these containers. It is possible that additional mobile or portable containers (e.g. 55-gallon drum, portable generators, light banks, etc.) will be brought on site during the course of facility operations. In these instances, each container will be provided with secondary containment while at the facility, such as on spill pallets or stored within buildings, which would act as secondary containment for these mobile containers.

11.12 Corrosion Protection for Buried Piping Systems

40 CFR Part 112.8(d)(1) states "Provide buried piping that is installed or replaced on or after August 16, 2002, with a protective wrapping and coating. You must also cathodically protect such buried piping installations or otherwise satisfy the corrosion protection standards for piping in part 280 of this chapter or a State program approved under part 281 of this chapter."

As of the date of this Plan, there has been no buried piping installed or replaced on or after August 16, 2002. Buried piping installed after that date shall be provided with a protective wrapping and coating. Such buried piping will also be cathodically protected or otherwise satisfy the corrosion protection standards for piping in 40 CFR Part 280.

11.13 Inspection of Exposed Piping for Buried Piping Systems

40 CFR Part 112.8(d)(1) also states "If a section of buried line is exposed for any reason, you must carefully inspect it for deterioration. If you find corrosion damage, you must undertake additional examination and corrective action as indicated by the magnitude of the damage."

As of the date of this Plan, there has been no buried piping that is exposed for any reason. In the event of future installations, the buried line that is exposed for any reason shall be carefully inspected for deterioration. If corrosion damage is observed, personnel will undertake additional examination and corrective action as appropriate for the magnitude of damage.

11.14 Terminal Connections at Transfer Points

40 CFR Part 112.8(d)(2) states "Cap or blank-flange the terminal connection at the transfer point and mark it as to origin when piping is not in service or is in standby service for an extended time."

When piping is not in service or is in standby service for an extended time, the terminal connections are capped or blank-flanged at the transfer point and marked as to origin.

11.15 Pipe Support Design

40 CFR Part 112.8(d)(3) states "Properly design pipe supports to minimize abrasion and corrosion and allow for expansion and contraction."

Pipe supports are designed and installed in a manner that will minimize abrasion and corrosion and allow for expansion and contraction.

11.16 Regular Inspection of Aboveground Valves and Piping

40 CFR Part 112.8(d)(4) states "Regularly inspect all aboveground valves, piping, and appurtenances. During the inspection you must assess the general condition of items, such as flange joints, expansion joints, valve glands and bodies, catch pans, pipeline supports, locking of valves, and metal surfaces. You must also conduct integrity and leak testing of buried piping at the time of installation, modification, construction, relocation, or replacement."

Aboveground valves, piping, and appurtenances are inspected on a monthly basis as shown on the Monthly PBS Tank Inspection in Appendix F of this Plan. Integrity and leak testing of buried piping is conducted at the time of installation, modification, construction, relocation, or replacement. The facility does not currently have buried piping associated with the petroleum bulk storage tanks and this requirement is therefore not currently applicable.

11.17 Vehicular Warning

40 CFR Part 112.8(d)(5) states "Warn all vehicles entering the facility to be sure that no vehicle will endanger aboveground piping or other oil transfer operations."

Transfer operators are verbally warned by on-site personnel at transfer areas to not endanger aboveground piping or other oil transfer operations at the facility.

12. Certificate of the Applicability of the Substantial Harm Criteria


Regulations in 40 CFR Part 112 require certain larger facilities that may pose a substantial harm to the environment to prepare and submit a Facility Response Plan to the Regional USEPA Administrator. The total oil storage capacity for the RemArms facility totals slightly over 43,375 gallons, which is well below the thresholds for such facilities. Therefore, a Facility Response Plan is not required for this facility.

Appendix C to 40 CFR Part 112 requires certification for facilities that do not pose substantial harm to the environment. A Certificate of the Applicability of the Substantial Harm Criteria form is attached as Appendix I of this Plan to document that this facility is not required to produce such a Response Plan. In the event the facility is further developed in the future such that these thresholds are exceeded, or should the rule be altered to incorporate smaller facilities, a Facility Response Plan may be required.

Appendices

Appendix A

Figure 1, Site Location Map

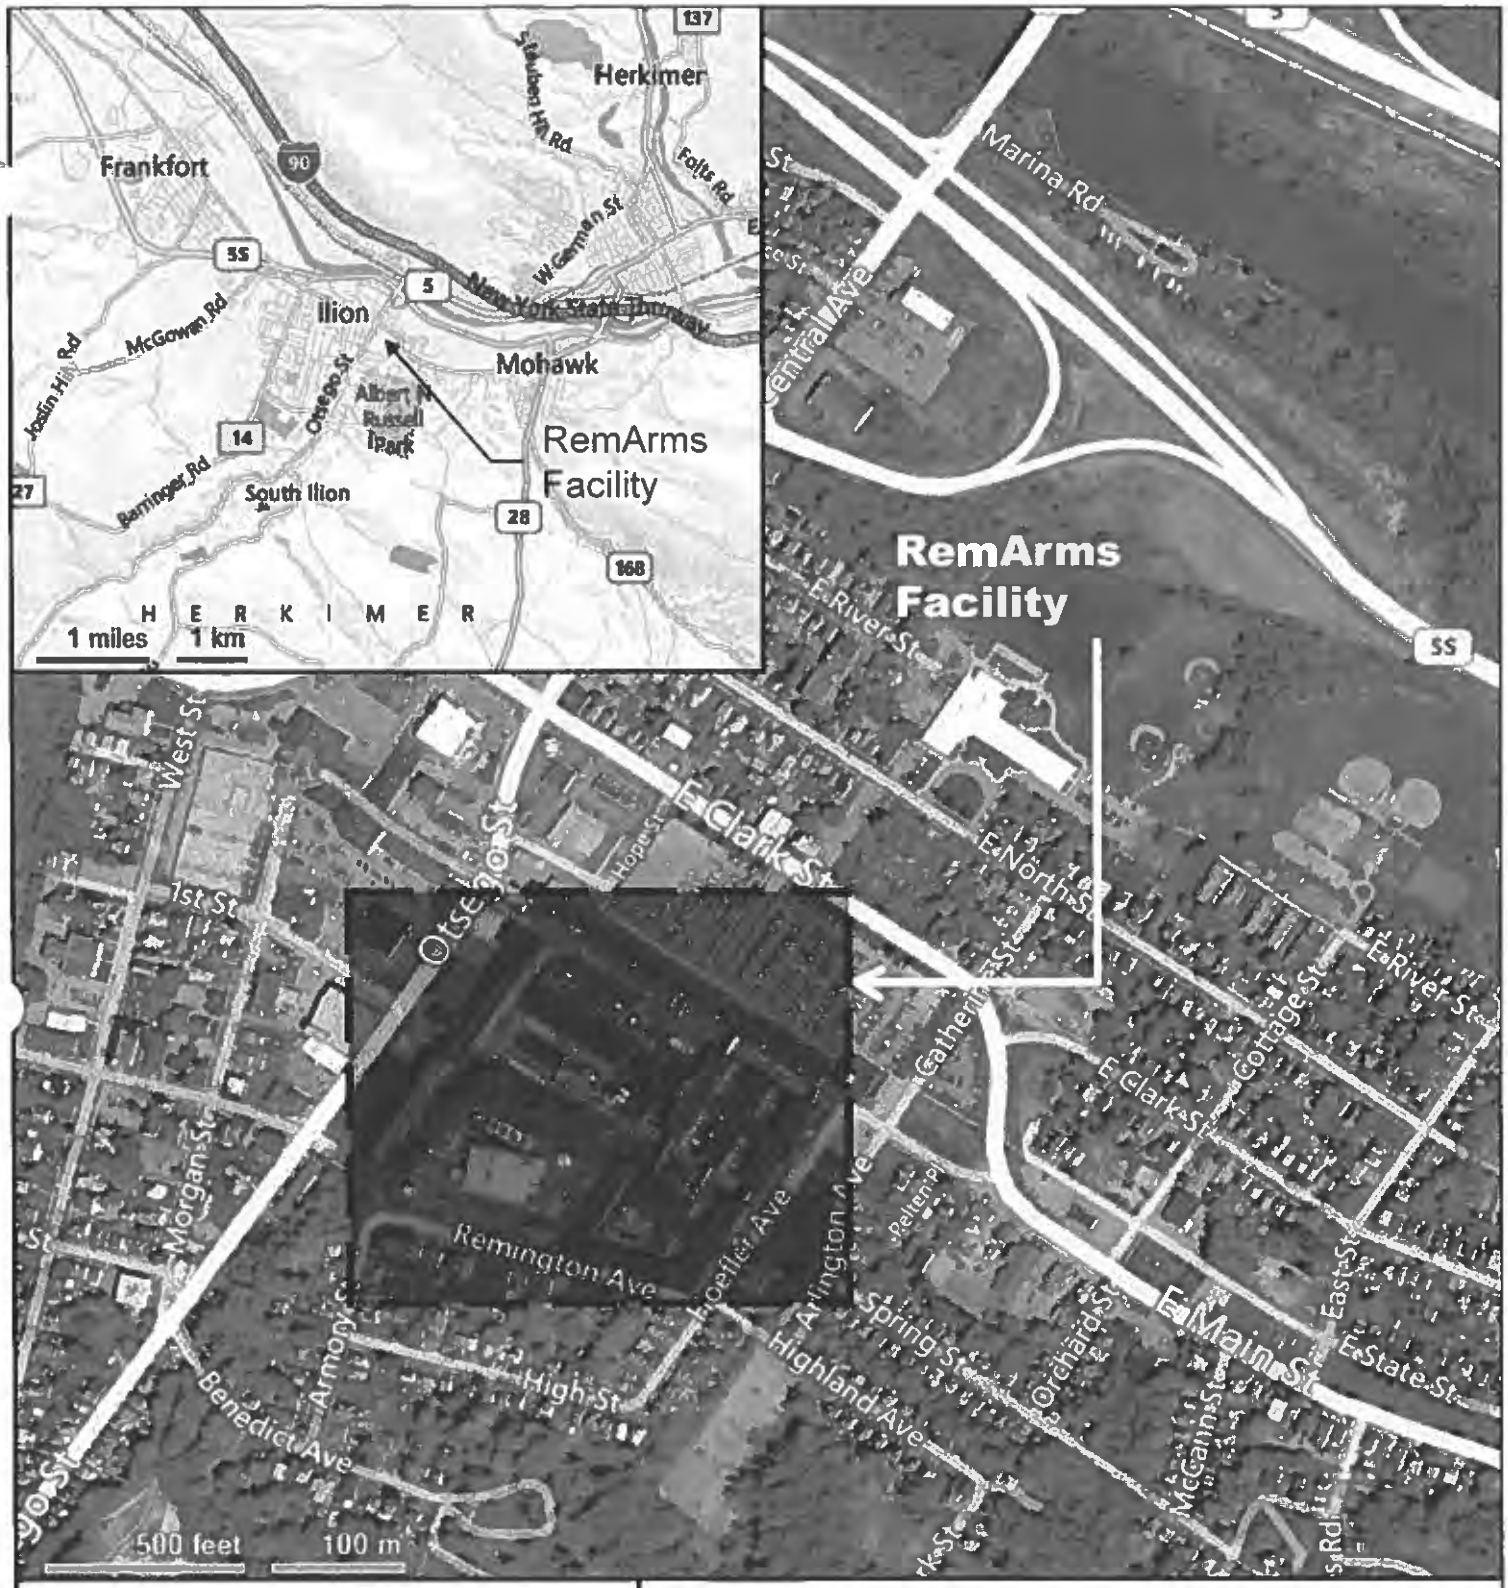

SYRACUSE, NEW YORK DATE: 7/2021 JOB No.: 12556821	REMARMS FACILITY 14 HOEFLER AVENUE ILION, NY 13357
N LATITUDE: 43.013763 LONGITUDE: 75.034196	FIGURE 1 SITE LOCATION MAP

Appendix B

Figure 2, Site Layout/Oil Storage Location Map

Appendix C

Spill Emergency Procedures

Appendix C - Spill Emergency Procedures

Listed below are actions to be taken by an employee in the event of an oil spill:

1. Identify and locate source of spill. Leave the area and notify emergency personnel if unsafe conditions exist.
2. Limit discharge of product, if possible, by diverting discharge, creating temporary dikes, or through the use of sorbent materials. If secondary containment is provided at site, verify that all valves are closed. Plug all drains and weep holes, which may provide a route for spills to reach the storm sewer.
3. **Notification shall be made to the employee's supervisor, who will in turn notify plant security (Extension 3394)**, who will notify one of the emergency coordinators.
4. Plant Security personnel shall obtain the following information and report it to one of the emergency coordinators listed below:

    a. The name of the person reporting the spill.

    b. The exact location of the spill.

    c. The type of material spilled.

    d. An estimate of the amount of material spilled.

Name	Responsibility	Contact
Rick Swift	HazMat Group Leader	cell (315) 868-6882
Steve Taylor	EHS Manager	cell (315) 219-6969
Marcus Moulton	Maintenance Manager	cell (315) 520-9355

Appendix D

Spill History

Appendix D - Spill History

RemArms LLC reports any oil spills meeting the reporting requirements of the 40 CFR 112 and the NYSDEC. Records of each reportable spill are maintained in this appendix.

Appendix E

Petroleum Spill Report

Appendix E - Petroleum Spill Report

Reported By		Date	
Reported To		Spill #	

Part A – General Spill Information

Material Spilled	
Quantity Spilled	
Location of Spill	
Date & Time Spill Discovered	
Discovered By	
Date & Time Spill Contained	
Contained By	
Date and Time Cleanup Completed	
Cleanup Performed By	
Total Cost of Spill	
Cause of Spill	
Extent of Injury or Property Damage	
Evaluation of Fire/Environmental Hazard Created by the Spill	

Part B – Environmental Releases and Notification

Where Did Material Go? (Description of Location and Estimated Release Quantity)			
Secondary Containment (Completely Contained?)			
Land		Water	
Sanitary Sewer		Storm Sewer	
Inside Building			
Other (describe)			
Who Was Notified?			
Agency Notified (verbal)			
Date and Time of Notification			
Name of Individual Notified			
Personnel on Scene			
Date and Person Follow-up Letter Was Sent To			

Part C – Corrective Actions

Initial Response	
Clean-up Performed	
Disposal of Recovered Product	
Permanent Corrective Action Taken to Prevent Recurrence	

Part D – Additional Information

Appendix F

Monthly Bulk Storage Tank Inspection Form

MONTHLY PETROLEUM AST INSPECTION

RemArms LLC

INSPECTION ITEMS	Tank No. 005		Tank No. 009		Tank No. 059		Tank No. 061		Tank No. 062	
	Waste Oil		Kerosene		Gasoline		Diesel		Diesel	
Tank Exterior Integrity										
Discoloration	Yes	No	Yes	No	Yes	No	Yes	No	Yes	No
Corrosion	Yes	No	Yes	No	Yes	No	Yes	No	Yes	No
Cracks	Yes	No	Yes	No	Yes	No	Yes	No	Yes	No
Bulging	Yes	No	Yes	No	Yes	No	Yes	No	Yes	No
Water in Containment Area	Yes	No	Yes	No	Yes	No	NA	NA	NA	NA
Paint chipping / cracked	Yes	No	Yes	No	Yes	No	Yes	No	Yes	No
Tank Foundation										
Cracking	Yes	No	Yes	No	Yes	No	Yes	No	Yes	No
Uneven settlement	Yes	No	Yes	No	Yes	No	Yes	No	Yes	No
Evidence of leakage / spill	Yes	No	Yes	No	Yes	No	Yes	No	Yes	No
Tank Supports Satisfactory	Yes	No	Yes	No	Yes	No	Yes	No	Yes	No
Piping										
Corrosion Evident	Yes	No	Yes	No	Yes	No	Yes	No	Yes	No
Connections liquid tight	Yes	No	Yes	No	Yes	No	Yes	No	Yes	No
Valves liquid tight	Yes	No	Yes	No	Yes	No	Yes	No	Yes	No
Spill Protection Devices										
Fill Port labeled & color coded	Yes	No	Yes	No	Yes	No	Yes	No	Yes	No
Fill port locked	Yes	No	Yes	No	Yes	No	Yes	No	Yes	No
Spill bucket free of water / fuel	Yes	No	Yes	No	Yes	No	Yes	No	Yes	No
Tank capacity chart available	Yes	No	Yes	No	Yes	No	Yes	No	Yes	No
Safety Equipment										
Speedi Dry Available	Yes	No	Yes	No	Yes	No	Yes	No	Yes	No
Spill Kit on Site	Yes	No	Yes	No	Yes	No	Yes	No	Yes	No
Fire Hazard Near Tank	Yes	No	Yes	No	Yes	No	Yes	No	Yes	No

Additional Comments:

Inspector's Signature: _____ **Date:** ____/___/_____

Appendix G

Tank Vehicle Transfer Policy

Appendix G - Tank Vehicle Transfer Policy

GENERAL

1. A responsible employee should be appointed in each department scheduled to receive tank truck shipments. The appointed individuals shall be responsible for the successful operation of this section with respect to their departments.
2. The facility has the following tank truck unloading/loading areas:
   - in the Building 53 alley for the 550-gallon diesel tank
   - for Building 44
   - for the 1,000-gallon aboveground gasoline tank
   - for the waste oil tanks in the Building 53 alley

MAINTENANCE

1. The unloading area will be kept clean and neat. All equipment and debris not specifically required will be properly stored or removed.
2. All overflow barrels will be regularly emptied of oil and rainwater.
3. All meters, gauges, levelometers, etc., will be inspected on a semi-annual basis and visually compared with the tank contents.
4. A liberal supply of absorbent material ("Speedi-Dry," "Zip-Zorb," sawdust, peat, etc.) will be maintained nearby.
5. All tanks will be properly labeled as to their contents and their fill pipes will be similarly labeled.
6. Where flammable fluids are unloaded, fire extinguishers shall be mounted and inspected monthly. Fire extinguishers may have dry chemical, carbon dioxide, halon or other suitable type agent.

DRAINAGE

Spill mats (e.g., rubber or equivalent material) are located south of Building 53, west of 65 Annex, north of Building 50 (receiving dock), and north of Building 72 (see Figure 2). Should a spill occur, these mats are available to be placed over catch basin grates to collect and retain oil and/or oily-runoff. The mats must be replaced when they lose the ability to restrict flow due to becoming stiff/rigid with age.

UNLOADING

1. Tank truck unloading procedures shall meet the minimum requirements and regulations established by the U.S. Department of Transportation 49 CFR Part 177.834 (see File 1-5-34).

2. The appropriate RemArms Department must check the operator's procedure at all critical steps. With the arrival of a tank truck, the responsible employee shall:

   a. Inform the truck operator of the amount to be delivered. The amount must not exceed the capacity of the tank to store it plus a nominal safety factor. Allowance shall also be made for the heat expansion of the product during storage.

   b. Direct the driver to the tank to be filled and remove locks from hose connections.

   c. Assist the truck driver in parking the truck.

   d. Observe the chocking of the wheels and that hose connections are tight.

   e. Remain within the area during unloading.

3. Warning signs are posted to remind the truck operator to disconnect transfer lines prior to truck departure.

4. Prior to the departure of any tank truck:

   a. All truck drains, outlets and connections shall be examined for leakage to prevent oil loss in transit.

   b. The unloading site is checked for any spills and spillage is cleaned.

5. Upon the departure of all tank trucks:

   a. All valves, caps and connections shall be checked for closure and leakage and re-locked if necessary.

   b. Overflow barrels shall be checked, emptied and, if necessary, the area thoroughly cleaned.

Appendix H

Petroleum Bulk Storage Tank Maintenance Procedures Manual

I. INTRODUCTION

The Petroleum Bulk Storage Tank Compliance Manual is intended for use by RemArms personnel responsible for the inspection, care, and maintenance of aboveground storage tanks (AST) used for petroleum products. This manual and the procedures contained in it are designed to assist RemArms personnel in achieving and maintaining compliance with related Federal and State petroleum bulk storage tank regulations. Implementation of requirements and recommendations provided in this manual will help to ensure protection of the environment from release of petroleum product.

II. REGISTRATION REQUIREMENTS

Facilities with a combined storage capacity of greater than 1,100 gallons capacity must be registered with the NYSDEC. NYS registrations must be renewed every five years from the date of the last valid registration. New tanks must be registered 30 days prior to being put into service.

REQUIREMENTS FOR REGISTRATION:

A. DISPLAY

The NYSDEC Petroleum Bulk Storage Regulations specify that a copy of the tank registration certificate be displayed on the premises at all times. The tank registration should be displayed in the immediate vicinity of the tank or the tank's monitoring system. A copy of each registration will also be maintained at the facility.

B. NOTIFICATION OF PRODUCT CHANGE

Each tank registration is issued for a single stored substance. Prior to changing the contents of any UST or AST, NYSDEC must be notified so the required registration modifications can be made.

C. NOTIFICATION OF MAJOR MODIFICATION

Major tank or tank system modifications require NYSDEC review and approval 30 days prior to beginning work. RemArms will review the proposed tank modifications to ensure compliance with the NYSDEC regulations and make the proper registration revisions. Then, RemArms will complete the necessary forms and submit them for NYSDEC approval. Examples of major modifications are: installation of a spill bucket, addition of secondary containment, changing the piping material, etc.

D. LABELING

The registration requires that each tank be labeled. See Sections III and IV of this Manual for the labeling requirements for ASTs and USTs, respectively.

III. MINIMUM STANDARDS FOR ABOVEGROUND PETROLEUM BULK STORAGE TANKS

A. LABELING

All ASTs require labels at the tank and site gauge identifying the following:

1. ID numbers as shown on the registration
2. Chemical/common name of substance stored
3. Proper color coding and symbol of the product
4. Design Capacity
5. Working Capacity

In addition, the tank's fill port must have the proper API color-coding and symbol identifying the product in the tank. During monthly inspections, personnel must be sure that these labels are intact. If any deficiencies are found they must be corrected as soon as possible.

B. SPILL PROTECTION

To eliminate fill port spills, the product carrier and an authorized RemArms employee must closely monitor every delivery (see Section VI). In locations with applicable SPCC requirements, a delivery procedure must be reviewed and approved by RemArms and must be adhered to every delivery.

C. OVERFILL PROTECTION

Overfills are releases that can occur as a result of equipment failure or careless product deliveries. The NYSDEC has mandated engineering controls to stop product flow, trigger audible alarms, or visually signal the operator before overfills have a chance to occur. See Sections VI and VII for more information on prevention of and response to overfills.

All registered ASTs for new products must be equipped with the following:

1. Product level gauge or overfill alarm.
2. Automatic shutoff device.

NOTE: See Section III for full descriptions on 1 and 2 above. Ball float valves are not designed for use on ASTs; therefore, they are not listed above.

D. SECONDARY CONTAINMENT

Any AST with the probability of releasing product to the waters of NYS or containing 10,000 gallons or more must be provided with a form of secondary containment. At the facility, any tank in the vicinity of a storm drain, floor drain, or any other means of potential release to the municipal sewer system must also have secondary containment. Containment may

consist of a double wall tank or any combination of dikes, liners, impoundments, ditches, etc. NYS mandates that accumulation of stormwater, product, or debris in a containment area must be prevented. Therefore, product or stormwater with sheen must be removed from the containment, placed in a sealed container, and properly labeled for disposal.

E. VAPOR RECOVERY

Vapor recovery is the process of recovering volatile organic compounds (VOCs), e.g., gasoline vapors) from the storage tank and returning them to the supply vehicle. The NYSDEC requires that gasoline dispensing systems with an annual throughput exceeding 120,000 gallons must have Stage I vapor recovery, an onsite vapor control system, or an equivalent control system.

IMPORTANT: The product deliverer must have a sealed connection on the fill port when using automatic shutoff valves, float vent valves, and Stage I vapor recovery. If there is not a sealed connection when an automatic shutoff valve or float vent valve closes, the product will spray out of the fill port. If the tank has Stage I vapor recovery, the system will not pressurize properly and the vapor recovery will not function.

The NYSDEC has mandated all gauges, valves, and other spill prevention equipment be kept in good working order.

F. CORROSION PROTECTION

The NYSDEC mandates that the exterior surfaces of all registered ASTs must be protected and properly maintained. AST exteriors must be painted with at least one primer coat, one bond coat, and two or more final coats. If an AST is built to rest on or in the ground, the bottom must be cathodically protected or designed with an impervious barrier.

IV. VALVES FOR PETROLEUM BULK STORAGE TANKS

The NYSDEC requires that certain valves be used on PBS systems. Tanks equipped with motor fuel dispensers require either shutoff or check valves depending on the type of dispenser and its location. Specialized valves are also needed for controlling normal flow, backflow, and siphoning. The different valves and their applications are listed below.

A. SHUTOFF VALVES FOR REMOTE PUMPING UNITS AT MOTOR FUEL DISPENSERS

If a dispenser is under pressure from a remote pumping system, it must be equipped with a shear valve (impact valve) on the supply line at the inlet of the dispenser. This valve is designed to snap shut if a dispenser is dislodged due to accidental impact.

B. SHUTOFF VALVES FOR GRAVITY-FED MOTOR FUEL DISPENSERS

All Tanks which cause a gravity head on a dispenser unit must have a solenoid valve (anti-siphon valve) to avoid motor fuel release due to pump failure or hose failure. This valve must be installed adjacent to and downstream from the operating valve mentioned in paragraph D below.

C. CHECK VALVES FOR PUMP FILLED TANKS

Pump filled tanks must be fitted with a check valve in the fill pipe to eliminate the possibility of backflow. This valve is only needed when the fill piping is arranged such that backflow from the receiving tank is possible.

D. OPERATING VALVES FOR GRAVITY-DRAINED TANKS

Each connection to the tank to which petroleum can flow must be fitted with an operating valve to stop the flow.

V. INSPECTIONS

Qualified RemArms employees must periodically inspect both petroleum ASTs (see Appendix F for examples of inspection forms). Records of inspections must be maintained onsite with the SPCC Plan. In the event a loss of inventory or a leak is discovered, the Environmental Coordinator must be notified immediately so the proper actions can be taken.

A. ABOVEGROUND PETROLEUM STORAGE TANKS

AST monthly inspection records and 10-year inspection records must be maintained and made available to the NYSDEC upon request for at least 10 years.

1. Monthly Inspection

The NYSDEC PBS regulations require that monthly inspections be performed on all registered ASTs and the inspection records maintained for a minimum of 10 years. Trained RemArms personnel perform monthly inspections on AST PBS tanks. The inspection checklist (Appendix F) includes the following inspection items:

a) Tank exterior integrity
b) Tank area / foundation
c) Tank supports
d) Piping
e) Interstitial space
f) Overfill / spill protection devices
g) Safety equipment

2. Ten-Year Inspection

As mandated by the NYSDEC a 10-year inspection must consist of a tightness test or a thorough integrity test. 10-year inspection records must be maintained for a minimum of 10 years after completion. An outside consultant with the proper certification, training, and equipment for the procedure should perform the actual inspection. ASTs exempt from the 10-year inspection are the following:

a) entirely above ground (cradles, racks, etc.) or
b) storing Nos. 5 or 6 fuel oil or
c) contain less than 10, 000 gallons and unlikely to enter the NYS waters

B. UNDERGROUND PIPING

Underground piping and fittings must be made of cathodically protected steel or iron, fiberglass reinforced plastic, or other non-corrodible material (NYS approved). Access ports must be installed to allow for tightness testing without having to excavate. Other testing requirements for pressurized and suction piping are listed below.

1. **Pressurized:** Annual line leak testing.

2. **Suction:** Line leak testing every three years.

NOTE: Both pressurized and suction piping have exemptions in accordance with the USEPA regulations (40 CFR Part 280).

C. ROUTINE/PERIODIC MAINTENANCE

All maintenance records must be maintained by the facility for a minimum of five years.

VI. PRODUCT DELIVERY AND TRANSFER

A. GENERAL

1. A responsible employee should be appointed in each department scheduled to receive tank truck shipments. The appointed individuals shall be responsible for the successful operation of this section with respect to their departments.

2. The facility has the following tank truck unloading/loading areas:

   - in the Building 53 alley for the 550-gallon diesel tank
   - for the 1,000-gallon aboveground gasoline tank
   - for the waste oil tanks in the Building 53 alley

B. MAINTENANCE

1. The unloading area will be kept clean and neat. All equipment not specifically required will be properly stored or removed.

2. All overflow barrels will be regularly emptied of oil and rainwater.

3. A liberal supply of absorbent material ("Speedi-Dry," "Zip-Zorb," sawdust, peat, etc.) will be maintained nearby.

4. All tanks will be properly labeled as to their contents and their fill pipes will be similarly labeled.

5. Where flammable fluids are unloaded, fire extinguishers shall be mounted and inspected monthly, per OSHA. Fire extinguishers may have dry chemical, carbon dioxide, halon or other suitable type agent.

C. DRAINAGE

Spill mats (e.g., rubber or equivalent material) are located south of Building 53, west of 65 Annex, north of Building 50 (receiving dock), and north of Building 72 (see Figure 2). Should a spill occur, these mats are available to be placed over catch basin grates to collect and retain oil and/or oily-runoff. The mats must be replaced when they lose the ability to restrict flow due to becoming stiff/rigid with age.

D. UNLOADING

1. Tank truck unloading procedures shall meet the minimum requirements and regulations established by the U.S. Department of Transportation 49 CFR Part 177.834 (see File 1-5-34).

2. The appropriate RemArms Department must check the operator's procedure at all critical steps. With the arrival of a tank truck, the responsible employee shall:

    a. Inform the truck operator of the amount to be delivered. The amount must not exceed the capacity of the tank to store it plus a nominal safety factor. Allowance shall also be made for the heat expansion of the product during storage.

    b. Direct the driver to the tank to be filled and remove locks from hose connections.

    c. Assist the truck driver in parking the truck.

    d. Observe the chocking of the wheels and that hose connections are tight.

    e. Remain within the area during unloading.

3. Warning signs are posted to remind the truck operator to disconnect transfer lines prior to truck departure.

4. Prior to the departure of any tank truck:

    a. All truck drains, outlets and connections shall be examined for leakage to prevent oil loss in transit.

    b. The unloading site is checked for any spills and spillage is cleaned.

5. Upon the departure of all tank trucks:

    a. All valves, caps and connections shall be checked for closure and leakage and re-locked if necessary.

    b. Overflow barrels shall be checked, emptied and, if necessary, the area thoroughly cleaned.

VIII. PBS TANK CLOSURE

Closure of all PBS tanks must be conducted in accordance with OSHA, NYSDEC, USEPA, and other associated regulations, as applicable. A RemArms representative will ensure that the tank removal process is completed properly, act as the primary liaison with government agencies, and compile the necessary documentation for submittal, as necessary.

A. TANK CLOSURE BID REQUESTS

Tank closure bid requests that occur at the facility must be reviewed by RemArms. The selected tank closure contractor must be knowledgeable of safe tank closure/cleaning procedures and all the applicable state and federal regulations. Language used in a bid request for a tank closure should include the following information:

- Request for field sampling and related equipment.
- Request for soil / water sample collection and STARS laboratory analysis for excavation site (consideration for the expense of a "quick" turn-around of results should be made).
- Request for disposal of contaminated soil, sludge, and water at an approved facility (can be arranged prior to commencement of project).
- Request for sampling and laboratory analysis of waste materials (typically specific by disposal facility).

B. TANK DISCOVERY

The facility must notify the NYSDEC within two hours of discovery of a previously unknown and/or unregistered tank. If, during construction, demolition, excavation, etc., a tank is discovered on RemArms property, notify the RemArms Environmental Coordinator immediately. Before the tank is removed, the site must be evaluated by RemArms personnel for possible petroleum releases and site specific documentation must be obtained. Once the tank is discovered and the NYSDEC is notified, the closure process can begin. All costs of the closure process will be added to the associated project.

C. AST CLOSURE

1) Notification

Registered/known ASTs being taken out of service (closed) need to be reported to the NYSDEC within 30 days prior to closure. RemArms will notify the NYSDEC and will designate when removal can begin.

2) Tank and Piping

Any liquid or sludge in the tank must be identified and properly removed from the tank. The liquid and waste materials must be collected and disposed of or recycled at an approved facility. Once the tank is empty, it must be rendered free of petroleum vapors. If the AST meets the NYSDEC standards for a new tank, it can be cleaned tested and reused. If the tank is to be disposed or recycled it must be retested for petroleum vapors and cleaned by a contractor knowledgeable in safe tank cleaning procedures. The contractor must supply certification that the tank was cleaned properly. Prior to leaving the site for disposal the tank should also be stenciled with the date of permanent closure and punctured with holes to guarantee no future usage.

All piping associated with the tank (i.e. fill pipes, vent pipes, supply and return pipes, etc.) should be removed whenever possible. Removed piping must be emptied, cleaned, and disposed of with the tank. All petroleum-contaminated materials removed from the piping or generated during the cleaning process must be properly disposed of at an approved disposal facility. If, due to extreme circumstances, the piping must be left in place, it must be emptied, cleaned and securely capped. The project manager must document the rationale for leaving pipe in place.

3) Tank Closure Report

A closure report for all ASTs will be generated by RemArms or designated contractor. RemArms will submit the closure report and the site assessment report to the NYSDEC. The NYSDEC will evaluate the report and determine if the site can be officially closed or if any other activities need to be addressed per their request.

D. REGISTRATION MODIFICATION

If a registered RemArms tank is closed, RemArms will modify the registration to indicate the tank closure. When the new registration is received from the NYSDEC, RemArms will redistribute it for proper placement, where applicable.

IX. NEW AND SUBSTANTIALLY MODIFIED PETROLEUM BULK STORAGE SYSTEMS

A. NOTIFICATION

The NYSDEC requires notification a minimum of 30 days prior to the installation of a new PBS system or any substantial modifications.

B. PROJECT APPROVAL

New and substantial modifications must meet or exceed standards set by the NYSDEC regulations (§ Part 612-614). RemArms will review for approval new installations and modifications before construction.

See Section II for Registration Requirements for new and substantially modified PBS systems.

See Section VIII for proper spill procedures that may occur during a PBS modification.

Appendix I

Certificate of the Applicability of the Substantial Harm Criteria

CERTIFICATION OF SUBSTANTIAL HARM DETERMINATION

FACILITY NAME: RemArms LLC

FACILITY ADDRESS: 14 Hoefler Avenue, Ilion, NY 13357

Does the facility transfer oil over water to or from vessels and does the facility have a total oil storage capacity greater than or equal to 42,000 gallons?

YES _____ NO ✓

Does the facility have a total oil storage capacity greater than or equal to 1 million gallons and does the facility lack secondary containment that is sufficiently large to contain the capacity of the largest aboveground oil storage tank plus sufficient freeboard to allow for precipitation within any aboveground oil storage tank area?

YES _____ NO ✓

Does the facility have a total oil storage capacity greater than or equal to 1 million gallons and is a facility located at a distance such that a discharge from the facility could cause injury to fish and wildlife and sensitive environments?

YES _____ NO ✓

Does the facility have a total oil storage capacity greater than or equal to 1 million gallons and is a facility located at a distance such that a discharge from the facility would shut down a public drinking intake?

YES _____ NO ✓

Does the facility have a total oil storage capacity greater than or equal to 1 million gallons and has the facility experienced a reportable oil spill in an amount greater than or equal to 10,000 gallons within the last five years?

YES _____ NO ✓

Certification:

I certify under penalty of law that I have personally examined and am familiar with the information submitted in this document, and based on my inquiry of those individuals responsible for obtaining this information, I believe that the submitted information is true, accurate and complete.

Wayne E. McFarland
Signature

Senior Consultant
Title

Wayne McFarland
Name (print)

7/27/2021
Date

Appendix J

Cross-Reference Table

Appendix J - Regulatory Cross Reference

Revised Rule	Current Rule	Description of Rule	Section
§112.7	§112.7	General requirements for SPCC Plans for all facilities and all oil types.	1.0
§112.7(a)	§112.7	General requirements; discussion of facility's conformance with rule requirements; deviations from Plan requirements; facility characteristics that must be described in the Plan; spill reporting information in the Plan; emergency procedures.	1.0
§112.7(b)	§112.7(b)	Fault analysis.	2.0-3.0
§112.7(c)	§112.7(c)	Secondary containment.	4.0
§112.7(d)	§112.7(d)	Contingency planning.	4.0
§112.7(e)	§112.7(e)(8)	Inspections, tests, and records.	5.0
§112.7(f)	§112.7(e)(10)	Employee training and discharge prevention procedures.	6.0
§112.7(g)	§112.7(e)(9)	Security (excluding oil production facilities).	7.0
§112.7(h)	§112.7(e)(4)	Loading/unloading (excluding offshore facilities).	8.0
§112.7(i)	N/A	Brittle fracture evaluation requirements.	N/A [1]
§112.7(j)	§112.7(e)	Conformance with state requirements.	9.0
§112.8, §112.12	§112.7(e)(1)	Requirements for onshore facilities (excluding production facilities).	1.0
§112.8(a), §112.12(a)	N/A	General and specific requirements.	1.0
§112.8(b), §112.12(b)	§112.7(e)(1)	Facility drainage.	10.0
§112.8(c), §112.12(c)	§112.7(e)(2)	Bulk storage containers.	11.0
§112.8(d), §112.12(d)	§112.7(e)(3)	Facility transfer operations, pumping, and facility process.	12.0
§112.9, §112.13	§112.7(e)(5)	Requirements for onshore production facilities.	N/A
§112.9(a), §112.13(a)	N/A	General and specific requirements.	N/A
§112.9(b), §112.13(b)	§112.7(e)(5)(ii)	Oil production facility drainage.	N/A
§112.9(c), §112.13(c)	§112.7(e)(5)(iii)	Oil production facility bulk storage containers.	N/A
§112.9(d), §112.13(d)	§112.7(e)(5)(iv)	Facility transfer operations, oil production facility.	N/A
§112.10, §112.14	§112.7(e)(6)	Requirements for onshore oil drilling and workover facilities.	N/A
§112.10(a), §112.14(a)	N/A	General and specific requirements.	N/A
§112.10(b), §112.14(b)	§112.7(e)(6)(i)	Mobile facilities.	N/A
§112.10(c), §112.14(c)	§112.7(e)(6)(ii)	Secondary containment – catchment basins or diversion structures.	N/A
§112.10(d), §112.14(d)	§112.7(e)(6)(iii)	Blowout prevention (BOP).	N/A

Revised Rule	Current Rule	Description of Rule	Section
§112.11, §112.15	§112.7(e)(7)	Requirements for offshore oil drilling, production, or workover facilities.	N/A
§112.11(a), §112.15(a)	N/A	General and specific requirements.	N/A
§112.11(b), §112.15(b)	§112.7(e)(7)(ii)	Facility drainage.	N/A
§112.11(c), §112.15(c)	§112.7(e)(7)(iii)	Sump systems.	N/A
§112.11(d), §112.15(d)	§112.7(e)(7)(iv)	Discharge prevention systems for separators and treaters.	N/A
§112.11(e), §112.15(e)	§112.7(e)(7)(v)	Atmospheric storage or surge containers; alarms.	N/A
§112.11(f), §112.15(f)	§112.7(e)(7)(vi)	Pressure containers; alarm systems.	N/A
§112.11(g), §112.15(g)	§112.7(e)(7)(vii)	Corrosion protection.	N/A
§112.11(h), §112.15(h)	§112.7(e)(7)(viii)	Pollution prevention system procedures.	N/A
§112.11(i), §112.15(i)	§112.7(e)(7)(ix)	Pollution prevention systems; testing and inspection.	N/A
§112.11(j), §112.15(j)	§112.7(e)(7)(x)	Surface and subsurface well shut-in valves and devices.	N/A
§112.11(k), §112.15(k)	§112.7(e)(7)(xi)	Blowout prevention.	N/A
§112.11(l), §112.15(l)	§112.7(e)(7)(xiv)	Manifolds.	N/A
§112.11(m), §12.15(m)	§112.7(e)(7)(xv)	Flowlines, pressure sensing devices.	N/A
§112.11(n), §112.15(n)	§112.7(e)(7)(xvi)	Piping; corrosion protection.	N/A
§112.11(o), §112.15(o)	§112.7(e)(7)(xvii)	Submarine piping; environmental stresses.	N/A
§112.11(p), §112.15(p)	§112.7(e)(7)(xviii)	Inspections of submarine piping.	N/A

(1) This facility does not have field fabricated aboveground tanks and is exempt from this requirement.

Appendix K

SPCC Amendment Log

Appendix K - SPCC Plan Amendment Log

Description of Action	Date
1. Updated and recertified the previous SPCC Plan	July 2021
2. Updated contact names and phone numbers	July 2021
3.	
4.	
5.	
6.	
7.	
8.	
9.	
10.	

Appendix L

PBS Registration Certificate

Appendix M

Five-Year Plan Review and Evaluation Log

Appendix M - Five-Year SPCC Plan Review (40 CFR 112.5(b)

This Plan must be reviewed by a designated representative of RemArms at least once every five years (40 CFR 112.5(b)). If necessary, the SPCC Plan shall be amended for the facility when there is a change in facility design, construction, operation or maintenance that materially affects the potential to discharge oil (40 CFR 112.5 (a)). The SPCC Plan shall also be amended to include more effective technology if such technology will significantly reduce the likelihood of a spill event from the facility (40 CFR 112.5 (b)). The revised Plan shall be recertified by a Professional Engineer (40 CFR 112.5(a) and (c)).

Reviewed by (Signature)	Date

Appendix N

Inspection Records

NEW YORK STATE DEPARTMENT OF TAXATION AND FINANCE
OFFICE OF REAL PROPERTY TAX SERVICES
PROPERTY RECORD CARD

SWIS 212801 TAX MAP No. 120.37-5-16

OWNER Roundhill Group, LLC

LOCATION E Main St Ilion

PROP CLASS 710 SCHOOL DIST 212803

SALE PRICE $13,000,000.00 SALE DATE 10/12/2020

Site Info.	SWIS/SBL	212801	12003700050160000000		Card No. 1
			Site No. 1	Property Class	710
Used As Code					F09
Route No.					022000570
Nbhd. Code:	2811		Val Dist:		0
Sewer Type:	1=None	2=Private	3=Comm/Public		3
Water Supply:	1=None	2=Private	3=Comm/Public		3
Utilities:	1=No Public	2=Gas	3=Electric	4=Gas and Electric	3
Overall Desire:	1=Poor	2=Fair	3=Normal	4=Good 5=Excellent	3
Overall Cond:	1=Poor	2=Fair	3=Normal	4=Good 5=Excellent	3
Overall Grade:	A=Excellent	B=Good	C=Average	D=Economy E=Minimum	C
DC Entry Type:	1=Inter Inspec	2=Inter Refuse	3=Total Refusal	4=Est 5=No Entry	1
Zoning Code:					M1
Overall Eff Yr. Blt.					1915
Economic OBS					0

NOTES

Audit Control Section

Collector	Date(mmddyy)	Time	Activity	Source
	/ /	:		
	/ /	:		

Audit Control Codes Activity	Source	Sales Information Codes Sales Type	Valuation Useable
N=None M=Measured Only L=Listed	1=Owner 2=Relative 3=Tenant 4=Other 5=NOAH 6 =Assess. Data	1=Land Only 2=Bldg. Only 3=Land and Bldg 4=Right-of-Way	0=No 1=Yes

Reappraisal Cycle Section

Date of Last Phy Insp. Date of Reappraisal

Sales Information Section

Sale Date	Sale Price	Sale Type	Valuation Useable
2020-10-12	$13,000,000.00	3	1

Land Breakdown Section

Land Type
01=Primary 05=Tillable 09=Muck 13=Vineyard
02=Secondary 06=Pasture 10=Waterfront 14=Wetland
03=Undeveloped 07=Woodland 11=Orchard 15=Leased Land
04=Residual 08=Wasteland 12=Rear

Waterfront Type:
1=Pond 2=River 3=Lake 4=Canal 5=Ocean 6=Bay

Soil Rating
P Poor : (05) 01 - 10 (09) 01 - 04
N Normal : (06) 01 - 10 (11) 01 - 10
G Good : (07) 01 - 04 (13) 01 - 10

Influence Code
1=Topog 5=View
2=Location 6=Wetness
3=Shape 7=Environment
4=Restricted Use 8=Other

Land Type	Front Feet	Depth	Acres	Square Feet	Soil Rating	Water Type	Depth Factor	Infl %	Infl Cd1	Infl Cd2	Infl Cd3
01	0.00	0.00	1.00	0			0	0			
04	0.00	0.00	17.10	0			0	0			

Signature below does not mean contents verified, only that data was collected in your presence.

SIGNATURE _____

Commercial Building Section

BLD and SECTION	1	1	BLD and SECTION	2	1
NO. IDENT. BLDGS		1	NO. IDENT. BLDGS		1
BOECKH MODEL NO.		0820	BOECKH MODEL NO.		0813
ACTUAL YR. BLT	1915		ACTUAL YR. BLT	1986	
EFF. YR. BLT	0		EFF. YR. BLT	0	
CONST. QUAL	2.0		CONST. QUAL	2.0	
CONDITION		3	CONDITION		3
BLDG. PERIM.	9,394		BLDG. PERIM.	503	
GROSS FLR AREA	267,566		GROSS FLR AREA	85,243	
NO. STORIES		4.0	NO. STORIES		1.0
STORY HEIGHT		14	STORY HEIGHT		24
WALL A PCT		0	WALL A PCT		100
WALL B PCT		100	WALL B PCT		0
WALL C PCT		0	WALL C PCT		0
AIR COND. PCT			AIR COND. PCT		50
SPRINKLER PCT			SPRINKLER PCT		100
ALARM PCT			ALARM PCT		
NO. ELEVATORS		2	NO. ELEVATORS		
BSMT. TYPE			BSMT. TYPE		
BSMT PERIM			BSMT PERIM		0
BSMT.SQ FT.			BSMT.SQ FT.		
FUNCT OBS.			FUNCT OBS.		
PHYSICAL DEP.			PHYSICAL DEP.		
DEPREC ADJ.		0	DEPREC ADJ.		0

COMMERCIAL RENTABLE SECTION

USED AS	SQ.FT.	UNIT	#UNITS	TOTAL RENT	TYP
F09	352809	01	0	0	
F09	154288	01	0	0	0
F09	8537	01	0	0	0

APARTMENT SECTION

TOTAL	USED AS CODE	RENTABLE SQ.FT.	#APARTMENTS	TOTAL RENT	TYP

	SQUARE FEET	#APARTMENTS	ANN RENT/UNIT	TYP
EFF 1 BED				
EFF 2 BED				
EFF 3 BED				

TYPE CODES
1=ACTUAL
2=ECONOMIC
3=ACTUAL and ECONOMIC

IMPROVEMENT SECTION

Structure Code	MC	Dim1	Dim2	SQFT (MISC)	Quantity	Constr. Grade	Overall COND.	Actual Yr. Built	Effective Yr. Built	PCT. GOOD	FUNC OBS
EL1	2	4.00	10000.00	0.00	1.00	C	3	1915	0	0	0
EL1	2	4.00	16000.00	0.00	2.00	C	3	1915	0	0	0
EL1	2	4.00	5500.00	0.00	1.00	C	3	1915	0	0	0
EL1	2	4.00	14000.00	0.00	1.00	C	3	1915	0	0	0

UNIT CODES
02=APTS
03=ROOMS
04=SEATS
05=BEDS
06=STALLS
07=LANES
08=COURTS
09=SLIPS
10=BAYS
11=GALLONS
12=PADS
13=RUNS
14=HOLES
15=PLOTS
16=BARRELS
17=ACRES

MEAS. CODE:	CONST. GRADE	CONDITION
1=Quantity	A=Excellent	1=Poor
2=Dimensions	B=Good	2=Fair
3=Square Feet	C=Average	3=Normal
4=Dollars	D=Economy	4=Good
	E=Minimum	5=Excellent

I and E SUMMARY SECTION

USER DATA CODE 1=USE DATA 2=DO NOT USE	
DOLLAR/PERCENT CODE 1=PERCENT 2=DOLLARS	
POTENTIAL GROSS INCOME	
VACANCY/CREDIT LOSS	
ADDITIONAL INCOME	
EFF GROSS INCOME	
TOTAL EXPENSES	
NET OPERAT INCOME	
RENT RESTRICTED	

NEW YORK STATE DEPARTMENT OF TAXATION AND FINANCE
OFFICE OF REAL PROPERTY TAX SERVICES
PROPERTY RECORD CARD - (ADDITIONAL IMPROVEMENTS)

SWIS 212801 TAX MAP No. 120.37-5-16

OWNER Roundhill Group, LLC

LOCATION E Main St Ilion

PROP CLASS 710 SCHOOL DIST 212803

SALE PRICE 13000000.00 SALE DATE 10/12/2020

Site Info. SWIS/SBL 212801 12003700050160000000 Card No. 2

Site No. 1 Property Class 710

Route No. 022000570

Nbhd Code: 2811 Val Dist: 0

Sewer Type:	1=None	2=Private	3=Comm/Public		3
Water Supply:	1=None	2=Private	3=Comm/Public		3
Utilities:	1=No Public	2=Gas	3=Electric	4=Gas and Electric	3
Site Desireability	1=Inferior	2=Typical	3=Superior		
Nbhd Type:	1=Rural	2=Suburban	3=Urban	4=Commercial	
Nbhd Rating:	1=Below Avg.	2=Average	3=Above Ave		
Road Type:	1=None	2=Unimproved	3=Improved	4=Right-of-Way	
DC Entry Type:	1=Inter Inspec	2=Inter Refuse	3=Total Refuse	4=Est 5=No Entry	1
Zoning Code:					M1

IMPROVEMENT SECTION

RC1=CarPort RG1=Gar-1.0 aat RG2=Gar-1.5 aat RG3=Gar-2.0 aat RG4=Gar-1.0 det RG5=Gar-1.5 det RG6=Gar-2.0 det RG7=Garage/wApt

LS1=St/Vnyl LS2=Fibgls LS3=Concrete LS4=Gunite LS5=Abv Grn

FB1=1.0 Dry FB2=1.5 Dry FB3=2.0 Dry FB4=1.0 Gen FB5=1.5 Gen FB6=2.0 Gen FB7=Pole FB8=Horse

GH2=Grnhse-res TC1=Tennis Court

CP5=Roof Only CP6=W/Slab CP7=W/Screen

FC1=Shed FC2=Aluminum FC3=Galvanized FC4= Finshd

MH1=Basement MH2=Roof MH5=Mobile Home MH6=7x12 Room

MH7=7x24 Room MH8=Tip-Out Room MH9=Wood Addon

RP1=Open RP2=Cover RP3=Screen RP4=Enclsd

RP5=Up Op RP6=Up Cov RP7=Up Scr RP8=Up Enc

Structure Code	MC	Dimension 1	Dimension 2	SQFT (MISC)	Quantity	Grade	Condition	Actual Yr. Built	Eff. Yr. Built	PCT. GOOD	FUNC OBS
EL1	2	3.00	10000.00	0	1	C	3	1915	0	0	0
FC3	3	0	0	240.00	1	C	3	1958	0	0	0
FC3	3	0	0	340.00	1	C	3	1958	0	0	0
FC3	3	0	0	2100.00	1	C	3	1968	0	0	0
FB5	3	0	0	3750.00	1	B	3	1975	0	0	0
FB5	3	0	0	2000.00	1	B	3	1975	0	0	0
LP4	2	9000.00	4.00	0	1	C	3	1968	0	0	0
AP1	2	3400.00	8.00	0	1	C	3	1968	0	0	0
LT4	3	0	0	20.00	13	C	3	1968	0	0	0
TK4	3	0	0	1000.00	1	C	3	1968	0	0	0
TK3	3	0	0	7700.00	2	C	3	1968	0	0	0

NEW YORK STATE DEPARTMENT OF TAXATION AND FINANCE
OFFICE OF REAL PROPERTY TAX SERVICES
PROPERTY RECORD CARD - (ADDITIONAL COMMERCIAL BUILDINGS)

SWIS 212801 TAX MAP No. 120.37-5-16

OWNER Roundhill Group, LLC

LOCATION E Main St Ilion

PROP CLASS 710 SCHOOL DIST 212803

SALE PRICE $13,000,000

SALE DATE 10/12/2020

Site Info. SWIS/SBL 212801 12003700050160000000 Card No. 3

Site No. 1 Property Class 710

Route No. 022000570

Nbhd Code: 2811 Val Dist: 0

Sewer Type:	1=None	2=Private	3=Comm/Public		3
Water Supply:	1=None	2=Private	3=Comm/Public		3
Utilities:	1=No Public	2=Gas	3=Electric	4=Gas and Electric	3
Site Desireability	1=Inferior	2=Typical	3=Superior		
Nbhd Type:	1=Rural	2=Suburban	3=Urban	4=Commercial	
Nbhd Rating:	1=Below Avg.	2=Average	3=Above Ave		
Road Type:	1=None	2=Unimproved	3=Improved	4=Right-of-Way	
DC Entry Type:	1=Inter Inspec	2=Inter Refuse	3=Total Refuse	4=Est	5=No Entry 1
Zoning Code:					M1

COMMERCIAL BUILDING SECTION

BLD / SECTION	NO. IDENT. / BOECKH	YR BLT / EFF YR BLT	Const. Qual	COND	BLDG PERIM	GFA	No. Stories	Story Hgt	Air Cond Pct / Wall A Pct	Wall B Pct	Alarm Pct / Wall C Pct	Sprinkler Pct / No. Elevators	Bsmt Typ / Func Obs	Bsmt Perim / Phys Dep	Bsmt Sqft / Dep Adj
3	1	1928	2	3	8173	224745	4	14		0	100	100		8173	0
1	0820	0							0	100	0	3	0	0	0
4	1	1916	2	3	18739	128513	4	14		0	100	100		18739	0
1	0820	0							0	100	0	0	0	0	0
5	1	1958	2	3	396	8537	1	14		0	0	0		396	0
1	0831	0							0	0	100	0	0	0	0

NEW YORK STATE DEPARTMENT OF TAXATION AND FINANCE
OFFICE OF REAL PROPERTY TAX SERVICES
PROPERTY RECORD CARD - (ADDITIONAL COMMERCIAL USE)

SWIS 212801 TAX MAP No. 120.37-5-16

OWNER Roundhill Group, LLC

LOCATION E Main St Ilion

PROP CLASS 710 SCHOOL DIST 212803

SALE PRICE $13,000,000 SALE DATE 10/12/2020

Site Info. SWIS/SBL 212801 12003700050160000000 Card No. 4

Site No. 1 Property Class 710

Route No. 022000570

Nbhd Code: 2811 Val Dist: 0

Sewer Type:	1=None	2=Private	3=Comm/Public		3
Water Supply:	1=None	2=Private	3=Comm/Public		3
Utilities:	1=No Public	2=Gas	3=Electric	4=Gas and Electric	3
Site Desireability	1=Inferior	2=Typical	3=Superior		
Nbhd Type:	1=Rural	2=Suburban	3=Urban	4=Commercial	
Nbhd Rating:	1=Below Avg.	2=Average	3=Above Ave		
Road Type:	1=None	2=Unimproved	3=Improved	4=Right-of-Way	
DC Entry Type:	1=Inter Inspec	2=Inter Refuse	3=Total Refuse	4=Est	5=No Entry 1
Zoning Code:					M1

COMMERCIAL RENTABLE SECTION

UNIT CODES: 02=APTS 03=ROOMS 04=SEATS 05=BEDS 06=STALLS 07=LANES 08=COURTS 09=SLIPS 10=BAYS 11=GALLONS 12=PADS 13=RUNS 14=HOLES 15=PLOTS 16=BARRELS 17=ACRES

TYPE CODES: 1=ACTUAL 2=ECONOMIC 3=ACTUAL and ECONOMIC

USED AS	SQFT	UNIT	NBR UNITS	TOTAL RENT	TYPE	APARTMENT SQFT			NBR APARTMENTS			ANN RENT/UNIT		
						1 BED	2 BED	3 BED	1 BED	2 BED	3 BED	1 BED	2 BED	3 BED
Z98	89196	01	0	$0		0	0	0	0	0	0	$0	$0	$0

NEW YORK STATE DEPARTMENT OF TAXATION AND FINANCE
OFFICE OF REAL PROPERTY TAX SERVICES
PROPERTY RECORD CARD

SWIS 212801 TAX MAP No. 120.37-5-9

OWNER Remington Arms Co Inc

LOCATION E Main St Ilion

PROP CLASS 710 SCHOOL DIST 212803

SALE PRICE SALE DATE

Site Info.	SWIS/SBL	212801	12003700050090000000		Card No. 1
		Site No. 1		Property Class	710
Used As Code					F09
Route No.					022000150
Nbhd. Code:		2811		Val Dist:	0
Sewer Type:	1=None	2=Private	3=Comm/Public		3
Water Supply:	1=None	2=Private	3=Comm/Public		3
Utilities:	1=No Public	2=Gas	3=Electric	4=Gas and Electric	3
Overall Desire:	1=Poor	2=Fair	3=Normal	4=Good 5=Excellent	3
Overall Cond:	1=Poor	2=Fair	3=Normal	4=Good 5=Excellent	3
Overall Grade:	A=Excellent	B=Good	C=Average	D=Economy E=Minimum	C
DC Entry Type:	1=Inter Inspec	2=Inter Refuse	3=Total Refusal	4=Est 5=No Entry	1
Zoning Code:					M1
Overall Eff Yr. Blt.					1921
Economic OBS					0

NOTES

Audit Control Section

Collector	Date(mmddyy)	Time	Activity	Source
	/ /	:		
	/ /	:		

Audit Control Codes Activity	Source	Sales Information Codes Sales Type	Valuation Useable
N=None M=Measured Only L=Listed	1=Owner 2=Relative 3=Tenant 4=Other 5=NOAH 6 =Assess. Data	1=Land Only 2=Bldg. Only 3=Land and Bldg 4=Right-of-Way	0=No 1=Yes

Reappraisal Cycle Section

Date of Last Phy Insp. Date of Reappraisal

Sales Information Section

Sale Date	Sale Price	Sale Type	Valuation Useable

Land Breakdown Section

Land Type
01=Primary 05=Tillable 09=Muck 13=Vineyard
02=Secondary 06=Pasture 10=Waterfront 14=Wetland
03=Undeveloped 07=Woodland 11=Orchard 15=Leased Land
04=Residual 08=Wasteland 12=Rear

Waterfront Type:
1=Pond 2=River 3=Lake 4=Canal 5=Ocean 6=Bay

Soil Rating
P Poor : (05) 01 - 10 (09) 01 - 04
N Normal : (06) 01 - 10 (11) 01 - 10
G Good : (07) 01 - 04 (13) 01 - 10

Influence Code
1=Topog 5=View
2=Location 6=Wetness
3=Shape 7=Environment
4=Restricted Use 8=Other

Land Type	Front Feet	Depth	Acres	Square Feet	Soil Rating	Water Type	Depth Factor	Infl %	Infl Cd1	Infl Cd2	Infl Cd3
01	0.00	0.00	1.00	0			0	0			
04	0.00	0.00	2.50	0			0	0			

Signature below does not mean contents verified, only that data was collected in your presence.

SIGNATURE _____

Commercial Building Section

BLD and SECTION	1	1	BLD and SECTION	1	2
NO. IDENT. BLDGS		1	NO. IDENT. BLDGS		1
BOECKH MODEL NO.		0820	BOECKH MODEL NO.		0820
ACTUAL YR. BLT	1915		ACTUAL YR. BLT	1977	
EFF. YR. BLT	0		EFF. YR. BLT	0	
CONST. QUAL	2.0		CONST. QUAL	2.0	
CONDITION		4	CONDITION		3
BLDG. PERIM.	7,616		BLDG. PERIM.	736	
GROSS FLR AREA	152,880		GROSS FLR AREA	16,928	
NO. STORIES		4.0	NO. STORIES		2.0
STORY HEIGHT		14	STORY HEIGHT		14
WALL A PCT		0	WALL A PCT		0
WALL B PCT		0	WALL B PCT		100
WALL C PCT		100	WALL C PCT		0
AIR COND. PCT			AIR COND. PCT		100
SPRINKLER PCT			SPRINKLER PCT		
ALARM PCT		100	ALARM PCT		100
NO. ELEVATORS		5	NO. ELEVATORS		
BSMT. TYPE			BSMT. TYPE		
BSMT PERIM			BSMT PERIM		0
BSMT.SQ FT.			BSMT.SQ FT.		
FUNCT OBS.			FUNCT OBS.		
PHYSICAL DEP.			PHYSICAL DEP.		
DEPREC ADJ.		0	DEPREC ADJ.		0

COMMERCIAL RENTABLE SECTION

USED AS	SQ.FT.	UNIT	#UNITS	TOTAL RENT	TYP
F09	169808	01	0	0	

APARTMENT SECTION

TOTAL	USED AS CODE	RENTABLE SQ.FT.	#APARTMENTS	TOTAL RENT	TYP

	SQUARE FEET	#APARTMENTS	ANN RENT/UNIT	TYP
EFF 1 BED				
EFF 2 BED				
EFF 3 BED				

TYPE CODES
1=ACTUAL
2=ECONOMIC
3=ACTUAL and ECONOMIC

IMPROVEMENT SECTION

Structure Code	MC	Dim1	Dim2	SQFT (MISC)	Quantity	Constr. Grade	Overall COND.	Actual Yr. Built	Effective Yr. Built	PCT. GOOD	FUNC OBS
EL1	2	4.00	2500.00	0.00	1.00	C	3	1915	0	0	0
EL1	2	4.00	8000.00	0.00	1.00	C	3	1915	0	0	0
EL1	2	2.00	4000.00	0.00	1.00	C	3	1915	0	0	0
EL2	2	4.00	3000.00	0.00	2.00	C	3	1915	0	0	0

UNIT CODES
02=APTS
03=ROOMS
04=SEATS
05=BEDS
06=STALLS
07=LANES
08=COURTS
09=SLIPS
10=BAYS
11=GALLONS
12=PADS
13=RUNS
14=HOLES
15=PLOTS
16=BARRELS
17=ACRES

MEAS. CODE:	CONST. GRADE	CONDITION
1=Quantity	A=Excellent	1=Poor
2=Dimensions	B=Good	2=Fair
3=Square Feet	C=Average	3=Normal
4=Dollars	D=Economy	4=Good
	E=Minimum	5=Excellent

I and E SUMMARY SECTION

USER DATA CODE	1=USE DATA 2=DO NOT USE	
DOLLAR/PERCENT CODE	1=PERCENT 2=DOLLARS	
POTENTIAL GROSS INCOME		
VACANCY/CREDIT LOSS		
ADDITIONAL INCOME		
EFF GROSS INCOME		
TOTAL EXPENSES		
NET OPERAT INCOME		
RENT RESTRICTED		

NEW YORK STATE DEPARTMENT OF TAXATION AND FINANCE
OFFICE OF REAL PROPERTY TAX SERVICES
PROPERTY RECORD CARD

SWIS 212801 TAX MAP No. 120.37-5-8

OWNER Roundhill Group, LLC

LOCATION E Clark St Ilion

PROP CLASS 710 SCHOOL DIST 212803

SALE PRICE SALE DATE

Site Info.	SWIS/SBL	212801	12003700050080000000		Card No. 1
			Site No. 1	Property Class	710
Used As Code					Z98
Route No.					022075600
Nbhd. Code:	2811		Val Dist:		0
Sewer Type:	1=None	2=Private	3=Comm/Public		1
Water Supply:	1=None	2=Private	3=Comm/Public		1
Utilities:	1=No Public	2=Gas	3=Electric	4=Gas and Electric	3
Overall Desire:	1=Poor	2=Fair	3=Normal	4=Good 5=Excellent	3
Overall Cond:	1=Poor	2=Fair	3=Normal	4=Good 5=Excellent	
Overall Grade:	A=Excellent	B=Good	C=Average	D=Economy E=Minimum	
DC Entry Type:	1=Inter Inspec	2=Inter Refuse	3=Total Refusal	4=Est 5=No Entry	1
Zoning Code:					M1
Overall Eff Yr. Blt.					0
Economic OBS					0

NOTES

Audit Control Section

Collector	Date(mmddyy)	Time	Activity	Source
	/ /	:		
	/ /	:		

Audit Control Codes Activity	Source	Sales Information Codes Sales Type	Valuation Useable
N=None M=Measured Only L=Listed	1=Owner 2=Relative 3=Tenant 4=Other 5=NOAH 6 =Assess. Data	1=Land Only 2=Bldg. Only 3=Land and Bldg 4=Right-of-Way	0=No 1=Yes

Reappraisal Cycle Section

Date of Last Phy Insp. Date of Reappraisal

Sales Information Section

Sale Date	Sale Price	Sale Type	Valuation Useable

Land Breakdown Section

Land Type
01=Primary 05=Tillable 09=Muck 13=Vineyard
02=Secondary 06=Pasture 10=Waterfront 14=Wetland
03=Undeveloped 07=Woodland 11=Orchard 15=Leased Land
04=Residual 08=Wasteland 12=Rear

Waterfront Type:
1=Pond 2=River 3=Lake 4=Canal 5=Ocean 6=Bay

Soil Rating
P Poor : (05) 01 - 10 (09) 01 - 04
N Normal : (06) 01 - 10 (11) 01 - 10
G Good : (07) 01 - 04 (13) 01 - 10

Influence Code
1=Topog 5=View
2=Location 6=Wetness
3=Shape 7=Environment
4=Restricted Use 8=Other


Land Type	Front Feet	Depth	Acres	Square Feet	Soil Rating	Water Type	Depth Factor	Infl %	Infl Cd1	Infl Cd2	Infl Cd3
03	0.00	0.00	1.00	0			0	0			
04	0.00	0.00	4.70	0			0	0			

Signature below does not mean contents verified, only that data was collected in your presence.

SIGNATURE _____

Commercial Building Section

BLD and SECTION		BLD and SECTION	
NO. IDENT. BLDGS		NO. IDENT. BLDGS	
BOECKH MODEL NO.		BOECKH MODEL NO.	
ACTUAL YR. BLT		ACTUAL YR. BLT	
EFF. YR. BLT		EFF. YR. BLT	
CONST. QUAL		CONST. QUAL	
CONDITION		CONDITION	
BLDG. PERIM.		BLDG. PERIM.	
GROSS FLR AREA		GROSS FLR AREA	
NO. STORIES		NO. STORIES	
STORY HEIGHT		STORY HEIGHT	
WALL A PCT		WALL A PCT	
WALL B PCT		WALL B PCT	
WALL C PCT		WALL C PCT	
AIR COND. PCT		AIR COND. PCT	
SPRINKLER PCT		SPRINKLER PCT	
ALARM PCT		ALARM PCT	
NO. ELEVATORS		NO. ELEVATORS	
BSMT. TYPE		BSMT. TYPE	
BSMT PERIM		BSMT PERIM	
BSMT.SQ FT.		BSMT.SQ FT.	
FUNCT OBS.		FUNCT OBS.	
PHYSICAL DEP.		PHYSICAL DEP.	
DEPREC ADJ.		DEPREC ADJ.	

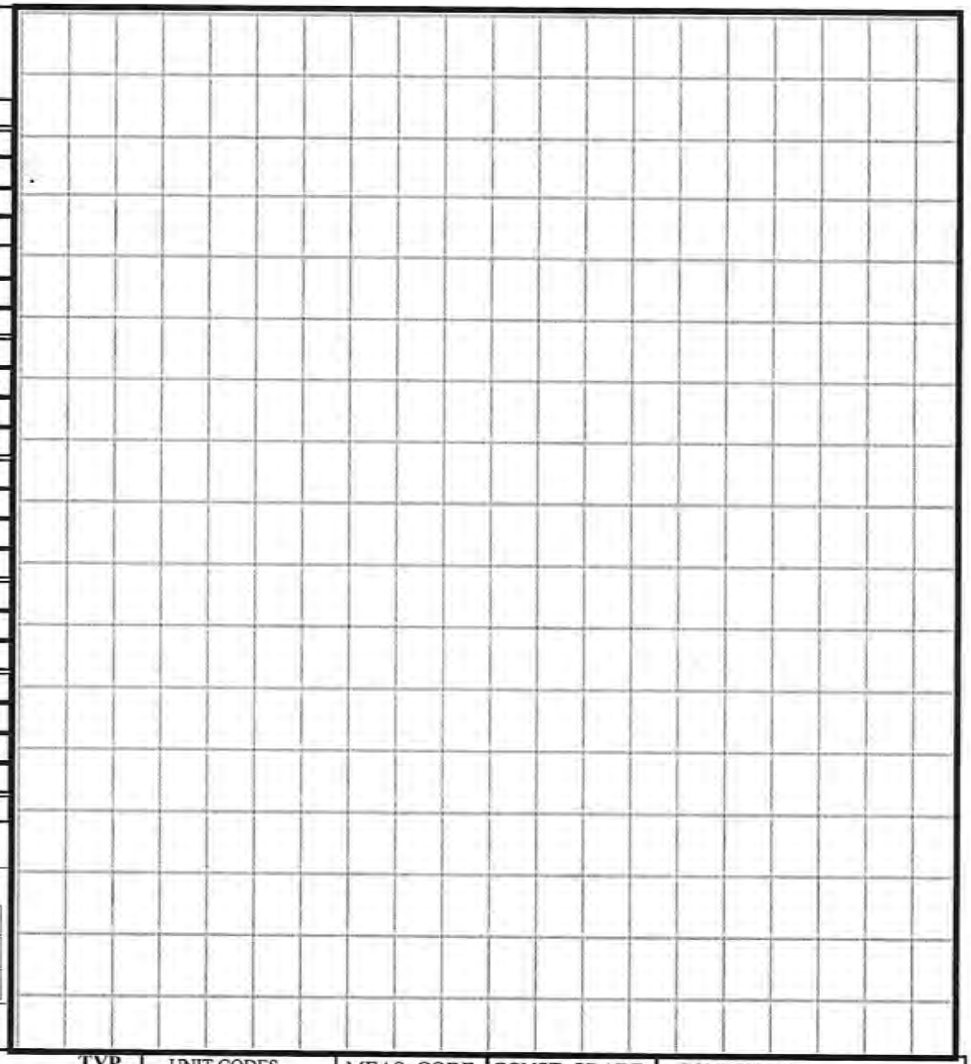

COMMERCIAL RENTABLE SECTION

USED AS	SQ.FT.	UNIT	#UNITS	TOTAL RENT	TYP

APARTMENT SECTION

TOTAL	USED AS CODE	RENTABLE SQ.FT.	#APARTMENTS	TOTAL RENT	TYP

	SQUARE FEET	#APARTMENTS	ANN RENT/UNIT	TYP
EFF 1 BED				
EFF 2 BED				
EFF 3 BED				

TYPE CODES
1=ACTUAL
2=ECONOMIC
3=ACTUAL and ECONOMIC

IMPROVEMENT SECTION

Structure Code	MC	Dim1	Dim2	SQFT (MISC)	Quantity	Constr. Grade	Overall COND.	Actual Yr. Built	Effective Yr. Built	PCT. GOOD	FUNC OBS
LP4	2	211000.00	4.00	0.00	1.00	C	3	1977	0	0	0
AP1	2	1360.00	8.00	0.00	1.00	C	3	1977	0	0	0
PL4	3	0.00	0.00	20.00	12.00	C	3	1977	0	0	0
							3				

UNIT CODES

02=APTS
03=ROOMS
04=SEATS
05=BEDS
06=STALLS
07=LANES
08=COURTS
09=SLIPS
10=BAYS
11=GALLONS
12=PADS
13=RUNS
14=HOLES
15=PLOTS
16=BARRELS
17=ACRES

MEAS. CODE:	CONST. GRADE	CONDITION
1=Quantity	A=Excellent	1=Poor
2=Dimensions	B=Good	2=Fair
3=Square Feet	C=Average	3=Normal
4=Dollars	D=Economy	4=Good
	E=Minimum	5=Excellent

I and E SUMMARY SECTION

USER DATA CODE	1=USE DATA 2=DO NOT USE	
DOLLAR/PERCENT CODE	1=PERCENT 2=DOLLARS	
POTENTIAL GROSS INCOME		
VACANCY/CREDIT LOSS		
ADDITIONAL INCOME		
EFF GROSS INCOME		
TOTAL EXPENSES		
NET OPERAT INCOME		
RENT RESTRICTED		

FirePrograms SOFTWARE
DEPENDABLE TECHNOLOGY • UNPARALLELED SERVICE

Incident Report: 190395

Basic Information

Incident Number	Date/Time	Exp #	Incident Type
190395	03/25/2019	0	114 - Chimney or flue fire, confined to chimney or flue

Times:

Dispatch/Alarm	Enroute	Arrival	Controlled	Last Unit Cleared
03/25/19 01:19:00	03/25/19 01:21:00	03/25/19 01:21:00		03/25/19 03:18:00

Location:
14 HOEFLER AVE, Ilion, NY 13357

Details

Alarms:
Shift: 1
Station:
District:
Township:
Census Tract:

Property Use:
700 - Manufacturing, processing

Haz Mat Release:

Mixed Use Property:

Detector Status:
U - Unknown

Estimated Dollar Value and Losses

	PRE-INCIDENT VALUES	LOSSES
Property	$250000	$0
Contents	$1000000	$1000

Incident Actions

86 - Investigate

51 - Ventilate

Responding Apparatus and Personnel

STATION ONLY

The Personnel listed below responded to a Station on this Incident but were never assigned to an Apparatus and were not On-Scene. They are added to the total Personnel Count in the "Other" category.

Personnel Responding to: STATION ONLY

Perritano, Marcus	Lieutenant
Conover, Michael	Deputy Chief (Retired)
Costello, Aaron	Career
Bowen, Dylan	Volunteer
1 Monahan	Chief
303 Hunt	Career
Pedersen, Jon	Volunteer
Pedersen, Thomas	Chief (Retired)
Stephens, Les	Volunteer
Greene, Senan	Volunteer
301 Boucher	Lieutenant
Dye, Keith	Volunteer
Roberts, Brandon	Career (Resigned)

Actions Taken by Apparatus

Apparatus: 118

Apparatus: 403

Apparatus: 119

Apparatus and Personnel Counts

	Suppression	EMS	Other
Apparatus	3	0	0
Personnel	0	0	0

Owner Person / Entity

Business Name: REMINGTON ARMS **Address:** 14 HOEFLER AVE, Ilion, NY 13357

Insurance Policies

Policy Type	Company Name	Policy Number

Authorization

Report Completed: 3/25/2019


Member Making Report: Conover, Michael

Member Making Report Assignment:

Officer In Charge: Conover, Michael

Officer In Charge Assignment:

Reviewed By: **Reviewed Date:**

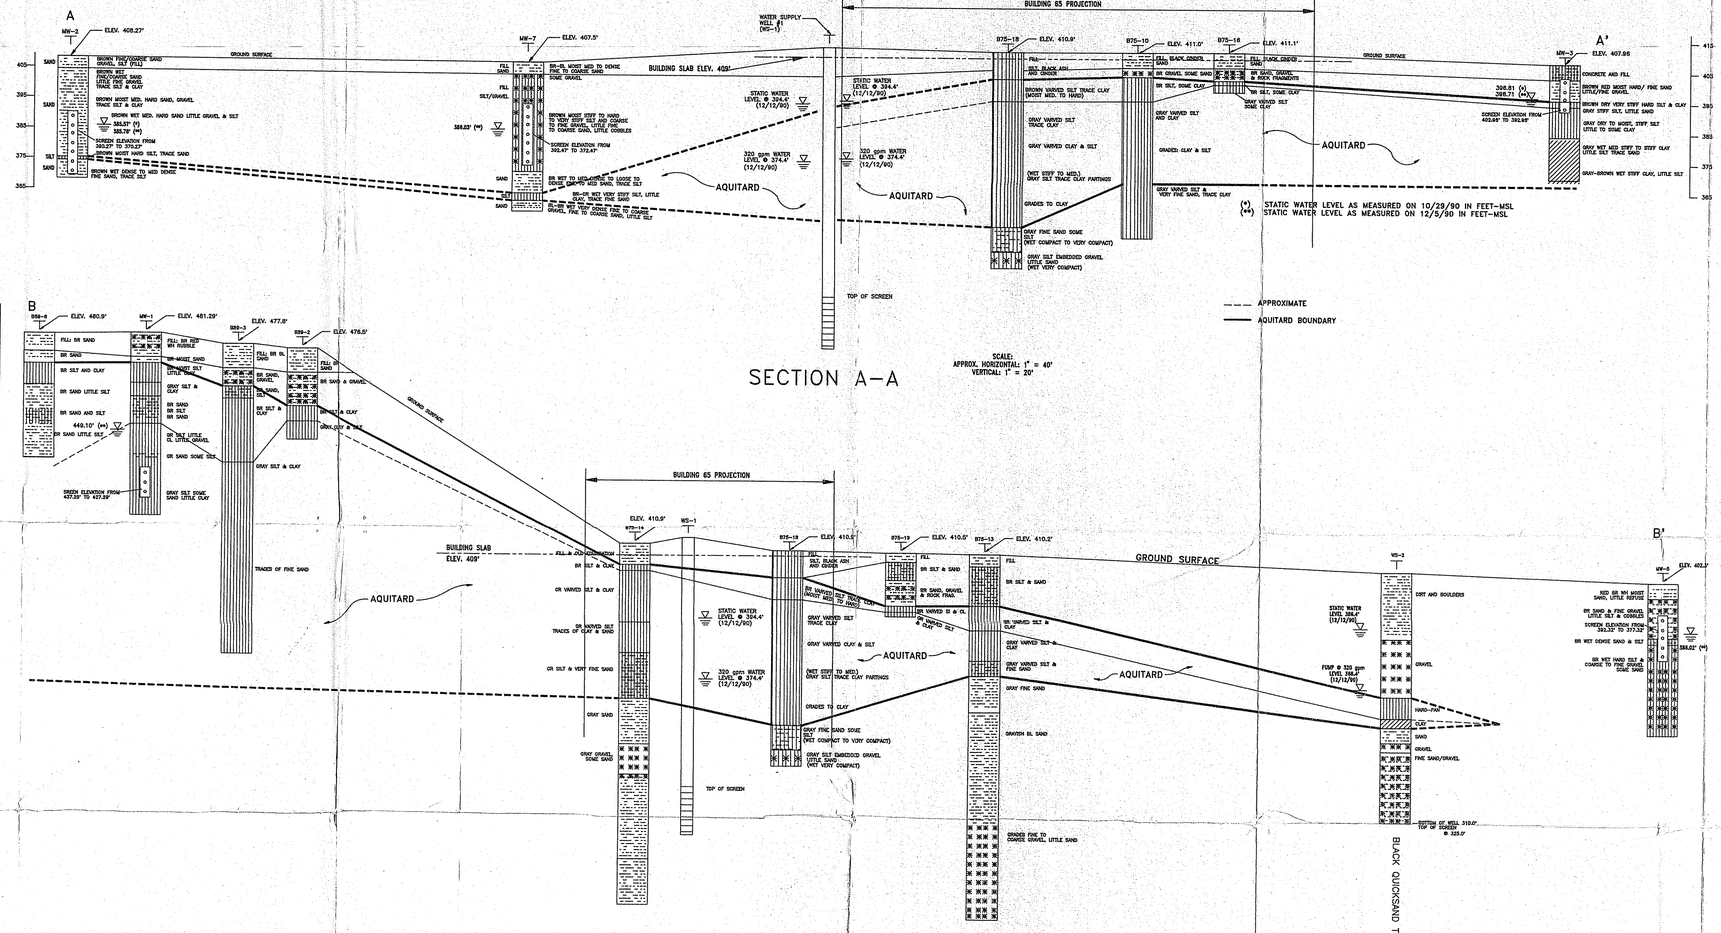

2148I-001-SB03-11B	REMINGTON ARMS COMPANY ILION, N.Y.
Drawing File: PLANPROF.DWG	
Drawing Date: 9/19/91 10/23/91	Dames & Moore, A Professional Limited Partnership, Atlanta, Georgia
	FIGURE 4 CROSS SECTIONS AND LOCATIONS
DESIGNED BY: MRW	APPROVED BY:
DRAWN BY: KEN	SUBMITTED BY:
CHECKED BY: FC	ACCEPTED BY:
SCALE: AS SHOWN	DRAWING 1 OF 1 · SHEET 1 OF 1

Post-it™ Fax Note 7671 | Date 6/15/00 | # of pages ▶ 2
To RAY, PILAR | From T. TYLER
Co./Dept. C.O. | Co. Utica,
Phone # | Phone # 315 793 2746
Fax # 5184858769 | Fax #


he low point is found by multiplying the trench length by .25 inches per foot, and adding that to the initial depth. Note that the trench length is generally around three feet less than the total zone length.

TABLE D-1

CONTAINMENT CAPACITY

Zone	Zone Dimensions	Max. No.* Of Drums	Total Volume of Containers (Maximum)	Total Containment Required	Actual Containment Available
1A	9'-0 x 12'-0	24	1320 Gal.	132 Gal.	148 Gal.
1B	8'-6 x 9'-4	16	880 Gal.	88 Gal.	152 Gal.
2	16'-10 x 9'-4	32	1760 Gal.	176 Gal.	247 Gal.
3A	16'-6 x 13'-4	48	2640 Gal.	264 Gal.	380 Gal.
3B	16'-6 x 13'-4	48	2640 Gal.	264 Gal.	380 Gal.
4	29'-0 x 13'-4	84	4620 Gal.	462 Gal.	645 Gal.
5	46'-8 x 9'-4	88	4800 Gal.	480 Gal.	660 Gal.

* Note: These capacities are based on rows of drums, two drums wide, with aisles between rows to facilitate inspection. Drums may be stacked two-drums high to achieve stated capacity. Refer also to floor plan Drawing DSB-3.

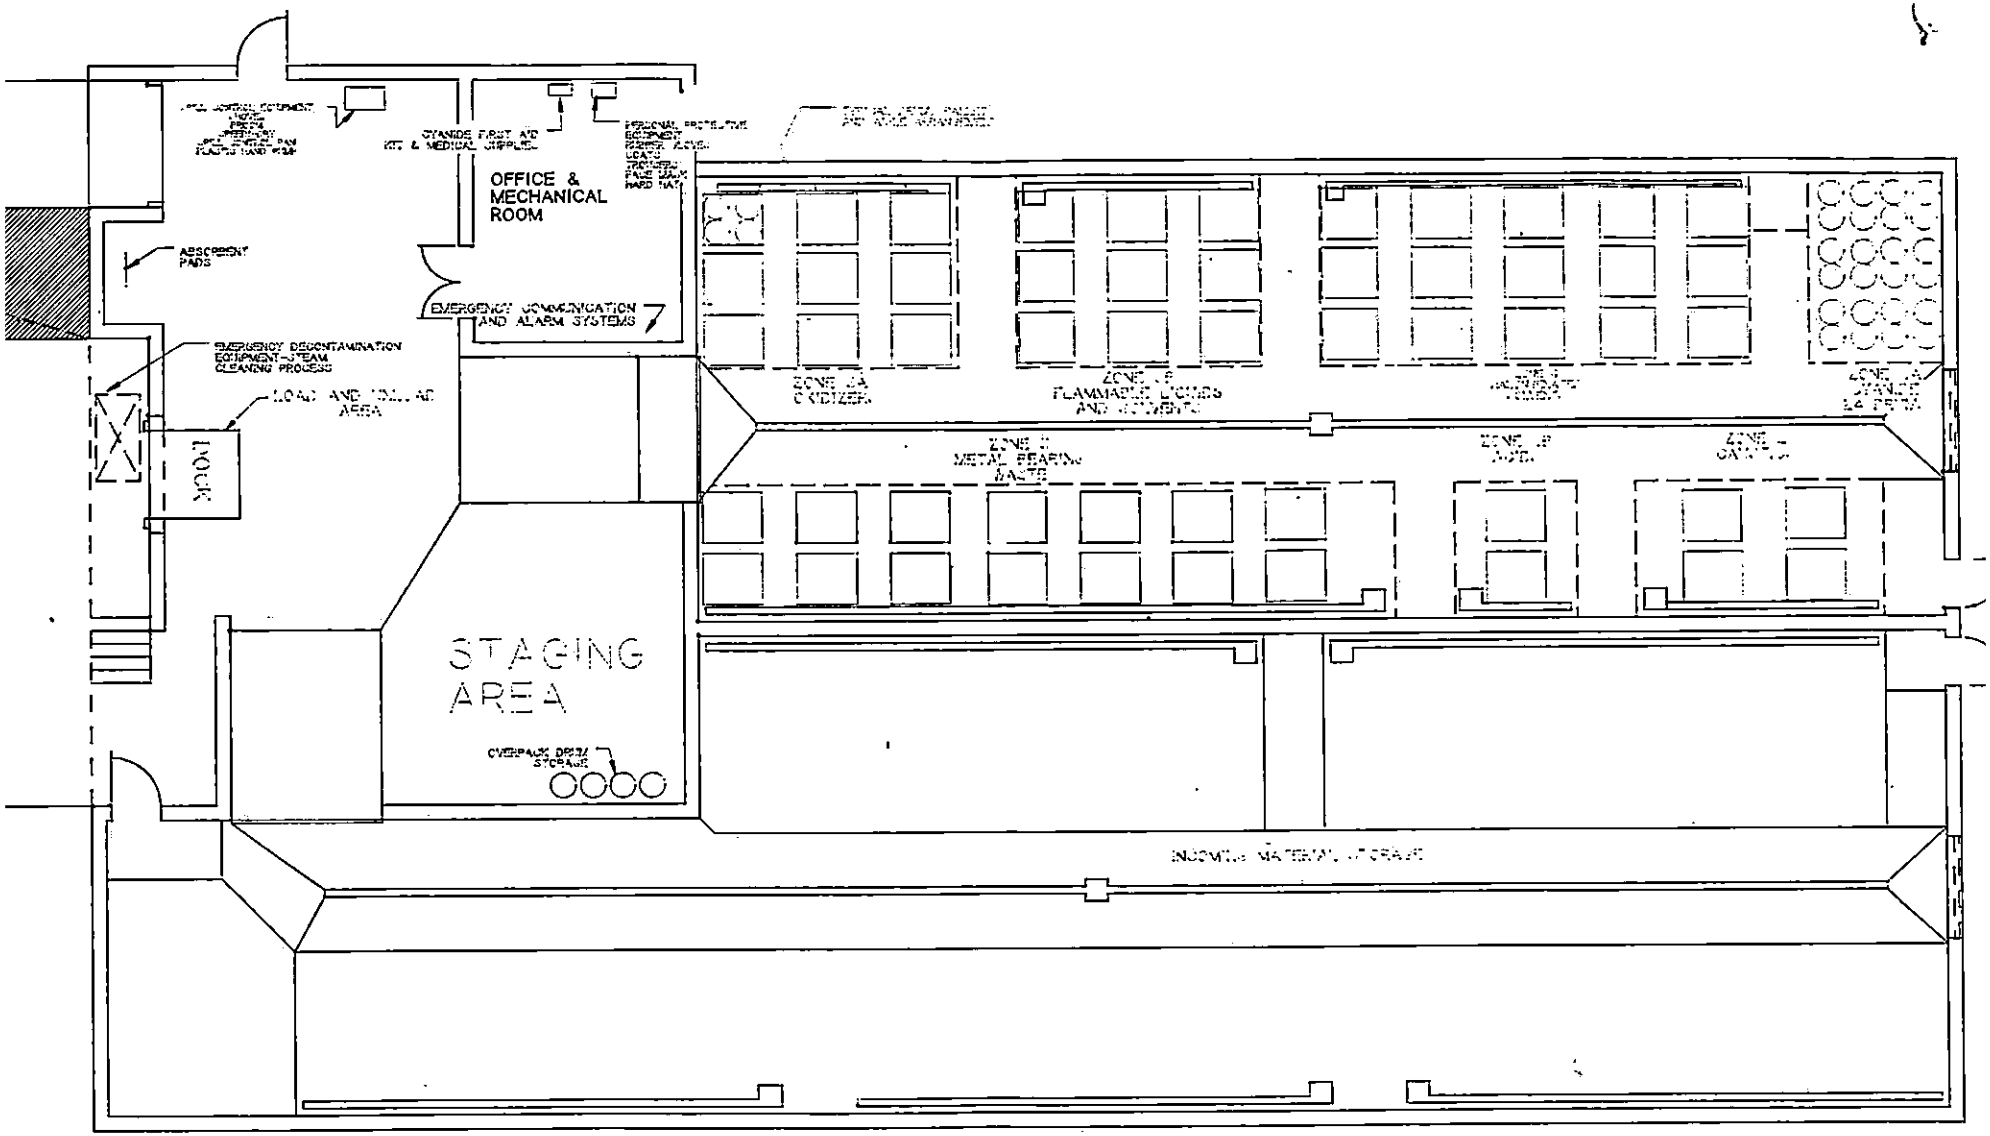

T.J.-10/89

FLOOR PLAN -BLDG. 79

NO SCALE

DSB-3
REV 10/89

TABLE F-1

INDEX OF HAZARDOUS WASTES

REMGTN WASTE NMBR.	WASTE CODE NMBR.	REMINGTON WASTE NAME	STORAGE GROUP
HW005	D002	Sodium Hydroxide Sludge	caustic
HW006	D001 } D002 }	High Temp Nitre Salt	oxidizer
HW010A	F003 } F005 } D008 }	Misc Wood Finishes and Paint Related Materials	flam/solvt
HW013	D001	Hot Rags	flammable
HW017	D001	Low Temp Nitre Salt	oxidizer
HW018	F001 } D007 }	Waste 1,1,1-TCA (from degreasing)	halo/solvt
HW031	D003	Cyanide contaminated Refuse	cyanide
HW040	F005	Solvent contaminated Rags	flam/solvt
HW102A	D008	Lead cont'd filters, PPE, etc	metals
HW105	D008	Lead cont'd range sand	metals
HW107	D008	Lead cont'd wads	metals
HW111	D008 } D005 } D003 }	Lead cont'd range cleanings	metals
HW113	D008	Lead cont'd conveyor belting	metals
HW114	D002 } D007 }	Chromic acid	acids
HW117	D008	Lead cont'd exhaust duct residue	metals
HW118	D005	Barium cont'd Powder Coat sludge	metals
HW119	D001	DeGreeze 500	flammable
HW120	D007	Waste Turco Cleaner	metals
HW121	D006	Cadmium cont'd Torit dust	metals

FILE:WSTLIST.DOC
REV: MAY 95

Each waste storage zone is delineated with bright flooring paint around the perimeter of each zone, and signs on the wall behind each zone to denote waste type and number of drums allowed. The following table indicates the wastes and volumes allowed in each zone:

Zone 1A	Cyanides	24 Drums Max
Zone 1B	Acids	16
Zone 2	Caustics	32
Zone 3A	Oxidizers	48
Zone 3B	Flammable liquids & solvents	48
Zone 4	Halogenated solvents	84
Zone 5	Metal bearing wastes	88

Additional managerial precautions are taken to avoid mixing of incompatible wastes. Each container is labeled to identify the contents as to family group. No mixing of groups in a drum is allowed. Once a container has been used for storage of a group, it can be used only for that group. Each waste has been analyzed to determine both its chemical and physical properties. Groups have been assigned based on similar characteristics. The DSF building incorporates a number of safety features, including high volume sprinklers, and a leak detection system. An elaborate floor system has been constructed to assure incompatible wastes are kept separate, even in spill situations, and all sources of heat and flame have been eliminated. Safe handling methods and special handling equipment are required. These and other features of the facility have been provided in an effort to comply fully with all regulatory requirements. Additional precautions to prevent reactions as required by 373-2.2(i)(2) are outlined in Sections F and G.

3. Solid Waste Management Units and Areas of Concern. The conditions of this Module apply to:

(a) All the SWMUs and AOCs listed in this Module individually or in combinations;

(b) Any additional SWMU(s) and AOCs identified during the course of groundwater monitoring, field investigations, environmental audits or other means as described in Module Condition C. below; and

(c) The following known SWMUs and AOCs located on-site and/or off-site:

1. Barrel Finishing Wastewater Collection System
2. Pickling and Cleaning Tanks Wastewater Collection
3. Brazing Wastewater Collection System
4. Black Oxide Wastewater Collection System
5. Building No. 78 Wastewater Collection System
6. Drum Washer Wastewater Collection System
7. Steam Cleaning Wastewater Collection System
8. Heat Treating Wastewater Collection System
9. Former Cyanide Heat Treat Wastewater Collection System
10. Former Building No. 46,84 Wood Dust Collection System
11. Former Building No. 85,86 Wood Dust Collection System
12. Carter Day Wood Dust Collection System
13. GFM Drip Collection System
14. Water Curtain Collection System
15. Wood Products Waste Collection Area
16. Building No. 65 FMS Coolant and Chip Collection System
17. Building No. 60 FMS Coolant and Chip Collection System
18. Rotoclones
19. Donaldson Filtration Unit
20. Abcor Oil/Water Filtratiuon Unit
21. Arms Testing Water Filtering Tank
22. Arms Testing Air Filtering System
23. Cyanide Neutralization System
24. Former Cyanide Neutralization System

25. Process Sewer System
26. Wastewater Pretreatment Plant
27. WPP Emergency Storage Tank
28. WPP Oil Storage Tank
29. Stormwater Sewer System
30. Floor Trenches
31. Cyanide Floor Trench System
32. Freon Degreasers
33. Vapor Degreasers
34. Former Hazardous Waste Storage Area
35. Hazardous Waste Storage Building
36. Former PCB Storage Area
37. Steel Chip Storage and Shipping Area
38. Arms Testing Satellite Accumulation Areas
39. Raw Material Storage Area (AOC F)
40. Building No. 49-1 Oil Storage Tank
41. Former Toluene Tank Location (AOC J)
42. Used Oil Tank and Containment SYstem
43. Oil Spill (AOC G)
44. Ethylene Glycol Spill (AOC H)
45. Ammonia Release (AOC I)
46. Heat Exchanger Oil Spill (AOC B)
47. Sodium Hydroxide Spill (AOC D)
48. Industrial Waste Dumpster
49. Powerhouse Boilers
50. Steel Containment Trays (AOC A)
51. Cyanide Drum Washer System
52. Refuse Loading Shute
53. Pumper Trucks (AOC E)
54. Solvent Recovery Distillation Units
55. Tanker Unloading Area
56. Inactive Stock Presses Cooling Towers
57. Building No. 65 Oil Contamination Area (AOC C)

B. STANDARD CONDITIONS FOR CORRECTIVE ACTION

1. Work Plans. All work plans submitted pursuant to this Module shall include:

   (a) Quality Assurance/Quality Control protocols to ensure that data generated is valid and supported by documented procedures;

   (b) Other plans, specifications and protocols, as applicable;

DuPont Engineering
Barley Mill Plaza - Bldg. 27
Lancaster Pike & Rte. 141
Wilmington, DE 19805

F56

DuPont Engineering

July 23, 1998

7-29-98

Mr. J. Joseph Homburger
Deputy Regional Permit Administrator
New York State Department of
Environmental Conservation
Region 6—Utica
207 Genesee Street
Utica, New York 13501-2885

[redacted]

ANNUAL GROUNDWATER MONITORING PROGRAM REPORT
Remington Arms Company, Inc.
EPA ID No. NYD002240638; DEC ID No. 6-2128-0034/00001-0
Ilion (V), Herkimer County

Dear Mr. Homburger,

On behalf of the Remington Arms Company (Remington), DuPont Corporate Remediation Group has prepared this letter report, for the sitewide groundwater monitoring program at the Remington Ilion, New York manufacturing facility, as required by the New York State Department of Environmental Conservation (NYSDEC). The annual monitoring program was established in accordance with monitoring program requirements, as set forth in NYSDEC correspondence of August 8, 1995 (Homburger to Firman) and subsequent NYSDEC correspondence dated July 31, 1997 (Wertz to Firman).

The 1998 annual groundwater monitoring event was initiated and completed at the Remington Ilion facility on May 14, 1998. The sampling event was conducted by Mr. James Scerra of Specialized Environmental Monitoring (SEM), under subcontract to American Environmental Network Laboratories Inc., (AEN) the designated analytical laboratory. Field activities were performed in accordance with the previously agreed upon scope and procedures, and included quantitative turbidity measurements, the delay of sample collection for one hour following well purging, and the collection of both filtered and unfiltered metals samples, per NYSDEC correspondence of September 18, 1996. After depth-to-water measurements were collected at the five semiannual program monitor wells (MW-4, MW-5, MW-6, MW-7 and MW-11), these wells were purged and sampled in accordance with established monitoring program requirements.

Printed on Recycled Paper

Groundwater Elevations

Semiannual depth-to-water measurements were collected from all of the site monitor wells (MW-1 through MW-13) on November 13, 1997, and again on May 14, 1998 using a standard electrical conductivity water-level indicator. The water-level measurement data from both November 1997 and May 1998 are presented in Table 1. Sitewide groundwater elevations for November 1997 are posted and contoured on Figure 1. Sitewide groundwater elevations for May 1998 are posted and contoured on Figure 2.

The available data indicate that water-levels rose approximately 1.5 feet between November 1997 and May, 1998. The recent water-level data is consistent with historical monitoring data, and shows similar flow trends.

Groundwater in the shallow (perched) zone flows northeastward beneath the main portion of the plant, generally following topography. The flow gradient decreases significantly in the flat northeastern portion of the plant. Because the clay/silt aquitard pinches out in the vicinity of wells MW-11 and MW-2, the lower flow zone is unconfined in this area. The approximate clay/silt aquitard limits are shown on Figures 1 and 2 and was obtained from the September 2, 1992 *Report for Remington Arms; Primary Aquifer Groundwater Flow Model; Revision 1*, by Dames & Moore. Consequently, water-levels in this northeastern portion of the plant are impacted by pumping of site water-supply wells (WS-1, WS-2 and WS-3), which draw water from the lower flow zone. The zone of influence (drawdown or cone of depression) created by operation of the water-supply wells may extend northeastward as far as the Clark Street plant perimeter. The zone of influence created by the site water-supply wells was previously documented in the September 2, 1992 *Report for Remington Arms; Primary Aquifer Groundwater Flow Model; Revision 1*, by Dames & Moore, which modeled the lower flow zone as an unconfined aquifer. The model indicated that flow capture would be attained with supply well pumpage, even if well WS-2 were inoperational. A copy of the model is included as Figure 3. The current flow data is in agreement with the 1992 report findings. Furthermore, although not necessarily well illustrated by the use of a 10-foot contour interval, similar groundwater flow trends have been demonstrated throughout the past three years of water-level monitoring at the Remington facility.

Sampling Procedure

Following depth-to-water measurements, annual monitoring program wells were evacuated of stagnant water by means of a mechanical, lever-operated Waterra pump, which operates by inertial lift, or by mechanical bailing. Three well volumes of water were purged from each well. Field parameters (i.e., temperature, pH, specific conductance and turbidity) were measured prior to sample collection. The field observation log for May 14, 1998 is included as Attachment 1.

No unusual field observations were reported during the May 1998 sampling event, however several wells were noted as needing minor repairs, (concrete around well box, replace PVC plugs). These wells will be repaired by licensed well driller in the near future. Purge water was collected in 55-gallon drums that were subsequently delivered to the on-site wastewater pretreatment plant for treatment and disposal.

The turbidity levels recorded for samples collected in May 1998 are shown in the attached field observation logs. Turbidity levels are still elevated above 50 NTUs at all of the semiannual monitoring program wells, exceeding 200 NTUs at wells MW-4, MW-5, and MW-11, indicating the presence of fine-grained particulate matter in groundwater. Because the particulate matter tends to dissolve in solution when samples are preserved with acid, analytical data from unfiltered metals samples alone may represent an overestimation of the metals content of the groundwater.

As required by the established semiannual monitoring program, groundwater samples were collected from wells MW-4, MW-5, MW-6, MW-7, and MW-11 for analysis of priority pollutant (PP) volatile organic constituents (VOCs) and PP metals (total) except mercury. Mercury was removed from the monitoring program and agreed upon in the July 31, 1997 NYSDCE correspondence. In addition, PP filtered metals samples were analyzed, as previously recommended. The samples were shipped under chain-of-custody control to the AEN, Inc., Monroe, Connecticut laboratory for analyses. PP VOCs were analyzed by purge and trap gas chromatography/mass spectrometry (GC/MS), in accordance with Environmental Protection Agency (EPA) SW-846 method 8260A guidance. Metals were analyzed by simultaneous inductively coupled argon plasma (ICAP) spectroscopy, in accordance with EPA SW-846 methods 3010A and 6010A. The laboratory reported all zinc results as estimated concentrations because of the presence of interference. The analytical laboratory report is included as Attachment 2.

A sheen with a strong petroleum odor was detected in well MW-6 in May 1997 and 1998. In November 1997 product was measured at 0.02 feet in well MW-6. The field log for MW-6 for May 1998 indicates that there was "no free product" detected in the well. The sheen and intermittent product measurements are likely attributable to historic operations at the former BP service station on the corner of Catherine Street and Main Street, rather than sitewide manufacturing operations. As previously recommended, this well has been added to the monitoring program for spill 9506245, overseen by the NYSDEC Division of Spills Management.

Analytical Results—VOCs

Table 2 summarizes the VOCs that were detected in samples collected during the May 1998 sampling event. Data from previous sampling events, dating back to the May 1995 RCRA Facility Assessment Site Visit (RFA-SV), are included for comparison.

Current VOC analytical data is consistent with previous groundwater sampling results. This data supports the previous conclusion that VOC concentrations are not significant at the Remington Ilion facility for the following reasons:

- Only estimated VOC concentrations (J values) were detected in groundwater samples collected from perimeter monitor wells MW-4 , MW-5, or MW-6.
- Trichloroethene was detected in the groundwater sample from well MW-11 (5 µg/l), a concentration equal to the water quality standard of 5 µg/l, but lower than previous results. Total 1,2-dichloroethene levels in MW-11 dropped to below the water quality

standard of 5 µg/l in May 1997 and was again below the water quality standard in May of 1998.

- Trichloroethene and total 1,2-dichloroethene were detected in the groundwater sample from well MW-7 at concentrations slightly exceeding water quality standards, but below concentrations detected in the prior three sampling events indicating a downward trend.

- Trichloroethene was detected in the groundwater sample from well MW-7 at a concentration of 6 parts per billion (ppb), slightly exceededing the Federal Maximum Concentration Level (MCLs) of 5 ppb. This was the only VOC detected above the Fedeal MCLs for this sampling event.

Analytical Results—Inorganic Constituents

Table 3 summarizes the detection's of PP metals (total) in samples collected during the May 1998 sampling event. Results from previous sampling events, dating back to the May 1995 RFA-SV, are included for comparison. Table 4 summarizes the filtered metal results from the May 1998 sampling event.

Total metal concentrations in samples collected during May 1998 were generally consistent with levels observed during the preceding sampling events. In the filtered samples, the metals were either undetected or detected at trace levels.

- Turbidity levels remain elevated in samples collected in May 1998 (see Attachment 1), indicating the presence of suspended colloidal matter. Therefore, both filtered and unfiltered data should be considered in evaluating the distribution of metals in groundwater throughout the site.

- Arsenic concentrations in unfiltered groundwater samples from monitor wells MW-4, MW-5, MW-7, and MW-11 were elevated above the New York State Ambient Water Quality Standards (AWQS) in May 1998. However, arsenic was present at only a trace level in the filtered groundwater samples from wells MW-4, MW-5, MW-7, MW-6 and MW-11.

- Antimony concentrations in unfiltered groundwater samples from monitor wells MW-5, and MW-11 were elevated above the AWQS in May 1998. Antimony was also present in the filtered groundwater samples from wells MW-4, MW-5, MW-6 and MW-11.

- Lead concentrations were elevated above the AWQS in unfiltered groundwater samples from monitor wells MW-4, MW-5, MW-6 and MW-11 in May 1997 and 1998. However, lead was detected only at a trace level in the filtered groundwater samples in MW-4, MW-5, and MW-6, in May of 1998.

- Zinc concentrations were elevated above the AWQS in unfiltered groundwater samples from monitor wells MW-4 and MW-5. All zinc concentrations both filtered and unfiltered were reported by the laboratory as estimated concentrations because of the presence of interference. All filtered samples zinc concentrations increased significantly from previous sampling events, with the concentrations below the AWQS. The May 1998 filtered zinc data may be questionable.

Concentration trends

Line graphs were prepared for several of the identified constituents of concern, to evaluate concentration trends over the course of time, as compared with respective AWQSs. Constituents evaluated include: total VOCs; 1,2-dichloroethene; trichloroethene; total lead, dissolved lead, total arsenic, dissolved arsenic, total chromium, dissolved chromium, total zinc and dissolved zinc. The graphs are included in Attachment 3.

The total VOCs chart shows that the combined total VOC concentration in site groundwater has consistently remained below the AWQS of 100 µg/l (for total organic chemicals) throughout the past three years of monitoring. The concentration trend charts for VOCs indicate a downward trend for all detected VOCs since 1996. Samples from wells MW-7 and MW-11 have shown slightly elevated levels of the VOCs trichloroethene and 1,2-dichloroethene. However, these constituents were either undetected or reported as "J" values (1 ppb) in down gradient perimeter wells MW-4, MW-5, and MW-6.

The metals trend charts indicate that the metals detected in the groundwater samples are consistent with previous sampling events, with the exception of filtered zinc. All zinc concentrations both filtererd and unfiltered were reported by the laboratory as estimated concentrations because of the presence of interference. The filtered zinc data increased significantly from previous sampling events indicating that the May 1998 filtered zinc data may be questionable.

Conclusion

The concentration charts for VOCs indicate a downward trend for all detected VOCs since 1996. This downward trend suggests that natural atttenuation of low level VOCs may be occurring at this site. Total metal concentrations were consistent with the levels observed during the previous semiannual groundwater monitoring event, and substantially below levels observed in May 1996. Although some metal constituents remain slightly elevated above their AWQSs, the elevated total metal concentrations appear to be a function of sample turbidity. Because sample turbidity could not be reduced below 50 NTUs using the established sampling procedure, it is reasonable to consider both filtered and unfiltered results in evaluating the metal constituent levels in groundwater at the site. Filtered groundwater sample results indicate the presence of only trace levels of metals in the dissolved phase. Remington proposes to perform well re-development of

wells MW-4, MW-5, MW-6, MW-7, and MW-11 in an attempt to reduce the turbidity associated with these wells.

Groundwater contours show similar flow patterns throughout the past three years of monitoring. Groundwater flows east-northeastward beneath the main portion of the plant, with the flow gradient decreasing where the topography flattens, in the middle of the site. The pumpage of the site water supply wells creates a localized inward gradient along the Clark Street perimeter of the site in the unconfined aquifer, as demonstrated in the Dames and Moore groundwater flow model included as Figure 3. Remington also proposes to collect water level data from water supply wells 1, 2, and 3 in an attempt to better define the groundwater cone of depression created by the pumping of these wells.

If you have any questions or concerns, please contact me at (302) 992-6960 or Mr. Bruce Firman, Remington environmental coordinator, at (315) 895-3258.

Sincerely,

FOR


William B. Pew
Project Director

WBP:bb
Enclosures

cc: R. Pilar, NYSDEC
C. Weil, NYSDEC
B. Wertz, NYSDEC
B. Firman, Remington Arms
File RI72180700


RECEIVED
JUL 27 1998
NYS Dept. of Environmental Conservation
Region 6 - Utica


FIGURE

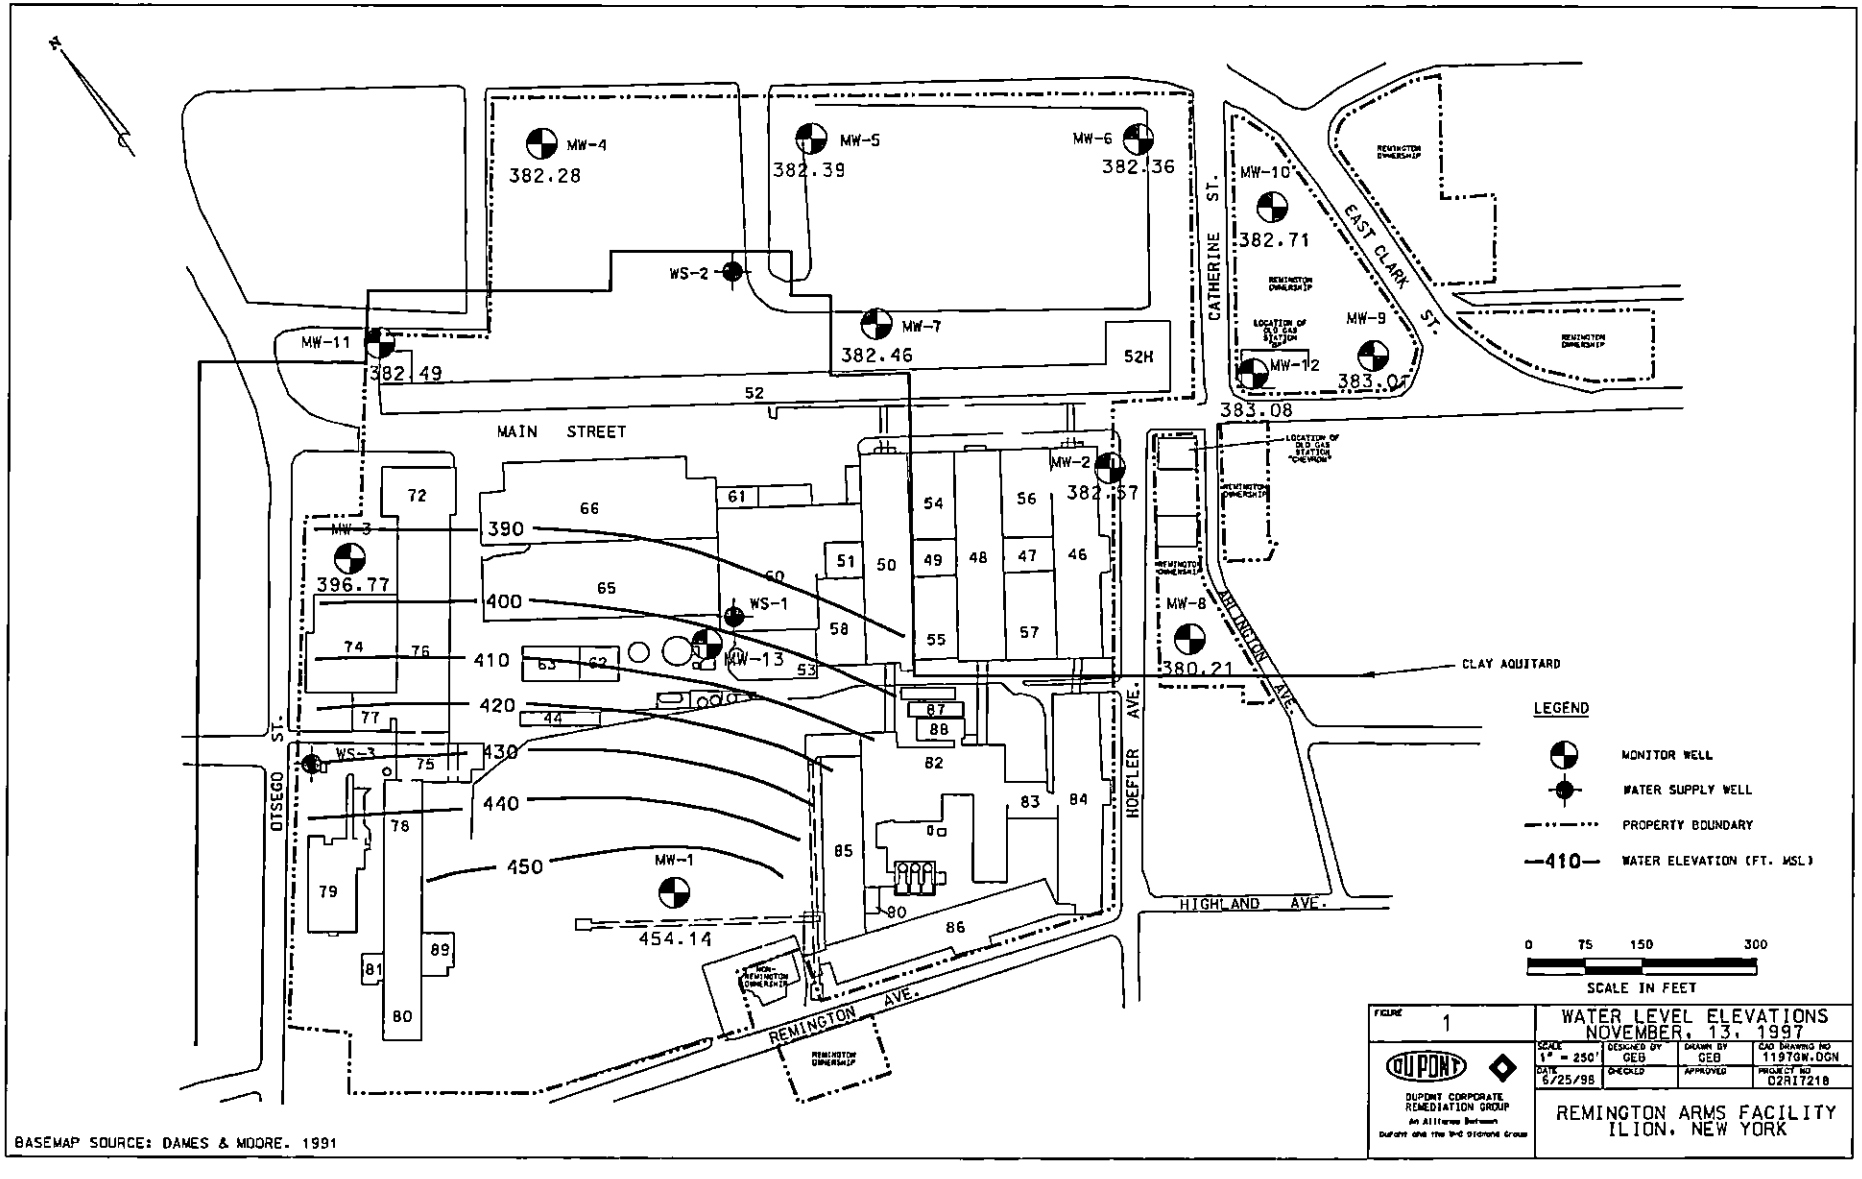

BASEMAP SOURCE: DAMES & MOORE, 1991

FIGURE 1	WATER LEVEL ELEVATIONS NOVEMBER, 13, 1997		
DUPONT CORPORATE REMEDIATION GROUP	SCALE 1" = 250'	DESIGNED BY GEB	DRAWN BY GEB
	DATE 6/25/98	CHECKED	APPROVED
	CAD DRAWING NO 1197GW.DGN	PROJECT NO 02R17218	
	REMINGTON ARMS FACILITY ILION, NEW YORK		

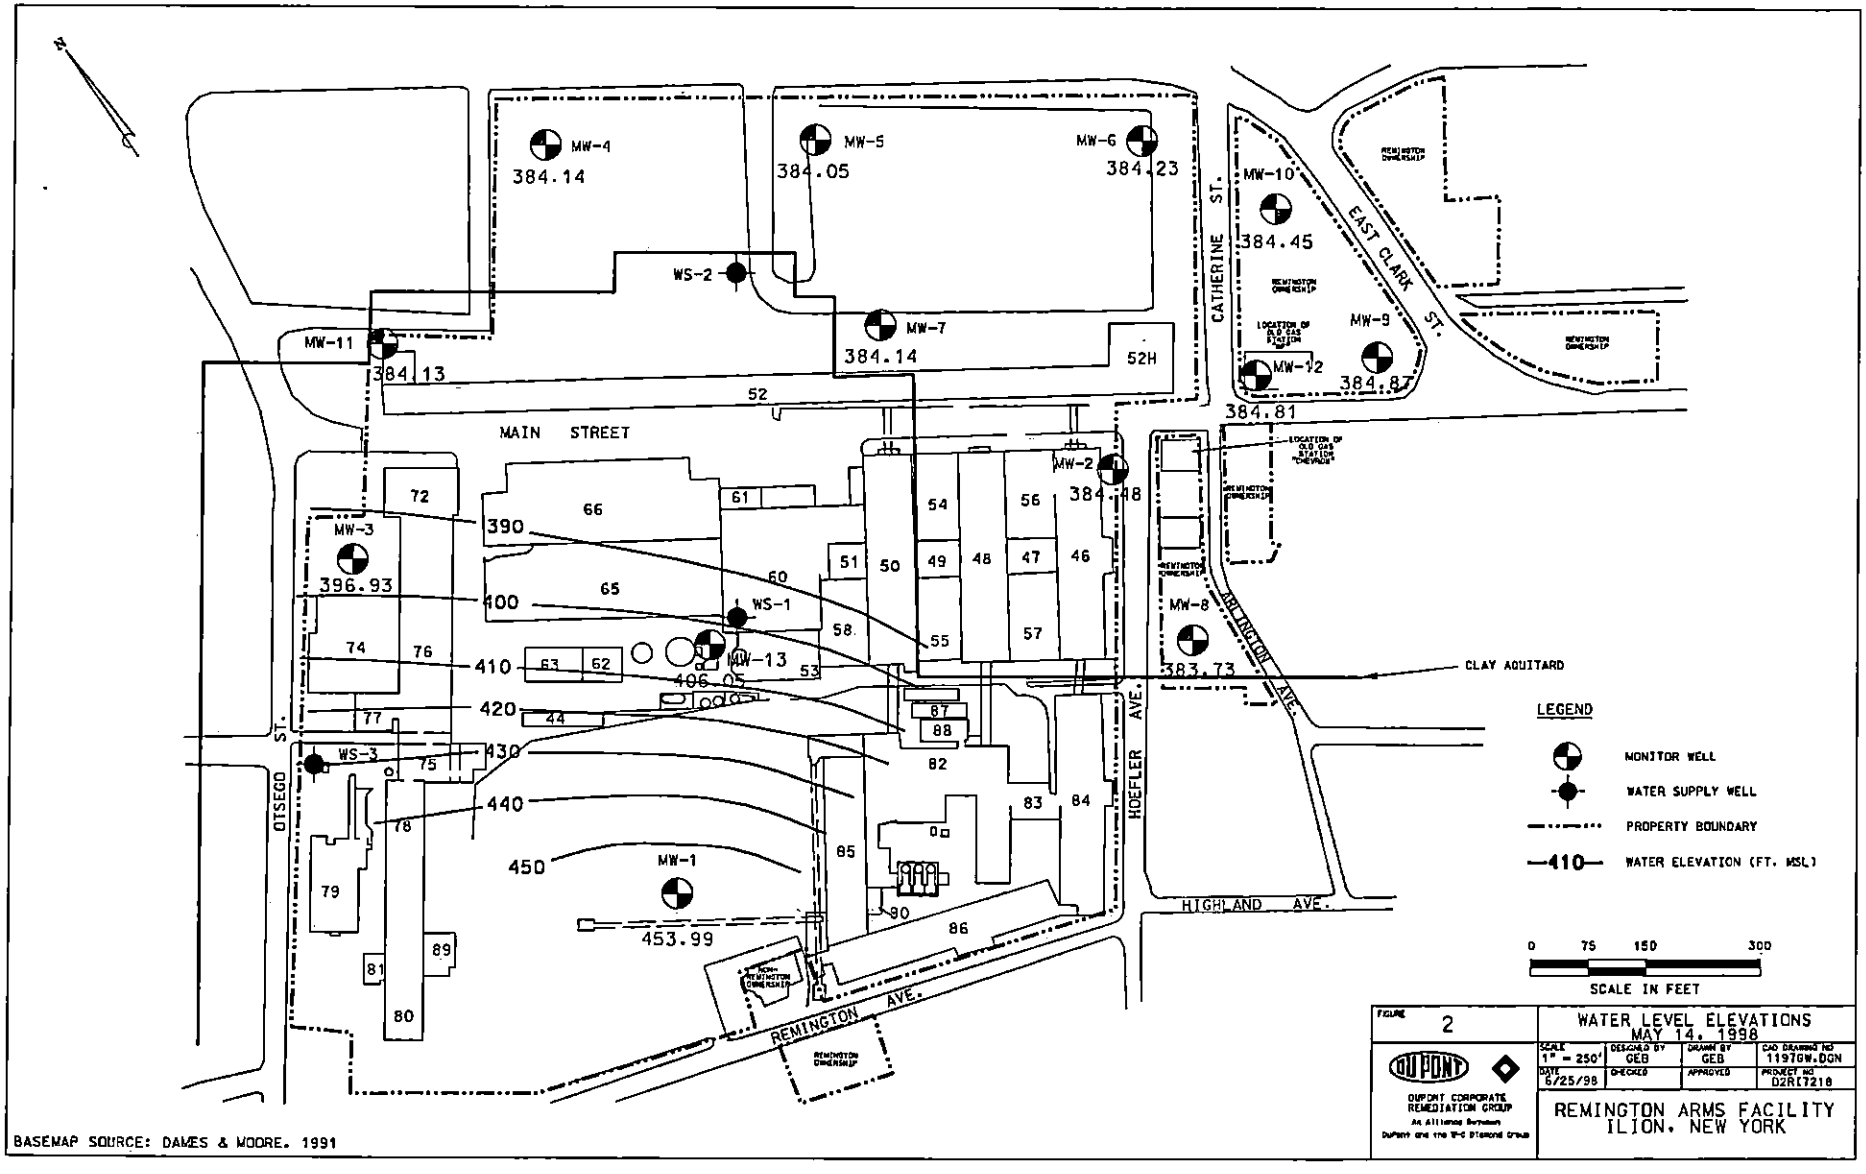
MW-4
384.14
MW-5
384.05
MW-6
384.23
MW-10
384.45
MW-11
384.13
WS-2
MW-7
384.14
52H
CATHERINE ST.
EAST CLARK ST.
MW-9
MW-12
384.87
384.81
MAIN STREET
MW-2
384.18
MW-3
396.93
WS-1
MW-13
406.05
MW-8
383.73
CLAY AQUITARD
WS-3
MW-1
453.99
OTSEGO ST.
HOEFLER AVE.
REMINGTON AVE.
HIGHLAND AVE.
LEGEND
MONITOR WELL
WATER SUPPLY WELL
PROPERTY BOUNDARY
410 WATER ELEVATION (FT. MSL)
0 75 150 300
SCALE IN FEET
BASEMAP SOURCE: DAMES & MOORE, 1991
FIGURE 2
WATER LEVEL ELEVATIONS MAY 14, 1998
SCALE 1" = 250'
DESIGNED BY GEB
DRAWN BY GEB
CAD DRAWING NO 1197GW.DGN
DATE 6/25/98
CHECKED
APPROVED
PROJECT NO D2R(7218
DUPONT CORPORATE REMEDIATION GROUP
REMINGTON ARMS FACILITY
ILION, NEW YORK

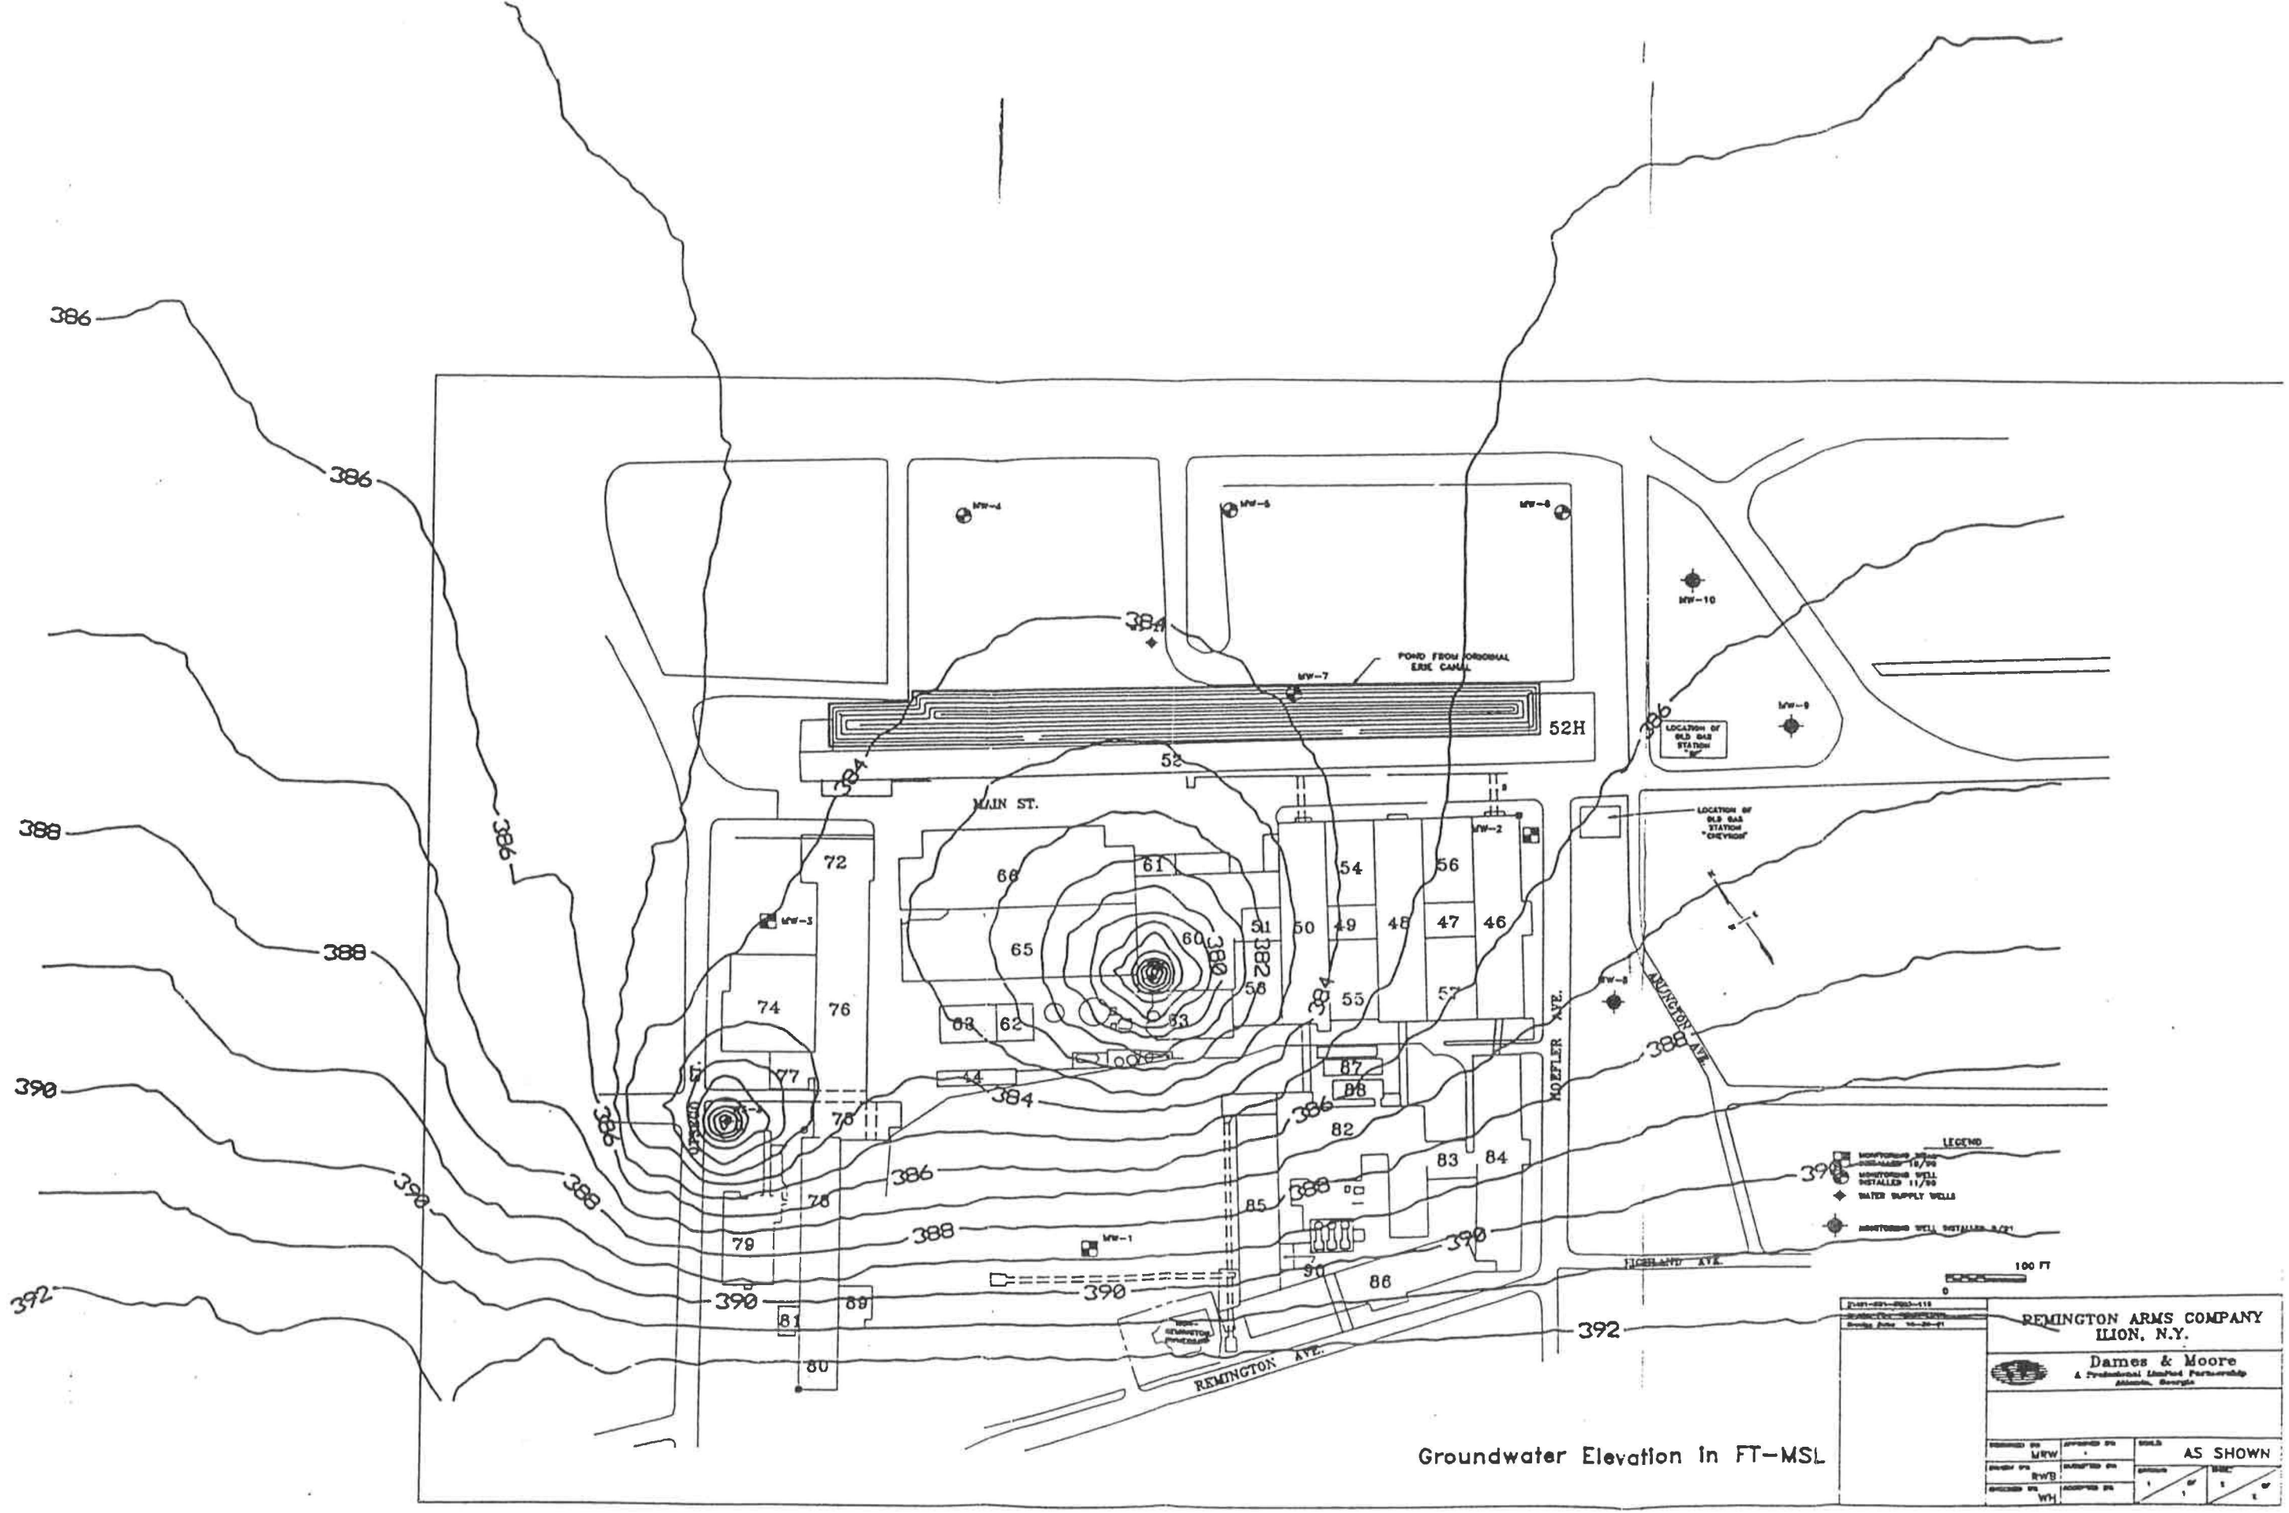

Groundwater Elevation in FT-MSL

FIGURE 3

MODFLOW GENERATED CONTOURS
W/ PUMPS WS-1 AND -3 ON

TABLES

Table 1

GROUNDWATER ELEVATIONS[1]
Remington Arms Facility

	MW-1	MW-2	MW-3	MW-4	MW-5	MW-6	MW-7	MW-8	MW-9	MW-10	MW-11	MW-12	MW-13
Top of Flush-Mount Casing Elevation	481.29	408.27	407.96	400.35	402.32	405.13	407.47	410.82	403.38	406.03	405.37	405.11	408.92
Depth to top of PVC from Top of Flush Mount (ft)	0.35	0.26	0.27	0.19	0.40	0.16	0.36	0.30	0.28	0.32	0.40	0.28	0.19
Reference Point Elevation[2]	480.94	408.01	407.69	400.16	401.92	404.97	407.11	410.52	403.10	405.71	404.97	404.83	408.73
Top of Screen Elevation	437.29	390.27	402.96	390.35	392.32	390.13	392.47	380.92	395.88	387.33	390.37	391.11	407.40
Screen Length (ft)	10.00	20.00	10.00	15.00	15.00	20.00	20.00	10.00	20.00	10.00	20.00	20.00	5.50
Depth to Water (5/17/95)	23.90	25.23	10.91	17.52	19.41	22.39	24.51	29.30	19.71	22.63	22.40	21.31	NM
Depth to Water (11/27/95)	25.90	22.71	10.92	15.11	16.69	19.92	22.01	26.08	17.50	20.53	19.74	19.43	NM
Depth to Water (5/20/96)	26.35	23.20	10.79	15.76	17.48	20.50	22.55	27.22	17.30	20.80	23.30	19.65	NM
Depth to Water (11/19/96)	25.95	23.20	10.93	12.71*	17.30	20.28	22.53	26.37	17.96	20.89	20.26	19.76	NM
Depth to Water (5/21/97)	NM	NM	NM	15.87	17.55	20.48	22.71	NM	NM	NM	20.55	NM	NM
Depth to Water (7/8/97)	26.85	22.66	11.00	14.92	17.08	20.03	22.14	26.05	17.58	20.48	19.99	19.27	2.31
Depth to Water (11/13/97)	26.80	25.44	10.92	17.88	19.53	22.61	24.65	30.31	20.09	23.00	22.48	21.75	NM
Depth to Water (5/14/98)	26.95	23.53	10.76	16.02	17.87	20.74	22.97	26.79	18.23	21.26	20.84	20.02	2.68
Groundwater Elevation (5/17/95)	457.04	382.78	396.78	382.64	382.51	382.58	382.60	381.22	383.39	383.08	382.57	383.50	NM
Groundwater Elevation (11/27/95)	455.04	385.30	396.77	385.05	385.23	385.05	385.10	384.44	385.60	385.18	385.30	385.40	NM
Groundwater Elevation (5/20/96)	454.59	384.81	396.90	384.40	384.44	384.47	384.56	383.30	385.80	384.91	381.67	385.18	NM
Groundwater Elevation (11/19/96)	454.99	384.81	396.76	387.45*	384.62	384.69	384.58	384.15	385.14	384.82	384.71	385.07	NM
Groundwater Elevation (5/21/97)	NM	NM	NM	384.29	384.37	384.49	384.40	NM	NM	NM	384.42	NM	NM
Groundwater Elevation (7/8/97)	454.09	385.35	396.69	385.24	384.84	384.94	384.97	384.47	385.52	385.23	384.98	385.56	406.42
Groundwater Elevation (11/13/97)	454.14	382.57	396.77	382.28	382.39	382.36	382.46	380.21	383.01	382.71	382.49	383.08	NM
Groundwater Elevation (5/14/98)	453.99	384.48	396.93	384.14	384.05	384.23	384.14	383.73	384.87	384.45	384.13	384.81	406.05

NM = Not Measured

[1] All elevations are given with respect to mean sea level datum.

[2] Reference elevation is top of PVC riser.

[3] Well MW-13 was installed 3/10/97

* = Anomalous Value

Table 2

ANNUAL GROUNDWATER MONITORING RESULTS

Priority Pollutant Volatile Organic Constituents (µg/l)[1]

Parameter	New York State Ambient Water Quality Standards	Federal MCLs	MW-4					MW-5					MW-6				
			(11/27/95)	(5/21/96)	(11/19/96)	(6/21/97)	(5/14/98)	(11/27/95)	(5/21/96)	(11/19/96)	(5/21/97)	(5/14/98)	(11/27/95)	(5/21/96)	(11/19/96)	(5/21/97)	(5/14/98)
Methylene chloride	5	5	ND (5)	ND (5)	ND (5)	ND (5)	1(J)	ND (5)	ND (5)	ND (5)	ND (5)	1(J)	ND (5)	18 J, N	2J	ND (5)	ND (5)
1,2-dichloroethene (total)	5	70	ND(5)	ND (5)	ND (5)	ND (5)	ND (5)	ND(5)	ND (5)	ND (5)	ND (5)	ND (5)	ND(5)	ND (50)	ND(5)	ND(5)	ND(5)
Chloroform	7	100	ND(5)	ND (5)	ND (5)	ND (5)	ND (5)	ND(5)	ND (5)	ND (5)	ND (5)	ND (5)	ND(5)	ND (50)	ND (5)	ND (5)	ND (5)
Trichloroethene	5	5	ND(5)	ND (5)	ND (5)	ND (5)	ND (5)	ND(5)	ND (5)	ND (5)	ND (5)	ND (5)	ND(5)	ND (50)	ND (5)	ND (5)	ND (5)
Vinyl Chloride	2	2	ND(10)	ND(10)	ND(10)	ND(10)	ND(10)	ND(10)	ND(10)	ND(10)	ND(10)	ND(10)	ND(10)	ND(100)	ND(10)	ND(10)	ND(10)
Total Volatile Organic Constituents	100	---	ND	ND	ND	ND	1	ND	ND	ND	ND	1	ND	18	2	ND	ND

[1] Volatile organics were analyzed by purge and trap GC/MS, using guidance provided by USEPA Method 8240A.
ND(5) = Indicates analyte result less than instrument detection limit. Number in parentheses is detection limit.
J = Indicates analyte result between instrument detection limit and method detection limit.
--- = Limit not established.
N = Indicates that this constituent was detected in one of the method blanks from this group of samples.

Table 2

ANNUAL GROUNDWATER MONITORING RESULTS

Priority Pollutant Volatile Organic Constituents (µg/l)[1]

	New York State Ambient Water Quality	Federal	MW-7					MW-11						Trip Blank			
Parameter	Standards	MCLs	(11/27/95)	(5/21/96)	(11/19/96)	(5/21/97)	(5/14/98)	(5/17/95)	(11/27/95)	(5/21/96)	(11/19/96)	(5/21/97)	(5/14/98)	(5/21/96)	(11/19/96)	(5/21/97)	(5/14/98)
Methylene chloride	5	5	ND (5)	ND (5)	2J	ND (5)	0.8(J)		ND (5)	2J, N	ND (5)	1(J)	2(J)	ND (5)	0.9J	0.9J	1(J)
1,2-dichloroethene (total)	5	70	ND(5)	14	16	10	6	4 J	6	4J	6	3(J)	3(J)	ND(5)	ND(5)	ND(5)	ND(5)
Chloroform	7	100	ND(5)	ND (5)	ND (5)	ND (5)	ND(5)	2 J	2 J	ND (5)	ND (5)	ND (5)	ND(5)	ND(5)	ND (5)	ND (5)	ND (5)
Trichloroethene	5	5	ND(5)	25	29	21	6	10	9	7	10	7	5	ND(5)	ND(5)	ND(5)	ND(5)
Vinyl Chloride	2	2	ND(10)	ND(10)	1J	ND(10)	ND(10)		ND(10)	ND(10)	ND(10)	ND(10)	ND(10)	ND(10)	ND(10)	ND(10)	ND(10)
Total Volatile Organic Constituents	100	---	ND	39	48	31	12.8	16	17	13	16	10	10	ND	0.9	0.9	1

[1] Volatile organics were analyzed by purge and trap GC/MS, using guidance provided by USEPA Method 8240A.

ND(5) = Indicates analyte result less than instrument detection limit. Number in parentheses is detection limit.

J = Indicates analyte result between instrument detection limit and method detection limit.

--- = Limit not established.

N = Indicates that this constituent was detected in one of the method blanks from this group of samples.

Table 3

ANNUAL GROUNDWATER MONITORING RESULTS

Priority Pollutant Metals (Total) (mg/l)[1]

Analyte	New York State Ambient Water Quality Standards	Federal MCLs	MW-4					MW-5					MW-6				
			(11/27/95)	(5/21/96)	(11/19/96)	(5/21/97)	(5/14/98)	(11/27/95)	(5/21/96)	(11/19/96)	(5/21/97)	(5/14/98)	(11/27/95)	(5/21/96)	(11/19/96)	(5/21/97)	(5/14/98)
Antimony	0.003[2]	0.006	ND	0.0072 B	ND	0.0041B	ND	ND	0.0063	ND	0.0041B	.0106B	ND	ND	ND	0.0035B	ND
Arsenic	0.025	0.05	ND	0.0698	0.0204	0.0324	0.0272	0.0113	0.194	0.027	0.0147	0.0371	0.0243	0.0669	0.0343	0.0314	0.0171B
Beryllium	0.003[2]	0.004	0.0015 B	0.0023 B	0.0013B	ND	ND	ND	0.0039 B	ND	ND	ND	0.0011 B	ND	ND	ND	ND
Cadmium	0.01	0.005	ND	0.0068	0.0013B	0.0035B	ND	ND	0.0128	ND	0.0012B	ND	0.0036 B	0.0034 B	0.0017B	0.0018B	ND
Chromium	0.05	0.1	0.0112	0.0965	0.0503	0.0653	0.0408	0.0066 B	0.218	0.0177	0.0124	0.0368	0.0206	0.0269	0.0446	0.0227	0.0064B
Copper	0.2	1	0.0393	0.197	0.0752	0.107	0.0694	0.0107 B	0.429	0.0293	0.0230B	0.0788	0.0239 B	0.0672	0.0825	0.047	0.0113B
Lead	0.025	0.05	0.0572	0.159	0.114	0.193	0.0934	0.0189	0.348	0.0236	0.0367	0.0754	0.171	0.118	0.188	0.104	0.0267
Nickel	--	0.1	0.0148 B	0.0913	0.0517	0.0491	0.0341B	0.0062 B	0.17	0.0144B	0.0146B	0.039B	0.0196 B	0.0134 B	0.0247B	0.141B	ND
Selenium	0.01	0.1	ND	0.0047b	ND	0.0053	0.0053B	ND	0.0088	ND	ND	0.0043B	ND	ND	ND	ND	ND
Silver	0.05	5.0	ND	ND	ND	ND	ND	ND	0.0025B	ND	ND	ND	ND	ND	ND	ND	ND
Zinc	0.3	5.0	2.27	2.95	1.670	1.21	0.479E	0.209	1.32	0.115	0.134	0.4E	0.928	0.615	0.613	0.258	0.0637E
Thallium	0.004[2]	0.002	ND	ND	0.0135	ND	ND	ND	ND	ND	ND	ND	ND	ND	ND	ND	ND

[1] ICAP metals were analyzed using JA61 simultaneous ICAP according to SW846 Method 6010, except where otherwise noted.

[2] Guidance Value

† = Arsenic was analyzed by SW-846 Method 7060 in May 1995.

‡ = Lead was analyzed by SW-846 Method 7421 in May 1995.

ND = Indicates analyte result less than instrument detection limit (IDL).

B = Indicates analyte result between IDL and method detection limit.

E = Reported value is estimated because of the presence of interference

Table 3

ANNUAL GROUNDWATER MONITORING RESULTS

Priority Pollutant Metals (Total) (mg/l)[1]

Analyte	New York State Ambient Water Quality Standards	Federal MCLs	MW-7					MW-11					
			(11/27/95)	(5/21/96)	(11/19/96)	(5/21/97)	(5/14/98)	(5/17/95)	(11/27/95)	(5/21/96)	(11/19/96)	(5/21/97)	(5/14/98)
Antimony	0.003[2]	0.006	0.0033 B	ND	ND	0.0037B	ND	ND	ND	ND	ND	0.0035B	0.0107B
Arsenic	0.025	0.05	0.0328	0.101	0.0302	0.083	0.0639	0.021†	0.0036 B	0.437	0.138	0.855	0.0498
Beryllium	0.003[2]	0.004	0.001 B	ND	ND	ND	ND	ND	0.0016 B	0.0064	0.0031B	ND	ND
Cadmium	0.01	0.005	ND	0.0016 B	ND	0.0014	ND	ND	0.005	0.017	ND	0.0034	ND
Chromium	0.05	0.1	0.0016 B	0.0198	0.0014B	0.0024B	ND	ND	0.003 B	0.164	0.0558	0.0386	0.0251
Copper	0.2	1	0.0117 B	0.121	0.0089B	0.219B	0.0121B	0.091	0.023 B	0.602	0.170	0.116	0.0696
Lead	0.025	0.05	ND	0.0173	ND	ND	ND	0.069‡	0.0108	0.279	0.0793	0.0547	0.0426
Nickel	--	0.1	0.0028 B	0.024 B	0.0046B	0.0071B	0.0058B	0.17	0.015 B	0.247	0.0804	0.0544	0.0399B
Selenium	0.01	0.05	ND	ND	ND	0.0033B	ND	ND	ND	0.0137	ND	0.0058	ND
Silver	0.05	5.0	ND	ND	ND	ND	ND	ND	ND	ND	ND	ND	ND
Zinc	0.3	5.0	0.0215	0.137	0.0244	0.0409	0.0383BE	0.22	0.0878	1.58	0.502	0.327	0.296E
Thallium	0.004[2]	0.002	ND	ND	ND	ND	ND		ND	ND	ND	ND	ND

[1] ICAP metals were analyzed using JA61 simultaneous ICAP according to SW846 Method 6010, except where otherwise noted.

[2] Guidance Value

† = Arsenic was analyzed by SW-846 Method 7060 in May 1995.

‡ = Lead was analyzed by SW-846 Method 7421 in May 1995.

ND = Indicates analyte result less than instrument detection limit (IDL).

B = Indicates analyte result between IDL and method detection limit.

E = Reported value is estimated because of the presence of interference

Table 4

ANNUAL GROUNDWATER MONITORING RESULTS

Priority Pollutant Metals (Dissolved) in mg/l[1]

Analyte	New York State Ambient Water Quality Standards[2]	MW-4 (11/19/96)	MW-4 (5/21/97)	MW-4 (5/14/98)	MW-5 (11/19/96)	MW-5 (5/21/97)	MW-5 (5/14/98)	MW-6 (11/19/96)	MW-6 (5/21/97)	MW-6 (5/14/98)
Antimony	0.003	ND	ND	0.0054B	ND	0.0044B	0.005B	ND	0.0037B	0.0048B
Arsenic	0.05	ND	ND	0.0099B	0.0052 B	ND	0.0056B	0.0076 B	0.0158	0.0092B
Beryllium	0.003	ND	ND	ND	ND	ND	ND	ND	ND	ND
Cadmium	0.01	ND	ND	ND	ND	ND	ND	ND	ND	ND
Chromium	0.05	0.0019 B	0.0027B	0.0074B	0.0017 B	ND	0.0012B	ND	ND	0.0013B
Copper	0.2	0.0039 B	0.0063B	0.019B	0.0023 B	.0029B	0.005B	0.0044 B	0.0029B	0.0048B
Lead	0.05	ND	ND	0.0075	ND	ND	0.0019B	ND	ND	0.0027B
Nickel	---	0.0016 B	0.004B	0.0092B	0.0022 B	0.003B	0.0041B	0.0047 B	0.0041B	0.0034B
Selenium	0.01	ND	ND	ND	ND	ND	ND	ND	ND	ND
Silver	0.05	ND	ND	ND	ND	ND	ND	ND	ND	ND
Thallium	0.004	ND	ND	ND	ND	ND	ND	ND	ND	ND
Zinc	0.3	0.0299	0.02	0.0938E	0.0134 B	0.0297	0.197E	0.0183 B	0.0123	0.278E

[1] ICAP Metals were analyzed using JA61E trace ICAP, according to SW-846 Methods 3010 and 6010.

[2] With exception of arsenic (dissolved form standard), standards apply to total concentrations.

ND = Indicates analyte result less than the instrument detection limit (IDL).

B = Indicates analyte result between the IDL and the method detection limit.

E = Reported value is estimated because of the presence of interference

Table 4

ANNUAL GROUNDWATER MONITORING RESULTS

Priority Pollutant Metals (Dissolved) in mg/l[1]

Analyte	New York State Ambient Water Quality Standards[2]	MW-7			MW-11			
		(11/19/96)	(5/21/97)	(5/14/98)	(5/17/95)	(11/19/96)	(5/21/97)	(5/14/98)
Antimony	0.003	ND	ND	ND	ND	ND	ND	0.0076B
Arsenic	0.05	0.0064 B	ND	0.0021B	ND	ND	ND	0.0021B
Beryllium	0.003	ND	ND	ND	ND	ND	ND	ND
Cadmium	0.01	ND	ND	ND	ND	ND	0.0012B	ND
Chromium	0.05	ND	ND	ND	ND	0.001 B	0.0013B	0.0011B
Copper	0.2	0.0019 B	0.0026B	0.0029B	ND	0.0015 B	0.0034B	0.0028B
Lead	0.05	ND	ND	ND	ND	ND	ND	ND
Nickel	---	0.0018 B	0.0031B	0.004B	ND	0.0012 B	0.0012B	0.0026B
Selenium	0.01	ND	ND	ND	ND	ND	0.0036B	ND
Silver	0.05	ND	ND	ND	ND	ND	ND	ND
Thallium	0.004	ND	ND	ND	ND	ND	ND	ND
Zinc	0.3	0.0109 B	0.0067B	0.291E	ND	0.0073 B	0.007B	0.271E

[1] ICAP Metals were analyzed using JA61E trace ICAP, according to SW-846 Methods 3010 and 6010.

[2] With exception of arsenic (dissolved form standard), standards apply to total concentrations.

ND = Indicates analyte result less than the instrument detection limit (IDL).

B = Indicates analyte result between the IDL and the method detection limit.

E = Reported value is estimated because of the presence of interference

Attachment 1

FIELD OBSERVATION LOG

FIELD OBSERVATION LOG
GROUNDWATER SAMPLING RECORD

SPILL #_____ DATE: November 13, 1997

NAME OF SITE: Remington Arms - Ilion Weather/Temperature: ~40°F, Sunny

SAMPLERS: Jim Scerra/SEM Time of Arrival: 1245 Time of Departure: 1515

	MW-6	MW-7	MW-8	MW-9	MW-10
Depth of Well					
Depth to Product	22.59				
Product Thickness	0.02				
Depth to Groundwater	22.61	24.65	30.31	20.09	*23.00
Sampling Depth *					

* Groundwater should be allowed to recover to orginal elevation prior to sampling

Purging Method: _____

Volume Bailed

OBSERVATIONS:

color

sheen

odor

Additional wells - MW-11 22.48 MW-12 21.75

Comments:

* MW-10 was blocked by a vehicle (over the well) until every evening - water level was taken @ 9:30 pm on 11-13-97

MW-6 contained product - dark color ~ 0.02 ft.

FIELD OBSERVATION LOG
GROUNDWATER SAMPLING RECORD

SPILL #_____ DATE: November 13, 1997

NAME OF SITE: Remington Arms, Ilion Weather/Temperature: ~40° Sunny

SAMPLERS: Jim Scerra/SEM Time of Arrival: 12:30-45 Time of Departure: 1515

(water levels only)

	MW-1	2	3	4	5
Depth of Well					
Depth to Product					
Product Thickness					
Depth to Groundwater	26.80	25.44	10.92	17.88	19.53
Sampling Depth *					

* Groundwater should be allowed to recover to orginal elevation prior to sampling

Purging Method: _____

Volume Bailed

OBSERVATIONS:
color
sheen
odor

Comments:
Monitoring wells MW-4, MW-5 and MW-6 need repair. flush mount casing is not secure

Groundwater Field Data Record
SEM - Wilton, New York

Remington Arms Company, Inc
Ilion, New York 13357

SAMPLE ID NO: MW-4

SAMPLE TYPE: Monitoring well
WEATHER: Sunny - warm TEMPERATURE: 75°

STATIC WATER LEVEL		WELL PURGING		SAMPLE COLLECTION	
Date:	5/14/98	Date:	5/14/98	Date:	5/14/98
Time:		Time:	1155	Time:	1315
Static Water Level: (Before purging)	16.02	Well Depth (ft):	25	Static Water Level:	16.20
		Static Water Level (ft):	16.02		
		Water Column (ft):	8.98	Temperature: (degrees C)	11.9
Method: Well Sounder		Well Casing Diameter:	4	Ph:	7.8
		Vol. Conversion Factor:	.65	Specific Conductance: (uS)	487
Reference: (Top of PVC riser)		Gallons to be purged:	17.5		
Top of Steel casing		Actual Amount purged:	8 gal dry	Turbidity (NTU):	>200
		Did well purge dry?	(yes) no	Filtered Metals	yes
		Did well recover?	(yes) no	Odor:	Slight
Sampler:		Recovery Time:	OK	Color:	dark gray
				Sheen:	no
		Equipment:	(Ded. Bailer) HDPE tubing	Equipment:	(Ded. Bailer) HDPE tubing
		Other:		Other:	
		Sampler:		Sampler:	JDS
				Samples shipped to:	IEA, Inc.
COMMENTS: needs repair flush cover cannot lock. needs new PVC plug.		COMMENTS: HDPE = High Density Poly-Ethylene		COMMENTS:	

Groundwater Field Data Record
SEM - Wilton, New York

Remington Arms Company, Inc
Ilion, New York 13357

SAMPLE ID NO: MW-5

SAMPLE TYPE: Monitoring well
WEATHER: Sunny, warm TEMPERATURE: 75°F

STATIC WATER LEVEL		WELL PURGING		SAMPLE COLLECTION	
Date:	5/14/98	Date:	5/14/98	Date:	5/14/98
Time:		Time:	1230	Time:	1340
Static Water Level: (Before purging)	17.87	Well Depth (ft):	25	Static Water Level:	17.90
		Static Water Level (ft):	17.87		
		Water Column (ft):	7.13	Temperature: (degrees C)	11.1
Method: Well Sounder		Well Casing Diameter:	4	Ph:	8.2
		Vol. Conversion Factor:	.65	Specific Conductance: (uS)	1102
Reference: (Top of PVC riser)		Gallons to be purged:	13.9		
Top of Steel casing		Actual Amount purged:	14	Turbidity (NTU):	>200
		Did well purge dry?	yes (no)	Filtered Metals	yes
		Did well recover?	yes no	Odor:	slight
Sampler:	JDS	Recovery Time:		Color:	grey
				Sheen:	no
		Equipment:	(Ded. Bailer) HDPE tubing	Equipment:	(Ded. Bailer) HDPE tubing
		Other:		Other:	
		Sampler:		Sampler:	JDS
				Samples shipped to:	IEA, Inc.

COMMENTS: well needs new pvc cap. old one doesn't seal properly. - flush casing is destroyed. needs to be repaired. (concrete needed)

COMMENTS:
HDPE = High Density Poly-Ethylene
clear to muddy grey w/ odor (slight)

COMMENTS: Blind dup. collected here (X-1)

Groundwater Field Data Record
SEM - Wilton, New York

Remington Arms Company, Inc
Ilion, New York 13357

SAMPLE ID NO: MW-6

SAMPLE TYPE: Monitoring well
WEATHER: Sunny, warm TEMPERATURE: 75 °F

STATIC WATER LEVEL		WELL PURGING		SAMPLE COLLECTION	
Date:	5/14/98	Date:	5/14/98	Date:	5/14/98
Time:		Time:	1245	Time:	1410
Static Water Level: (Before purging)	20.74	Well Depth (ft):	35.0	Static Water Level:	20.77
		Static Water Level (ft):	20.74		
		Water Column (ft):	14.26	Temperature: (degrees C)	
Method: Well Sounder		Well Casing Diameter:	2	Ph:	7.8
		Vol. Conversion Factor:	.163	Specific Conductance: (uS)	4740
Reference: (Top of PVC riser)		Gallons to be purged:	7.0		
Top of Steel casing		Actual Amount purged:	7.0	Turbidity (NTU):	60
		Did well purge dry?	yes (no)	Filtered Metals	yes
		Did well recover?	yes no	Odor:	strong petr.
Sampler:	JDS	Recovery Time:		Color:	grey
				Sheen:	yes
		Equipment:	(Ded. Bailer) HDPE tubing	Equipment:	(Ded. Bailer) HDPE tubing
		Other:		Other:	
		Sampler:	JDS	Sampler:	JDS
				Samples shipped to:	IEA, Inc.
COMMENTS:		COMMENTS: (no free product) HDPE = High Density Poly-Ethylene grey color- strong odor and sheen		COMMENTS: increased turb. w/ bailing	

Groundwater Field Data Record
SEM - Wilton, New York

Remington Arms Company, Inc
Ilion, New York 13357

SAMPLE ID NO: MW-7

SAMPLE TYPE: Monitoring well
WEATHER: Sunny, warm TEMPERATURE: ~75°

STATIC WATER LEVEL		WELL PURGING		SAMPLE COLLECTION	
Date:	5/14/98	Date:	5/14/98	Date:	5/14/98
Time:		Time:	1215	Time:	1335
Static Water Level: (Before purging)	22.97	Well Depth (ft):	35.0	Static Water Level:	22.97
		Static Water Level (ft):	22.97		
		Water Column (ft):	12.03	Temperature: (degrees C)	13.5
Method: Well Sounder		Well Casing Diameter:	2	Ph:	7.4
		Vol. Conversion Factor:	.163	Specific Conductance: (uS)	8290
Reference: (Top of PVC riser)		Gallons to be purged:	5.9		
Top of Steel casing		Actual Amount purged:	6.0	Turbidity (NTU): increase w/ Bailing	35→50
		Did well purge dry?	yes (no)	Filtered Metals	yes
		Did well recover?	yes no	Odor:	yes
Sampler:	JDS	Recovery Time:	OK	Color:	~ Clear
				Sheen:	no
		Equipment:	Ded. Bailer (HDPE tubing)	Equipment:	Ded. Bailer (HDPE tubing)
		Other:		Other:	
		Sampler:		Sampler:	JDS
				Samples shipped to:	IEA, Inc.
COMMENTS:		COMMENTS: HDPE = High Density Poly-Ethylene low turb. to clear with purging		COMMENTS: MS/MSD collected here	

Groundwater Field Data Record
SEM - Wilton, New York

Remington Arms Company, Inc
Ilion, New York 13357

SAMPLE ID NO: MW-11

SAMPLE TYPE: Monitoring well
WEATHER: Sunny TEMPERATURE: 70°

STATIC WATER LEVEL		WELL PURGING		SAMPLE COLLECTION	
Date:	5/14/98	Date:	5/14/98	Date:	5/14/98
Time:		Time:	1140	Time:	1250
Static Water Level: (Before purging)	20.84	Well Depth (ft):	35	Static Water Level:	20.84
		Static Water Level (ft):	20.84		
		Water Column (ft):	14.16	Temperature: (degrees C)	13.4
Method: Well Sounder		Well Casing Diameter:	2	Ph:	7.7
		Vol. Conversion Factor:	.163	Specific Conductance: (uS)	1334
Reference: (Top of PVC riser)		Gallons to be purged:	6.9		
Top of Steel casing		Actual Amount purged:	7.0	Turbidity (NTU):	>200
		Did well purge dry?	yes (no)	Filtered Metals	yes
		Did well recover?	yes no	Odor:	no
Sampler:		Recovery Time:	OK	Color:	brown
				Sheen:	no
		Equipment:	Ded. Bailer (HDPE tubing)	Equipment:	Ded. Bailer (HDPE tubing)
		Other:		Other:	
		Sampler:	JDS	Sampler:	JDS
				Samples shipped to:	IEA, Inc.
COMMENTS:		COMMENTS: HDPE = High Density Poly-Ethylene. High turb. brown during purging		COMMENTS:	

SPECIALIZED ENVIRONMENTAL MONITORING

Field Observation Log
Groundwater Sampling Record

NAME OF SITE: Remington Arms Co. DATE: May 14 & 29* 1998

SAMPLERS: Jim Scerra / SEM WEATHER: Sun/warm 5/14
It rain 5/29

WELL ID:	MW-1	2	3	8	9	10
Depth of Well						
Depth to Product						
Product Thickness						
(5/14) Depth to Groundwater	26.95	23.53	10.76	26.79	18.23	21.26
~~Volume Bailed~~ 5/29 →		23.48	10.96			
Purging Method						
OBSERVATIONS:						
color						
sheen						
odor						
Sample Time:						
FIELD PARAMETERS						
Temp (degrees C)						
pH						
Conductance (umhos)						
Dissolved Oxygen (mg/L)						
Eh (mV)						
Turbidity (NTU)						

Comments:

page 1 of 2 MW-3 needs new Bolts for cover

→ Other wells (Sampled) on Field Data Sheets

* Returned on 5/29 to measure W. Levels @ MW-13, PZ-1, 2, 3 also remeasured MW-2, & 3

SPECIALIZED ENVIRONMENTAL MONITORING

Field Observation Log
Groundwater Sampling Record

NAME OF SITE: Remington Arms. Co. DATE: 5/14/98 & 5/29/98

SAMPLERS: Jim Scerra/SEM WEATHER: Sunny - warm

WELL ID:	MW-12	13	PZ-1	PZ-2	PZ-3	
Depth of Well						
Depth to Product						
Product Thickness						
Depth to Groundwater (5/14)	20.02					
~~Volume Bailed~~ 5/29 →		2.68	3.59	3.87	2.90	
Purging Method						
OBSERVATIONS:						
color						
sheen						
odor						
Sample Time:						
FIELD PARAMETERS						
Temp (degrees C)						
pH						
Conductance (umhos)						
Dissolved Oxygen (mg/L)						
Eh (mV)						
Turbidity (NTU)						

Comments:

page 2 of 2

Attachment 2

ANALYTICAL LABORATORY SUMMARY REPORT

American Environmental Network
200 Monroe Turnpike • Monroe, CT 06468 • (203) 261-4458 • Fax (203) 268-5346

June 23, 1998

Mr. Gary Britt/Woodward-Cylde Diamond
DUPONT ENVIRONMENTAL REMEDIATION SVCS.
C/O Dupont Pompton Lakes Work Group
2000 Canonball Road
Pompton Lakes, NJ 07442

Dear Mr. Britt/Woodward-Cylde Diamond :

Please find enclosed the analytical results of 12 sample(s) received at our laboratory on May 15, 1998. This report contains sections addressing the following information at a minimum:

- sample summary
- analytical methodology
- state certifications
- definition of data qualifiers and terminology
- analytical results
- chain-of-custody

IEA Report #7098-0897A	Purchase Order #LBIO-62347
Project ID: CORRECTIVE ACTION - REMING	

Copies of this analytical report and supporting data are maintained in our files for a minimum of five years unless special arrangements have been made. Unless specifically indicated, all analytical testing was performed at this laboratory location and no portion of the testing was subcontracted.

We appreciate your selection of our services and welcome any questions or suggestions you may have relative to this report. Please contact your customer service representative at (203) 261-4458 for any additional information. Thank you for utilizing our services; we hope you will consider us for your future analytical needs.

I have reviewed and approved the enclosed data for final release.

Very truly yours,

Jeffrey C. Curran
Laboratory Manager

JCC

cc: B. FIRMAN

7098-0897A
DUPONT ENVIRONMENTAL REMEDIATION SERVICES

Case Narrative

Metals - ICAP metals were determined using a JA61E trace ICAP using guidance provided in SW846 according to the following Methods: ICAP-3010/6010.

Selenium failed the controls for spike recovery analysis for sample MW-7 resulting in one N flag.

One E flag resulted from serial dilution of sample MW-7 for zinc.

No other problems occurred during analysis. All appropriate protocols were employed. All data appears to be consistent.

IEC's are electronically employed by the TJA ICAP-61 and JA61E trace ICAP. However, the ICSA is utilized as a monitoring device to detect any additional adjustments that may be required. These modifications are calculated and applied manually. They are so noted in the raw data.

Volatile Organics - Volatile organics were determined by purge and trap GC/MS using guidance provided in Method 8260A. The instrumentation used was a Tekmar Dynamic Headspace Concentrator interfaced with a Hewlett-Packard Model 5972A GC/MS/DS.

The "L" flag on the form 6A's designate that linear regression was used for quantitation for that compound, due to the %RSD being 15% or greater. The form 1A's reflect the true concentration calculated with linear regression. The quant reports may not agree with form 1A's, due to software limitations. All results for compounds with "L" flags should be taken from either tabulated results or form 1A's.

Sample Calculation:

Sample ID - MW-7
Compound - Trichloroethene

$$\frac{(602904)(250)(1)}{(12140175)(.423)(5)} = 5.87 = 6 \text{ UG/L.}$$

No problems were encountered.

Aqueous

TABLE VO-1.0
7098-0897A
DUPONT ENVIRONMENTAL REMEDIATI
PRI POL VOLATILE ORGANICS

All values are ug/L.

Client Sample I.D. Lab Sample I.D. Method Blank I.D. Quant. Factor	Method Blank VBLKDQ VBLKDQ 1.00	MW-7 980897A-01 VBLKDQ 1.00	MW-11 980897A-02 VBLKDQ 1.00	Quant. Limits with no Dilution
Chloromethane	U	U	U	10
Bromomethane	U	U	U	10
Vinyl Chloride	U	U	U	10
Chloroethane	U	U	U	10
Methylene Chloride	U	.8J	2J	5.0
Acrolein	U	U	U	100
Acrylonitrile	U	U	U	35
1,1-Dichloroethene	U	U	U	5.0
1,1-Dichloroethane	U	U	U	5.0
1,2-Dichloroethene (total)	U	6	3J	5.0
Chloroform	U	U	U	5.0
1,2-Dichloroethane	U	U	U	5.0
1,1,1-Trichloroethane	U	U	U	5.0
Carbon Tetrachloride	U	U	U	5.0
Bromodichloromethane	U	U	U	5.0
1,2-Dichloropropane	U	U	U	5.0
cis-1,3-Dichloropropene	U	U	U	10
2-Chloroethylvinylether	U	6	5	5.0
Trichloroethene	U	U	U	5.0
Dibromochloromethane	U	U	U	5.0
1,1,2-Trichloroethane	U	U	U	5.0
Benzene	U	U	U	5.0
trans-1,3-Dichloropropene	U	U	U	5.0
Bromoform	U	U	U	5.0
Tetrachloroethene	U	U	U	5.0
1,1,2,2-Tetrachloroethane	U	U	U	5.0
Toluene	U	U	U	5.0
Chlorobenzene	U	U	U	5.0
Ethylbenzene	U	U	U	5.0
Date Received	N/A	05/15/98	05/15/98	
Date Extracted	05/20/98	N/A	N/A	
Date Analyzed		05/20/98	05/20/98	

See Appendix for qualifier definitions
Note: Compound detection limit = quantitation limit x quantitation factor
Quant. Factor = a numerical value which takes into account any variation in sample weight/volume, % moisture and sample dilution.

TABLE VO-1.1
7098-0897A
DUPONT ENVIRONMENTAL REMEDIATI
PRI POL VOLATILE ORGANICS

Aqueous

All values are ug/L.

Client Sample I.D. Lab Sample I.D. Method Blank I.D. Quant. Factor	MW-4 980897A-03 VBLKDQ 1.00	MW-5 980897A-04 VBLKDQ 1.00	X-1 980897A-06 VBLKDQ 1.00	Quant. Limits with no Dilution
Chloromethane	U	U	U	10
Bromomethane	U	U	U	10
Vinyl Chloride	U	U	U	10
Chloroethane	U	U	U	10
Methylene Chloride	1J	1J	1J	5.0
Acrolein	U	U	U	100
Acrylonitrile	U	U	U	35
1,1-Dichloroethene	U	U	U	5.0
1,1-Dichloroethane	U	U	U	5.0
1,2-Dichloroethene (total)	U	U	U	5.0
Chloroform	U	U	U	5.0
1,2-Dichloroethane	U	U	U	5.0
1,1,1-Trichloroethane	U	U	U	5.0
Carbon Tetrachloride	U	U	U	5.0
Bromodichloromethane	U	U	U	5.0
1,2-Dichloropropane	U	U	U	5.0
cis-1,3-Dichloropropene	U	U	U	5.0
2-Chloroethylvinylether	U	U	U	10
Trichloroethene	U	U	U	5.0
Dibromochloromethane	U	U	U	5.0
1,1,2-Trichloroethane	U	U	U	5.0
Benzene	U	U	U	5.0
trans-1,3-Dichloropropene	U	U	U	5.0
Bromoform	U	U	U	5.0
Tetrachloroethene	U	U	.6J	5.0
1,1,2,2-Tetrachloroethane	U	U	U	5.0
Toluene	U	U	U	5.0
Chlorobenzene	U	U	U	5.0
Ethylbenzene	U	U	U	5.0
Date Received	05/15/98	05/15/98	05/15/98	
Date Extracted	N/A	N/A	N/A	
Date Analyzed	05/21/98	05/21/98	05/21/98	

See Appendix for qualifier definitions
Note: Compound detection limit = quantitation limit x quantitation factor
Quant. Factor = a numerical value which takes into account any variation in sample weight/volume, % moisture and sample dilution.

Aqueous

TABLE VO-1.2
7098-0897A
DUPONT ENVIRONMENTAL REMEDIATI
PRI POL VOLATILE ORGANICS

All values are ug/L.

Client Sample I.D.	TB051498			Quant. Limits with no Dilution
Lab Sample I.D.	980897A-07			
Method Blank I.D.	VBLKDQ			
Quant. Factor	1.00			
Chloromethane	U			10
Bromomethane	U			10
Vinyl Chloride	U			10
Chloroethane	U			10
Methylene Chloride	2J			5.0
Acrolein	U			100
Acrylonitrile	U			35
1,1-Dichloroethene	U			5.0
1,1-Dichloroethane	U			5.0
1,2-Dichloroethene (total)	U			5.0
Chloroform	U			5.0
1,2-Dichloroethane	U			5.0
1,1,1-Trichloroethane	U			5.0
Carbon Tetrachloride	U			5.0
Bromodichloromethane	U			5.0
1,2-Dichloropropane	U			5.0
cis-1,3-Dichloropropene	U			5.0
2-Chloroethylvinylether	U			10
Trichloroethene	U			5.0
Dibromochloromethane	U			5.0
1,1,2-Trichloroethane	U			5.0
Benzene	U			5.0
trans-1,3-Dichloropropene	U			5.0
Bromoform	U			5.0
Tetrachloroethene	U			5.0
1,1,2,2-Tetrachloroethane	U			5.0
Toluene	U			5.0
Chlorobenzene	U			5.0
Ethylbenzene	U			5.0
Date Received	05/15/98			
Date Extracted	N/A			
Date Analyzed	05/21/98			

See Appendix for qualifier definitions
Note: Compound detection limit = quantitation limit x quantitation factor
Quant. Factor = a numerical value which takes into account any variation in sample weight/volume, % moisture and sample dilution.

Aqueous

TABLE VO-1.3
7098-0897A
DUPONT ENVIRONMENTAL REMEDIATI
PRI POL VOLATILE ORGANICS

All values are ug/L.

Client Sample I.D. Lab Sample I.D. Method Blank I.D. Quant. Factor	Method Blank VBLKDR VBLKDR 1.00	MW-7 MS 980897A-01MS VBLKDR 1.00	MW-7 MSD 980897A-01 MSD VBLKDR 1.00	Quant. Limits with no Dilution
Chloromethane	U	U	U	10
Bromomethane	U	U	U	10
Vinyl Chloride	U	U	U	10
Chloroethane	U	U	U	10
Methylene Chloride	U	U	U	5.0
Acrolein	U	U	U	100
Acrylonitrile	U	U	U	35
1,1-Dichloroethene	U	52X	51X	5.0
1,1-Dichloroethane	U	U	U	5.0
1,2-Dichloroethene (total)	U	3J	3J	5.0
Chloroform	U	U	U	5.0
1,2-Dichloroethane	U	U	U	5.0
1,1,1-Trichloroethane	U	U	U	5.0
Carbon Tetrachloride	U	U	U	5.0
Bromodichloromethane	U	U	U	5.0
1,2-Dichloropropane	U	U	U	5.0
cis-1,3-Dichloropropene	U	U	U	5.0
2-Chloroethylvinylether	U	U	U	10
Trichloroethene	U	47X	46X	5.0
Dibromochloromethane	U	U	U	5.0
1,1,2-Trichloroethane	U	U	U	5.0
Benzene	U	45X	46X	5.0
trans-1,3-Dichloropropene	U	U	U	5.0
Bromoform	U	U	U	5.0
Tetrachloroethene	U	U	U	5.0
1,1,2,2-Tetrachloroethane	U	U	U	5.0
Toluene	U	39X	40X	5.0
Chlorobenzene	U	40X	42X	5.0
Ethylbenzene	U	U	U	5.0
Date Received	N/A	05/15/98	05/15/98	
Date Extracted	N/A	N/A	N/A	
Date Analyzed	05/22/98	05/22/98	05/22/98	

See Appendix for qualifier definitions
Note: Compound detection limit = quantitation limit x quantitation factor
Quant. Factor = a numerical value which takes into account any variation in sample weight/volume, % moisture and sample dilution.

TABLE VO-1.4
7098-0897A
DUPONT ENVIRONMENTAL REMEDIATI
PRI POL VOLATILE ORGANICS

Aqueous

All values are ug/L.

Client Sample I.D.	MW-6			
Lab Sample I.D.	980897A-05			
Method Blank I.D.	VBLKDR			
Quant. Factor	1.00			Quant. Limits with no Dilution
Chloromethane	U			10
Bromomethane	U			10
Vinyl Chloride	U			10
Chloroethane	U			10
Methylene Chloride	U			5.0
Acrolein	U			100
Acrylonitrile	U			35
1,1-Dichloroethene	U			5.0
1,1-Dichloroethane	U			5.0
1,2-Dichloroethene (total)	U			5.0
Chloroform	U			5.0
1,2-Dichloroethane	U			5.0
1,1,1-Trichloroethane	U			5.0
Carbon Tetrachloride	U			5.0
Bromodichloromethane	U			5.0
1,2-Dichloropropane	U			5.0
cis-1,3-Dichloropropene	U			5.0
2-Chloroethylvinylether	U			10
Trichloroethene	U			5.0
Dibromochloromethane	U			5.0
1,1,2-Trichloroethane	U			5.0
Benzene	U			5.0
trans-1,3-Dichloropropene	U			5.0
Bromoform	U			5.0
Tetrachloroethene	U			5.0
1,1,2,2-Tetrachloroethane	U			5.0
Toluene	U			5.0
Chlorobenzene	U			5.0
Ethylbenzene	U			5.0
Date Received	05/15/98			
Date Extracted	N/A			
Date Analyzed	05/22/98			

See Appendix for qualifier definitions
Note: Compound detection limit = quantitation limit x quantitation factor
Quant. Factor = a numerical value which takes into account any variation in sample weight/volume, % moisture and sample dilution.

TABLE AS-1.0 Aqueous
7098-0897A
DUPONT ENVIRONMENTAL REMEDIATION SVCS.
MISCELLANEOUS ATOMIC SPECTROSCOPY (Dissolved)

All values are ug/L.

Client Sample I.D.	MW-7	MW-7 D	MW-7 S	MW-11
Lab Sample I.D.	980897A-01	980897A-01D	980897A-01S	980897A-02
Antimony	4.0U	4.4B	548.	7.6B
Arsenic	2.1B	2.0U	46.0	2.1B
Beryllium	1.0U	1.0U	46.5	1.0U
Cadmium	1.0U	1.0U	4.7B	1.0U
Chromium	1.0U	1.0U	163.	1.1B
Copper	2.9B	4.0B	264.	2.8B
Lead	1.0U	1.0U	18.8	1.0U
Nickel	4.0B	6.1B	437.	2.6B
Selenium	2.0UN	2.0U	11.2	2.0UN
Silver	1.0U	1.0U	55.7	1.0U
Thallium	3.0U	3.0U	50.7	3.0U
Zinc	291.E	299.	814.	271.E

See Appendix for qualifier definitions

TABLE AS-1.1 Aqueous
7098-0897A
DUPONT ENVIRONMENTAL REMEDIATION SVCS.
MISCELLANEOUS ATOMIC SPECTROSCOPY (Dissolved)

All values are ug/L.

Client Sample I.D.	MW-4	MW-5	MW-6	X-1
Lab Sample I.D.	980897A-03	980897A-04	980897A-05	980897A-06
Antimony	5.4B	5.0B	4.8B	4.1B
Arsenic	9.9B	5.6B	9.2B	5.5B
Beryllium	1.0U	1.0U	1.0U	1.0U
Cadmium	1.0U	1.0U	1.0U	1.0U
Chromium	7.4B	1.2B	1.0U	1.3B
Copper	19.0B	5.0B	2.0B	4.8B
Lead	7.5	1.9B	1.0U	2.7B
Nickel	9.2B	4.1B	2.4B	3.4B
Selenium	2.0UN	2.0UN	2.0UN	2.0UN
Silver	1.0U	1.0U	1.0U	1.0U
Thallium	3.0U	3.0U	3.0U	3.0U
Zinc	93.8E	197.E	278.E	98.4E

See Appendix for qualifier definitions

TABLE AS-1.2 Aqueous
7098-0897A
DUPONT ENVIRONMENTAL REMEDIATION SVCS.
MISCELLANEOUS ATOMIC SPECTROSCOPY (Total)

All values are ug/L.

Client Sample I.D.	MW-7	MW-7 D	MW-7 S	MW-11
Lab Sample I.D.	980897A-01	980897A-01D	980897A-01S	980897A-02
Antimony	8.0U	8.0U	561.	10.7B
Arsenic	63.9	68.1	103.	49.8
Beryllium	2.0U	2.0U	48.0	2.0U
Cadmium	2.0U	2.0U	4.7B	2.0U
Chromium	2.0U	2.0U	177.	25.1
Copper	12.1B	12.7B	276.	69.6
Lead	2.0U	2.0U	22.2	42.6
Nickel	5.8B	6.7B	480.	39.9B
Selenium	4.0UN	4.0U	13.6N	4.0UN
Silver	2.0U	2.0U	55.3	2.0U
Thallium	6.0U	6.0U	53.0	6.0U
Zinc	38.3BE	33.4B	621.	296.E

See Appendix for qualifier definitions

TABLE AS-1.3 Aqueous
7098-0897A
DUPONT ENVIRONMENTAL REMEDIATION SVCS.
MISCELLANEOUS ATOMIC SPECTROSCOPY (Total)

All values are ug/L.

Client Sample I.D.	MW-4	MW-5	MW-6	X-1
Lab Sample I.D.	980897A-03	980897A-04	980897A-05	980897A-06
Antimony	8.0U	8.0U	8.0U	10.6B
Arsenic	27.2	31.5	17.1B	37.1
Beryllium	2.0U	2.0U	2.0U	2.0U
Cadmium	2.0U	2.0U	2.0U	2.0U
Chromium	40.8	33.5	6.4B	36.8
Copper	69.4	78.8	11.3B	76.1
Lead	93.4	70.9	26.7	75.4
Nickel	34.1B	37.7B	4.0U	39.0B
Selenium	5.3BN	4.0UN	4.0UN	4.3BN
Silver	2.0U	2.0U	2.0U	2.0U
Thallium	6.0U	6.0U	6.0U	6.0U
Zinc	479.E	400.E	63.7E	398.E

See Appendix for qualifier definitions

INORGANICS APPENDIX

C - Concentration qualifiers

U - Indicates analyte was not detected at method reporting limit.

B - Indicates analyte result between IDL and contract required detection limit (CRDL)

Q - QC qualifiers

E - Reported value is estimated because of the presence of interference

M - Duplicate injection precision not met

N - Spiked sample recovery not within control limits

S - The reported value was determined by the method of standard additions (MSA)

W - Post-digest spike recovery furnace analysis was out of 85-115 percent control limit, while sample absorbance was less than 50 percent of spike absorbance

* - Duplicate analysis not within control limit

+ - Correlation coefficient for MSA is less than 0.995

M - Method codes

P - ICP

A - Flame AA

F - Furnace AA

CV - Cold vapor AA (manual)

C - Cyanide

NR - Not Required

NC - Not Calculated as per protocols

STATE CERTIFICATIONS

In some instances it may be necessary for environmental data to be reported to a regulatory authority with reference to a certified laboratory. For your convenience, the laboratory identification numbers for the AEN-Connecticut laboratory are provided in the following table. Many states certify laboratories for specific parameters or tests within a category (i.e. method 325.2 for wastewater). The information in the following table indicates the lab is certified in a general category of testing such as drinking water or wastewater analysis. The laboratory should be contacted directly if parameter-specific certification information is required.

AEN-Connecticut
Certification Summary (as of September 1997)

State	Responsible Agency	Certification	Lab Number
Connecticut	Department of Health Services	Drinking Water, Wastewater	PH-0497
Maine	Department of Human Services	Wastewater	CT023
Massachusetts	Department of Environmental Protection	Potable/Non-Potable Water	CT023
New Hampshire	Department of Environmental Services	Drinking Water, Wastewater	2528
New Jersey	Department of Environmental Protection	Drinking Water, Wastewater	46410
New York	Department of Health	CLP, Drinking Water, Wastewater, Solid/ Hazardous Waste	10602
North Carolina	Division of Environmental Management	Wastewater Hazardous Waste	388
North Dakota	Department of Health and Consolidated Laboratories	Non-Potable/Potable Hazardous Waste	R-138
Oklahoma	Department of Environmental Quality	General Water Quality/ Sludge Testing	9614
Rhode Island	Department of Health	Chemistry...Non-Potable Water and Wastewater	A43
Washington	Department of Ecology	Wastewater/ Hazardous Waste	C231
West Virginia	Division of Environmental Protection	Wastewater/ Hazardous Waste	263
Wisconsin	Department of Natural Resources	Wastewater/ Hazarous Waste	998355710

7098-0897A
DUPONT ENVIRONMENTAL REMEDIATION SVCS.
SAMPLE SUMMARY

ENT ID	LAB ID	MATRIX	DATE COLLECTED	DATE RECEIVED
W-7	980897A-01	WATER	05/14/98	05/15/98
MW-7	980897A-01D	WATER	05/14/98	05/15/98
W-7	980897A-01MS	WATER	05/14/98	05/15/98
W-7	980897A-01MSB	WATER	05/14/98	05/15/98
W-7	980897A-01MSD	WATER	05/14/98	05/15/98
W-7	980897A-01S	WATER	05/14/98	05/15/98
W-11	980897A-02	WATER	05/14/98	05/15/98
W-4	980897A-03	WATER	05/14/98	05/15/98
MW-5	980897A-04	WATER	05/14/98	05/15/98
W-6	980897A-05	WATER	05/14/98	05/15/98
X-1	980897A-06	WATER	05/14/98	05/15/98
B051498	980897A-07	WATER	05/14/98	05/15/98

ORGANICS APPENDIX

U - Indicates that the compound was analyzed for but not detected.

J - Indicates that the compound was analyzed for and determined to be present in the sample. The mass spectrum of the compound meets the identification criteria of the method. The concentration listed is an estimated value, which is less than the specified minimum detection limit but is greater than zero.

B - This flag is used when the analyte is found in the blanks as well as the sample. It indicates possible sample contamination and warns the data user to use caution when applying the results of this analyte.

N - Indicates that the compound was analyzed for but not requested as an analyte. Value will not be listed on tabular result sheet.

S - Estimated due to surrogate outliers.

X - Matrix spike compound.

(1) - Cannot be separated.

(2) - Decomposes to azobenzene. Measured and calibrated as azobenzene.

A - This flag indicates that a TIC is a suspected aldol condensation product.

E - Indicates that it exceeds calibration curve range.

D - This flag identifies all compounds identified in an analysis at a secondary dilution factor.

C - Confirmed by GC/MS.

T - Compound present in TCLP blank.

P - This flag is used for a pesticide/aroclor target analyte when there is a greater than 25 percent difference for detected concentrations between the two GC columns (see Form X).

IEA-CT ANALYTICAL SUMMARY


Client ID: MW-11, MW-4, MW-5, MW-6, MW-7, TB051498, X-1
Job Number: 7098-0897A


Date: 6/23/98


Qty	Matrix	Analysis	Description
1	None	EQP	Equipment Expense
8	None	FLD	Field Services
1	None	SAMP	Field Sampling
8	WATER	MET-NSW846-MISC	Miscellaneous Metals
1	WATER	MET-NSW846-MISC-D	Miscellaneous Metals
1	WATER	VOA-N8260A-PP	Pri Pol Volatile Org
9	WATER	VOA-N8260A-PP	Pri Pol Volatile Org


Attachment 3


CONCENTRATION TRENDS VS TIME

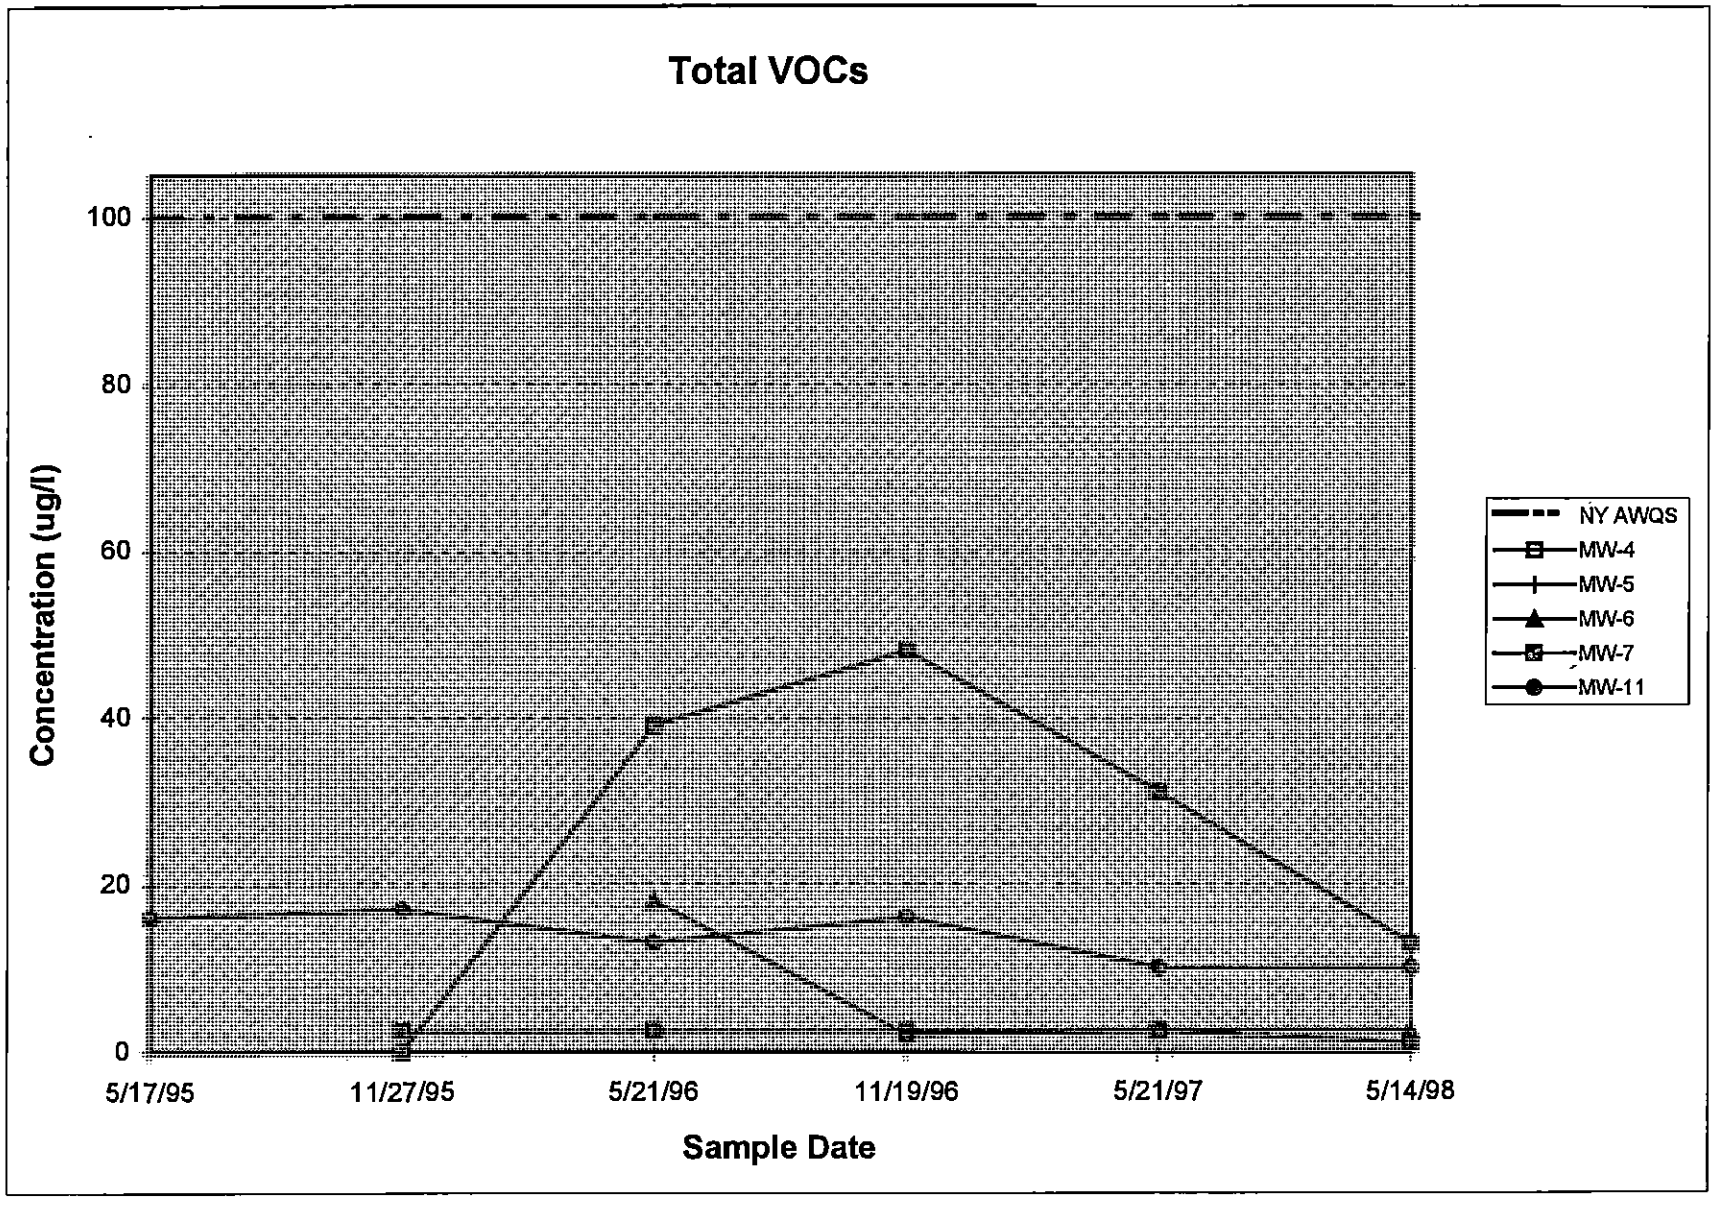
Total VOCs
Concentration (ug/l)
100
80
60
40
20
0
5/17/95
11/27/95
5/21/96
11/19/96
5/21/97
5/14/98
Sample Date
NY AWQS
MW-4
MW-5
MW-6
MW-7
MW-11

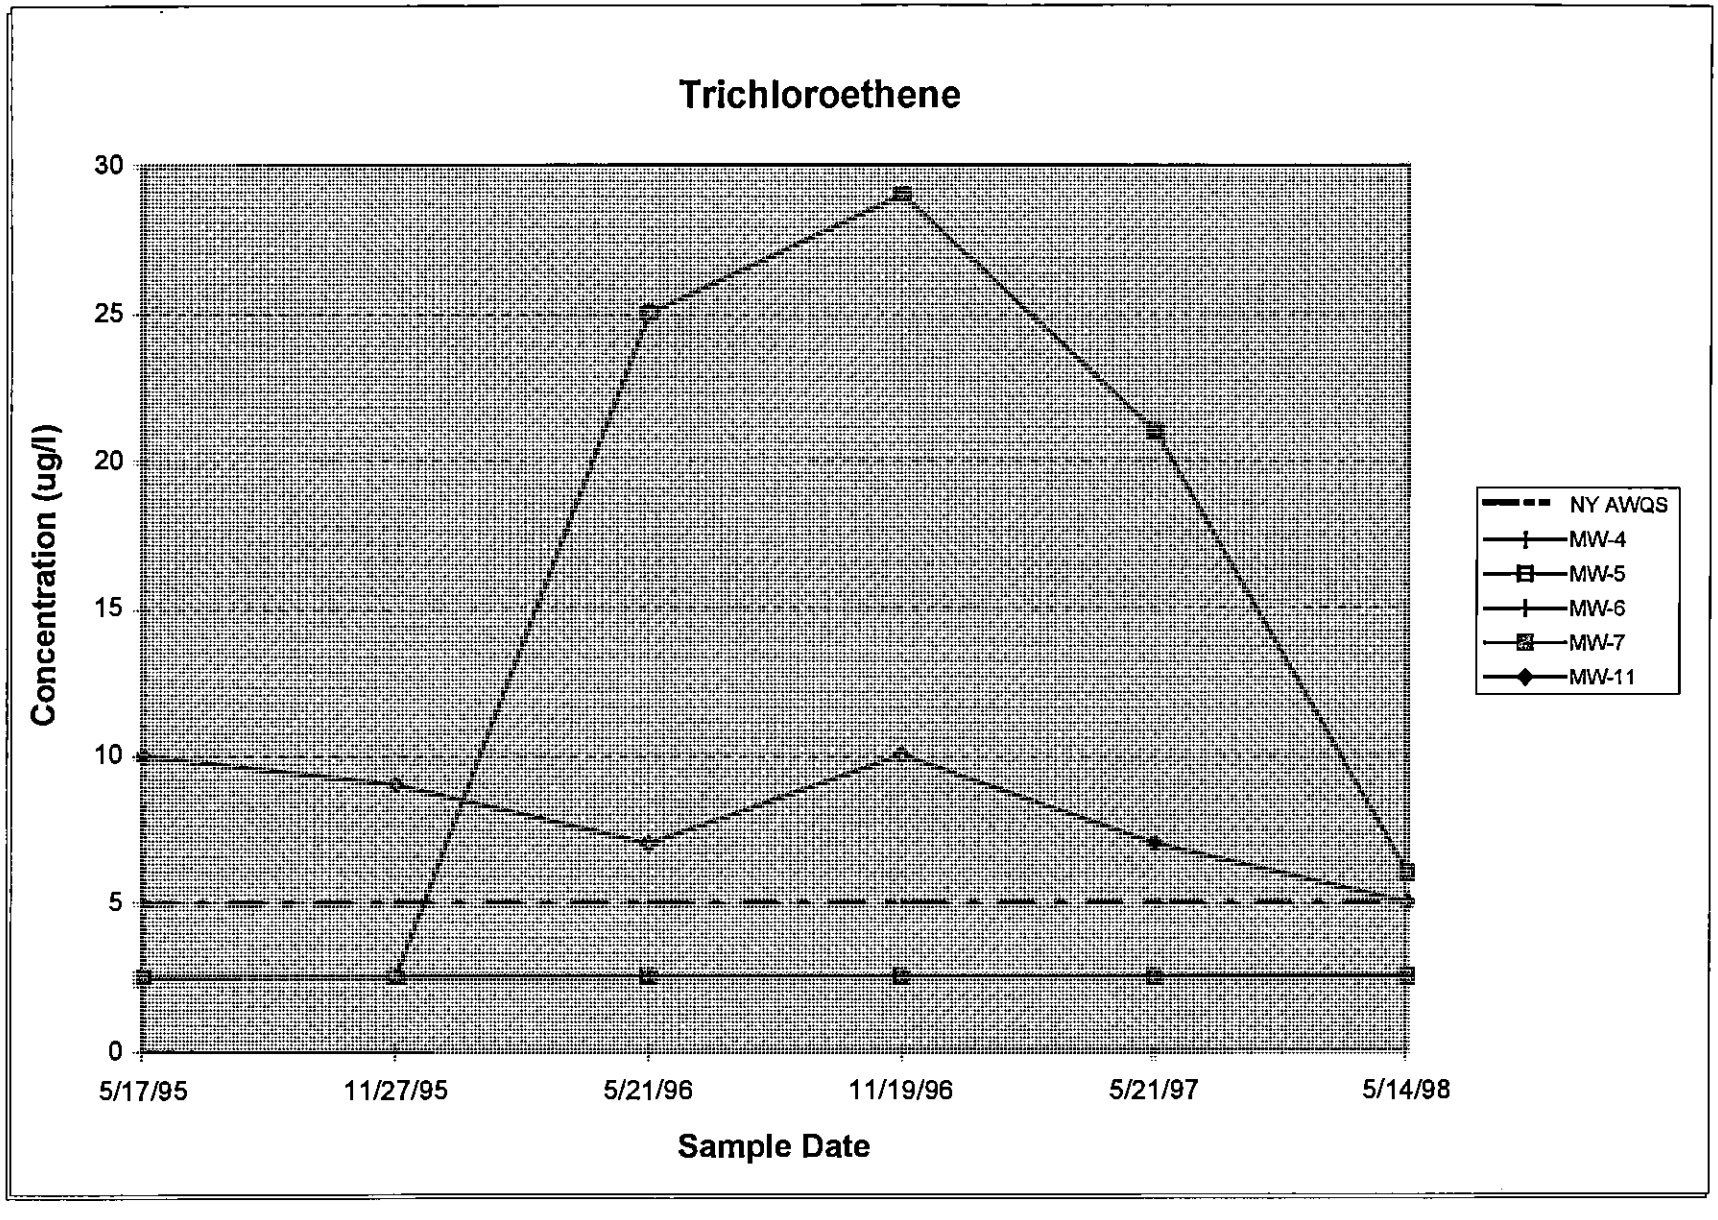

Trichloroethene
Concentration (ug/l)
30
25
20
15
10
5
0
5/17/95
11/27/95
5/21/96
11/19/96
5/21/97
5/14/98
Sample Date
NY AWQS
MW-4
MW-5
MW-6
MW-7
MW-11

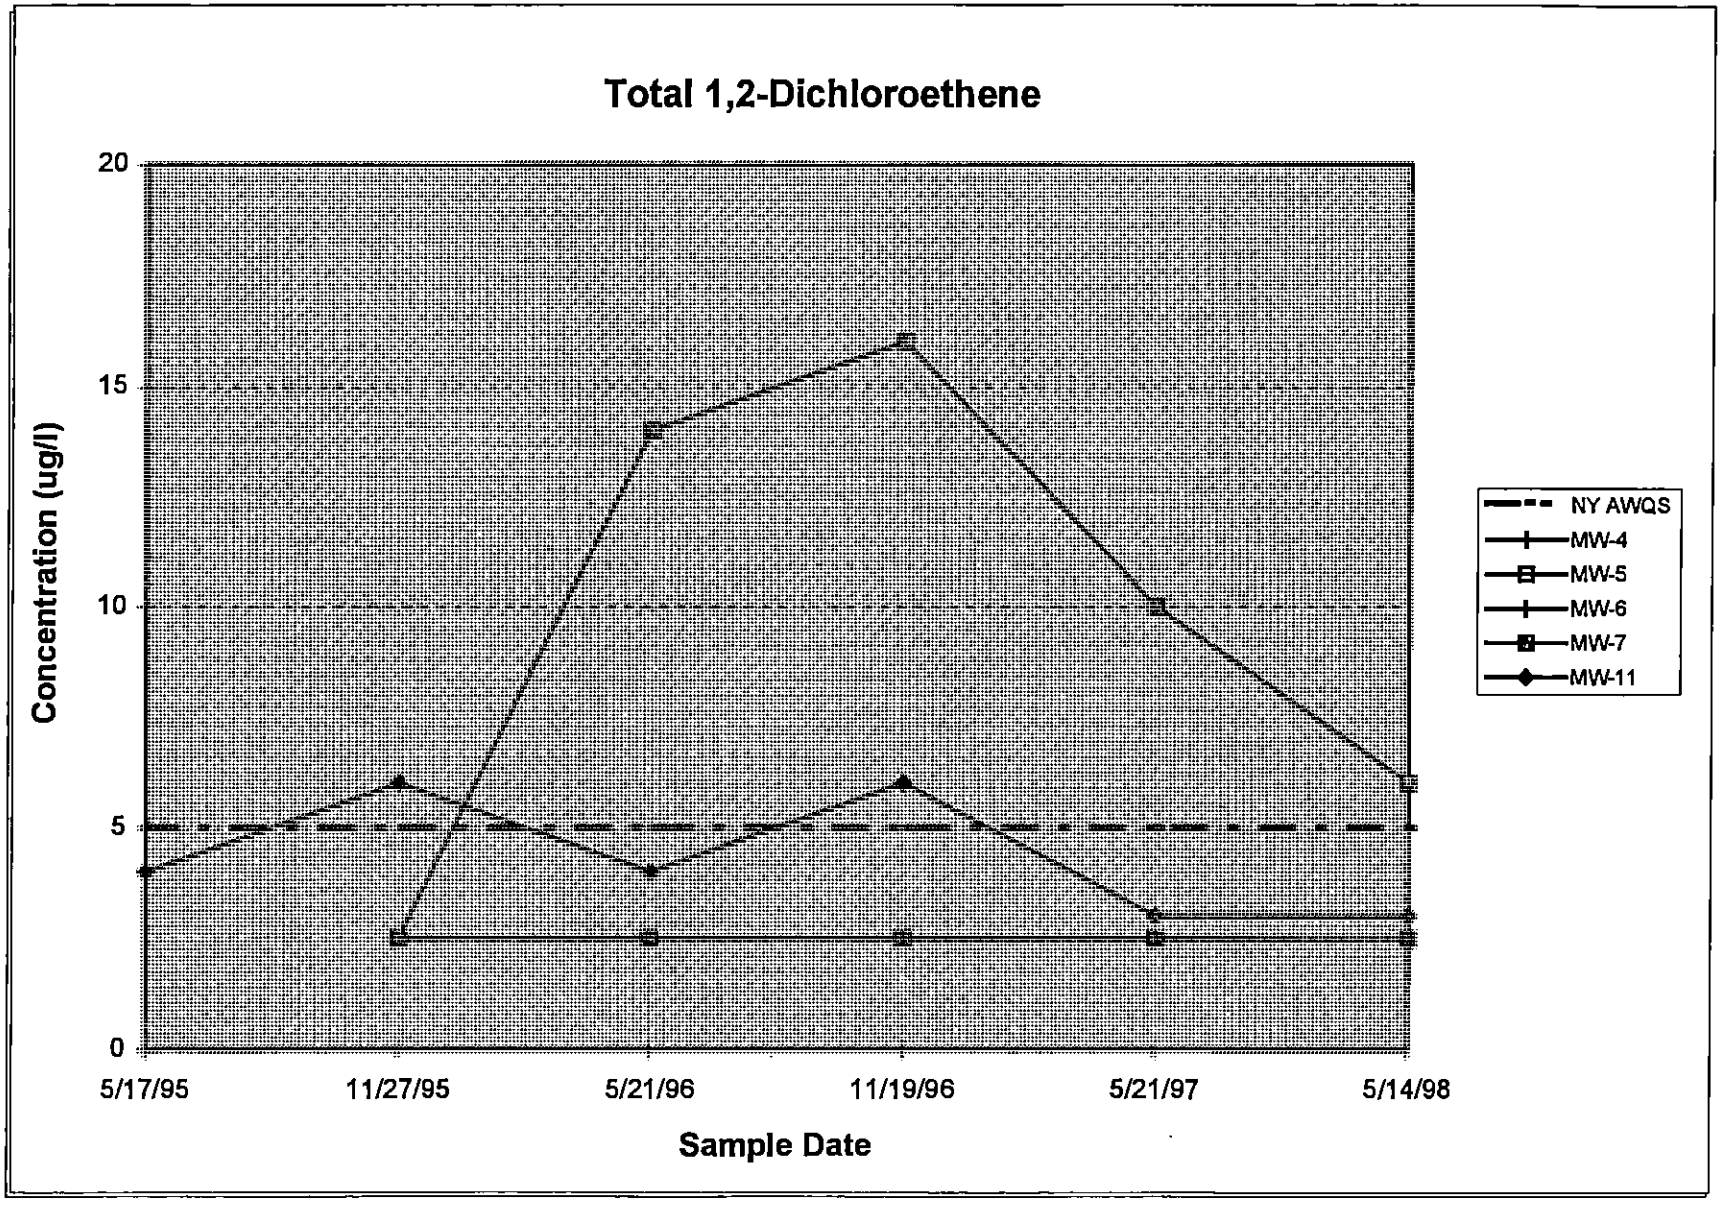

Total 1,2-Dichloroethene
Concentration (ug/l)
20
15
10
5
0
5/17/95
11/27/95
5/21/96
11/19/96
5/21/97
5/14/98
Sample Date
NY AWQS
MW-4
MW-5
MW-6
MW-7
MW-11

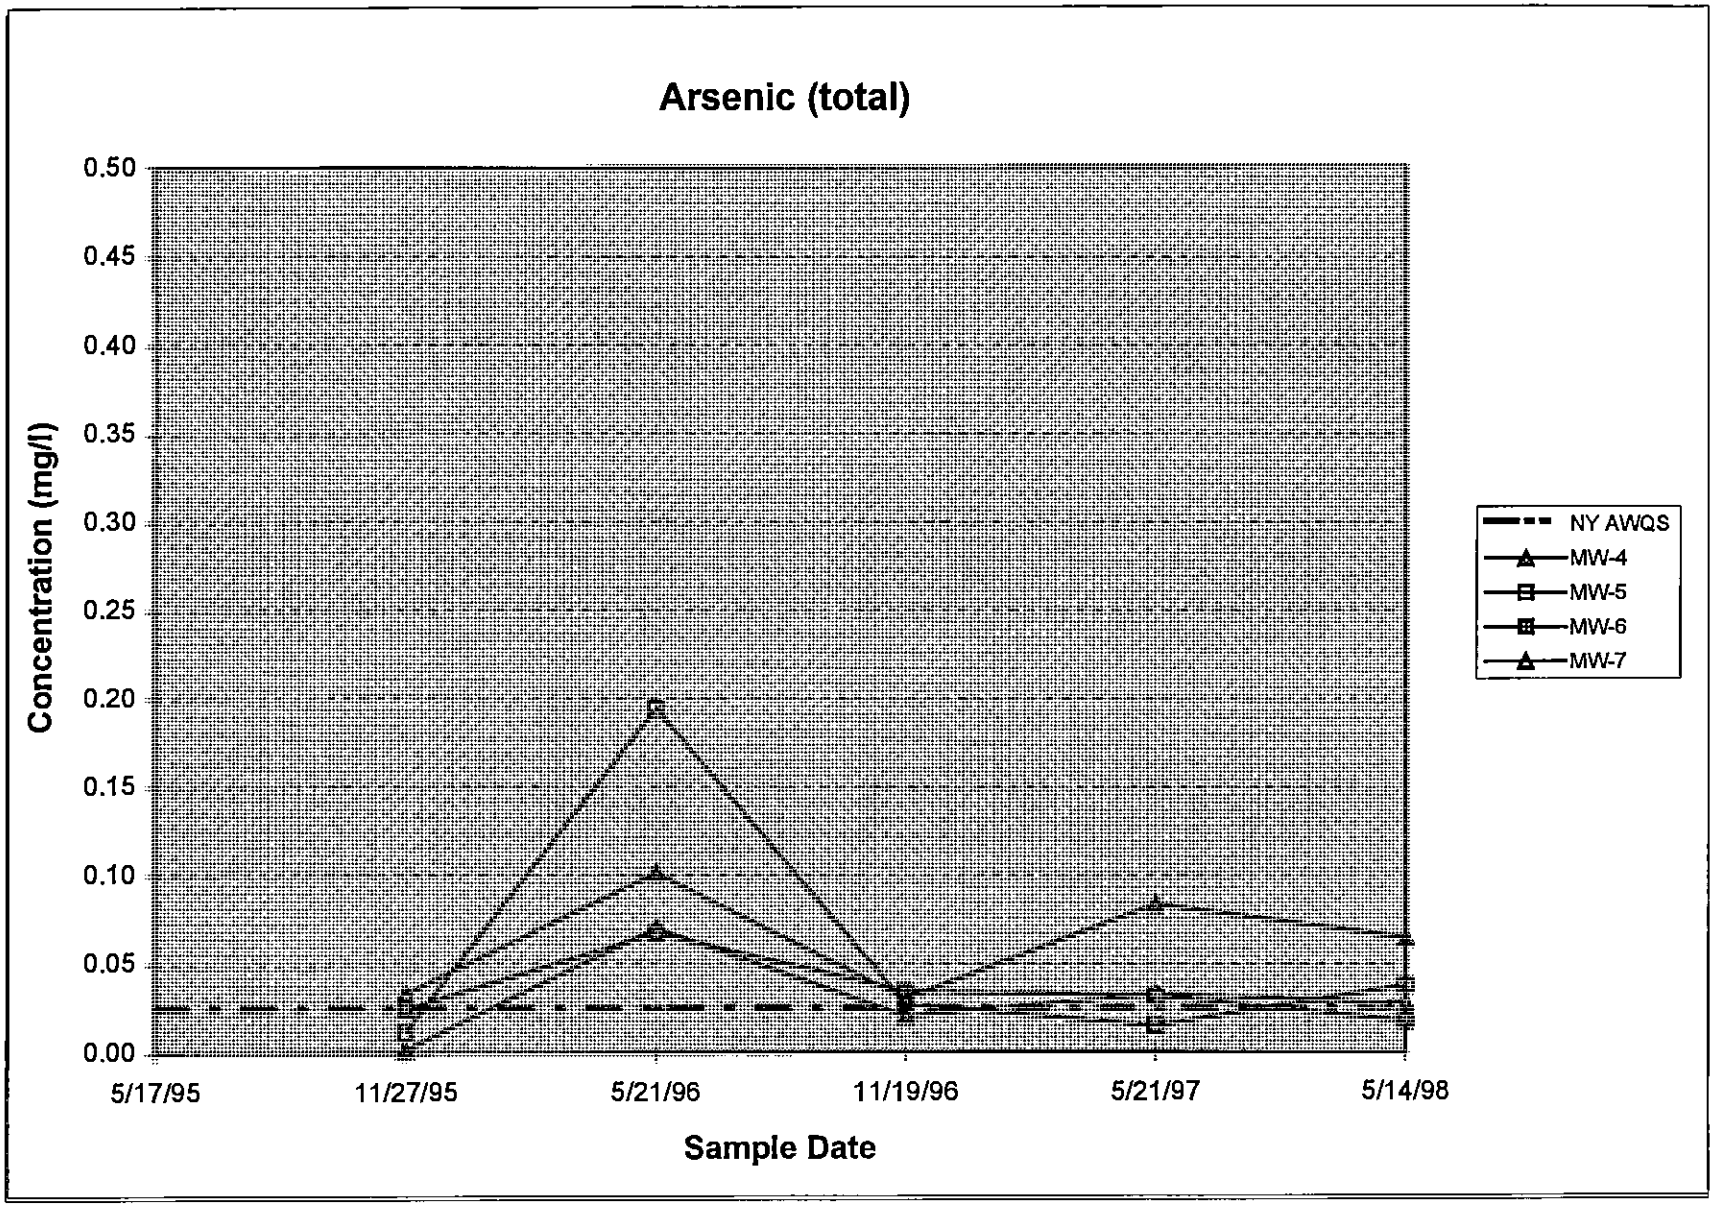
Arsenic (total)
Concentration (mg/l)
0.50
0.45
0.40
0.35
0.30
0.25
0.20
0.15
0.10
0.05
0.00
5/17/95
11/27/95
5/21/96
11/19/96
5/21/97
5/14/98
Sample Date
NY AWQS
MW-4
MW-5
MW-6
MW-7

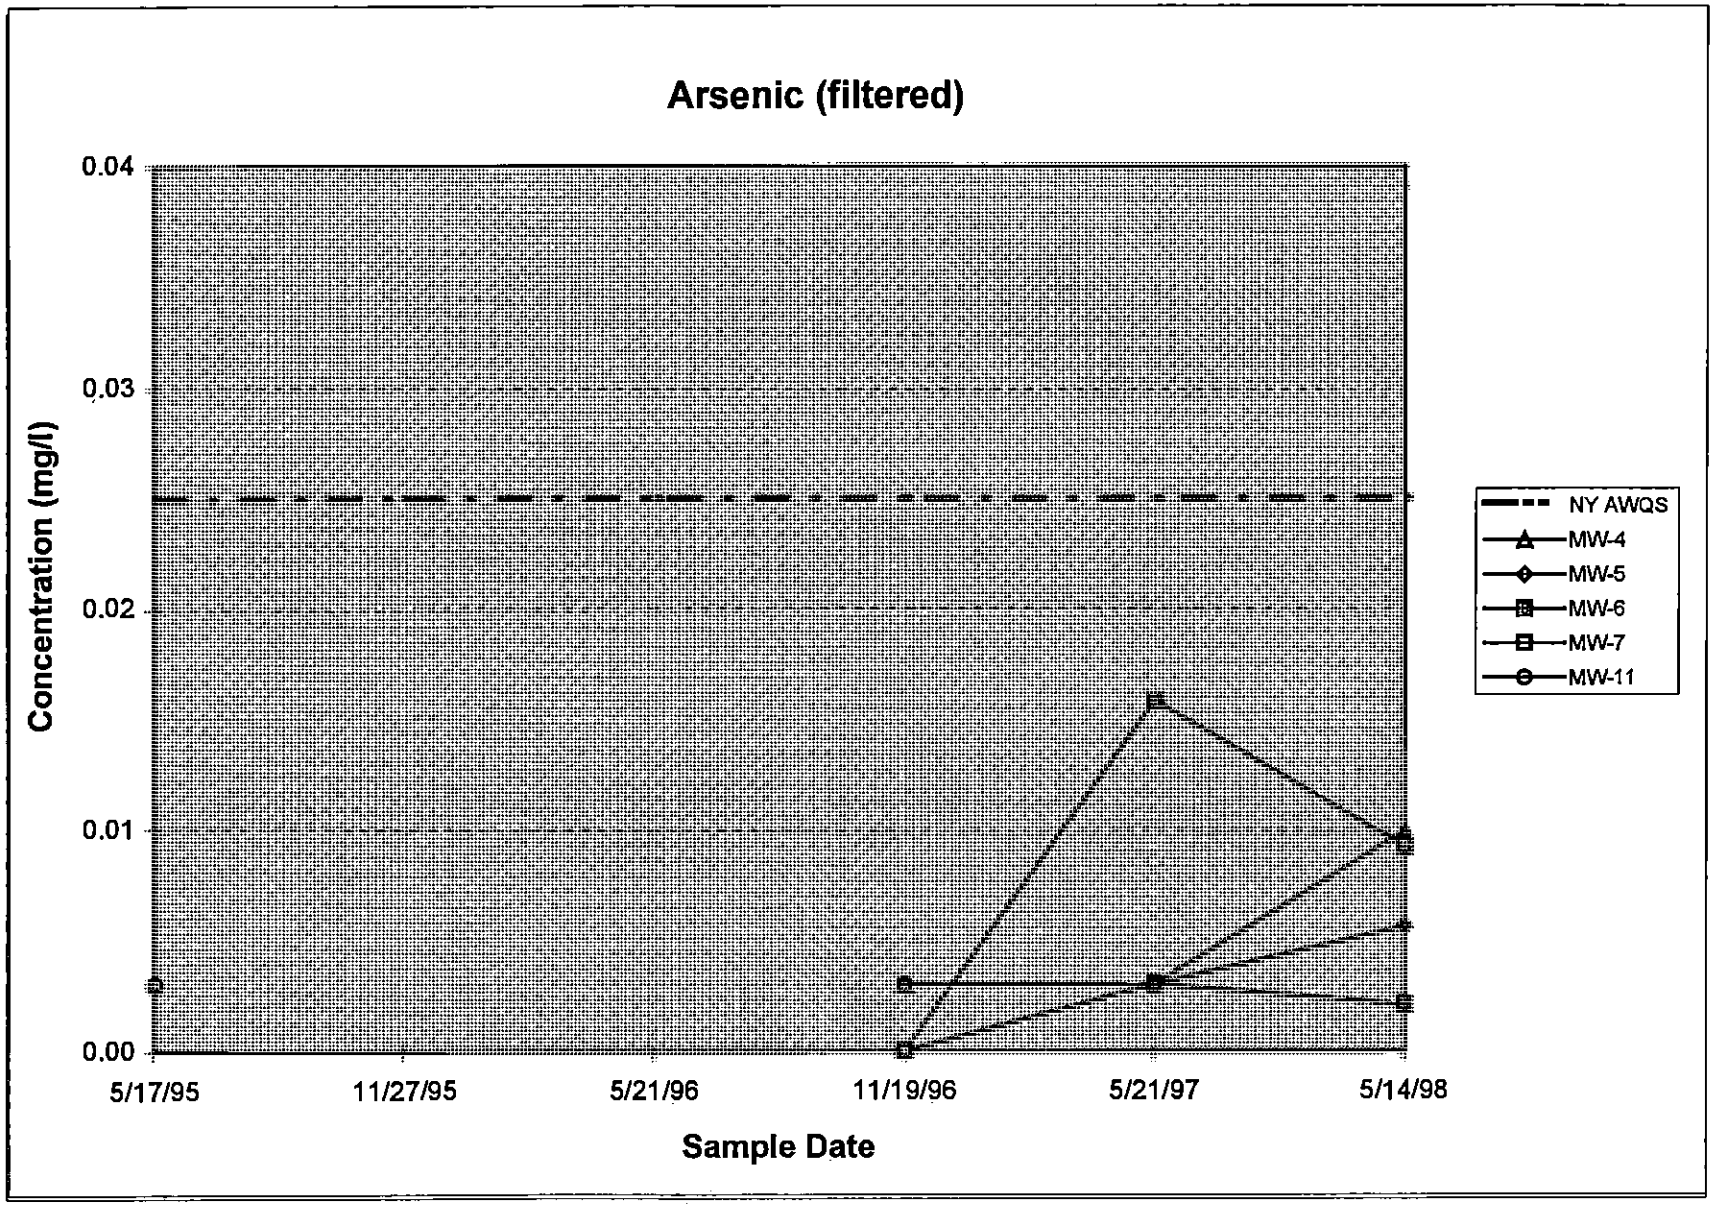



Note: The AWQS for arsenic applies to unfiltered sample results.

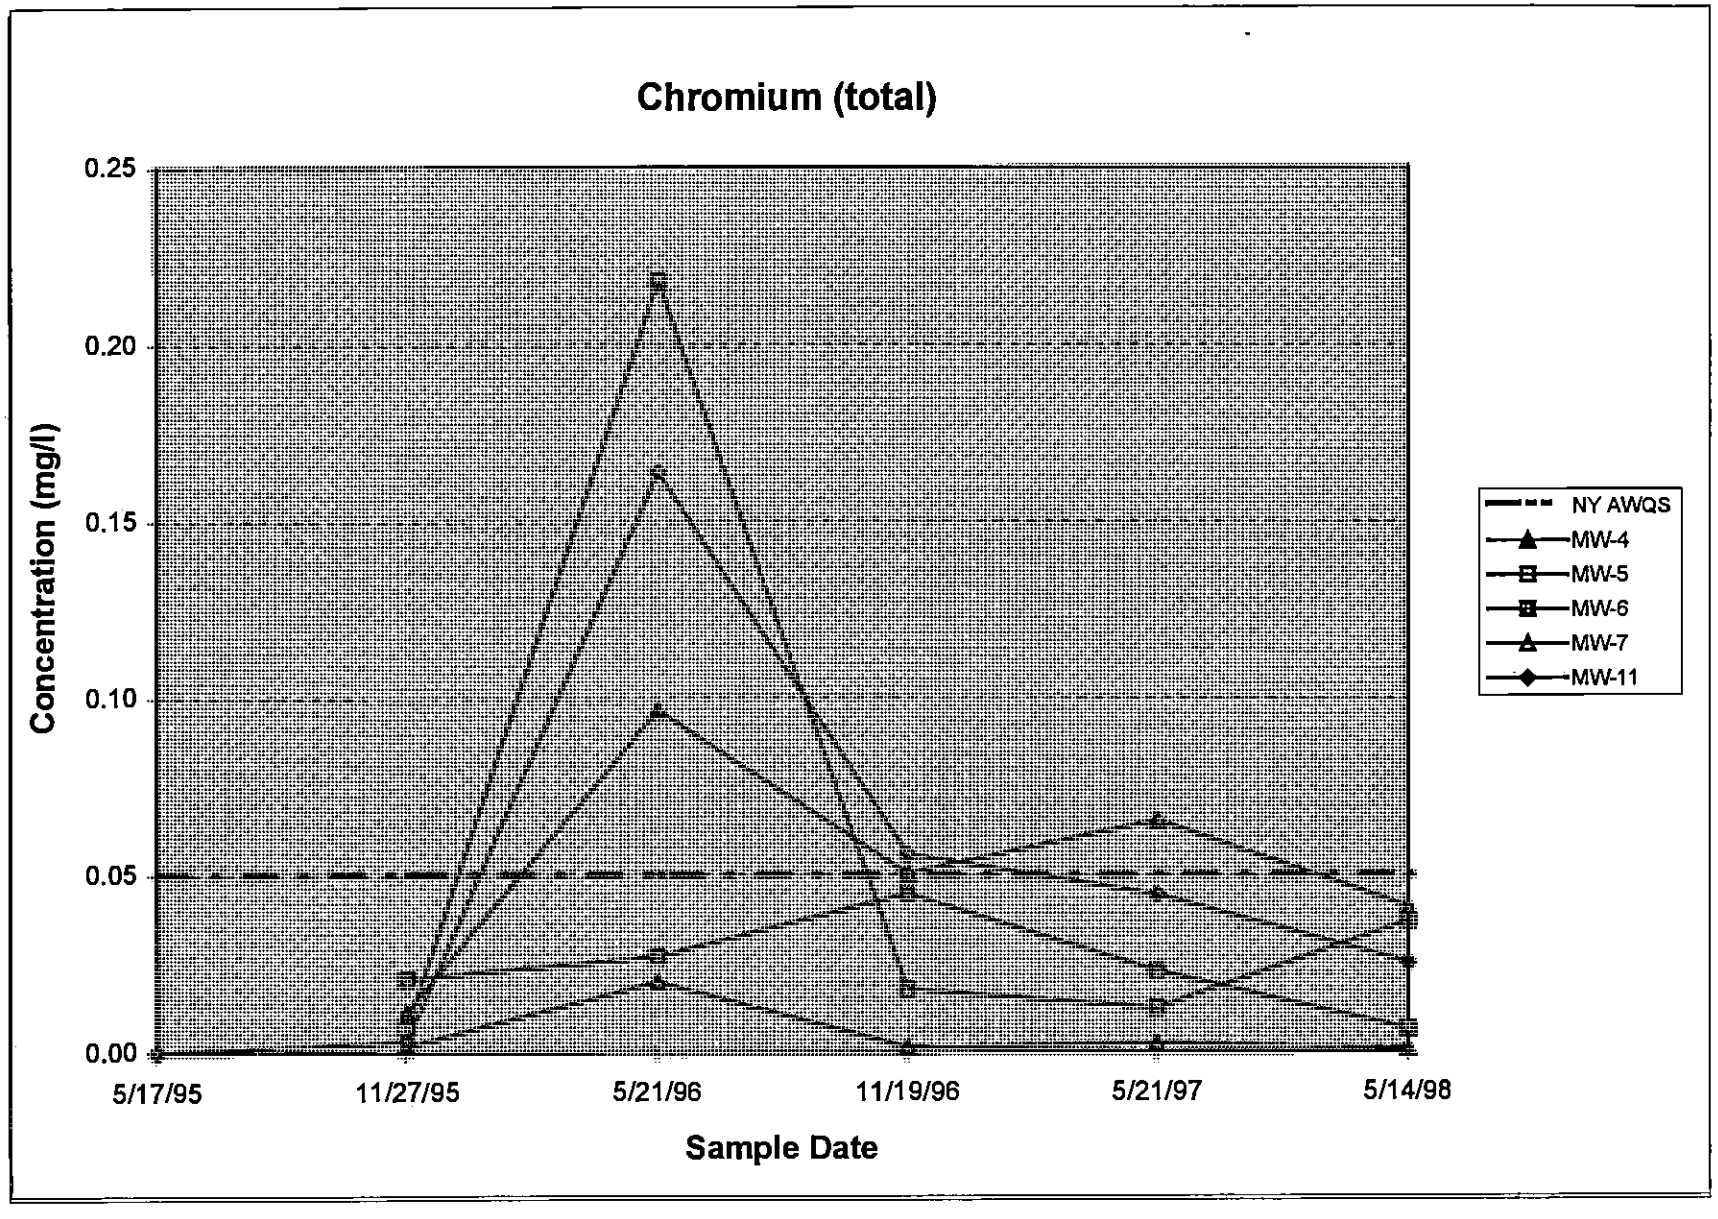
Chromium (total)
0.25
0.20
0.15
0.10
0.05
0.00
Concentration (mg/l)
5/17/95
11/27/95
5/21/96
11/19/96
5/21/97
5/14/98
Sample Date
NY AWQS
MW-4
MW-5
MW-6
MW-7
MW-11

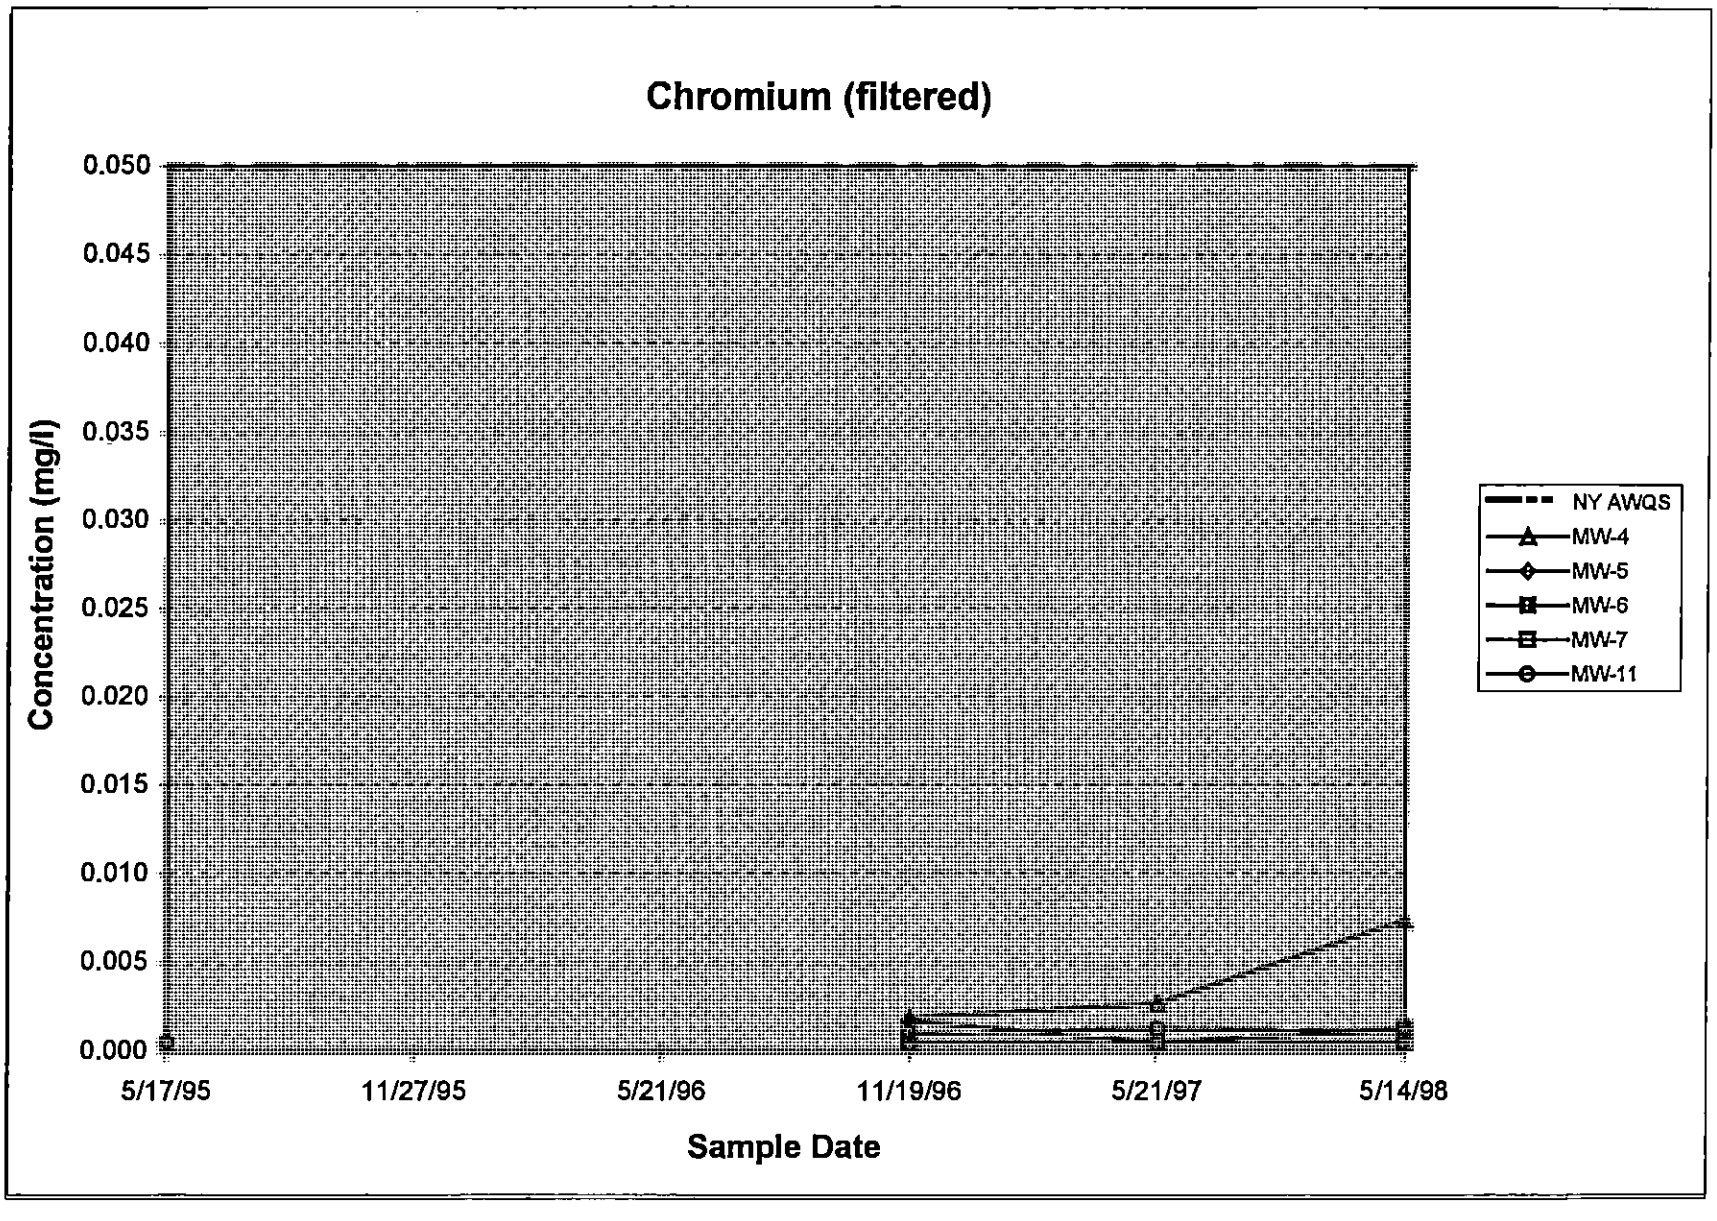



Note: The AWQS for chromium applies to unfiltered sample results.

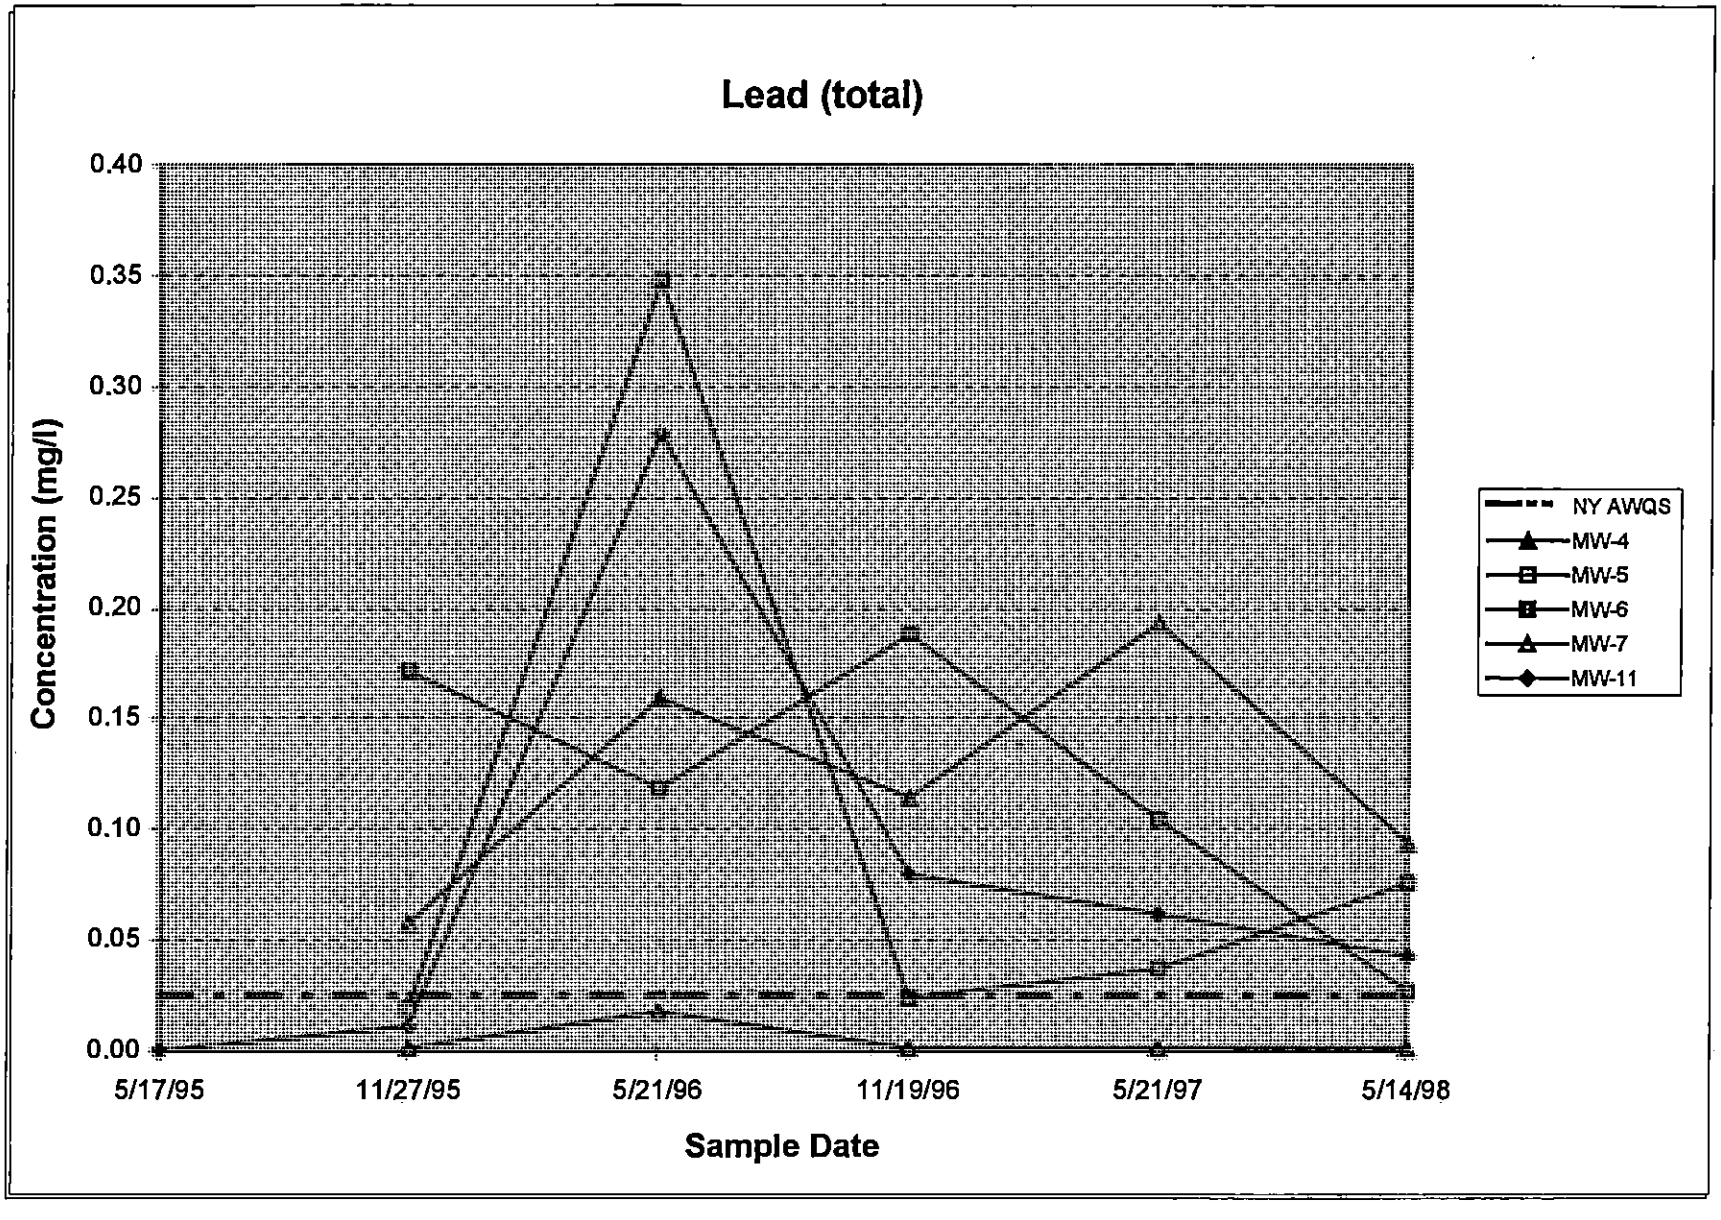
Lead (total)
Concentration (mg/l)
0.40
0.35
0.30
0.25
0.20
0.15
0.10
0.05
0.00
5/17/95
11/27/95
5/21/96
11/19/96
5/21/97
5/14/98
Sample Date
NY AWQS
MW-4
MW-5
MW-6
MW-7
MW-11

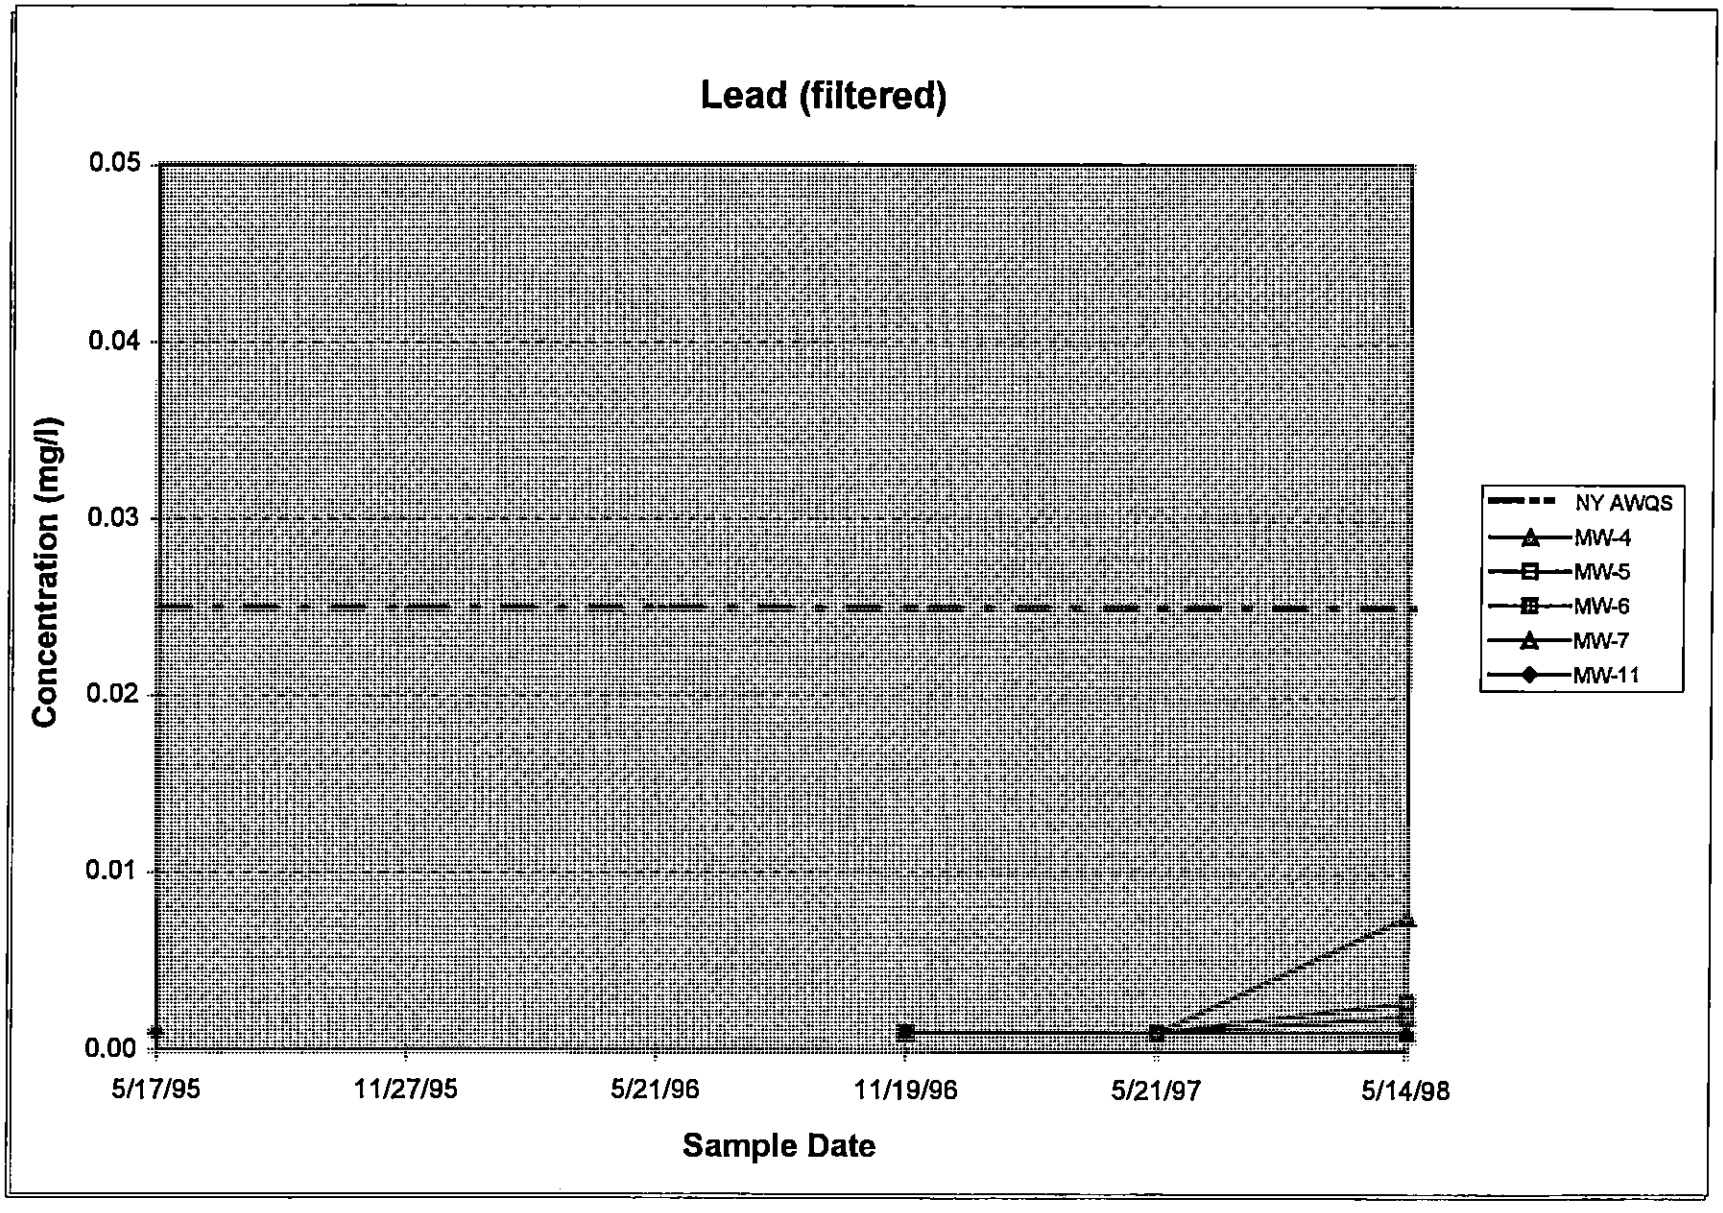

Note: The AWQS for lead applies to unfiltered sample results.

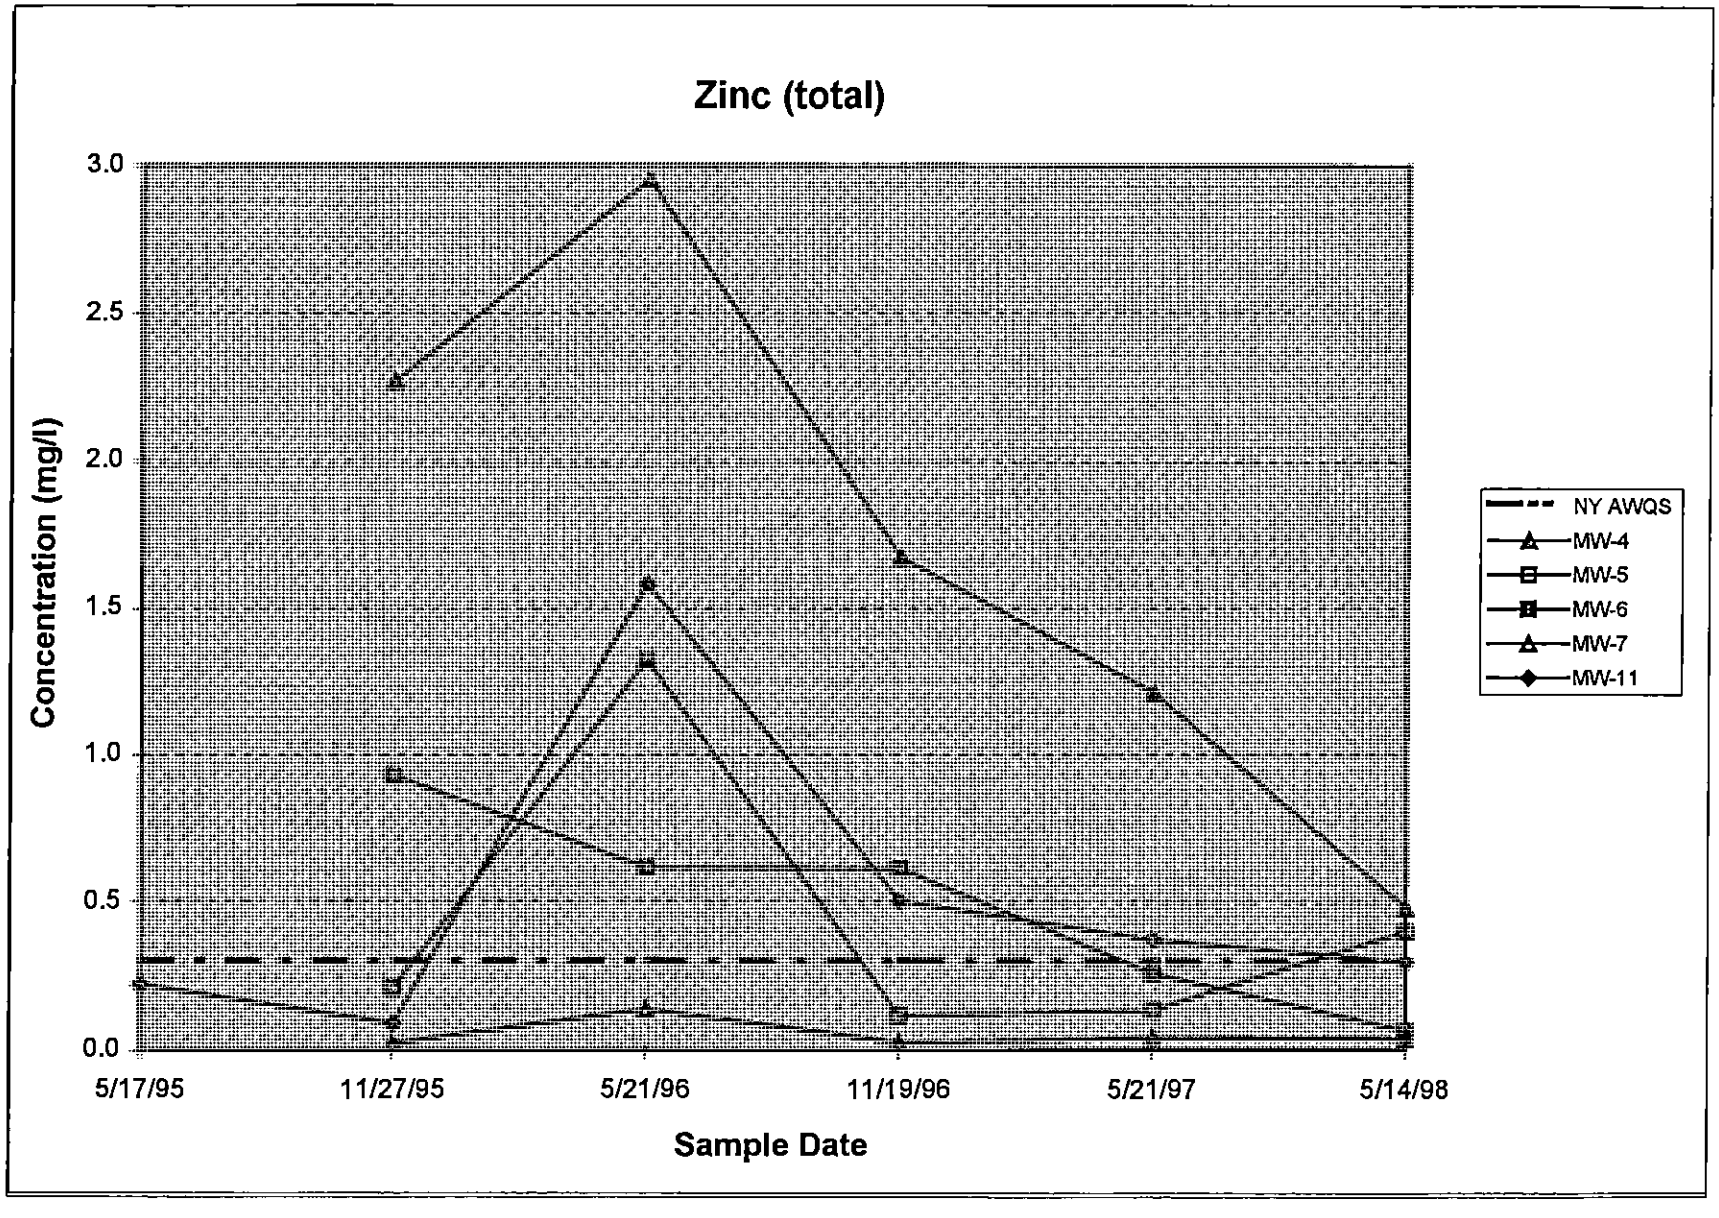
Zinc (total)
Concentration (mg/l)
3.0
2.5
2.0
1.5
1.0
0.5
0.0
5/17/95
11/27/95
5/21/96
11/19/96
5/21/97
5/14/98
Sample Date
NY AWQS
MW-4
MW-5
MW-6
MW-7
MW-11

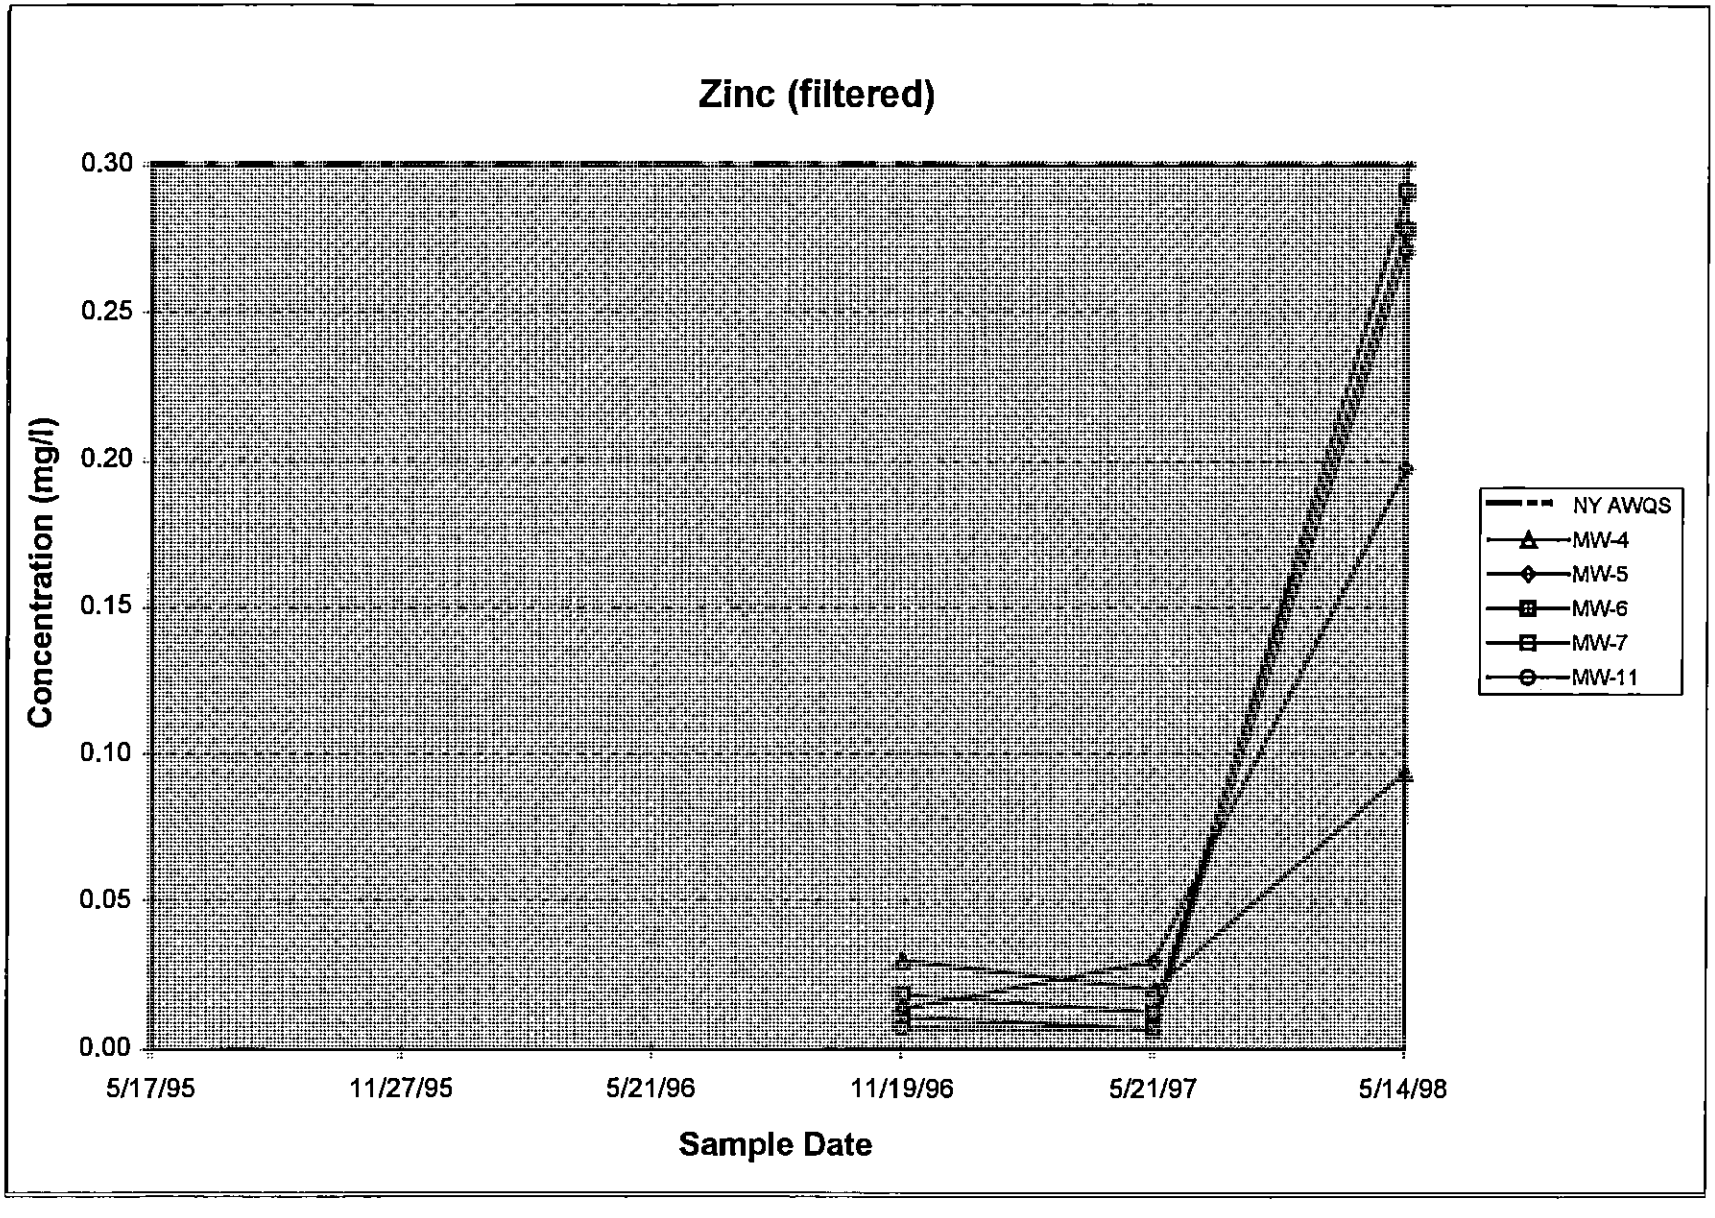

Note: The AWQS for zinc applies to unfiltered sample results.

Remington®

REMINGTON ARMS COMPANY, INC.

SPORTING ARMS-AMMUNITION-TARGETS-TRAPS

ILION, NEW YORK 13357

TELEPHONE (315) 895-3200

June 29, 1998

Ms. Terry Tyoe
New York State Dept. of
Environmental Conservation
207 Genesee Street
Utica, NY 13501

Re: Remington Arms Company;
Part 373 Facility Permit;
Section G: Contingency Plan

Dear Ms. Tyoe:

As discussed during your inspection last week, enclosed is a copy of updated page G-4 of our Contingency Plan. The update includes appointment of a new Alternate #2 coordinator, due to the retirement of the previous alternate #2, and updates to telephone numbers.

I have also enclosed a copy of documentation of my just-completed annual training.

Don't hesitate to call me at 895-3258 if you have any questions. Thank you.

Sincerely,

Bruce Firman

Bruce A. Firman
Environmental Coordinator

The following table is provided to show the information included on the signs for each of the seven (7) waste zones.

Zone Identification	Waste Type(s)	Maximum Number of Drums
Zone 1A	Cyanides	24
Zone 1B	Acids	16
Zone 2	Caustics	32
Zone 3A	Oxidizers	48
Zone 3B	Flammable Liquids & Solvents	48
Zone 4	Halogenated Solvents	84
Zone 5	Metal	88

The location of each zone is shown on the layout drawing of the hazardous waste storage area, Drawing DSB-3.

G-2 EMERGENCY COORDINATOR

In the event of a hazardous waste emergency, the person who discovered the emergency will notify plant security (315-895-3394 or internal extension #3394). Plant security personnel will then notify the Primary emergency coordinator. If the primary coordinator is not available, the alternate coordinator will be notified. The emergency coordinators for Remington Arms Company, Inc., Ilion, New York Plant, are as follows:

Primary Coordinator - Dennis W. Shaut - [redacted]
Plant Phone: (315) 895-3212 or Ext. 3212. Plant Pager No. 207. Home Phone: ([redacted]

Alternate #1 - Bruce A. Firman - [redacted] Plant Phone: (315) 895-3258 or Ext. 3258. Plant Pager No. 367. Home Phone: [redacted]

Alternate #2 - Ralph Washburn - [redacted] Plant Phone (315) 895-3298, or Ext. 3298; Plant Pager No. 282; Home Phon[redacted]

Certificate of Achievement

Managing Hazardous Wastes in New York

This certificate has been awarded to:

Bruce Firman

at

Syracuse, New York

For successful completion of a one-day managers' workshop on the applicable regulations of the New York Department of Environmental Conservation regarding the safe and legal management of wastes designated as hazardous

As of: ***25 June 1998***

National Registry of Professionals - Member PIN: 001-6457

INSTRUCTOR

.7 CEUs Awarded

LION TECHNOLOGY INC.

CC: NYSDEC
R. Pilar
B. Wertz
T. Tyoe

Remington Arms
B. Firman

File 7218

DuPont Engineering
Pompton Lakes Works
Pompton Lakes, NJ 07442

DuPont Engineering

File

July 27, 2000

Mr. J. Joseph Homburger
Deputy Regional Permit Administrator
New York State Department of
Environmental Conservation
Region 6—Utica
207 Genesee Street
Utica, New York 13501-2885

Dear Mr. Homburger,

Annual Groundwater Monitoring Program Report
Remington Arms Company, Inc.
EPA ID No. NYD002240638;
DEC ID No. 6-2128-0034/00001-0
Ilion (V), Herkimer County

On behalf of the Remington Arms Company (Remington), the DuPont Corporate Remediation Group has prepared this letter report, for the sitewide groundwater monitoring program at the Remington, Ilion, New York manufacturing facility (Figure 1), as required by the New York State Department of Environmental Conservation (NYSDEC). The annual monitoring program was established in the July 30, 1999 Annual Goundwater Monitoring Report for the Remington Arms Facility, as approved and modified in NYSDEC December 22, 1999 correspondence (Wertz to Firman).

The 2000 annual groundwater monitoring event was initiated and completed at the Remington, Ilion facility on May 25, 2000. Mr. James Scerra of Specialized Environmental Monitoring (SEM) conducted the sampling event. Field activities were performed in accordance

with procedures outlined in the July 30, 1999 Annual Groundwater Monitoring Report for the Remington Arms Facility, and as modified in the NYSDEC, December 22, 1999 correspondence. After depth-to-water measurements were collected at the five monitor wells (MW-4, MW-5, MW-6, MW-7 and MW-11), these wells were purged and sampled in accordance with established monitoring program requirements.

Groundwater Elevations

Annual depth-to-water measurements were collected from all of the site monitor wells (MW-1 through MW-12) on May 25, 2000 using a standard electrical conductivity water-level indicator. The water-level measurement data from the May 2000 event and historical water elevation data are presented in Table 1. Sitewide groundwater elevations for May 2000 are posted and contoured on Figure 2. Site wide water level contours were generated by using Surface Mapping System (Surfer) software version 7.0, utilizing the Triangulation with Linear Interpolation technique.

The available data indicate that water-levels increased approximately 2.5 to 3.0 feet between May 1999 and May, 2000. The recent water-level data is consistent with historical monitoring data.

Groundwater in the shallow (perched) zone flows northeastward beneath the main portion of the plant, generally following topography. The flow gradient decreases significantly in the flat northeastern portion of the plant. The clay/silt aquitard pinches out in the vicinity of wells MW-11 and MW-2, which causes the lower flow zone to be unconfined in this area. The approximate clay/silt aquitard limits is shown on Figures 2, and was obtained from the September 2, 1992 *Report for Remington Arms; Primary Aquifer Groundwater Flow Model; Revision 1*, by Dames & Moore.

Current water elevation data and historical water elevation data suggests that the shallow perched zone flows in a northeastern direction generally following topography.

Sampling Procedure

Following depth-to-water measurements, annual monitoring program wells (MW-4, MW-5, MW-6, MW-7 and MW-11) were evacuated of stagnant water by using a dedicated polyethylene bailer. Three well volumes of water were purged from each well. Field parameters (i.e., temperature, pH, specific conductance and turbidity/visual) were measured prior to sample collection. The field observation log for May 25, 2000 is included as Attachment 1.
No unusual field observations were reported during the May, 2000 sampling event, Purge water was collected in 55-gallon drums that were subsequently delivered to the on-site wastewater pretreatment plant for treatment and disposal.

As required by the established semiannual monitoring program, groundwater samples were collected from wells MW-4, MW-5, MW-6, MW-7, and MW-11 for analysis of priority pollutant (PP) volatile organic constituents (VOCs). The samples were shipped under chain-of-

custody control to Lancaster Laboratories, Inc., in Lancaster, Pennsylvania for analysis. PP VOCs were analyzed by purge and trap gas chromatography/mass spectrometry (GC/MS), in accordance with Environmental Protection Agency (EPA) SW-846 method 8260B. The analytical laboratory reports are included in Attachment 2.

Analytical Results—VOCs

Table 2 summarizes all VOCs analytical results for samples collected during the May 2000 sampling event. Data from previous sampling events, dating back to the May 1995 RCRA Facility Assessment Site Visit (RFA-SV), are included for comparison.

Current VOC analytical data is consistent with previous groundwater sampling. The May 2000 data continues to support previous conclusions that VOC concentrations are not significant at the Remington Ilion facility.

Concentration trends

Line graphs were prepared for several of the identified constituents of concern, to evaluate concentration trends over the course of time, as compared with respective AWQSs. Constituents evaluated include: total VOCs; 1,2-dichloroethene and trichloroethene; the graphs are included in Attachment 3.

The total VOCs chart shows that the combined total VOC concentration in site groundwater has consistently remained below the AWQS of 100 µg/l (for total organic chemicals) throughout the past six years of monitoring. Samples from wells MW-7 and MW-11 have shown slightly elevated levels of the VOCs trichloroethene and 1,2-dichloroethene. However, these constituents have remained either undetected or reported as "J" values (1 ppb) in down gradient perimeter wells MW-4, MW-5, and MW-6 over the same six year period.

Conclusion

Groundwater contours show similar flow patterns throughout the past six years of monitoring. Groundwater flows east-northeastward beneath the main portion of the plant, with the flow gradient decreasing where the topography flattens, in the middle of the site.

The data collected in accordance with the corrective action monitoring guidelines over the last six years has proven that there is no significant occurrence of hazardous constituents stemming from current or historic plant operations in the groundwater at the Remington Arms facility that would pose a threat to human health and the environment. The data collected in May, 2000 shows a decreasing trend in MW-7 for both cis-1,2-dichloroethene and trichlorethane. The data collected from MW-11 is consistent with historical data. Down-gradient wells MW-4, MW-5 and MW-6, PP VOC results for May 2000 were all non-detect.

The Corrective Action, Annual Groundwater Monitoring program will continue, and potentially end in May of 2001, if no statistically significant fluctuation of constituents is noticed as agreed upon in NYSDEC December 22, 1999 correspondence.

If you have any questions or concerns, please contact me at (302) 992-6960 or Mr. Bruce Firman, Remington environmental coordinator, at (315) 895-3258.


Sincerely,

for

William B. Pew
Project Director

WBP:bb
Attach.

FIGURES

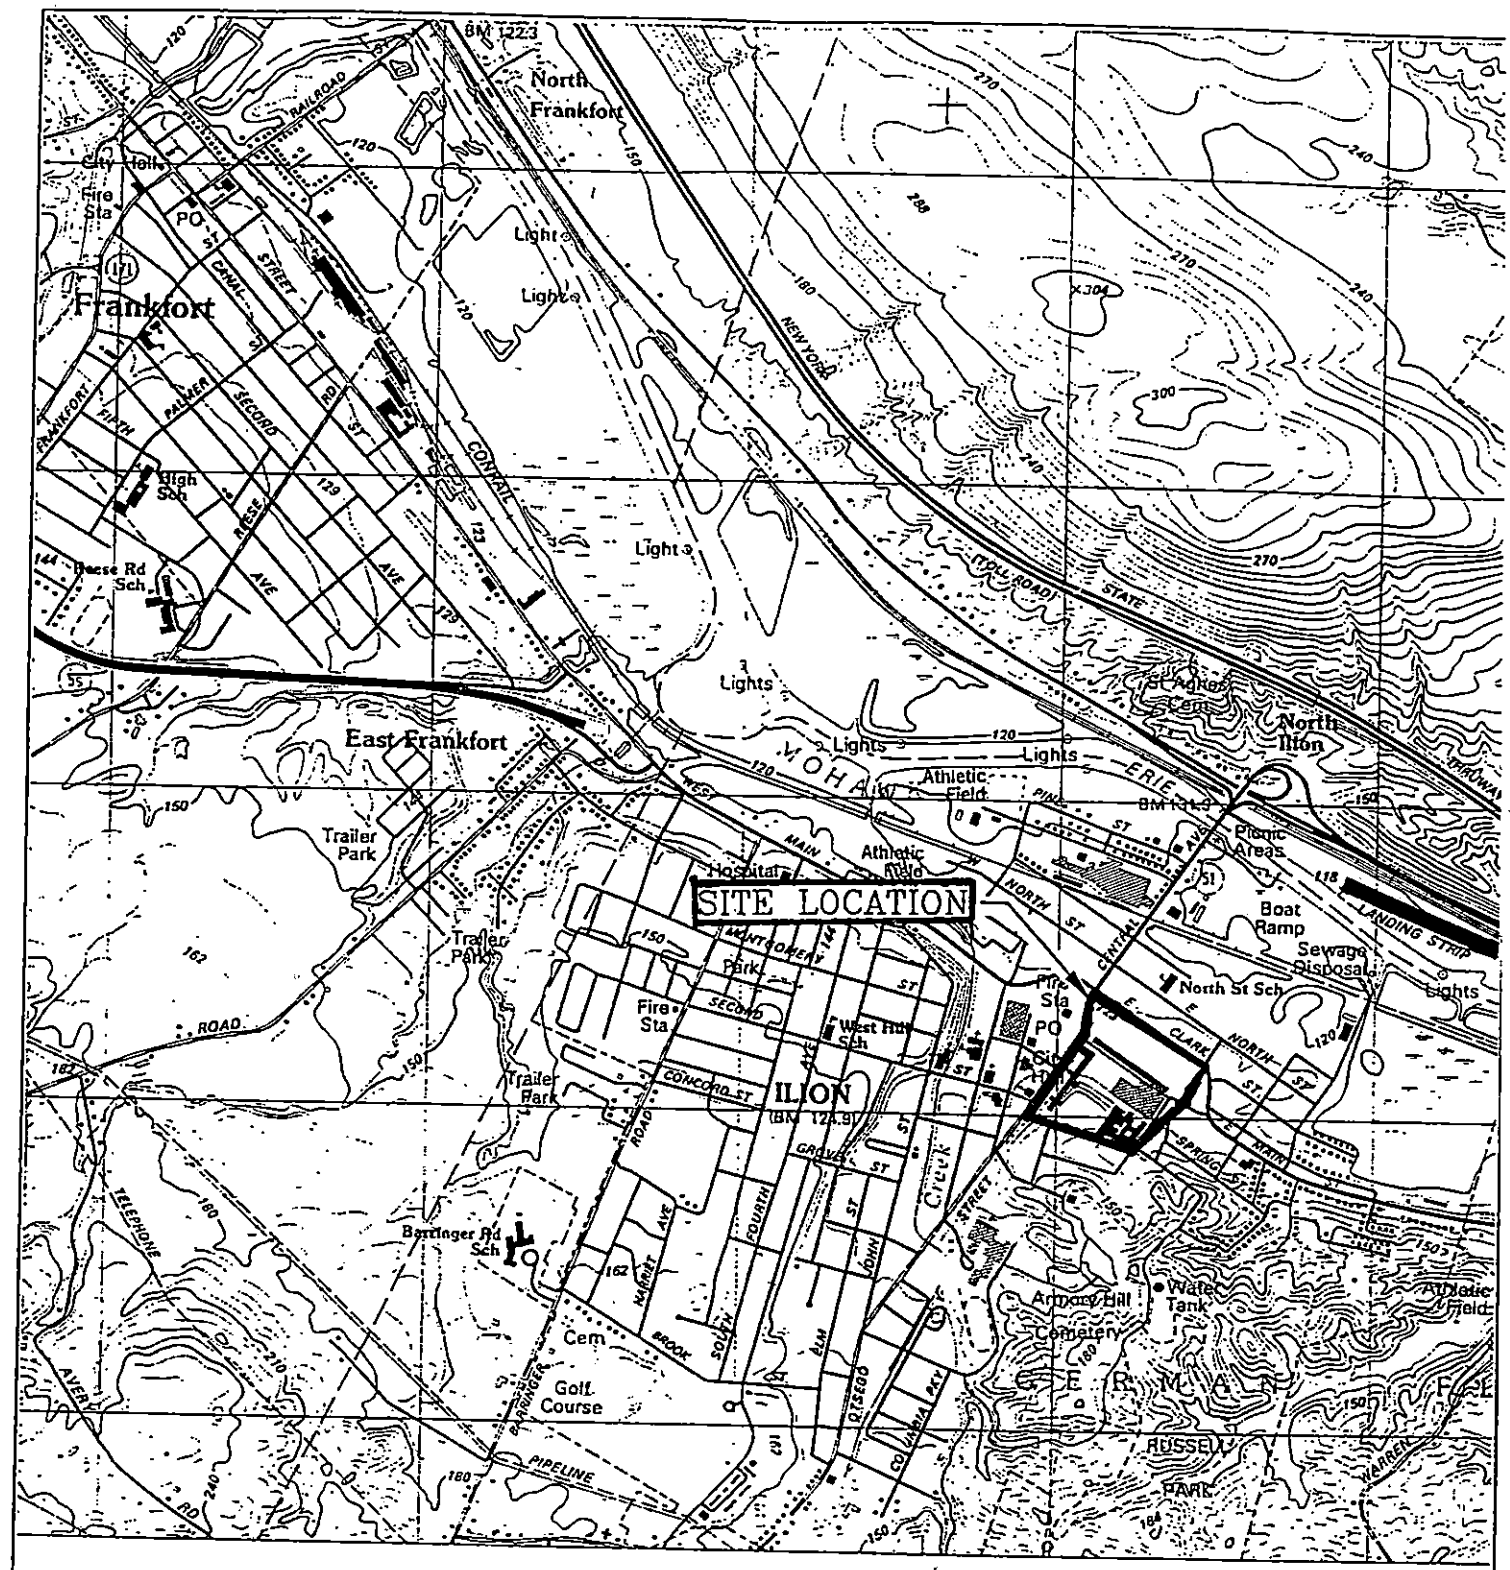

SOURCE: ILION, NY QUADRANGLE 7.5' SERIES
C.I. = 6 METERS BASED ON NGVD (1929)

FIGURE 1	SITE LOCATION MAP			
SCALE 1" = 2000'	DESIGNED BY	DRAWN BY SMF	CAD DRAWING NO	
DATE 1/5/95	CHECKED	APPROVED	PROJECT NO 3288	

DUPONT

REMINGTON ARMS
ILION, NEW YORK

DuPont Environmental Remediation Services

N

MW-4
386.60

MW-5
386.41

MW-6
386.50

MW-11
386.41

MW-7
386.42

MW-10
386.77

MW-12
387.21

MW-9
387.29

MW-2
386.80

MW-3
396.96

MW-8
386.49

MW-1
454.53

CATHERINE ST.

EAST CLARK ST.

MAIN STREET

OTSEGO ST.

HOEFLER AVE.

ARLINGTON AVE.

HIGHLAND AVE.

REMINGTON AVE.

LOCATION OF OLD GAS STATION "CHEVRON"

REMINGTON OWNERSHIP

52H

WS-1

WS-3

CLAY AQUITARD

LEGEND

- MONITOR WELL
- WATER SUPPLY WELL
- PROPERTY BOUNDARY
- —410— WATER ELEVATION (FT. MSL)

0 75 150 300

SCALE IN FEET

FIGURE 2

WATER LEVEL ELEVATION
MAY 25, 2000

CORPORATE REMEDIATION GROUP

An Alliance Between DuPont and The M-C Diamond Group

SCALE	DESIGNED BY	DRAWN BY	CAD DRAWING NO
1" = 150'	GEB	GEB	5_00CAGW.DGN
DATE 7/5/00	CHECKED	APPROVED	PROJECT NO D2R17218

REMINGTON ARMS FACILITY
ILION, NEW YORK

BASEMAP SOURCE: DAMES & MOORE, 1991

...\remingto\corract\5_00cagw.dgn Jul. 06, 2000 08:30:52

TABLES

Table 1

GROUNDWATER ELEVATIONS[1]
Remington Arms Facility

	MW-1	MW-2	MW-3	MW-4	MW-5	MW-6	MW-7	MW-8	MW-9	MW-10	MW-11	MW-12
Top of Flush-Mount Casing Elevation	481.29	408.27	407.96	400.35	402.32	405.13	407.47	410.82	403.38	406.03	405.37	405.11
Depth to top of PVC from Top of Flush Mount (ft)	0.35	0.26	0.27	0.19	0.40	0.16	0.36	0.30	0.28	0.32	0.40	0.28
Reference Point Elevation[2]	480.94	408.01	407.69	400.16	401.92	404.97	407.11	410.52	403.10	405.71	404.97	404.83
Top of Screen Elevation	437.29	390.27	402.96	390.35	392.32	390.13	392.47	380.92	395.88	387.33	390.37	391.11
Screen Length (ft)	10.00	20.00	10.00	15.00	15.00	20.00	20.00	10.00	20.00	10.00	20.00	20.00
Depth to Water (5/17/95)	23.90	25.23	10.91	17.52	19.41	22.39	24.51	29.30	19.71	22.63	22.40	21.31
Depth to Water (11/27/95)	25.90	22.71	10.92	15.11	16.69	19.92	22.01	26.08	17.50	20.53	19.74	19.43
Depth to Water (5/20/96)	26.35	23.20	10.79	15.76	17.48	20.50	22.55	27.22	17.30	20.80	23.30	19.65
Depth to Water (11/19/96)	25.95	23.20	10.93	12.71*	17.30	20.28	22.53	26.37	17.96	20.89	20.26	19.76
Depth to Water (5/21/97)	NM	NM	NM	15.87	17.55	20.48	22.71	NM	NM	NM	20.55	NM
Depth to Water (7/8/97)	26.85	22.66	11.00	14.92	17.08	20.03	22.14	26.05	17.58	20.48	19.99	19.27
Depth to Water (11/13/97)	26.80	25.44	10.92	17.88	19.53	22.61	24.65	30.31	20.09	23.00	22.48	21.75
Depth to Water (5/14/98)	26.95	23.53	10.76	16.02	17.87	20.74	22.97	26.79	18.23	21.26	20.84	20.02
Depth to Water (11/24/98)	26.40	23.97	11.22	15.97	17.92	20.93	23.11	26.93	18.79	21.55	20.87	20.49
Depth to Water (5/24/99)	27.08	24.14	11.01	5.66*	18.08	21.12	23.24	28.96	18.90	21.73	20.97	20.63
Depth to Water (5/25/00)	26.41	21.21	10.73	13.56	15.51	18.47	20.69	24.03	15.81	18.94	18.56	17.62
Groundwater Elevation (5/17/95)	457.04	382.78	396.78	382.64	382.51	382.58	382.60	381.22	383.39	383.08	382.57	383.50
Groundwater Elevation (11/27/95)	455.04	385.30	396.77	385.05	385.23	385.05	385.10	384.44	385.60	385.18	385.30	385.40
Groundwater Elevation (5/20/96)	454.59	384.81	396.90	384.40	384.44	384.47	384.56	383.30	385.80	384.91	381.67	385.18
Groundwater Elevation (11/19/96)	454.99	384.81	396.76	387.45*	384.62	384.69	384.58	384.15	385.14	384.82	384.71	385.07
Groundwater Elevation (5/21/97)	NM	NM	NM	384.29	384.37	384.49	384.40	NM	NM	NM	384.42	NM
Groundwater Elevation (7/8/97)	454.09	385.35	396.69	385.24	384.84	384.94	384.97	384.47	385.52	385.23	384.98	385.56
Groundwater Elevation (11/13/97)	454.14	382.57	396.77	382.28	382.39	382.36	382.46	380.21	383.01	382.71	382.49	383.08
Groundwater Elevation (5/14/98)	453.99	384.48	396.93	384.14	384.05	384.23	384.14	383.73	384.87	384.45	384.13	384.81
Groundwater Elevation (11/24/98)	454.54	384.04	396.47	384.19	384.00	384.04	384.00	383.59	384.31	384.16	384.10	384.34
Groundwater Elevation (5/24/99)	453.86	383.87	396.68	394.5*	383.84	383.85	383.87	381.56	384.20	383.98	384.00	384.20
Groundwater Elevation (5/25/00)	454.53	386.80	396.96	386.60	386.41	386.50	386.42	386.49	387.29	386.77	386.41	387.21

NM = Not Measured

[1] All elevations are given with respect to mean sea level datum.

[2] Reference elevation is top of PVC riser.

* = Anomalous Value

Table 2

ANNUAL GROUNDWATER MONITORING RESULTS
Priority Pollutant Volatile Organic Constituents (µg/l)[1]

Parameter	New York State Ambient Water Quality Standards	Federal MCLs	MW-4							MW-5							MW-6						
			(11/27/95)	(5/21/96)	(11/19/96)	(5/21/97)	(5/14/98)	(5/24/99)	(5/25/00)	(11/27/95)	(5/21/96)	(11/19/96)	(5/21/97)	(5/14/98)	(5/24/99)	(5/25/00)	(11/27/95)	(5/21/96)	(11/19/96)	(5/21/97)	(5/14/98)	(5/24/99)	(5/25/00)
Methylene chloride	5	5	ND (5)	ND (5)	ND (5)	ND (5)	1(J)	0.5JB	ND (2)	ND (5)	ND (5)	ND (5)	ND (5)	1(J)	0.6JB	ND (2)	ND (5)	18 J, N	2J	ND (5)	ND (5)	0.3J	ND (2)
cis-1,2-dichloroethene	5	70	ND(5)	ND (5)	ND (5)	ND (5)	ND (5)	ND (5)	ND (2)	ND(5)	ND (5)	ND (5)	ND (5)	ND (5)	ND (5)	ND (2)	ND(5)	ND (50)	ND(5)	ND(5)	ND(5)	ND(5)	ND (2)
Chloroform	7	100	ND(5)	ND (5)	ND (5)	ND (5)	ND (5)	ND (5)	ND (1)	ND(5)	ND (5)	ND (5)	ND (5)	ND (5)	ND (5)	ND (1)	ND(5)	ND (50)	ND (5)	ND (5)	ND (5)	ND (5)	ND (1)
Trichloroethene	5	5	ND(5)	ND (5)	ND (5)	ND (5)	ND (5)	ND (5)	ND (1)	ND(5)	ND (5)	ND (5)	ND (5)	ND (5)	ND (5)	ND (1)	ND(5)	ND (50)	ND (5)	ND (5)	ND (5)	ND (5)	ND (1)
Vinyl Chloride	2	2	ND(10)	ND(10)	ND(10)	ND(10)	ND(10)	ND(10)	ND (2)	ND(10)	ND(10)	ND(10)	ND(10)	ND(10)	ND(10)	ND (2)	ND(10)	ND(100)	ND(10)	ND(10)	ND(10)	ND(10)	ND (2)
Total Volatile Organic Constituent	100	---	ND	ND	ND	ND	1	0.5	ND	ND	ND	ND	ND	1	0.6	ND	ND	18	2	ND	ND	0.3	ND

[1] Volatile organics were analyzed by purge and trap GC/MS, using guidance provided by USEPA Method 8260B.

ND(5) = Indicates analyte result less than instrument detection limit. Number in parentheses is detection limit.

J = Indicates analyte result between instrument detection limit and method detection limit.

--- = Limit not established.

N = Indicates that this constituent was detected in one of the method blanks from this group of samples.

B = Analyte was found in the blanks as well as the sample

Table 2

ANNUAL GROUNDWATER MONITORING RESULTS
Priority Pollutant Volatile Organic Constituents (µg/l)[1]

Parameter	New York State Ambient Water Quality Standards	Federal MCLs	MW-7							MW-11								Trip Blank					
			(11/27/95)	(5/21/96)	(11/19/96)	(5/21/97)	(5/14/98)	(5/24/99)	(5/25/00)	(5/17/95)	(11/27/95)	(5/21/96)	(11/19/96)	(5/21/97)	(5/14/98)	(5/24/99)	(5/25/00)	(5/21/96)	(11/19/96)	(5/21/97)	(5/14/98)	(5/24/99)	(5/25/00)
Methylene chloride	5	5	ND (5)	ND (5)	2J	ND (5)	0.8(J)	ND (5)	ND (2)		ND (5)	2J, N	ND (5)	1(J)	2(J)	0.5 (JB)	ND (2)	ND (5)	0.9J	0.9J	1(J)	0.4 (JB)	ND (2)
cis-1,2-dichloroethene	5	70	ND(5)	14	16	10	6	9	ND (2)	4 J	6	4J	6	3(J)	3(J)	3(J)	4 J	ND(5)	ND(5)	ND(5)	ND(5)	ND(5)	ND (2)
Chloroform	7	100	ND(5)	ND (5)	ND (5)	ND (5)	ND(5)	ND(5)	ND (1)	2 J	2 J	ND (5)	ND (5)	ND (5)	ND(5)	0.6J	ND (1)	ND(5)	ND (5)	ND (5)	ND(5)	ND(5)	ND (1)
Trichloroethene	5	5	ND(5)	25	29	21	6	10	5 J	10	9	7	10	7	5	6	9	ND(5)	ND(5)	ND(5)	ND(5)	ND(5)	ND (1)
Vinyl Chloride	2	2	ND(10)	ND(10)	IJ	ND(10)	ND(10)	0.9J	ND (2)		ND(10)	ND(10)	ND(10)	ND(10)	ND(10)	ND(10)	ND (2)	ND(10)	ND(10)	ND(10)	ND(10)	ND(10)	ND (2)
Total Volatile Organic Constituents	100	---	ND	39	48	31	12.8	28.9	5	16	17	13	16	10	10	10.1	13	ND	0.9	0.9	1	0.4	ND

[1] Volatile organics were analyzed by purge and trap GC/MS, using guidance provided by USEPA Method 8260B.

ND(5) = Indicates analyte result less than instrument detection limit. Number in parentheses is detection limit.

J = Indicates analyte result between instrument detection limit and method detection limit.

--- = Limit not established.

N = Indicates that this constituent was detected in one of the method blanks from this group of samples.

B = Analyte was found in the blanks as well as the sample

Attachment 1

FIELD OBSERVATION LOG

SPECIALIZED ENVIRONMENTAL MONITORING

FIELD OBSERVATION LOG
GROUNDWATER SAMPLING RECORD

SITE NAME Remington Arms Company — **DATE** May 25, 2000

Ilion, New York — Weather ptly. Sunny, cool

Samplers Jim Scerra

Page 1 of 2

Well Name / ID	MW-1	MW-2	MW-3	MW-4	MW-5	MW-6
Diameter of Well Casing	4 in	4 in	4 in	4 in	4 in	2 in
Depth of Well (ft.)	NA	39.3	NA	25	25	35
Depth to Product						
Product Thickness						
Depth to Groundwater (ft.)	26.41	21.21	10.73	13.56	15.51	18.47
Water Column Height (ft.)		18.09		11.44	9.49	16.53
Volume Purged (gal)				22	15	8
PID Reading (ppm)				ND	ND	7.0
Purging Method				Bailer	Bailer	Bailer
Sampling Time				1150	1330	1230
Observations						
color				grey	clear/grey	grey
sheen				no	no	heavy
odor				slight	no	v. strong
Temperature (C)				10.6	11.4	11.1
Conductivity				2680	1222	3701
Ph				7.8	7.5	6.9
Turbidity (visual / NTU)				low	low	low

Comments All bailers are dedicated to each well.

184 Ballard Road
Wilton, New York 12831

518-587-5510 (phone)
518-587-5538 (fax)

SPECIALIZED ENVIRONMENTAL MONITORING

FIELD OBSERVATION LOG
GROUNDWATER SAMPLING RECORD

SITE NAME Remington Arms Company — **DATE** May 25, 2000

Ilion, New York — Weather ptly. sunny, cool

Samplers Jim Scerra

Page 2 of 2

Well Name / ID	MW-7	MW-8	MW-9	MW-10	MW-11	MW-12
Diameter of Well Casing	2 in	2 in	2 in	2 in	2 in	2 in
Depth of Well (ft.)	35	NA	27.5	28.7	35	34.0
Depth to Product						
Product Thickness						
Depth to Groundwater (ft.)	20.69	24.03	15.81	18.94	18.56	17.62
Water Column Height (ft.)	14.31				16.44	
Volume Purged (gal)	7				8	
Purging Method	HDPE				HDPE	
Sampling Time	1230				1315	
Observations						
color	lt. Brown				brown	
sheen	no				no	
odor	no				no	
PID Readings	ND				ND	
Temperature (C)	12.5				11.5	
Conductivity	11910				1542	
Ph	6.7				7.0	
Turbidity (visual / NTU)	low				med	

Comments

184 Ballard Road
Wilton, New York 12831

518-587-5510 (phone)
518-587-5538 (fax)

Attachment 2

ANALYTICAL LABORATORY SUMMARY REPORT

Lancaster Laboratories
Where quality is a science.

Lancaster Laboratories Sample No. WW 3388269

Collected:05/25/2000 11:50 by JS

Account Number: 07032

Submitted: 05/26/2000 09:20
Reported: 06/22/00 at 09:41 AM
Discard: 7/23/00
RMI-G-MW-4 Water Sample
REMINGTON ARMS--ILION, 5/00

CRG-E.I.DuPont de Nemours & Co
Barley Mill Plaza, Bldg. 27
Routes 141 & 48
Wilmington DE 19805

MW4--

CAT No.	Analysis Name	CAS Number	As Received Result	As Received Method Detection Limit	Units	Dilution Factor
06291	GC/MS Volatiles					
05386	Vinyl Chloride	75-01-4	N.D.	2.	ug/l	1
05391	Methylene Chloride	75-09-2	N.D.	2.	ug/l	1
05392	trans-1,2-Dichloroethene	156-60-5	N.D.	2.	ug/l	1
05395	cis-1,2-Dichloroethene	156-59-2	N.D.	2.	ug/l	1
05396	Chloroform	67-66-3	N.D.	1.	ug/l	1
05403	Trichloroethene	79-01-6	N.D.	1.	ug/l	1

Laboratory Chronicle

CAT No.	Analysis Name	Method	Trial#	Analysis Date and Time	Analyst	Dilution Factor
06291	GC/MS Volatiles	SW-846 8260B	1	05/27/2000 15:54	Michael E. McAdams	1

Lancaster Laboratories
2425 New Holland Pike
PO Box 12425
Lancaster, PA 17605-2425
717-656-2300 Fax: 717-656-2681

MEMBER ACIL

Lancaster Laboratories
Where quality is a science.

Lancaster Laboratories Sample No. WW 3388270

Collected:05/25/2000 13:30 by JS

Account Number: 07032

Submitted: 05/26/2000 09:20
Reported: 06/22/00 at 09:41 AM
Discard: 7/23/00
RMI-G-MW-5 Water Sample
REMINGTON ARMS--ILION, 5/00

CRG-E.I.DuPont de Nemours & Co
Barley Mill Plaza, Bldg. 27
Routes 141 & 48
Wilmington DE 19805

MW5--

CAT No.	Analysis Name	CAS Number	As Received Result	As Received Method Detection Limit	Units	Dilution Factor
06291	GC/MS Volatiles					
05386	Vinyl Chloride	75-01-4	N.D.	2.	ug/l	1
05391	Methylene Chloride	75-09-2	N.D.	2.	ug/l	1
05392	trans-1,2-Dichloroethene	156-60-5	N.D.	2.	ug/l	1
05395	cis-1,2-Dichloroethene	156-59-2	N.D.	2.	ug/l	1
05396	Chloroform	67-66-3	N.D.	1.	ug/l	1
05403	Trichloroethene	79-01-6	N.D.	1.	ug/l	1

Laboratory Chronicle

CAT No.	Analysis Name	Method	Trial#	Analysis Date and Time	Analyst	Dilution Factor
06291	GC/MS Volatiles	SW-846 8260B	1	05/27/2000 16:21	Michael E. McAdams	1

Lancaster Laboratories
Where quality is a science.

Lancaster Laboratories Sample No. WW 3388271

Collected:05/25/2000 12:30 by JS

Account Number: 07032

Submitted: 05/26/2000 09:20
Reported: 06/22/00 at 09:41 AM
Discard: 7/23/00
RMI-G-MW-6 Water Sample
REMINGTON ARMS--ILION, 5/00

CRG-E.I.DuPont de Nemours & Co
Barley Mill Plaza, Bldg. 27
Routes 141 & 48
Wilmington DE 19805

MW6--

CAT No.	Analysis Name	CAS Number	As Received Result	As Received Method Detection Limit	Units	Dilution Factor
08407	GC Volatiles					
08541	Benzene	71-43-2	0.9 J	0.2	ug/l	1
08543	Toluene	108-88-3	N.D.	5.0	ug/l	1
08545	Ethylbenzene	100-41-4	2.0	0.2	ug/l	1
08547	m,p-Xylene	1330-20-7	2.7	0.4	ug/l	1
08550	o-Xylene	95-47-6	2.2	0.2	ug/l	1
08552	Isopropylbenzene (Cumene)	98-82-8	5.4	0.2	ug/l	1
08553	n-Propylbenzene	103-65-1	7.2	0.2	ug/l	1
08554	1,3,5-Trimethylbenzene	108-67-8	5.6	0.2	ug/l	1
08555	tert-Butylbenzene	98-06-6	8.5	0.2	ug/l	1
08556	1,2,4-Trimethylbenzene	95-63-6	10.	0.2	ug/l	1
08557	sec-Butylbenzene	135-98-8	12.	0.2	ug/l	1
08558	p-Isopropyltoluene	99-87-6	9.3	0.2	ug/l	1
08559	n-Butylbenzene	104-51-8	15.	0.2	ug/l	1
08560	Naphthalene	91-20-3	44.	0.2	ug/l	1

Due to the presence of an interferent near its retention time, the normal reporting limit was not attained for toluene.
The presence or concentration of toluene cannot be determined below the reporting limit due to the presence of this interferent.

Due to the nature of the sample matrix, the surrogate standard recovery is above the range of specifications.

The percent recovery for 1,2,4-Trimethylbenzene was outside QC limits in the MSD associated with this sample. This compound met recovery criteria in the LCS/LCSD analysis.

08420	1,2-Dibromoethane					
08521	1,2-Dibromoethane (EDB)	106-93-4	N.D.	0.2	ug/l	1
07805	PAHs					

Lancaster Laboratories
Where quality is a science.

Lancaster Laboratories Sample No. WW 3388271

Collected:05/25/2000 12:30 by JS

Account Number: 07032

Submitted: 05/26/2000 09:20
Reported: 06/22/00 at 09:41 AM
Discard: 7/23/00
RMI-G-MW-6 Water Sample
REMINGTON ARMS--ILION, 5/00

CRG-E.I.DuPont de Nemours & Co
Barley Mill Plaza, Bldg. 27
Routes 141 & 48
Wilmington DE 19805

MW6--

CAT No.	Analysis Name	CAS Number	As Received Result		As Received Method Detection Limit	Units	Dilution Factor
03947	Naphthalene	91-20-3	N.D.		1.	ug/l	1
03951	Acenaphthylene	208-96-8	N.D.		1.	ug/l	1
03954	Acenaphthene	83-32-9	49.		1.	ug/l	1
03956	Fluorene	86-73-7	56.		1.	ug/l	1
03963	Phenanthrene	85-01-8	92.		1.	ug/l	1
03964	Anthracene	120-12-7	31.		1.	ug/l	1
03966	Fluoranthene	206-44-0	7.	J	1.	ug/l	1
03967	Pyrene	129-00-0	19.		1.	ug/l	1
03970	Benzo(a)anthracene	56-55-3	4.	J	1.	ug/l	1
03971	Chrysene	218-01-9	9.	J	1.	ug/l	1
03975	Benzo(b)fluoranthene	205-99-2	1.	J	1.	ug/l	1
03976	Benzo(k)fluoranthene	207-08-9	N.D.		1.	ug/l	1
03977	Benzo(a)pyrene	50-32-8	2.	J	1.	ug/l	1
03978	Indeno(1,2,3-cd)pyrene	193-39-5	N.D.		1.	ug/l	1
03979	Dibenz(a,h)anthracene	53-70-3	N.D.		1.	ug/l	1
03980	Benzo(g,h,i)perylene	191-24-2	1.	J	1.	ug/l	1
06291	GC/MS Volatiles						
05386	Vinyl Chloride	75-01-4	N.D.		2.	ug/l	1
05391	Methylene Chloride	75-09-2	N.D.		2.	ug/l	1
05392	trans-1,2-Dichloroethene	156-60-5	N.D.		2.	ug/l	1
05395	cis-1,2-Dichloroethene	156-59-2	N.D.		2.	ug/l	1
05396	Chloroform	67-66-3	N.D.		1.	ug/l	1
05403	Trichloroethene	79-01-6	N.D.		1.	ug/l	1

Laboratory Chronicle

CAT No.	Analysis Name	Method	Trial#	Analysis Date and Time	Analyst	Dilution Factor
08407	GC Volatiles	SW-846 8021B	1	05/31/2000 13:30	Todd T. Smythe	1
08420	1,2-Dibromoethane	SW-846 8021B	1	05/31/2000 13:30	Todd T. Smythe	1
07805	PAHs	SW-846 8270C	1	06/06/2000 04:36	Jeffrey S. Kochubka	1

Lancaster Laboratories
Where quality is a science.

Lancaster Laboratories Sample No. WW 3388271

Collected:05/25/2000 12:30 by JS

Submitted: 05/26/2000 09:20
Reported: 06/22/00 at 09:41 AM
Discard: 7/23/00
PMI-G-MW-6 Water Sample
REMINGTON ARMS--ILION, 5/00

Account Number: 07032

CRG-E.I.DuPont de Nemours & Co
Barley Mill Plaza, Bldg. 27
Routes 141 & 48
Wilmington DE 19805

MW6--						
06291	GC/MS Volatiles	SW-846 8260B	1	05/30/2000 04:38	James J. Beyer	1
07807	BNA Water Extraction	SW-846 3510C	2	06/01/2000 09:15	Amanda E. Wade	1

Lancaster Laboratories
Where quality is a science.

Lancaster Laboratories Sample No. WW 3388272

Collected:05/16/2000 11:30 by CB

Account Number: 07032

Submitted: 05/26/2000 09:20
Reported: 06/22/00 at 09:41 AM
Discard: 7/23/00
RMI-G-MW-7 Water Sample
REMINGTON ARMS--ILION, 5/00

CRG-E.I.DuPont de Nemours & Co
Barley Mill Plaza, Bldg. 27
Routes 141 & 48
Wilmington DE 19805

MW7--

CAT No.	Analysis Name	CAS Number	As Received Result		As Received Method Detection Limit	Units	Dilution Factor
06291	GC/MS Volatiles						
05386	Vinyl Chloride	75-01-4	N.D.		2.	ug/l	1
05391	Methylene Chloride	75-09-2	N.D.		2.	ug/l	1
05392	trans-1,2-Dichloroethene	156-60-5	N.D.		2.	ug/l	1
05395	cis-1,2-Dichloroethene	156-59-2	N.D.		2.	ug/l	1
05396	Chloroform	67-66-3	N.D.		1.	ug/l	1
05403	Trichloroethene	79-01-6	5.	J	1.	ug/l	1

Laboratory Chronicle

CAT No.	Analysis Name	Method	Trial#	Analysis Date and Time	Analyst	Dilution Factor
06291	GC/MS Volatiles	SW-846 8260B	1	05/27/2000 16:48	Michael E. McAdams	1

Lancaster Laboratories
Where quality is a science.

Lancaster Laboratories Sample No. WW 3388275

Collected:05/16/2000 11:30 by CB

Account Number: 07032

Submitted: 05/26/2000 09:20
Reported: 06/22/00 at 09:41 AM
Discard: 7/23/00
RMI-G-MW-11 Water Sample
REMINGTON ARMS--ILION, 5/00

CRG-E.I.DuPont de Nemours & Co
Barley Mill Plaza, Bldg. 27
Routes 141 & 48
Wilmington DE 19805

11--M

CAT No.	Analysis Name	CAS Number	As Received Result	As Received Method Detection Limit	Units	Dilution Factor
06291	GC/MS Volatiles					
05386	Vinyl Chloride	75-01-4	N.D.	2.	ug/l	1
05391	Methylene Chloride	75-09-2	N.D.	2.	ug/l	1
05392	trans-1,2-Dichloroethene	156-60-5	N.D.	2.	ug/l	1
05395	cis-1,2-Dichloroethene	156-59-2	4. J	2.	ug/l	1
05396	Chloroform	67-66-3	N.D.	1.	ug/l	1
05403	Trichloroethene	79-01-6	9.	1.	ug/l	1

Laboratory Chronicle

CAT No.	Analysis Name	Method	Analysis Trial#	Analysis Date and Time	Analyst	Dilution Factor
06291	GC/MS Volatiles	SW-846 8260B	1	05/27/2000 18:08	Michael E. McAdams	1

Lancaster Laboratories
Where quality is a science.

Lancaster Laboratories Sample No. WW 3388280

Collected:05/16/2000 14:00 by CB

Account Number: 07032

Submitted: 05/26/2000 09:20
Reported: 06/22/00 at 09:42 AM
Discard: 7/23/00
RMI-K-TBLK-1 Water Sample
REMINGTON ARMS--ILION, 5/00

CRG-E.I.DuPont de Nemours & Co
Barley Mill Plaza, Bldg. 27
Routes 141 & 48
Wilmington DE 19805

MWTBB

CAT No.	Analysis Name	CAS Number	As Received Result	As Received Method Detection Limit	Units	Dilution Factor
08407	GC Volatiles					
08541	Benzene	71-43-2	N.D.	0.2	ug/l	1
08543	Toluene	108-88-3	N.D.	0.2	ug/l	1
08545	Ethylbenzene	100-41-4	N.D.	0.2	ug/l	1
08547	m,p-Xylene	1330-20-7	N.D.	0.4	ug/l	1
08550	o-Xylene	95-47-6	N.D.	0.2	ug/l	1
08552	Isopropylbenzene (Cumene)	98-82-8	N.D.	0.2	ug/l	1
08553	n-Propylbenzene	103-65-1	N.D.	0.2	ug/l	1
08554	1,3,5-Trimethylbenzene	108-67-8	N.D.	0.2	ug/l	1
08555	tert-Butylbenzene	98-06-6	N.D.	0.2	ug/l	1
08556	1,2,4-Trimethylbenzene	95-63-6	N.D.	0.2	ug/l	1
08557	sec-Butylbenzene	135-98-8	N.D.	0.2	ug/l	1
08558	p-Isopropyltoluene	99-87-6	N.D.	0.2	ug/l	1
08559	n-Butylbenzene	104-51-8	N.D.	0.2	ug/l	1
08560	Naphthalene	91-20-3	N.D.	0.2	ug/l	1
	The percent recovery for 1,2,4-Trimethylbenzene was outside QC limits in the MSD associated with this sample. This compound met recovery criteria in the LCS/LCSD analysis.					
08420	1,2-Dibromoethane					
08521	1,2-Dibromoethane (EDB)	106-93-4	N.D.	0.2	ug/l	1
06291	GC/MS Volatiles					
05386	Vinyl Chloride	75-01-4	N.D.	2.	ug/l	1
05391	Methylene Chloride	75-09-2	N.D.	2.	ug/l	1
05392	trans-1,2-Dichloroethene	156-60-5	N.D.	2.	ug/l	1
05395	cis-1,2-Dichloroethene	156-59-2	N.D.	2.	ug/l	1
05396	Chloroform	67-66-3	N.D.	1.	ug/l	1
05403	Trichloroethene	79-01-6	N.D.	1.	ug/l	1

Lancaster Laboratories
Where quality is a science.

Lancaster Laboratories Sample No. WW 3388280

Collected:05/16/2000 14:00 by CB

Account Number: 07032

Submitted: 05/26/2000 09:20
Reported: 06/22/00 at 09:42 AM
Discard: 7/23/00
RMI-K-TBLK-1 Water Sample
REMINGTON ARMS--ILION, 5/00

CRG-E.I.DuPont de Nemours & Co
Barley Mill Plaza, Bldg. 27
Routes 141 & 48
Wilmington DE 19805


MWTBB


Laboratory Chronicle


CAT No.	Analysis Name	Method	Trial#	Analysis Date and Time	Analyst	Dilution Factor
08407	GC Volatiles	SW-846 8021B	1	05/31/2000 10:08	Todd T. Smythe	1
08420	1,2-Dibromoethane	SW-846 8021B	1	05/31/2000 10:08	Todd T. Smythe	1
06291	GC/MS Volatiles	SW-846 8260B	1	05/27/2000 15:00	Michael E. McAdams	1

Attachment 3

CONCENTRATION TRENDS VS TIME

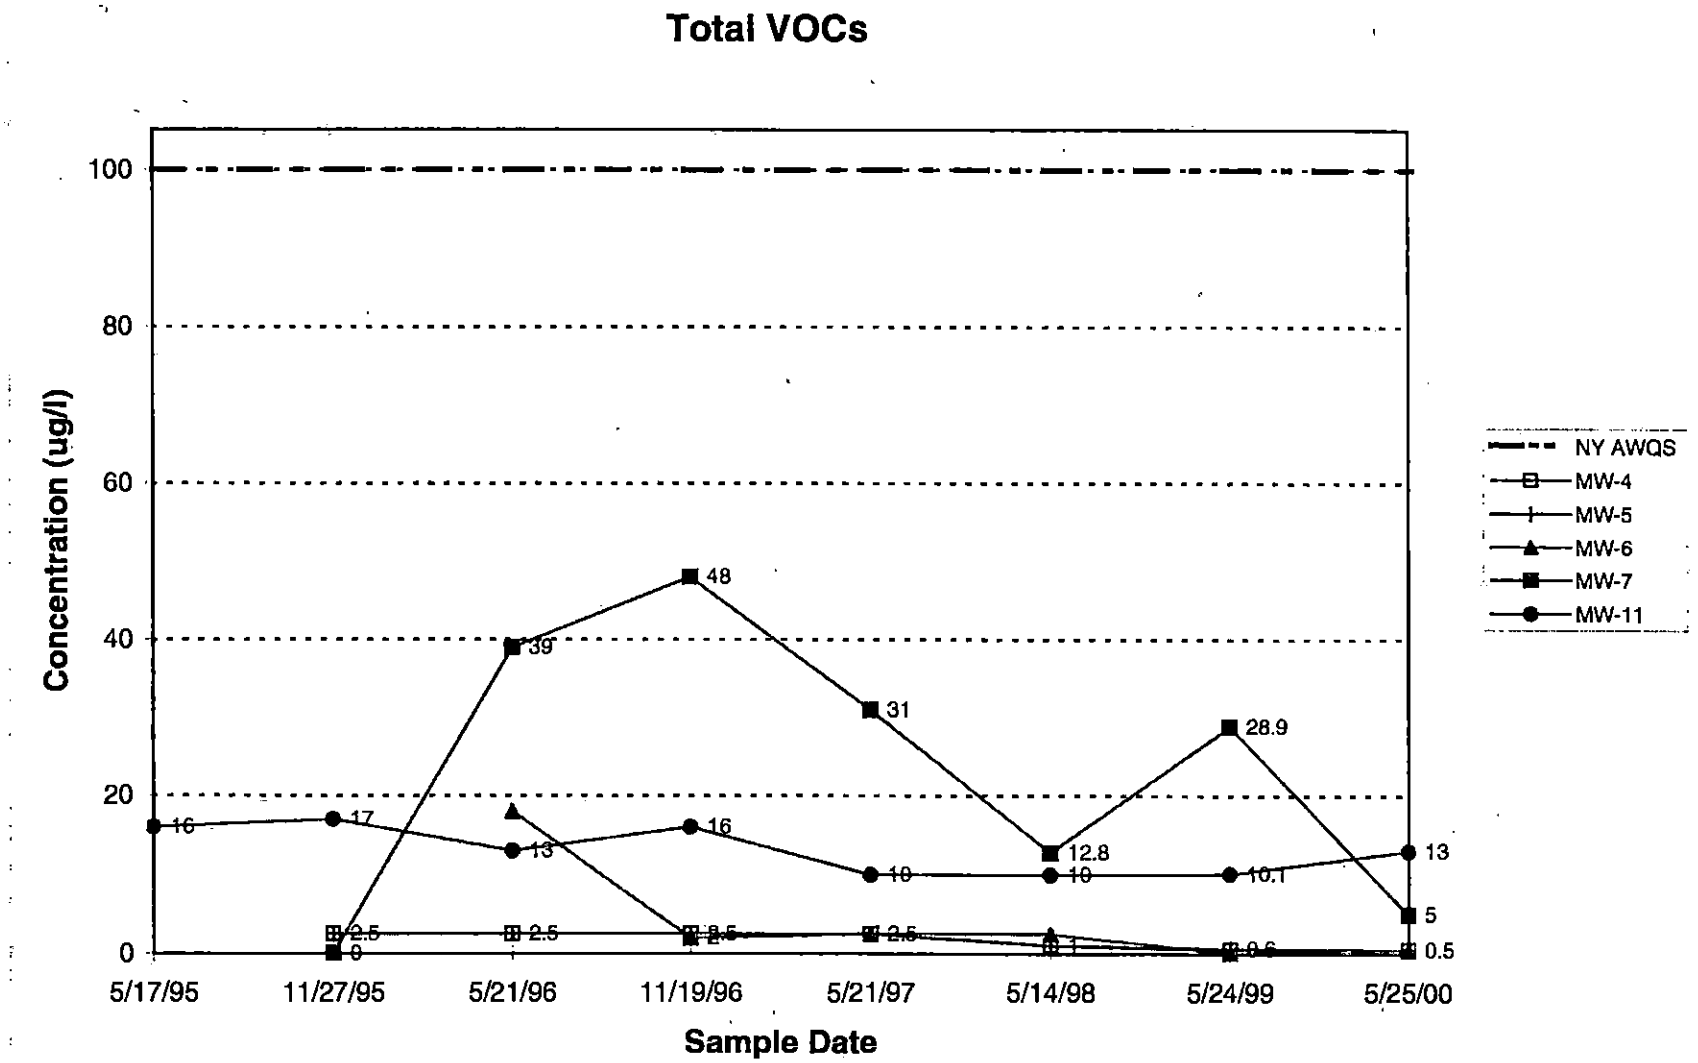
Total VOCs
Concentration (ug/l)
100
80
60
40
20
0
5/17/95
11/27/95
5/21/96
11/19/96
5/21/97
5/14/98
5/24/99
5/25/00
Sample Date
NY AWQS
MW-4
MW-5
MW-6
MW-7
MW-11
16
17
13
16
10
10
10.1
13
2.5
2.5
2.5
2.5
0.6
0.5
0
39
48
31
12.8
28.9
5

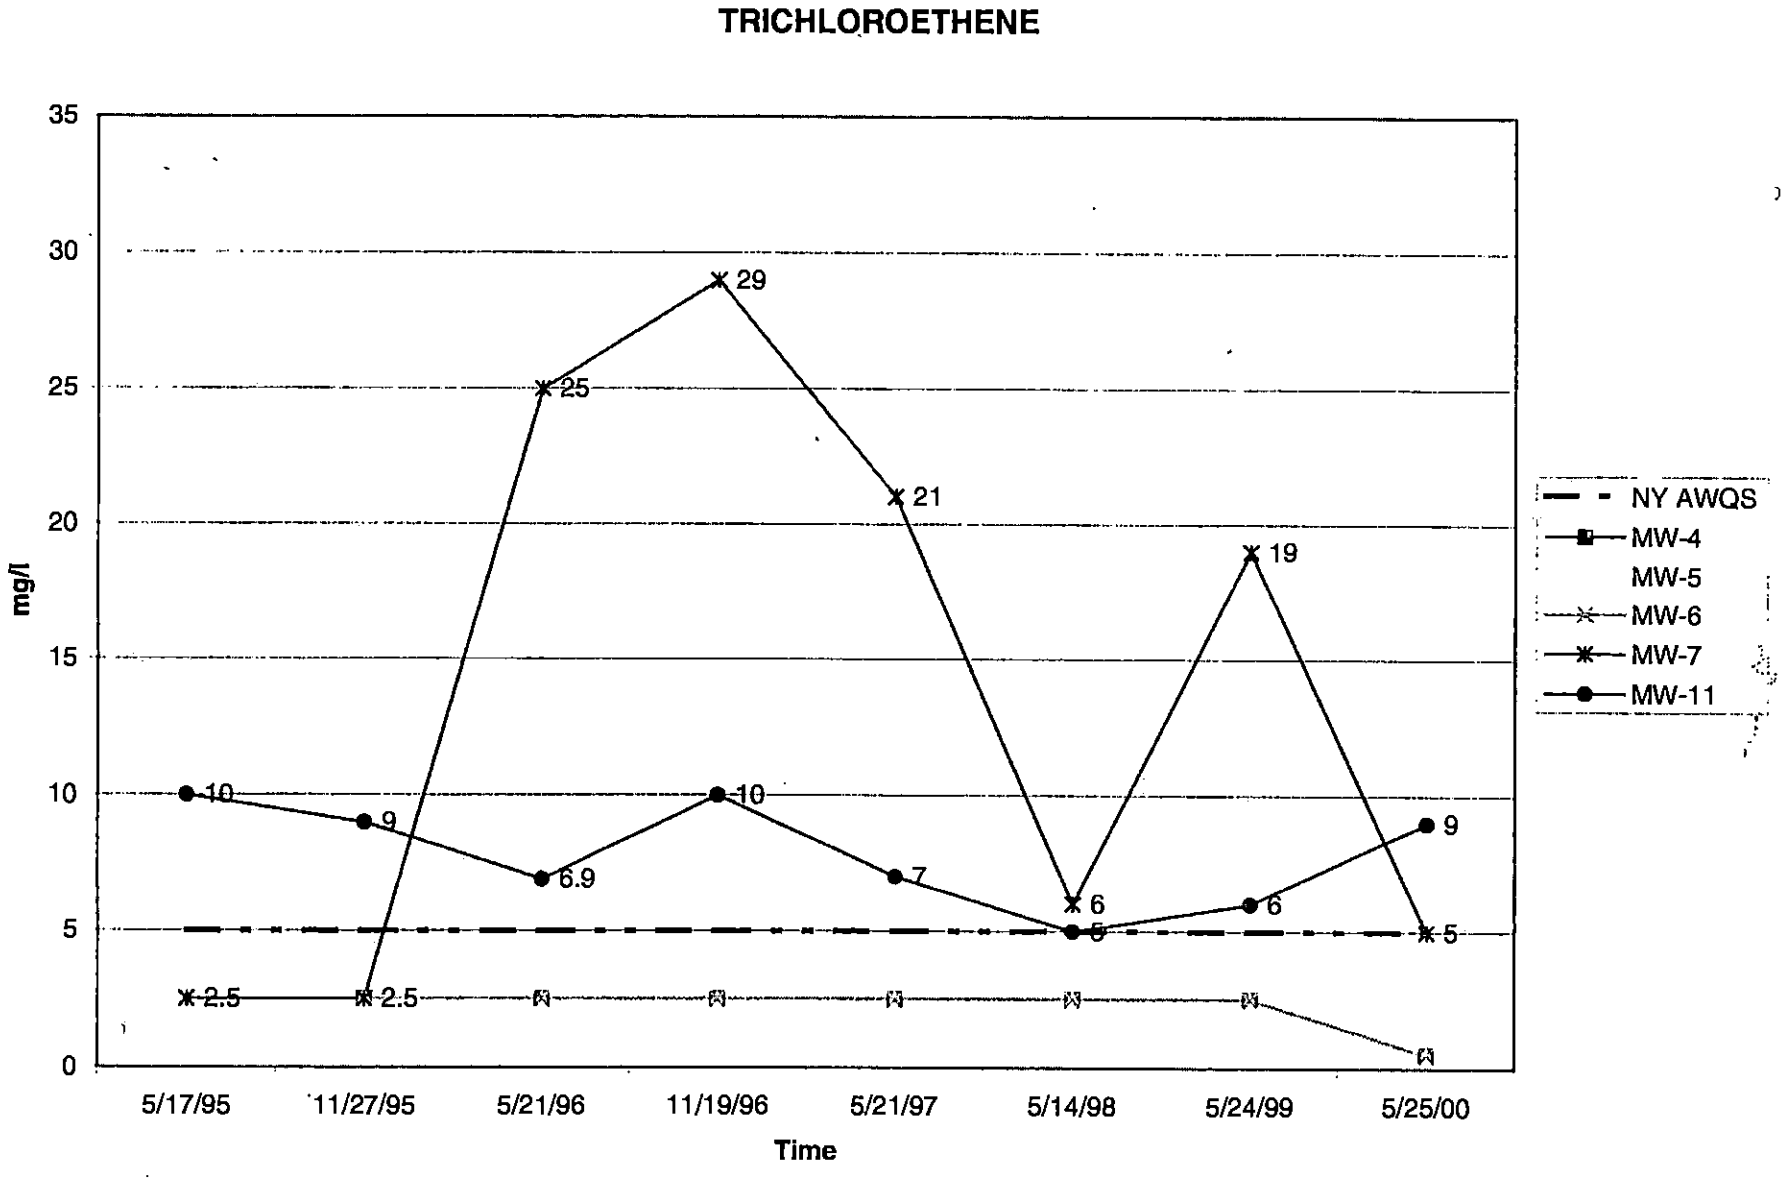
TRICHLOROETHENE
35
30
25
20
15
10
5
0
mg/l
10
9
6.9
10
7
5
6
9
2.5
2.5
29
25
21
6
19
5
5/17/95
11/27/95
5/21/96
11/19/96
5/21/97
5/14/98
5/24/99
5/25/00
Time
NY AWQS
MW-4
MW-5
MW-6
MW-7
MW-11

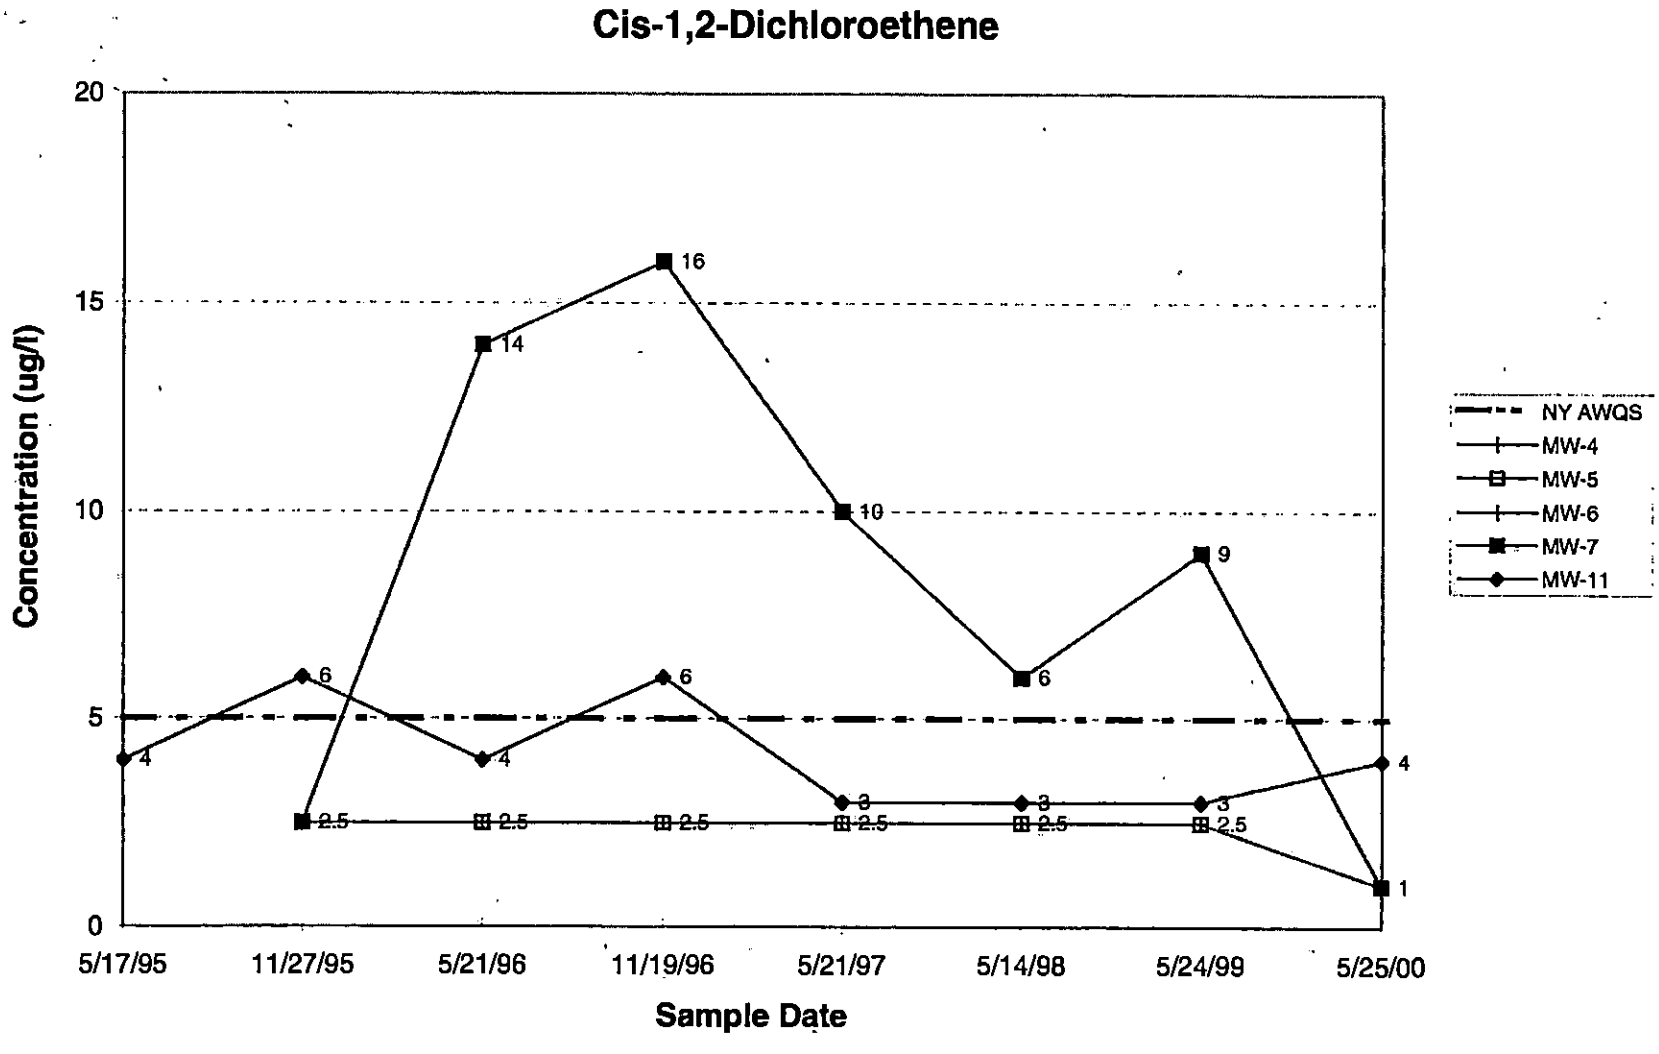
Cis-1,2-Dichloroethene
Concentration (ug/l)
20
15
10
5
0
5/17/95
11/27/95
5/21/96
11/19/96
5/21/97
5/14/98
5/24/99
5/25/00
Sample Date
NY AWQS
MW-4
MW-5
MW-6
MW-7
MW-11
16
14
10
6
9
1
6
6
4
4
4
3
3
3
4
2.5
2.5
2.5
2.5
2.5
2.5

File 48 Spill # 9506295

New York State Department of Environmental Conservation
Division of Environmental Permits, Region 6
207 Genesee Street, Utica, New York 13501-2885
Phone: (315) 793-2554 • **FAX:** (315) 793-2748
Website: www.dec.state.ny.us

Erin M. Crotty
Commissioner

June 10, 2003

Mr. Bruce A. Firman
Environmental Coordinator
Remington Arms Company, Inc.
14 Hoefler Avenue
Ilion, NY 13357

Re: Remington Arms Company, Inc., EPA ID No. NYD002240638, 6 NYCRR Part 373 Hazardous Waste Management Permit, DEC ID No. 6-2128-00034/00001-0 (Note: DEC's DART system tracks this permit as corrected number 6-2128-00019/00201)

Dear Mr. Firman:

This letter is in follow-up to my April 17, 2003 letter to you and my recent phone conversations with you and William Wertz at our Albany office.

The comment period regarding the Department of Environmental Conservation's determination to not renew the referenced permit ended May 26, 2003.

No comments were received. No further action on the part of Remington Arms regarding this permit is required.

Thank you for your time and assistance in this matter. If you or others have questions regarding this letter, please contact me at (315) 793-2560.

Sincerely,

Joseph Homburger

J. Joseph Homburger
Deputy Regional Permit Administrator
Region 6 - Utica

JJH:wac

cc: John Gilmartin, Mayor of Ilion
William Wertz
James Reidy
Paul Counterman
Margaret Sheen
Ronald Heerkens
Phil Waite ✓
Terry Tyoe

RECEIVED
JUN 13 2003
ENVIRONMENTAL QUALITY
REGION 6

Dms
File

New York State Department of Environmental Conservation
Division of Environmental Remediation, Region 6
Dulles State Office Building, 317 Washington Street, Watertown, New York 13601-3787
Phone: (315) 785-2513 • **FAX:** (315) 785-2422
Website: www.dec.state.ny.us

Denise M. Sheehan
Commissioner

February 1, 2006

Mr. Bruce Firman
11 Remington Avenue
Remington Arms Company, Inc.
Ilion, NY 13357

RE: SPILL NO. 95-06245, Remington Arms Company, Inc.
January 29, 2006 Annual Monitoring Report
Request For Spill Closure

Dear Mr. Firman:

The Department received the above-referenced report from the DuPont Corporate Remediation Group (DuPont) on January 31, 2006. In their report, DuPont concludes that based on the groundwater sampling results to date, the downward trend in both VOC and Base Neutral concentrations is continuing, which indicates that the plume area is stable and shrinking. On behalf of Remington Arms, DuPont is requesting the NYSDEC allow for the termination of the groundwater monitoring program and close the spill.

The results of the November 28, 2005 sampling event described in the report indicated that 1,2,4-Trimethylbenzene was detected at MW-12 at a concentration of 6.5 µg/L, and Acenaphthlene was detected at MW-6 at a concentration of 27.0 µg/L. Both of these concentrations are above 6NYCRR Part 703.5 Water Quality Standards. Upon reviewing the data presented in the report, it is noted that these are the only two compounds whose concentrations exceeded water quality standards, and that contaminant concentrations in the remaining wells continue to show a downward trend.

Based on DuPont's conclusions, the current conditions described in the report, and current use of the property, it does not appear that human receptors will be affected by this discharge, nor that the environment will be further impacted. At this time, the Department has determined that no further site assessment or groundwater monitoring is necessary.

Please be advised that under the Navigation Law and Environmental Conservation Law, Remington Arms Company and any other subsequent site owner or persons otherwise deemed responsible for this discharge, are still liable for current or future damages caused by this discharge. If future property use, or intended use changes, this spill case may be reactivated, upon which all responsible parties for this discharge will be required to undertake remedial measures.

If you have any questions, please feel free to contact me at 315-785-2513.

Sincerely,

Philip G. Waite

Philip G. Waite, P.E.
Project Manager

PGW:als

cc: D. Sweredoski / File
Sathya Yallvigi

DuPont Engineering
Barley Mill Plaza - Bldg. 27
Lancaster Pike & Route 141
Wilmington, DE 19805

January 29, 2006

RECEIVED
JAN 31 2006
ENVIRONMENTAL QUALITY
REGION 6

Mr. Philip G. Waite, P.E.
Project Manager
New York State Department of Environmental Conservation (NYSDEC)
Division of Environmental Remediation, Region 6
Dulles State Office Building
317 Washington Street
Watertown, New York 13601-3787

Spill No. 95-06245
Annual Monitoring Report
Remington Arms Facility
Ilion (V), Herkimer County

Dear Mr. Waite:

On behalf of the Remington Arms Company (Remington), the DuPont Corporate Remediation Group (CRG) has prepared this annual report, documenting groundwater monitoring activities for Spill No. 95-06245 at the Remington Arms Facility in Ilion, New York. This report presents the analytical results and data evaluation for the 2005 annual groundwater-sampling event conducted on November 28, 2005, as agreed upon in the scope of work outlined in the DuPont January 28, 2003 report to NYSDEC. A site plan for the Remington Arms Facility is included in this report as Figure 1.

This is the last of three annual monitoring events and reports to be submitted by DuPont as outlined in the DuPont January 28, 2003 annual report and agreed upon by Neil F. Carrier (NYSDEC) in his March 18, 2003 correspondence to DuPont.

The November 2005 analytical results indicate that concentrations of hydrocarbon compounds detected in groundwater remaining from two former gasoline stations and from four former underground storage tanks that were removed/closed in August 1992 are at concentrations that are below or near NYSDEC Stars list guidance values. DuPont has extensively investigated and monitored this hydrocarbon spill for over 10 years and has determined the following:

- A slight sheen noted in one of the monitoring wells is not significant as determined by analytical results.
- A remaining source area for the sheen exists in the pore space of a thin soil interval (20 to 25 feet below ground surface) and is not feasible to remove.
- The product plume (residual hydrocarbons bound up in the pore-space of a thin soil interval immediately around the former gasoline station) has not migrated off-site.

- Chemistry in the surrounding aquifer and in the plume area is favorable for natural attenuation.
- Natural attenuation is occurring, and the plume area is stable and shrinking.
- Natural attenuation is the selected remedial option (final remedy) for this site.
- There are no known groundwater users in the area.

Because the results of the annual monitoring program continue to indicate a stable and decreasing plume, natural attenuation is occurring at the site, and the 2005 analytical results show only two isolated constituents at concentrations slightly above guidance values, DuPont is formally petitioning NYSDEC to terminate this groundwater monitoring program and to close out Spill No. 9506245. This petition is supported by the significant downward trends in analytical concentrations observed in the 10 years of monitoring conducted on the site.

Background

The Sites background is summarized in the following table.

1979	Remington Arms purchased a former Chevron Service Station site located at the corner of Hoefler Avenue and East Main Street. Records of the service station indicated that five underground storage tanks (USTs) existed at the facility.
1980	Remington Arms hired a contractor to demolish the former Chevron station including the removal of the five USTs. The work was reportedly completed in accordance with the contract agreement.
1982	Remington Arms purchased a former BP Service Station site located at the corner of East Main Street and Catherine Street. Records of the service station indicated that five USTs existed at the facility.
1984	Remington Arms hired a contractor to demolish the former BP station including the removal of the five USTs. The work was reportedly completed in accordance with the contract agreement.
1992	As part of a general site-wide hydrogeologic assessment, Dames and Moore completed a preliminary petroleum hydrocarbon contamination assessment in the vicinity of the former service stations sites. Results were reported in the January 1992 report entitled *Preliminary Hydrocarbon contamination Characterization; Closed Chevron/BP Service Stations – Ilion, New York.* Four USTs were discovered by Niagara Mohawk at the site of the former BP service station while excavating for a natural gas line. Remington Arms retained Malcolm Pirnie to provide consulting services, and the four USTs were removed on August 27, 1992. Results were reported in November 1992 report entitled Remington Arms Company *Underground Storage Tank (UST) Closure Report (Three-1000 Gallon and One-750 Gallon)*
1994	In October 1994, a ground penetrating radar survey of the former Chevron and BP service station sites confirmed the absence of any remaining USTs on the Chevron Site. However, a geophysical anomaly was detected at the former BP service station site. In December 1994, the geophysical anomaly detected at the BP site is excavated and determined to be a concrete structure thought to be a former mechanics work pit.

1995	NYSDEC notified DuPont and assigned Petroleum Spill No. 9506245 dated July 21, 1995 at Catherine Street. On October 17, 1995, DuPont Environmental Remediation Services (DERS) submitted a report to NYSDEC concerning investigation, extent of contamination, and remedial measures. On October 19, 1995, NYSDEC responded to the October 17, 2005 report.
1996	The DERS December 6, 1996 Annual Monitoring Report was submitted to NYSDEC. DuPont recommends a soil boring program to define the extent of the contamination.
1997	On January 21, 1997, NYSDEC responded to the DERS December 6, 1996 annual monitoring report and agreed with subsurface boring investigation implementation. A subsurface boring investigation and groundwater monitoring activities were reported in the DERS September 12, 1997 submission to NYSDEC.
1998	David Pickett of NYSDEC reviewed the DERS September 12, 1997 submission and replied on February 3, 1998. DuPont verbally inquired about the February 3, 1998 NYSDEC letter and received further NYSDEC correspondence on July 13, 1998. On August 7, 1998, the DuPont CRG responded to the NYSDEC (Pew to Carrier), outlining the spill program's path forward.
1999	On March 12, 1999, DuPont submitted a quarterly report to the NYSDEC that encompassed two quarterly rounds of groundwater monitoring data. On April 13, 1999, NYSDEC responded to the March 12, 1999 report and recommended continued monitoring and a remediation evaluation. On May 26, 1999, the DuPont CRG submitted a quarterly report recommending continued monitoring and natural attenuation as the preferred remedial option for the site. On June 25, 1999, NYSDEC responded to the May 26, 1999 quarterly report and was in agreement with the report recommendations. On September 14, 1999, the DuPont CRG submitted a quarterly report recommending continued monitoring and additional data collection, including hydraulic conductivity calculations, and down-hole geochemistry parameter collection. On October 5, 1999, the NYSDEC responded to the September 14, 1999 report and was in agreement with the report recommendations. On December 13, 1999, DuPont submitted a quarterly report, which included the results of the continued monitoring, hydraulic conductivity tests, and geochemistry data collection in support of the DuPont remediation selection of natural attenuation for the spill.
2000	On March 13, 2000, NYSDEC responded to the December 13, 1999 DuPont report and was in agreement with the reports recommendations and conclusions that natural attenuation, which has been selected as the preferred remedial option for the final remedy, is occurring at this site.
2001	On January 17, 2001, DuPont submitted the first of three annual monitoring reports indicating that natural attenuation of the spill was continuing to occur at this site. NYSDEC responded on January 30, 2001 that the report had been reviewed.
2002	On January 22, 2002, DuPont submitted the second of three annual monitoring reports indicating that natural attenuation of the spill was continuing to occur at this site. NYSDEC responded on February 11, 2002 that the report had been reviewed.
2003	On January 28, 2003, DuPont submitted the final of three annual monitoring reports indicating that natural attenuation of the spill was continuing to occur at this site. DuPont recommended changing the monitoring frequency to annual, eliminating groundwater potentiometric surface mapping, and continue monitoring for another three-year period. NYSDEC responded on March 18, 2003 that the report and its recommendations were acceptable.

2004	On January 22, 2004, DuPont submitted the first of three annual reports to NYSDEC. Analytical results from November 2003 continued to demonstrate that natural attenuation of hydrocarbons was occurring at the site. On January 29, 2004, NYSDEC responded to the 2003 annual report referring to a product layer, plume migration, potential off-site receptors, and potential future investigations. On March 11, 2004, DuPont responded to NYSDEC's comments.
2005	On January 22, 2005, DuPont submitted the second of three annual reports to NYSDEC. Analytical results from November 2004 continue to demonstrate that natural attenuation of hydrocarbons was occurring at the site. DuPont proposes to NYSDEC that it may petition to close the monitoring program after the 2005 annual event.

Groundwater Sample Collection and Analysis

Specialized Environmental Monitoring (SEM), conducted groundwater sampling at monitor wells MW-6, MW-10, and MW-12 on November 28, 2005 in accordance with the programs established guidelines. MW-6, MW-10, and MW-12 were sampled and analyzed for volatile organic and base neutral constituents.

Following the collection of water-level measurements, minimums of three well volumes of stagnant water were evacuated from each well, using a dedicated polyethylene bailer (see Attachment 1). The purge water for each event was contained in a drum and delivered to the on-site wastewater pre-treatment plant for treatment and disposal. Groundwater samples were collected with the dedicated polyethylene bailer.

The sample containers were placed in a cooler with wet ice and shipped overnight to Lancaster Laboratories in Lancaster, Pennsylvania. The volatile organic compounds (VOCs) were analyzed for Spill Technology and Remediation Series (STARS) List constituents plus 1,2-dibromoethane by SW-846 Method 8021A, and the base neutral (BN) compounds were analyzed for STARS List constituents by SW-846 Method 8270B. The laboratory analytical reports for the November 2005 sampling event are provided in Attachment 2.

Analytical Results

STARS List VOC analytical results obtained since April 1997 are summarized for individual constituents and for total VOCs, for monitor wells MW-6, MW-10 and MW-12, in Table 1. The table also compares detected concentrations with the STARS List TCLP Extraction Guidance Values and the Federal Minimum Contaminant Levels.

MW-6, MW-10, and MW-12 continue to show significant decreasing trends for total VOCs from analytical results obtained early on in the monitoring program in 1997. MW-6 and MW-10 VOC analytical results were below all Stars List Guidance Values for the last three years. MW-12 2005 analytical results indicated only one constituent (1,2,4 trimethylbenzene at 6.5 ppb) slightly above the guidance value of 5.0 ppb. In addition, total VOC levels in MW-12 (9.6 ppb) dropped significantly below the 100-ppb total VOC guidance value in 2005. The analytical results confirm that the VOC concentrations in the plume area are stable and shrinking. Attachment 3 contains groundwater quality trend charts for wells MW-6, MW-10, and MW-12, showing total VOC concentrations, analyzed by method 8021A, for the STARS List constituents.

STARS List BN constituent analytical results obtained since April 1997, are summarized for individual constituents and for total BN, by monitor well, in Table 2. The table also compares

detected concentrations with the STARS List TCLP Extraction Guidance Values and the Federal Minimum Contaminant Levels.

MW-6, MW-10, and MW-12 continue to show significant decreasing trends for total base neutral constituents from analytical results obtained early on in the monitoring program in 1997-1999. MW-10 BN analytical results have shown concentrations below all Stars List Guidance Values since November 2001. MW-12 BN concentrations were below all guidance values for the last three years. MW-6 BN analytical results indicate stable BN concentrations near or below guidance values. MW-6 2005 analytical results indicated only one constituent (acenapthene at 27 ppb) slightly above the guidance value of 20.0 ppb. The analytical results confirm that the BN concentrations in the plume area are stable and shrinking. Attachment 4 contains groundwater quality trend charts for each well showing total BN concentrations analyzed by method 8270B, for the STARS list constituents.

Conclusions and Recommendations

The downward trend in both VOC and BN concentrations continues as demonstrated by the order of magnitude(s) difference between concentrations detected in 1997 to 2005. Concentrations of hydrocarbons in groundwater from this spill have declined through the process of natural attenuation to levels that are for the most part uniformly below Stars List Guidance Values and Federal maximum contaminant levels (MCLs). In 2005 only one VOC constituent 1,2,4-trimethylbenzene was detected slightly above guidance values in only one of three monitor wells. In addition, only one BN constituent acenapthene was detected slightly above guidance values in only one of three wells. All of these wells show declining concentrations indicating that the plume area is stable and shrinking.

Because the concentrations of hydrocarbons in groundwater have dipped to concentrations below or near Stars list guidance values, the plume area is stable and shrinking, a sheen observed in one well is not significant, natural attenuation is continuing to occur at the site, and there are no known groundwater users in the area, DuPont is formally petitioning NYSDEC to terminate this groundwater monitoring program and to close out spill No. 9506245. If NYSDEC approves this request to terminate Spill No. 9506245, DuPont will arrange for a New York licensed well driller to abandon all spill program monitoring wells in the summer of 2006.

If you have any questions, please contact me (302-892-8035) or Mr. Bruce Firman, Remington's environmental coordinator (315-895-3258).

Sincerely,

Sathya Yalvigi
Project Director

SY:GB:mc
Attachments
cc: B. Firman, Remington Arms, G. Britt, Project Manager
William Wertz, NYSDEC, File 507218

TABLES

Table 1
Spill #9506245
Groundwater Monitoring Results
Stars List Volatile Organic Constituents
MW-6 (ug/l) [1]

	MW-6																New York State Stars List TCLP Extraction Guidance Value	Federal
Parameter	4/3/1997	7/8/1997	9/16/1998	12/15/1998	3/10/1999	6/9/1999	9/21/1999	5/25/2000	11/14/2000	5/10/2001	11/14/2001	5/20/2002	11/14/2002	11/24/2003	11/27/2004	11/28/2005	(ug/l)	MCLs
Benzene	BQL	U	BQL	U	U	U	0.55	**0.9J**	0.6J	0.6J	0.7J	0.4J	0.5J	ND	ND	0.4 J	0.7 [2]	5
Toluene	BQL	U	BQL	U	U	U	ND	ND	0.2J	0.2J	0.3J	ND	ND	ND	ND	0.3 J	5 [2]	1,000
Ethylbenzene	BQL	U	BQL	U	U	U	ND	2.0	ND	0.4J	0.5J	ND	0.3J	ND	ND	0.3 J	5 [2]	700
Xylenes (Total)	BQL	U	BQL	U	2.1	U	0.72	4.9	0.9J	1.5J	1.7J	0.4J	0.9J	ND	0.2 J	1.2 J	5 [2]	10,000
Isopropylbenzene	BQL	2.0	BQL	U	3.8	U	ND	**5.4**	2.3	3.0	3.0	2.0	1.2	ND	1.1	3.2	5 [2]	---
n-Propylbenzene	BQL	**11**	BQL	U	**14**	U	1.3	**7.2**	2.6	3.3	4.0	2.0	1.7	0.2J	0.9 J	3.3	5 [2]	---
1,3,5-Trimethylbenzene	BQL	**37**	BQL	U	1.4	**84**	ND	**5.6**	0.4J	1.7	2.0	ND	1.0	ND	ND	0.3 J	5 [2]	---
t-Butylbenzene	BQL	U	BQL	U	U	U	ND	**8.5**	0.7J	3.2	3.3	0.4J	1.5	0.2J	0.4 J	0.9 J	5 [2]	---
1,2,4-Trimethylbenzene	BQL	**16**	BQL	U	**9**	**38**	ND	**10**	1.1	3.4	4.2	0.7J	1.1	0.3J	0.2 J	0.6 J	5 [2]	---
s-Butylbenzene	BQL	**17**	BQL	U	**25**	11	2.4	**12**	1.6	5.0	**5.7**	1.1	2.6	0.4J	0.9 J	1.9	5 [2]	---
p-Isopropyltoluene	BQL	U	BQL	U	3.8	U	ND	**9.3**	0.6J	3.9	4.6	0.3J	2.4	0.4J	0.5 J	0.8 J	5 [2]	---
n-Butylbenzene	BQL	**37**	BQL	**62**	U	**200**	**7.7**	**15**	2. 7	**7.3**	**8.6**	2.3J	3.7	0.8J	1.4	2.9	5 [2]	---
Napthalene	BQL	**20**	BQL	U	U	U	**20**	**44**	ND	7.0	3.9	ND	**12**	6.3	6.7	ND	10 [2]	---
1,2-Dibromoethane	BQL	U	BQL	U	U	U	ND	ND	ND	ND	ND	ND	ND	ND	ND	ND	---	0.05
Total Volatile Organic Constituents	BQL	**140**	BQL	62	59	**333**	33	**125**	13.7	40.5	42.5	9.6	28.9	8.6	12.3	16.1	100 [3]	---

[1] Volatile organics were analyzed by Method 8021A

[2] New York State Ambient Water Quality Standard

[3] Total for all Organic Constituents

J = Indicates analyte result between instrument detection limit and method detection limit.

E = Approximate Result. Quantitation above calibration

BQL = Below quantitation limt

U = Not Detected

--- = Limit not established

Bold = above Stars List Criteria

D = Compound identified in an analysis at a secondary dilution factor

NA = Not Analyzed

ND = Not Detected (Less than Method Detection Limit)

Table 1
Spill #9506245
Groundwater Monitoring Results
Stars List Volatile Organic Constituents
MW-10 (ug/l) [1]

Parameter	MW-10																New York State Stars List TCLP Extraction Guidance Value (ug/l)	Federal MCLs
	4/3/1997	7/8/1997	9/16/1998	12/15/1998	3/10/1999	6/9/1999	9/16/1999	5/25/2000	11/14/2000	5/10/2001	11/14/2001	5/20/2002	11/14/2002	11/24/2003	11/27/2004	11/28/2005		
Benzene	BQL	**5**	**83**	**2.2**	1.1	U	1.7	**5**	**0.9J**	**1.8**	**1.0J**	0.7J	0.4J	0.3J	ND	ND	0.7 [2]	5
Toluene	BQL	6	**93**	2.3	1.1	U	ND	0.6J	0.4	ND	ND	ND	ND	ND	0.5	ND	5 [2]	1,000
Ethylbenzene	**30**	**32**	**130**	1.9	4.6	U	3.6	**5.6**	1.4	1.4	0.8J	0.5J	1.1	ND	ND	1.1	5 [2]	700
Xylenes (Total)	**45**	**9**	**220**	4.2	2.6	U	8.9	**5.8**	2.5J	2.8J	1.2J	1.0J	1.4	ND	ND	2.1	5 [2]	10,000
Isopropylbenzene	**36**	**15**	**130**	**10**	**5.7**	U	3.0	**9.1**	2.7	5.0	1.8	1.9	1.1	0.4J	ND	1.1	5 [2]	---
n-Propylbenzene	**56**	**40**	**200**	**24**	**22**	**14 D**	**10**	**25**	2.7	**12**	4.3	**5.4**	2.4	0.6J	ND	0.8 J	5 [2]	---
1,3,5-Trimethylbenzene	**31**	**10**	**140**	1.3	**5.3**	**8.6 J D**	**6.8**	3.5	1.1	0.9J	0.4J	0.3J	0.2J	ND	ND	0.4 J	5 [2]	---
t-Butylbenzene	BQL	**12**	BQL	U	U	U	ND	4.9	1.1	1J	0.7J	0.4J	0.3J	ND	ND	1.2	5 [2]	---
1,2,4-Trimethylbenzene	**230**	**140E**	**660**	**65**	**82**	**65 D**	**120**	**83**	**6.2**	**34**	**13**	**10**	**10**	0.6J	ND	0.7 J	5 [2]	---
s-Butylbenzene	**40**	U	**150**	**5.2**	**14**	U	4.8	**13**	2.4	7.1	3.9	3.1	1.8	1.1	0.5 J	0.8 J	5 [2]	---
p-Isopropyltoluene	**28**	4	**110**	U	2.5	U	2.1	**5.7**	0.9	1.9	1.3	0.7	0.2J	ND	ND	ND	5 [2]	---
n-Butylbenzene	**58**	**73**	**290**	**39**	**20**	**40 D**	**25**	**31**	3.0	**19**	**9.7**	**8.9**	2.1	1.9	0.6 J	0.8 J	5 [2]	---
Napthalene	**38**	U	**120**	U	3.4	U	**23**	8.8	ND	ND	ND	ND	1.0	1.9	ND	0.4 J	10 [2]	---
1,2-Dibromoethane	BQL	U	BQL	U	U	U	ND	ND	ND	ND	ND	ND	ND	ND	ND	ND	---	0.05
Total Volatile Organic Constituents	**592**	**346**	**2,236**	**155**	**164**	**128**	**209**	**201**	25.3	86.9	38.1	32.9	22.0	6.8	1.6	9.4	100 [3]	---

[1] Volatile organics were analyzed by Method 8021A

[2] New York State Ambient Water Quality Standard

[3] Total for all Organic Constituents

J = Indicates analyte result between instrument detection limit and method detection limit.

E = Approximate Result. Quantitation above calibration

BQL = Below quantitation limt

U = Not Detected

--- = Limit not established.

Bold = above Stars List Criteria

D = Compound identified in an analysis at a secondary dilution factor

NA = Not Analyzed

ND = Not Detected (Less than Method Detection Limit)

Table 1
Spill #9506245
Groundwater Monitoring Results
Stars List Volatile Organic Constituents
MW-12 (ug/l) [1]

	MW-12																Trip Blank	New York State Stars List TCLP Extraction Guidance Value	Federal
Parameter	4/3/1997	7/8/1997	9/16/1998	12/15/1998	3/10/1999	6/9/1999	9/16/1999	5/25/2000	11/14/2000	5/10/2001	11/14/2001	5/20/2002	11/14/2002	11/24/2003	11/27/2004	11/28/2005	11/28/2005	(ug/l)	MCLs
Benzene	BQL	U	**18**	**7.1**	U	U	ND	0.2J	ND	ND	ND	ND	ND	0.2J	ND	ND	ND	0.7 [2]	5
Toluene	BQL	U	**20**	**6.8**	U	U	ND	ND	ND	ND	ND	ND	ND	ND	ND	ND	ND	5 [2]	1,000
Ethylbenzene	**1,400**	**870**	**81**	**430 D**	**160**	U	**100**	**2.3**	**50**	**27**	**110**	**6.5**	**16**	**5.9**	**9.7**	0.4 J	ND	5 [2]	700
Xylenes (Total)	**2,400**	**2,200**	**970**	**1,239**	**580**	**640 D**	**860**	**7**	**110**	**56**	**135**	**8.0**	**17**	**5.2**	**9.0**	0.4 J	ND	5 [2]	10,000
Isopropylbenzene	**840**	**260**	**66**	**180 E**	**68**	U	ND	2.3	**37**	**23**	**71**	**5.2**	**8.1**	3.3	4.1	0.4 J	ND	5 [2]	---
n-Propylbenzene	**1,400**	**940**	**58**	**510 D**	**130**	U	ND	**8.6**	**140**	**82**	**300**	**20**	**33**	**10**	**11**	1.0 J	0.2 J	5 [2]	---
1,3,5-Trimethylbenzene	**2,500**	**2,100**	**1,800**	**1,300 D**	**1,300**	**1300 D**	**ND**	**21**	**190**	**29**	4.6	0.4J	ND	0.8J	0.3 J	ND	ND	5 [2]	---
t-Butylbenzene	BQL	U	BQL	U	U	U	ND	ND	ND	ND	ND	ND	ND	ND	ND	ND	ND	5 [2]	---
1,2,4-Trimethylbenzene	**6,100**	**7,200E**	**4,400**	**4,100 D**	**4,100**	**3200 D**	**3,300**	**75**	**1,200**	**700**	**2,000**	**140**	**200**	**64**	**91**	**6.5**	ND	5 [2]	---
s-Butylbenzene	BQL	**160**	**68**	**29**	**91**	U	ND	2	ND	ND	**43**	4.0	**5.5**	2.5	2.4	0.4 J	ND	5 [2]	---
p-Isopropyltoluene	BQL	U	**72**	**15**	**34**	U	ND	0.8J	**9.9J**	**7.5J**	**22**	1.6J	2.2J	0.5J	0.5 J	ND	ND	5 [2]	---
n-Butylbenzene	BQL	**1,300**	**1,000**	**460 D**	**1,100**	**650 D**	**440**	**13**	**93**	**52**	**120**	**9.4**	**13.0**	4.0	2.8	0.5 J	ND	5 [2]	---
Napthalene	**1,300**	**1,500**	**680E**	**780 D**	**1000**	**320 D**	**390**	7.6	**130**	**56**	**140**	5.4	6.1	1.5	3.0	ND	ND	10 [2]	---
1,2-Dibromoethane	BQL	U	BQL	U	U	U	ND	ND	ND	ND	ND	ND	ND	ND	ND	ND	ND	---	0.05
Total Volatile Organic Constituents	**15,940**	**16,530**	**9,239**	**9,057**	**8,563**	**6,110**	**4,990**	**140**	**1,960**	**1,033**	**2,946**	**200**	**301**	98	**134**	9.6	ND	100 [3]	---

[1] Volatile organics were analyzed by Method 8021A

[2] New York State Ambient Water Quality Standard

[3] Total for all Organic Constituents

J = Indicates analyte result between instrument detection limit and method detection limit.

E = Approximate Result. Quantitation above calibration

BQL = Below quantitation limt

U = Not Detected

--- = Limit not established.

Bold = above Stars List Criteria

D = indentified in analysis at a secondary dilution factor

NA = Not Analyzed

ND = Not Detected (Less than Method Detection Limit)

Table 2
Spill #9506245
Groundwater Monitoring Results
Stars List Base Neutral Constituents
MW-6 (ug/l) [1]

Analyte	MW-6																New York State Stars List TCLP Extraction Guideance Value (ug/l)	Federal MCLs
	4/3/1997	7/8/1997	9/16/1998	12/15/1998	3/10/1999	6/9/1999	9/21/1999	5/25/2000	11/14/2000	5/10/2001	11/14/2001	5/20/2002	11/14/2002	11/24/2003	11/27/2004	11/28/2005		
Naphthalene	U	U	U	U	U	U	U	ND	ND	4J	10	ND	ND	ND	ND	ND	10 [2]	---
Acenapthylene	U	U	U	U	U	U	U	ND	ND	6J	8J	ND	ND	ND	7.0 J	ND	---	---
Acenaphthene	U	16	9J	U	**48J**	8J	10	**49**	**26**	20	17	**26J**	**430**	ND	19	**27 J**	20 [2]	---
Fluorene	U	11	11	23	**64J**	8J	15	**56**	37	30	26	**59J**	**610**	ND	15	29 J	50 [2]	---
Phenatnthrene	U	11	9J	10J	**65J**	7J	19	**92**	45	49	37	**65J**	**630**	ND	19	37 J	50 [2]	---
Anthracene	U	U	1J	2J	27J	2J	8J	31	9J	14	8J	21J	**140J**	ND	8.0 J	ND	50 [2]	---
Fluoranthene	2J	3J	2J	U	9J	U	2J	7J	4J	ND	4J	ND	**97J**	ND	3.0 J	ND	50 [2]	---
Pyrene	4J	4J	5J	10J	32J	3J	4J	19	14	11	11	21J	**250**	7J	12	12 J	50 [2]	---
Benzo(a)anthracene	**0.8J**	**2J**	**0.8J**	**2J**	**6J**	**0.7J**	**1J**	**4J**	**2J**	**3J**	**2J**	ND	**56J**	ND	**2.0 J**	ND	0.002 [2]	---
Chrysene	**2J**	U	**2J**	**4J**	**11J**	**1J**	**2J**	**9J**	**3J**	**3J**	**4J**	ND	**76J**	ND	**4.0 J**	ND	0.002 [2]	---
Benzo(b)fluoranthene	U	**0.6J**	**0.4J**	**0.6J**	**2J**	U	**0.5J**	**1J**	ND	**1J**	ND	ND	ND	ND	**1.0 J**	ND	0.002 [2]	---
Benzo(k)fluoranthene	U	**0.4J**	U	U	**1J**	U	**0.3J**	ND	ND	ND	ND	ND	ND	ND	ND	ND	0.002 [2]	---
Benzo(a)pyrene	U	**0.7J**	**0.4J**	**0.8J**	**3J**	U	**0.6J**	**2J**	**1J**	**1J**	**1J**	ND	**28J**	ND	**2.0 J**	ND	0.002	0.2
Indeno(1,2,3-cd)pyrene	U	**6J**	U	U	U	U	0.4J	ND	ND	ND	ND	ND	ND	ND	ND	ND	0.002 [2]	---
Dibenzo(a,h)anthracene	U	U	U	U	U	U	U	ND	ND	ND	ND	ND	ND	ND	ND	ND	50	---
Benzo(g,h,i)perylene	U	**7J**	U	U	**3J**	U	**0.6J**	1J	ND	**1J**	ND	ND	ND	ND	**1.0 J**	ND	0.002	---
Total Base-Neutrals	9	62	41	52.4	**271**	29.7	63.4	**271**	**141**	**143**	**118**	**192**	**2317**	7	93	**105**	100 [3]	---

[1] Base Neutrals were analyzed by Method 8270

[2] New York State Ambient Water Quality Standard

[3] Total for all Organic Constituents

U = Not Detected

B = Indicates analyte found in method blank

J = Estimated value, less than the minimum detection limit, but is greater than zero

ND = Not Detected (Less than Method Detection Limit)

Table 2
Spill #9506245
Groundwater Monitoring Results
Stars List Base Neutral Constituents
MW-10 (ug/l) [1]

Analyte	MW-10																New York State Stars List TCLP Extraction Guideance Value (ug/l)	Federal MCLs
	4/3/1997	7/8/1997	9/16/1998	12/15/1998	3/10/1999	6/9/1999	9/16/1999	5/25/2000	11/14/2000	5/10/2001	11/14/2001	5/20/2002	11/14/2002	11/24/2003	11/27/2004	11/28/2005		
Naphthalene	U	7J	23B	U	U	U	U	ND	ND	2J	2J	ND	ND	ND	ND	ND	10 [2]	---
Acenapthylene	U	U	U	U	U	U	U	ND	ND	2J	ND	ND	ND	ND	ND	ND	---	---
Acenaphthene	U	4J	6J	U	6J	2J	U	9J	ND	3J	1J	ND	ND	ND	ND	ND	20 [2]	---
Fluorene	U	U	5J	5J	20	3J	5J	13	ND	5J	2J	2J	ND	ND	ND	ND	50 [2]	---
Phenatnthrene	8J	7J	12	4J	16	3J	4J	14	ND	4J	2J	ND	ND	1J	ND	ND	50 [2]	---
Anthracene	U	5J	2J	2J	6J	1J	2J	8J	ND	3J	1J	ND	ND	ND	ND	ND	50 [2]	---
Fluoranthene	U	3J	U	0.4J	2J	U	U	2J	ND	ND	ND	ND	ND	ND	ND	ND	50 [2]	---
Pyrene	U	4J	6J	2J	6J	3J	3J	9J	1J	4J	3J	ND	ND	2J	ND	ND	50 [2]	---
Benzo(a)anthracene	0.8J	2J	1J	0.5J	2J	0.6J	U	2J	ND	1J	ND	ND	ND	ND	ND	ND	0.002 [2]	---
Chrysene	1J	U	2J	0.9J	3J	1J	U	4J	ND	ND	ND	ND	ND	ND	ND	ND	0.002 [2]	---
Benzo(b)fluoranthene	U	0.3J	0.3J	0.1J	0.2J	U	U	ND	ND	ND	ND	ND	ND	ND	ND	ND	0.002 [2]	---
Benzo(k)fluoranthene	U	0.2J	U	U	0.1J	U	U	ND	ND	ND	ND	ND	ND	ND	ND	ND	0.002 [2]	---
Benzo(a)pyrene	U	0.6J	0.5J	0.2J	0.5J	U	U	ND	ND	ND	ND	ND	ND	ND	ND	ND	0.002	0.2
Indeno(1,2,3-cd)pyrene	U	5	U	U	U	U	U	ND	ND	ND	ND	ND	ND	ND	ND	ND	0.002 [2]	---
Dibenzo(a,h)anthracene	U	U	U	U	U	U	U	ND	ND	ND	ND	ND	ND	ND	ND	ND	50	---
Benzo(g,h,i)perylene	U	7	U	U	0.3J	U	U	ND	ND	ND	ND	ND	ND	ND	ND	ND	0.002	---
Total Base-Neutrals	10	45	58	15.1	62.1	13.6	14	61	1	24	11	2	ND	3	ND	ND	100 [3]	---

[1] Base Neutrals were analyzed by Method 8270

[2] New York State Ambient Water Quality Standard

[3] Total for all Organic Constituents

U = Not Detected

B = Indicates analyte found in method blank

J = Estimated value, less than the minimum detection limit, but is greater than zero

ND = Not Detected (Less than Method Detection Limit)

Table 2
Spill #9506245
Groundwater Monitoring Results
Stars List Base Neutral Constituents
MW-12 (ug/l) [1]

Analyte	MW-12																New York State Stars List TCLP Extraction Guideance Value (ug/l)	Federal MCLs
	4/3/1997	7/8/1997	9/16/1998	12/15/1998	3/10/1999	6/9/1999	9/16/1999	5/25/2000	11/14/2000	5/10/2001	11/14/2001	5/20/2002	11/14/2002	11/24/2003	11/27/2004	11/28/2005		
Naphthalene	550	370	510B	670	280	390	300	13	140	32	100	11	11	ND	3.0 J	ND	10 [2]	---
Acenapthylene	U	U	U	U	0.4J	U	U	ND	ND	ND	ND	ND	ND	ND	ND	ND	---	---
Acenaphthene	U	U	U	U	1J	U	U	ND	ND	ND	ND	ND	ND	ND	ND	ND	20 [2]	---
Fluorene	U	U	U	U	1J	U	U	ND	ND	ND	ND	ND	ND	ND	ND	ND	50 [2]	---
Phenatnthrene	U	U	U	0.6J	3J	U	U	ND	ND	ND	ND	ND	ND	ND	ND	ND	50 [2]	---
Anthracene	U	U	U	U	0.9J	U	U	ND	ND	ND	ND	ND	ND	ND	ND	ND	50 [2]	---
Fluoranthene	U	U	U	U	0.9J	U	U	ND	ND	ND	ND	ND	ND	ND	ND	ND	50 [2]	---
Pyrene	U	U	U	U	2J	U	U	ND	ND	ND	ND	ND	ND	ND	ND	ND	50 [2]	---
Benzo(a)anthracene	U	U	U	U	0.8J	U	U	ND	ND	ND	ND	ND	ND	ND	ND	ND	0.002 [2]	---
Chrysene	U	U	U	U	0.6J	U	U	ND	ND	ND	ND	ND	ND	ND	ND	ND	0.002 [2]	---
Benzo(b)fluoranthene	U	U	U	U	U	U	U	ND	ND	ND	ND	ND	ND	ND	ND	ND	0.002 [2]	---
Benzo(k)fluoranthene	U	U	U	U	U	U	U	ND	ND	ND	ND	ND	ND	ND	ND	ND	0.002 [2]	---
Benzo(a)pyrene	U	U	U	U	U	U	U	ND	ND	ND	ND	ND	ND	ND	ND	ND	0.002	0.2
Indeno(1,2,3-cd)pyrene	U	U	U	U	U	U	U	ND	ND	ND	ND	ND	ND	ND	ND	ND	0.002 [2]	---
Dibenzo(a,h)anthracene	U	U	U	U	U	U	U	ND	ND	ND	ND	ND	ND	ND	ND	ND	50	---
Benzo(g,h,i)perylene	U	U	U	U	U	U	U	ND	ND	ND	ND	ND	ND	ND	ND	ND	0.002	---
Total Base-Neutrals	550	370	510	671	291	390	300	13	140	32	100	11	11	ND	3	ND	100 [3]	---

[1] Base Neutrals were analyzed by Method 8270

[2] New York State Ambient Water Quality Standard

[3] Total for all Organic Constituents


U = Not Detected

B = Indicates analyte found in method blank

J = Estimated value, less than the minimum detection limit, but is greater than zero

ND = Not Detected (Less than Method Detection Limit)

FIGURES

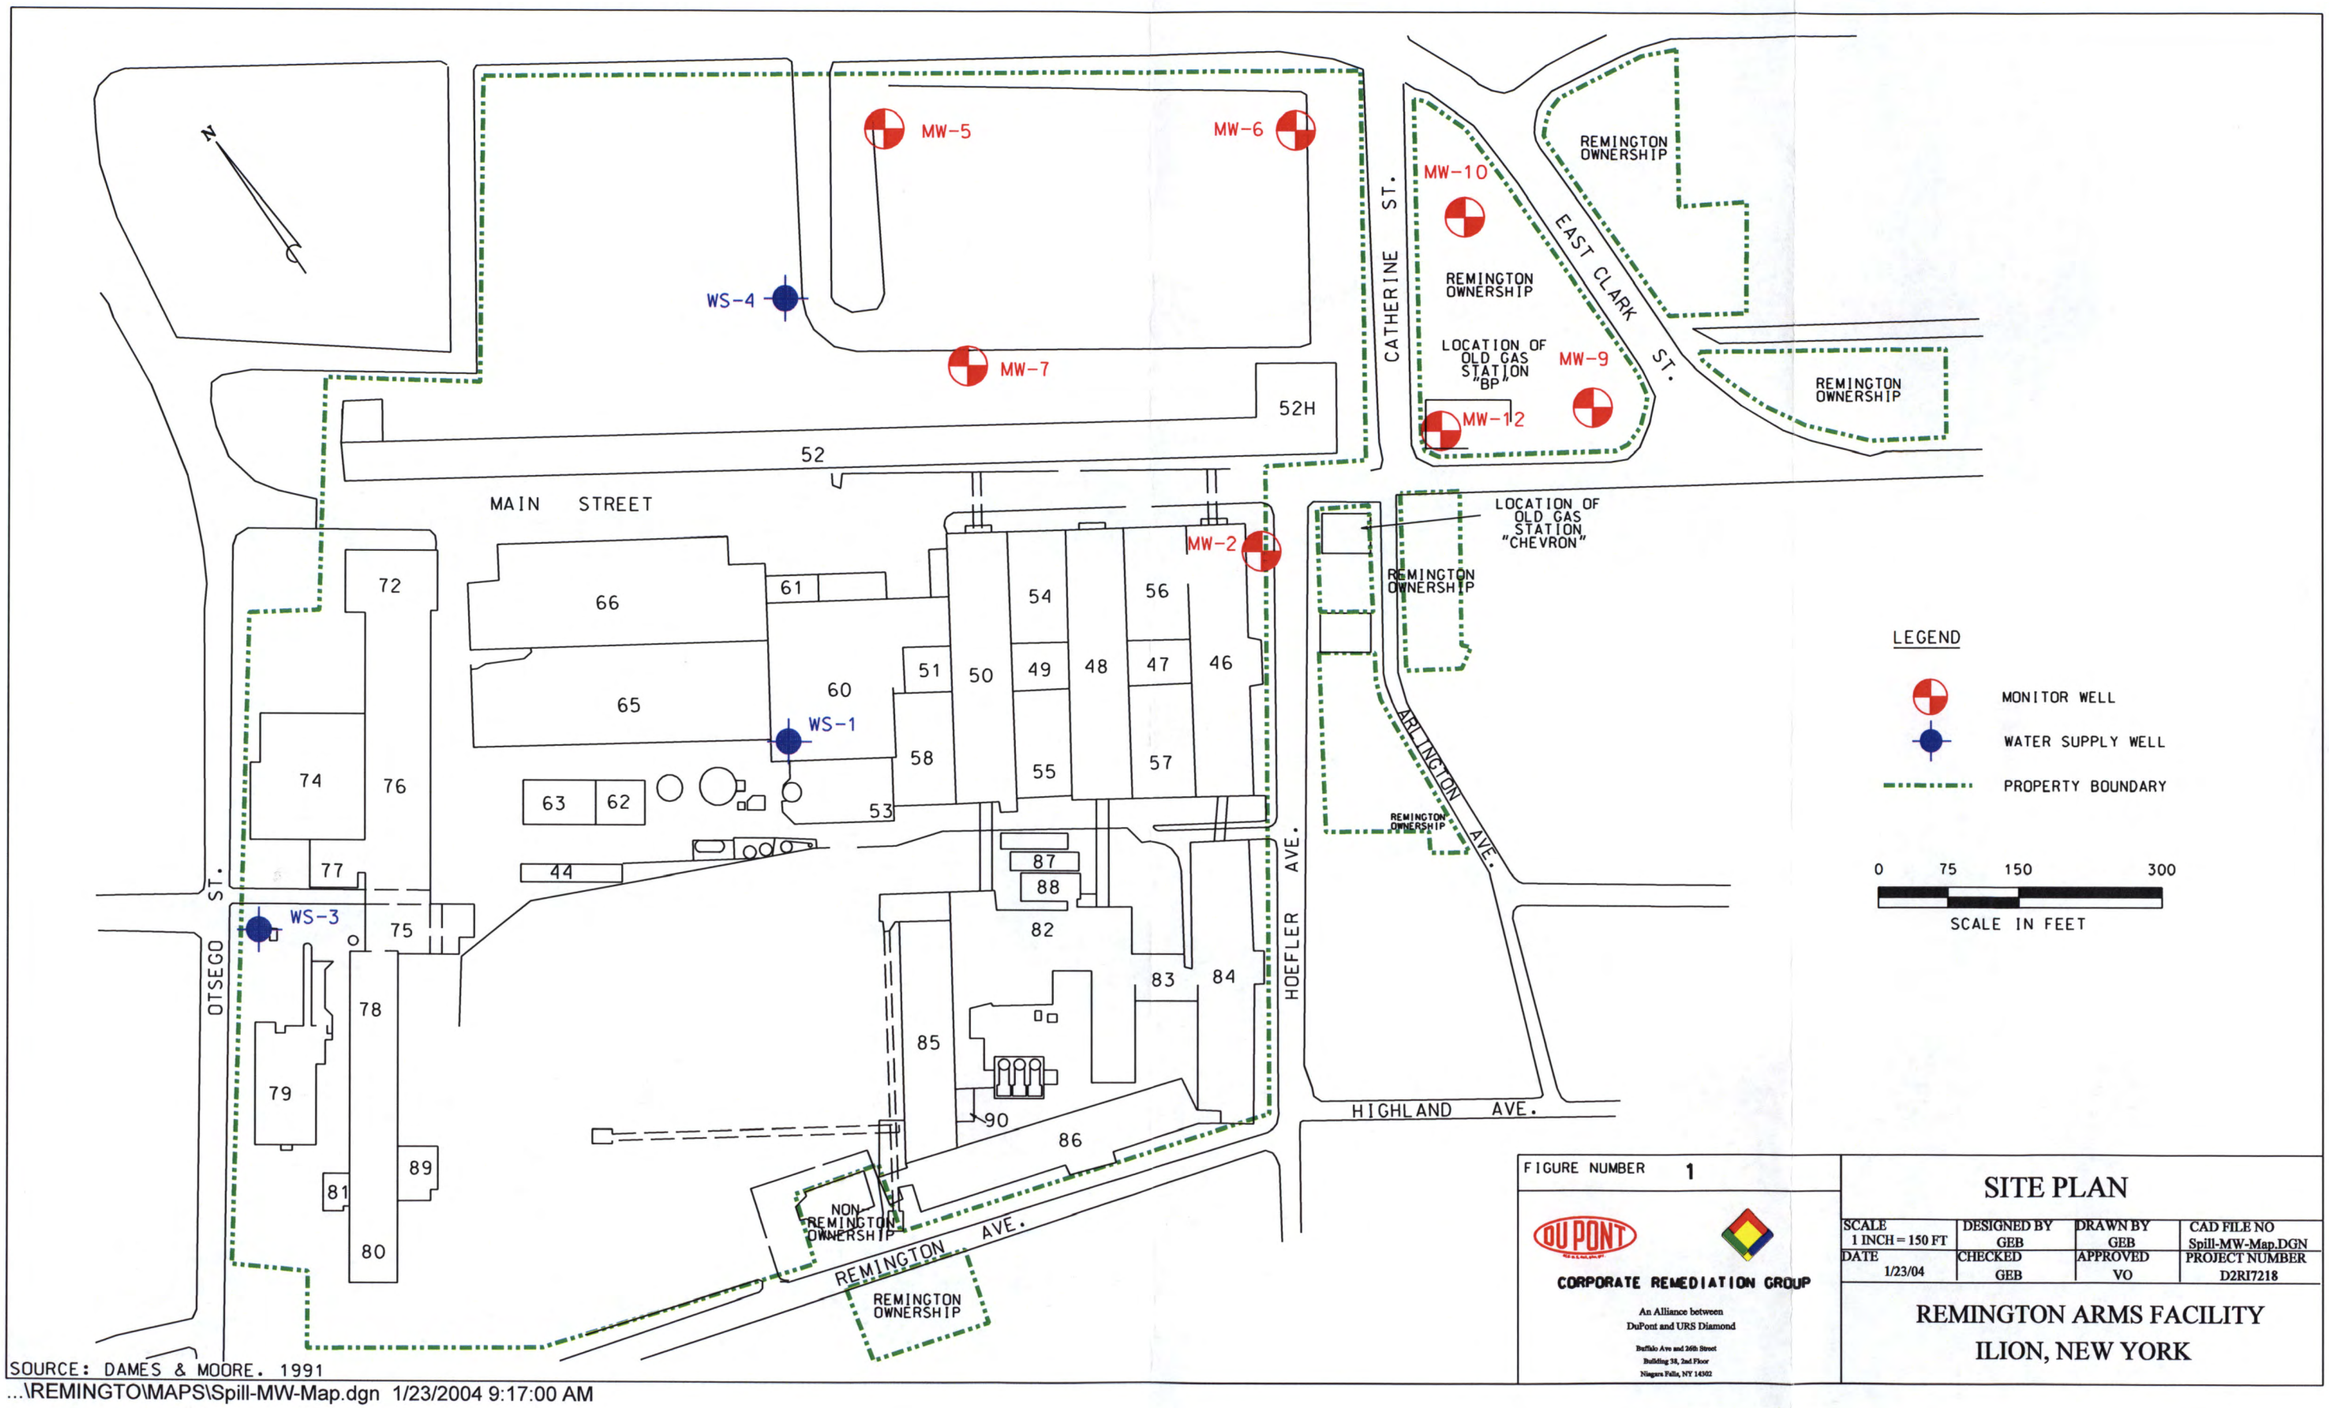

SOURCE: DAMES & MOORE. 1991

...\REMINGTO\MAPS\Spill-MW-Map.dgn 1/23/2004 9:17:00 AM

FIGURE NUMBER 1

DUPONT

CORPORATE REMEDIATION GROUP

An Alliance between DuPont and URS Diamond

Buffalo Ave and 36th Street
Building 38, 2nd Floor
Niagara Falls, NY 14302

SITE PLAN

SCALE	DESIGNED BY	DRAWN BY	CAD FILE NO
1 INCH = 150 FT	GEB	GEB	Spill-MW-Map.DGN
DATE	CHECKED	APPROVED	PROJECT NUMBER
1/23/04	GEB	VO	D2RI7218

REMINGTON ARMS FACILITY
ILION, NEW YORK

ATTACHMENT 1
FIELD OBSERVATION LOG
NOVEMBER 28, 2005

SPECIALIZED ENVIRONMENTAL MONITORING

FIELD OBSERVATION LOG
GROUNDWATER SAMPLING RECORD

SITE NAME **Remington Arms Company** **DATE** November 28, 2005

Ilion, New York Weather cloudy & cool

Samplers Jim Scerra

Page 1 of 1

Well Name / ID		MW-6		MW-10		MW-12
Diameter of Well Casing		2 in		2 in.		2 in
Depth of Well (ft.)		35		28.7		34
Depth to Product						
Product Thickness						
Depth to Groundwater (ft.)		18.60		19.08		17.90
Water Column Height (ft.)		16.40		9.62		16.1
Volume Purged (gal)		8		4.5		8
Purging Method		Bailer		Bailer		Bailer
Sampling Time		1730		1645		1600
Observations						
color		grey		grey		lt brown
sheen		yes		no		no
odor		strong		yes		no
PID Readings (ppm)		3.8		1.0		ND
Temperature (C)		14.5		14.7		14.7
Conductivity (Us)		1667		1215		869
Ph		7.71		7.51		7.52
Turbidity (visual / NTU)		med		low		low

Comments

MS/MSD and Dup. collected at MW-12

184 Ballard Road
Wilton, New York 12831

518-587-5510 (phone)
518-587-5538 (fax)

ATTACHMENT 2
LABORATORY ANALYTICAL REPORTS
NOVEMBER 28, 2005

Lancaster Laboratories

2425 New Holland Pike, PO Box 12425, Lancaster, PA 17605-2425 • 717-656-2300 Fax: 717-656-2681 • www.lancasterlabs.com

Analysis Report

ANALYTICAL RESULTS

Prepared for:

CRG-E.I.DuPont de Nemours & Co
Barley Mill Plaza, Bldg. 19
4417 Lancaster Pike
Wilmington DE 19805

302-992-0595

Prepared by:

Lancaster Laboratories
2425 New Holland Pike
Lancaster, PA 17605-2425

SAMPLE GROUP

The sample group for this submittal is 969124. Samples arrived at the laboratory on Wednesday, November 30, 2005. The PO# for this group is LBIO-65331 and the release number is LA17466.

Client Description	Lancaster Labs Number
RMI-G-MW-6 Water Sample	4658545
RMI-G-MW-10 Water Sample	4658546
RMI-G-MW-12 Water Sample	4658547
RMI-G-MW-12-MS Matrix Spike Water Sample	4658548
RMI-G-MW-12-MSD Matrix Spike Dup Water Sample	4658549
RMI-G-MW-12-DUP Water Sample	4658550
RMI-K-TBLK-1 Water Sample	4658551

ELECTRONIC COPY TO	URS Diamond	Attn: Gary Britt
1 COPY TO	DuPont CRG / ADQM Group	Attn: ADQM AP Services
ELECTRONIC COPY TO	LLI	Attn: EDD Group

Lancaster Laboratories

Analysis Report

2425 New Holland Pike, PO Box 12425, Lancaster, PA 17605-2425 • 717-656-2300 Fax: 717-656-2681 • www.lancasterlabs.com

Questions? Contact your Client Services Representative
Nancy J Bornholm at (717) 656-2300

Respectfully Submitted,

Susan M Goshert

Susan M. Goshert
Group Leader

Lancaster Laboratories

2425 New Holland Pike, PO Box 12425, Lancaster, PA 17605-2425 • 717-656-2300 Fax: 717-656-2681 • www.lancasterlabs.com

Analysis Report

Lancaster Laboratories Sample No. WW 4658545

RMI-G-MW-6 Water Sample

SPILL #9506245, 11/05
Collected:11/28/2005 17:30 by JS

Account Number: 07032

Submitted: 11/30/2005 09:25
Reported: 12/14/2005 at 12:33
Discard: 01/14/2006

CRG-E.I.DuPont de Nemours & Co
Barley Mill Plaza, Bldg. 19
4417 Lancaster Pike
Wilmington DE 19805

RMI06 SDG#: CRJ76-01

CAT No.	Analysis Name	CAS Number	As Received Result		As Received Method Detection Limit	Units	Dilution Factor
08407	NY STARS Volatiles						
08541	Benzene	71-43-2	0.4	J	0.2	ug/l	1
08543	Toluene	108-88-3	0.3	J	0.2	ug/l	1
08545	Ethylbenzene	100-41-4	0.3	J	0.2	ug/l	1
08547	m,p-Xylene	1330-20-7	0.5	J	0.4	ug/l	1
08550	o-Xylene	95-47-6	0.7	J	0.2	ug/l	1
08552	Isopropylbenzene (Cumene)	98-82-8	3.2		0.2	ug/l	1
08553	n-Propylbenzene	103-65-1	3.3		0.2	ug/l	1
08554	1,3,5-Trimethylbenzene	108-67-8	0.3	J	0.2	ug/l	1
08555	tert-Butylbenzene	98-06-6	0.9	J	0.2	ug/l	1
08556	1,2,4-Trimethylbenzene	95-63-6	0.6	J	0.2	ug/l	1
08557	sec-Butylbenzene	135-98-8	1.9		0.2	ug/l	1
08558	p-Isopropyltoluene	99-87-6	0.8	J	0.2	ug/l	1
08559	n-Butylbenzene	104-51-8	2.9		0.2	ug/l	1
08560	Naphthalene	91-20-3	N.D.		0.2	ug/l	1
08420	1,2-Dibromoethane (EDB)						
08521	1,2-Dibromoethane (EDB)	106-93-4	N.D.		0.2	ug/l	1
07805	PAHs						
03947	Naphthalene	91-20-3	N.D.		10.	ug/l	10
03951	Acenaphthylene	208-96-8	N.D.		10.	ug/l	10
03954	Acenaphthene	83-32-9	27.	J	10.	ug/l	10
03956	Fluorene	86-73-7	29.	J	10.	ug/l	10
03963	Phenanthrene	85-01-8	37.	J	10.	ug/l	10
03964	Anthracene	120-12-7	N.D.		10.	ug/l	10
03966	Fluoranthene	206-44-0	N.D.		10.	ug/l	10
03967	Pyrene	129-00-0	12.	J	10.	ug/l	10
03970	Benzo(a)anthracene	56-55-3	N.D.		10.	ug/l	10
03971	Chrysene	218-01-9	N.D.		10.	ug/l	10
03975	Benzo(b)fluoranthene	205-99-2	N.D.		10.	ug/l	10
03976	Benzo(k)fluoranthene	207-08-9	N.D.		10.	ug/l	10
03977	Benzo(a)pyrene	50-32-8	N.D.		10.	ug/l	10
03978	Indeno(1,2,3-cd)pyrene	193-39-5	N.D.		10.	ug/l	10
03979	Dibenz(a,h)anthracene	53-70-3	N.D.		10.	ug/l	10
03980	Benzo(g,h,i)perylene	191-24-2	N.D.		10.	ug/l	10

Due to the sample matrix an initial dilution was necessary to perform the

Lancaster Laboratories Sample No. WW 4658545

RMI-G-MW-6 Water Sample

SPILL #9506245, 11/05
Collected:11/28/2005 17:30 by JS

Account Number: 07032

Submitted: 11/30/2005 09:25
Reported: 12/14/2005 at 12:33
Discard: 01/14/2006

CRG-E.I.DuPont de Nemours & Co
Barley Mill Plaza, Bldg. 19
4417 Lancaster Pike
Wilmington DE 19805

RMI06 SDG#: CRJ76-01

CAT No.	Analysis Name	CAS Number	As Received Result	As Received Method Detection Limit	Units	Dilution Factor

analysis. Therefore, the reporting limits for the GC/MS semivolatile compounds were raised.

Laboratory Chronicle

CAT No.	Analysis Name	Method	Trial#	Analysis Date and Time	Analyst	Dilution Factor
08407	NY STARS Volatiles	SW-846 8021B	1	12/10/2005 18:39	Kathie J Bowman	1
08420	1,2-Dibromoethane (EDB)	SW-846 8021B	1	12/10/2005 18:39	Kathie J Bowman	1
07805	PAHs	SW-846 8270C	1	12/08/2005 20:06	William T Parker	10
01127	GC VOA Water Prep	SW-846 5030B	1	12/10/2005 18:39	Kathie J Bowman	1
07807	BNA Water Extraction	SW-846 3510C	1	12/01/2005 08:00	Zachary S Dennis	1

Lancaster Laboratories

2425 New Holland Pike, PO Box 12425, Lancaster, PA 17605-2425 • 717-656-2300 Fax: 717-656-2681 • www.lancasterlabs.com

Analysis Report

Lancaster Laboratories Sample No. WW 4658546

RMI-G-MW-10 Water Sample

SPILL #9506245, 11/05
Collected:11/28/2005 16:45 by JS

Account Number: 07032

Submitted: 11/30/2005 09:25
Reported: 12/14/2005 at 12:33
Discard: 01/14/2006

CRG-E.I.DuPont de Nemours & Co
Barley Mill Plaza, Bldg. 19
4417 Lancaster Pike
Wilmington DE 19805

RMI10 SDG#: CRJ76-02

CAT No.	Analysis Name	CAS Number	As Received Result		As Received Method Detection Limit	Units	Dilution Factor
08407	NY STARS Volatiles						
08541	Benzene	71-43-2	N.D.		0.2	ug/l	1
08543	Toluene	108-88-3	N.D.		0.2	ug/l	1
08545	Ethylbenzene	100-41-4	1.1		0.2	ug/l	1
08547	m,p-Xylene	1330-20-7	2.1		0.4	ug/l	1
08550	o-Xylene	95-47-6	N.D.		0.2	ug/l	1
08552	Isopropylbenzene (Cumene)	98-82-8	1.1		0.2	ug/l	1
08553	n-Propylbenzene	103-65-1	0.8	J	0.2	ug/l	1
08554	1,3,5-Trimethylbenzene	108-67-8	0.4	J	0.2	ug/l	1
08555	tert-Butylbenzene	98-06-6	1.2		0.2	ug/l	1
08556	1,2,4-Trimethylbenzene	95-63-6	0.7	J	0.2	ug/l	1
08557	sec-Butylbenzene	135-98-8	0.8	J	0.2	ug/l	1
08558	p-Isopropyltoluene	99-87-6	N.D.		0.2	ug/l	1
08559	n-Butylbenzene	104-51-8	0.8	J	0.2	ug/l	1
08560	Naphthalene	91-20-3	0.4	J	0.2	ug/l	1
08420	1,2-Dibromoethane (EDB)						
08521	1,2-Dibromoethane (EDB)	106-93-4	N.D.		0.2	ug/l	1
07805	PAHs						
03947	Naphthalene	91-20-3	N.D.		1.	ug/l	1
03951	Acenaphthylene	208-96-8	N.D.		1.	ug/l	1
03954	Acenaphthene	83-32-9	N.D.		1.	ug/l	1
03956	Fluorene	86-73-7	N.D.		1.	ug/l	1
03963	Phenanthrene	85-01-8	N.D.		1.	ug/l	1
03964	Anthracene	120-12-7	N.D.		1.	ug/l	1
03966	Fluoranthene	206-44-0	N.D.		1.	ug/l	1
03967	Pyrene	129-00-0	N.D.		1.	ug/l	1
03970	Benzo(a)anthracene	56-55-3	N.D.		1.	ug/l	1
03971	Chrysene	218-01-9	N.D.		1.	ug/l	1
03975	Benzo(b)fluoranthene	205-99-2	N.D.		1.	ug/l	1
03976	Benzo(k)fluoranthene	207-08-9	N.D.		1.	ug/l	1
03977	Benzo(a)pyrene	50-32-8	N.D.		1.	ug/l	1
03978	Indeno(1,2,3-cd)pyrene	193-39-5	N.D.		1.	ug/l	1
03979	Dibenz(a,h)anthracene	53-70-3	N.D.		1.	ug/l	1
03980	Benzo(g,h,i)perylene	191-24-2	N.D.		1.	ug/l	1

Lancaster Laboratories

2425 New Holland Pike, PO Box 12425, Lancaster, PA 17605-2425 • 717-656-2300 Fax: 717-656-2681 • www.lancasterlabs.com

Analysis Report

Lancaster Laboratories Sample No. WW 4658546

RMI-G-MW-10 Water Sample

SPILL #9506245, 11/05
Collected:11/28/2005 16:45 by JS

Account Number: 07032

Submitted: 11/30/2005 09:25
Reported: 12/14/2005 at 12:33
Discard: 01/14/2006

CRG-E.I.DuPont de Nemours & Co
Barley Mill Plaza, Bldg. 19
4417 Lancaster Pike
Wilmington DE 19805

RMI10 SDG#: CRJ76-02

CAT No.	Analysis Name	CAS Number	As Received Result	As Received Method Detection Limit	Units	Dilution Factor

Laboratory Chronicle

CAT No.	Analysis Name	Method	Trial#	Analysis Date and Time	Analyst	Dilution Factor
08407	NY STARS Volatiles	SW-846 8021B	1	12/10/2005 19:25	Kathie J Bowman	1
08420	1,2-Dibromoethane (EDB)	SW-846 8021B	1	12/10/2005 19:25	Kathie J Bowman	1
07805	PAHs	SW-846 8270C	1	12/08/2005 20:57	William T Parker	1
01127	GC VOA Water Prep	SW-846 5030B	1	12/10/2005 19:25	Kathie J Bowman	1
07807	BNA Water Extraction	SW-846 3510C	1	12/01/2005 08:00	Zachary S Dennis	1

Lancaster Laboratories

2425 New Holland Pike, PO Box 12425, Lancaster, PA 17605-2425 • 717-656-2300 Fax: 717-656-2681 • www.lancasterlabs.com

Analysis Report

Lancaster Laboratories Sample No. WW 4658547

RMI-G-MW-12 Water Sample

SPILL #9506245, 11/05
Collected:11/28/2005 16:00 by JS

Account Number: 07032

Submitted: 11/30/2005 09:25
Reported: 12/14/2005 at 12:33
Discard: 01/14/2006

CRG-E.I.DuPont de Nemours & Co
Barley Mill Plaza, Bldg. 19
4417 Lancaster Pike
Wilmington DE 19805

RMI12 SDG#: CRJ76-03BKG

CAT No.	Analysis Name	CAS Number	As Received Result		As Received Method Detection Limit	Units	Dilution Factor
08407	NY STARS Volatiles						
08541	Benzene	71-43-2	N.D.		0.2	ug/l	1
08543	Toluene	108-88-3	N.D.		0.2	ug/l	1
08545	Ethylbenzene	100-41-4	0.4	J	0.2	ug/l	1
08547	m,p-Xylene	1330-20-7	0.4	J	0.4	ug/l	1
08550	o-Xylene	95-47-6	N.D.		0.2	ug/l	1
08552	Isopropylbenzene (Cumene)	98-82-8	0.4	J	0.2	ug/l	1
08553	n-Propylbenzene	103-65-1	1.	J	0.2	ug/l	1
08554	1,3,5-Trimethylbenzene	108-67-8	N.D.		0.2	ug/l	1
08555	tert-Butylbenzene	98-06-6	N.D.		0.2	ug/l	1
08556	1,2,4-Trimethylbenzene	95-63-6	6.3		0.2	ug/l	1
08557	sec-Butylbenzene	135-98-8	0.4	J	0.2	ug/l	1
08558	p-Isopropyltoluene	99-87-6	N.D.		0.2	ug/l	1
08559	n-Butylbenzene	104-51-8	0.5	J	0.2	ug/l	1
08560	Naphthalene	91-20-3	N.D.		0.2	ug/l	1
08420	1,2-Dibromoethane (EDB)						
08521	1,2-Dibromoethane (EDB)	106-93-4	N.D.		0.2	ug/l	1
07805	PAHs						
03947	Naphthalene	91-20-3	N.D.		1.	ug/l	1
03951	Acenaphthylene	208-96-8	N.D.		1.	ug/l	1
03954	Acenaphthene	83-32-9	N.D.		1.	ug/l	1
03956	Fluorene	86-73-7	N.D.		1.	ug/l	1
03963	Phenanthrene	85-01-8	N.D.		1.	ug/l	1
03964	Anthracene	120-12-7	N.D.		1.	ug/l	1
03966	Fluoranthene	206-44-0	N.D.		1.	ug/l	1
03967	Pyrene	129-00-0	N.D.		1.	ug/l	1
03970	Benzo(a)anthracene	56-55-3	N.D.		1.	ug/l	1
03971	Chrysene	218-01-9	N.D.		1.	ug/l	1
03975	Benzo(b)fluoranthene	205-99-2	N.D.		1.	ug/l	1
03976	Benzo(k)fluoranthene	207-08-9	N.D.		1.	ug/l	1
03977	Benzo(a)pyrene	50-32-8	N.D.		1.	ug/l	1
03978	Indeno(1,2,3-cd)pyrene	193-39-5	N.D.		1.	ug/l	1
03979	Dibenz(a,h)anthracene	53-70-3	N.D.		1.	ug/l	1
03980	Benzo(g,h,i)perylene	191-24-2	N.D.		1.	ug/l	1

Lancaster Laboratories

2425 New Holland Pike, PO Box 12425, Lancaster, PA 17605-2425 • 717-656-2300 Fax: 717-656-2681 • www.lancasterlabs.com

Analysis Report

Lancaster Laboratories Sample No. WW 4658547

RMI-G-MW-12 Water Sample

SPILL #9506245, 11/05
Collected:11/28/2005 16:00 by JS

Account Number: 07032

Submitted: 11/30/2005 09:25
Reported: 12/14/2005 at 12:33
Discard: 01/14/2006

CRG-E.I.DuPont de Nemours & Co
Barley Mill Plaza, Bldg. 19
4417 Lancaster Pike
Wilmington DE 19805

RMI12 SDG#: CRJ76-03BKG

CAT No.	Analysis Name	CAS Number	As Received Result	As Received Method Detection Limit	Units	Dilution Factor

Laboratory Chronicle

CAT No.	Analysis Name	Method	Trial#	Analysis Date and Time	Analyst	Dilution Factor
08407	NY STARS Volatiles	SW-846 8021B	1	12/10/2005 20:56	Kathie J Bowman	1
08420	1,2-Dibromoethane (EDB)	SW-846 8021B	1	12/10/2005 20:56	Kathie J Bowman	1
07805	PAHs	SW-846 8270C	1	12/08/2005 08:43	Joseph M Gambler	1
01127	GC VOA Water Prep	SW-846 5030B	1	12/10/2005 20:56	Kathie J Bowman	1
07807	BNA Water Extraction	SW-846 3510C	1	12/01/2005 08:00	Zachary S Dennis	1

Lancaster Laboratories

2425 New Holland Pike, PO Box 12425, Lancaster, PA 17605-2425 • 717-656-2300 Fax: 717-656-2681 • www.lancasterlabs.com

Analysis Report

Lancaster Laboratories Sample No. WW 4658548

RMI-G-MW-12-MS Matrix Spike Water Sample

SPILL #9506245, 11/05
Collected:11/28/2005 16:00 by JS

Account Number: 07032

Submitted: 11/30/2005 09:25
Reported: 12/14/2005 at 12:33
Discard: 01/14/2006

CRG-E.I.DuPont de Nemours & Co
Barley Mill Plaza, Bldg. 19
4417 Lancaster Pike
Wilmington DE 19805

RMI12 SDG#: CRJ76-03MS

CAT No.	Analysis Name	CAS Number	As Received Result	As Received Method Detection Limit	Units	Dilution Factor
08407	NY STARS Volatiles					
08541	Benzene	71-43-2	19.	0.2	ug/l	1
08543	Toluene	108-88-3	20.	0.2	ug/l	1
08545	Ethylbenzene	100-41-4	20.	0.2	ug/l	1
08547	m,p-Xylene	1330-20-7	40.	0.4	ug/l	1
08550	o-Xylene	95-47-6	20.	0.2	ug/l	1
08552	Isopropylbenzene (Cumene)	98-82-8	22.	0.2	ug/l	1
08553	n-Propylbenzene	103-65-1	21.	0.2	ug/l	1
08554	1,3,5-Trimethylbenzene	108-67-8	20.	0.2	ug/l	1
08555	tert-Butylbenzene	98-06-6	20.	0.2	ug/l	1
08556	1,2,4-Trimethylbenzene	95-63-6	26.	0.2	ug/l	1
08557	sec-Butylbenzene	135-98-8	21.	0.2	ug/l	1
08558	p-Isopropyltoluene	99-87-6	21.	0.2	ug/l	1
08559	n-Butylbenzene	104-51-8	21.	0.2	ug/l	1
08560	Naphthalene	91-20-3	20.	0.2	ug/l	1
08420	1,2-Dibromoethane (EDB)					
08521	1,2-Dibromoethane (EDB)	106-93-4	20.	0.2	ug/l	1
07805	PAHs					
03947	Naphthalene	91-20-3	81.	1.	ug/l	1
03951	Acenaphthylene	208-96-8	98.	1.	ug/l	1
03954	Acenaphthene	83-32-9	87.	1.	ug/l	1
03956	Fluorene	86-73-7	84.	1.	ug/l	1
03963	Phenanthrene	85-01-8	86.	1.	ug/l	1
03964	Anthracene	120-12-7	81.	1.	ug/l	1
03966	Fluoranthene	206-44-0	80.	1.	ug/l	1
03967	Pyrene	129-00-0	78.	1.	ug/l	1
03970	Benzo(a)anthracene	56-55-3	87.	1.	ug/l	1
03971	Chrysene	218-01-9	86.	1.	ug/l	1
03975	Benzo(b)fluoranthene	205-99-2	86.	1.	ug/l	1
03976	Benzo(k)fluoranthene	207-08-9	83.	1.	ug/l	1
03977	Benzo(a)pyrene	50-32-8	86.	1.	ug/l	1
03978	Indeno(1,2,3-cd)pyrene	193-39-5	87.	1.	ug/l	1
03979	Dibenz(a,h)anthracene	53-70-3	93.	1.	ug/l	1
03980	Benzo(g,h,i)perylene	191-24-2	89.	1.	ug/l	1

Lancaster Laboratories

2425 New Holland Pike, PO Box 12425, Lancaster, PA 17605-2425 • 717-656-2300 Fax: 717-656-2681 • www.lancasterlabs.com

Analysis Report

Lancaster Laboratories Sample No. WW 4658548

RMI-G-MW-12-MS Matrix Spike Water Sample

SPILL #9506245, 11/05
Collected:11/28/2005 16:00 by JS

Account Number: 07032

Submitted: 11/30/2005 09:25
Reported: 12/14/2005 at 12:33
Discard: 01/14/2006

CRG-E.I.DuPont de Nemours & Co
Barley Mill Plaza, Bldg. 19
4417 Lancaster Pike
Wilmington DE 19805

RMI12 SDG#: CRJ76-03MS

CAT No.	Analysis Name	CAS Number	As Received Result	As Received Method Detection Limit	Units	Dilution Factor

Laboratory Chronicle

CAT No.	Analysis Name	Method	Trial#	Analysis Date and Time	Analyst	Dilution Factor
08407	NY STARS Volatiles	SW-846 8021B	1	12/10/2005 21:42	Kathie J Bowman	1
08420	1,2-Dibromoethane (EDB)	SW-846 8021B	1	12/10/2005 21:42	Kathie J Bowman	1
07805	PAHs	SW-846 8270C	1	12/08/2005 09:34	Joseph M Gambler	1
01127	GC VOA Water Prep	SW-846 5030B	1	12/10/2005 21:42	Kathie J Bowman	1
07807	BNA Water Extraction	SW-846 3510C	1	12/01/2005 08:00	Zachary S Dennis	1

Lancaster Laboratories

2425 New Holland Pike, PO Box 12425, Lancaster, PA 17605-2425 • 717-656-2300 Fax: 717-656-2681 • www.lancasterlabs.com

Analysis Report

Lancaster Laboratories Sample No. WW 4658549

RMI-G-MW-12-MSD Matrix Spike Dup Water Sample

SPILL #9506245, 11/05
Collected:11/28/2005 16:00 by JS

Account Number: 07032

Submitted: 11/30/2005 09:25
Reported: 12/14/2005 at 12:33
Discard: 01/14/2006

CRG-E.I.DuPont de Nemours & Co
Barley Mill Plaza, Bldg. 19
4417 Lancaster Pike
Wilmington DE 19805

RMI12 SDG#: CRJ76-03MSD

CAT No.	Analysis Name	CAS Number	As Received Result	As Received Method Detection Limit	Units	Dilution Factor
08407	NY STARS Volatiles					
08541	Benzene	71-43-2	20.	0.2	ug/l	1
08543	Toluene	108-88-3	20.	0.2	ug/l	1
08545	Ethylbenzene	100-41-4	20.	0.2	ug/l	1
08547	m,p-Xylene	1330-20-7	40.	0.4	ug/l	1
08550	o-Xylene	95-47-6	20.	0.2	ug/l	1
08552	Isopropylbenzene (Cumene)	98-82-8	22.	0.2	ug/l	1
08553	n-Propylbenzene	103-65-1	21.	0.2	ug/l	1
08554	1,3,5-Trimethylbenzene	108-67-8	20.	0.2	ug/l	1
08555	tert-Butylbenzene	98-06-6	20.	0.2	ug/l	1
08556	1,2,4-Trimethylbenzene	95-63-6	26.	0.2	ug/l	1
08557	sec-Butylbenzene	135-98-8	20.	0.2	ug/l	1
08558	p-Isopropyltoluene	99-87-6	20.	0.2	ug/l	1
08559	n-Butylbenzene	104-51-8	20.	0.2	ug/l	1
08560	Naphthalene	91-20-3	20.	0.2	ug/l	1
08420	1,2-Dibromoethane (EDB)					
08521	1,2-Dibromoethane (EDB)	106-93-4	20.	0.2	ug/l	1
07805	PAHs					
03947	Naphthalene	91-20-3	81.	1.	ug/l	1
03951	Acenaphthylene	208-96-8	100.	1.	ug/l	1
03954	Acenaphthene	83-32-9	87.	1.	ug/l	1
03956	Fluorene	86-73-7	90.	1.	ug/l	1
03963	Phenanthrene	85-01-8	95.	1.	ug/l	1
03964	Anthracene	120-12-7	88.	1.	ug/l	1
03966	Fluoranthene	206-44-0	90.	1.	ug/l	1
03967	Pyrene	129-00-0	81.	1.	ug/l	1
03970	Benzo(a)anthracene	56-55-3	85.	1.	ug/l	1
03971	Chrysene	218-01-9	88.	1.	ug/l	1
03975	Benzo(b)fluoranthene	205-99-2	83.	1.	ug/l	1
03976	Benzo(k)fluoranthene	207-08-9	87.	1.	ug/l	1
03977	Benzo(a)pyrene	50-32-8	84.	1.	ug/l	1
03978	Indeno(1,2,3-cd)pyrene	193-39-5	87.	1.	ug/l	1
03979	Dibenz(a,h)anthracene	53-70-3	92.	1.	ug/l	1
03980	Benzo(g,h,i)perylene	191-24-2	87.	1.	ug/l	1

Lancaster Laboratories

2425 New Holland Pike, PO Box 12425, Lancaster, PA 17605-2425 • 717-656-2300 Fax: 717-656-2681 • www.lancasterlabs.com

Analysis Report

Lancaster Laboratories Sample No. WW 4658549

RMI-G-MW-12-MSD Matrix Spike Dup Water Sample

SPILL #9506245, 11/05
Collected:11/28/2005 16:00 by JS

Account Number: 07032

Submitted: 11/30/2005 09:25
Reported: 12/14/2005 at 12:33
Discard: 01/14/2006

CRG-E.I.DuPont de Nemours & Co
Barley Mill Plaza, Bldg. 19
4417 Lancaster Pike
Wilmington DE 19805

RMI12 SDG#: CRJ76-03MSD

CAT No.	Analysis Name	CAS Number	As Received Result	As Received Method Detection Limit	Units	Dilution Factor

Laboratory Chronicle

CAT No.	Analysis Name	Method	Trial#	Analysis Date and Time	Analyst	Dilution Factor
08407	NY STARS Volatiles	SW-846 8021B	1	12/10/2005 22:28	Kathie J Bowman	1
08420	1,2-Dibromoethane (EDB)	SW-846 8021B	1	12/10/2005 22:28	Kathie J Bowman	1
07805	PAHs	SW-846 8270C	1	12/08/2005 10:25	Joseph M Gambler	1
01127	GC VOA Water Prep	SW-846 5030B	1	12/10/2005 22:28	Kathie J Bowman	1
07807	BNA Water Extraction	SW-846 3510C	1	12/01/2005 08:00	Zachary S Dennis	1

Lancaster Laboratories

2425 New Holland Pike, PO Box 12425, Lancaster, PA 17605-2425 • 717-656-2300 Fax: 717-656-2681 • www.lancasterlabs.com

Analysis Report

Lancaster Laboratories Sample No. WW 4658550

RMI-G-MW-12-DUP Water Sample

SPILL #9506245, 11/05
Collected:11/28/2005 16:00 by JS

Account Number: 07032

Submitted: 11/30/2005 09:25
Reported: 12/14/2005 at 12:33
Discard: 01/14/2006

CRG-E.I.DuPont de Nemours & Co
Barley Mill Plaza, Bldg. 19
4417 Lancaster Pike
Wilmington DE 19805

RMIDP SDG#: CRJ76-04FD

CAT No.	Analysis Name	CAS Number	As Received Result		As Received Method Detection Limit	Units	Dilution Factor
08407	NY STARS Volatiles						
08541	Benzene	71-43-2	N.D.		0.2	ug/l	1
08543	Toluene	108-88-3	N.D.		0.2	ug/l	1
08545	Ethylbenzene	100-41-4	0.4	J	0.2	ug/l	1
08547	m,p-Xylene	1330-20-7	0.4	J	0.4	ug/l	1
08550	o-Xylene	95-47-6	N.D.		0.2	ug/l	1
08552	Isopropylbenzene (Cumene)	98-82-8	0.4	J	0.2	ug/l	1
08553	n-Propylbenzene	103-65-1	1.	J	0.2	ug/l	1
08554	1,3,5-Trimethylbenzene	108-67-8	N.D.		0.2	ug/l	1
08555	tert-Butylbenzene	98-06-6	N.D.		0.2	ug/l	1
08556	1,2,4-Trimethylbenzene	95-63-6	6.5		0.2	ug/l	1
08557	sec-Butylbenzene	135-98-8	0.4	J	0.2	ug/l	1
08558	p-Isopropyltoluene	99-87-6	N.D.		0.2	ug/l	1
08559	n-Butylbenzene	104-51-8	0.5	J	0.2	ug/l	1
08560	Naphthalene	91-20-3	N.D.		0.2	ug/l	1
08420	1,2-Dibromoethane (EDB)						
08521	1,2-Dibromoethane (EDB)	106-93-4	N.D.		0.2	ug/l	1
07805	PAHs						
03947	Naphthalene	91-20-3	N.D.		2.	ug/l	1
03951	Acenaphthylene	208-96-8	N.D.		2.	ug/l	1
03954	Acenaphthene	83-32-9	N.D.		2.	ug/l	1
03956	Fluorene	86-73-7	N.D.		2.	ug/l	1
03963	Phenanthrene	85-01-8	N.D.		2.	ug/l	1
03964	Anthracene	120-12-7	N.D.		2.	ug/l	1
03966	Fluoranthene	206-44-0	N.D.		2.	ug/l	1
03967	Pyrene	129-00-0	N.D.		2.	ug/l	1
03970	Benzo(a)anthracene	56-55-3	N.D.		2.	ug/l	1
03971	Chrysene	218-01-9	N.D.		2.	ug/l	1
03975	Benzo(b)fluoranthene	205-99-2	N.D.		2.	ug/l	1
03976	Benzo(k)fluoranthene	207-08-9	N.D.		2.	ug/l	1
03977	Benzo(a)pyrene	50-32-8	N.D.		2.	ug/l	1
03978	Indeno(1,2,3-cd)pyrene	193-39-5	N.D.		2.	ug/l	1
03979	Dibenz(a,h)anthracene	53-70-3	N.D.		2.	ug/l	1
03980	Benzo(g,h,i)perylene	191-24-2	N.D.		2.	ug/l	1

Due to sample matrix interferences observed during the extraction, the

Lancaster Laboratories

2425 New Holland Pike, PO Box 12425, Lancaster, PA 17605-2425 • 717-656-2300 Fax: 717-656-2681 • www.lancasterlabs.com

Analysis Report

Lancaster Laboratories Sample No. WW 4658550

RMI-G-MW-12-DUP Water Sample

SPILL #9506245, 11/05
Collected:11/28/2005 16:00 by JS

Account Number: 07032

Submitted: 11/30/2005 09:25
Reported: 12/14/2005 at 12:33
Discard: 01/14/2006

CRG-E.I.DuPont de Nemours & Co
Barley Mill Plaza, Bldg. 19
4417 Lancaster Pike
Wilmington DE 19805

RMIDP SDG#: CRJ76-04FD

CAT No.	Analysis Name	CAS Number	As Received Result	As Received Method Detection Limit	Units	Dilution Factor

normal reporting limits could not be obtained.

Laboratory Chronicle

CAT No.	Analysis Name	Method	Trial#	Analysis Date and Time	Analyst	Dilution Factor
08407	NY STARS Volatiles	SW-846 8021B	1	12/10/2005 20:10	Kathie J Bowman	1
08420	1,2-Dibromoethane (EDB)	SW-846 8021B	1	12/10/2005 20:10	Kathie J Bowman	1
07805	PAHs	SW-846 8270C	1	12/08/2005 21:48	William T Parker	1
01127	GC VOA Water Prep	SW-846 5030B	1	12/10/2005 20:10	Kathie J Bowman	1
07807	BNA Water Extraction	SW-846 3510C	1	12/01/2005 08:00	Zachary S Dennis	1

Lancaster Laboratories

2425 New Holland Pike, PO Box 12425, Lancaster, PA 17605-2425 • 717-656-2300 Fax: 717-656-2681 • www.lancasterlabs.com

Analysis Report

Lancaster Laboratories Sample No. WW 4658551

RMI-K-TBLK-1 Water Sample

SPILL #9506245, 11/05
Collected:11/28/2005 16:00 by JS

Account Number: 07032

Submitted: 11/30/2005 09:25
Reported: 12/14/2005 at 12:33
Discard: 01/14/2006

CRG-E.I.DuPont de Nemours & Co
Barley Mill Plaza, Bldg. 19
4417 Lancaster Pike
Wilmington DE 19805

RMITB SDG#: CRJ76-05TB*

CAT No.	Analysis Name	CAS Number	As Received Result		As Received Method Detection Limit	Units	Dilution Factor
08407	NY STARS Volatiles						
08541	Benzene	71-43-2	N.D.		0.2	ug/l	1
08543	Toluene	108-88-3	N.D.		0.2	ug/l	1
08545	Ethylbenzene	100-41-4	N.D.		0.2	ug/l	1
08547	m,p-Xylene	1330-20-7	N.D.		0.4	ug/l	1
08550	o-Xylene	95-47-6	N.D.		0.2	ug/l	1
08552	Isopropylbenzene (Cumene)	98-82-8	N.D.		0.2	ug/l	1
08553	n-Propylbenzene	103-65-1	0.2	J	0.2	ug/l	1
08554	1,3,5-Trimethylbenzene	108-67-8	N.D.		0.2	ug/l	1
08555	tert-Butylbenzene	98-06-6	N.D.		0.2	ug/l	1
08556	1,2,4-Trimethylbenzene	95-63-6	N.D.		0.2	ug/l	1
08557	sec-Butylbenzene	135-98-8	N.D.		0.2	ug/l	1
08558	p-Isopropyltoluene	99-87-6	N.D.		0.2	ug/l	1
08559	n-Butylbenzene	104-51-8	N.D.		0.2	ug/l	1
08560	Naphthalene	91-20-3	N.D.		0.2	ug/l	1
08420	1,2-Dibromoethane (EDB)						
08521	1,2-Dibromoethane (EDB)	106-93-4	N.D.		0.2	ug/l	1

Laboratory Chronicle

CAT No.	Analysis Name	Method	Trial#	Analysis Date and Time	Analyst	Dilution Factor
08407	NY STARS Volatiles	SW-846 8021B	1	12/10/2005 17:53	Kathie J Bowman	1
08420	1,2-Dibromoethane (EDB)	SW-846 8021B	1	12/10/2005 17:53	Kathie J Bowman	1
01127	GC VOA Water Prep	SW-846 5030B	1	12/10/2005 17:53	Kathie J Bowman	1

Lancaster Laboratories

2425 New Holland Pike, PO Box 12425, Lancaster, PA 17605-2425 • 717-656-2300 Fax: 717-656-2681 • www.lancasterlabs.com

Analysis Report

Quality Control Summary

Client Name: CRG-E.I.DuPont de Nemours & Co
Reported: 12/14/05 at 12:33 PM

Group Number: 969124

Matrix QC may not be reported if site-specific QC samples were not submitted. In these situations, to demonstrate precision and accuracy at a batch level, a LCS/LCSD was performed, unless otherwise specified in the method.

Laboratory Compliance Quality Control

Analysis Name	Blank Result	Blank MDL	Report Units	LCS %REC	LCSD %REC	LCS/LCSD Limits	RPD	RPD Max
Batch number: 05334WAK026	Sample number(s): 4658545-4658550							
Naphthalene	N.D.	1.	ug/l	83		70-102		
Acenaphthylene	N.D.	1.	ug/l	103		65-120		
Acenaphthene	N.D.	1.	ug/l	93		68-111		
Fluorene	N.D.	1.	ug/l	86		61-116		
Phenanthrene	N.D.	1.	ug/l	90		68-111		
Anthracene	N.D.	1.	ug/l	88		68-108		
Fluoranthene	N.D.	1.	ug/l	86		66-108		
Pyrene	N.D.	1.	ug/l	82		68-114		
Benzo(a)anthracene	N.D.	1.	ug/l	88		72-112		
Chrysene	N.D.	1.	ug/l	88		70-111		
Benzo(b)fluoranthene	N.D.	1.	ug/l	73		67-117		
Benzo(k)fluoranthene	N.D.	1.	ug/l	74		67-120		
Benzo(a)pyrene	N.D.	1.	ug/l	76		68-121		
Indeno(1,2,3-cd)pyrene	N.D.	1.	ug/l	81		67-122		
Dibenz(a,h)anthracene	N.D.	1.	ug/l	83		71-129		
Benzo(g,h,i)perylene	N.D.	1.	ug/l	79		67-121		
Batch number: 05344A18A	Sample number(s): 4658545-4658551							
1,2-Dibromoethane (EDB)	N.D.	0.2	ug/l	105	106	77-119	0	30
Benzene	N.D.	0.2	ug/l	94	97	75-114	3	30
Toluene	N.D.	0.2	ug/l	96	97	76-116	1	30
Ethylbenzene	N.D.	0.2	ug/l	97	97	77-116	0	30
m,p-Xylene	N.D.	0.4	ug/l	97	97	84-115	0	30
o-Xylene	N.D.	0.2	ug/l	101	99	82-116	2	30
Isopropylbenzene (Cumene)	N.D.	0.2	ug/l	103	103	82-122	1	30
n-Propylbenzene	N.D.	0.2	ug/l	98	97	83-115	1	30
1,3,5-Trimethylbenzene	N.D.	0.2	ug/l	99	97	78-114	2	30
tert-Butylbenzene	N.D.	0.2	ug/l	98	96	77-115	2	30
1,2,4-Trimethylbenzene	N.D.	0.2	ug/l	99	97	77-113	2	30
sec-Butylbenzene	N.D.	0.2	ug/l	97	96	76-118	2	30
p-Isopropyltoluene	N.D.	0.2	ug/l	101	99	78-117	2	30
n-Butylbenzene	N.D.	0.2	ug/l	97	96	72-114	1	30
Naphthalene	N.D.	0.2	ug/l	103	96	52-133	6	30

Sample Matrix Quality Control

Analysis Name	MS %REC	MSD %REC	MS/MSD Limits	RPD	RPD MAX	BKG Conc	DUP Conc	DUP RPD	Dup RPD Max
Batch number: 05334WAK026	Sample number(s): 4658545-4658550								
Naphthalene	81	81	63-112	0	30				

*- Outside of specification
(1) The result for one or both determinations was less than five times the LOQ.
(2) The background result was more than four times the spike added.

Quality Control Summary

Client Name: CRG-E.I.DuPont de Nemours & Co Group Number: 969124
Reported: 12/14/05 at 12:33 PM

Sample Matrix Quality Control

Analysis Name	MS %REC	MSD %REC	MS/MSD Limits	RPD	RPD MAX	BKG Conc	DUP Conc	DUP RPD	Dup RPD Max
Acenaphthylene	98	100	82-120	3	30				
Acenaphthene	87	87	68-117	0	30				
Fluorene	84	90	66-112	7	30				
Phenanthrene	86	95	56-125	10	30				
Anthracene	81	88	74-106	9	30				
Fluoranthene	80	90	61-112	11	30				
Pyrene	78	81	63-117	3	30				
Benzo(a)anthracene	87	85	72-112	2	30				
Chrysene	86	88	71-111	2	30				
Benzo(b)fluoranthene	86	83	65-120	3	30				
Benzo(k)fluoranthene	83	87	68-117	5	30				
Benzo(a)pyrene	86	84	70-115	2	30				
Indeno(1,2,3-cd)pyrene	87	87	69-118	0	30				
Dibenz(a,h)anthracene	93	92	73-126	1	30				
Benzo(g,h,i)perylene	89	87	69-122	3	30				
Batch number: 05344A18A	Sample number(s): 4658545-4658551								
1,2-Dibromoethane (EDB)	99	101	77-115	2	30				
Benzene	97	99	87-120	2	30				
Toluene	98	99	88-122	1	30				
Ethylbenzene	99	99	79-122	0	30				
m,p-Xylene	98	98	85-116	0	30				
o-Xylene	101	99	82-118	2	30				
Isopropylbenzene (Cumene)	108	106	88-123	1	30				
n-Propylbenzene	102	100	80-115	1	30				
1,3,5-Trimethylbenzene	101	99	88-123	2	30				
tert-Butylbenzene	101	99	82-117	2	30				
1,2,4-Trimethylbenzene	99	98	82-119	1	30				
sec-Butylbenzene	102	99	80-118	2	30				
p-Isopropyltoluene	104	102	83-120	2	30				
n-Butylbenzene	101	98	77-120	2	30				
Naphthalene	100	98	58-132	3	30				

Surrogate Quality Control

Analysis Name: PAHs in Water by GC/MS
Batch number: 05334WAK026

	Nitrobenzene-d5	2-Fluorobiphenyl	Terphenyl-d14
4658545	79	110	98
4658546	77	107	91
4658547	83	85	68
4658548	84	85	75
4658549	81	85	74
4658550	74	106	96
Blank	83	84	75
LCS	87	87	81
MS	84	85	75
MSD	81	85	74
Limits:	51-123	64-112	52-151

*- Outside of specification
(1) The result for one or both determinations was less than five times the LOQ.
(2) The background result was more than four times the spike added.

Lancaster Laboratories

2425 New Holland Pike, PO Box 12425, Lancaster, PA 17605-2425 • 717-656-2300 Fax: 717-656-2681 • www.lancasterlabs.com

Analysis Report

Quality Control Summary

Client Name: CRG-E.I.DuPont de Nemours & Co Group Number: 969124
Reported: 12/14/05 at 12:33 PM

Surrogate Quality Control

Analysis Name: STARS Petroleum Contaminants W
Batch number: 05344A18A

	1-Bromo-4-chlorobenzene-P	1-Bromo-4-chlorobenzene-H
4658545	108	111
4658546	99	105
4658547	97	104
4658548	108	107
4658549	105	108
4658550	95	101
4658551	87	98
Blank	97	104
LCS	111	107
LCSD	103	107
MS	108	107
MSD	105	108
Limits:	59-130	62-132

*- Outside of specification
(1) The result for one or both determinations was less than five times the LOQ.
(2) The background result was more than four times the spike added.

Lancaster Laboratories
2425 New Holland Pike • Lancaster, PA 17601

Explanation of Symbols and Abbreviations

The following defines common symbols and abbreviations used in reporting technical data:

N.D.	none detected	**BMQL**	Below Minimum Quantitation Level
TNTC	Too Numerous To Count	**MPN**	Most Probable Number
IU	International Units	**CP Units**	cobalt-chloroplatinate units
umhos/cm	micromhos/cm	**NTU**	nephelometric turbidity units
C	degrees Celsius	**F**	degrees Fahrenheit
meq	milliequivalents	**lb.**	pound(s)
g	gram(s)	**kg**	kilogram(s)
ug	microgram(s)	**mg**	milligram(s)
ml	milliliter(s)	**l**	liter(s)
m3	cubic meter(s)	**ul**	microliter(s)

< less than - The number following the sign is the limit of quantitation, the smallest amount of analyte which can be reliably determined using this specific test.

> greater than

J estimated value – The result is ≥ the Method Detection Limit (MDL) and < the Limit of Quantitation (LOQ).

ppm parts per million - One ppm is equivalent to one milligram per kilogram (mg/kg), or one gram per million grams. For aqueous liquids, ppm is usually taken to be equivalent to milligrams per liter (mg/l), because one liter of water has a weight very close to a kilogram. For gases or vapors, one ppm is equivalent to one microliter of gas per liter of gas.

ppb parts per billion

Dry weight basis Results printed under this heading have been adjusted for moisture content. This increases the analyte weight concentration to approximate the value present in a similar sample without moisture. All other results are reported on an as-received basis.

U.S. EPA CLP Data Qualifiers:

Organic Qualifiers

A	TIC is a possible aldol-condensation product
B	Analyte was also detected in the blank
C	Pesticide result confirmed by GC/MS
D	Compound quantitated on a diluted sample
E	Concentration exceeds the calibration range of the instrument
N	Presumptive evidence of a compound (TICs only)
P	Concentration difference between primary and confirmation columns >25%
U	Compound was not detected
X,Y,Z	Defined in case narrative

Inorganic Qualifiers

B	Value is <CRDL, but ≥IDL
E	Estimated due to interference
M	Duplicate injection precision not met
N	Spike sample not within control limits
S	Method of standard additions (MSA) used for calculation
U	Compound was not detected
W	Post digestion spike out of control limits
*****	Duplicate analysis not within control limits
+	Correlation coefficient for MSA <0.995

Analytical test results for methods listed on the laboratories' accreditation scope meet all requirements of NELAC unless otherwise noted under the individual analysis.


Measurement uncertainty values, as applicable, are available upon request.

Tests results relate only to the sample tested. Clients should be aware that a critical step in a chemical or microbiological analysis is the collection of the sample. Unless the sample analyzed is truly representative of the bulk of material involved, the test results will be meaningless. If you have questions regarding the proper techniques of collecting samples, please contact us. We cannot be held responsible for sample integrity, however, unless sampling has been performed by a member of our staff. This report shall not be reproduced except in full, without the written approval of the laboratory.


WARRANTY AND LIMITS OF LIABILITY - In accepting analytical work, we warrant the accuracy of test results for the sample as submitted. THE FOREGOING EXPRESS WARRANTY IS EXCLUSIVE AND IS GIVEN IN LIEU OF ALL OTHER WARRANTIES, EXPRESSED OR IMPLIED. WE DISCLAIM ANY OTHER WARRANTIES, EXPRESSED OR IMPLIED, INCLUDING A WARRANTY OF FITNESS FOR PARTICULAR PURPOSE AND WARRANTY OF MERCHANTABILITY. IN NO EVENT SHALL LANCASTER LABORATORIES BE LIABLE FOR INDIRECT, SPECIAL, CONSEQUENTIAL, OR INCIDENTAL DAMAGES INCLUDING, BUT NOT LIMITED TO, DAMAGES FOR LOSS OF PROFIT OR GOODWILL REGARDLESS OF (A) THE NEGLIGENCE (EITHER SOLE OR CONCURRENT) OF LANCASTER LABORATORIES AND (B) WHETHER LANCASTER LABORATORIES HAS BEEN INFORMED OF THE POSSIBILITY OF SUCH DAMAGES. We accept no legal responsibility for the purposes for which the client uses the test results. No purchase order or other order or work shall be accepted by Lancaster Laboratories which includes any conditions that vary from the Standard Terms and Conditions of Lancaster Laboratories and we hereby object to any conflicting terms contained in any acceptance or order submitted by client.

ATTACHMENT 3
GROUNDWATER
TOTAL VOLATILE ORGANIC CONSTITUENTS
CONCENTRATION TREND CHARTS


MW-6

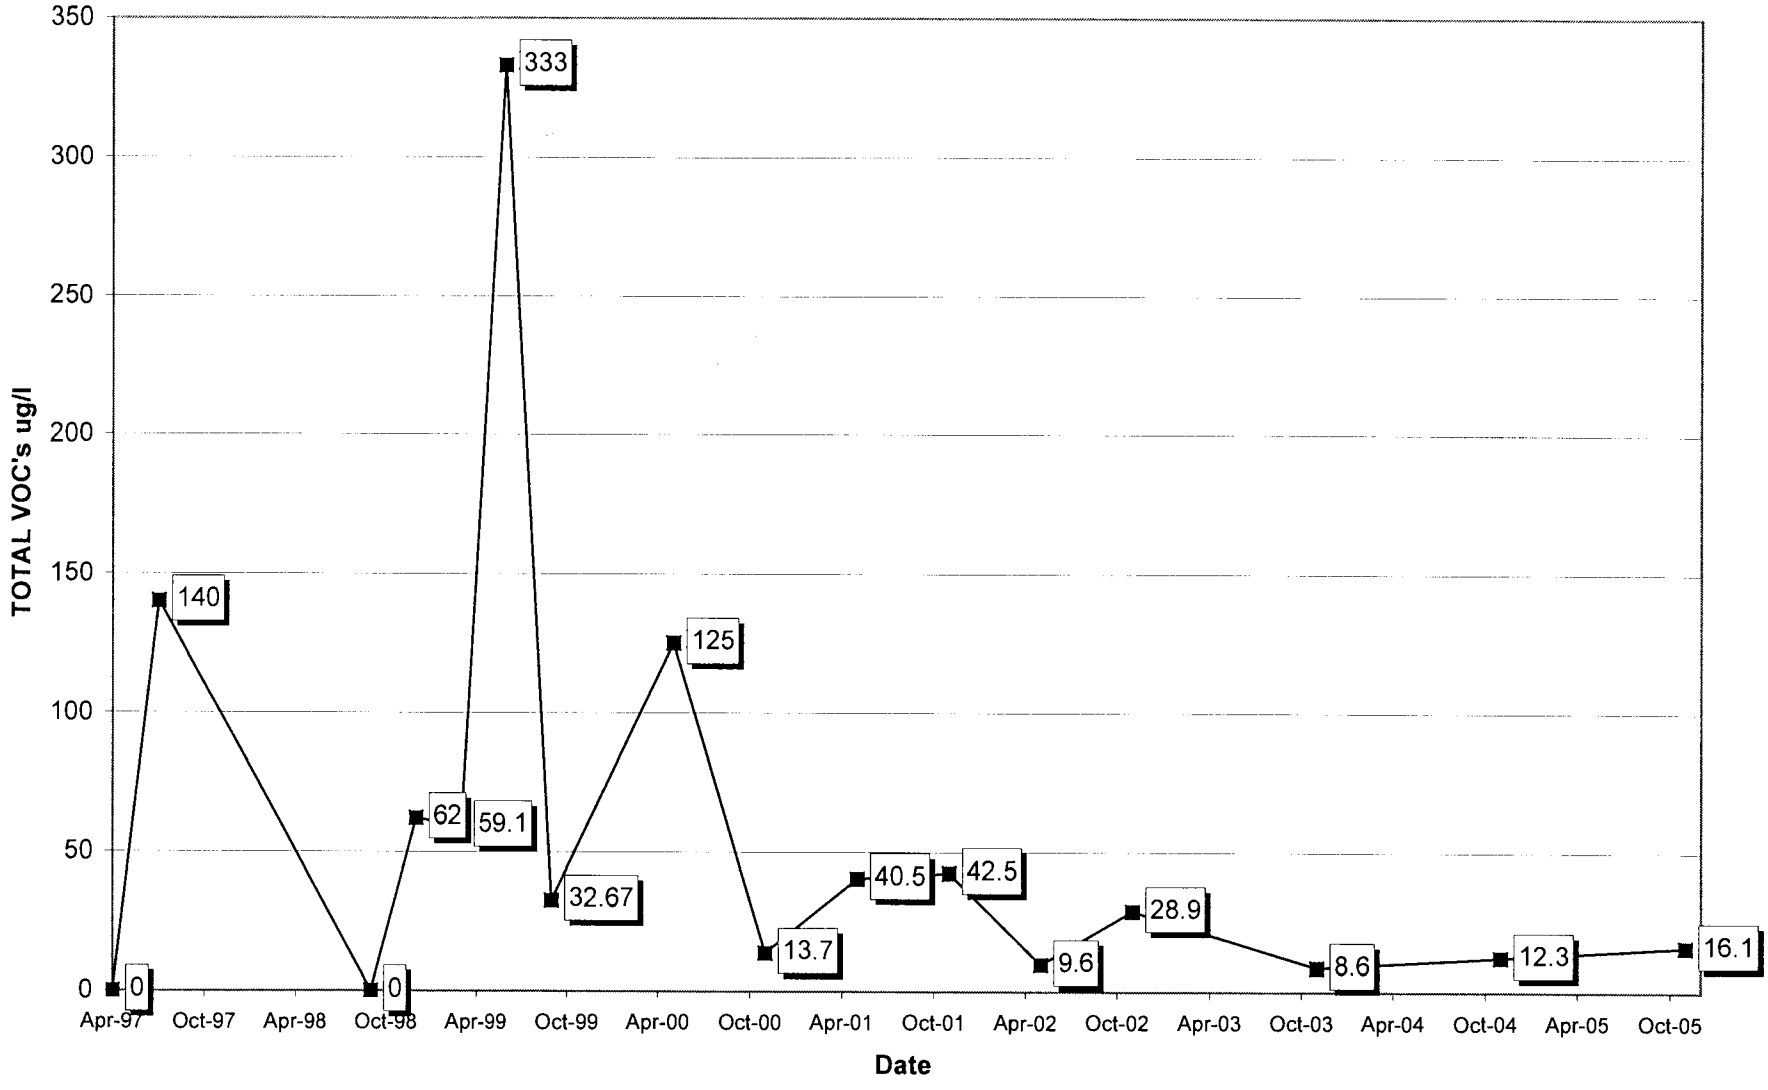
TOTAL VOC's ug/l
350
300
250
200
150
100
50
0
Apr-97
Oct-97
Apr-98
Oct-98
Apr-99
Oct-99
Apr-00
Oct-00
Apr-01
Oct-01
Apr-02
Oct-02
Apr-03
Oct-03
Apr-04
Oct-04
Apr-05
Oct-05
Date
0
140
0
62
59.1
333
32.67
125
13.7
40.5
42.5
9.6
28.9
8.6
12.3
16.1

MW-10

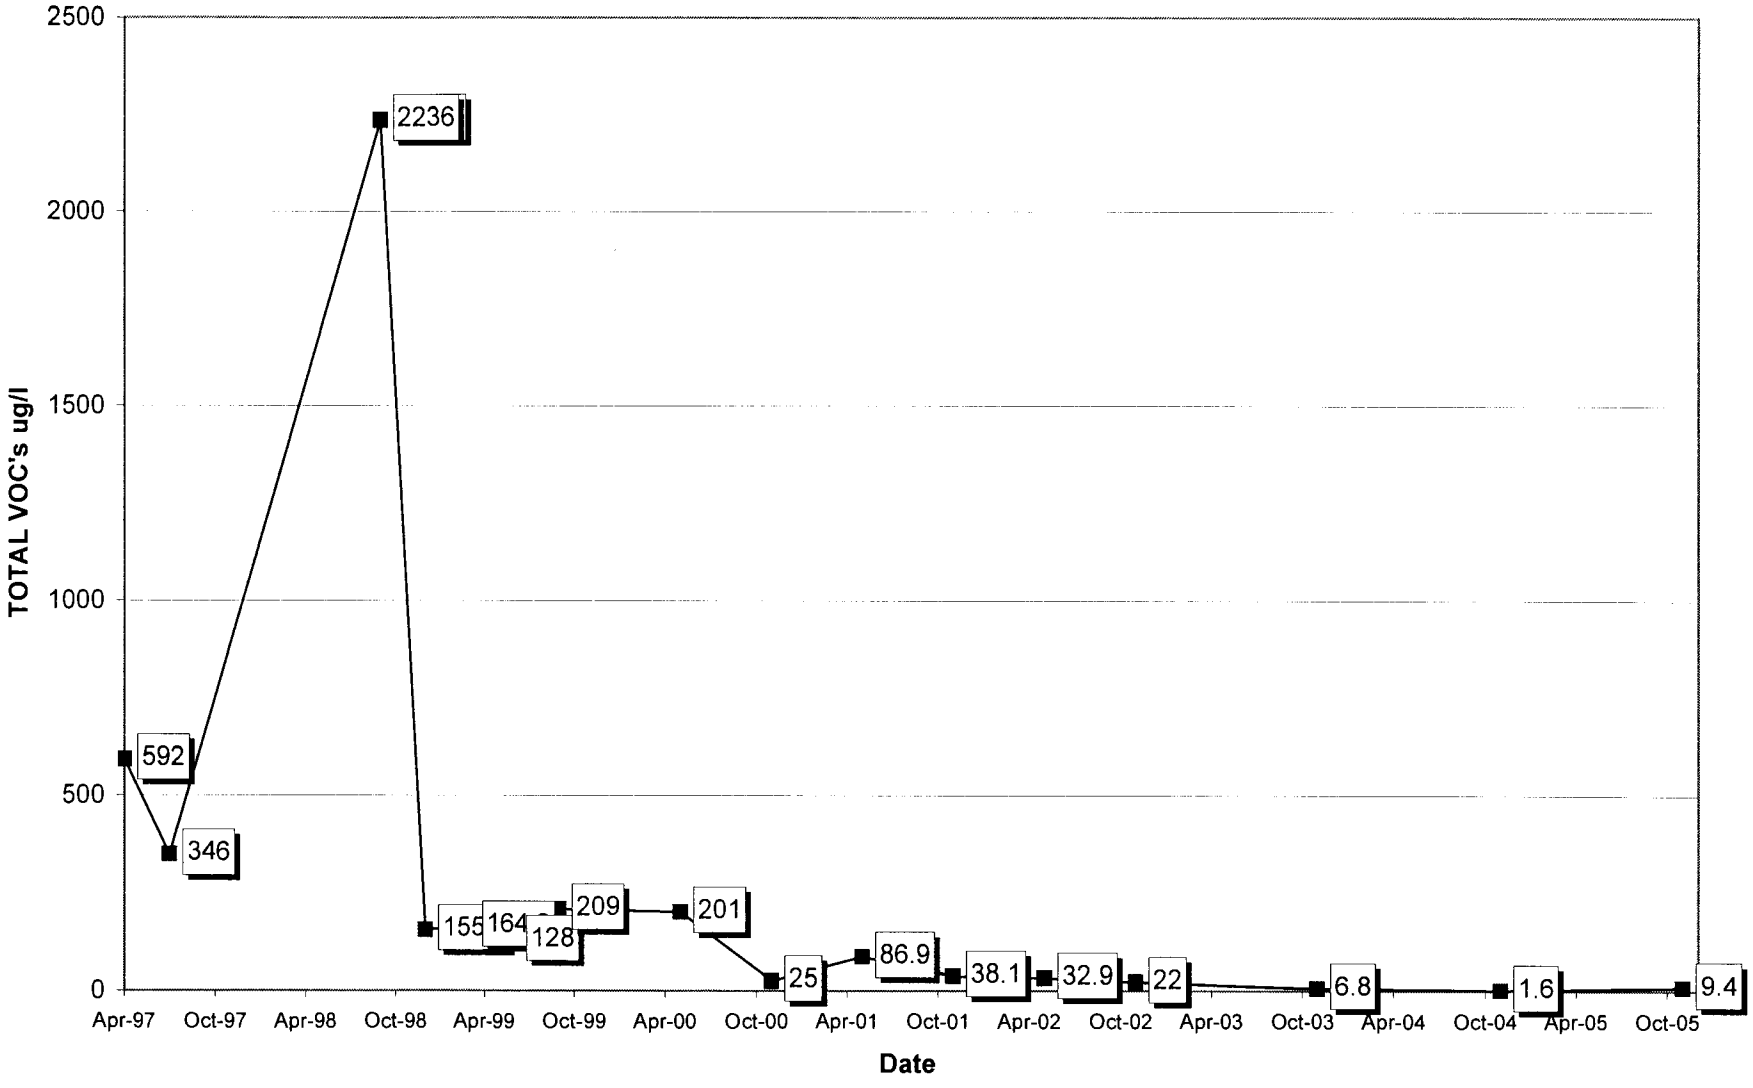

2500
2000
1500
1000
500
0
TOTAL VOC's ug/l
592
346
2236
155
164
128
209
201
25
86.9
38.1
32.9
22
6.8
1.6
9.4
Apr-97
Oct-97
Apr-98
Oct-98
Apr-99
Oct-99
Apr-00
Oct-00
Apr-01
Oct-01
Apr-02
Oct-02
Apr-03
Oct-03
Apr-04
Oct-04
Apr-05
Oct-05
Date

MW-12

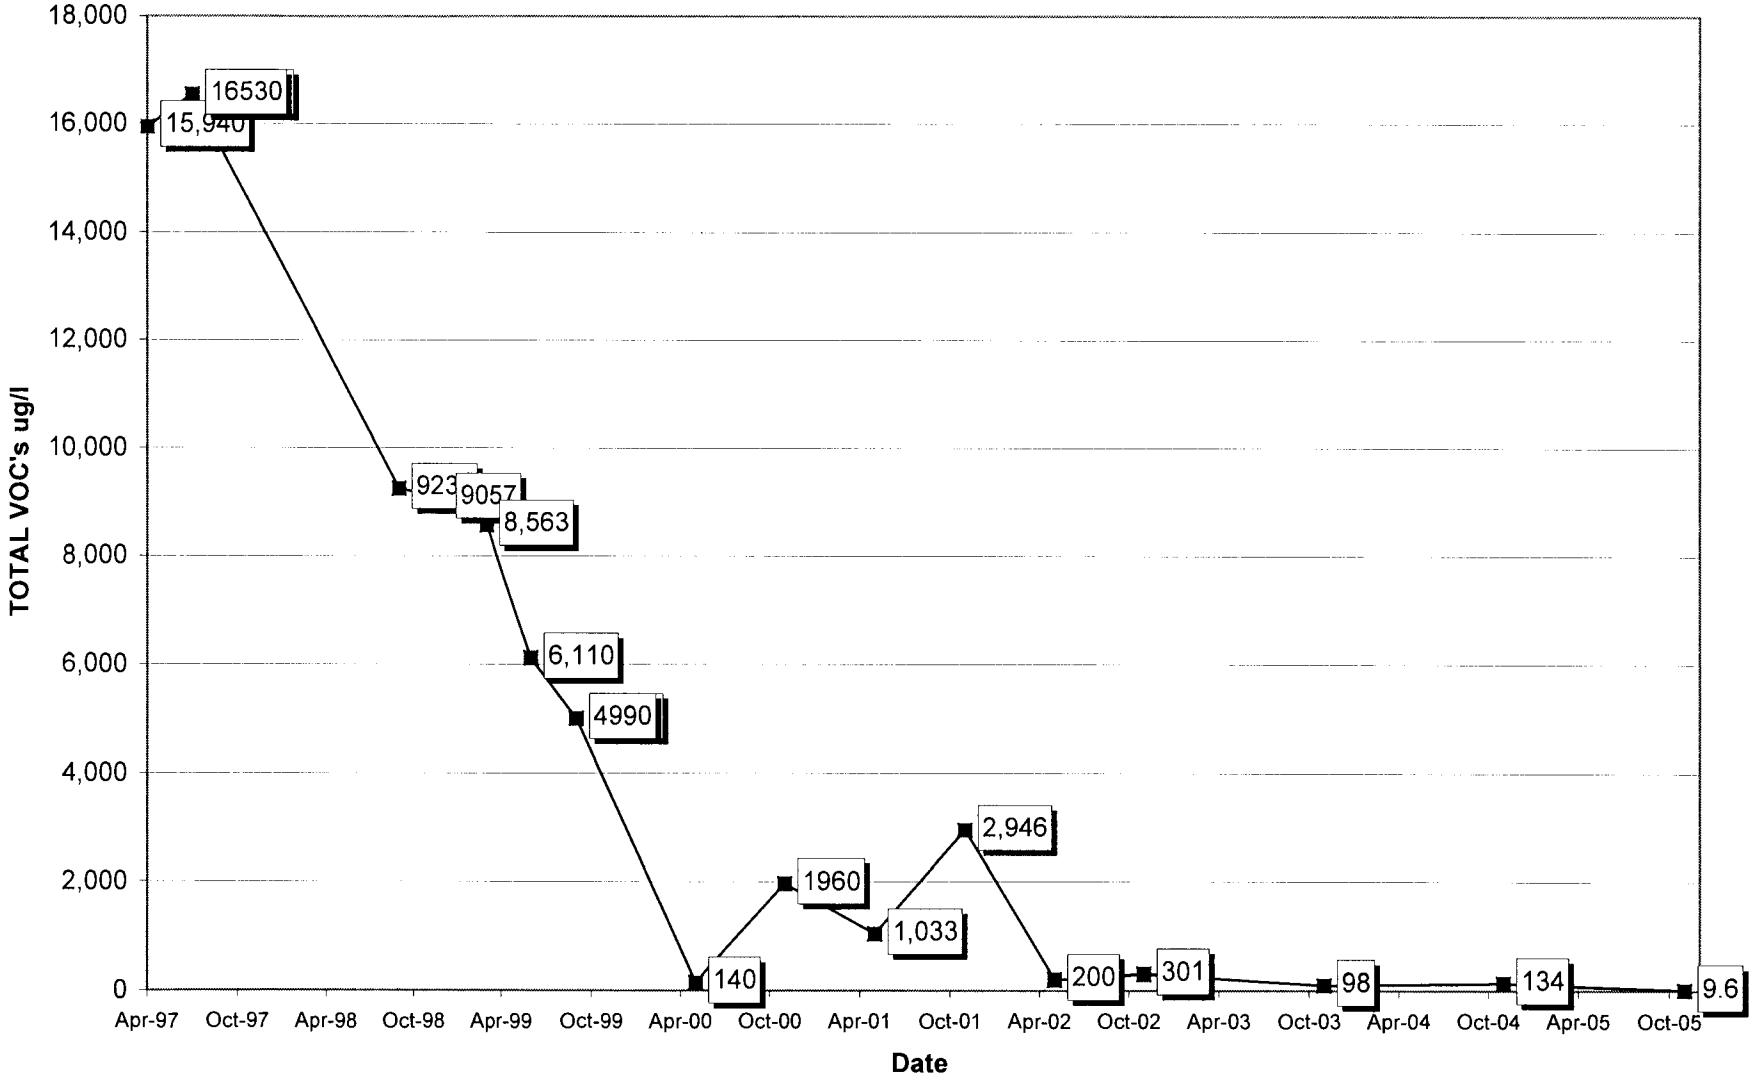

18,000
16,000
14,000
12,000
10,000
8,000
6,000
4,000
2,000
0
TOTAL VOC's ug/l
16530
15,940
923
9057
8,563
6,110
4990
140
1960
1,033
2,946
200
301
98
134
9.6
Apr-97
Oct-97
Apr-98
Oct-98
Apr-99
Oct-99
Apr-00
Oct-00
Apr-01
Oct-01
Apr-02
Oct-02
Apr-03
Oct-03
Apr-04
Oct-04
Apr-05
Oct-05
Date

ATTACHMENT 4
GROUNDWATER
TOTAL BASE-NEUTRAL CONSTITUENTS
CONCENTRATION TREND CHARTS


MW-6

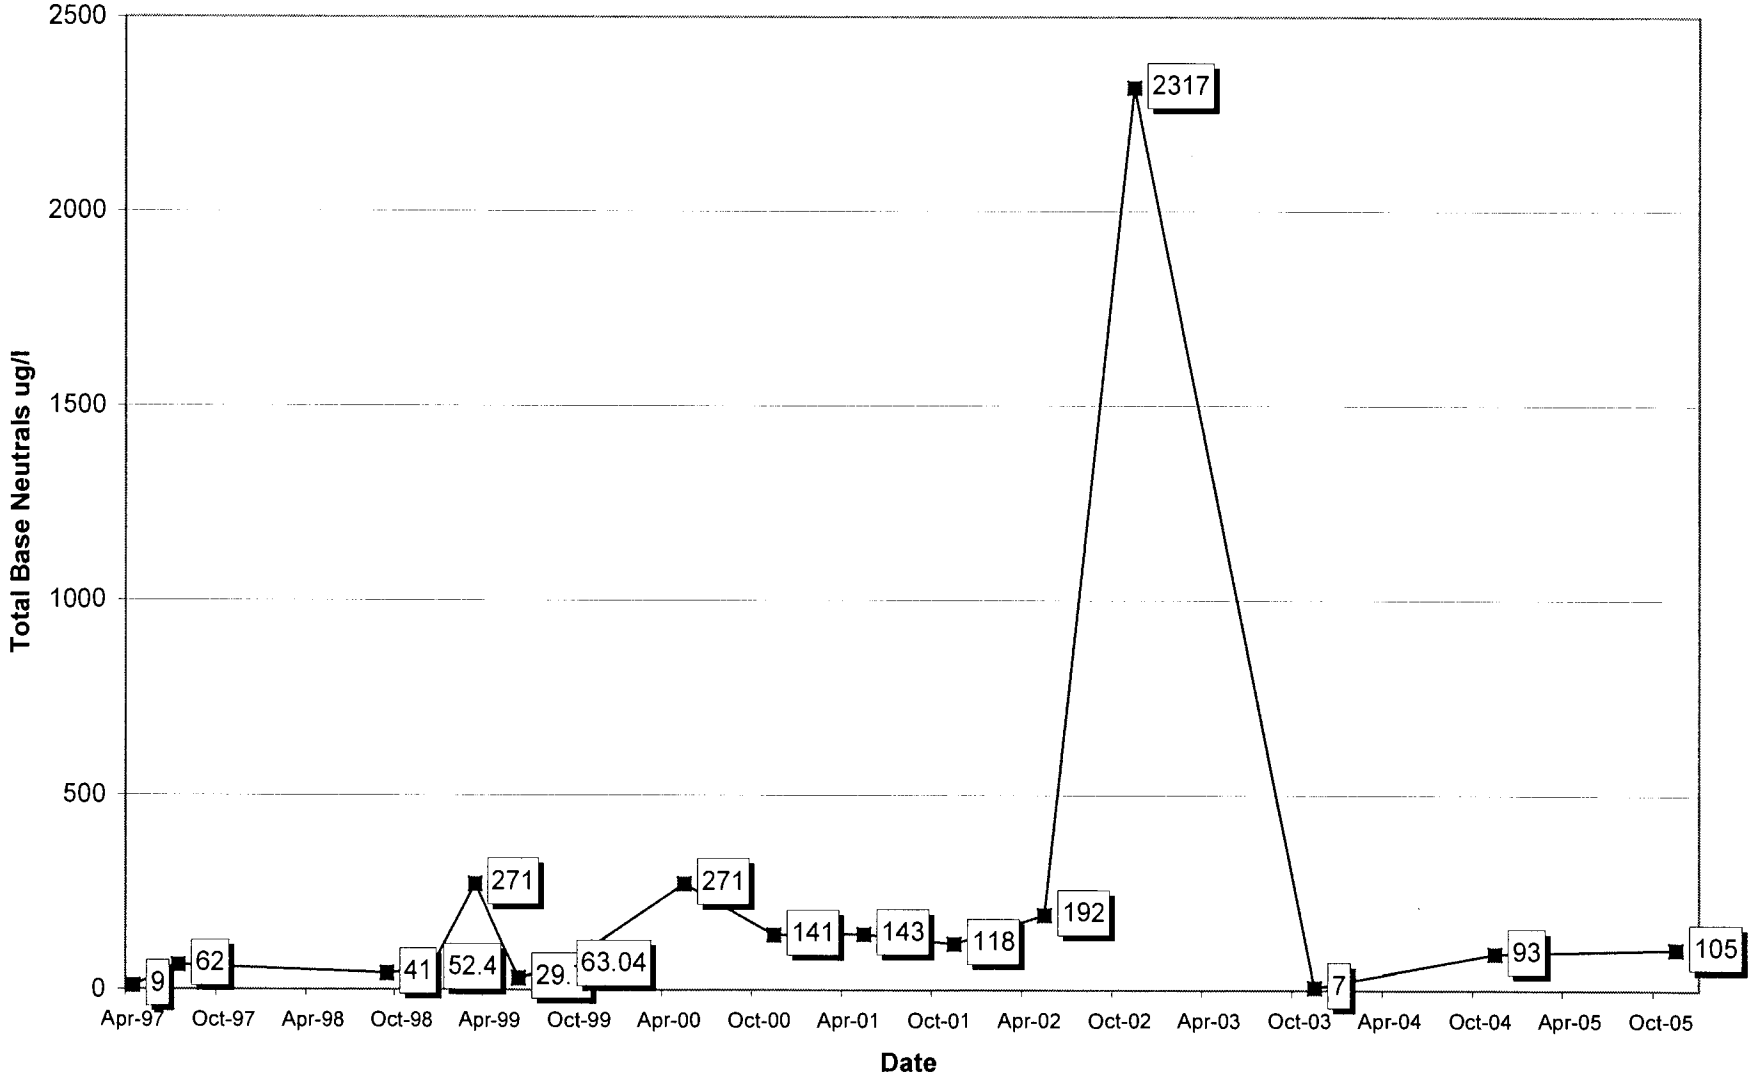
2500
2000
1500
1000
500
0
Total Base Neutrals ug/l
2317
271
271
192
141
143
118
63.04
62
52.4
41
9
7
93
105
Apr-97
Oct-97
Apr-98
Oct-98
Apr-99
Oct-99
Apr-00
Oct-00
Apr-01
Oct-01
Apr-02
Oct-02
Apr-03
Oct-03
Apr-04
Oct-04
Apr-05
Oct-05
Date

MW-10

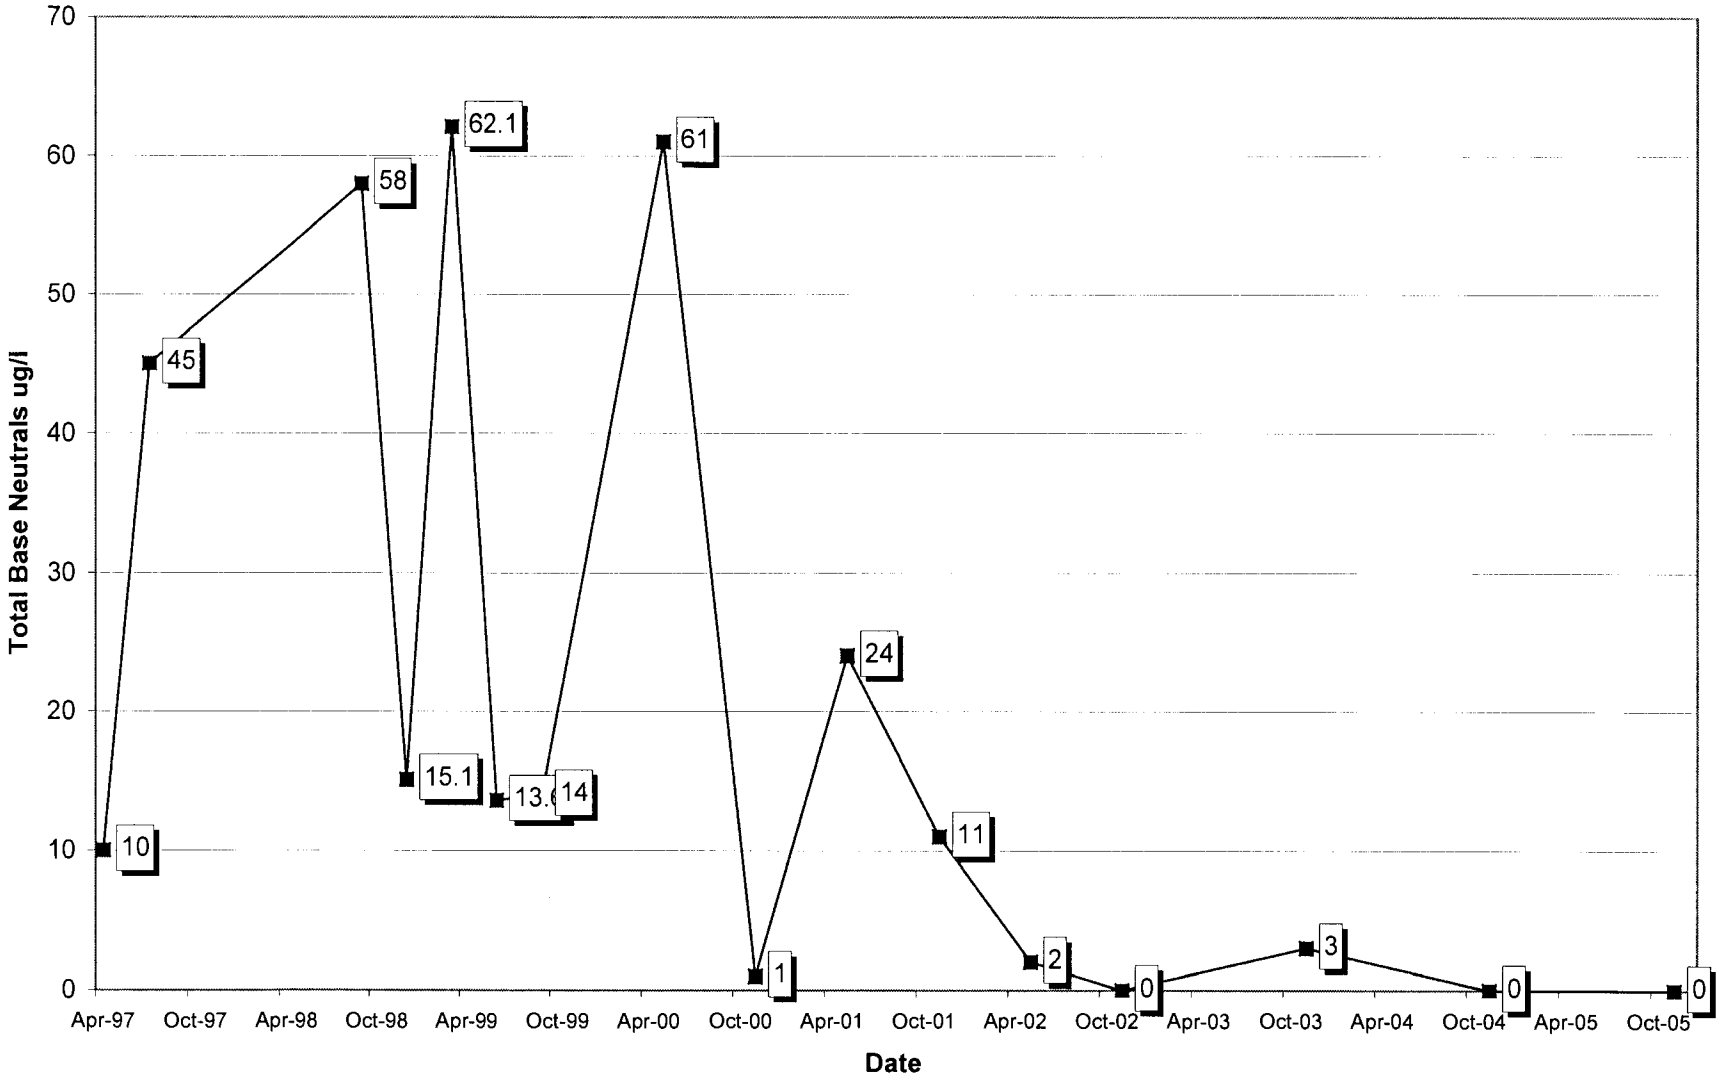
70
60
50
40
30
20
10
0
Total Base Neutrals ug/l
10
45
58
15.1
62.1
13.6
14
61
1
24
11
2
0
3
0
0
Apr-97
Oct-97
Apr-98
Oct-98
Apr-99
Oct-99
Apr-00
Oct-00
Apr-01
Oct-01
Apr-02
Oct-02
Apr-03
Oct-03
Apr-04
Oct-04
Apr-05
Oct-05
Date

MW-12

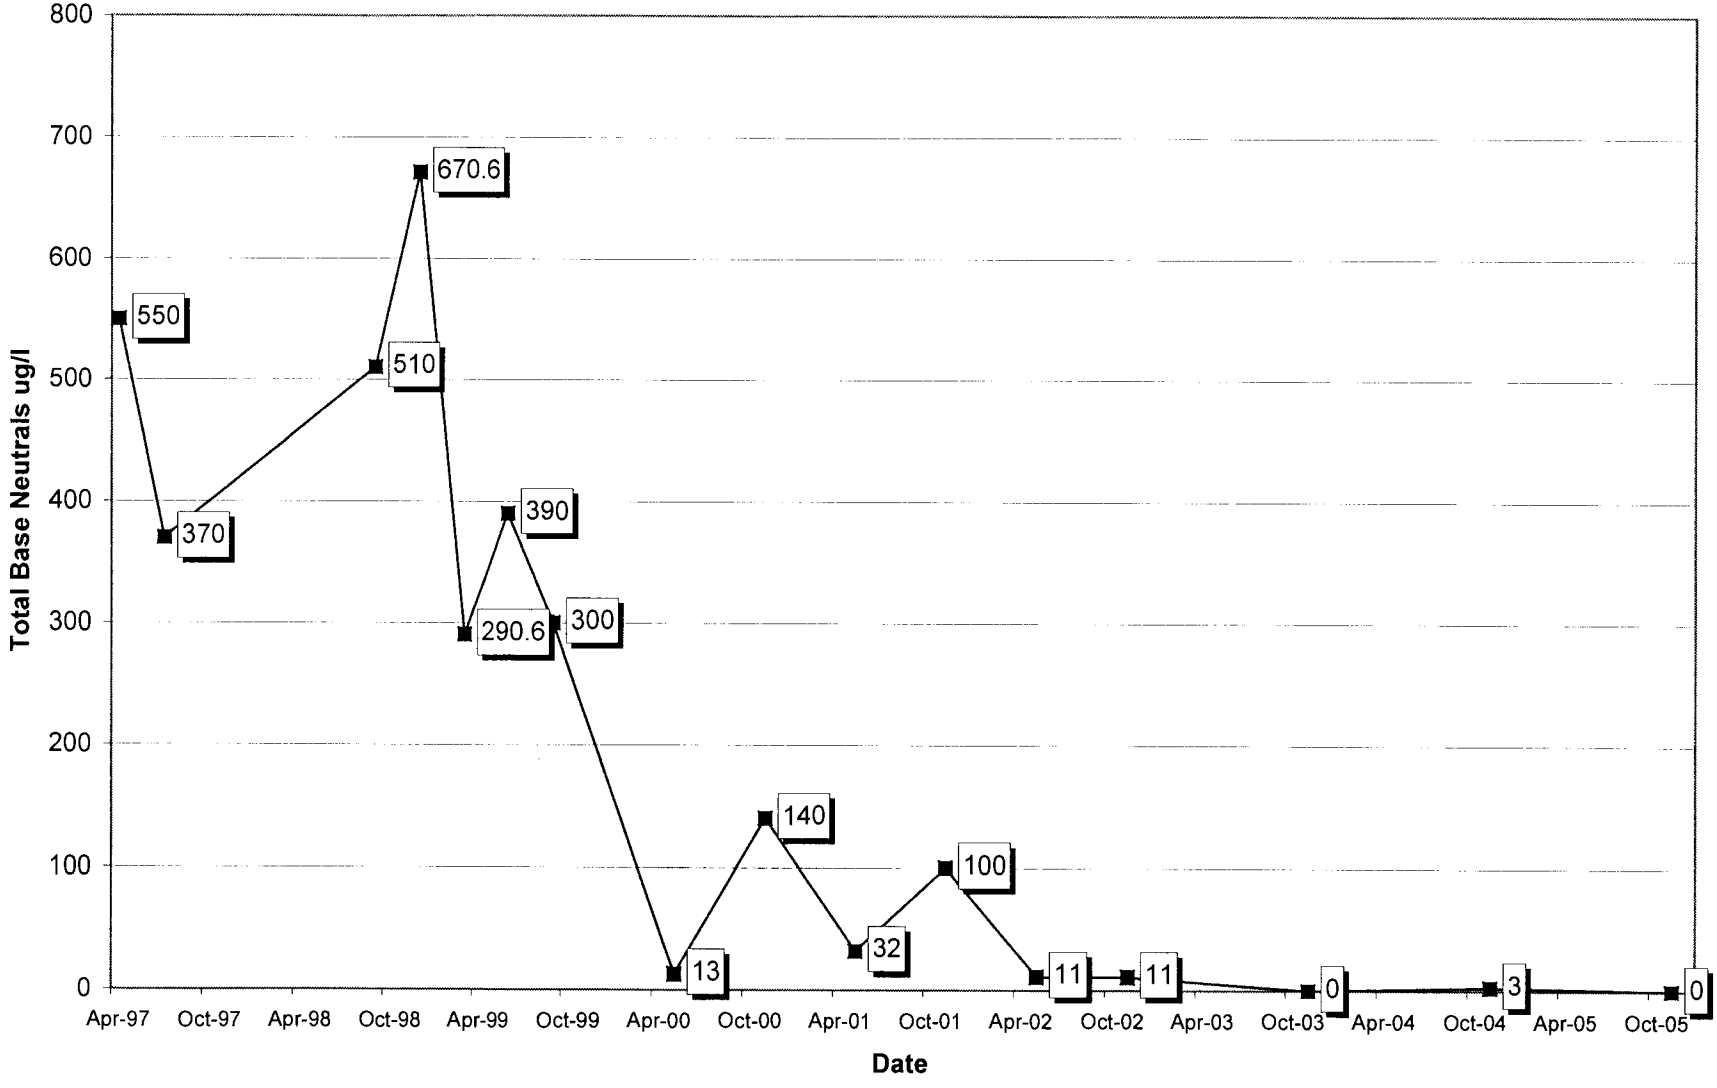
800
700
600
500
400
300
200
100
0
Total Base Neutrals ug/l
550
370
510
670.6
290.6
390
300
13
140
32
100
11
11
0
3
0
Apr-97
Oct-97
Apr-98
Oct-98
Apr-99
Oct-99
Apr-00
Oct-00
Apr-01
Oct-01
Apr-02
Oct-02
Apr-03
Oct-03
Apr-04
Oct-04
Apr-05
Oct-05
Date

DOCUMENTATION OF ENVIRONMENTAL INDICATOR DETERMINATION

RCRA Corrective Action
Environmental Indicator (EI) RCRAInfo code (CA750)
Migration of Contaminated Groundwater Under Control

Facility Name: **Remington Arms**
Facility Address: **14 Hoefler Street; Ilion, NY 13357**
Facility EPA ID #: **NYD 002240638**

Definition of Environmental Indicators (for the RCRA Corrective Action)

Environmental Indicators (EI) are measures being used by the RCRA Corrective Action program to go beyond programmatic activity measures (e.g., reports received and approved, etc.) to track changes in the quality of the environment. The two EI developed to-date indicate the quality of the environment in relation to current human exposures to contamination and the migration of contaminated groundwater. An EI for non-human (ecological) receptors is intended to be developed in the future.

Definition of "Migration of Contaminated Groundwater Under Control" EI

A positive "Migration of Contaminated Groundwater Under Control" EI determination ("YE" status code) indicates that the migration of "contaminated" groundwater has stabilized, and that monitoring will be conducted to confirm that contaminated groundwater remains within the original "area of contaminated groundwater" (for all groundwater "contamination" subject to RCRA corrective action at or from the identified facility (i.e., site-wide)).

Relationship of EI to Final Remedies

While Final remedies remain the long-term objective of the RCRA Corrective Action program the EI are near-term objectives which are currently being used as Program measures for the Government Performance and Results Act of 1993, GPRA). The "Migration of Contaminated Groundwater Under Control" EI pertains ONLY to the physical migration (i.e., further spread) of contaminated ground water and contaminants within groundwater (e.g., non-aqueous phase liquids or NAPLs). Achieving this EI does not substitute for achieving other stabilization or final remedy requirements and expectations associated with sources of contamination and the need to restore, wherever practicable, contaminated groundwater to be suitable for its designated current and future uses.

Duration / Applicability of EI Determinations

EI Determinations status codes should remain in RCRAInfo national database ONLY as long as they remain true (i.e., RCRAInfo status codes must be changed when the regulatory authorities become aware of contrary information).

1. Has **all** available relevant/significant information on known and reasonably suspected releases to the groundwater media, subject to RCRA Corrective Action (e.g., from Solid Waste Management Units (SWMU), Regulated Units (RU), and Areas of Concern (AOC)), been **considered** in this EI determination?

   _X_ If yes - check here and continue with #2 below.

   _____ If no - re-evaluate existing data, or

   _____ if data are not available, skip to #8 and enter"IN" (more information needed) status code.

BACKGROUND

Remington Arms operates a manufacturing facility in Ilion, NY that employs approximately 800-900 people. The primary operations are metal-working and metal finishing. In 2000, Remington closed its permitted storage facility and began using a less than 90-day hazardous waste storage area. In 2003, based on the change in facility operations, and on completion of corrective action groundwater monitoring requirements, the Part 373 hazardous waste management permit was terminated.

In the past, Remington Arms performed groundwater monitoring to address two separate concerns- volatile organic contamination, as a follow-up to the RFA-SV investigation and petroleum contamination resulting from former gas stations which were purchased by Remington in the early 1980s. The programs are summarized below. Groundwater monitoring results were compared to the NYS Ambient Water Quality Standards and Guidance Values and Groundwater Effluent Limitations (NYS Technical and Operational Guidance Series (TOGS) 1.1.1).

In 1995, Remington Arms completed the RCRA investigation of releases of hazardous waste constituents at its Ilion Facility. [RCRA Facility Assessment Sampling Visit Report, Remington Arms Facility , Ilion NY (RFA) report (1995)]. Although low levels of volatile organic compounds were observed in groundwater, Remington concluded that plant operations had not significantly impacted groundwater quality. The Department concurred with that conclusion, but required Remington to conduct groundwater monitoring to determine whether the magnitude of the contaminants was increasing. This monitoring program continued through 2002.

Remington Arms owns two former gas stations near the facility where hydrocarbon contamination was identified in the early 1990s. [Site Hydrogeological Characterization for Remington Arms (1991), Preliminary Hydrocarbon Contamination Characterization; Closed Chevron/BP Service Stations - Ilion, NY - January 1992]. Additional investigations and groundwater monitoring for a petroleum spill (NYS spill identification number 95-06245) were overseen by the Division of Environmental Remediation Spills Program. Monitoring for volatile organic and base neutral constituents from the NYS Spill Technology and Remediation Series (STARS) List began in 1997 and ended in 2005.