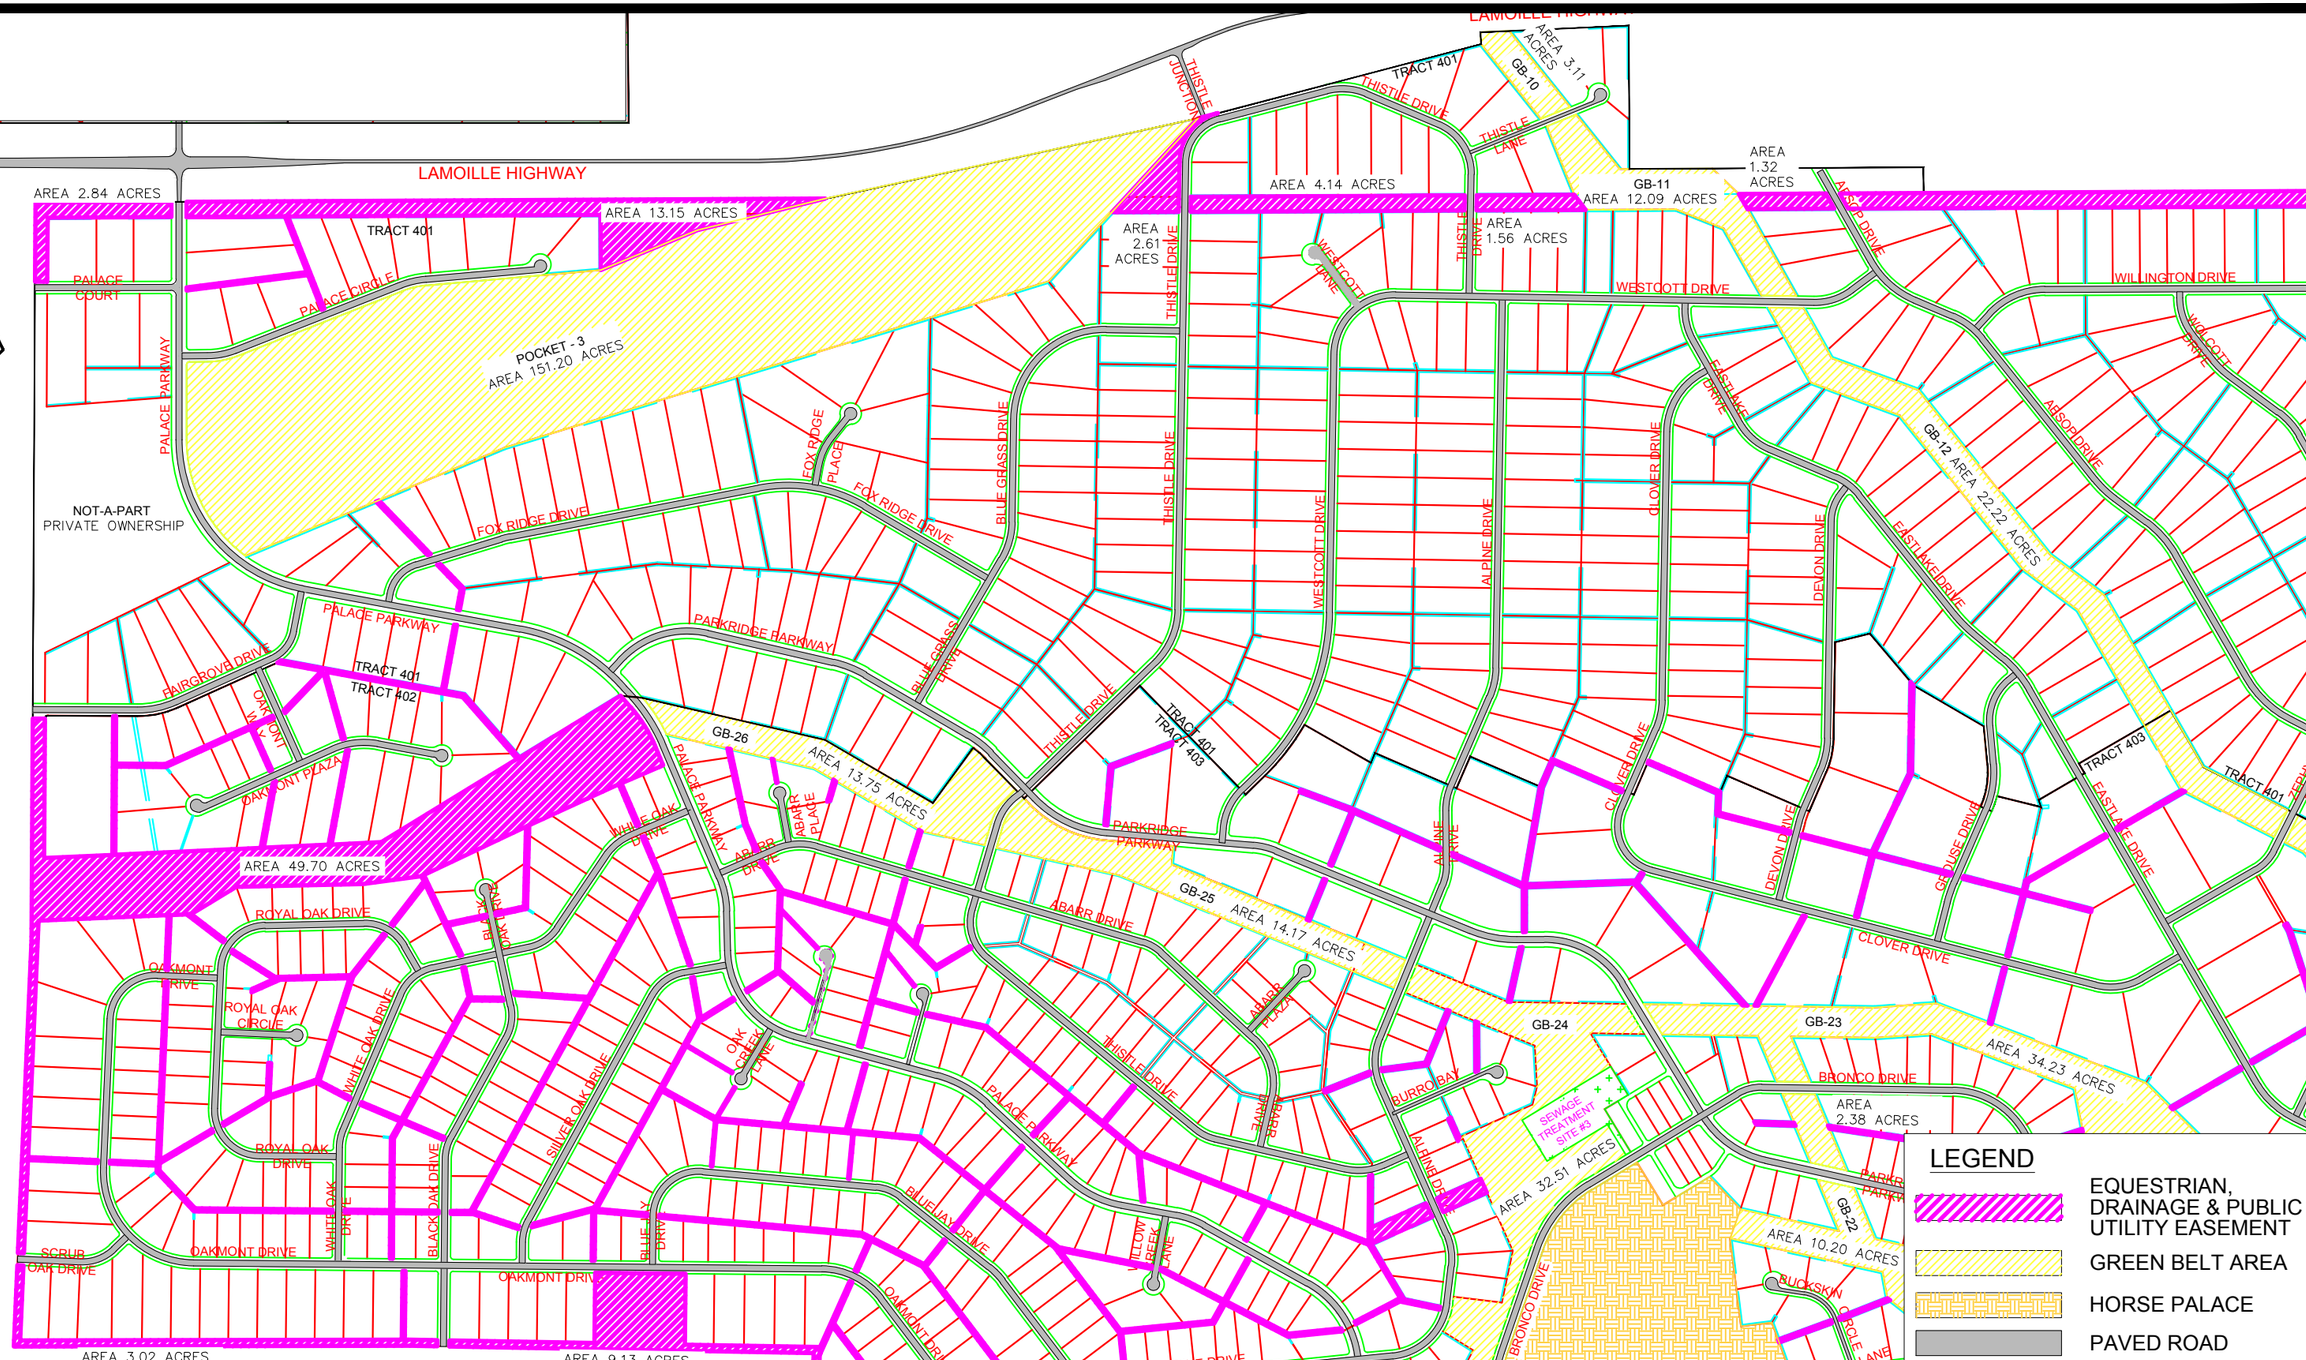

SUMMIT™ ENGINEERING CORPORATION
1150 LAMOILLE HIGHWAY, ELKO, NEVADA 89801
PHONE: (775) 738-8058 FAX: (775) 738-8267

SCALE: 1" = 1000'	DESIGNED BY: JH/ES
JOB #: 82297	CHECKED BY: ES
February 12, 2018	DRAWN BY: AutoCAD 2017
N:\DWGS\SURVEY\SPRINGCREEK.DWG	

SPRING CREEK ASSOCIATION - 400 TRACT
PALACE HEIGHTS
EXHIBIT OF EASEMENTS, ROADS & GREEN BELTS

SPRING CREEK ELKO COUNTY NEVADA