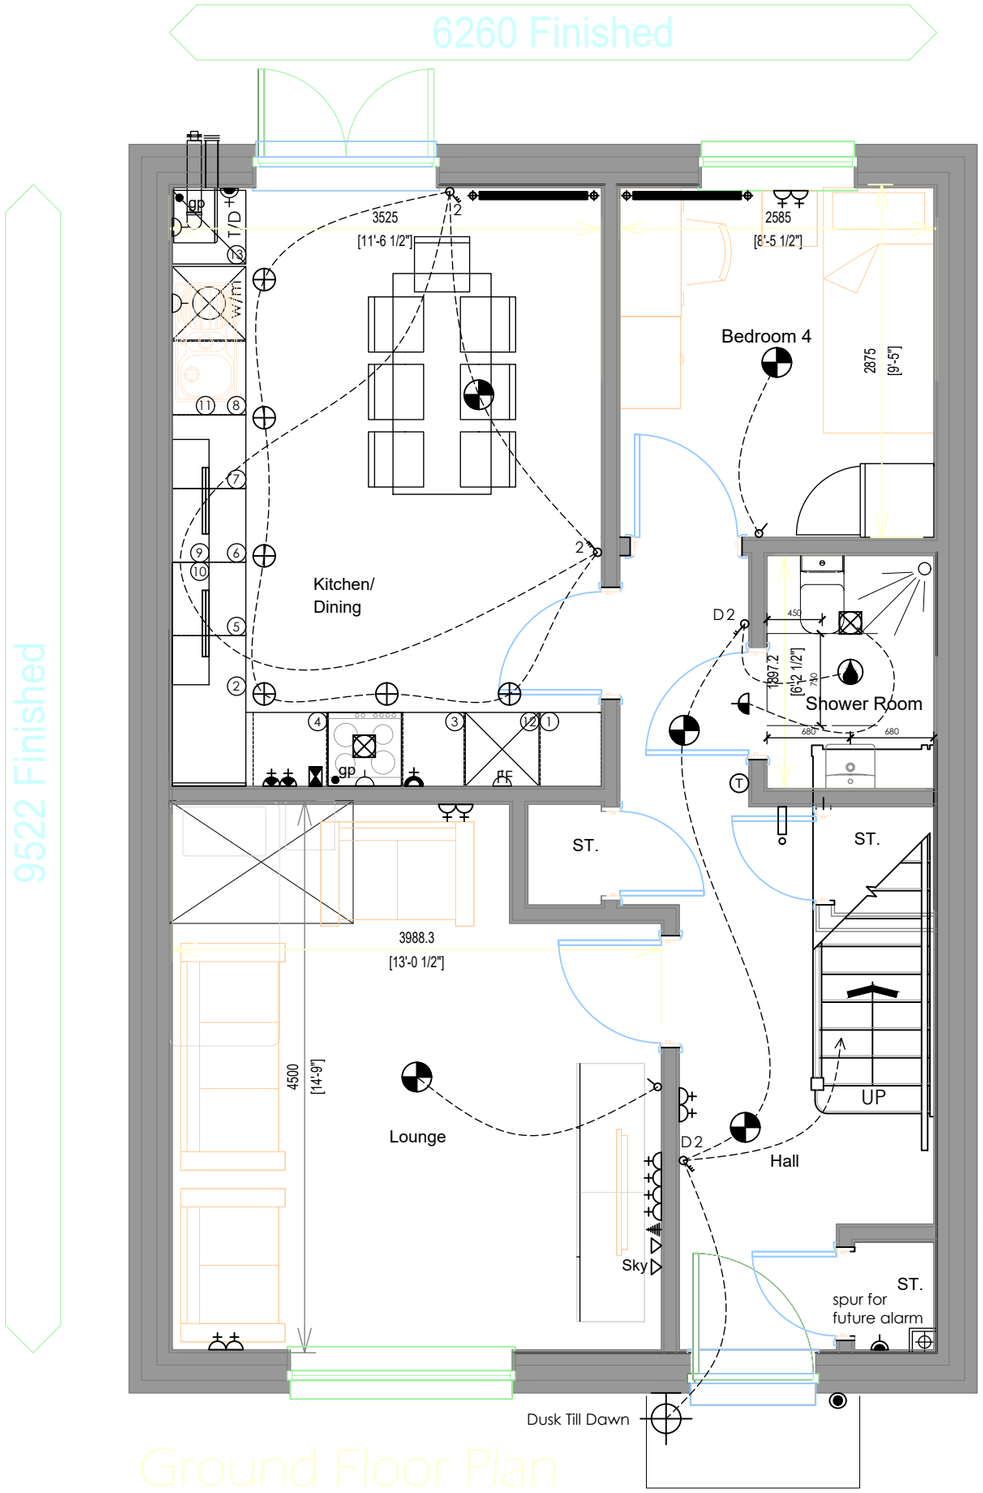

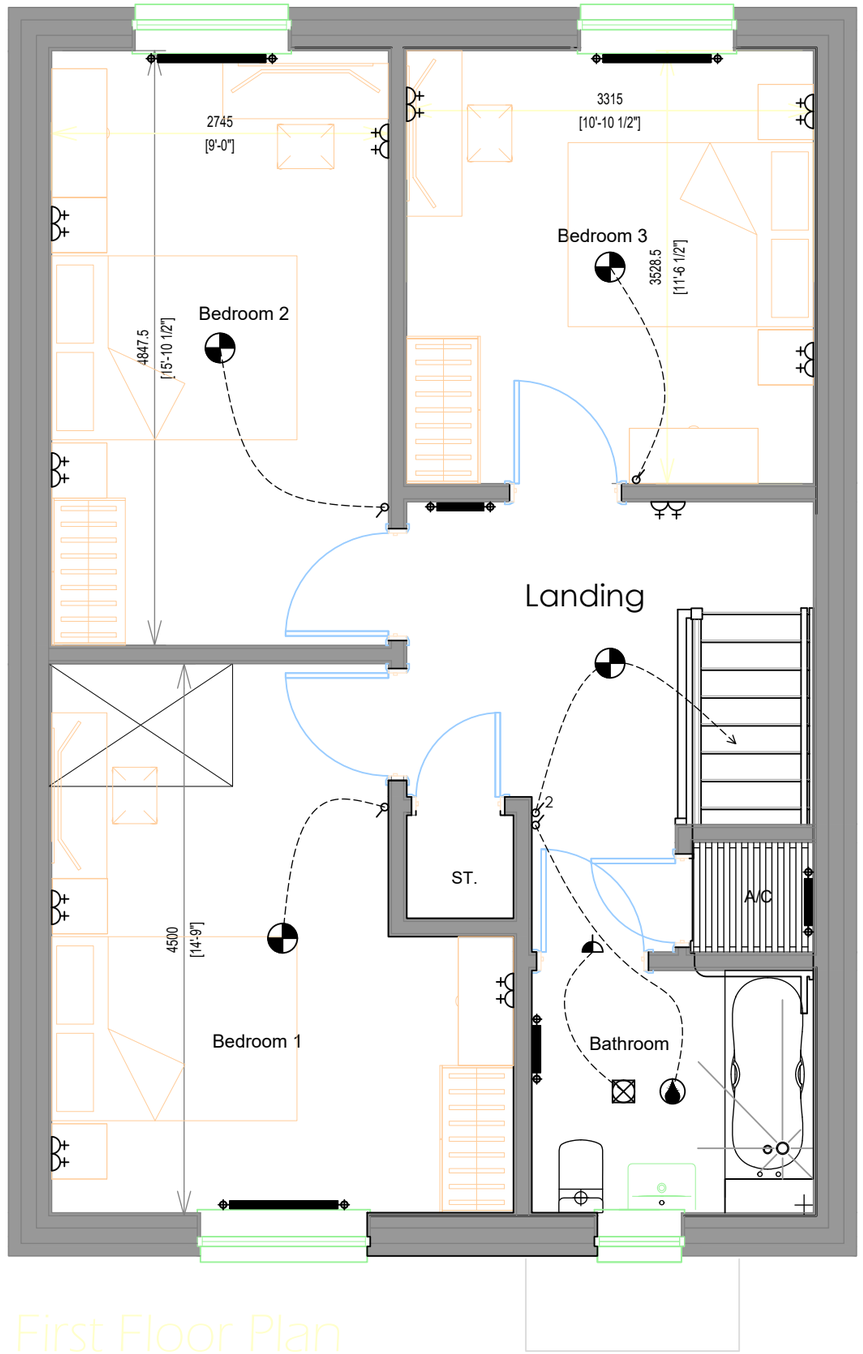

SYMBOL	DESCRIPTION (Refer to Pobl Scheme Specification)
	13 AMP.TWIN SWITCHED SOCKET OUTLET
	13 AMP. SWITCHED SOCKET OUTLET
	13 AMP. SOCKET OUTLET
	13 AMP.TWIN SWITCHED SOCKET OUTLET ABOVE WORKTOP
	13 AMP. SWITCHED SOCKET OUTLET ABOVE WORKTOP
	MULTI GRID SWITCH ABOVE WORKTOP CONTROLLING UNSWITCHED SOCKETS BELOW WORKTOP
	13 AMP.SPUR UNIT
	13 AMP SWITCHED SPUR UNIT
	ONE WAY SWITCH (N = NEON INDICATOR)
	MULTI-GANG SWITCH
2	TWO WAY SWITCH
T	TIMER SWITCH
	TELEPHONE POINT
	CAT 6 OUTLET MODULE
	TELEVISION POINT
	COOKER SWITCH (1100MM ABOVE FFL)
CU	CONSUMER SERVICE UNIT
	SHAVER POINT & LIGHT AS SITE SPEC
	CEILING LIGHTING POINT - PENDANT TYPE
	CEILING LIGHTING POINT - BATTEN TYPE
	RECESSED SPLASHPROOF IP44 ENERGY EFFICIENT SPOTLIGHTS
	DOWN LIGHTERS SEE COMPANY SPECIFICATION
	CEILING LIGHTING POINT WITH ENERGY EFFICIENT FITTING
	WALL MOUNTED LIGHTING POINT WITH ENERGY EFFICIENT FITTING
	CEILING MOUNTED BULKHEAD FITTING
	SPLASHPROOF IP44 & ENERGY EFFICIENT LAMP FITTING
P	CENTRAL HEATING PROGRAMMER AT BOILER ON LOW PRESSURE SYSTEM-INTEGRAL IN BOILERMATE UNIT ON MAINS PRESSURE SYSTEM
T	ROOM THERMOSTAT
	CEILING MOUNTED EXTRACT FAN
CO	CARBON-MONOXIDE DETECTOR
	3 POLE ISOLATOR SWITCH FOR EXTRACT MARKED WITH FAN SYMBOL
	FLUORESCENT LIGHT FITTING
	WALL UNIT LIGHTING (underside of cupboard)
	RADIATOR
	TOWEL RAIL
S	SMOKE DETECTOR
H	HEAT DETECTOR
GP	GAS POINT
	DOOR BELL
	BELL PUSH (below 1200)
	SHOWER CONTROLS

Status: **PLANNING**

rev	date	description	by
A	26.08.10	Client name amended, M&E added, furniture amended.	CC

This drawing is copyright and its use or reproduction without the permission of Spring Design Consultancy Limited. All rights are reserved until invoices are paid in full. No responsibility will be taken for any design used for construction prior to receipt of relevant approvals.

Drawn:	CC	Client:	Qodi Construction Ltd
Checked:		Project:	Dyffryn Road
Date:	December 20	Title:	741 Floor Plans
Scale:	1:50@A3	Ref:	2501-08(03)08

Rev: A

spring design
Unit 2 Chapel Barns | Merthyr Mawr
Bridgend | CF32 0LS | 01656 656267
mail@spring-consultancy.co.uk