Original Drawing Size A1

ELEVATION 1+ SITE SECTION A-A

ELEVATION 4

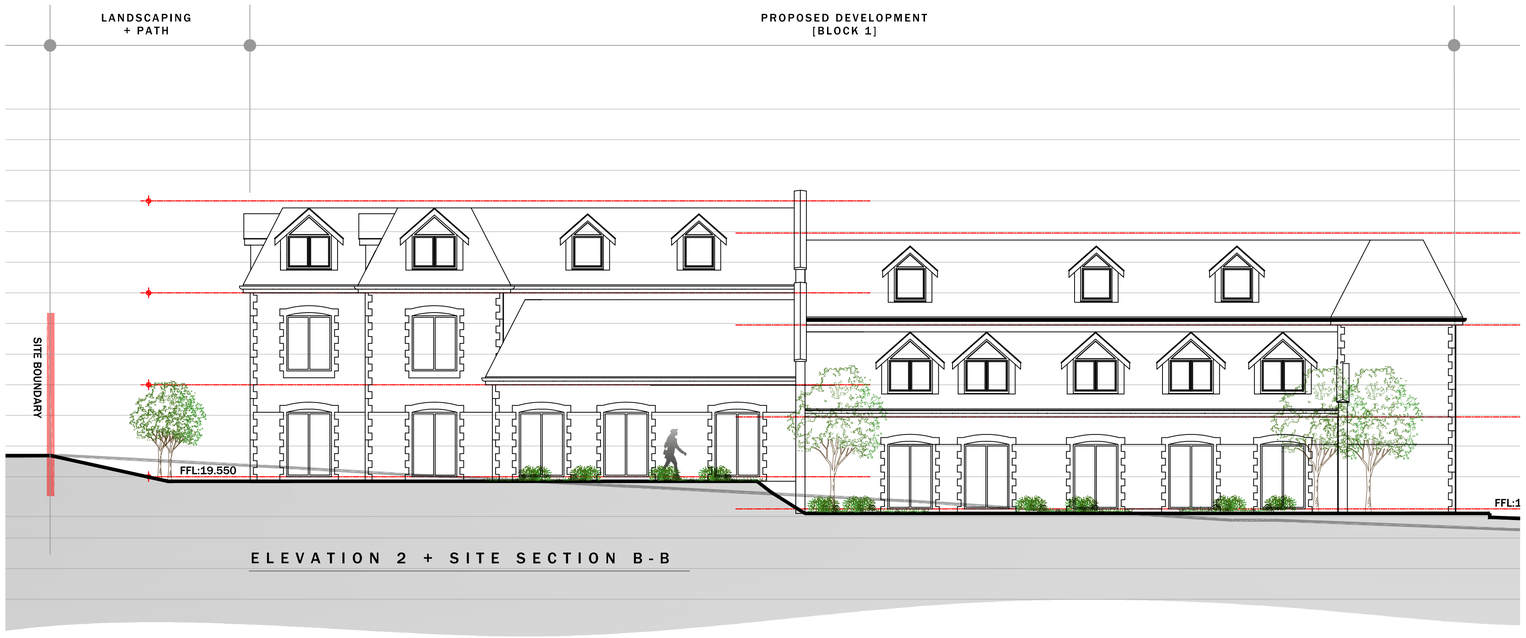


ELEVATION 2 + SITE SECTION B-B

ELEVATION 3

THE ROMPNEY CASTLE, CARDIFF

This drawing is copyright and owned by Sunder Architects Limited and may not be reproduced or used without prior written permission.

All other dimensions to be taken from the relevant drawings and specifications. Any discrepancies to be reported to the Architect before work is commenced.

Dimensions shown are in millimetres unless otherwise specified. Do not scale from drawing.

Dimensions shown are approximate and are for indication purposes only.

All work is carried out in accordance with the latest British Standard Codes of Practice unless specifically specified otherwise.

Responsibility for the reproduction of this drawing in colours lies with the recipient. Sunder Architects can not take responsibility for any colours or shades produced on other printers or copiers.

Sunder Architects can not guarantee the accuracy of the original print in electronic image. Original dimensions and specifications should always be taken from the original. Our sole responsibility is to the original hard copy issued by us. Please refer to the original issued hard copy if any doubt exists.

| Rev | Date | Description | By | Check |
|---|---|---|---|---|
| A | 27.04.23 | Revised scheme design | KML | KML |
| B | 27.04.23 | Revised scheme design | KML | KML |
| C | 27.04.23 | Revised scheme design | KML | KML |
| D | 28.04.23 | Revised scheme design | KML | KML |

SUNDER_ ARCHITECTS
Mob: 07763 102096 Web: www.sunderarchitects.co.uk

Client
Rompney Castle Estates Ltd

Project
Former Rompney Castle
Wentloog Road,
Cardiff.

Drawing Title
Proposed Elevations

| Project No. | | Issue Purpose | |
|---|---|---|---|
| LT2108 | | Planning | |
| Scale @ A1 | Drawn | Checked | Date |
| 1:100 | KML | KML | Apr 23 |
| Drawing No. | | | Revision |
| LT2108.04.104 | | | D |

DO NOT SCALE FROM DRAWING. ALL DIMS TO BE CHECKED ON SITE REPORT DIMENSIONS AND DISCREPANCIES TO ARCHITECT IMMEDIATELY.

www.sunderarchitects.co.uk

SCALE: 1.0cm = 10.0m

10.0 20.0 40.0 50.0 100.0 200.0