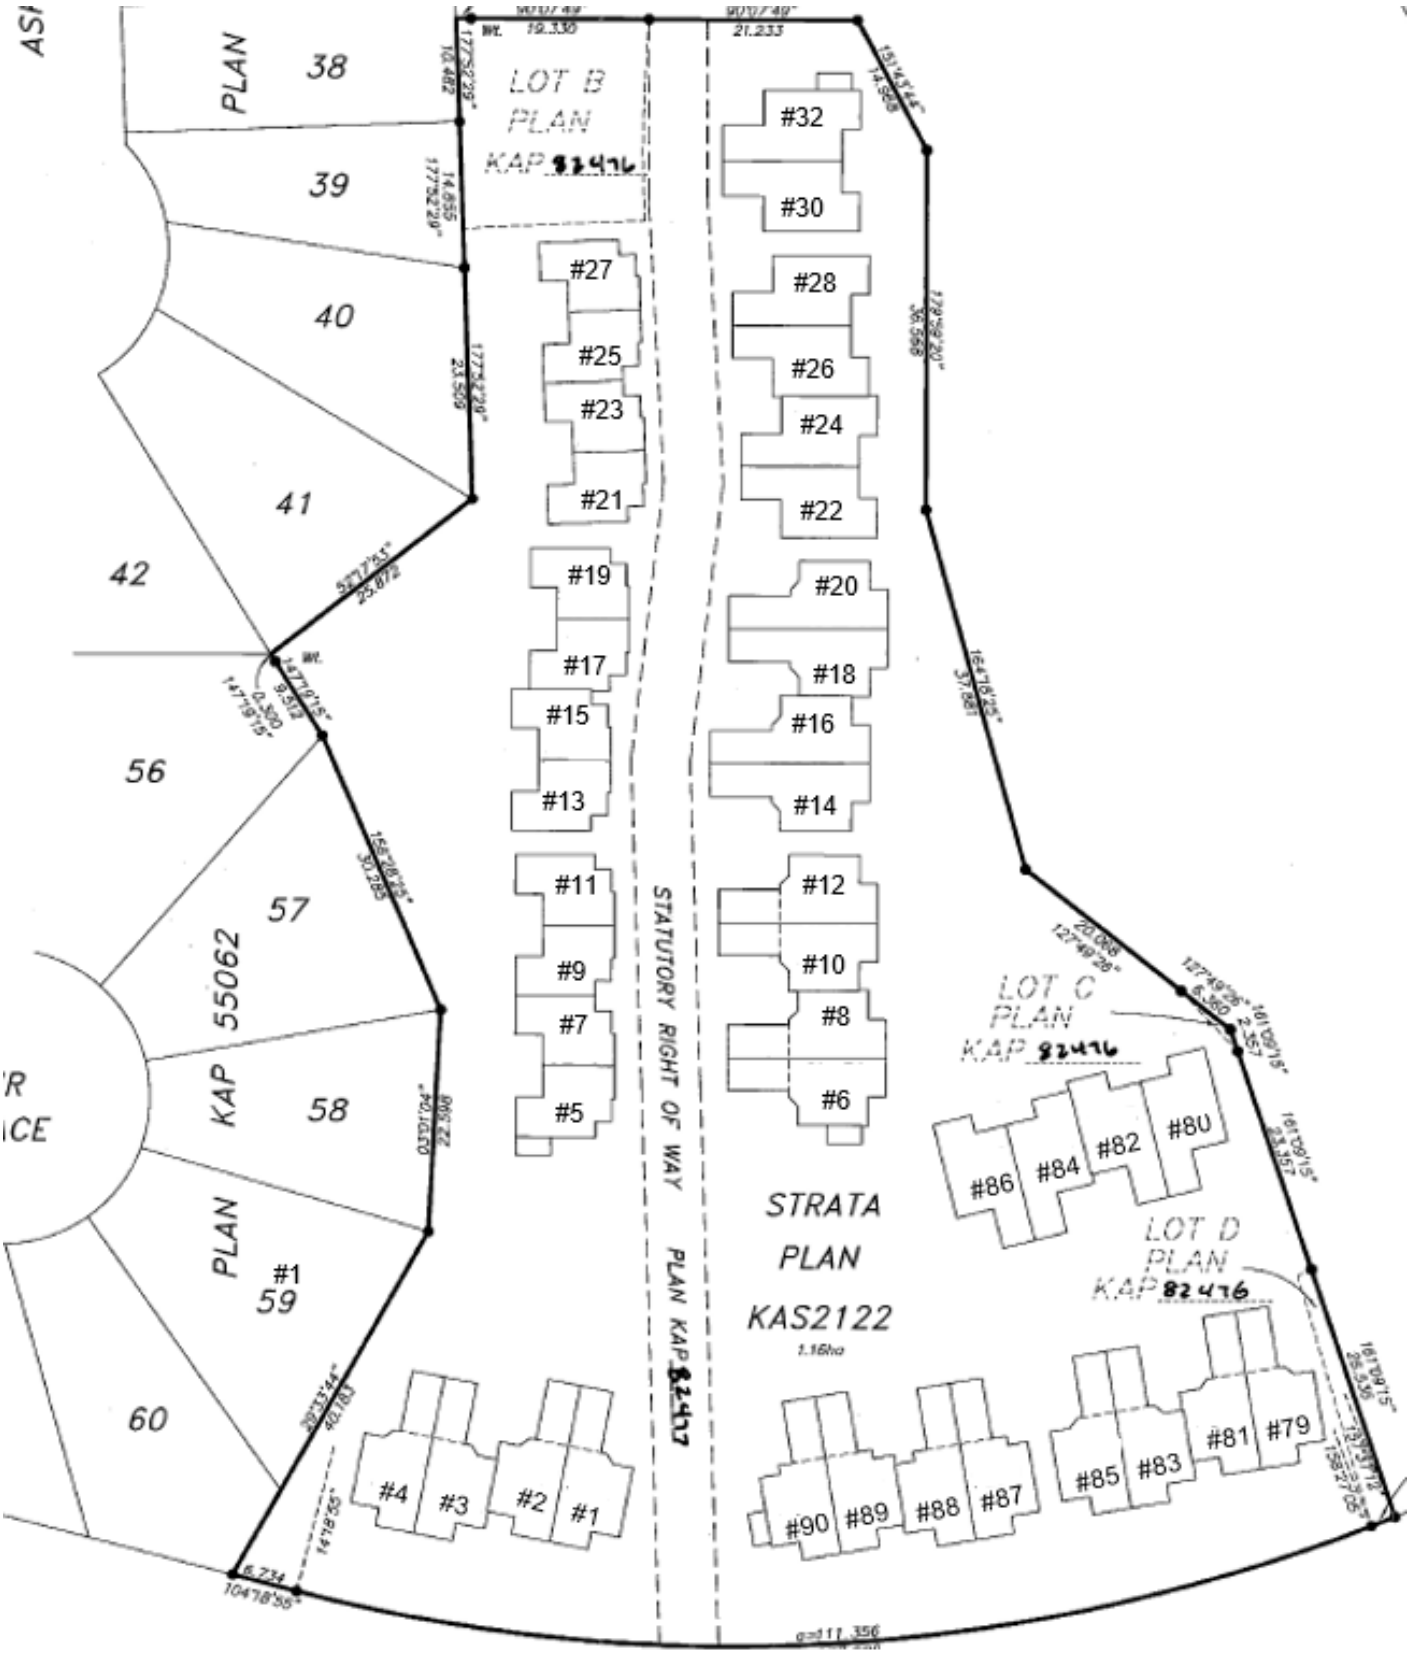SITE PLAN
for 1920 Hugh Allan Drive, Kamloops, BC, V1S 1Y5 - Pineview Heights