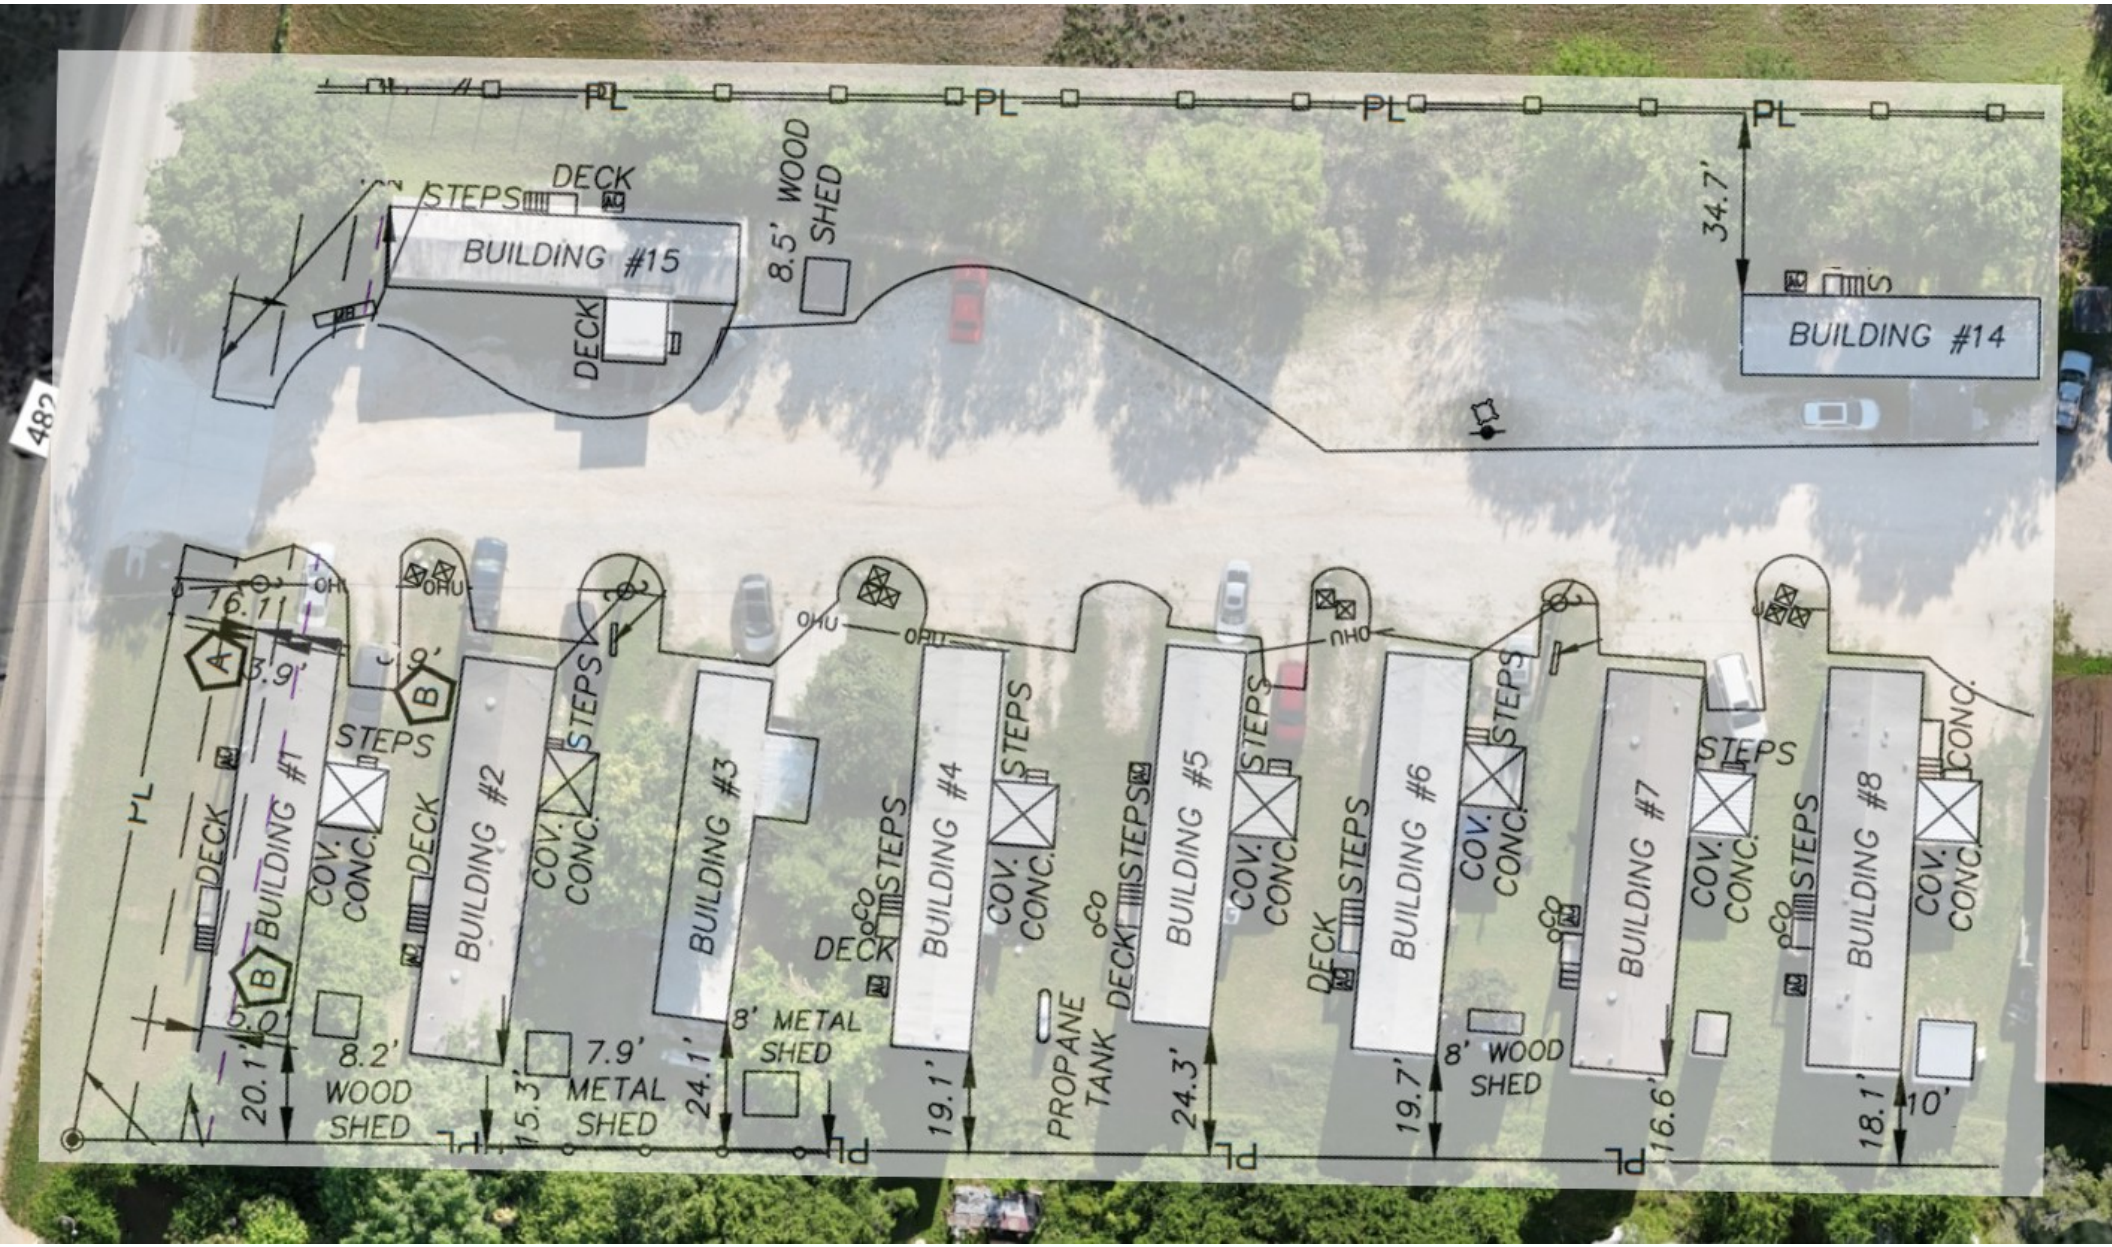

PL
STEPS
DECK
BUILDING #15
DECK
8.5' WOOD SHED
34.7'
BUILDING #14
16.1'
3.9'
A
B
STEPS
DECK
BUILDING #1
COV. CONC.
DECK
BUILDING #2
COV. CONC.
STEPS
BUILDING #3
DECK
STEPS
BUILDING #4
COV. CONC.
STEPS
PROPANE TANK
DECK
STEPS
BUILDING #5
COV. CONC.
STEPS
DECK
STEPS
BUILDING #6
COV. CONC.
STEPS
BUILDING #7
COV. CONC.
STEPS
BUILDING #8
COV. CONC.
CONC.
5.0'
20.1'
8.2' WOOD SHED
15.3'
7.9' METAL SHED
24.1'
8' METAL SHED
19.1'
24.3'
19.7'
8' WOOD SHED
16.6'
18.1'
10'