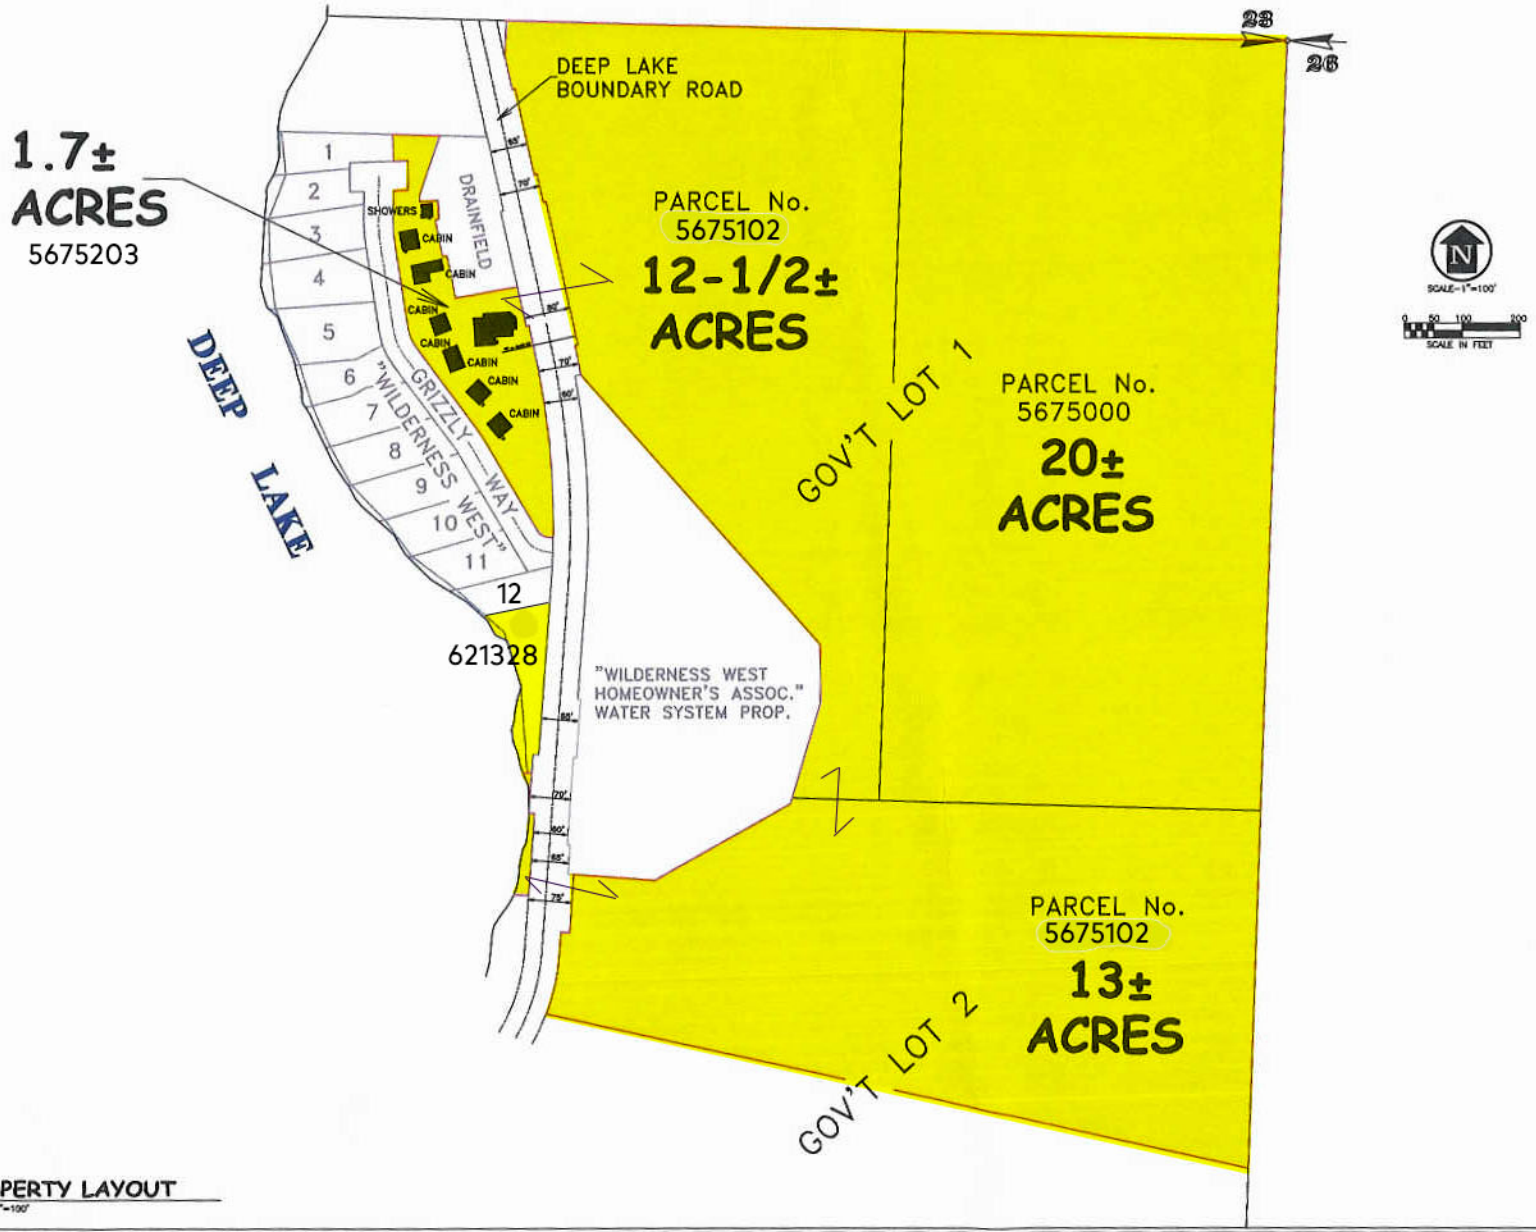

4.1 **PROPERTY LAYOUT**
SCALE-1"=100'

ENGINEER'S STAMP

No.	DATE	REVISION	DRN/CHK'D

James A. Sewell and Associates
CONSULTING ENGINEERS
NEWPORT, WASHINGTON, 99156
(509) 447-3626

SHEET TITLE:
PROJECT:

DATE:	4-12-05
SCALE:	1"=100'
DRAWN BY:	BAD
CHECKED BY:	RRH
FILE No.:	[illegible]

SHEET 1 OF 1