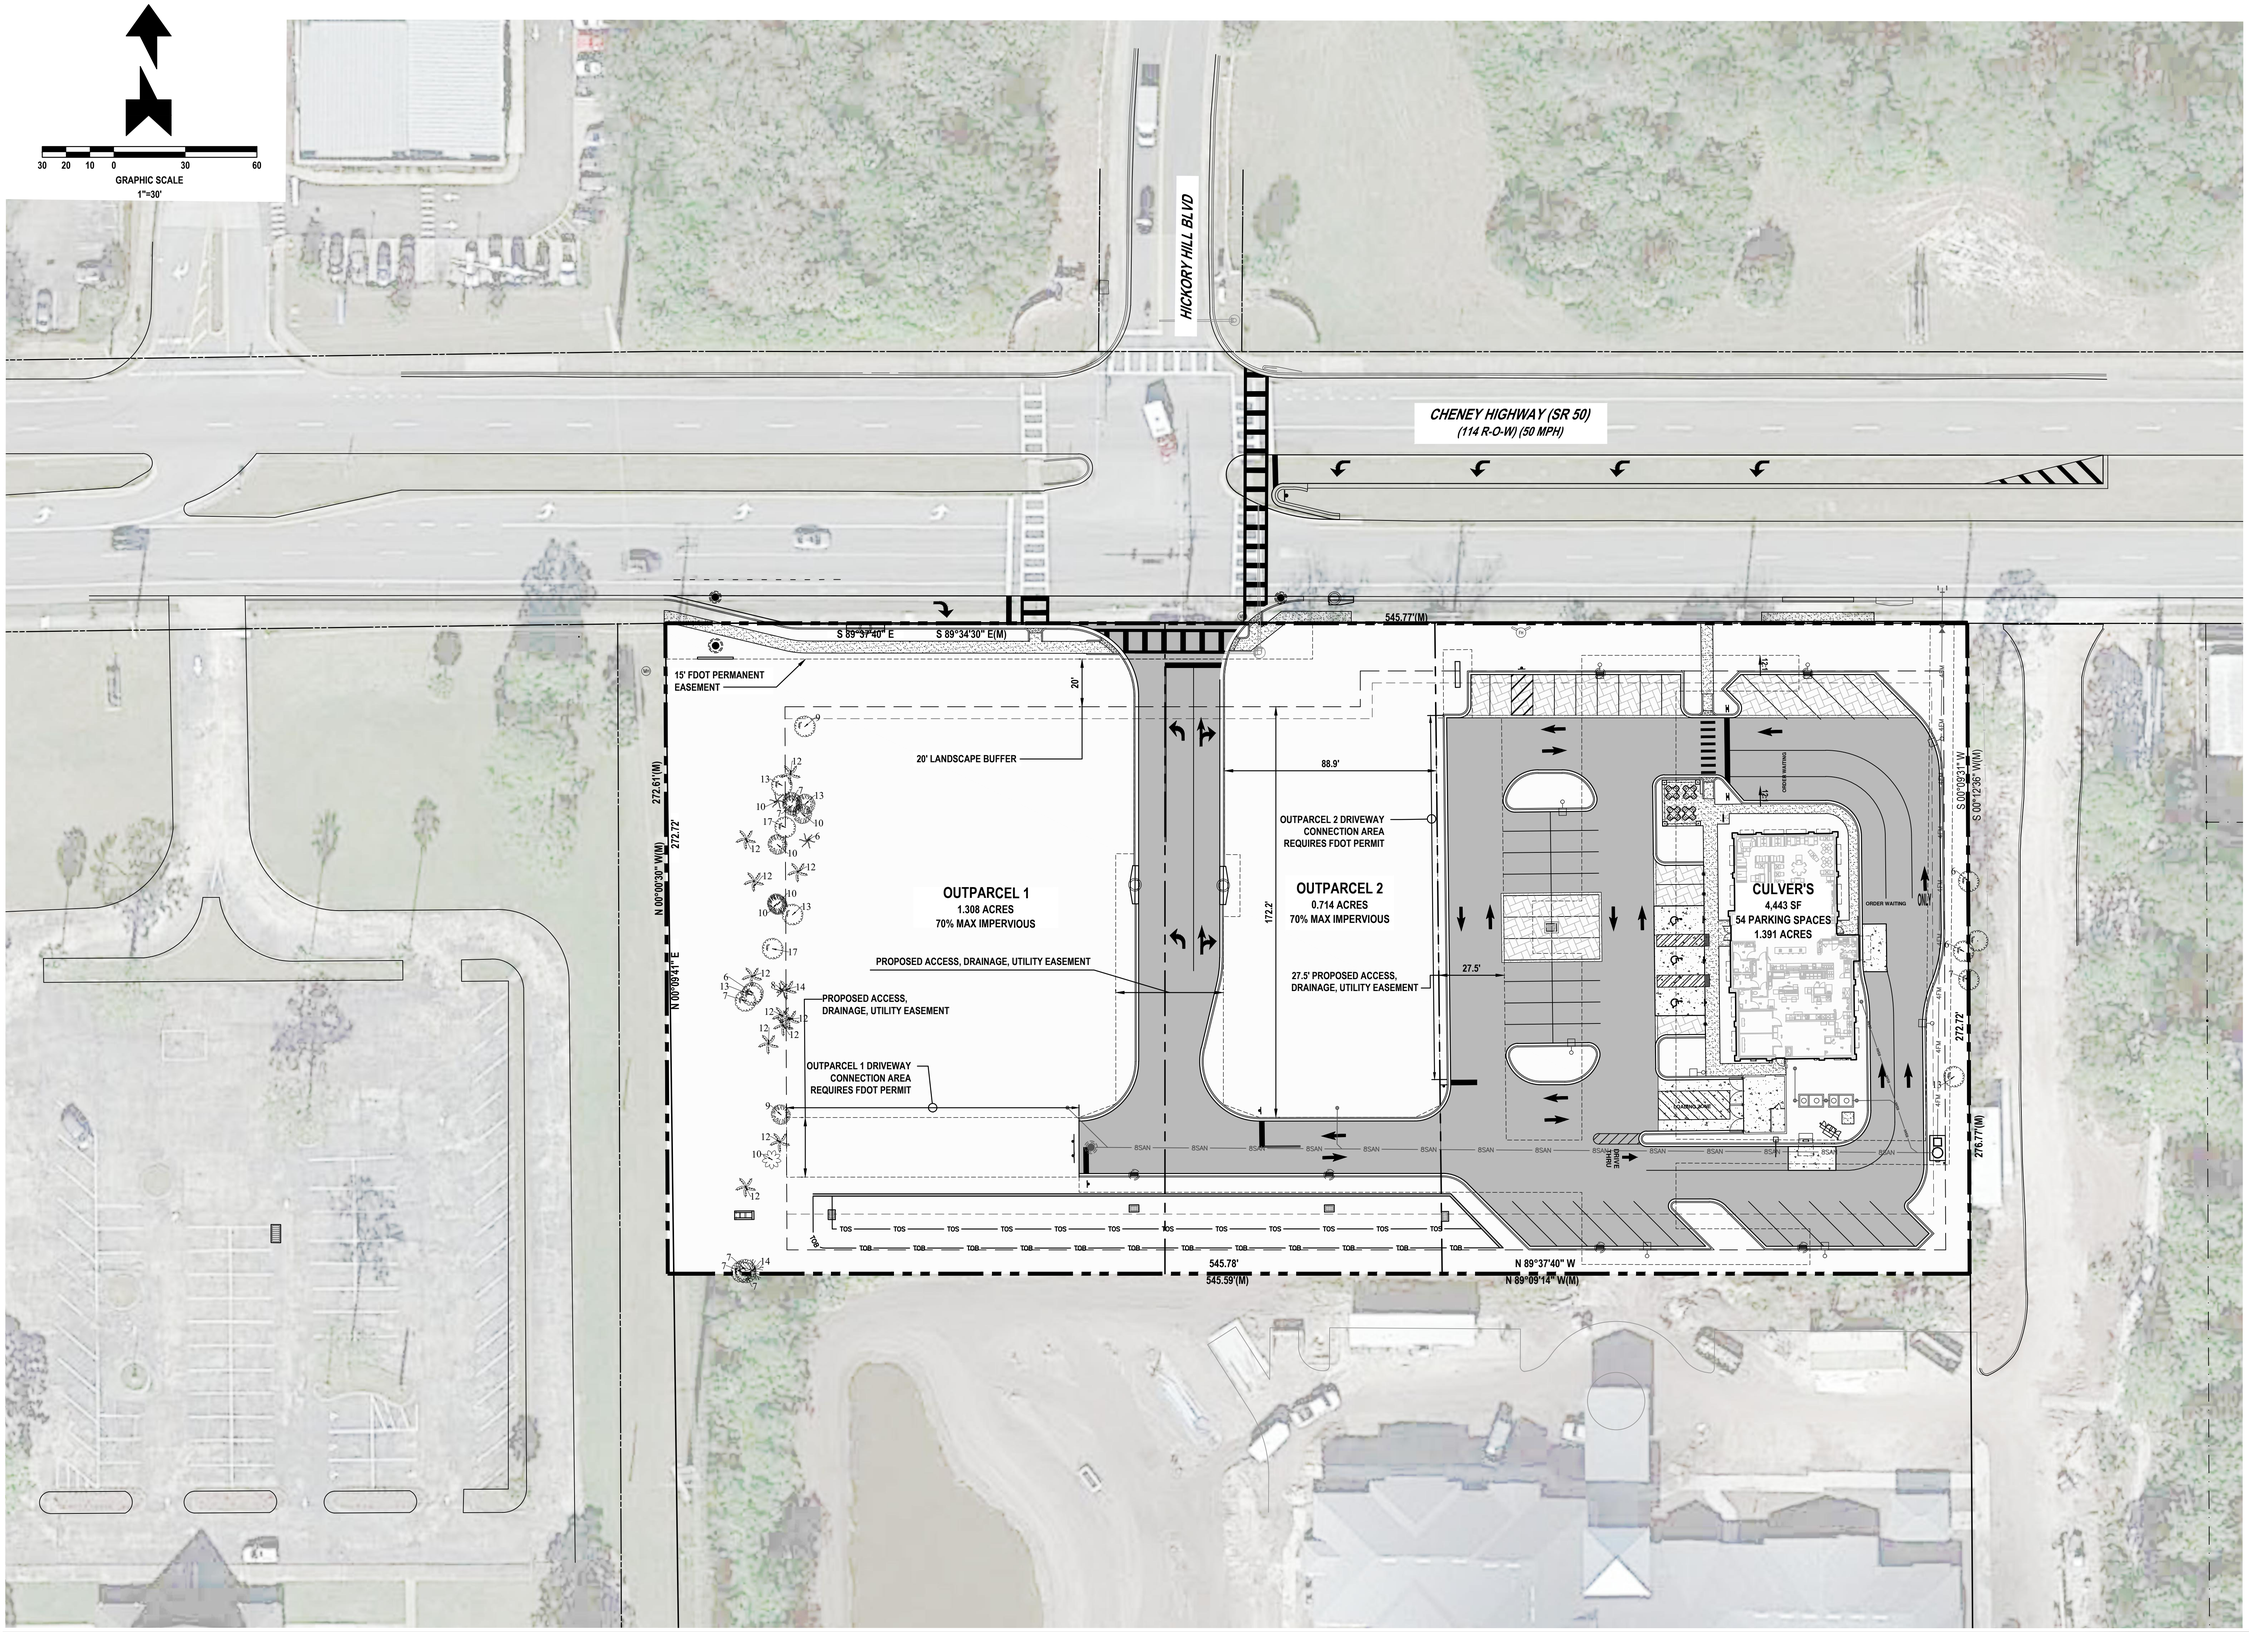


REVISIONS	
DATE	DESCRIPTION
08/03/22	CITY COMMENTS
09/27/22	FDOT COMMENTS

1230 North US1, Suite 3
Ormond Beach, Florida 32174
Phone (386) 672-7784
www.Newkirk-Engineering.com
C.A. # 30209
L.C. # 26000584

© 2013

Civil Engineering
Transportation, CEI &
Landscape Architecture

NEWKIRK ENGINEERING INC.

OVERALL DEVELOPMENT PLAN

CULVER'S - TITUSVILLE

2855 CHENEY HIGHWAY (SR - 50)
TITUSVILLE, FL 32780

THIS DRAWING IS THE PROPERTY OF NEWKIRK ENGINEERING ANY USE OR REPRODUCTION IN WHOLE OR PART IS PROHIBITED WITHOUT THE EXPRESSED WRITTEN CONSENT OF NEWKIRK ENGINEERING COPYRIGHT 2013 ALL RIGHTS RESERVED

THIS ITEM HAS BEEN DIGITALLY SIGNED AND SEALED BY SHAMUS SCHROEDER, PE # 94217 ON

SHAMUS SCHROEDER
NO. 94217
STATE OF
PROFESSIONAL ENGINEER

PRINTED COPIES OF THIS DOCUMENT ARE NOT CONSIDERED SIGNED AND SEALED AND THE SIGNATURE MUST BE VERIFIED ON ANY ELECTRONIC COPIES.

PROJECT No:	2021-357
DATE:	MAY 2022
DESIGN BY:	STS
DRAWN BY:	MLH
CHECKED BY:	HHN
SCALE:	1" = 30'

DRAWING NUMBER