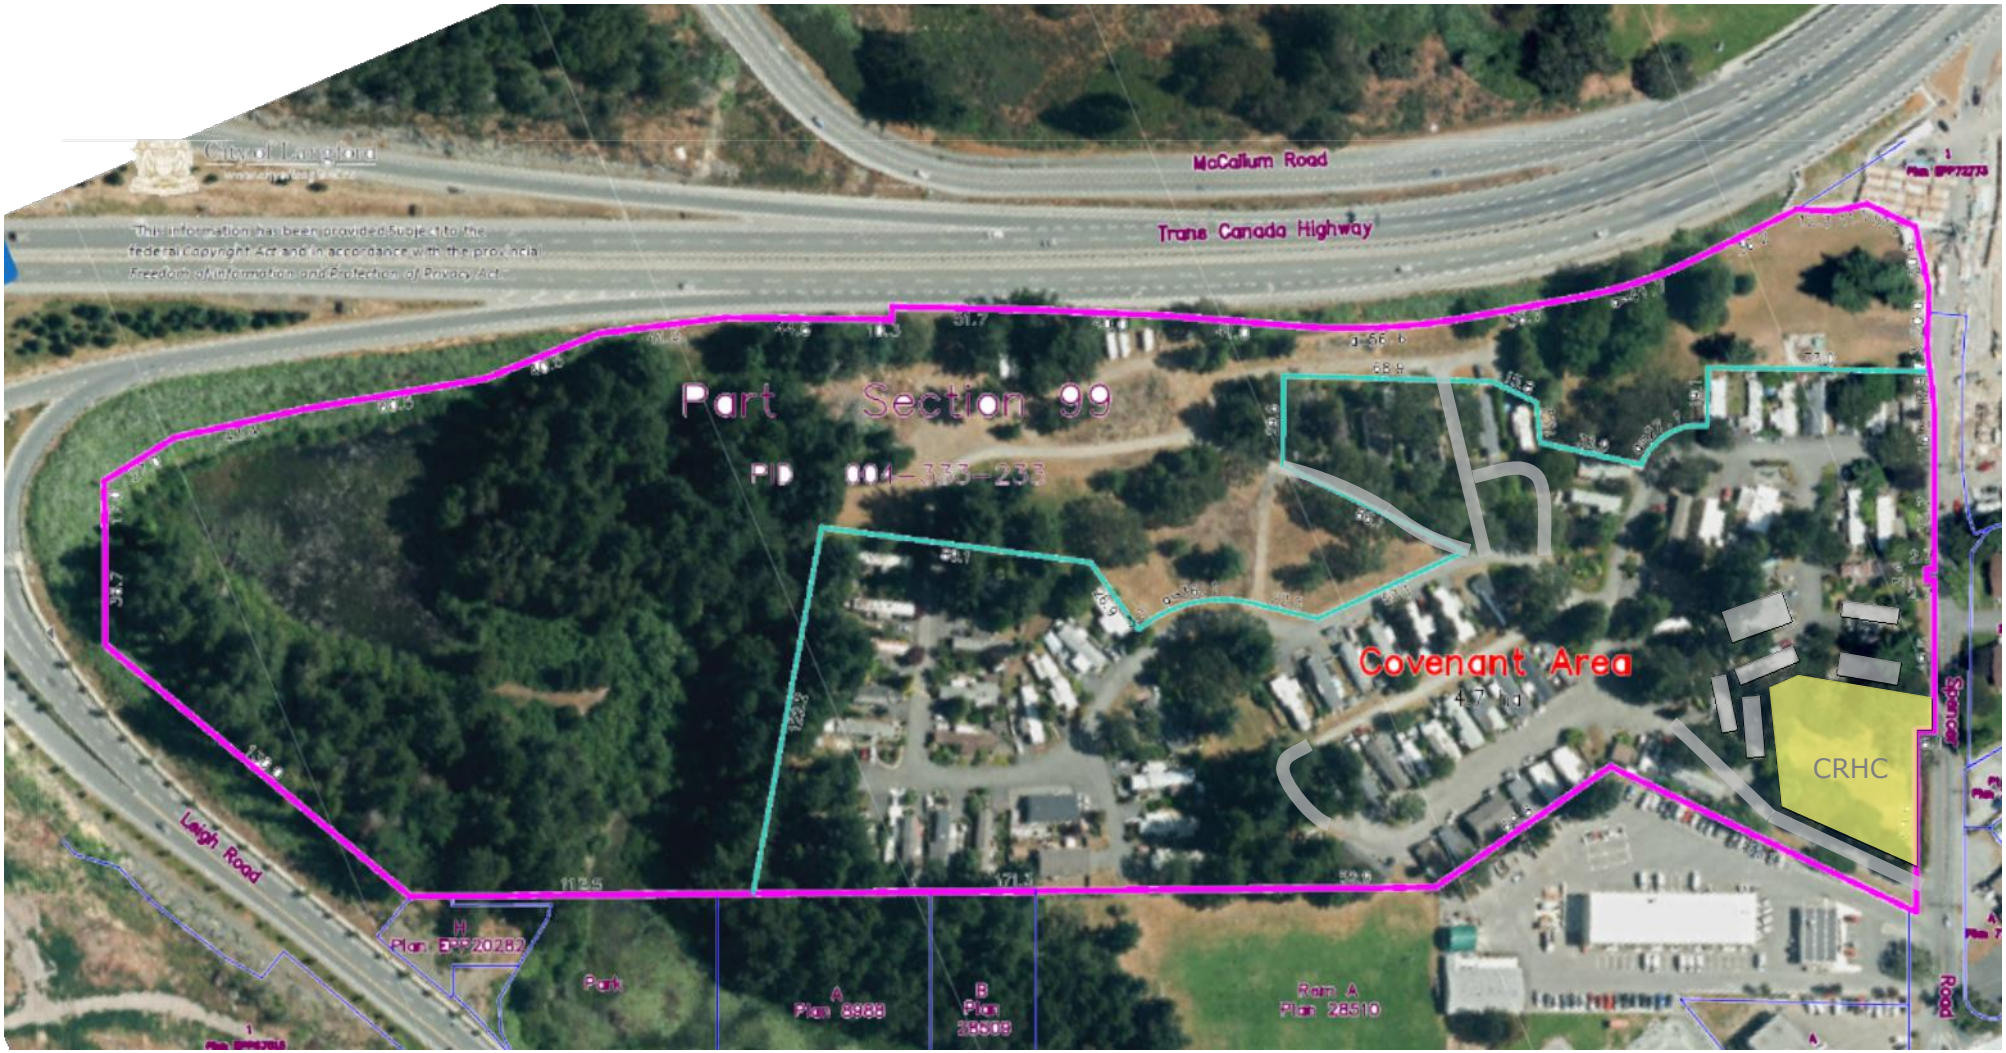

2780 SPENCER RD

PROPOSED COVENANTED AREA
with
ROADS and CRHC BUILDING SITE

BASE MAP FROM CRD ATLAS

COVENANTED AREA OUTLINE FROM
"South Lot - s219 Covenant
re Manufactured Home Park
DRAFT June 2020_Redacted"

CRHC BUILDING SITE AS DESCRIBED
BY DEVELOPER AND CRHC

2020 07 28

SCALE 1:2500
(Letter-size paper)