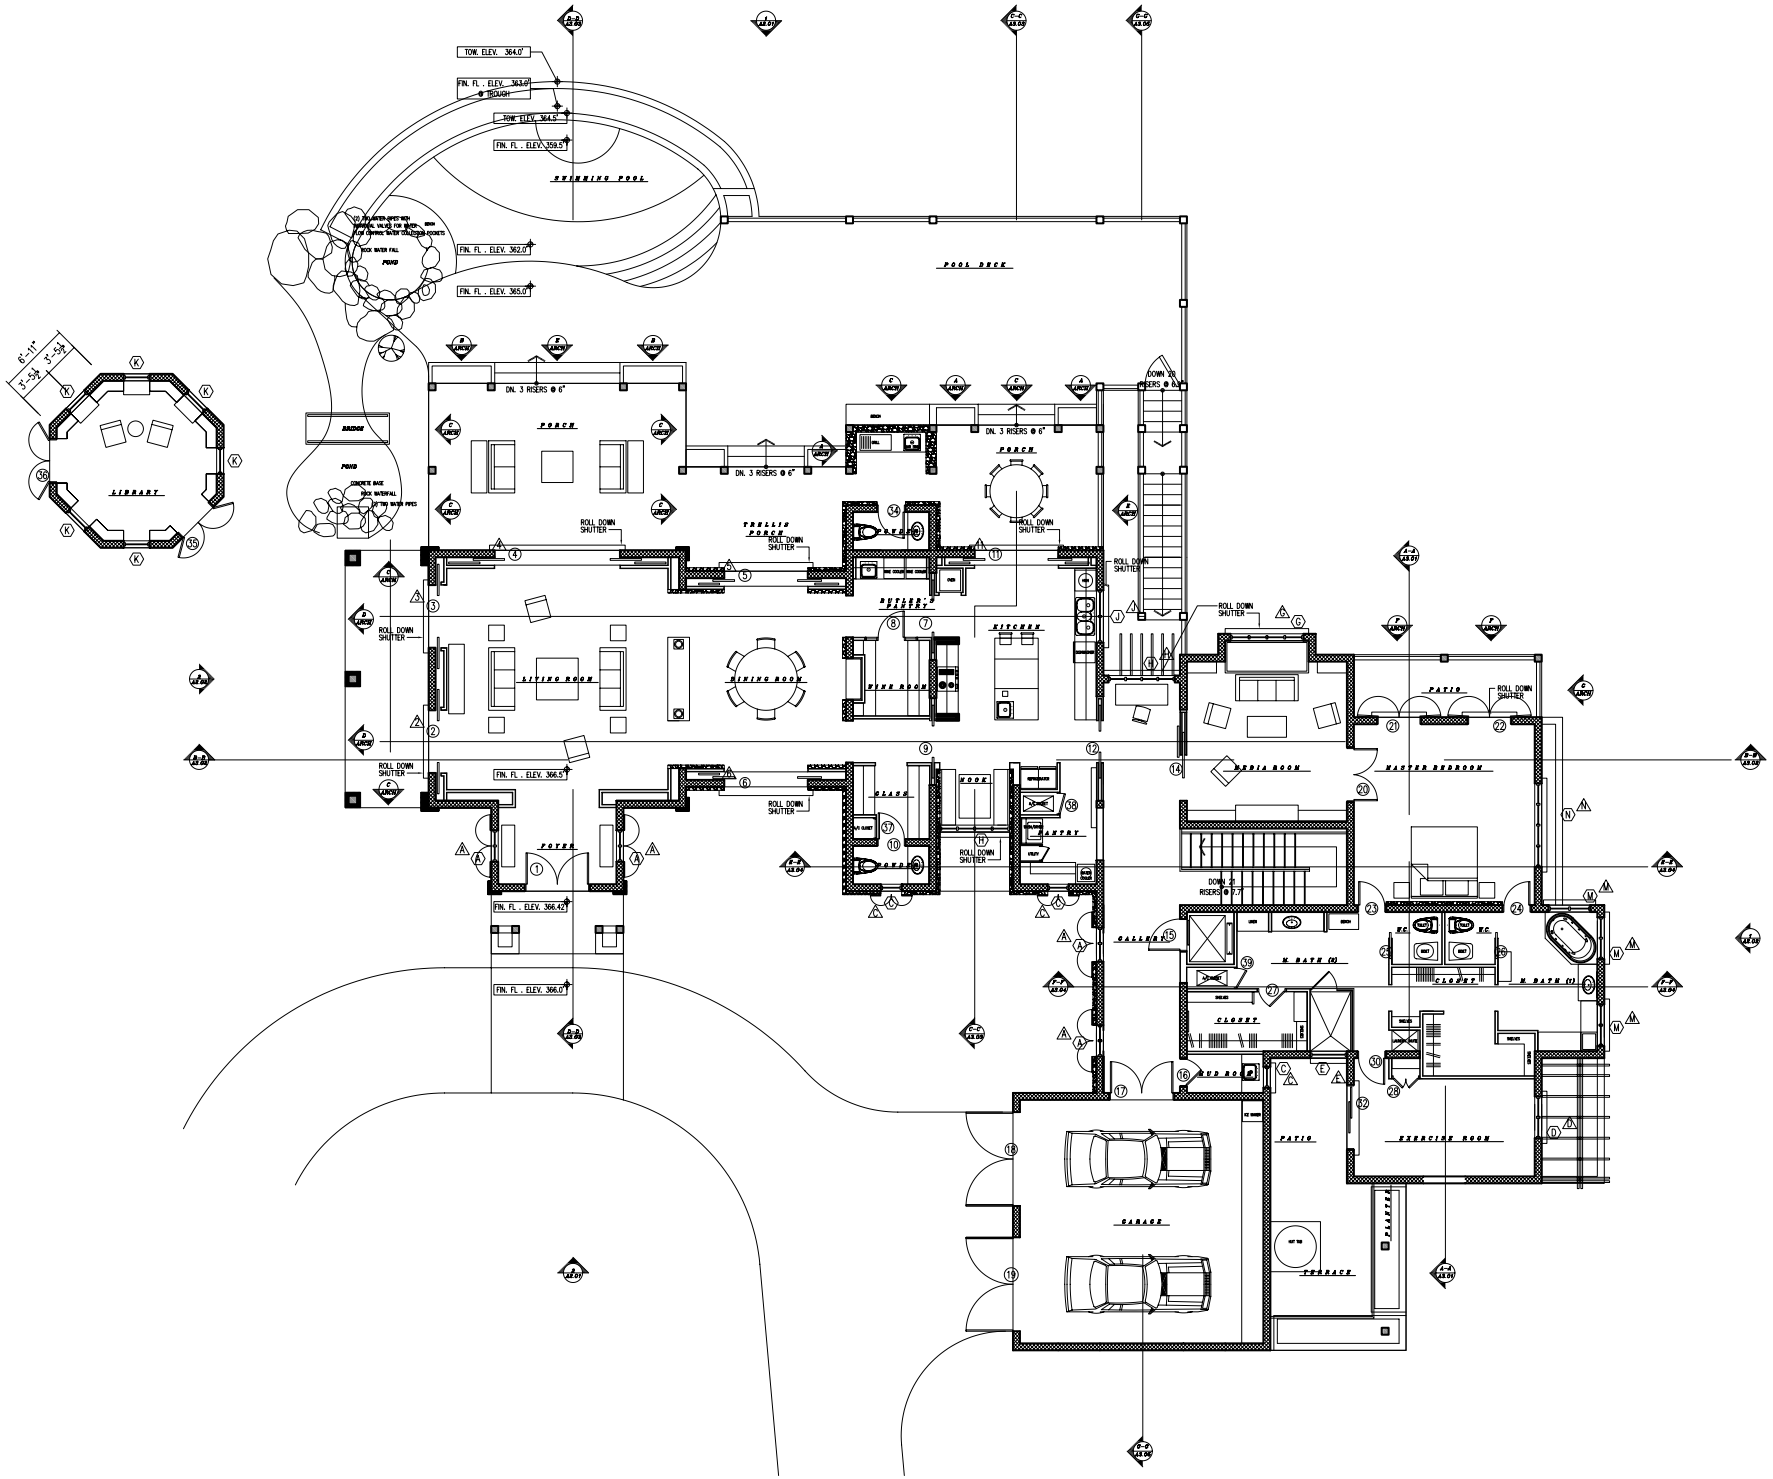

MAIN LEVEL FLOOR PLAN