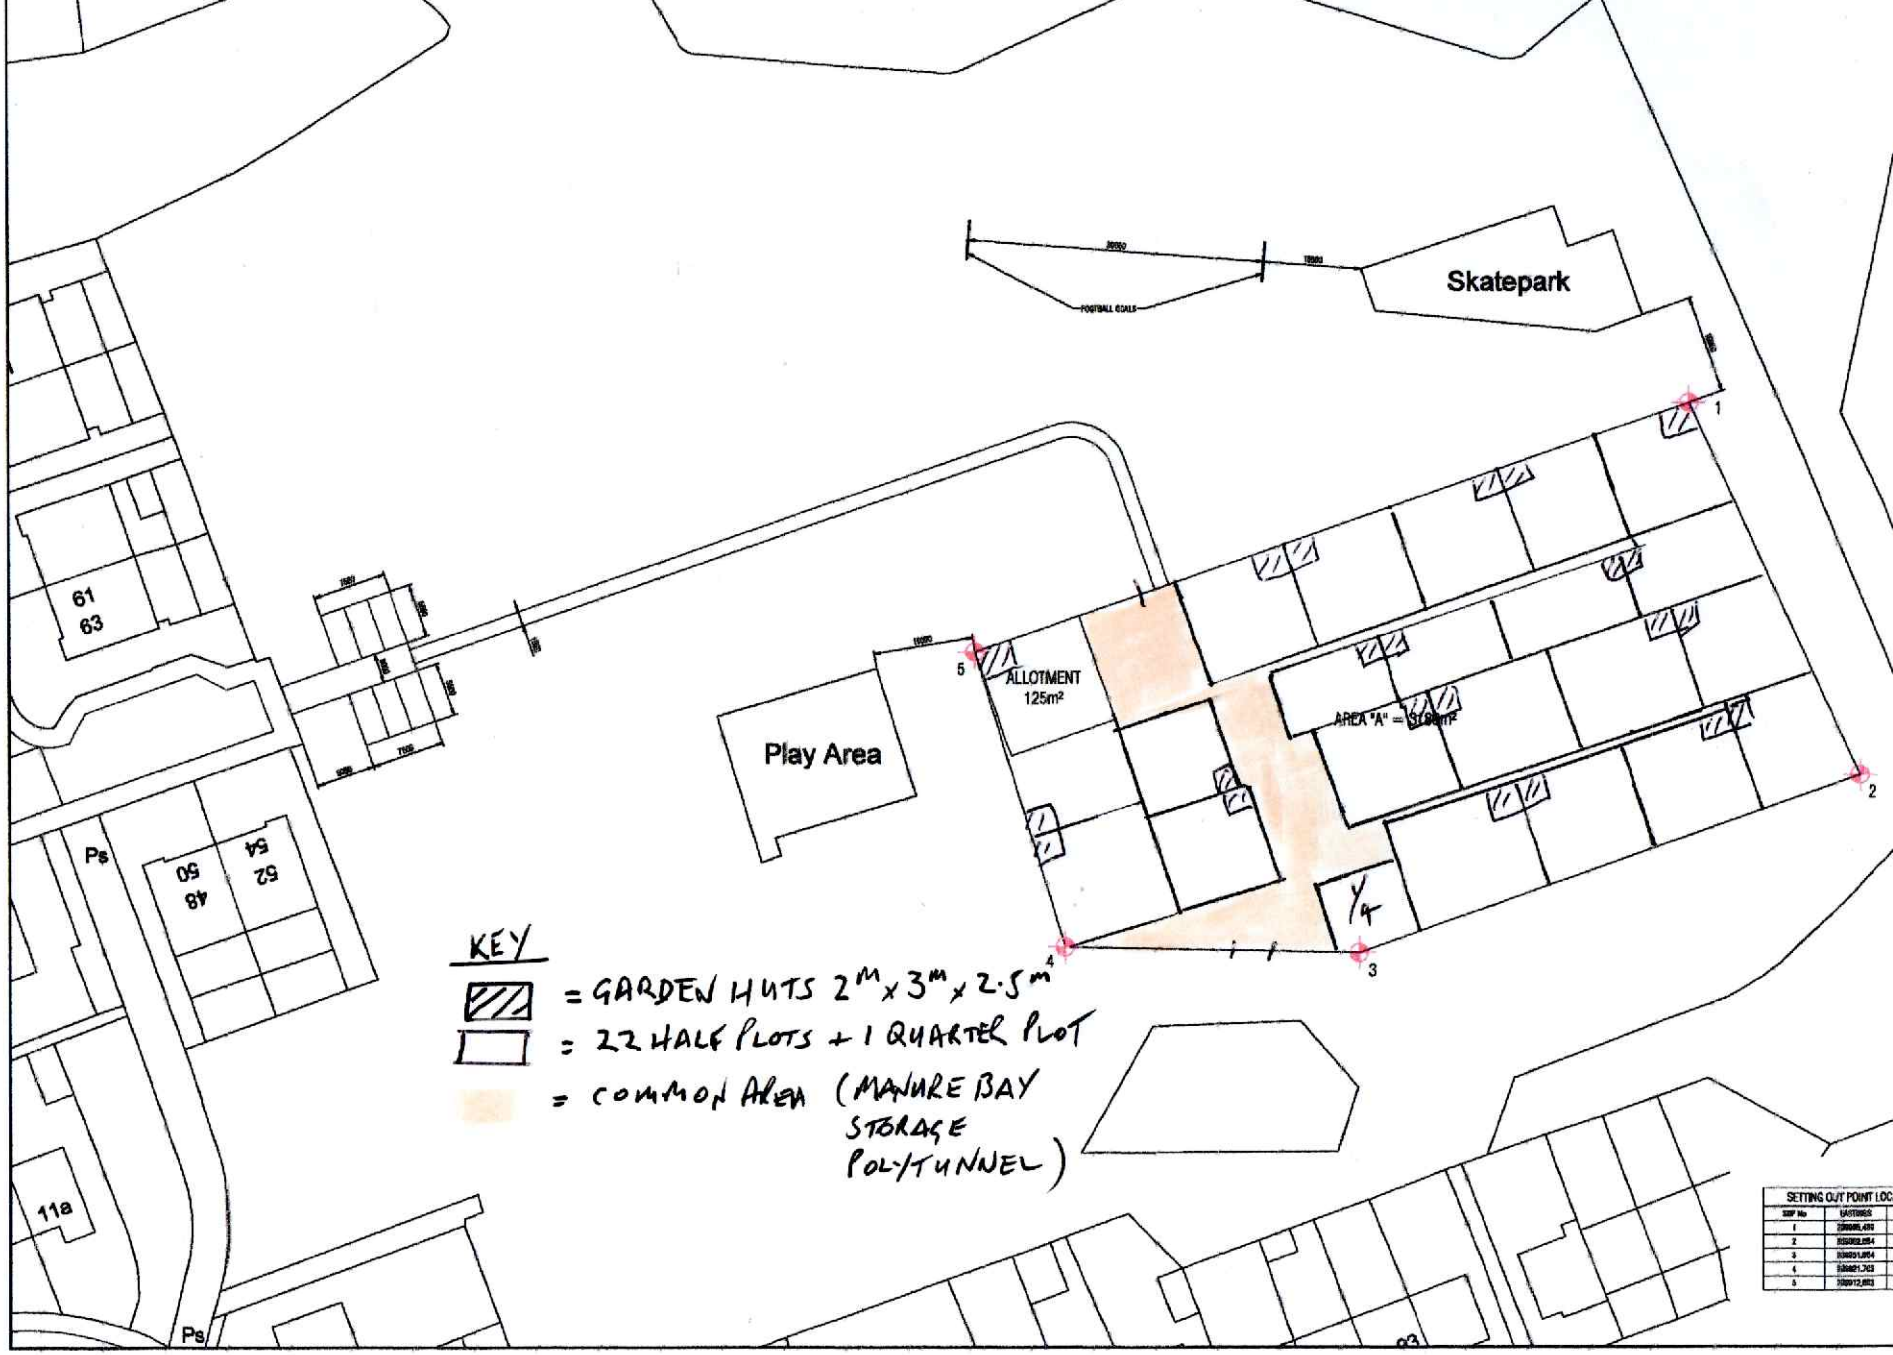
Skatepark
Play Area
ALLOTMENT
125m²
AREA "A" = 37.88m²
1/4
61
63
48
50
52
54
Ps
11a
KEY
= GARDEN HUTS 2m x 3m x 2.5m
= 22 HALF PLOTS + 1 QUARTER PLOT
= COMMON AREA (MANURE BAY STORAGE POLYTUNNEL)
SETTING OUT POINT LOC