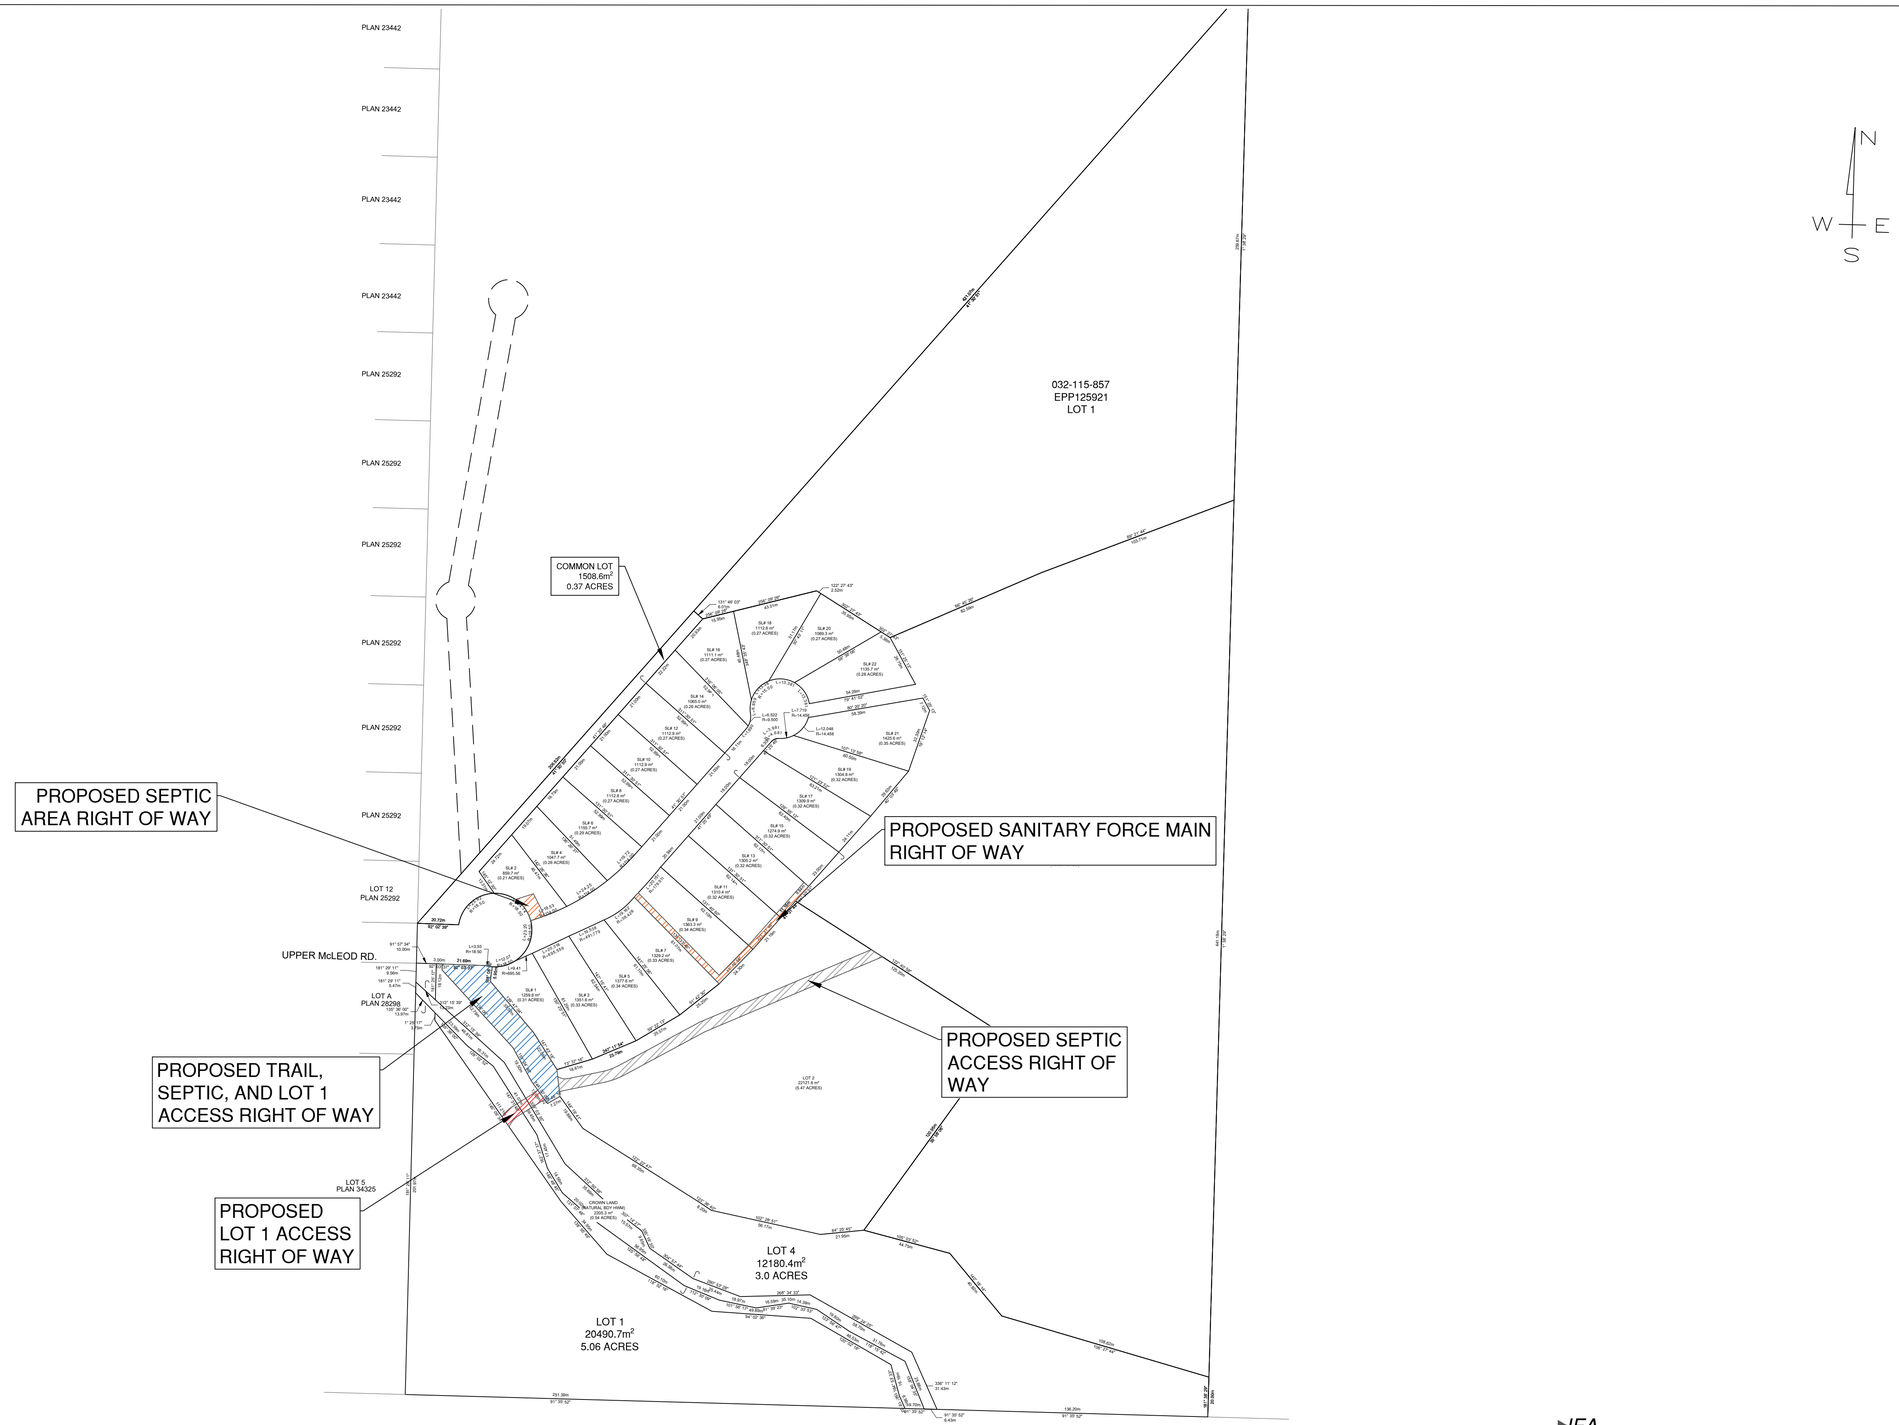

REV NO	REVISIONS	DATE	DRAWN	APPR'D
1	ISSUED FOR INFORMATION	6/20/2023	RK	JAW
2	ISSUED FOR INFORMATION	11/16/2023	NMB	JAW
3	ISSUED FOR INFORMATION	03/07/2024	NMB	JAW
4	ISSUED FOR APPROVAL	05/22/2024	NMB	JAW

SPALLUMCHEEN TOWNSHIP
Incorporated 1892

SUNSET RIDGE DEVELOPMENT
LEGAL PLAN

APPROVED:

BY: DATE:

SEAL

IFA

FRANKLIN ENGINEERING LTD.

DRAWN BY	NMB	DESIGN BY	NMB
CHECKED BY	JAW	APPROVED BY	JAW
DATE	MAY 22, 2024	0 1:1500H 90 45 Meters	
DESIGN NO. 19-076			

DWG. NO. 1 OF 12

REV. 4